


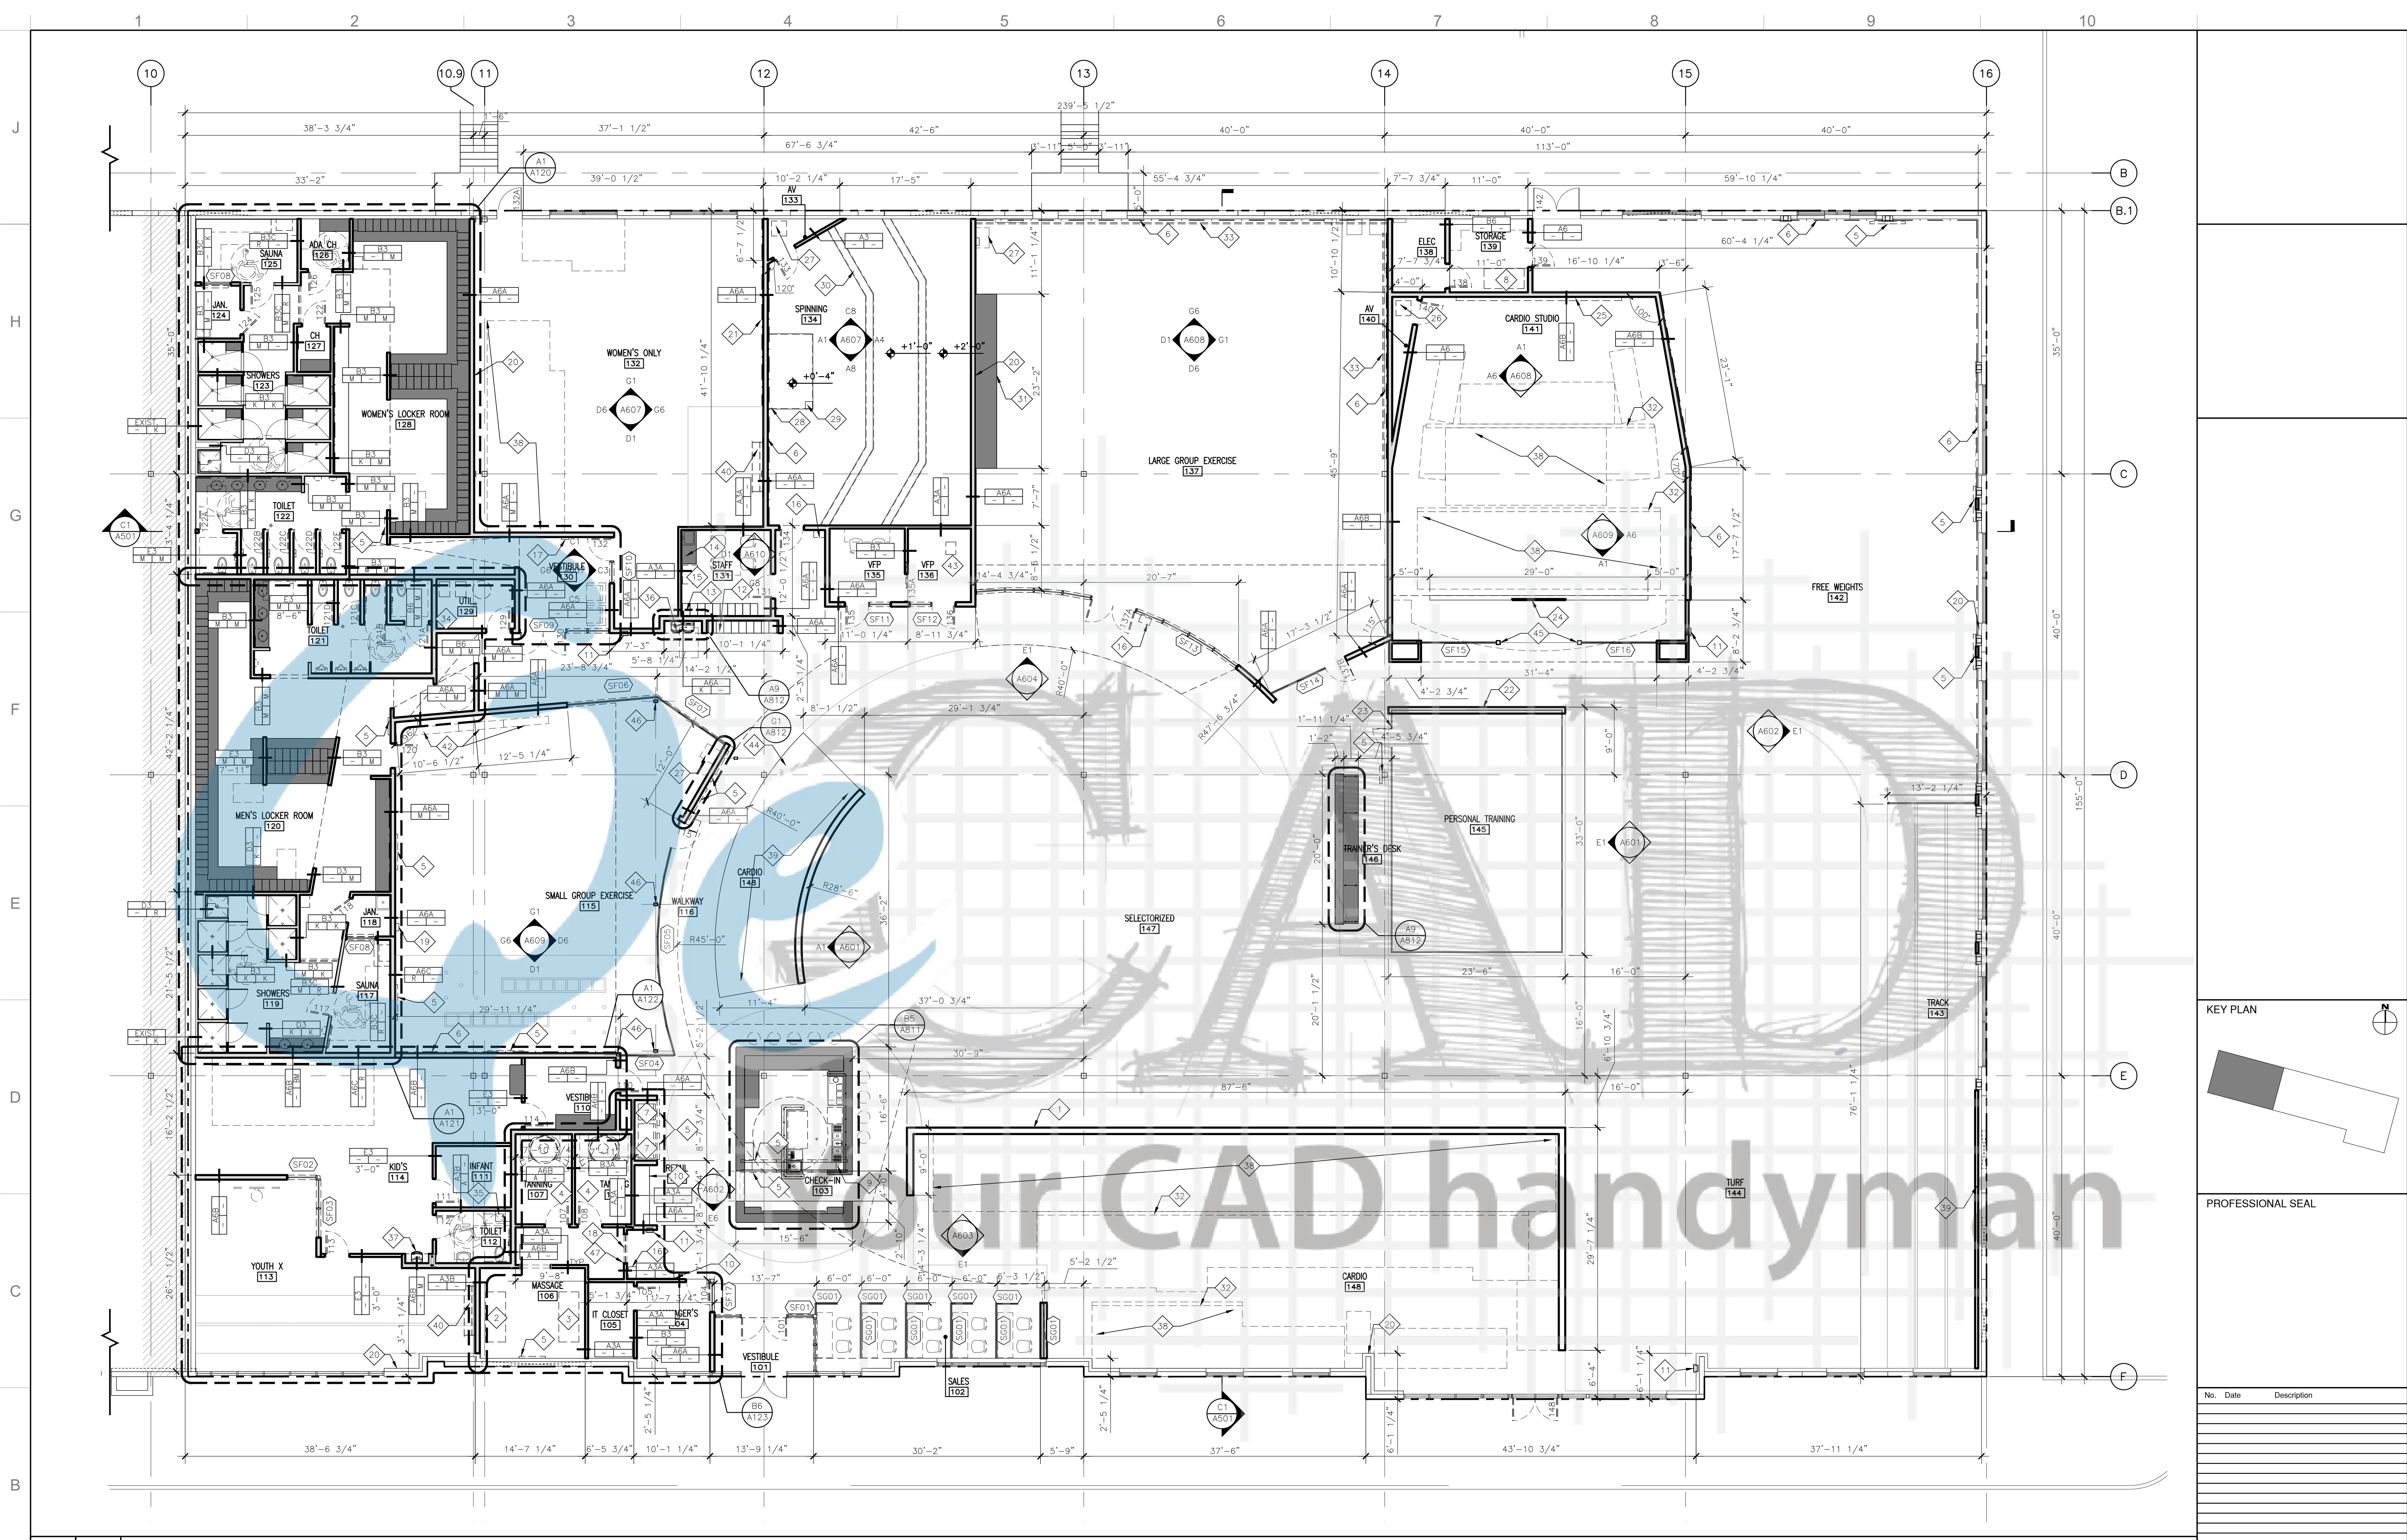

B1 FIRST FLOOR CONSTRUCTION PLAN
1/8" = 1'-0"

GENERAL NOTES

1. REFER TO G003 FOR ABBREVIATIONS AND DRAWING ANNOTATIONS.
2. REFER TO G003 FOR GENERAL CONSTRUCTION NOTES.
3. REFER TO A001 & A002 FOR PARTITION TYPE AND DETAILS.

PLAN NOTES

1. KNEE WALL, REFER TO DETAIL E9/AB10.
2. HYDRO MASSAGE BED BY "H2O MASSAGE SYSTEMS", PROVIDED BY OWNER. PROVIDE POWER AS REQUIRED.
3. HYDRO MASSAGE CHAIR BY "H2O MASSAGE SYSTEMS", PROVIDED BY OWNER. PROVIDE POWER AS REQUIRED.
4. LUXURA V6 STANDUP TANNING BOOTH BY "PROSUN INTERNATIONAL LLC", PROVIDED BY OWNER. PROVIDE POWER AS REQUIRED.
5. FLAT SCREEN TV, REFER TO ELEVATION FOR MOUNTING HEIGHT AND A150 EQUIPMENT PLAN & A170 SCHEDULE FOR SIZE. PROVIDE POWER & DATA AS REQUIRED.
6. MIRROR LOCATION. SEE CORRESPONDING INTERIOR ELEVATIONS.
7. BEVERAGE GLASS DOOR REFRIGERATOR. PROVIDE POWER AS REQUIRED.
8. FREEZER, PROVIDED BY OWNER. PROVIDE POWER AS REQUIRED.
9. TRUSS SUPPLIED BY OWNER, INSTALLED BY GC.

10. RETAIL CABINET AND SLAT WALL SYSTEM, REFER TO DETAIL D7/AB12.
11. FIRE EXTINGUISHER CABINET LOCATION, ARCHITECTURAL SERIES 2049-R3, ROLLED EDGE WITH VERTICAL DUO CLEAR ACRYLIC DOOR BY VARSEN'S MANUFACTURING COMPANY. REFER TO DETAIL ---/AB---.
12. EXPRESS (5-TIER) LOCKERS, REFER TO DETAIL E3/AB13.
13. LOCKERS (2-TIER) AT STAFF, REFER TO DETAIL C3/AB13.

14. STAFF KITCHENETTE REFER TO DETAIL B7 & H9/AB11. SINK-PF11. REFER TO PLUMBING SCHEDULE A170.
15. REFRIGERATOR, PROVIDED BY OWNER. PROVIDE POWER AS REQUIRED.
16. FREE STANDING KIOSK, PROVIDE POWER AS REQUIRED.
17. KIOSK IN WALL. PROVIDE POWER AS REQUIRED.
18. GLASS HEADER, REFER TO DETAIL ---/AB---.

19. TIMER CLOCK LOCATION, REFER TO ELEVATIONS FOR MOUNTING HEIGHT. PROVIDE POWER AS REQUIRED.
20. ETHERNET CLOCK LOCATION. PROVIDE POWER AND ETHERNET POS LINE.
21. FRAMED MIRROR, PROVIDED BY OWNER.
22. CHAIN-LINK FENCE OVER THE KNEE WALL. REFER TO DETAIL A9 & C9/AB10.
23. CHAIN-LINK FENCE AND GATE WITH ELECTRIC STRIKE.
24. SIGNAGE BY OTHER.

25. 22 FEET LONG PROJECTION SCREEN.
26. LOCATION OF AV. SYSTEM.
27. LOCATION OF AUDIO SYSTEM.
28. SPINNING INSTRUCTOR'S PLATFORM. REFER TO DETAIL D3/AB10.
29. I-POD STAND.
30. SPINNING PLATFORM, REFER TO DETAIL A1/AB10.
31. OPEN STORAGE CUBBIES WITH WEIGHT RACK

32. ABOVE, REFER TO DETAIL F7/AB11.
33. 'LEGRAND' WIREMOLD 4000, RACEWAY LOCATION. REFER TO ELECTRICAL DRAWINGS FLOOR MOUNTED BALLET BAR. ADJUSTABLE HEIGHT.
34. LOCATION OF WATER HEATER PF10A AND STORAGE TANK PF10C. REFER TO A170 FOR PLUMBING SCHEDULE.
35. WATER HEATER PF10B. REFER TO A170 FOR PLUMBING SCHEDULE.

36. DRINKING FOUNTAIN-PF9A. REFER TO PLUMBING SCHEDULE A170.
37. DRINKING FOUNTAIN-PF9B. REFER TO PLUMBING SCHEDULE A170.
38. PROVIDE DEDICATED CIRCUIT AT TREADMILL OR STEP MILL LOCATIONS. REFER TO ELECTRICAL DRAWINGS.
39. BALLS TO THE WALL. REFER TO DETAIL ---/AB---.
40. TRX MOUNT, REFER TO DETAIL E7/AB10.


41. METAL ANGLE. REFER TO DETAIL J9/AB10.
42. STORAGE RACK LOCATION. PROVIDED BY OWNER.
43. INBODY MACHINE.
44. CARDIO DECK REFER TO DETAIL D7/AB11.
45. 6X6 14 GAUGE BUILT-UP STUD POST.
46. 4X6 14 GAUGE BUILT-UP STUD POST.
47. WOOD TRIM CASING. REFER TO DETAILS A3/AB17 & C3/AB17.

Sheet Title:
FIRST FLOOR CONSTRUCTION PLAN

ORIGINAL DRAWINGS IS 42X30.
DO NOT SCALE CONTENTS OF THIS DRAWINGS

Sheet Number:
A101.00

Page Number: of

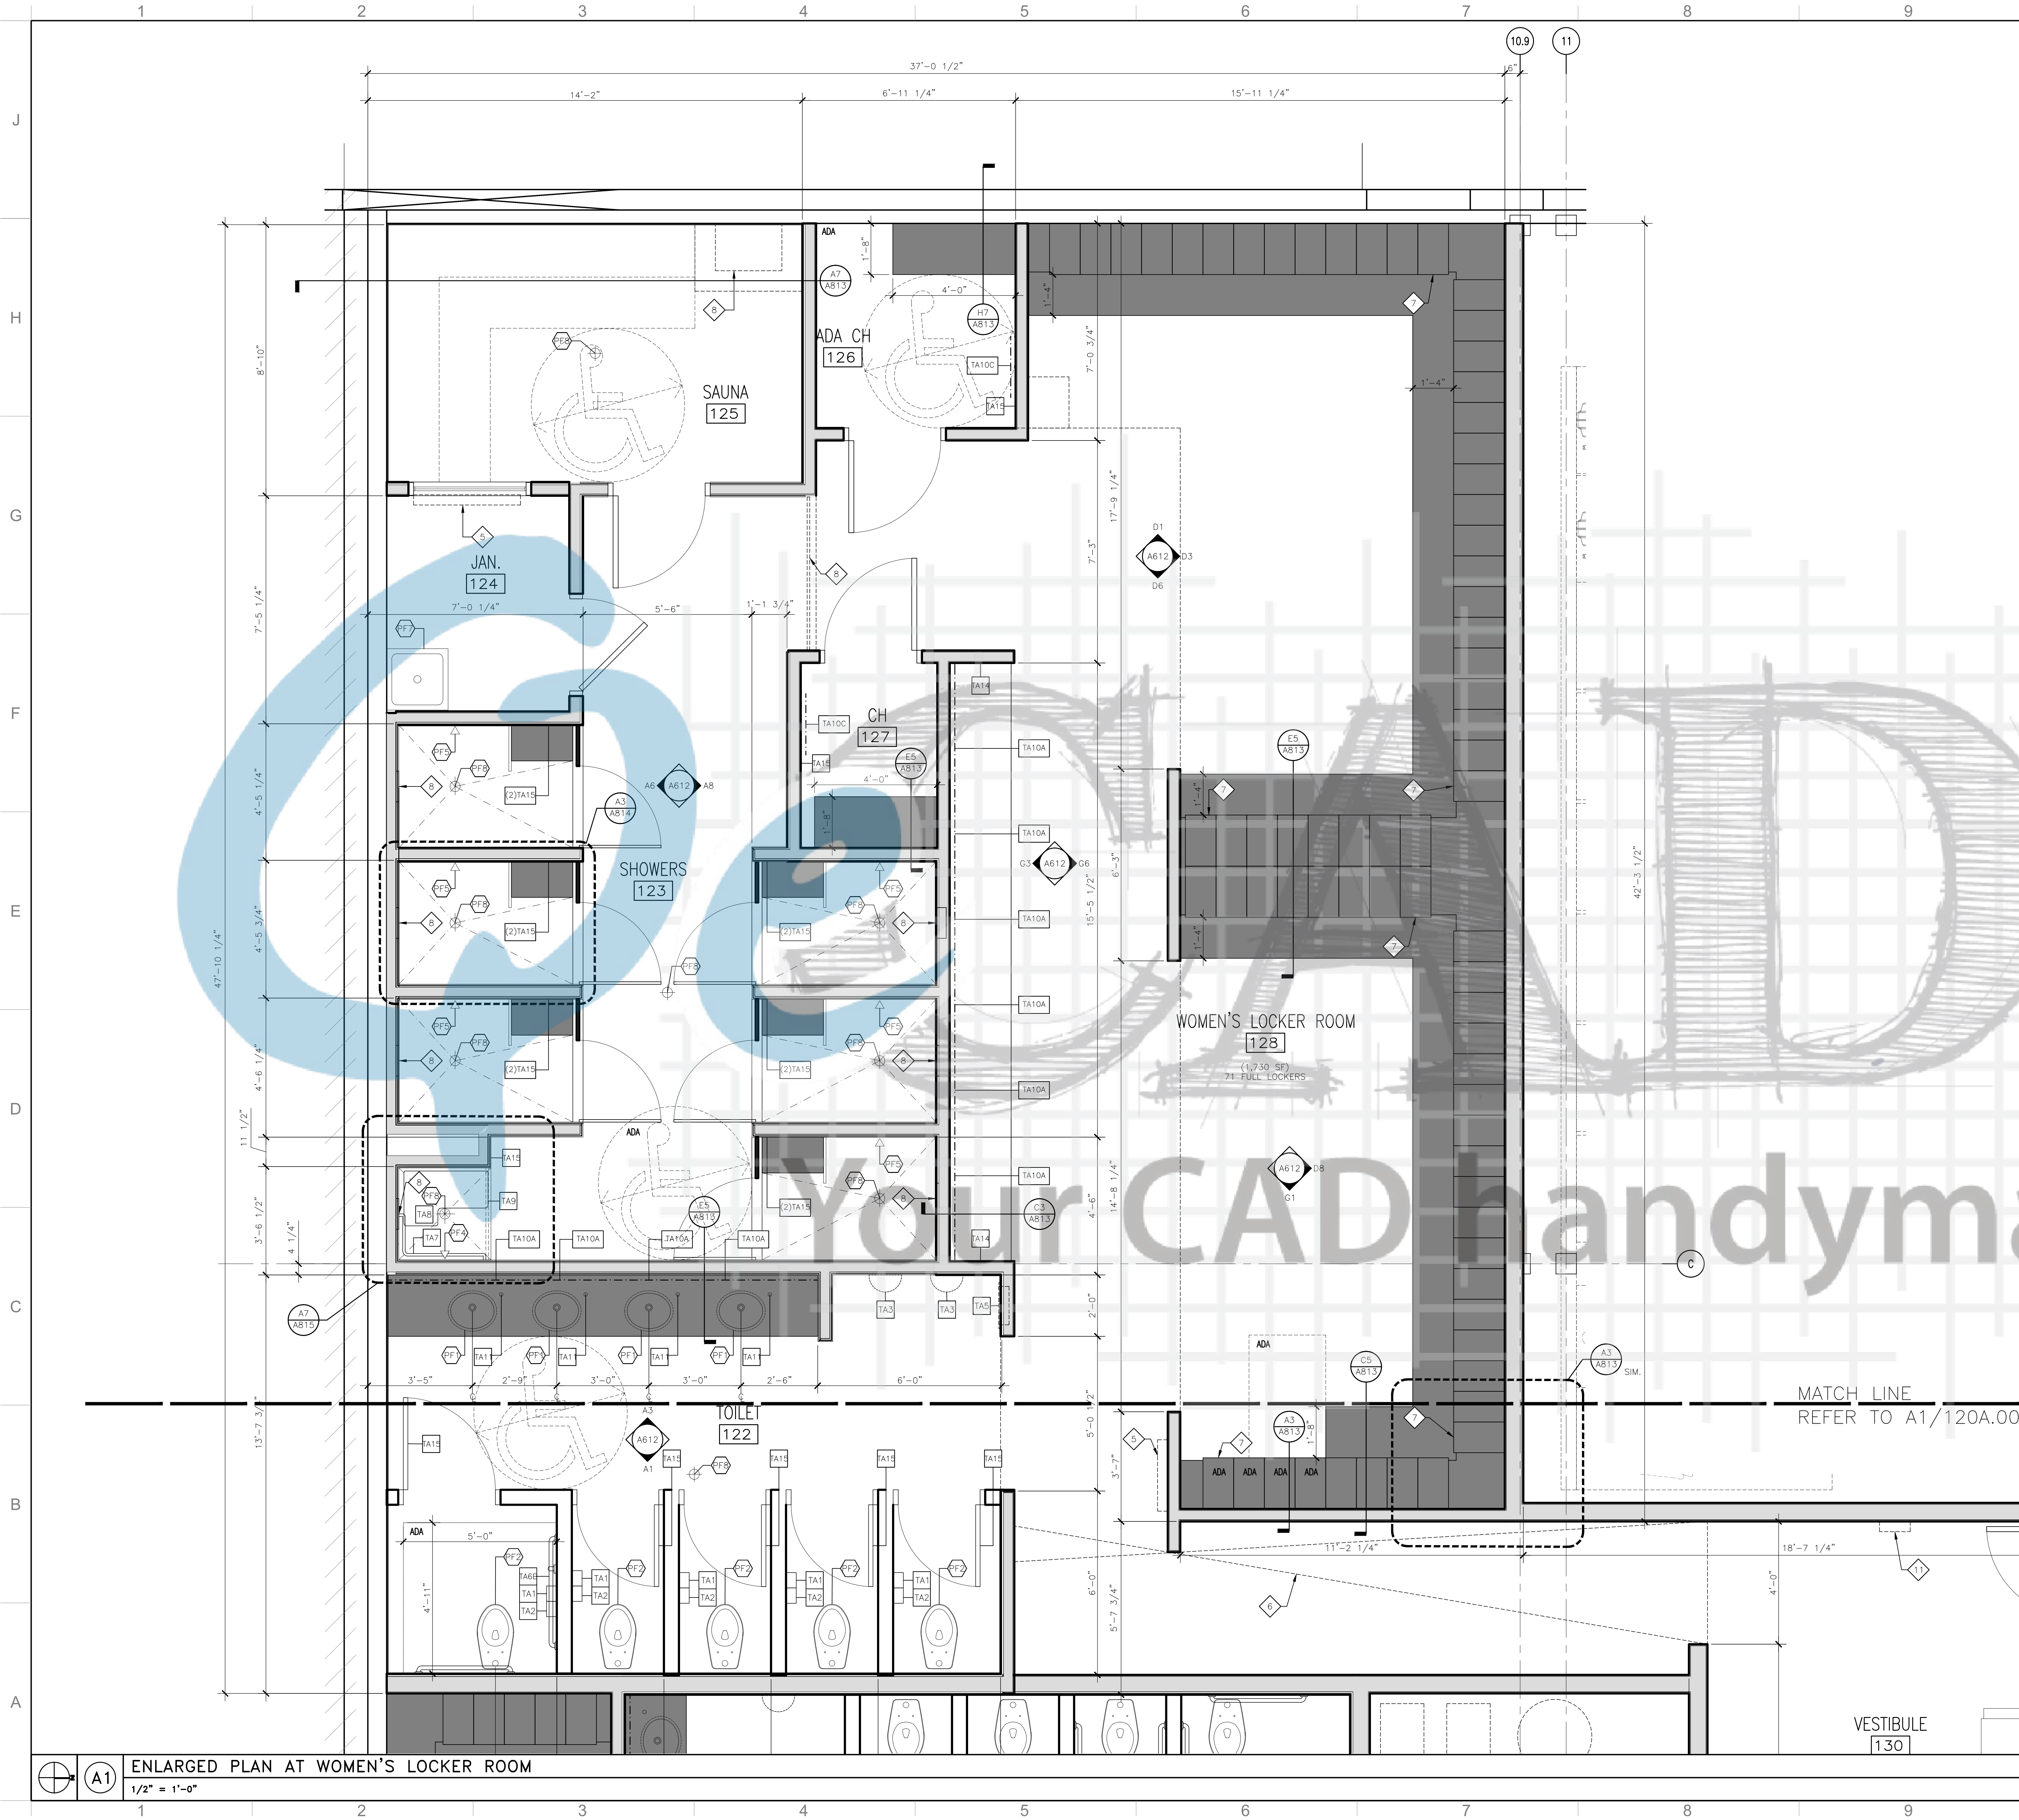


GENERAL NOTES

1. COMPLY WITH THE REQUIREMENTS OF THE LATEST APPLICABLE ACCESSIBILITY DESIGN GUIDELINE AND LOCAL CODES FOR THE PLACEMENT OF ALL TOILET ACCESSORIES.
2. PROVIDE BLOCKING OR STRAPPING AS REQUIRED TO SUPPORT ALL TOILET ACCESSORIES AND COMPARTMENTS. GRAB BARS SHALL BE SUPPORTED BY 2" X 6" NOMINAL BLOCKING.
3. ALL BLOCKING SHALL BE FIRE RETARDANT.
4. ALL METAL SURFACE PROTECTION SHALL REMAIN IN PLACE UNTIL THE TIME OF FINAL CLEANING. REMOVE ALL LABELS AND PROTECTIVE SHEETS AT THAT TIME. OPENINGS FOR RECESSED ACCESSORIES SHALL BE NEATLY CUT TO THE UNIT AND ALL GAPS COVERED BY THE UNIT OR A MATCHING COVER PLATE. SEAL ALL UNITS TO THE ADJACENT SURFACES. ALL UNITS SHALL BE LEVEL AND PLUMB. USE CONCEALED FASTENERS WHEREVER POSSIBLE.
5. PROVIDE ALL HARDWARE, BRACKETS AND OTHER APPURTENANCES AS REQUIRED FOR A COMPLETE INSTALLATION.
6. UNLESS NOTED OTHERWISE, ALL TOILET ACCESSORIES ARE MINIMUM 22 GA #4 BRUSHED STAINLESS STEEL.
7. REFER TO A170 FOR PLUMBING AND TOILET ACCESSORY SCHEDULE.

PLAN NOTES

1. WALL MOUNTED URINAL SCREEN METRO SERIES BY 'BOBRICK' HARD PRESSURED LAMINATE.
2. GLASS HEADER ABOVE. REFER TO DETAIL F7/A813.
3. SCALE LOCATION.
4. ELECTRIC SAUNA HEATER.
5. FLAT SCREEN TV. PROVIDE POWER AND DATA AS REQUIRED. REFER TO INTERIOR ELEVATIONS FOR MOUNTING HEIGHT.
6. SIGHT LINE.
7. FLIP LOCKER DOOR HINGE.
8. 12"x12" PREFABRICATED SHOWER NICHE.
9. WOOD GRAB BAR PROVIDED BY SAUNA MANUFACTURER.
10. KIOSK IN WALL PROVIDE POWER AS REQUIRED.
11. FIRE EXTINGUISHER CABINET LOCATION, ARCHITECTURAL SERIES 2049-R3, ROLLED EDGE WITH VERTICAL DUO CLEAR ACRYLIC DOOR BY 'LARSEN'S' MANUFACTURING COMPANY. REFER TO DETAIL E9/A801.

KEY PLAN

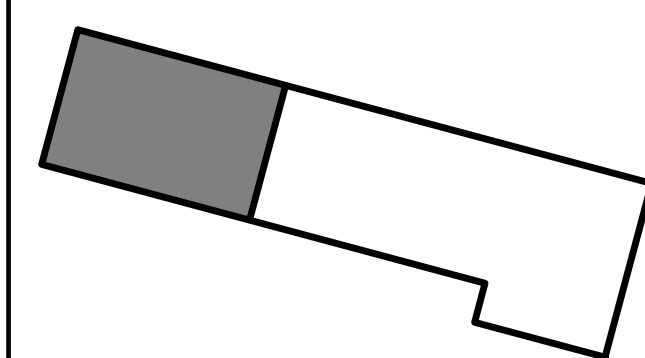

PROFESSIONAL SEAL

No. Date Description


Sheet Title:
**ENLARGED PLAN AT
WOMEN'S LOCKER ROOM**

ORIGINAL DRAWINGS IS 42X30.
DO NOT SCALE CONTENTS OF THIS DRAWING

Sheet Number:

A120.00

Page Number: of

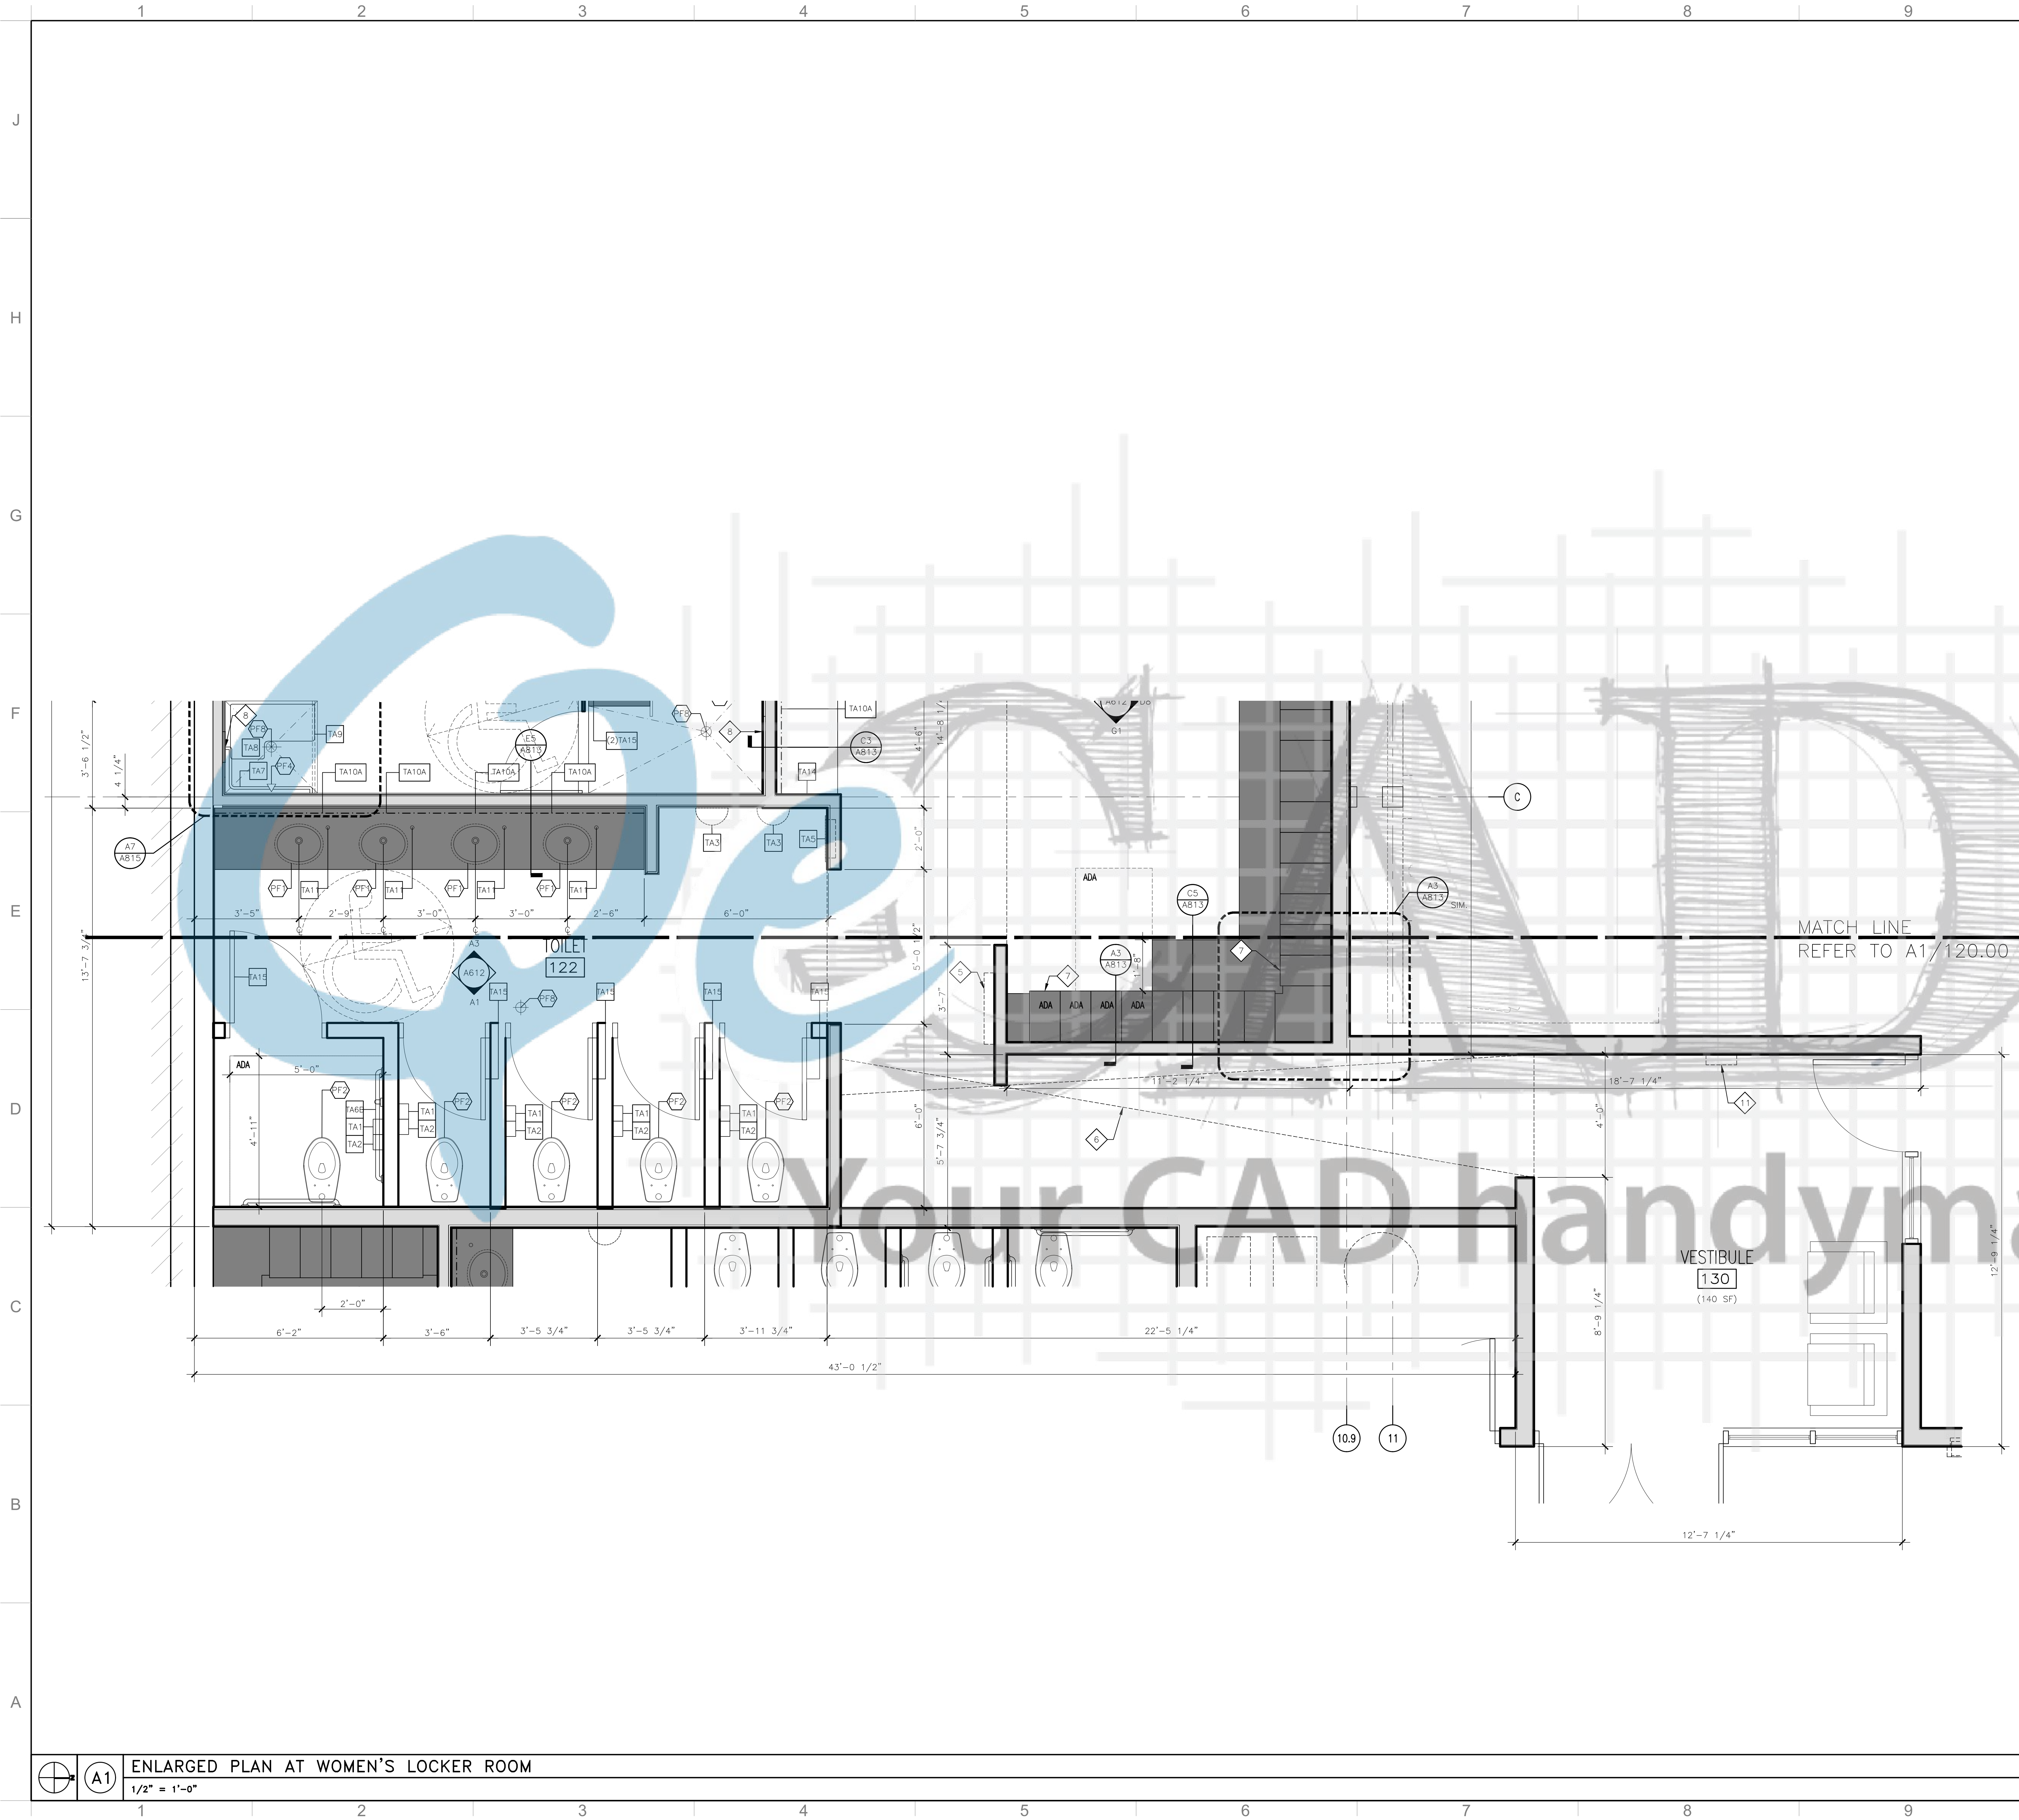


GENERAL NOTES

1. COMPLY WITH THE REQUIREMENTS OF THE LATEST APPLICABLE ACCESSIBILITY DESIGN GUIDELINE AND LOCAL CODES FOR THE PLACEMENT OF ALL TOILET ACCESSORIES.
2. PROVIDE BLOCKING OR STRAPPING AS REQUIRED TO SUPPORT ALL TOILET ACCESSORIES AND COMPARTMENTS. GRAB BARS SHALL BE SUPPORTED BY 2" X 6" NOMINAL BLOCKING.
3. ALL BLOCKING SHALL BE FIRE RETARDANT.
4. ALL METAL SURFACE PROTECTION SHALL REMAIN IN PLACE UNTIL THE TIME OF FINAL CLEANING. REMOVE ALL LABELS AND PROTECTIVE SHEETS AT THAT TIME. OPENINGS FOR RECESSED ACCESSORIES SHALL BE NEATLY CUT TO THE UNIT AND ALL GAPS COVERED BY THE UNIT OR A MATCHING COVER PLATE. SEAL ALL UNITS TO THE ADJACENT SURFACES. ALL UNITS SHALL BE LEVEL AND PLUMB. USE CONCEALED FASTENERS WHEREVER POSSIBLE.
5. PROVIDE ALL HARDWARE, BRACKETS AND OTHER APPURTENANCES AS REQUIRED FOR A COMPLETE INSTALLATION.
6. UNLESS NOTED OTHERWISE, ALL TOILET ACCESSORIES ARE MINIMUM 22 GA #4 BRUSHED STAINLESS STEEL.
7. REFER TO A170 FOR PLUMBING AND TOILET ACCESSORY SCHEDULE.

PLAN NOTES

1. WALL MOUNTED URINAL SCREEN METRO SERIES BY 'BOBRICK' HARD PRESSURED LAMINATE.
2. GLASS HEADER ABOVE. REFER TO DETAIL F7/A813.
3. SCALE LOCATION.
4. ELECTRIC SAUNA HEATER.
5. FLAT SCREEN TV. PROVIDE POWER AND DATA AS REQUIRED. REFER TO INTERIOR ELEVATIONS FOR MOUNTING HEIGHT.
6. SIGHT LINE.
7. FLIP LOCKER DOOR HINGE.
8. 12"x12" PREFABRICATED SHOWER NICHE.
9. WOOD GRAB BAR PROVIDED BY SAUNA MANUFACTURER.
10. KIOSK IN WALL PROVIDE POWER AS REQUIRED.
11. FIRE EXTINGUISHER CABINET LOCATION, ARCHITECTURAL SERIES 2049-R3, ROLLED EDGE WITH VERTICAL DUO CLEAR ACRYLIC DOOR BY 'LARSEN'S' MANUFACTURING COMPANY. REFER TO DETAIL E9/A801.

KEY PLAN

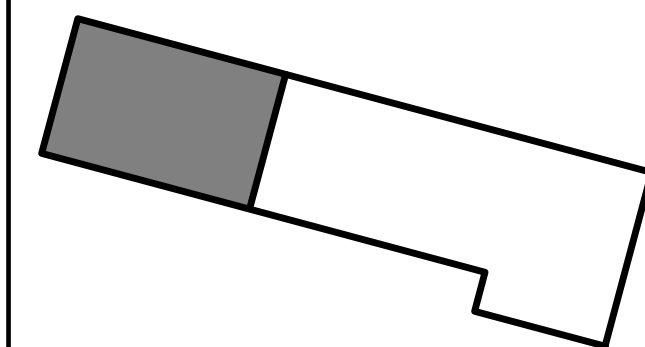

PROFESSIONAL SEAL

No. Date Description

Sheet Title:
ENLARGED PLAN AT WOMEN'S LOCKER ROOM

ORIGINAL DRAWINGS IS 42X30.
DO NOT SCALE CONTENTS OF THIS DRAWINGS

Sheet Number:

A120A.00

Page Number: of

A1 ENLARGED PLAN AT WOMEN'S LOCKER ROOM
1/2" = 1'-0"

J

H

G

F

E

D

C

B

A


GENERAL NOTES

1. COMPLY WITH THE REQUIREMENTS OF THE LATEST APPLICABLE ACCESSIBILITY DESIGN GUIDELINE AND LOCAL CODES FOR THE PLACEMENT OF ALL TOILET ACCESSORIES.
2. PROVIDE BLOCKING OR STRAPPING AS REQUIRED TO SUPPORT ALL TOILET ACCESSORIES AND COMPARTMENTS. GRAB BARS SHALL BE SUPPORTED BY 2" X 6" NOMINAL BLOCKING.
3. ALL BLOCKING SHALL BE FIRE RETARDANT.
4. ALL METAL SURFACE PROTECTION SHALL REMAIN IN PLACE UNTIL THE TIME OF FINAL CLEANING. REMOVE ALL LABELS AND PROTECTIVE SHEETS AT THAT TIME. OPENINGS FOR RECESSED ACCESSORIES SHALL BE NEATLY CUT TO THE UNIT AND ALL GAPS COVERED BY THE UNIT OR A MATCHING COVER PLATE. SEAL ALL UNITS TO THE ADJACENT SURFACES. ALL UNITS SHALL BE LEVEL AND PLUMB. USE CONCEALED FASTENERS WHEREVER POSSIBLE.
5. PROVIDE ALL HARDWARE, BRACKETS AND OTHER APPURTENANCES AS REQUIRED FOR A COMPLETE INSTALLATION.
6. UNLESS NOTED OTHERWISE, ALL TOILET ACCESSORIES ARE MINIMUM 22 GA #4 BRUSHED STAINLESS STEEL.
7. REFER TO A170 FOR PLUMBING AND TOILET ACCESSORY SCHEDULE.

PLAN NOTES

- 1 WALL MOUNTED URINAL SCREEN METRO SERIES BY 'BOBRICK' HARD PRESSED LAMINATE.
- 2 GLASS HEADER ABOVE. REFER TO DETAIL F7/A813.
- 3 SCALE LOCATION.
- 4 ELECTRIC SAUNA HEATER.
- 5 FLAT SCREEN TV. PROVIDE POWER AND DATA AS REQUIRED. REFER TO INTERIOR ELEVATIONS FOR MOUNTING HEIGHT.
- 6 SIGHT LINE.
- 7 FLIP LOCKER DOOR HINGE.
- 8 12"x12" PREFABRICATED SHOWER NICHE.
- 9 WOOD GRAB BAR PROVIDED BY SAUNA MANUFACTURER.
- 10 KIOSK IN WALL PROVIDE POWER AS REQUIRED
- 11 FIRE EXTINGUISHER CABINET LOCATION, ARCHITECTURAL SERIES 2049-R3, ROLLED EDGE WITH VERTICAL DUO CLEAR ACRYLIC DOOR BY 'LARSEN'S' MANUFACTURING COMPANY. REFER TO DETAIL E9/A801.

KEY PLAN

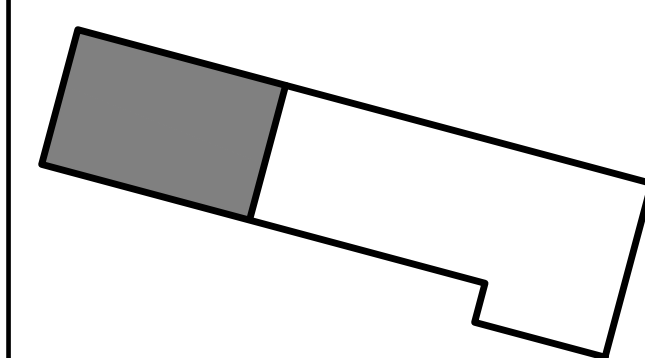

PROFESSIONAL SEAL

No. Date Description


Sheet Title:
**ENLARGED PLAN AT
MEN'S LOCKER ROOM**

ORIGINAL DRAWINGS IS 42X30.
DO NOT SCALE CONTENTS OF THIS DRAWINGS

Sheet Number:

A121A.00


Page Number: of

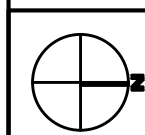

A1

ENLARGED PLAN AT MEN'S LOCKER ROOM

1/2" = 1'-0"

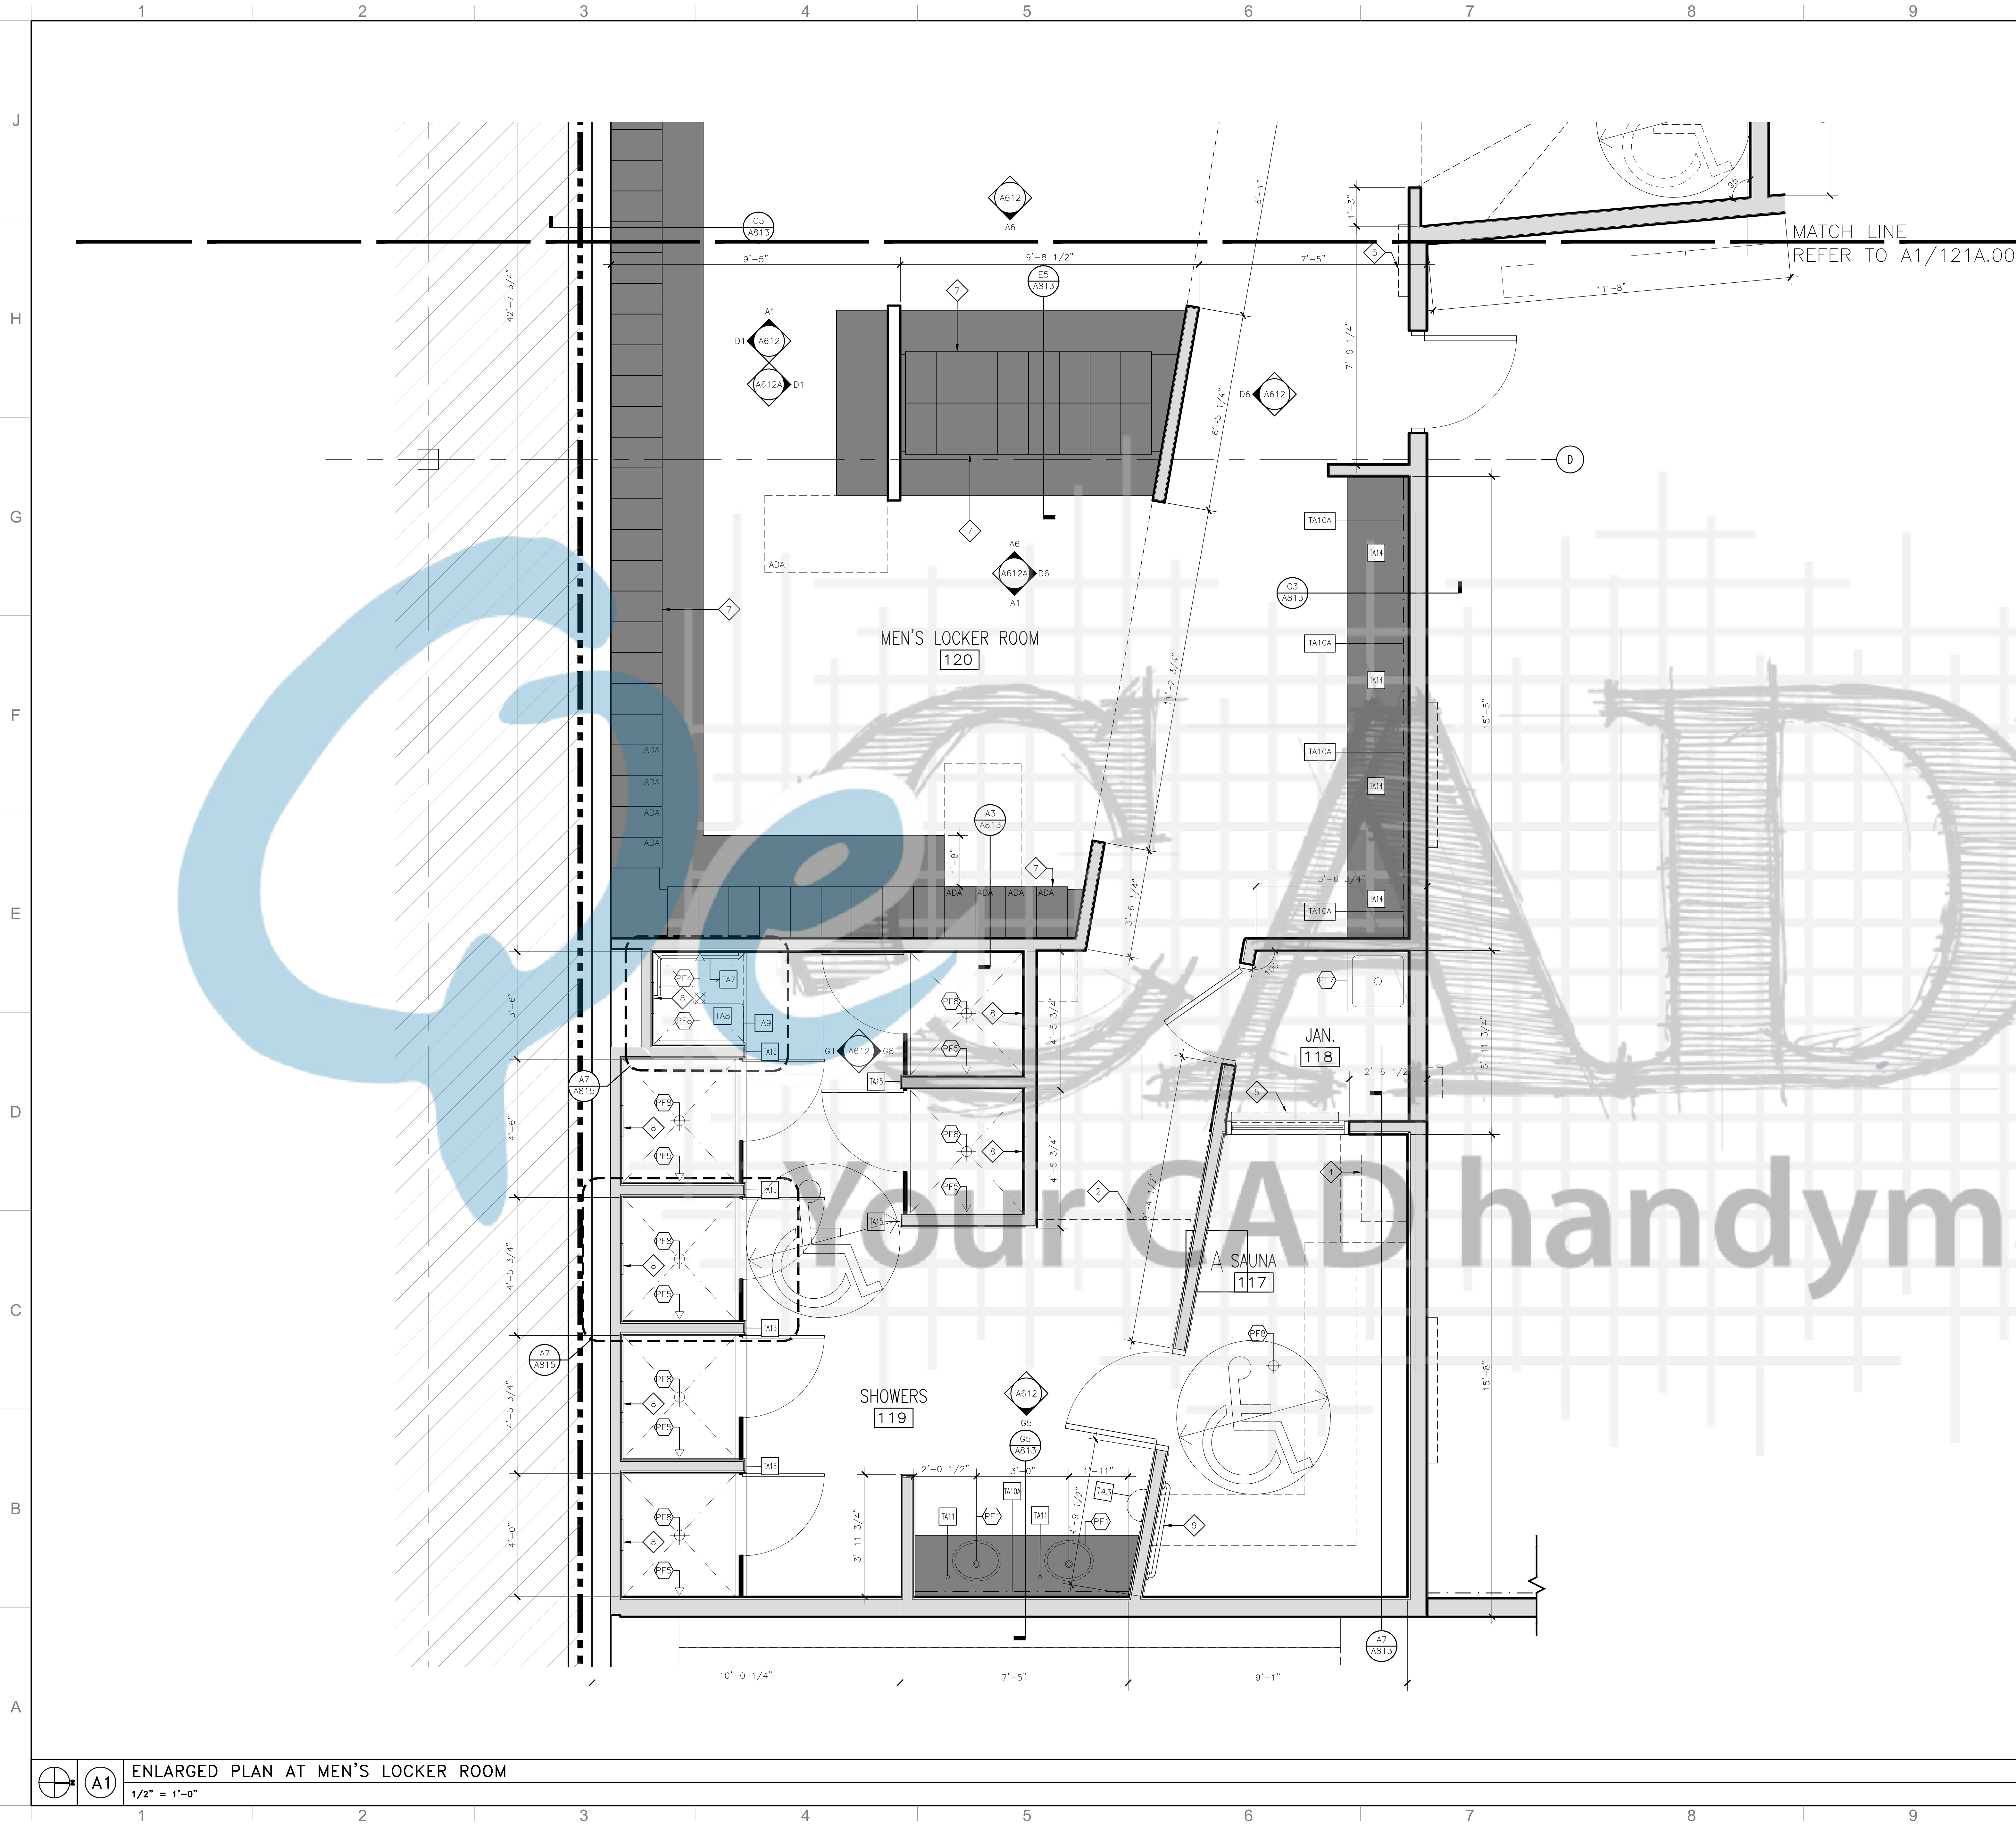


GENERAL NOTES

1. COMPLY WITH THE REQUIREMENTS OF THE LATEST APPLICABLE ACCESSIBILITY DESIGN GUIDELINE AND LOCAL CODES FOR THE PLACEMENT OF ALL TOILET ACCESSORIES.
2. PROVIDE BLOCKING OR STRAPPING AS REQUIRED TO SUPPORT ALL TOILET ACCESSORIES AND COMPARTMENTS. GRAB BARS SHALL BE SUPPORTED BY 2" X 6" NOMINAL BLOCKING.
3. ALL BLOCKING SHALL BE FIRE RETARDANT.
4. ALL METAL SURFACE PROTECTION SHALL REMAIN IN PLACE UNTIL THE TIME OF FINAL CLEANING. REMOVE ALL LABELS AND PROTECTIVE SHEETS AT THAT TIME. OPENINGS FOR RECESSED ACCESSORIES SHALL BE NEATLY CUT TO THE UNIT AND ALL GAPS COVERED BY THE UNIT OR A MATCHING COVER PLATE. SEAL ALL UNITS TO THE ADJACENT SURFACES. ALL UNITS SHALL BE LEVEL AND PLUMB. USE CONCEALED FASTENERS WHEREVER POSSIBLE.
5. PROVIDE ALL HARDWARE, BRACKETS AND OTHER APPURTENANCES AS REQUIRED FOR A COMPLETE INSTALLATION.
6. UNLESS NOTED OTHERWISE, ALL TOILET ACCESSORIES ARE MINIMUM 22 GA #4 BRUSHED STAINLESS STEEL.
7. REFER TO A170 FOR PLUMBING AND TOILET ACCESSORY SCHEDULE.

PLAN NOTES

1. WALL MOUNTED URINAL SCREEN METRO SERIES BY "BOBRICK" HARD PRESSED LAMINATE.
2. GLASS HEADER ABOVE. REFER TO DETAIL F7/A813.
3. SCALE LOCATION.
4. ELECTRIC SAUNA HEATER.
5. FLAT SCREEN TV. PROVIDE POWER AND DATA AS REQUIRED. REFER TO INTERIOR ELEVATIONS FOR MOUNTING HEIGHT.
6. SIGHT LINE.
7. FLIP LOCKER DOOR HINGE.
8. 12"x12" PREFABRICATED SHOWER NICHE.
9. WOOD GRAB BAR PROVIDED BY SAUNA MANUFACTURER.
10. KIOSK IN WALL PROVIDE POWER AS REQUIRED.
11. FIRE EXTINGUISHER CABINET LOCATION, ARCHITECTURAL SERIES 2049-R3, ROLLED EDGE WITH VERTICAL DUO CLEAR ACRYLIC DOOR BY LARSEN'S MANUFACTURING COMPANY. REFER TO DETAIL E9/A801.

KEY PLAN

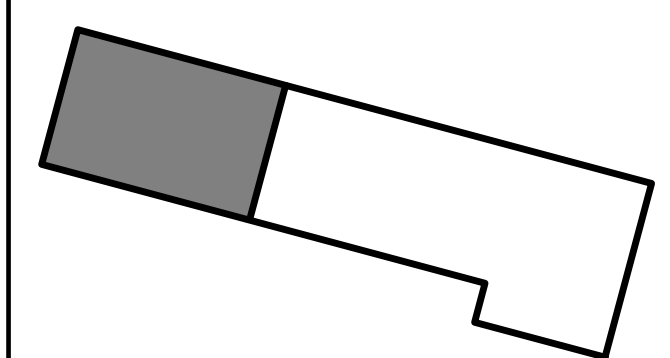

PROFESSIONAL SEAL

No. Date Description

Sheet Title:
**ENLARGED PLAN AT
MEN'S LOCKER ROOM**

ORIGINAL DRAWINGS IS 42X30.
DO NOT SCALE CONTENTS OF THIS DRAWING

Sheet Number:


A121.00

Page Number: of

ENLARGED PLAN AT MEN'S LOCKER ROOM
1/2" = 1'-0"

Page Number: of

$1/8'' = 1'-0''$

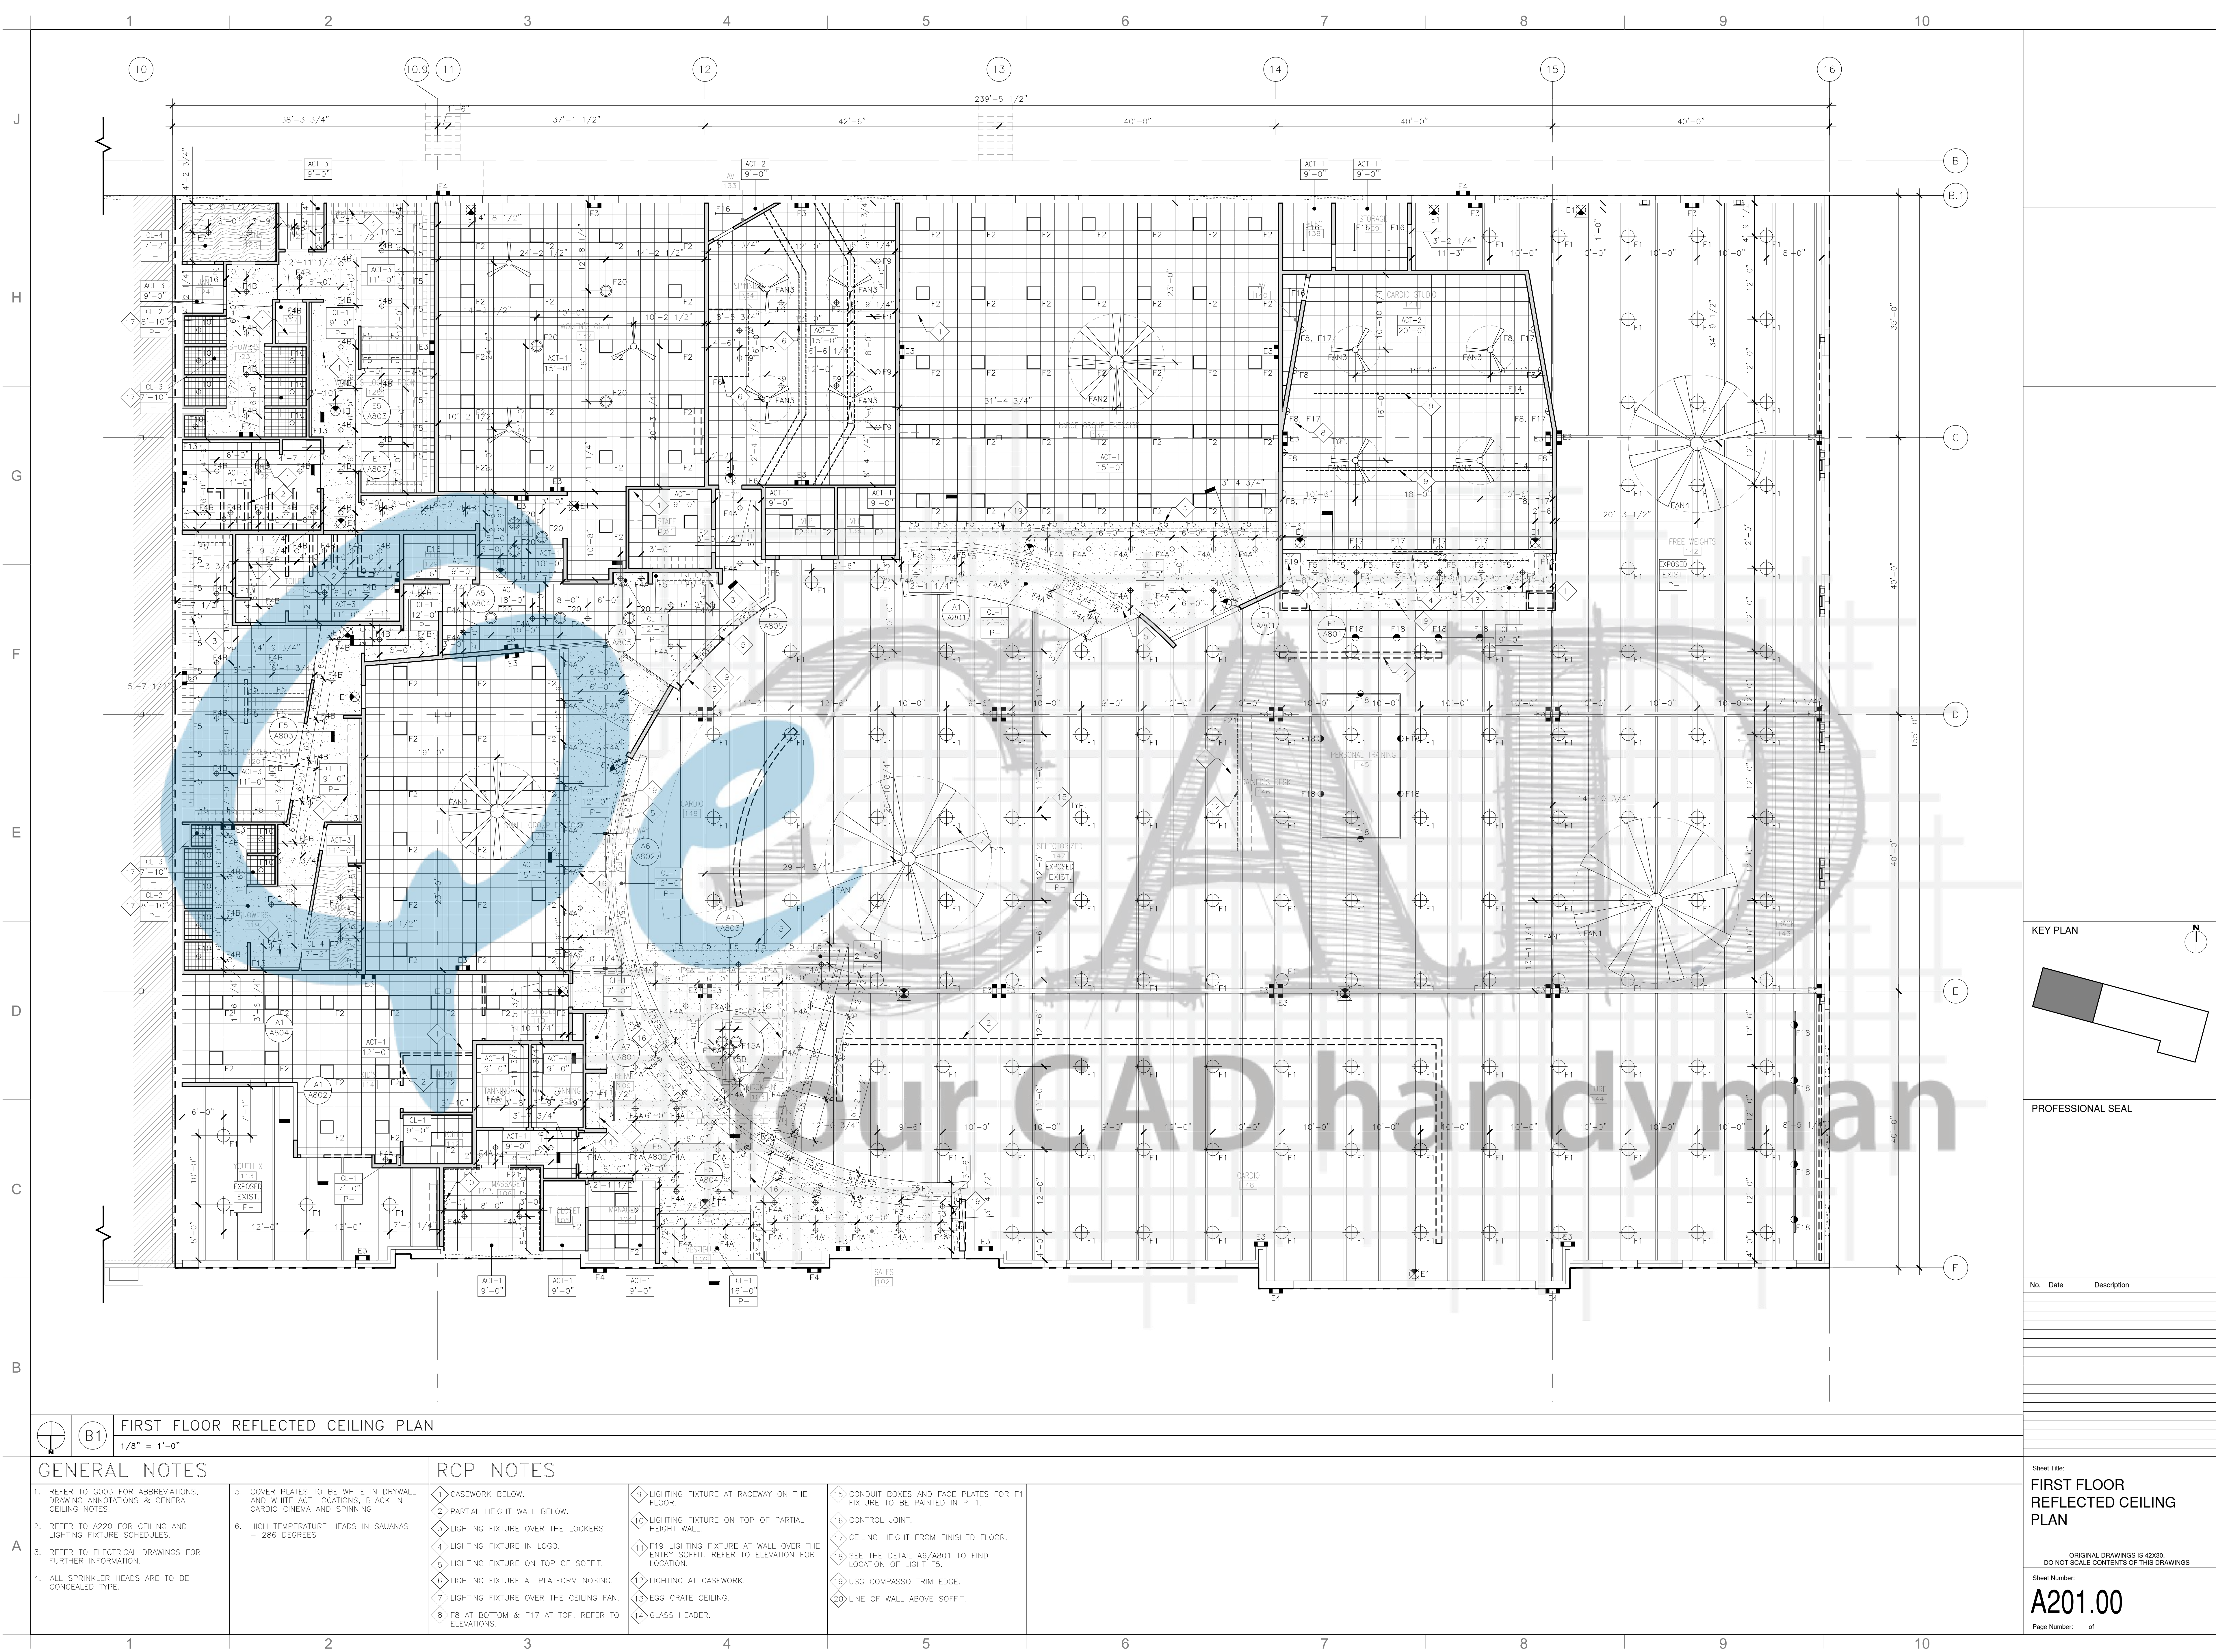

KEY PLAN

PROFESSIONAL SEAL

No. Date Description

Sheet Title:
**FIRST FLOOR
REFLECTED CEILING
PLAN**

ORIGINAL DRAWINGS IS 42X30.
DO NOT SCALE CONTENTS OF THIS DRAWINGS

Sheet Number:

A201.00

Page Number: of

FIRST FLOOR REFLECTED CEILING PLAN

1/8" = 1'-0"

GENERAL NOTES


1. REFER TO G003 FOR ABBREVIATIONS, DRAWING ANNOTATIONS & GENERAL CEILING NOTES.
2. REFER TO A220 FOR CEILING AND LIGHTING FIXTURE SCHEDULES.
3. REFER TO ELECTRICAL DRAWINGS FOR FURTHER INFORMATION.
4. ALL SPRINKLER HEADS ARE TO BE CONCEALED TYPE.

RCP NOTES

- 1 CASEWORK BELOW.
- 2 PARTIAL HEIGHT WALL BELOW.
- 3 LIGHTING FIXTURE OVER THE LOCKERS.
- 4 LIGHTING FIXTURE IN LOGO.
- 5 LIGHTING FIXTURE ON TOP OF SOFFIT.
- 6 LIGHTING FIXTURE AT PLATFORM NOSING.
- 7 LIGHTING FIXTURE OVER THE CEILING FAN.
- 8 F8 AT BOTTOM & F17 AT TOP. REFER TO ELEVATIONS.
- 9 LIGHTING FIXTURE AT RACEWAY ON THE FLOOR.
- 10 LIGHTING FIXTURE ON TOP OF PARTIAL HEIGHT WALL.
- 11 F19 LIGHTING FIXTURE AT WALL OVER THE ENTRY SOFFIT, REFER TO ELEVATION FOR LOCATION.
- 12 LIGHTING AT CASEWORK.
- 13 EGG CRATE CEILING.
- 14 GLASS HEADER.
- 15 CONDUIT BOXES AND FACE PLATES FOR F1 FIXTURE TO BE PAINTED IN P-1.
- 16 CONTROL JOINT.
- 17 CEILING HEIGHT FROM FINISHED FLOOR.
- 18 SEE THE DETAIL A6/A801 TO FIND LOCATION OF LIGHT F5.
- 19 USG COMPASSO TRIM EDGE.
- 20 LINE OF WALL ABOVE SOFFIT.



Page Number: of

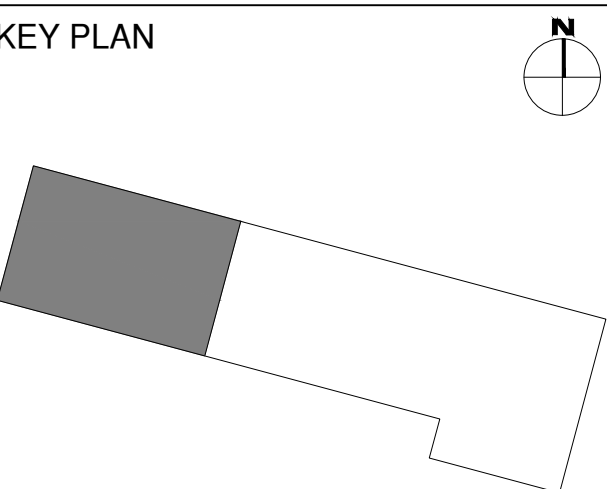

PROFESSIONAL SEAL

[illegible]

Sheet Title:

ENLARGED FINISH PLAN
AT WOMEN'S LOCKER
ROOM

ORIGINAL DRAWINGS IS 42X30.
DO NOT SCALE CONTENTS OF THIS DRAWINGS

Sheet Number:
A320A.00

Page Number: 0

GENERAL FINISH NOTES

1. REFER TO THE FINISH & MATERIAL SCHEDULE ON SHEET A350 FOR PRODUCT SPECIFICATIONS.
2. REFER TO REFLECTED CEILING PLANS FOR ADDITIONAL FINISH INFORMATION.
3. REFER TO INTERIOR ELEVATIONS FOR CLARIFICATION ON FINISH LOCATIONS AND TYPES.
4. REFER TO MILLWORK DETAILS FOR FINISH LOCATIONS AND TYPES.
5. FLOOR TRANSITIONS ARE INDICATED ON PLAN TO REFERENCE A FLOOR FINISH

CHANGE, REFER TO SHEET A370 FOR
FLOOR TRANSITION DETAILS AND
SPECIFICATIONS.

WALLS, CEILINGS AND SOFFITS TO BE
PREPARED TO A LEVEL 4 FINISH FOR
PAINT. WALLS TO BE PREPARED TO A
LEVEL 5 FINISH FOR WALLCOVERING.

ALL WALLS MUST BE PRIMED AND
PREPPED PRIOR TO THE INSTALLATION
OF TILE AND PANELING.

ALL WALL PAINT TO HAVE AN
EGGSHELL FINISH, UNLESS OTHERWISE
NOTED.

9. ALL CEILING PAINT TO HAVE A FLAT FINISH, UNLESS OTHERWISE NOTED.
10. ALL PAINT IN WET AREAS TO RECEIVE EPOXY PAINT IN SEMI-GLOSS FINISH.
11. ALL EXPOSED STRUCTURE, PIPE WORK DUCTWORK, ETC. AT CEILING TO BE PREPARED AS REQUIRED FOR PAINT FINISH UNLESS OTHERWISE NOTED.
12. PAINT ACCESS PANELS TO MATCH ADJACENT CEILING OR WALL.
13. OUTLET SWITCH PLATES TO MATCH

ADJACENT SURFACE AS CLOSELY AS POSSIBLE. OUTLET HEIGHTS TO BE COORDINATED WITH MILLWORK, EQUIPMENT, ADJACENCIES, ETC. FINAL LOCATIONS TO BE REVIEWED AND APPROVED BY OWNER.

14. PROVIDE UNIFORM AND CLEAN SUBSTRATE WHERE VINYL BASE IS TO BE INSTALLED. PROVIDE MANUFACTURER'S PERFORMANCE TRIM PIECE AT ALL OUTSIDE CORNERS.

15. ALL FLOOR DRAINS TO BE PROTECTED FROM DEBRIS. NEW FINISHES ADJACENT

- TO FLOOR DRAINS ARE NOT TO COVER ANY OR PART OF DRAIN.
6. INSTALL SCHLUTER-SYSTEMS "QUADEC" PROFILE AT ALL WALL TILE EXTERNAL CORNERS & EXPOSED TILE EDGES IN SATIN ANODIZED ALUMINUM (AE) FINISH.
7. INSTALL SCHLUTER-SYSTEMS "DILEX-AHK" PROFILE WHERE WALL TILES AND FLOOR TILES MEET IN SATIN ANODIZED ALUMINUM (AE) FINISH.
8. ALL FLOOR TILE TO HAVE A DYNAMIC COEFFICIENT OF FRICTION (DCOF) OF

=/ > 0.42 WHEN WET.

9. ALL FLOOR AND WALL SURFACES TO BE PROTECTED DURING CONSTRUCTION.

10. CONTRACTOR TO BE AWARE OF PRODUCT LEAD TIMES AND ORDER TO COORDINATE WITH PROJECT SCHEDULE. SUBMITTAL SAMPLES MUST BE PROVIDED FOR ARCHITECT'S REVIEW AND APPROVAL.

11. CONTRACTOR TO PROVIDE CLIENT WITH PRODUCT MAINTENANCE INSTRUCTION MANUALS.

2. STAINED BIRCH PLYWOOD COMPLIES
PER HPVA T-9317 (1995)—HARDWOOD
PLYWOOD VENEER ASSOCIATION AND
AWC DOC 1—AMERICAN WOOD COUNCIL.

FINISH PLAN NOTES


WALL TILES (T-4) AND (T-2) TO BE
INSTALLED UP TO 6'-0" A.F.F. WITH
PAINT ABOVE. INSTALL SCHLUTER PROFILE:
SCHIENE IN SATIN ANODIZED ALUMINUM
(AE) FINISH AT EXPOSED TOP EDGE OF
TILES. REFER TO INTERIOR ELEVATIONS
FOR SPECIFIC LOCATIONS AND EXTENT.

ACCENT WALL TILE (T-2A) TO BE
INSTALLED UP TO 6'-0" A.F.F. WITH PAINT
ABOVE. INSTALL SCHLUTER PROFILE:
SCHIENE IN SATIN ANODIZED ALUMINUM
(AE) FINISH AT EXPOSED TOP EDGE OF
TILES. INSTALL SCHLUTER PROFILE: DECO
IN SATIN ANODIZED ALUMINUM (AE) FINISH
WHERE SIDE EDGE OF TILES MEET WITH
GENERAL WALL TILE (T-4). REFER TO
INTERIOR ELEVATIONS FOR TILE PATTERN,
LOCATIONS AND EXTENT.


FLOOR TILE (T-2) TO BE INSTALLED AT VERTICAL FACES OF LOCKER BENCHES. REFER TO INTERIOR ELEVATIONS FOR SPECIFIC LOCATIONS AND TILE PATTERN.

INDICATES DIRECTION OF FLOOR TILE INSTALLATION PATTERN.

WALLS AT JANITOR CLOSETS TO BE FINISHED WITH MARLITE STANDARD FRP IN PEBBLE FINISH - 430N MEDIUM GREY. PANELS TO BE INSTALLED AT 4" A.F.F. UP TO 6'-0" HIGH.

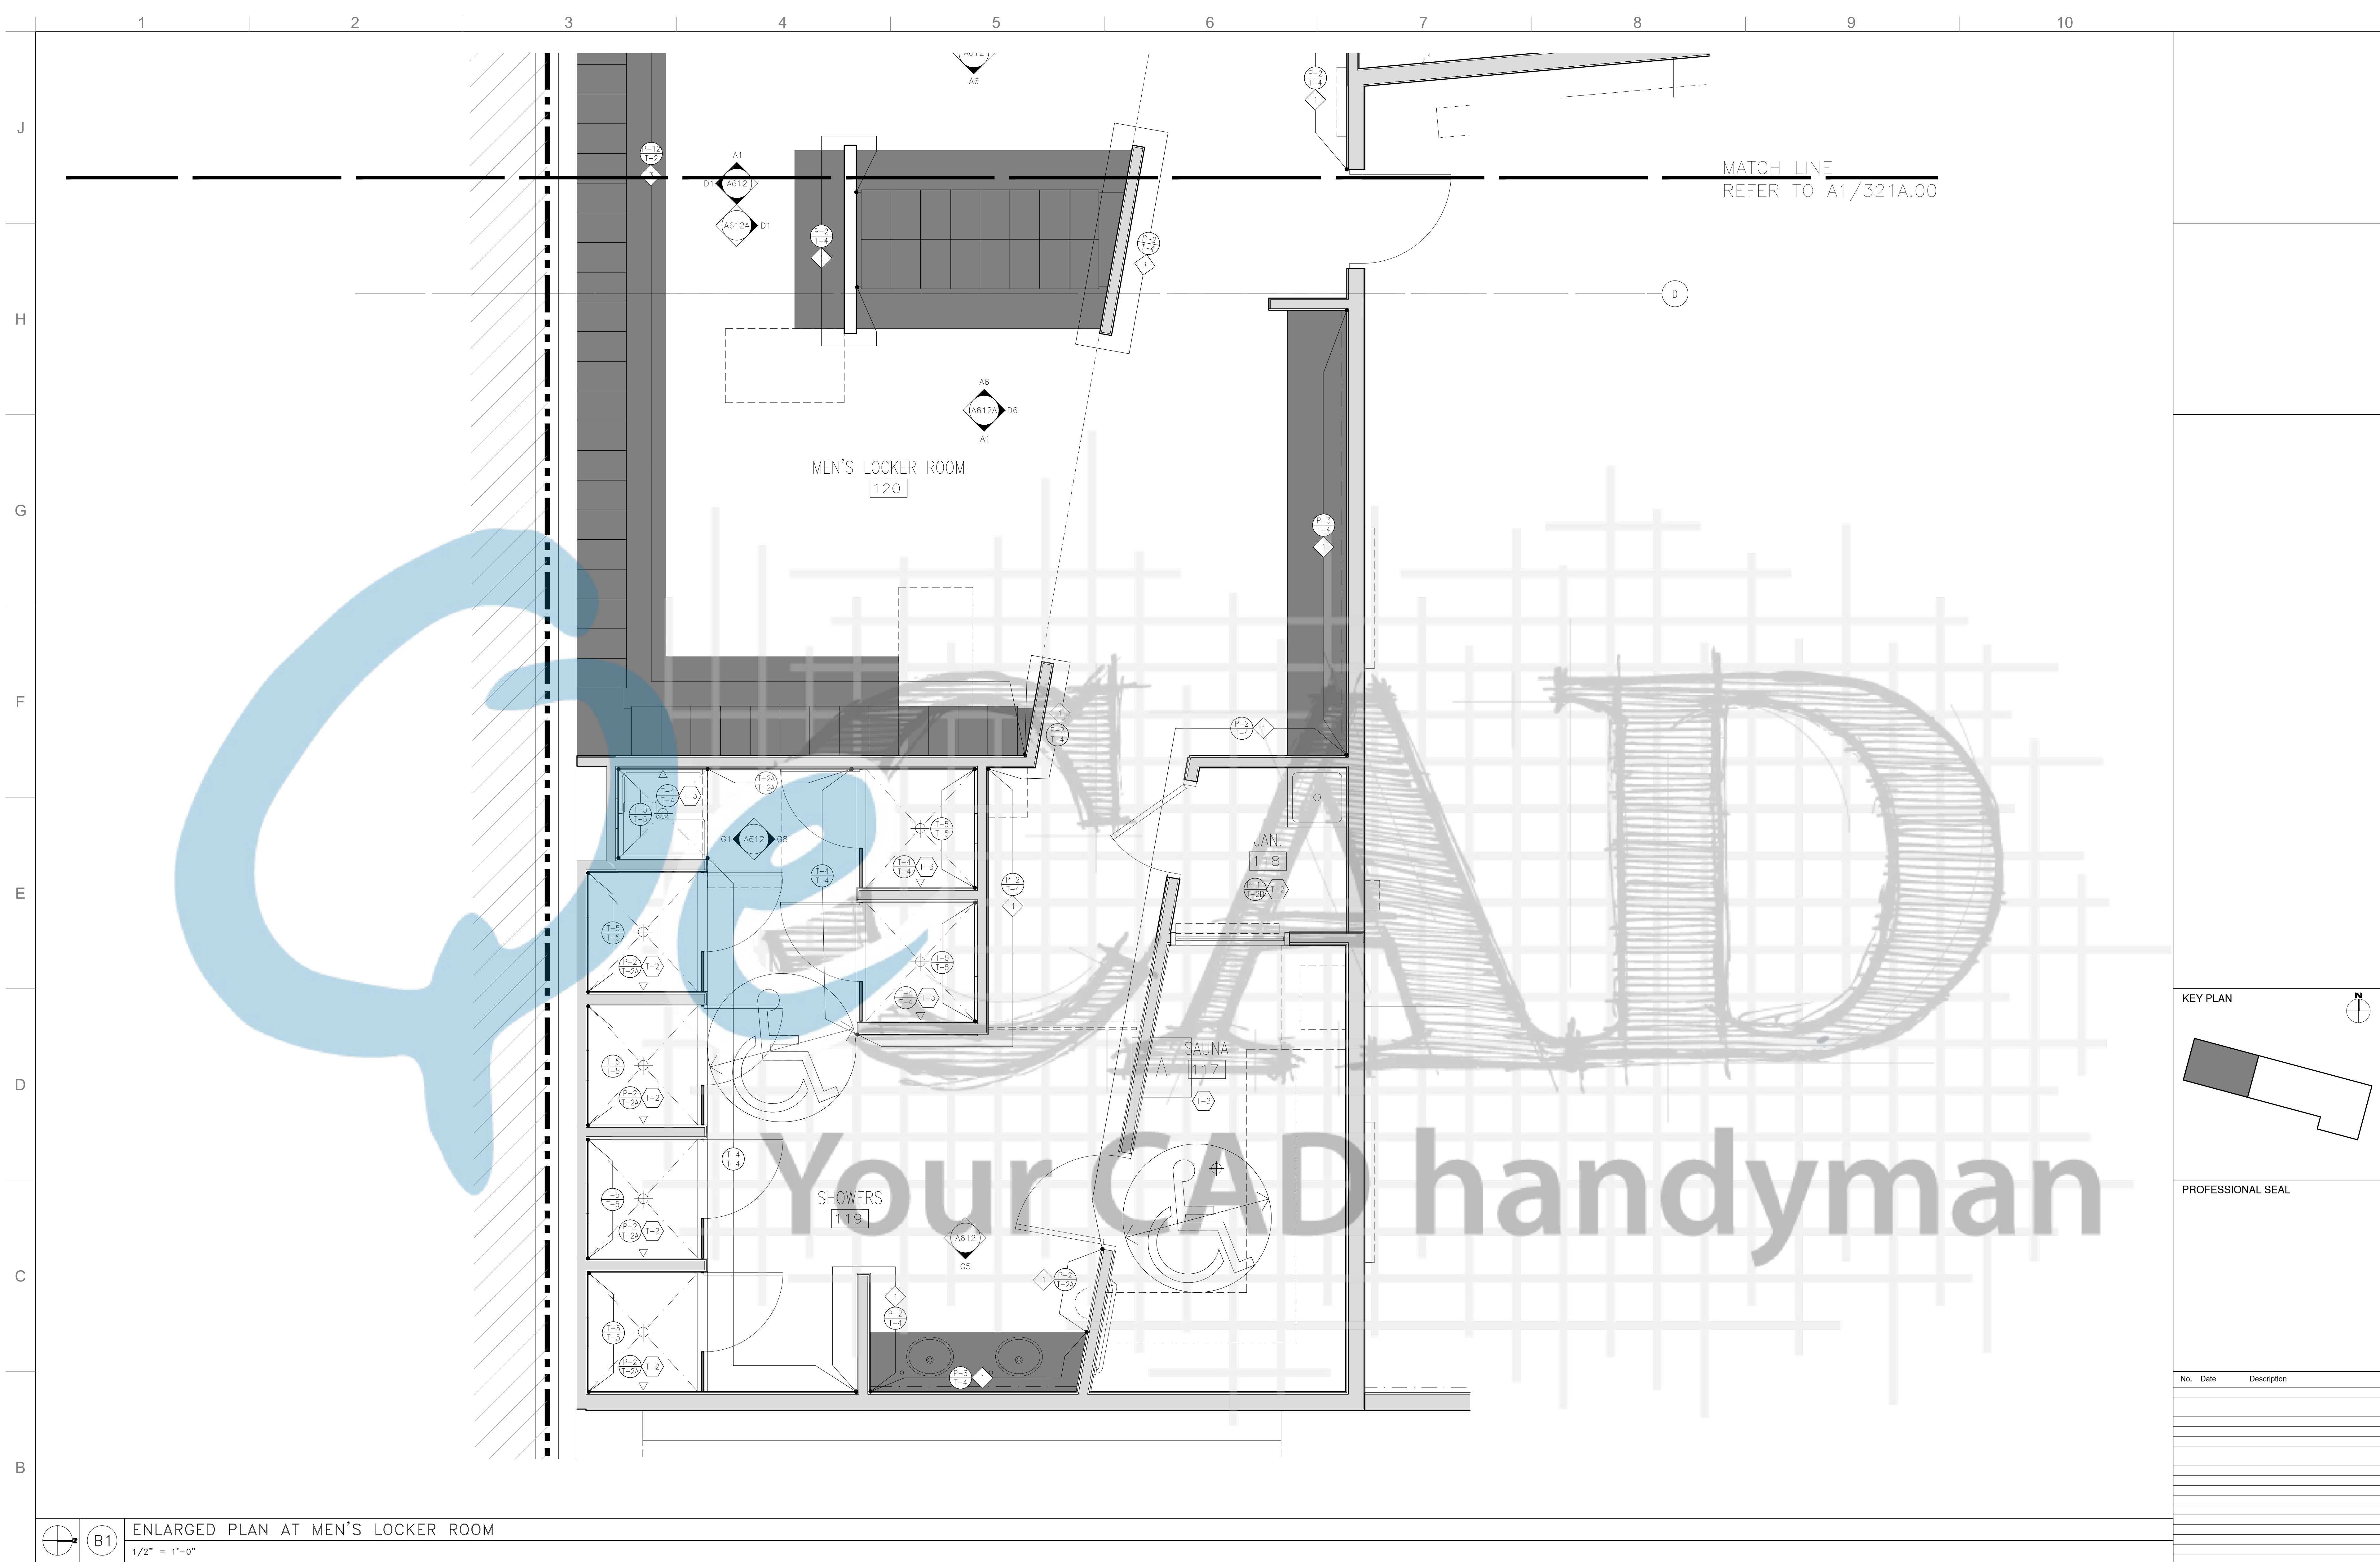

KEY PLAN

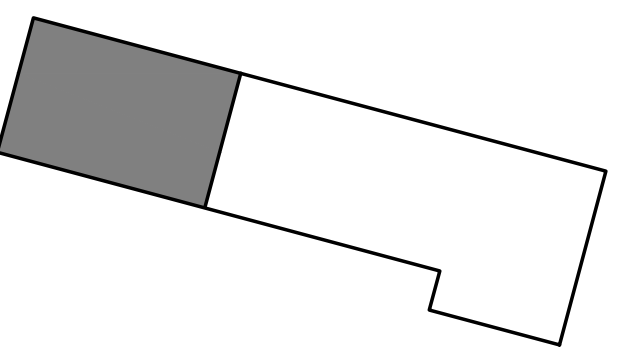

PROFESSIONAL SEAL

[illegible]

Sheet Title:

ENLARGED FINISH PLAN
AT MEN'S LOCKER ROOM

ORIGINAL DRAWINGS IS 42X30.
DO NOT SCALE CONTENTS OF THIS DRAWINGS

Sheet Number:

A321 00


Page Number: of

GENERAL FINISH NOTES

- | | | |
|--|---|---|
| 1. REFER TO THE FINISH & MATERIAL SCHEDULE ON SHEET A350 FOR PRODUCT SPECIFICATIONS. | CHANGE, REFER TO SHEET A370 FOR FLOOR TRANSITION DETAILS AND SPECIFICATIONS. | 9. ALL CEILING PAINT TO HAVE A FLAT FINISH, UNLESS OTHERWISE NOTED. |
| 2. REFER TO REFLECTED CEILING PLANS FOR ADDITIONAL FINISH INFORMATION. | 6. WALLS, CEILINGS AND SOFFITS TO BE PREPARED TO A LEVEL 4 FINISH FOR PAINT. WALLS TO BE PREPARED TO A LEVEL 5 FINISH FOR WALLCOVERING. | 10. ALL PAINT IN WET AREAS TO RECEIVE EPOXY PAINT IN SEMI-GLOSS FINISH. |
| 3. REFER TO INTERIOR ELEVATIONS FOR CLARIFICATION ON FINISH LOCATIONS AND TYPES. | 7. ALL WALLS MUST BE PRIMED AND PREPED PRIOR TO THE INSTALLATION OF TILE AND PANELING. | 11. ALL EXPOSED STRUCTURE, PIPE WORK, DUCTWORK, ETC. AT CEILING TO BE PREPARED AS REQUIRED FOR PAINT FINISH UNLESS OTHERWISE NOTED. |
| 4. REFER TO MILLWORK DETAILS FOR FINISH LOCATIONS AND TYPES. | 8. ALL WALL PAINT TO HAVE AN EGGSHELL FINISH, UNLESS OTHERWISE NOTED. | 12. PAINT ACCESS PANELS TO MATCH ADJACENT CEILING OR WALL. |
| 5. FLOOR TRANSITIONS ARE INDICATED ON PLAN TO REFERENCE A FLOOR FINISH | | 13. OUTLET SWITCH PLATES TO MATCH |

FINISH PLAN NOTES

- | | | | | | | | | |
|---|--|--|---|---|---|---|---|--|
| ADJACENT SURFACE AS CLOSELY AS POSSIBLE. OUTLET HEIGHTS TO BE COORDINATED WITH MILLWORK, EQUIPMENT, ADJACENCIES, ETC. FINAL LOCATIONS TO BE REVIEWED AND APPROVED BY OWNER. | TO FLOOR DRAINS ARE NOT TO COVER ANY OR PART OF DRAIN. | =/>> 0.42 WHEN WET. | 22. STAINED BIRCH PLYWOOD COMPUES PER HPVA T-9317 (1995)-HARDWOOD PLYWOOD VENEER ASSOCIATION AND AWC DOC 1-AMERICAN WOOD COUNCIL. | 1 WALL TILES (T-4) AND (T-2) TO BE INSTALLED UP TO 6'-0" A.F.F. WITH POINT ABOVE. INSTALL SCHLUTER PROFILE: SCHENE IN SATIN ANODIZED ALUMINUM (AE) FINISH AT EXPOSED TOP EDGE OF TILES. REFER TO INTERIOR ELEVATIONS FOR SPECIFIC LOCATIONS AND EXTENT. | 2 ACCENT WALL TILE (T-2A) TO BE INSTALLED UP TO 6'-0" A.F.F. WITH POINT ABOVE. INSTALL SCHLUTER PROFILE: SCHENE IN SATIN ANODIZED ALUMINUM (AE) FINISH AT EXPOSED TOP EDGE OF TILES. INSTALL SCHLUTER PROFILE: DECO IN SATIN ANODIZED ALUMINUM (AE) FINISH WHERE SIDE EDGE OF TILES MEET WITH GENERAL WALL TILE (T-4). REFER TO INTERIOR ELEVATIONS FOR TILE PATTERN, LOCATIONS AND EXTENT. | 3 FLOOR TILE (T-2) TO BE INSTALLED AT VERTICAL FACES OF LOWER LEVELS. REFER TO INTERIOR ELEVATIONS FOR SPECIFIC LOCATIONS AND TILE PATTERN. | 4 INDICATES DIRECTION OF FLOOR TILE INSTALLATION PATTERN. | 5 WALLS AT JANITOR CLOSETS TO BE FINISHED WITH MARLITE; STANDARD FRP IN PEBBLE FINISH - 430N MEDIUM GREY PANELS TO BE INSTALLED AT 4" A.F.F. UP TO 6'-0" HIGH. |
| 14. PROVIDE UNIFORM AND CLEAN SUBSTRATE WHERE VINYL BASE IS TO BE INSTALLED. PROVIDE MANUFACTURER'S PERFORMANCE TRIM PIECE AT ALL OUTSIDE CORNERS. | 16. INSTALL SCHLUTER-SYSTEMS "QUADEQ" PROFILE AT ALL WALL TILE EXTERNAL CORNERS & EXPOSED TILE EDGES IN SATIN ANODIZED ALUMINUM (AE) FINISH. | 19. ALL FLOOR AND WALL SURFACES TO BE PROTECTED DURING CONSTRUCTION. | 20. CONTRACTOR TO BE AWARE OF PROJECT LEAD TIMES AND ORDER TO COORDINATE WITH PROJECT SCHEDULE. SUBMITTAL SAMPLES MUST BE PROVIDED FOR ARCHITECT'S REVIEW AND APPROVAL. | | | | | |
| 15. ALL FLOOR DRAINS TO BE PROTECTED FROM DEBRIS. FURN FINISHES ADJACENT | 17. INSTALL SCHLUTER-SYSTEMS "DILEX-AHK" PROFILE WHERE WALL TILES AND FLOOR TILES MEET IN SATIN ANODIZED ALUMINUM (AE) FINISH. | 21. CONTRACTOR TO PROVIDE CLIENT WITH PRODUCT MAINTENANCE INSTRUCTION MANUALS. | | | | | | |
| | 18. ALL FLOOR TILE TO HAVE A DYNAMIC COEFFICIENT OF FRICTION (DCOF) OF | | | | | | | |

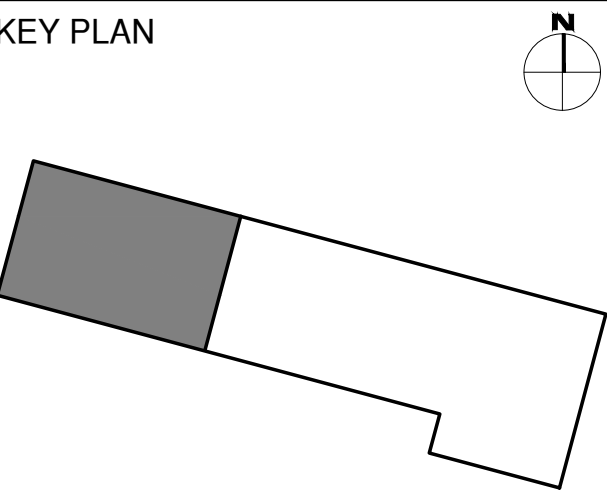

PROFESSIONAL SEAL

[illegible]

ENLARGED FINISH PLAN
AT MEN'S LOCKER ROOM

ORIGINAL DRAWINGS IS 42X30.
DO NOT SCALE CONTENTS OF THIS DRAWINGS

Sheet Number:
A321A.00
Page Number: of

GENERAL FINI

A

- TO SHEET A370 FOR
ON DETAILS AND
S AND SOFFITS TO BE
A LEVEL 4 FINISH FOR
TO BE PREPARED TO A
FOR WALLCOVERING.
ST BE PRIMED AND
R TO THE INSTALLATION
ANELING.
T TO HAVE AN
SH, UNLESS OTHERWISE

- ADJACENT SURFACE AS CLOSELY AS POSSIBLE. OUTLET HEIGHTS TO BE COORDINATED WITH MILLWORK, EQUIPMENT, ADJACENCIES, ETC. FINAL LOCATIONS TO BE REVIEWED AND APPROVED BY OWNER.
7. PROVIDE UNIFORM AND CLEAN SUBSTRATE WHERE VINYL BASE IS TO BE INSTALLED. PROVIDE MANUFACTURER'S PERFORMANCE TRIM PIECE AT ALL OUTSIDE CORNERS.
8. ALL FLOOR DRAINS TO BE PROTECTED FROM DEBRIS. NEW FINISHES ADJACENT

- TO FLOOR DRAINS ARE NOT TO COVER ANY OR PART OF DRAIN.
- INSTALL SCHLUTER—SYSTEMS "QUADEG PROFILE AT ALL WALL TILE EXTERNAL CORNERS & EXPOSED TILE EDGES IN SATIN ANODIZED ALUMINUM (AE) FINISH.
- INSTALL SCHLUTER—SYSTEMS "DILEX-AHK" PROFILE WHERE WALL TILES AND FLOOR TILES MEET IN SATIN ANODIZED ALUMINUM (AE) FINISH.
- ALL FLOOR TILE TO HAVE A DYNAMIC COEFFICIENT OF FRICTION (DCOF) OF


- =/ > 0.42 WHEN WET.
- ALL FLOOR AND WALL SURFACES TO BE PROTECTED DURING CONSTRUCTION.
- CONTRACTOR TO BE AWARE OF PRODUCT LEAD TIMES AND ORDER TO COORDINATE WITH PROJECT SCHEDULE. SUBMITTAL SAMPLES MUST BE PROVIDED FOR ARCHITECT'S REVIEW AND APPROVAL.
- CONTRACTOR TO PROVIDE CLIENT WITH PRODUCT MAINTENANCE INSTRUCTION MANUALS.

- STAINED BIRCH PLYWOOD COMPLIES
PER HPVA T-9317 (1995)—HARDWOOD
PLYWOOD VENEER ASSOCIATION AND
AWC DOC 1—AMERICAN WOOD COUNCIL.

1 WALL TILES (T-4) AND (T-2) TO BE INSTALLED UP TO 6'-0" A.F.F. WITH PAINT ABOVE. INSTALL SCHLUTER PROFIL SCHIENE IN SATIN ANODIZED ALUMINUM (AE) FINISH AT EXPOSED TOP EDGE OF TILES. REFER TO INTERIOR ELEVATIONS FOR SPECIFIC LOCATIONS AND EXTENT.

- ACCENT WALL TILE (T-2A) TO BE INSTALLED UP TO 6'-0" A.F.F. WITH PAINT ABOVE. INSTALL SCHLUTER PROFILE: SCHIENE IN SATIN ANODIZED ALUMINUM (AE) FINISH AT EXPOSED TOP EDGE OF TILES. INSTALL SCHLUTER PROFILE: DECO IN SATIN ANODIZED ALUMINUM (AE) FINISH WHERE SIDE EDGE OF TILES MEET WITH GENERAL WALL TILE (T-4). REFER TO INTERIOR ELEVATIONS FOR TILE PATTERN, LOCATIONS AND EXTENT.

- > FLOOR TILE (T-2) TO BE INSTALLED AT VERTICAL FACES OF LOCKER BENCHES. REFER TO INTERIOR ELEVATIONS FOR SPECIFIC LOCATIONS AND TILE PATTERN.
 > INDICATES DIRECTION OF FLOOR TILE INSTALLATION PATTERN.
 > WALLS AT JANITOR CLOSETS TO BE FINISHED WITH MARLITE: STANDARD FRP IN PEBBLE FINISH - 43ON MEDIUM GREY. PANELS TO BE INSTALLED AT 4" A.F.F. UP TO 6'-0" HIGH.

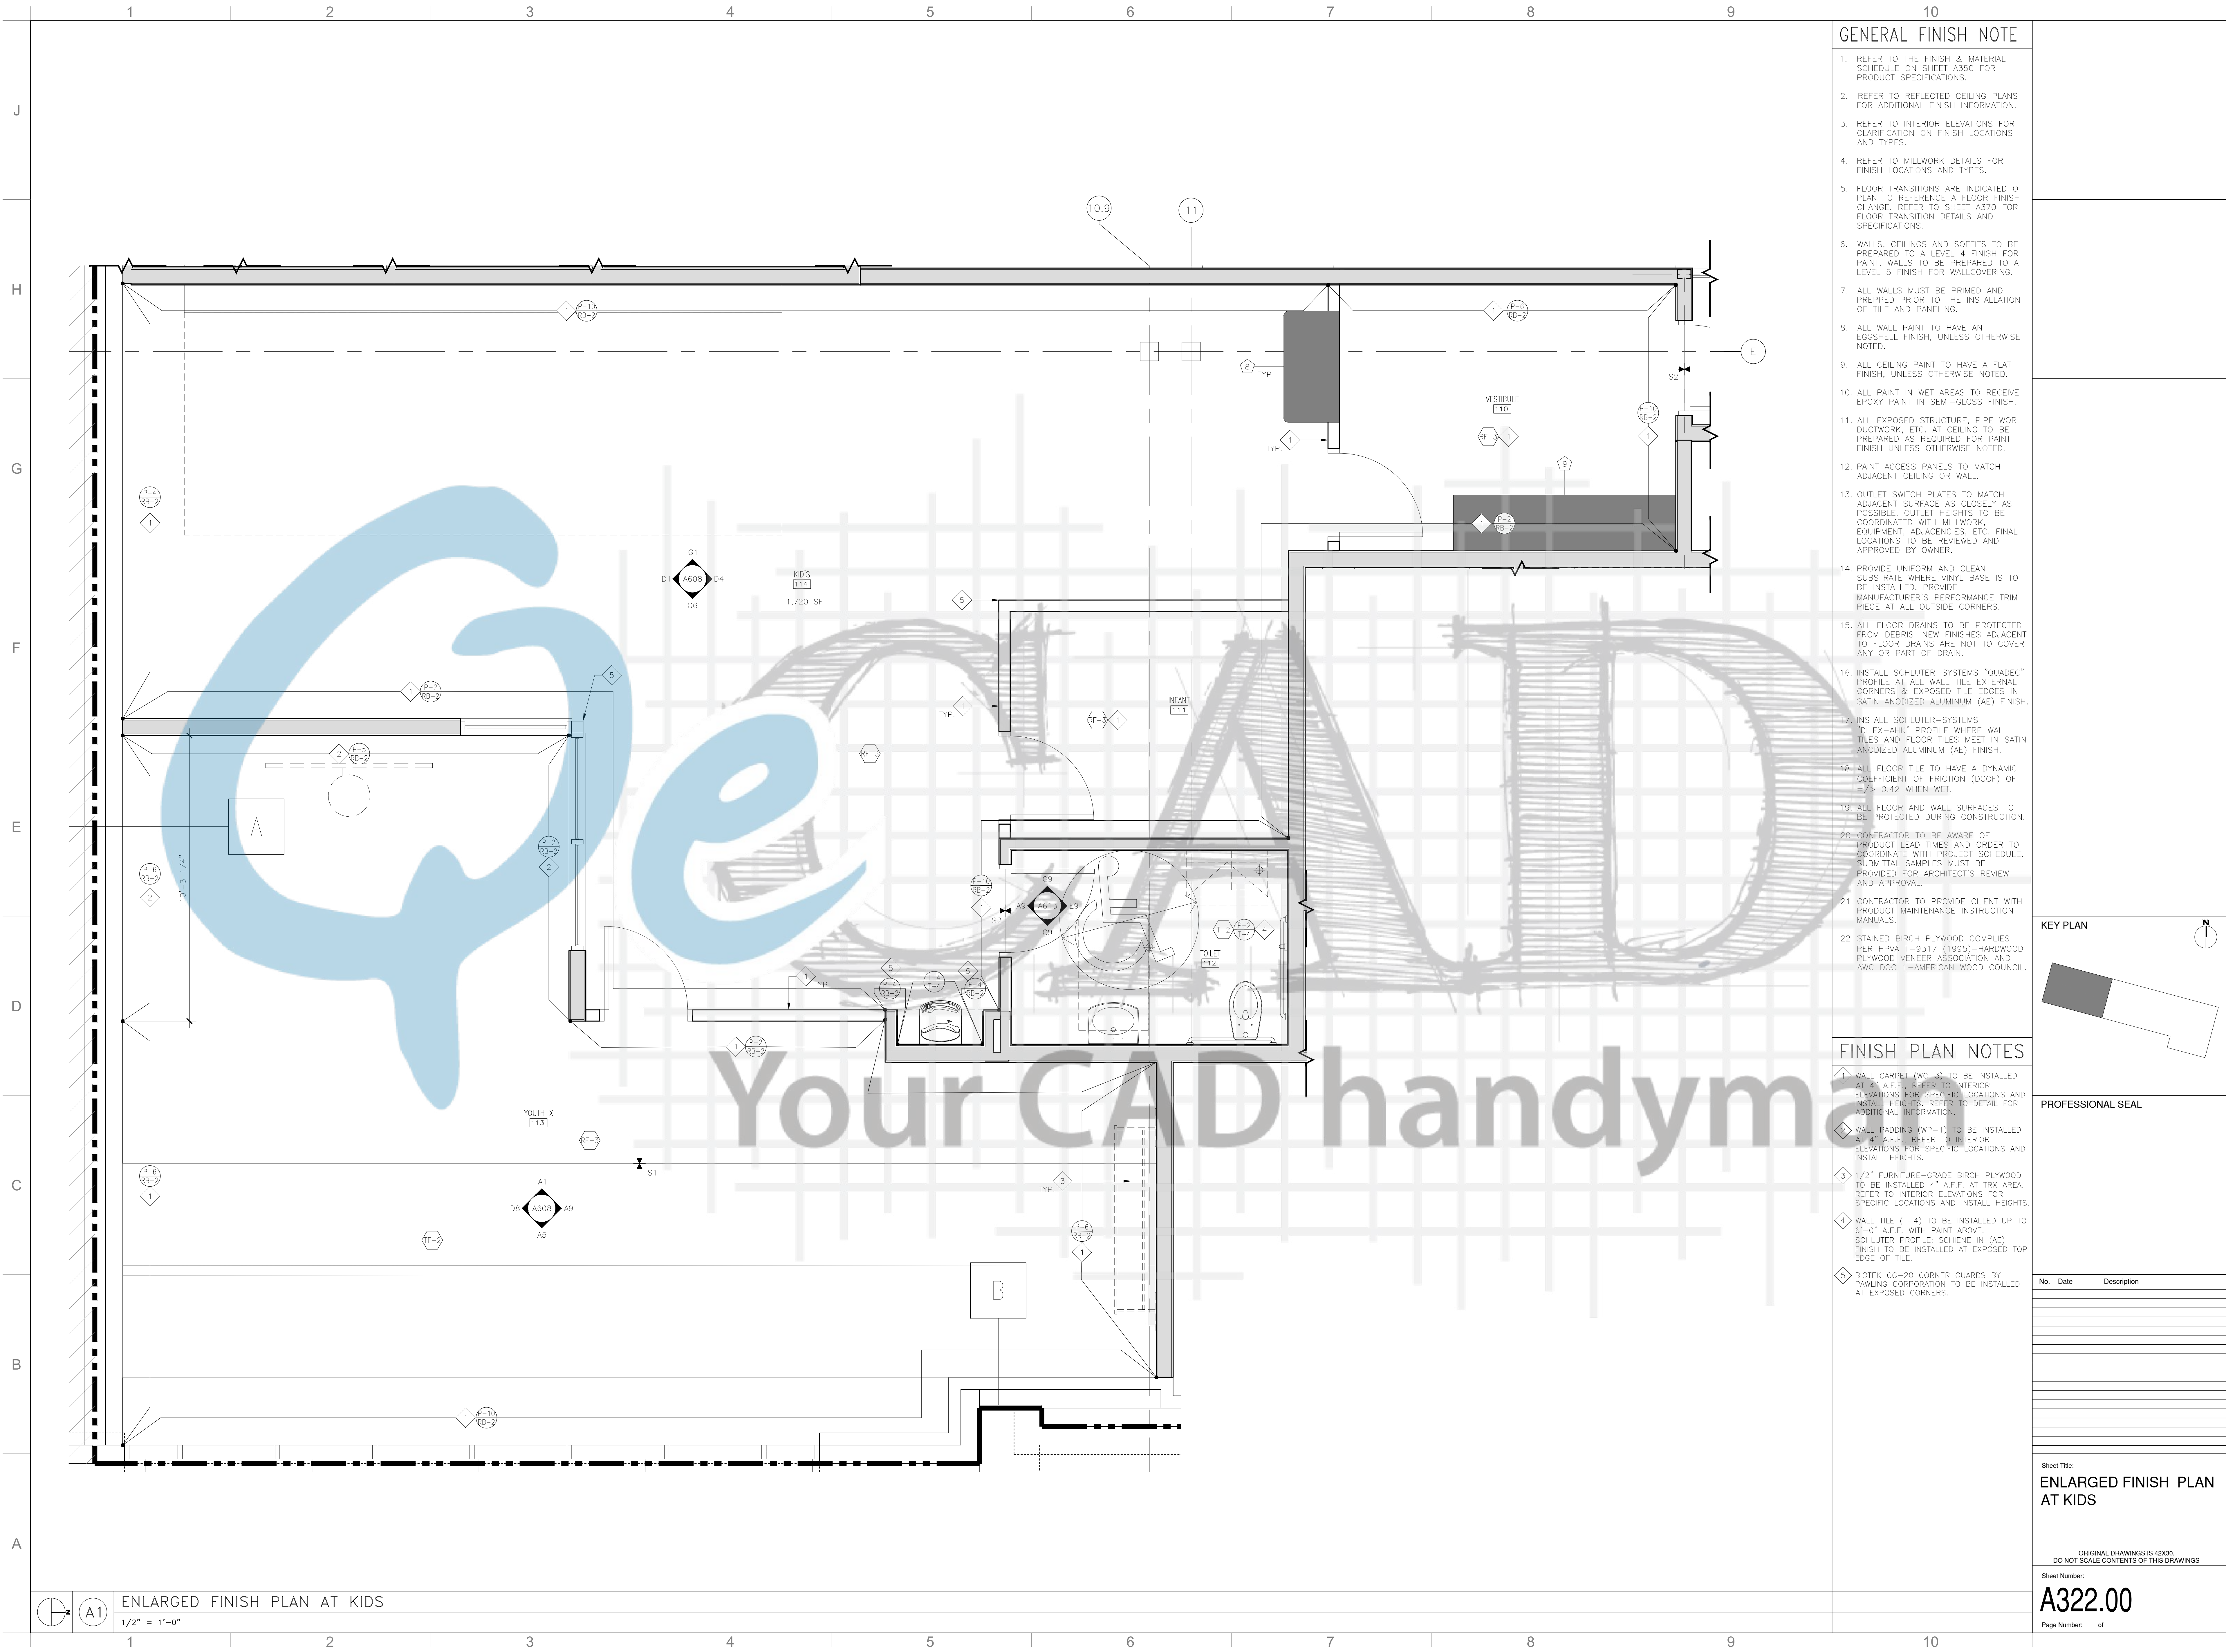

1 WOOD PANEL (WD-4) TO BE INSTALLED ABOVE SCHEDULED WALL BASE. REFER TO INTERIOR ELEVATIONS FOR SPECIFIC LOCATIONS, INSTALL HEIGHTS, AND GRAIN ORIENTATION.

1 WOOD PANEL (WD-4) TO BE INSTALLED ABOVE SCHEDULED WALL BASE. REFER TO INTERIOR ELEVATIONS FOR SPECIFIC LOCATIONS, INSTALL HEIGHTS, AND GRAIN ORIENTATION.


the following: (1) the number of times the subject was exposed to the stimulus; (2) the number of times the subject was exposed to the stimulus in the presence of the distractor; (3) the number of times the subject was exposed to the stimulus in the presence of the distractor and the target; and (4) the number of times the subject was exposed to the stimulus in the presence of the distractor and the target and the distractor.

[illegible]


ORIGINAL DRAWINGS IS 42X30.
DO NOT SCALE CONTENTS OF THIS DRAWINGS


Sheet Number:

A323.00

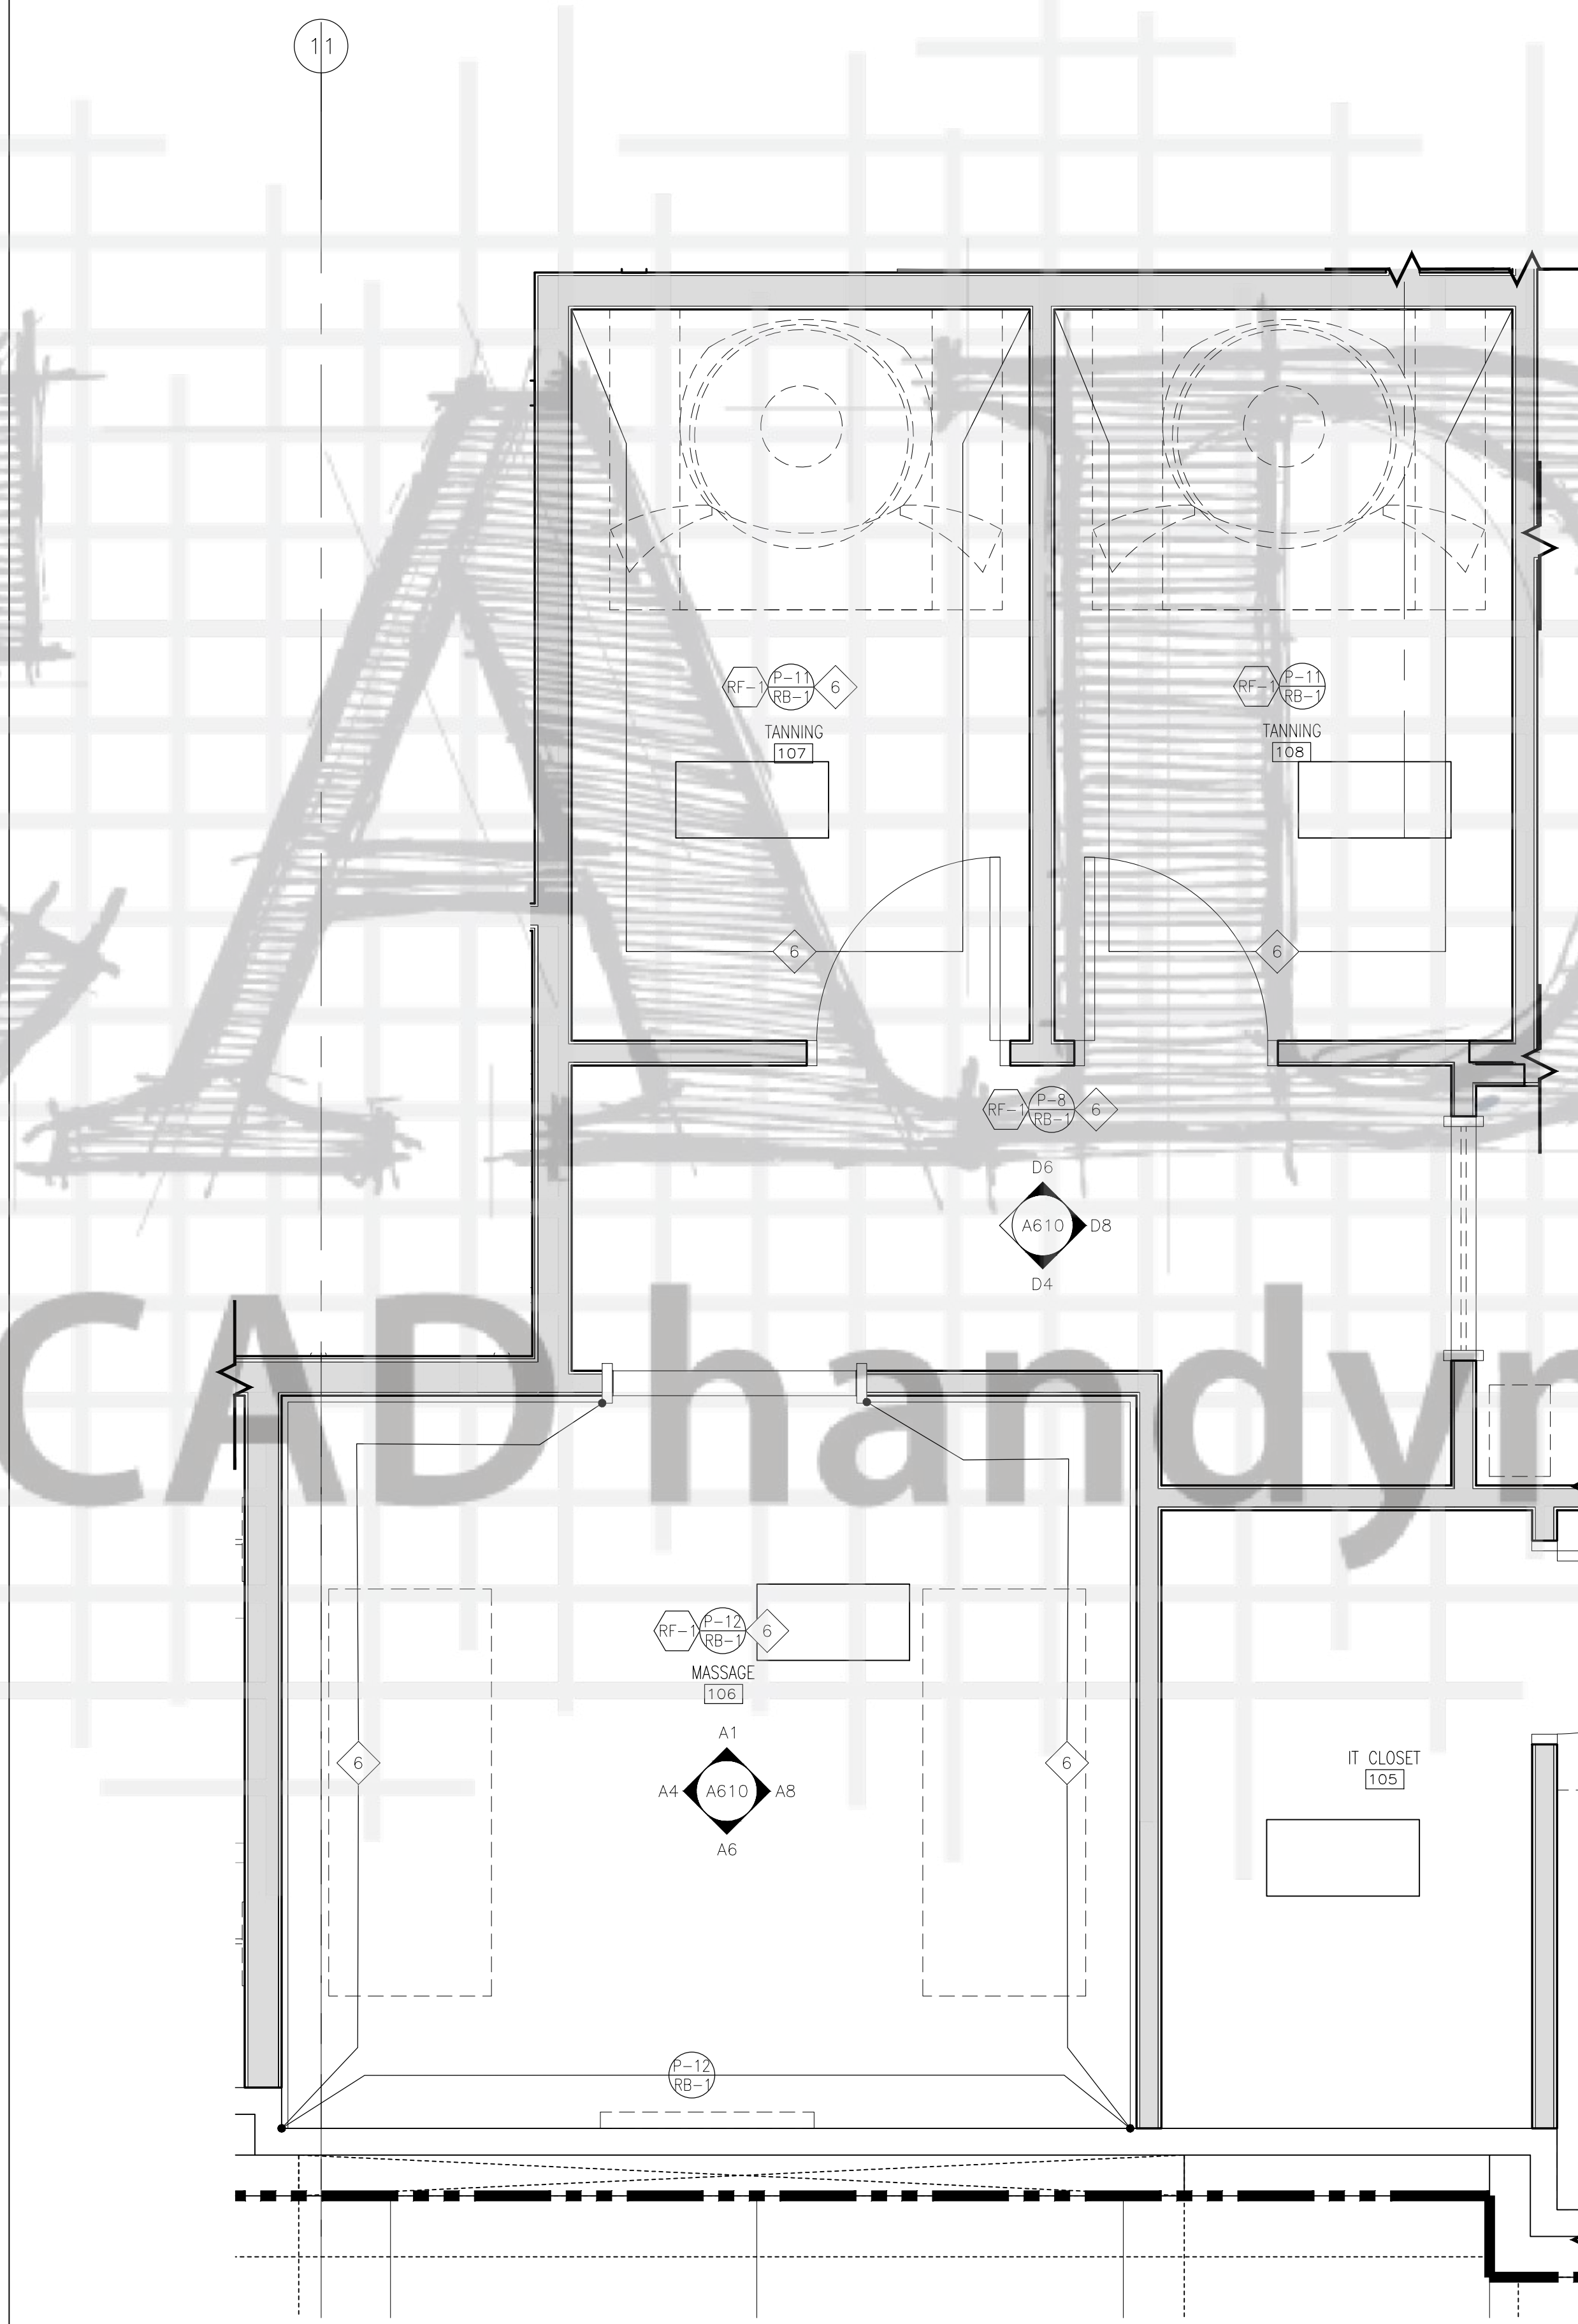


	ENLARGED FLOOR PLAN AT SPA
	1/2" = 1'-0"

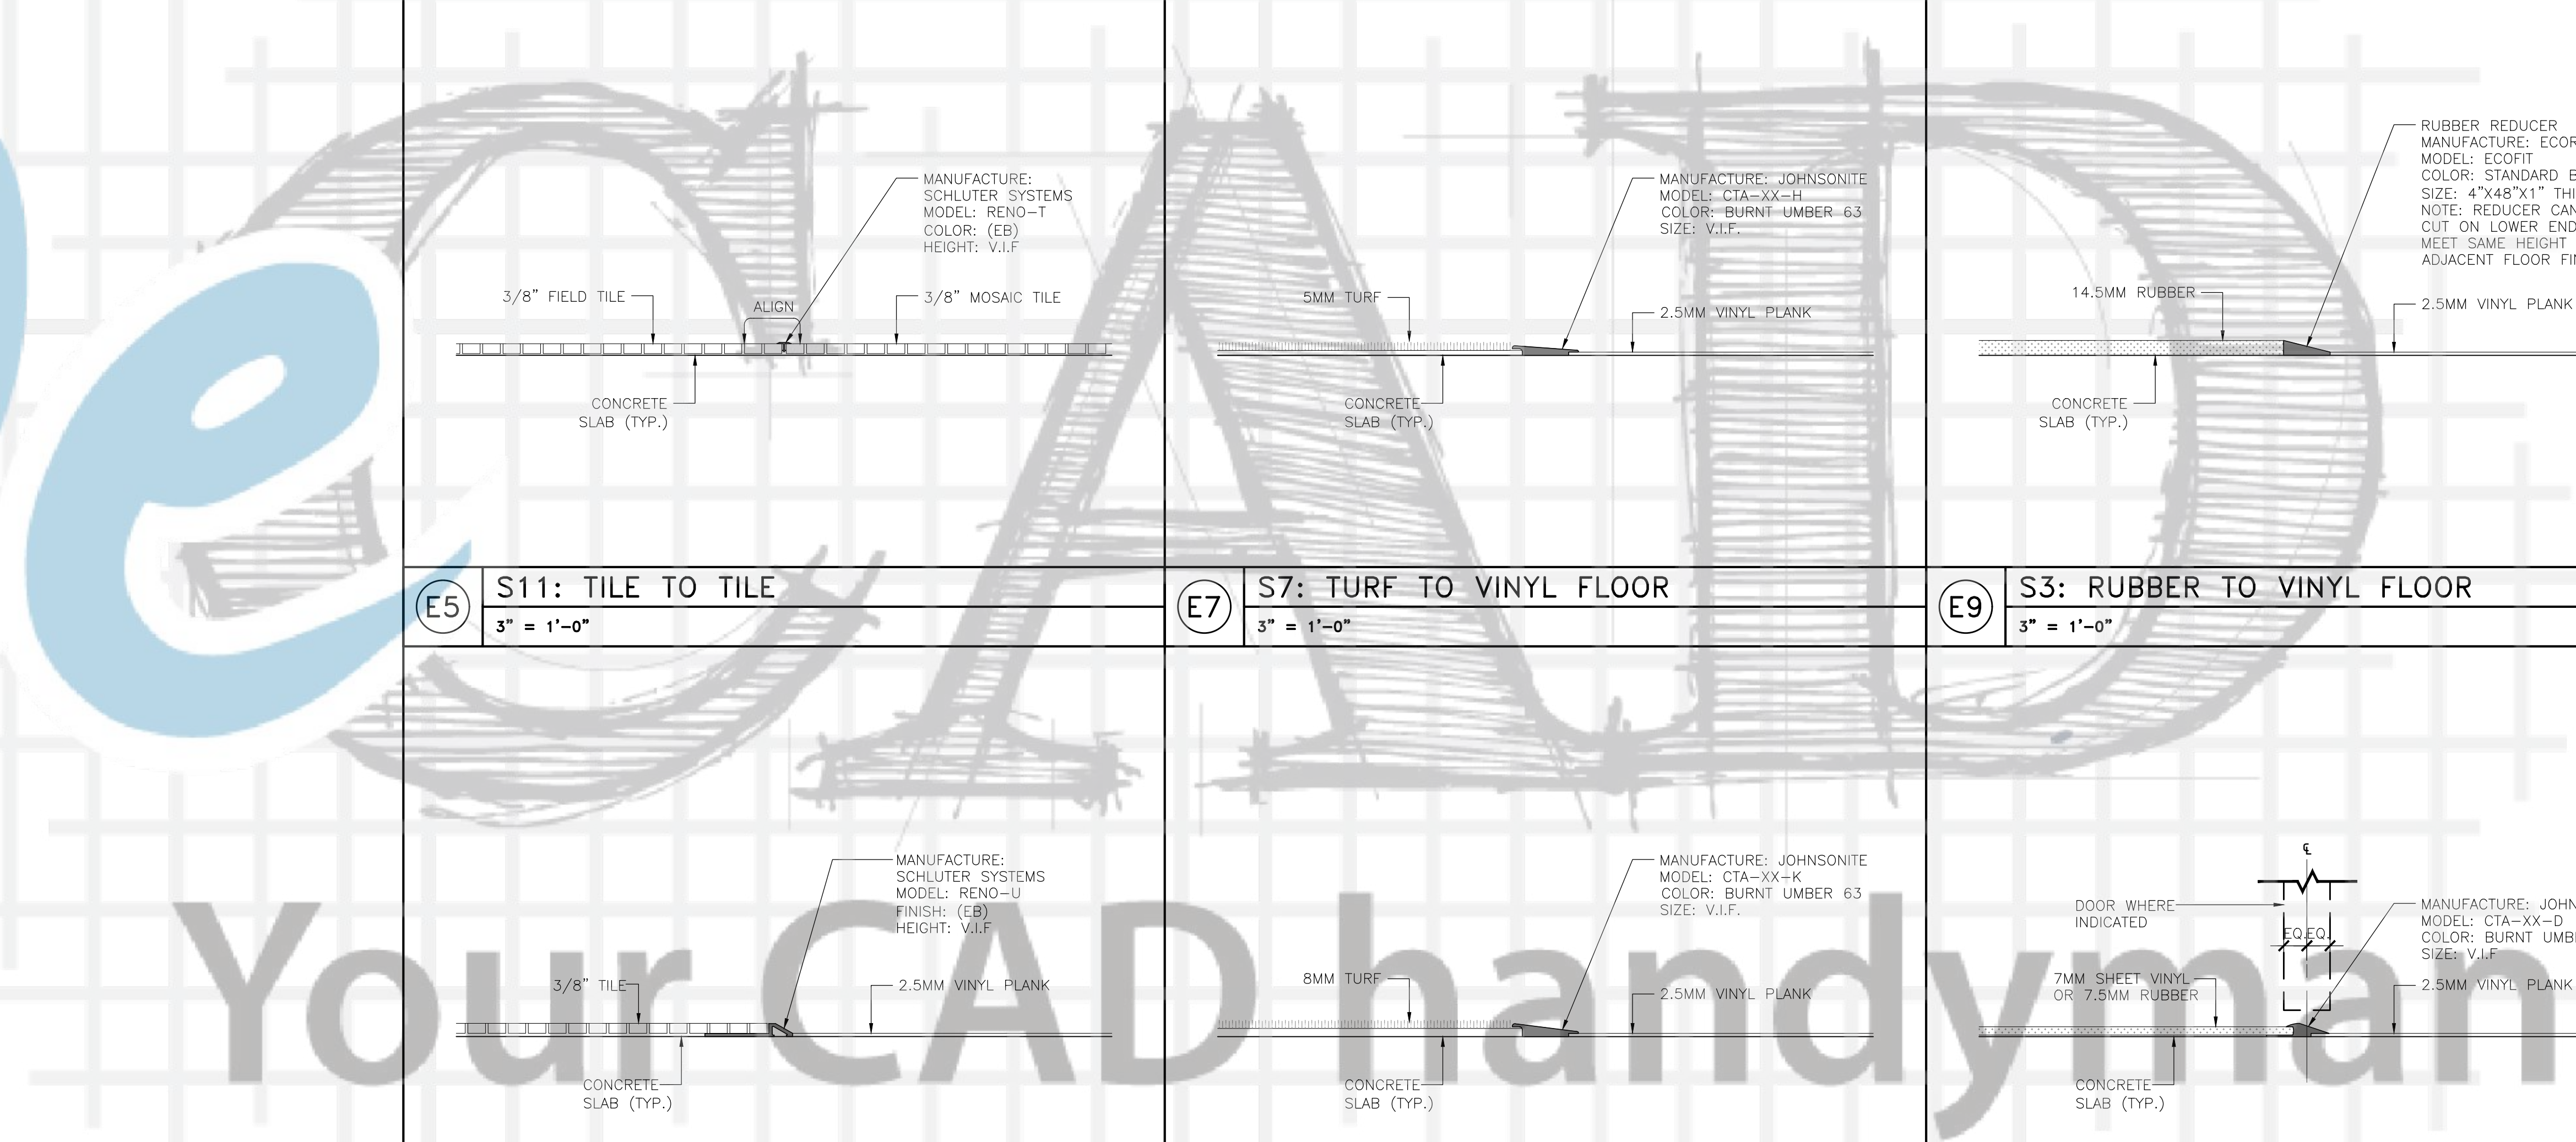

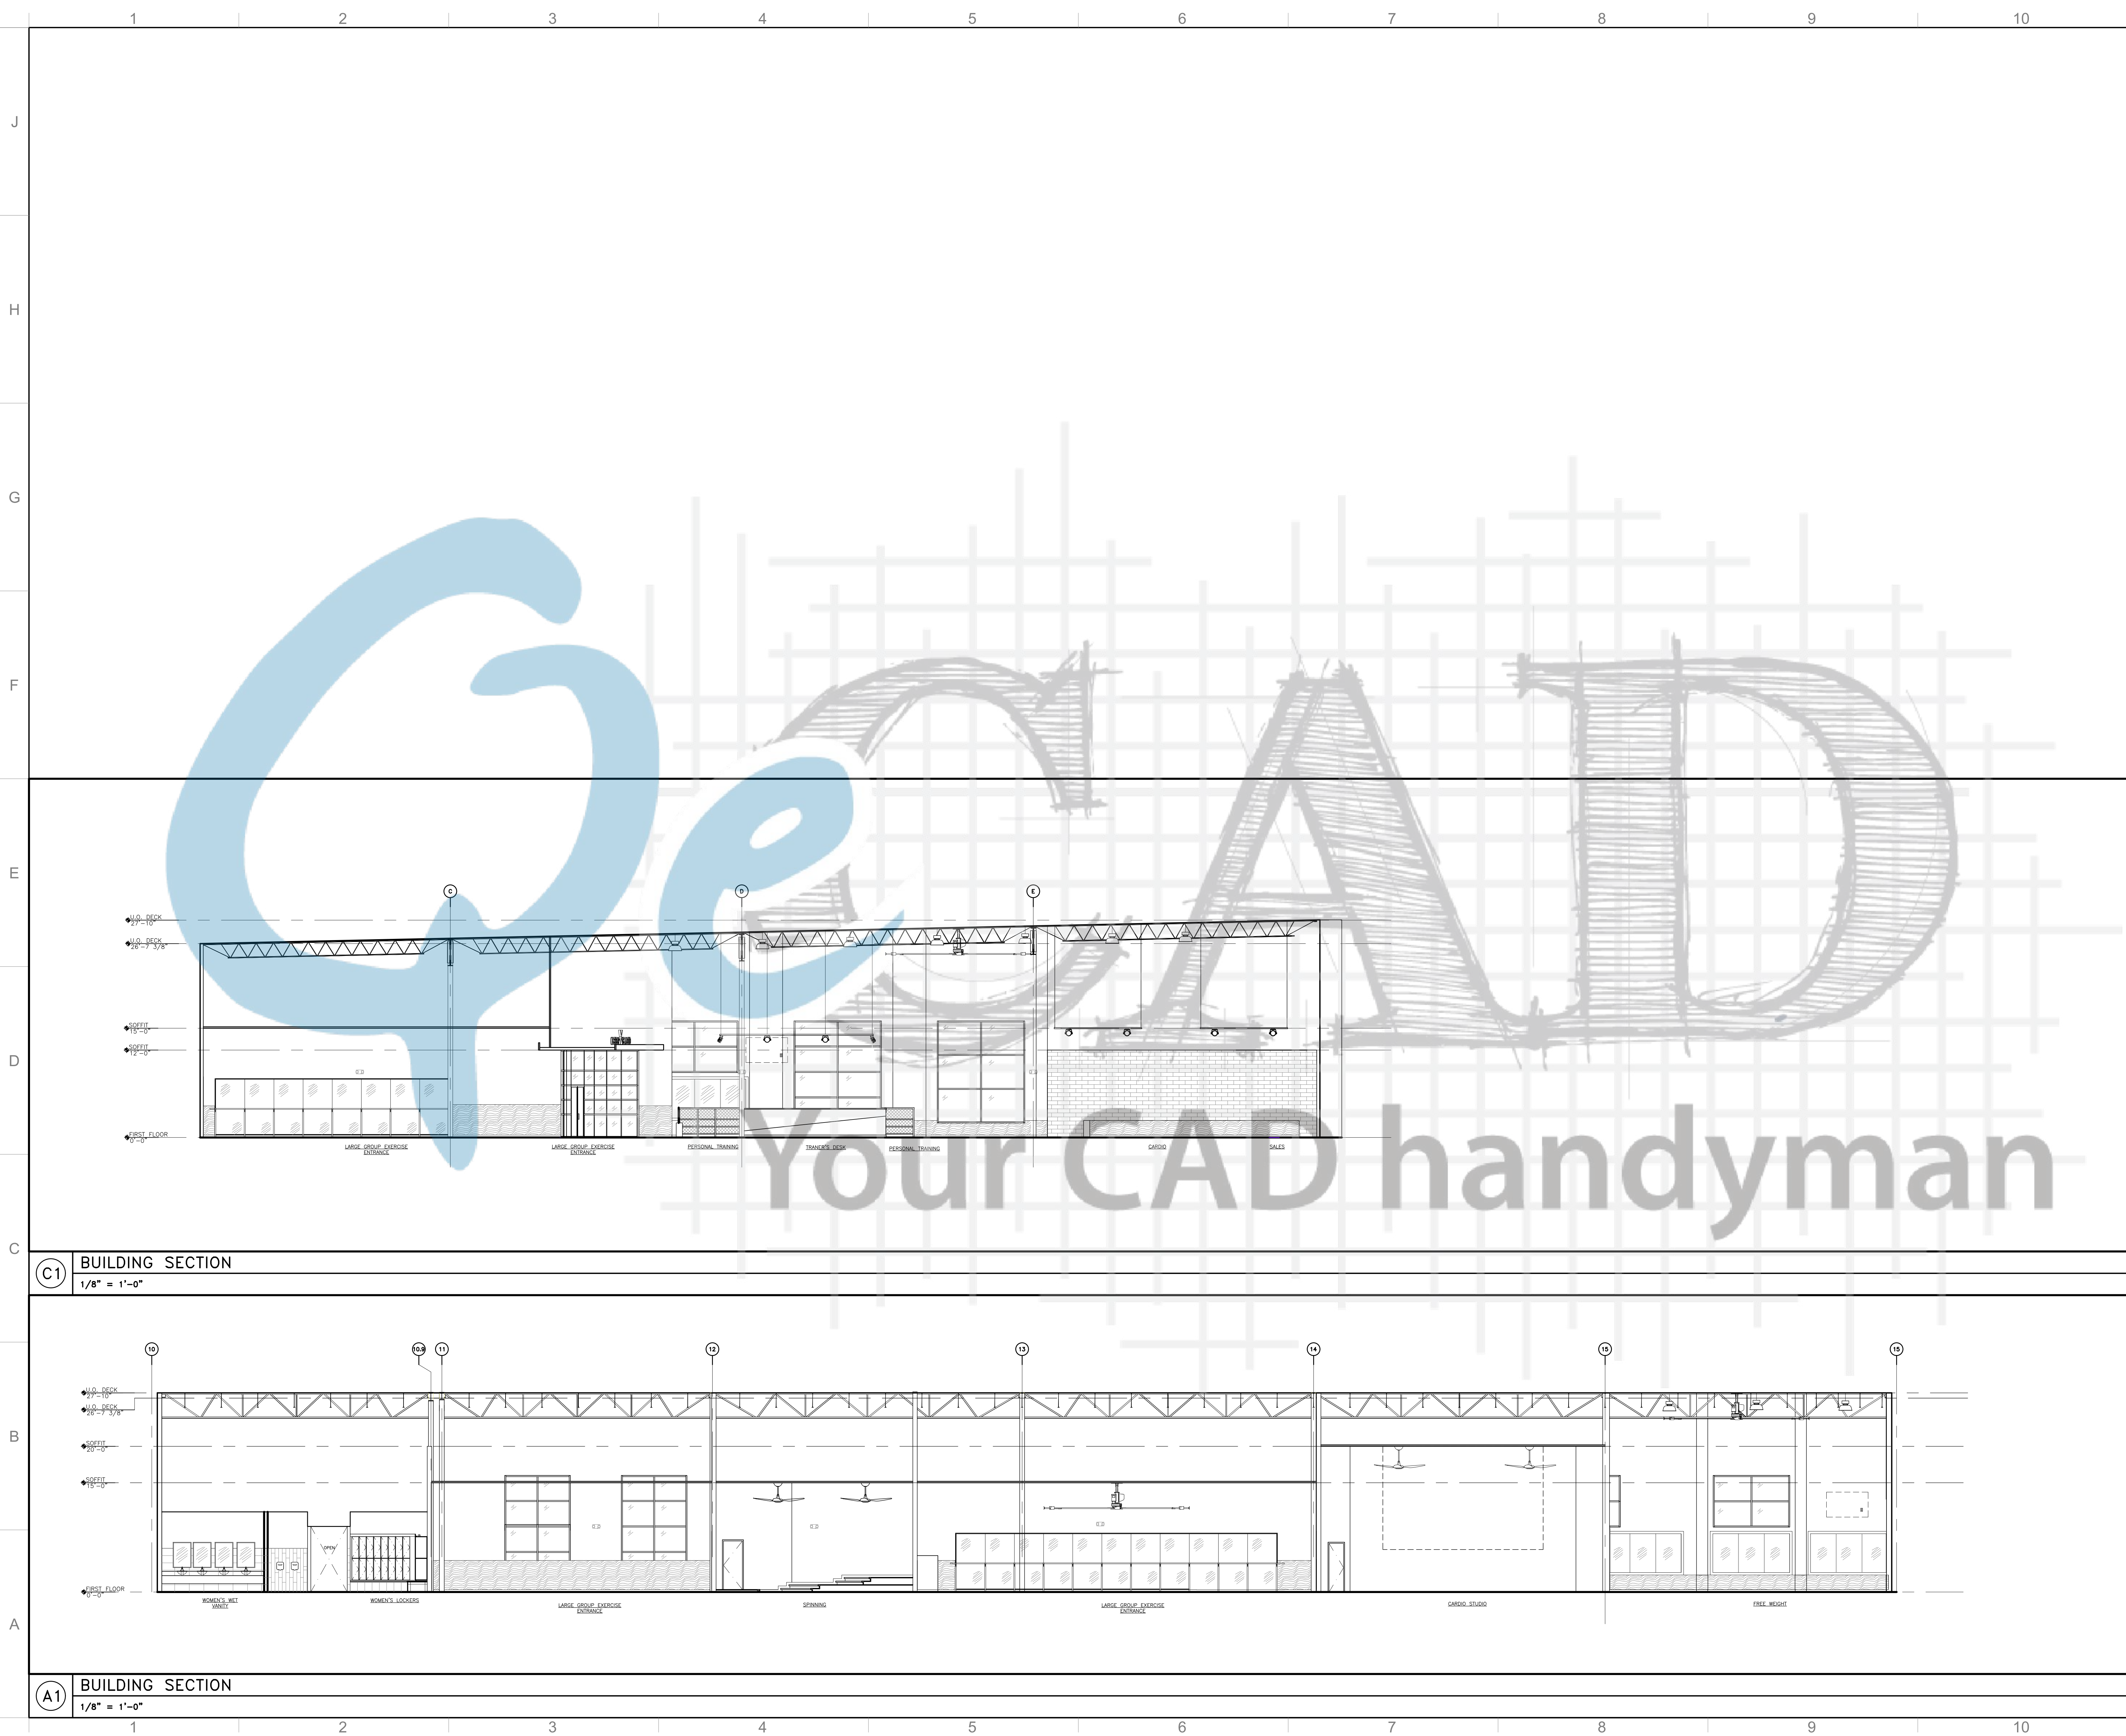

KEY PLAN

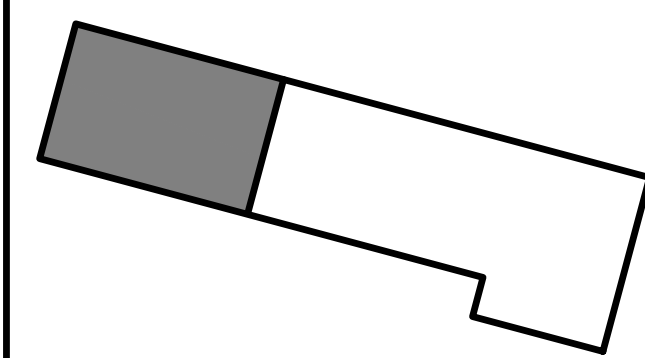

PROFESSIONAL SEAL

No. Date Description


Sheet Title:
BUILDING SECTIONS


ORIGINAL DRAWINGS IS 42X30.
DO NOT SCALE CONTENTS OF THIS DRAWINGS

Sheet Number:


A501.00

Page Number: - of -

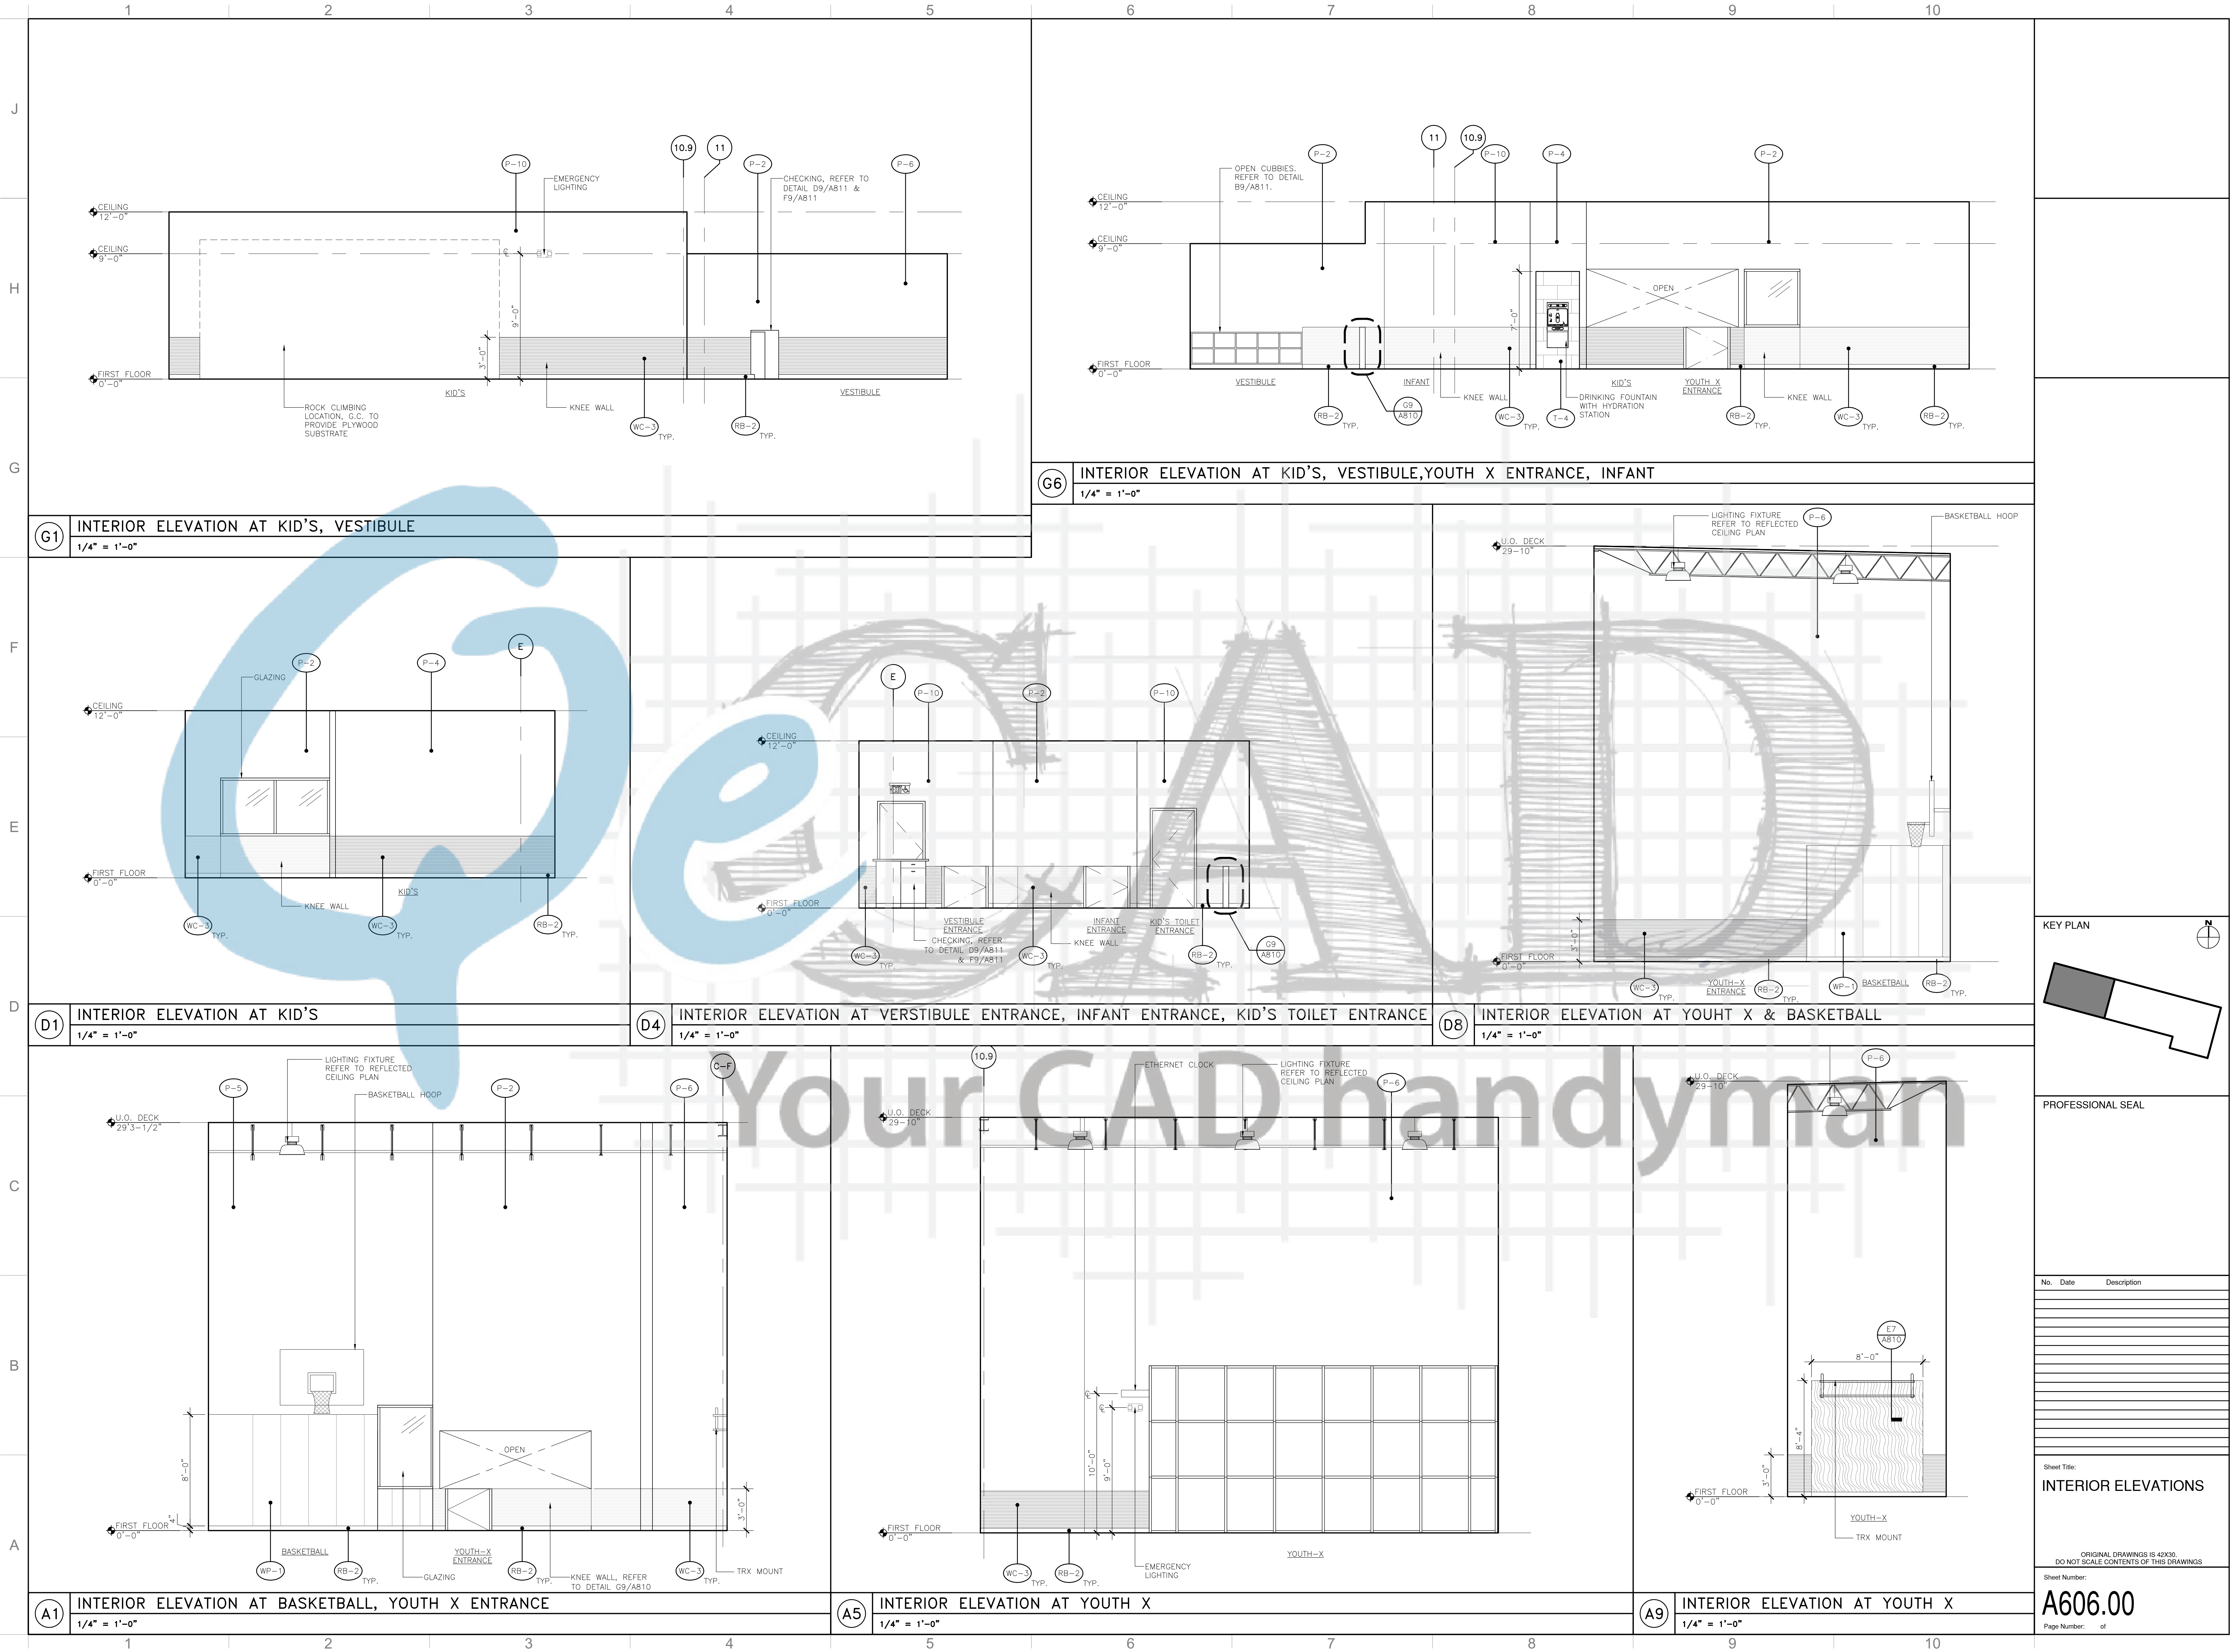


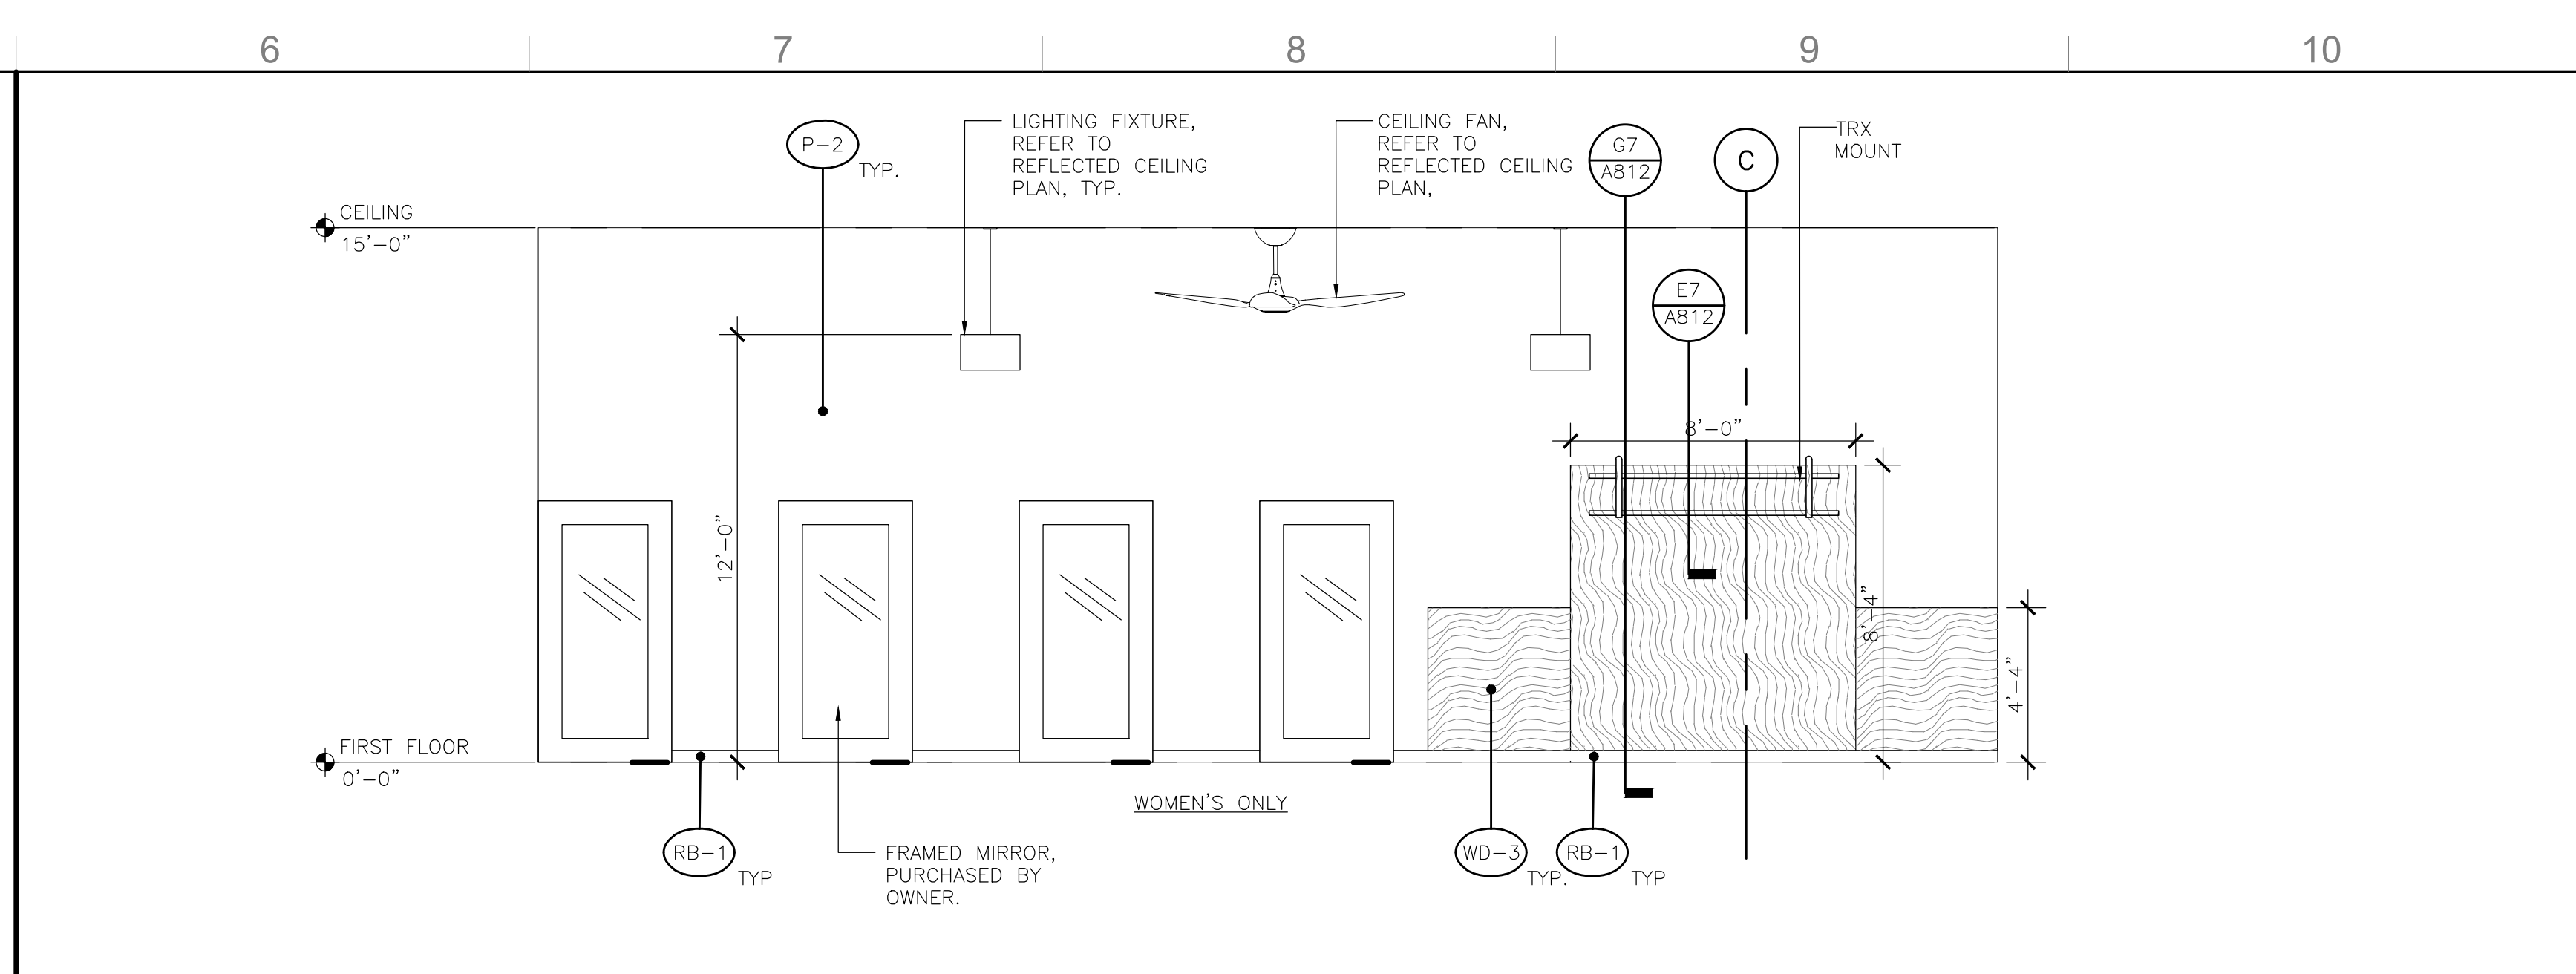


G6	INTERIOR ELEVATION AT WOMEN'S ONLY
	1/4" = 1'-0"

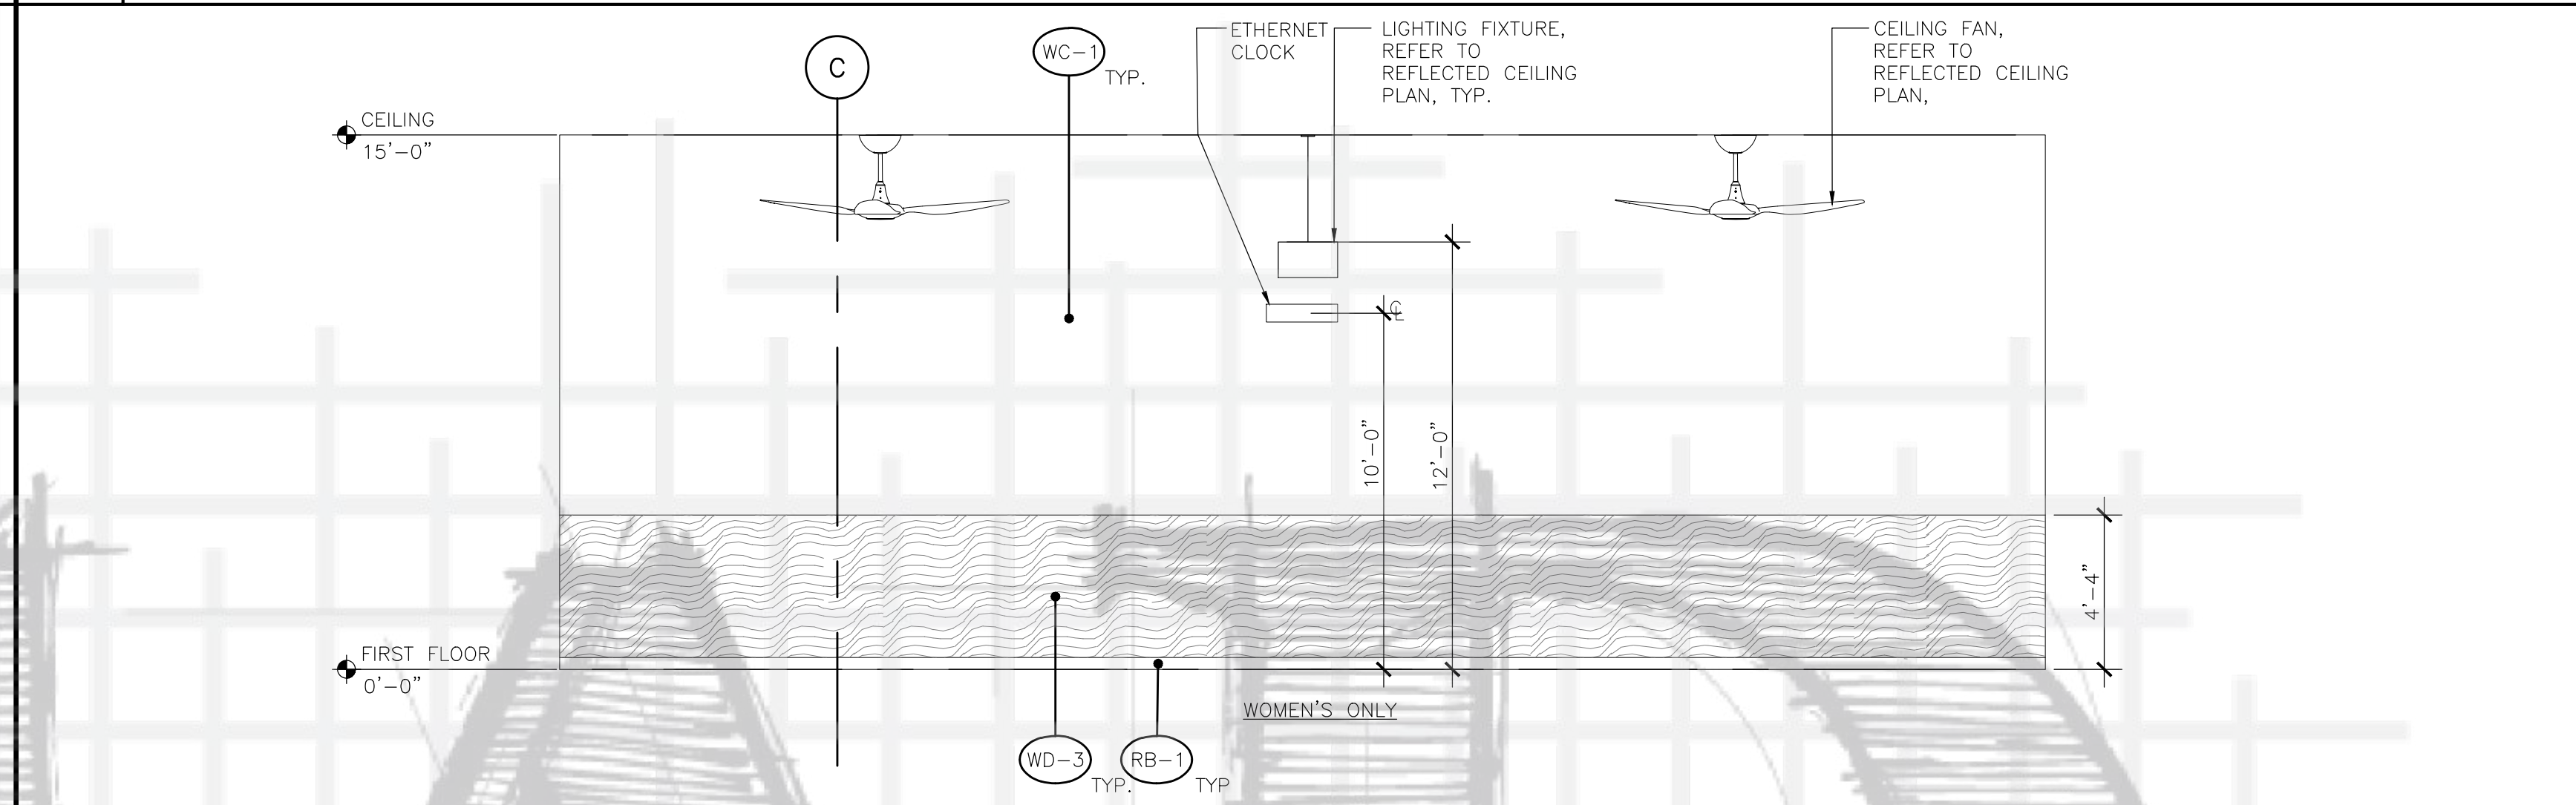


(D6)	INTERIOR ELEVATION AT WOMEN'S ONLY
	1/4" = 1'-0"

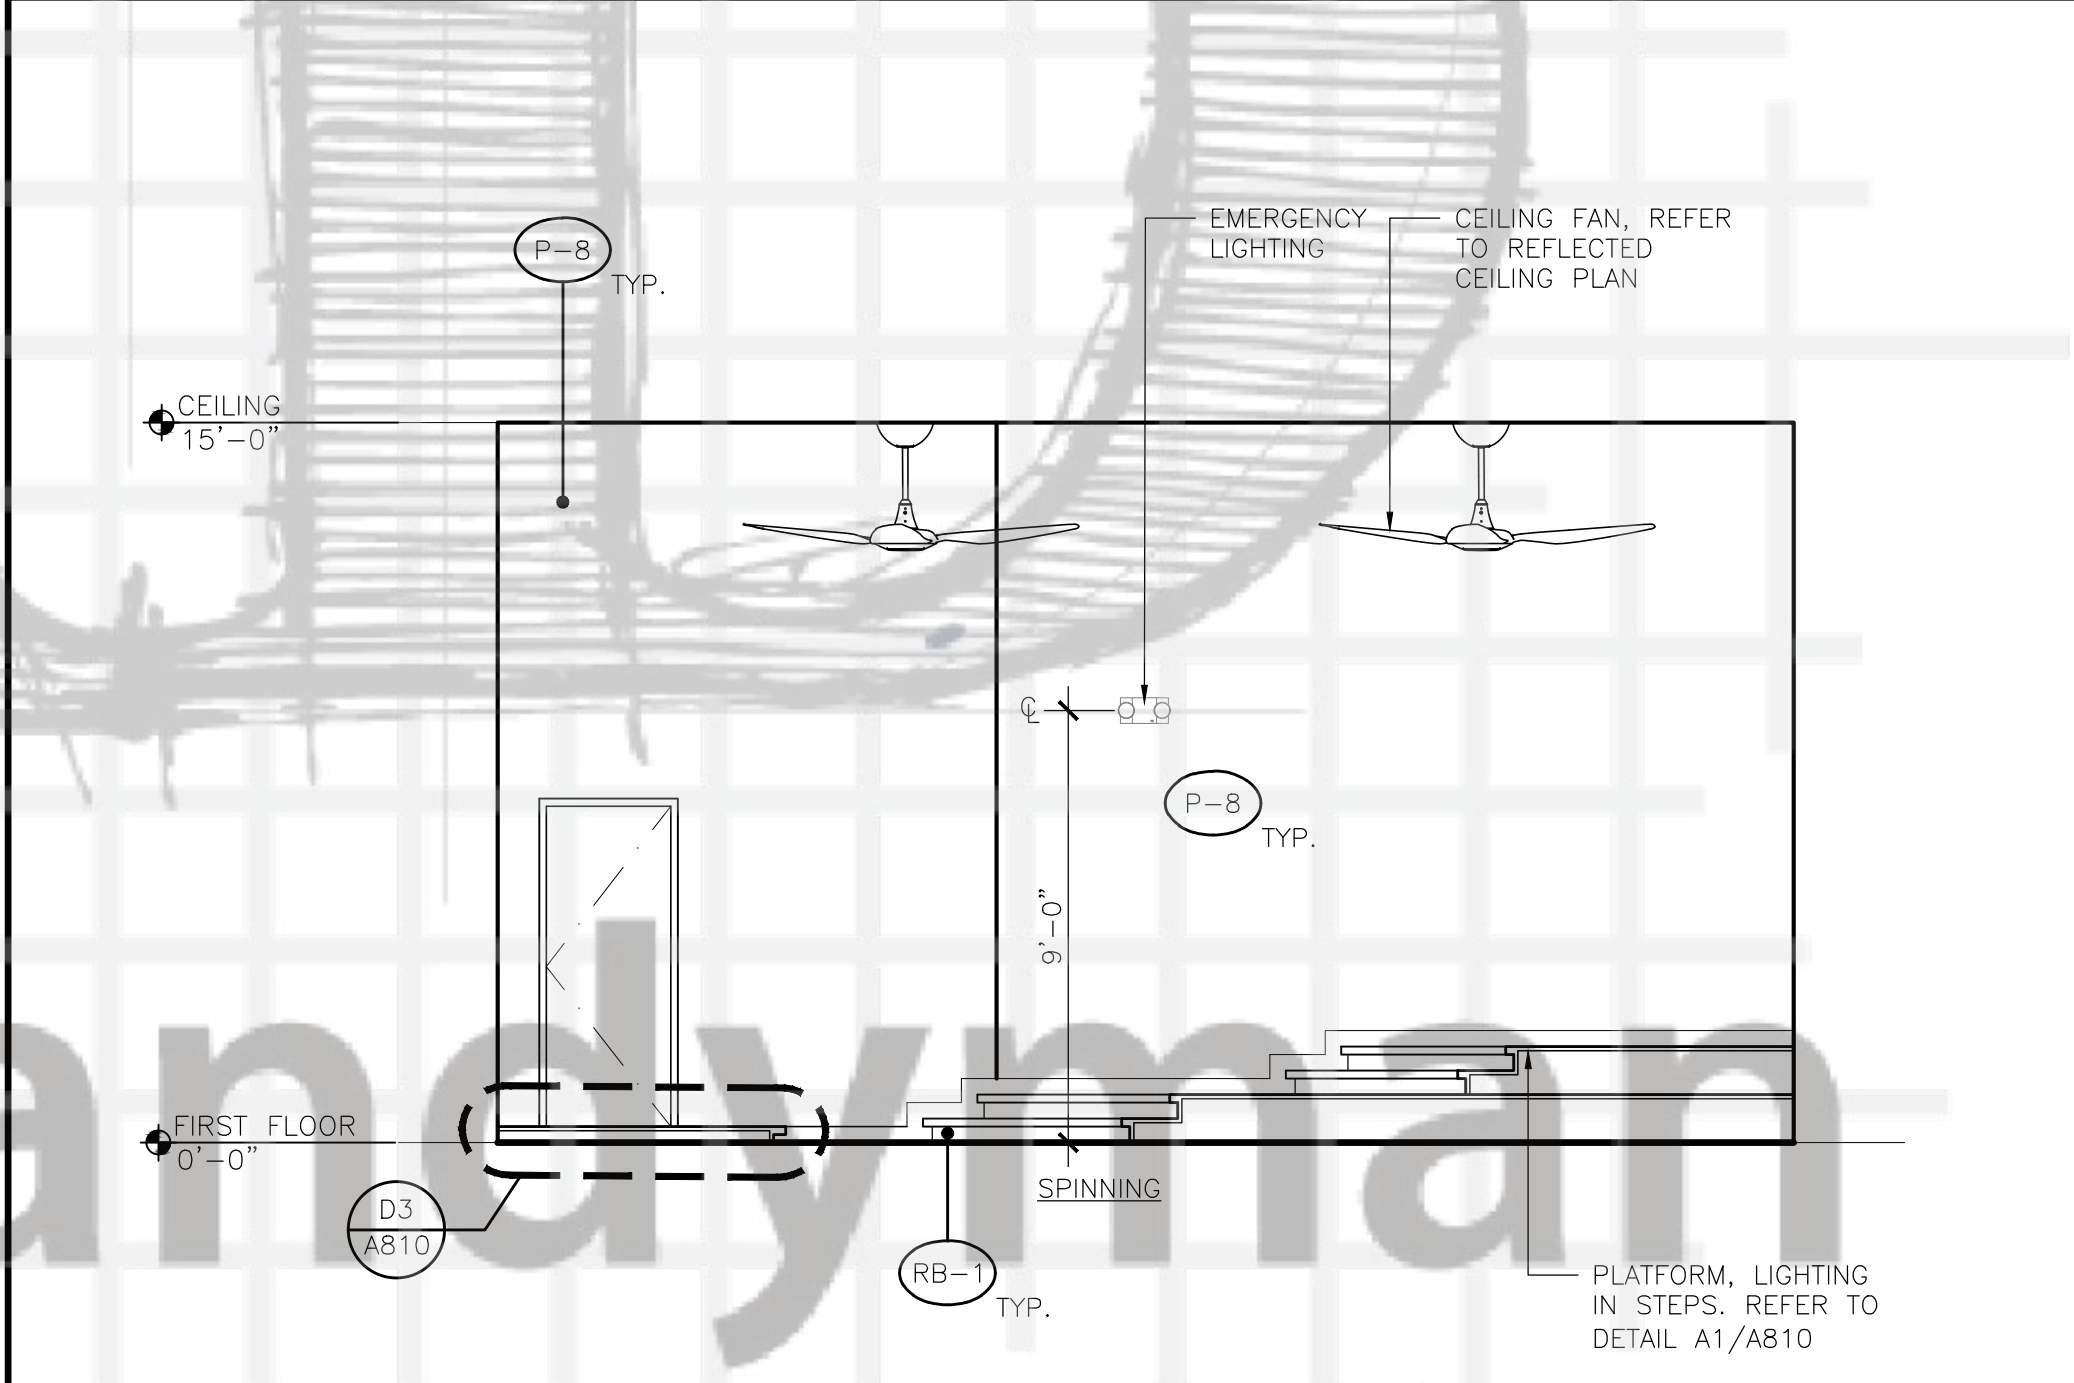


(C8)	INTERIOR ELEVATION AT SPINNING
	1/4" = 1'-0"

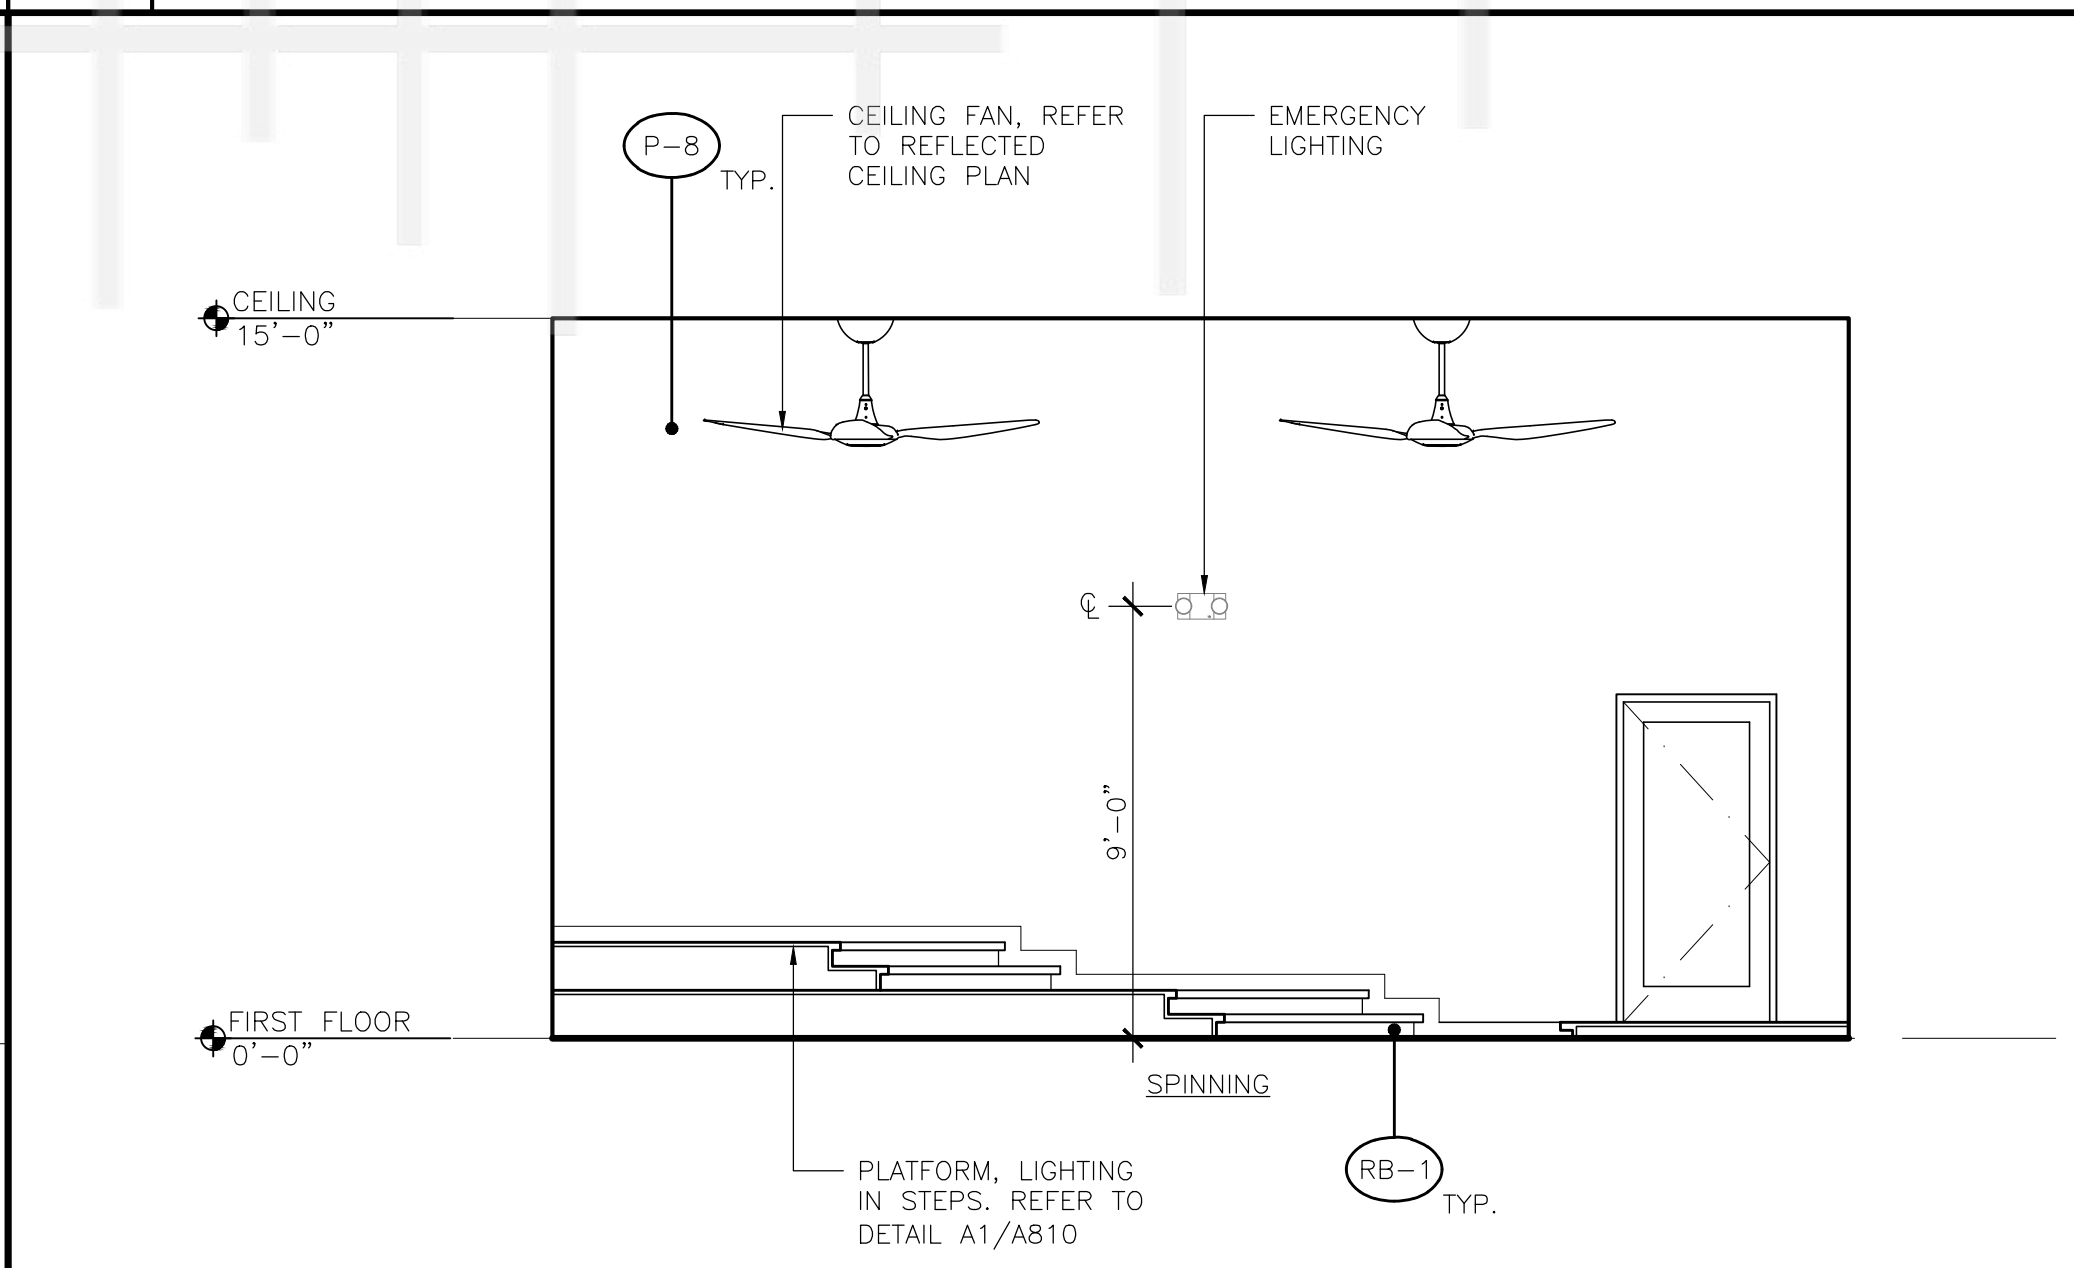

A8	INTERIOR ELEVATION AT SPINNING
	1/4" = 1'-0"

 [illegible]

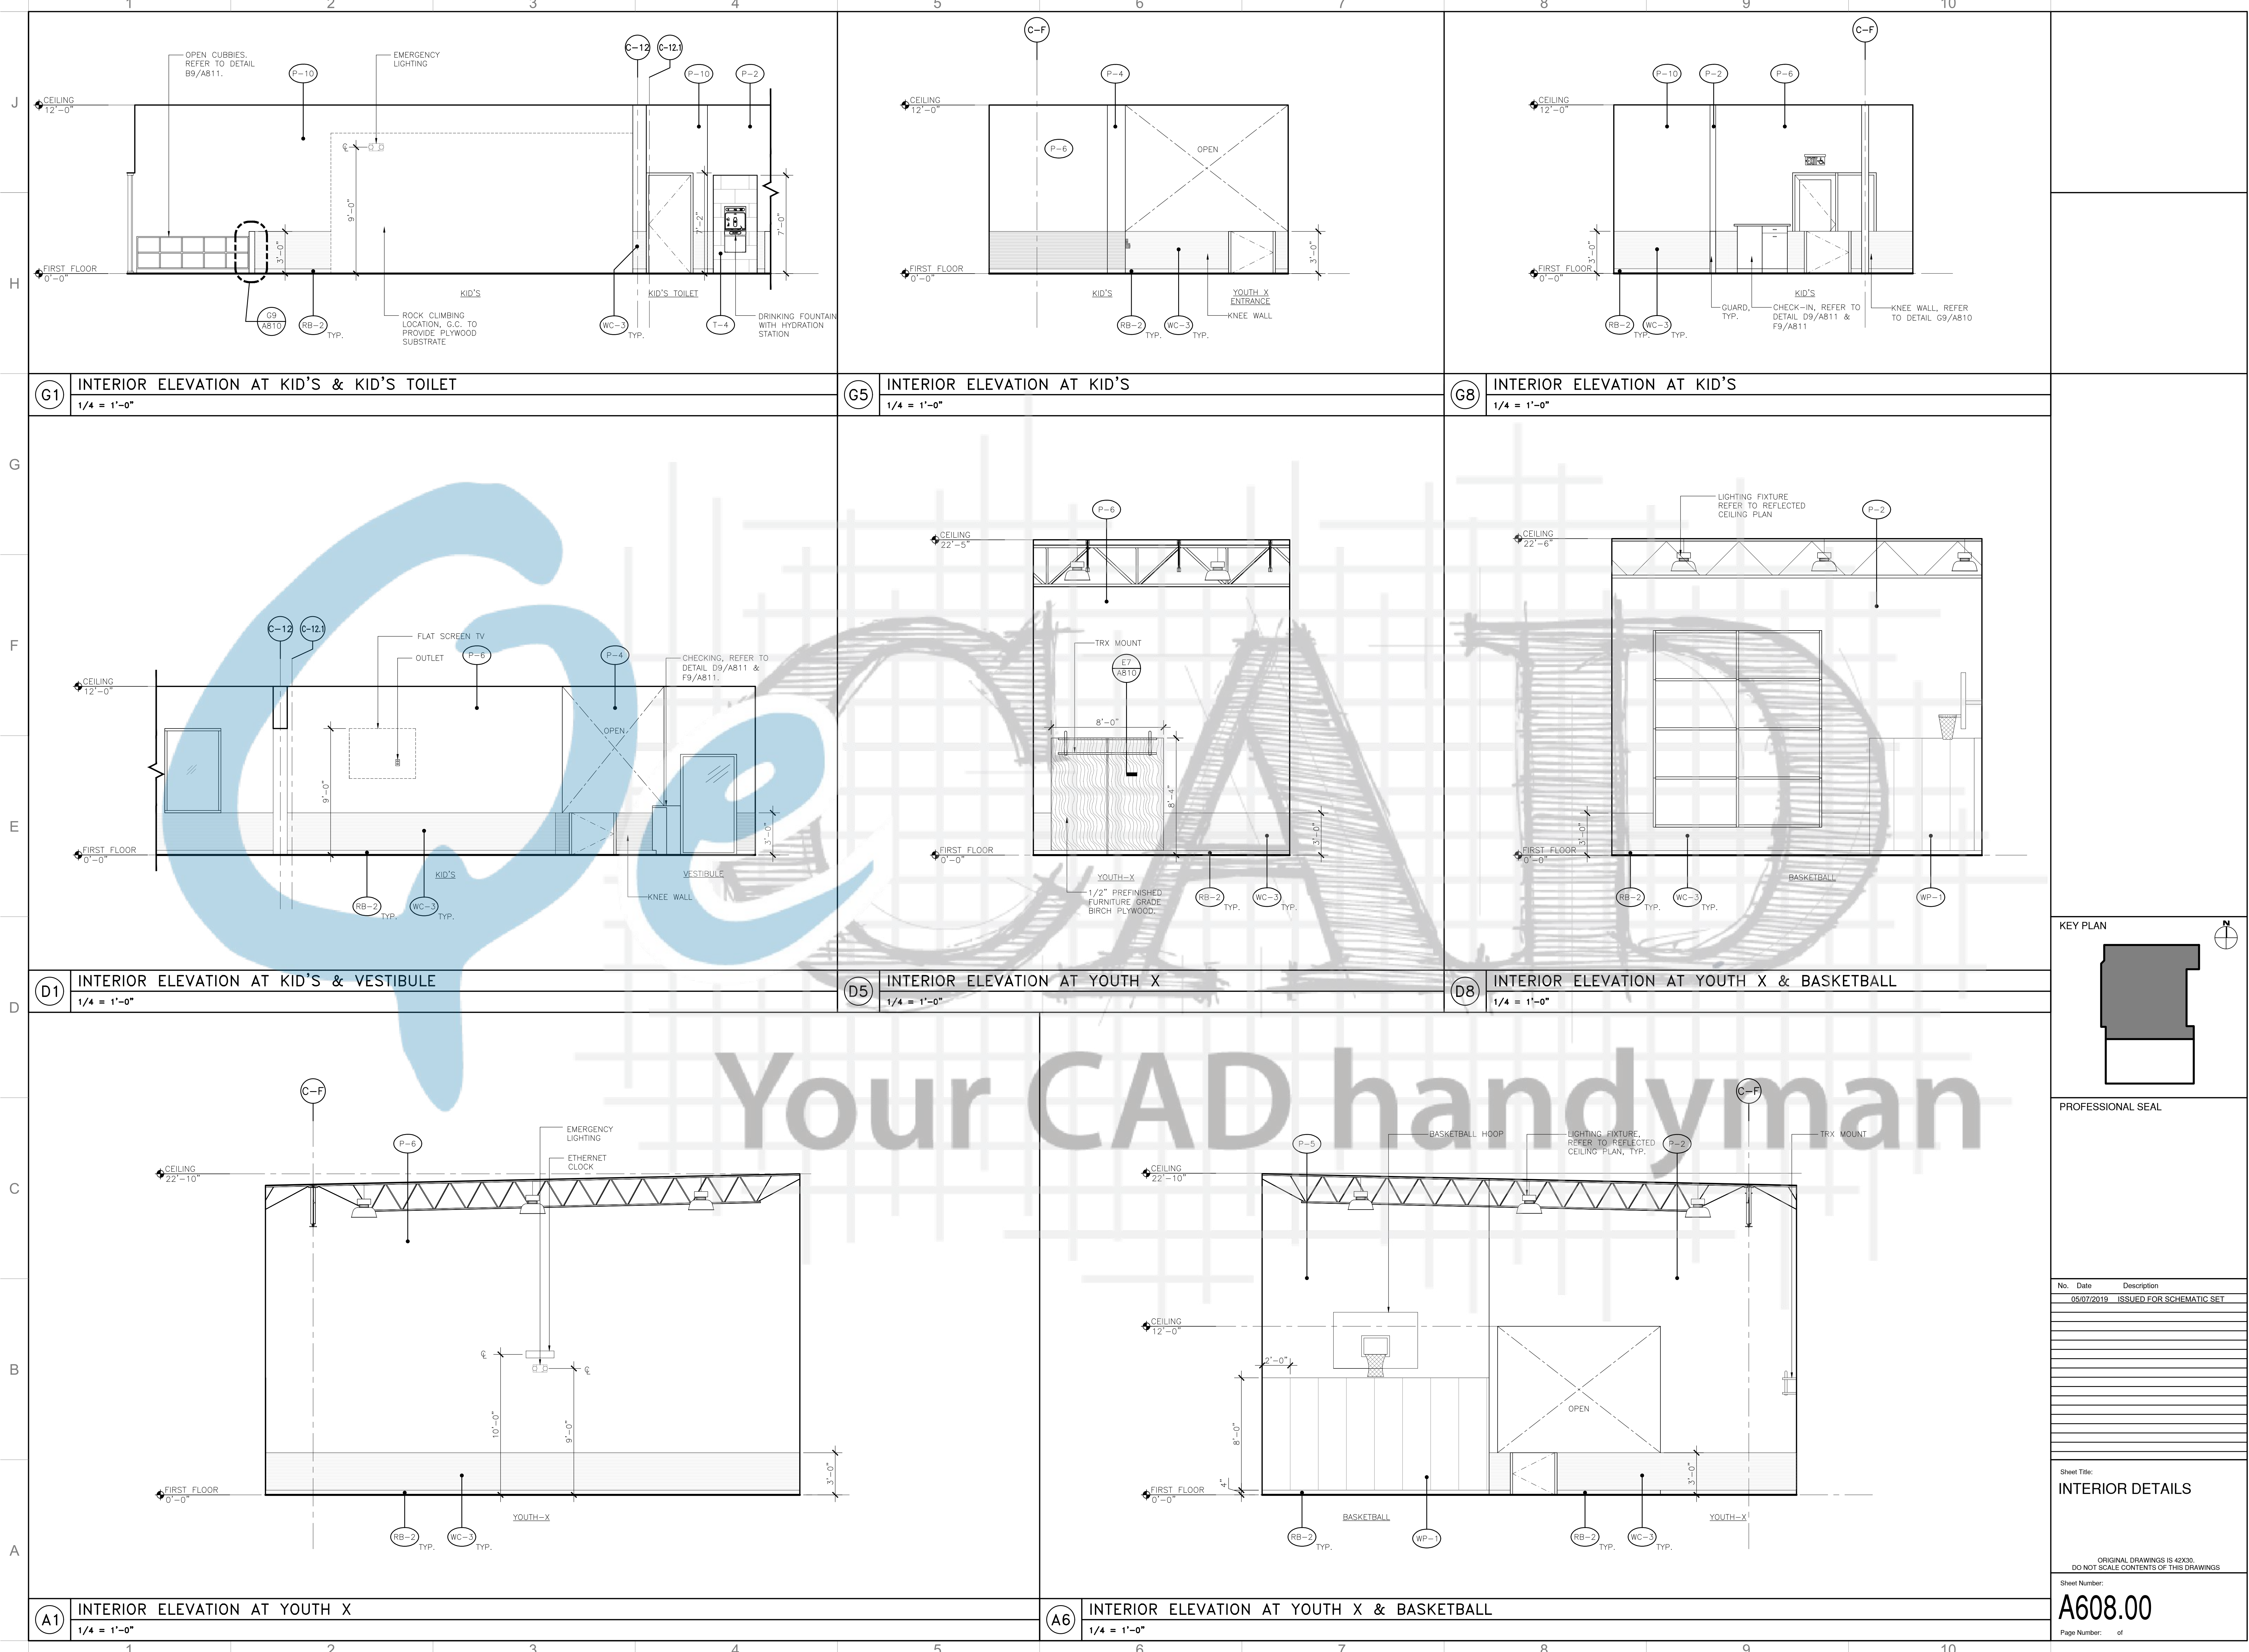

D1	INTERIOR ELEVATION AT SMALL GROUP EXERCISE
	$1/4" = 1'-0"$



(D6)	INTERIOR ELEVATION AT SMALL GROUP EXERCISE
	1/4" = 1'-0"



Page Number: of



PROFESSIONAL SEAL

Sheet Title:

INTERIOR ELEVATIONS


ORIGINAL DRAWINGS IS 42X30.
DO NOT SCALE CONTENTS OF THIS DRAWINGS

Sheet Number



A610.00

Page Number: 9

D1	INTERIOR ELEVATION AT MEN'S LOCKER ROOM
	1/4" = 1'-0"

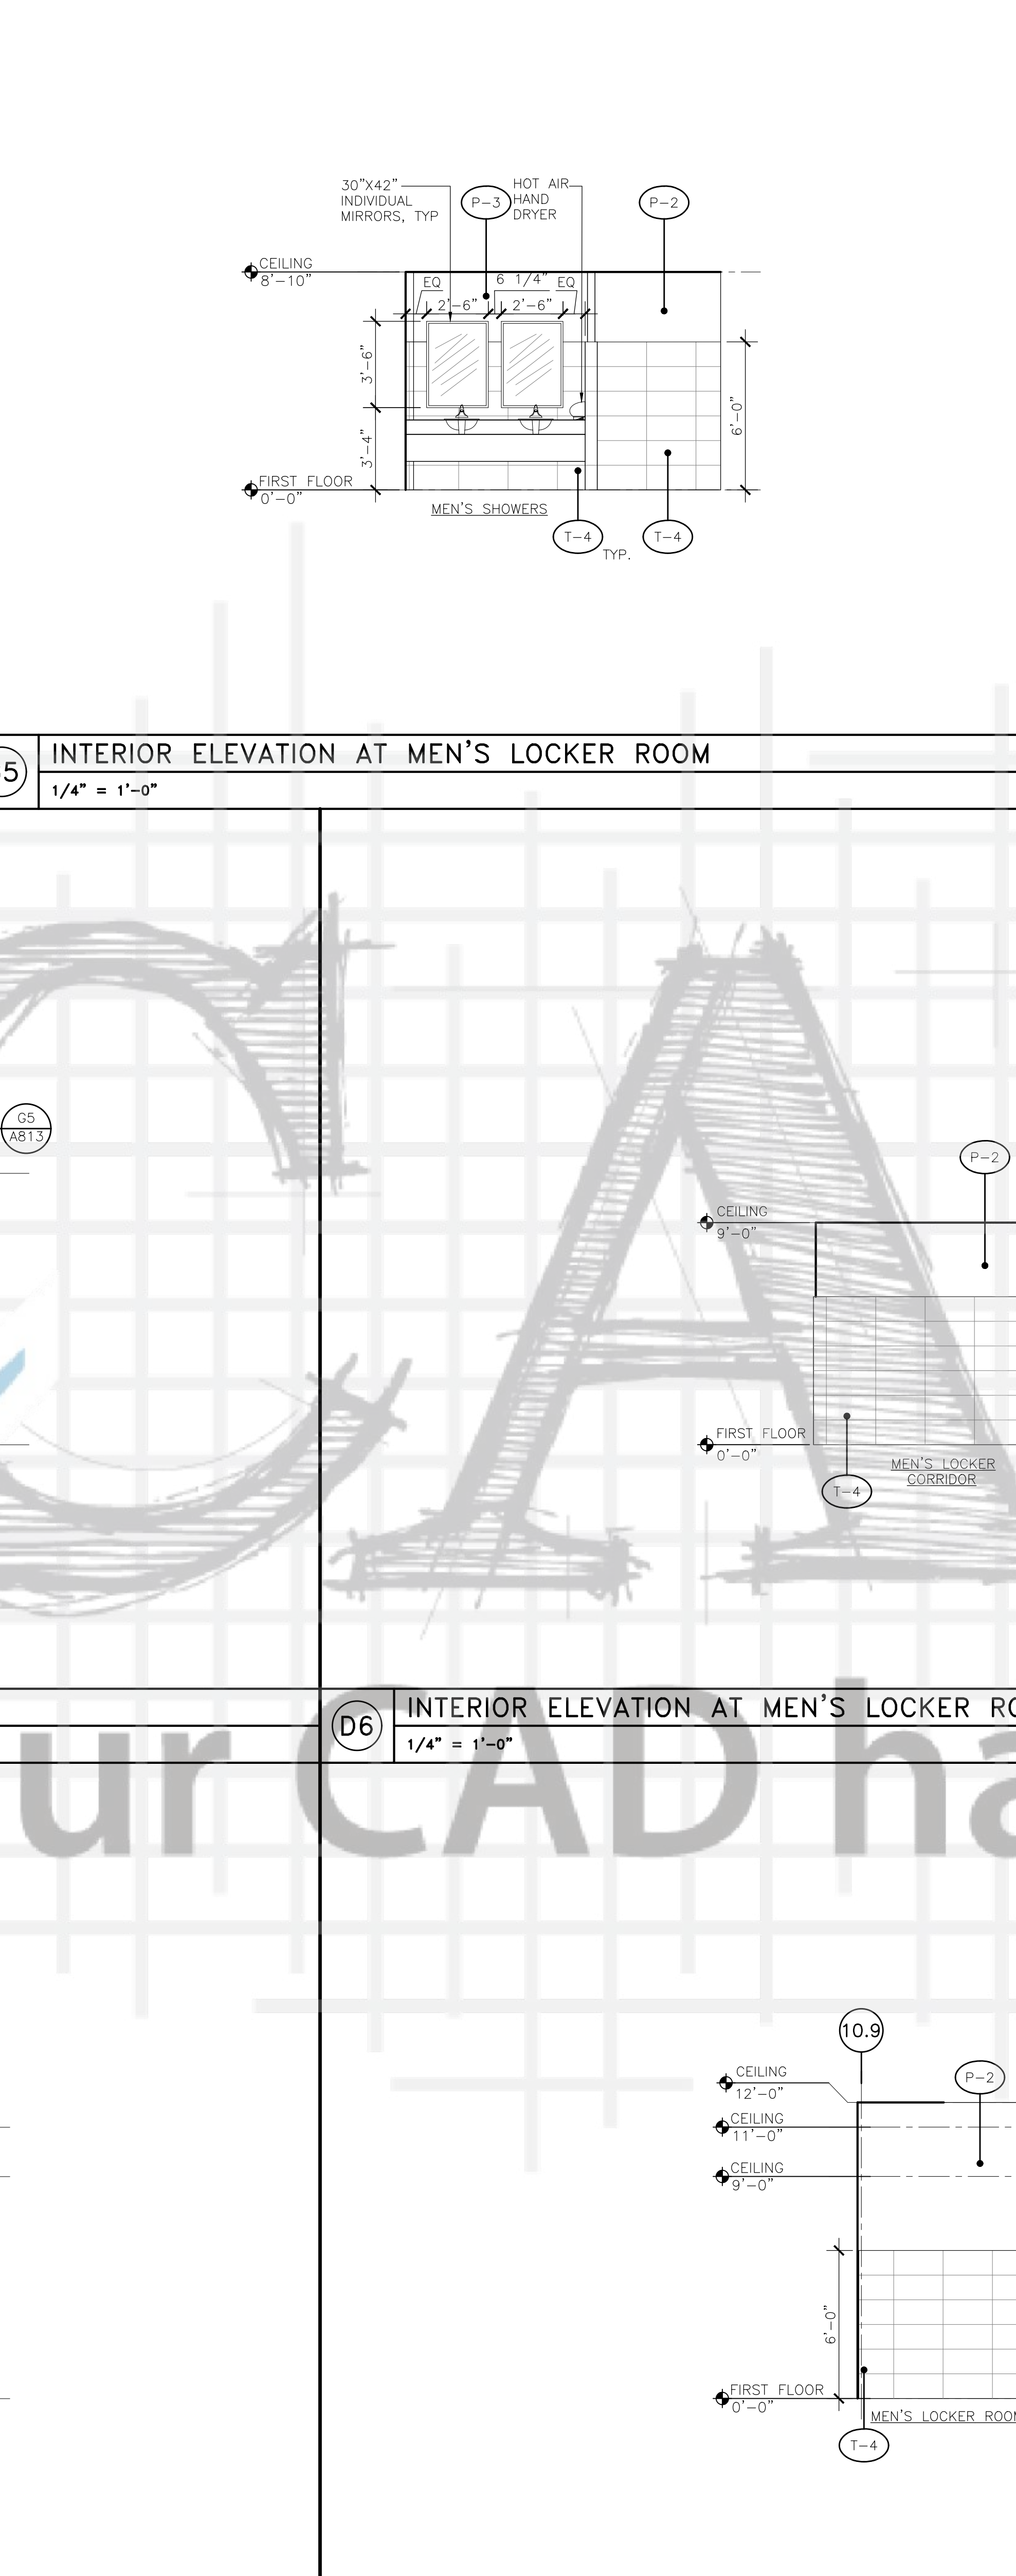

	(D6)	INTERIOR ELEVATION AT MEN'S LOCKER ROOM
		1/4" = 1'-0"

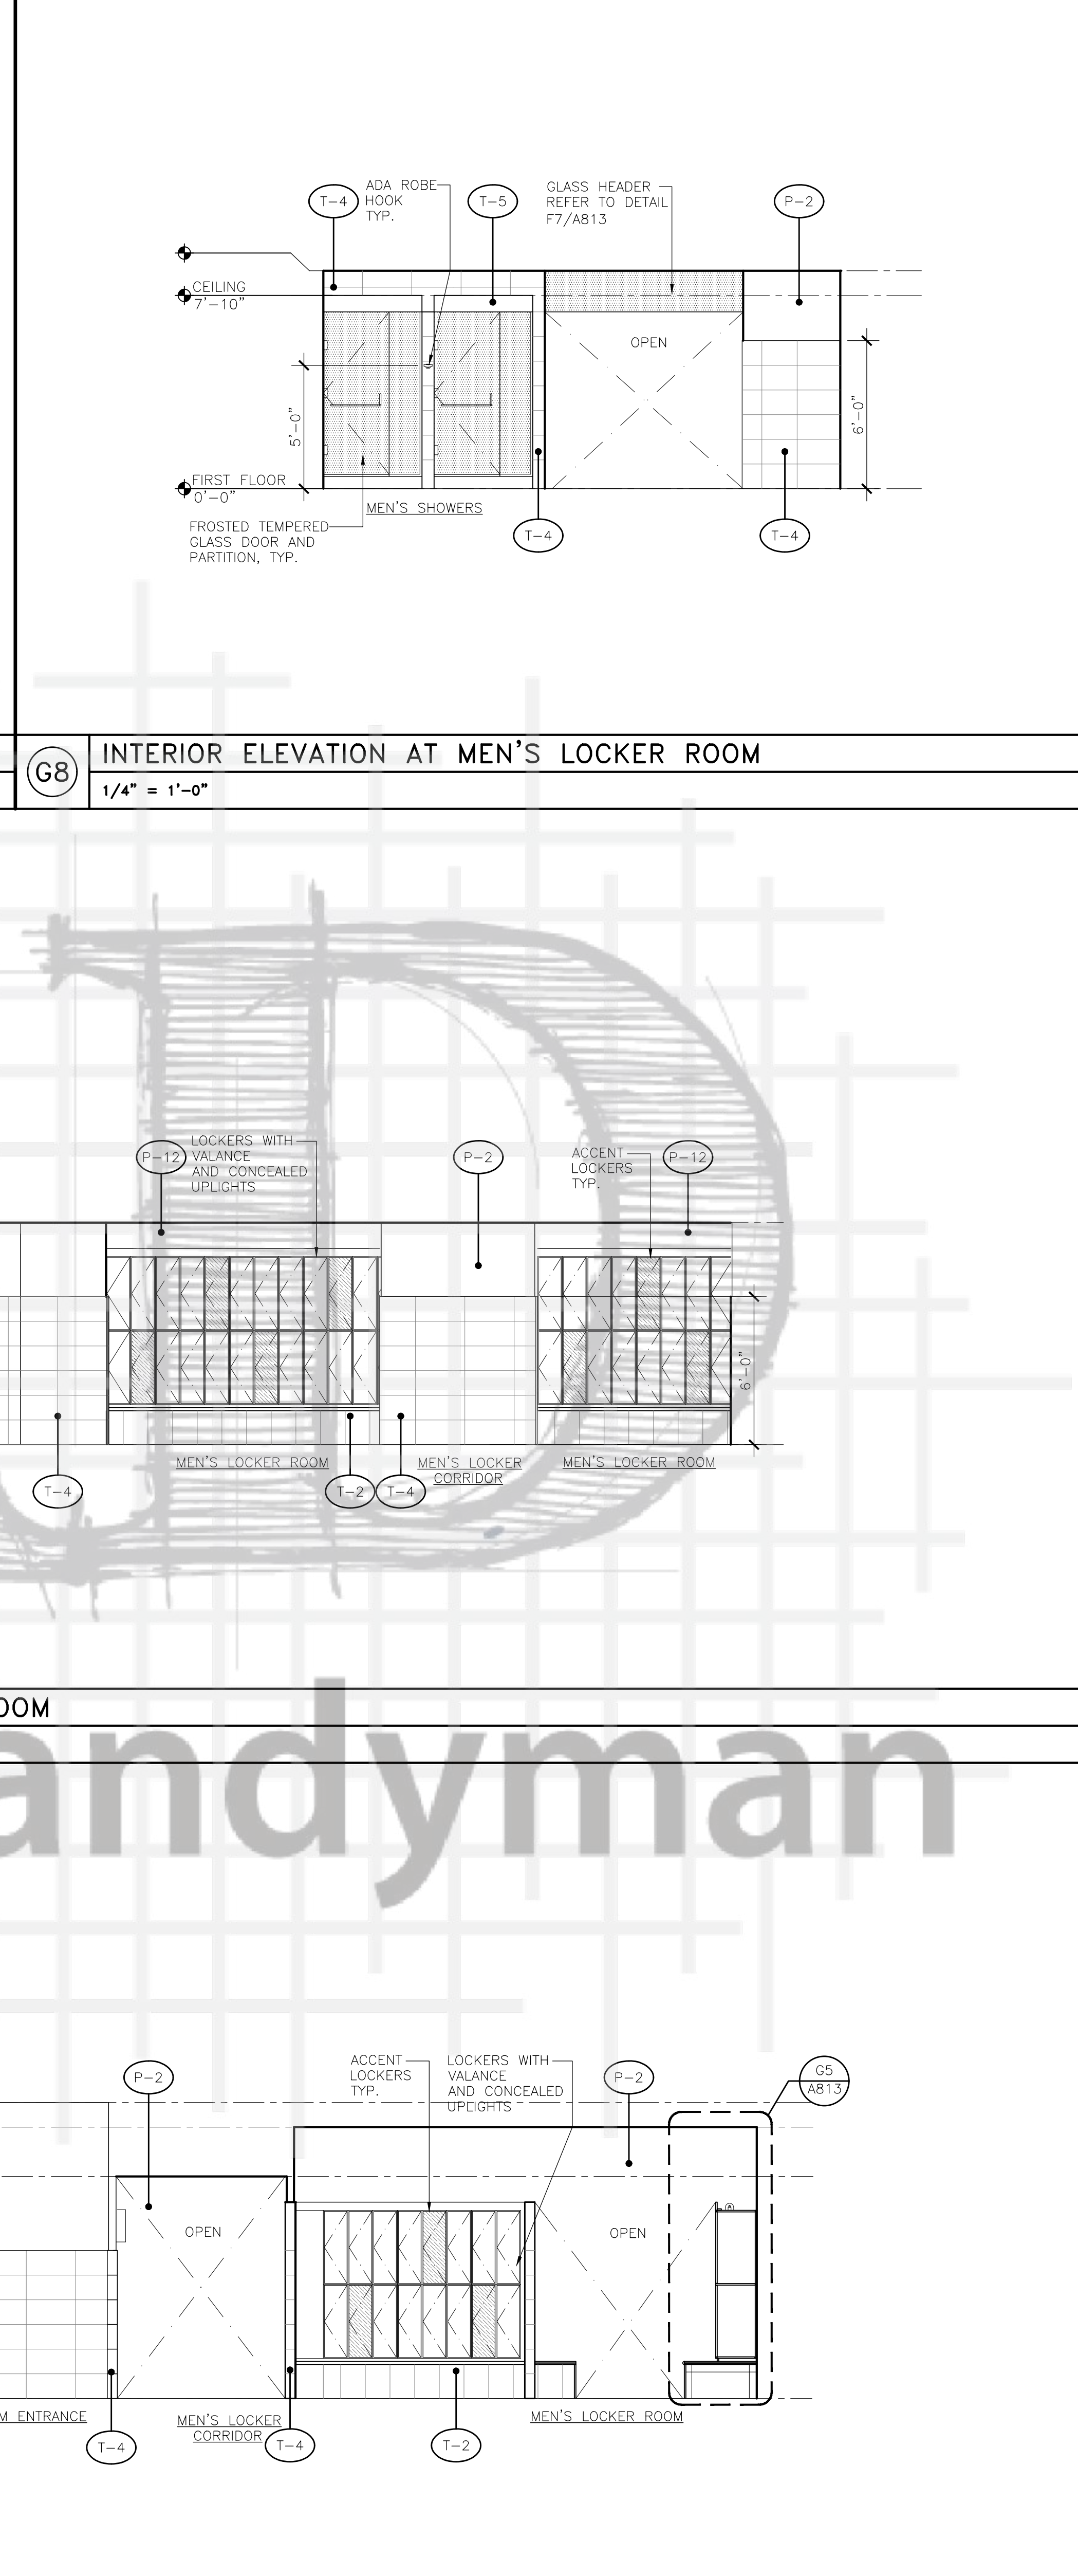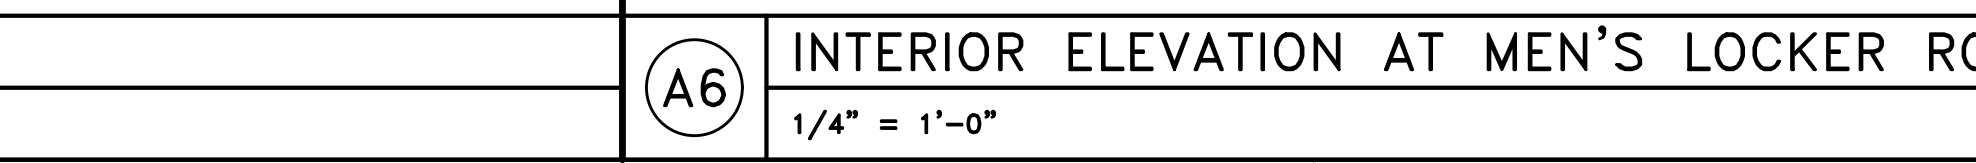

OOM



Sheet Title:


**MEN'S LOCKER ROOM
INTERIOR ELEVATIONS**

ORIGINAL DRAWINGS IS 42X30.
DO NOT SCALE CONTENTS OF THIS DRAWINGS


Sheet Number:

A612.00


Page Number: of

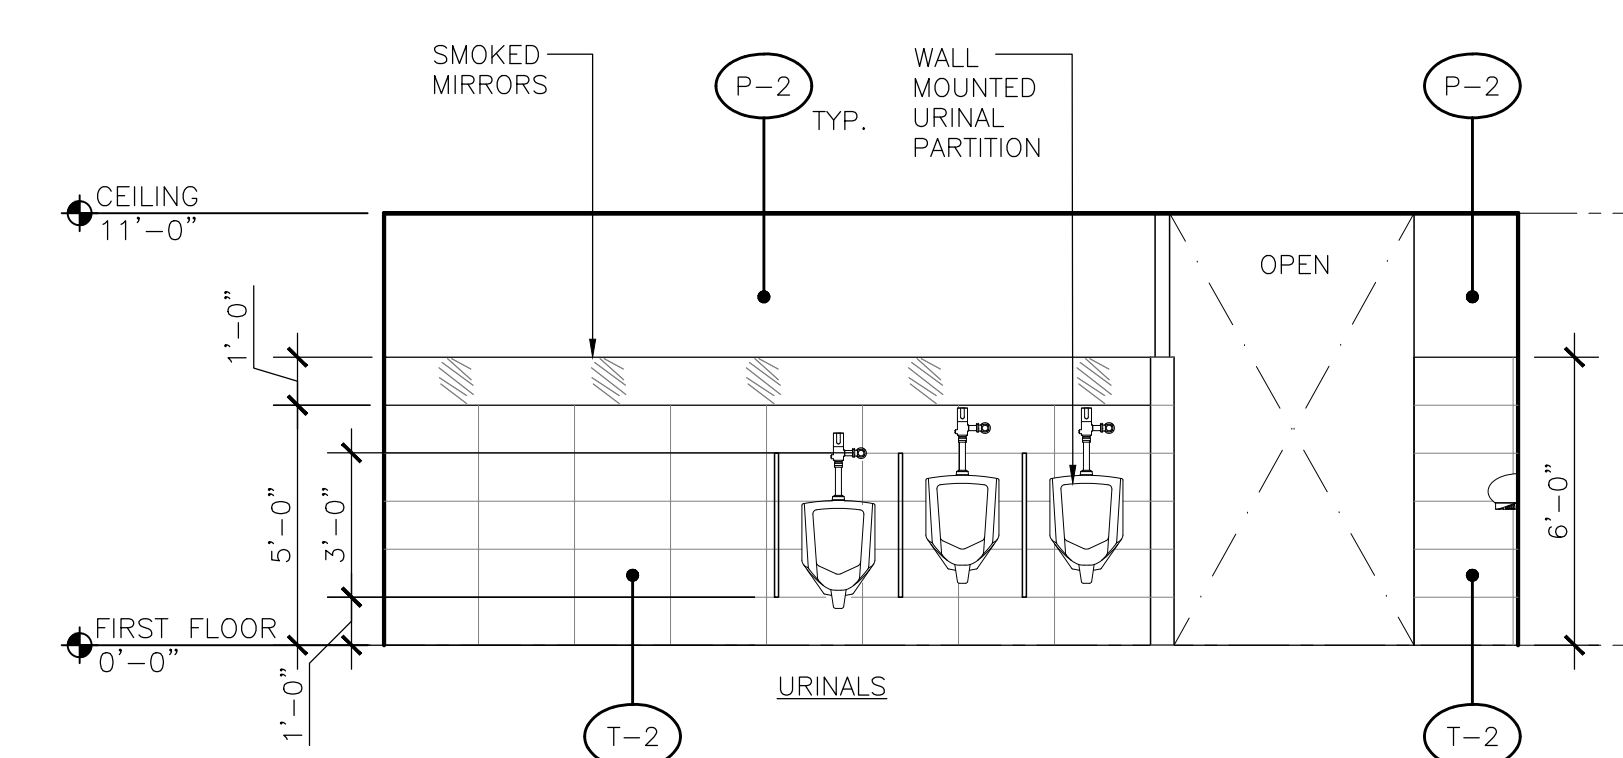

G8	INTERIOR ELEVATION AT MEN'S LOCKER ROOM
	1/4" = 1'-0"

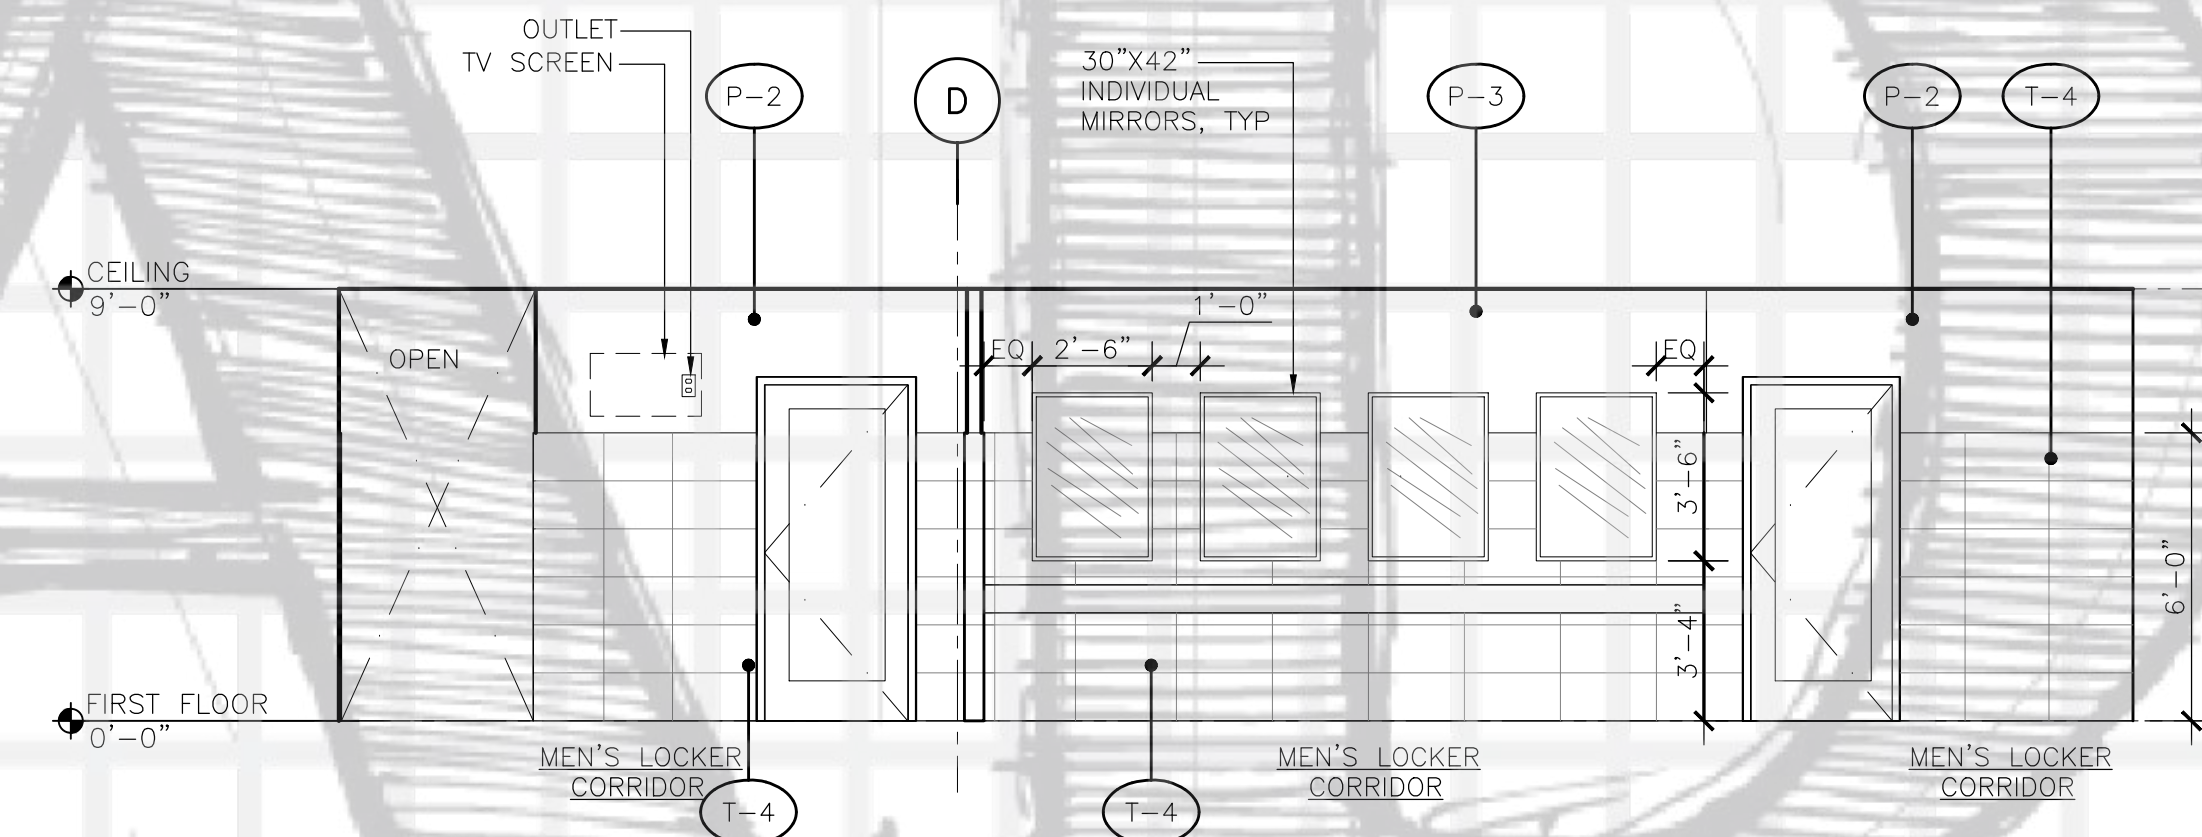


(D6)	INTERIOR ELEVATION AT MEN'S LOCKER ROOM
	1/4" = 1'-0"

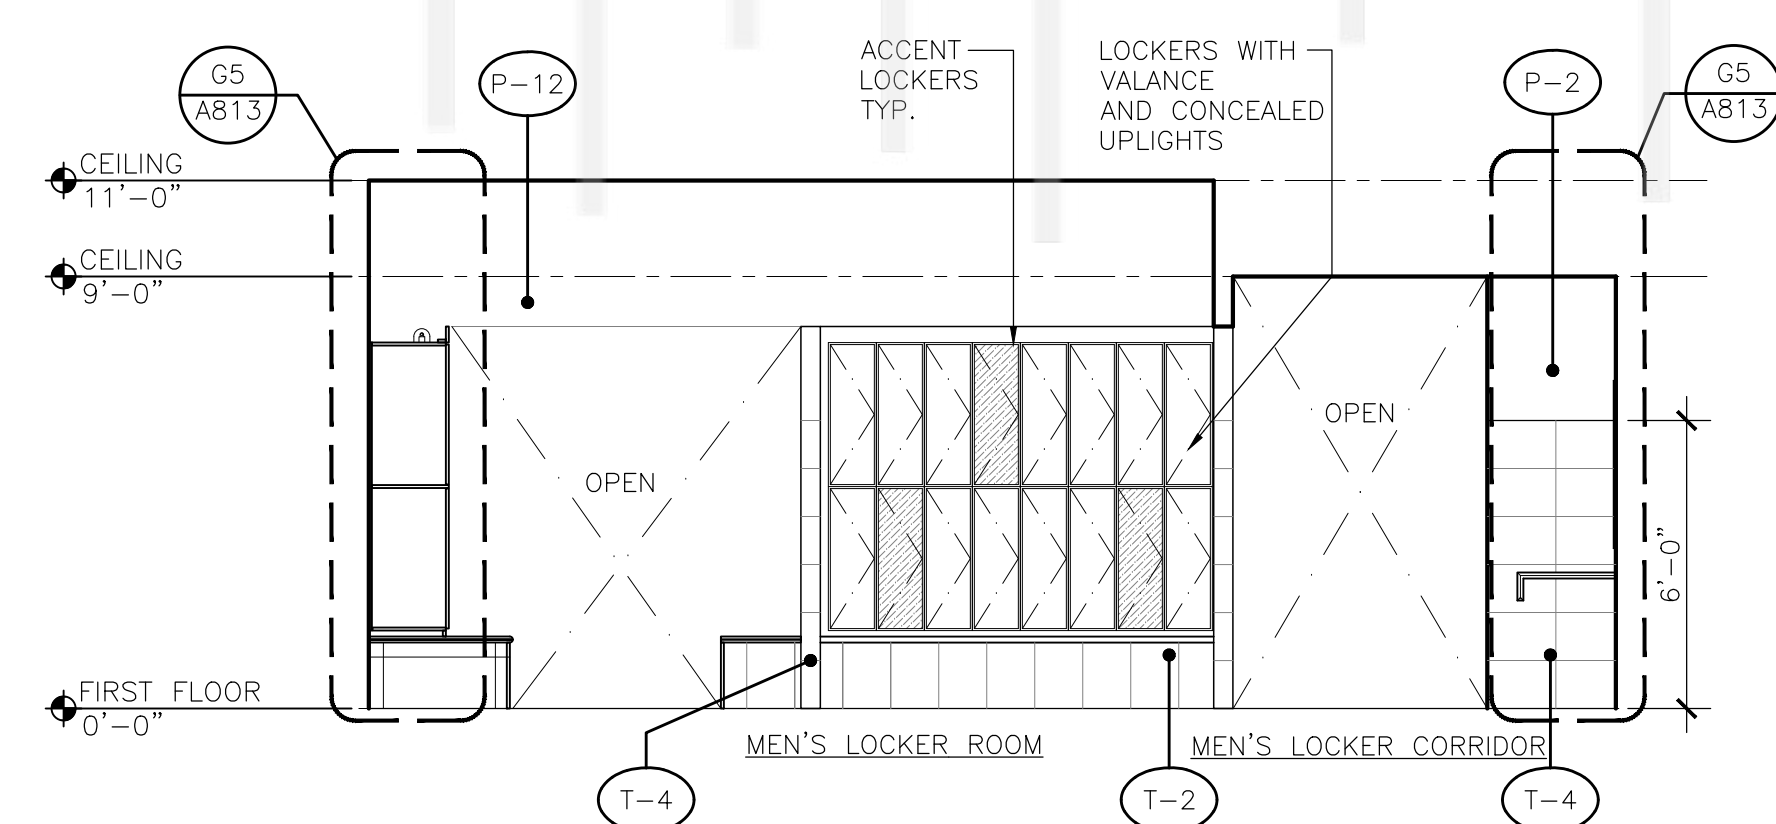


(A6)	INTERIOR ELEVATION AT MEN'S LOCKER ROOM
	1/4" = 1'-0"

PROFESSIONAL SEAL

A612A

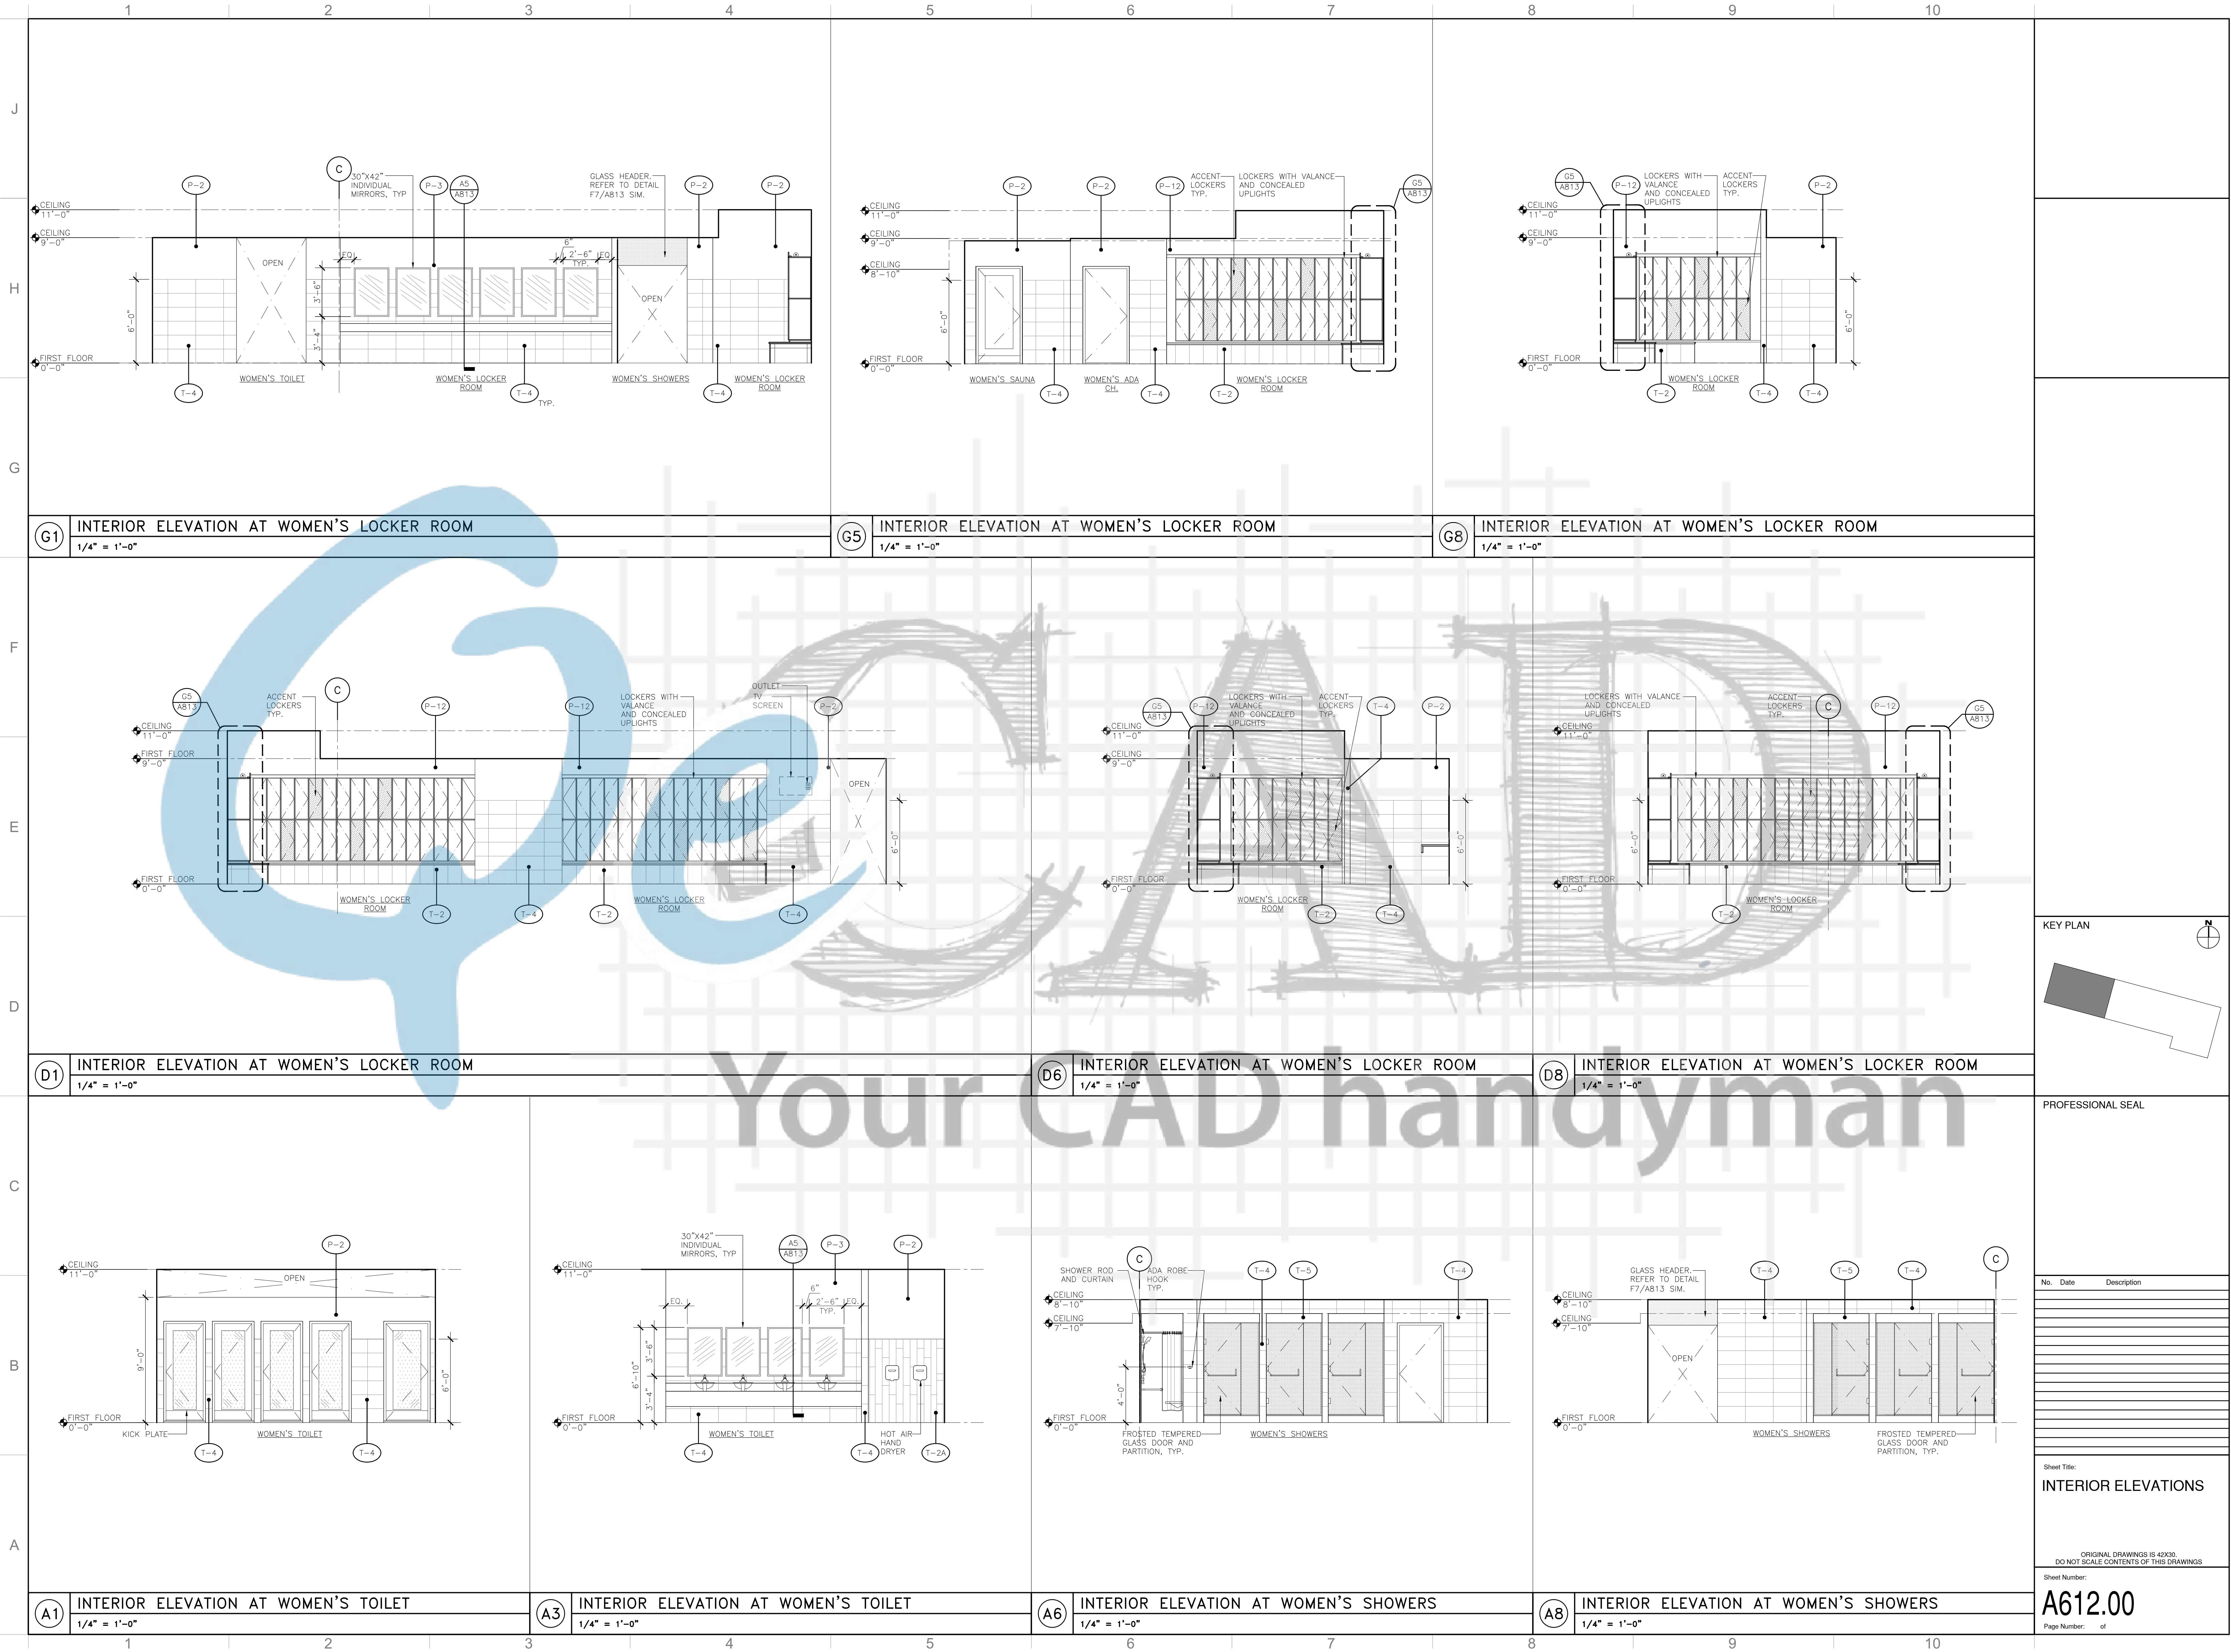


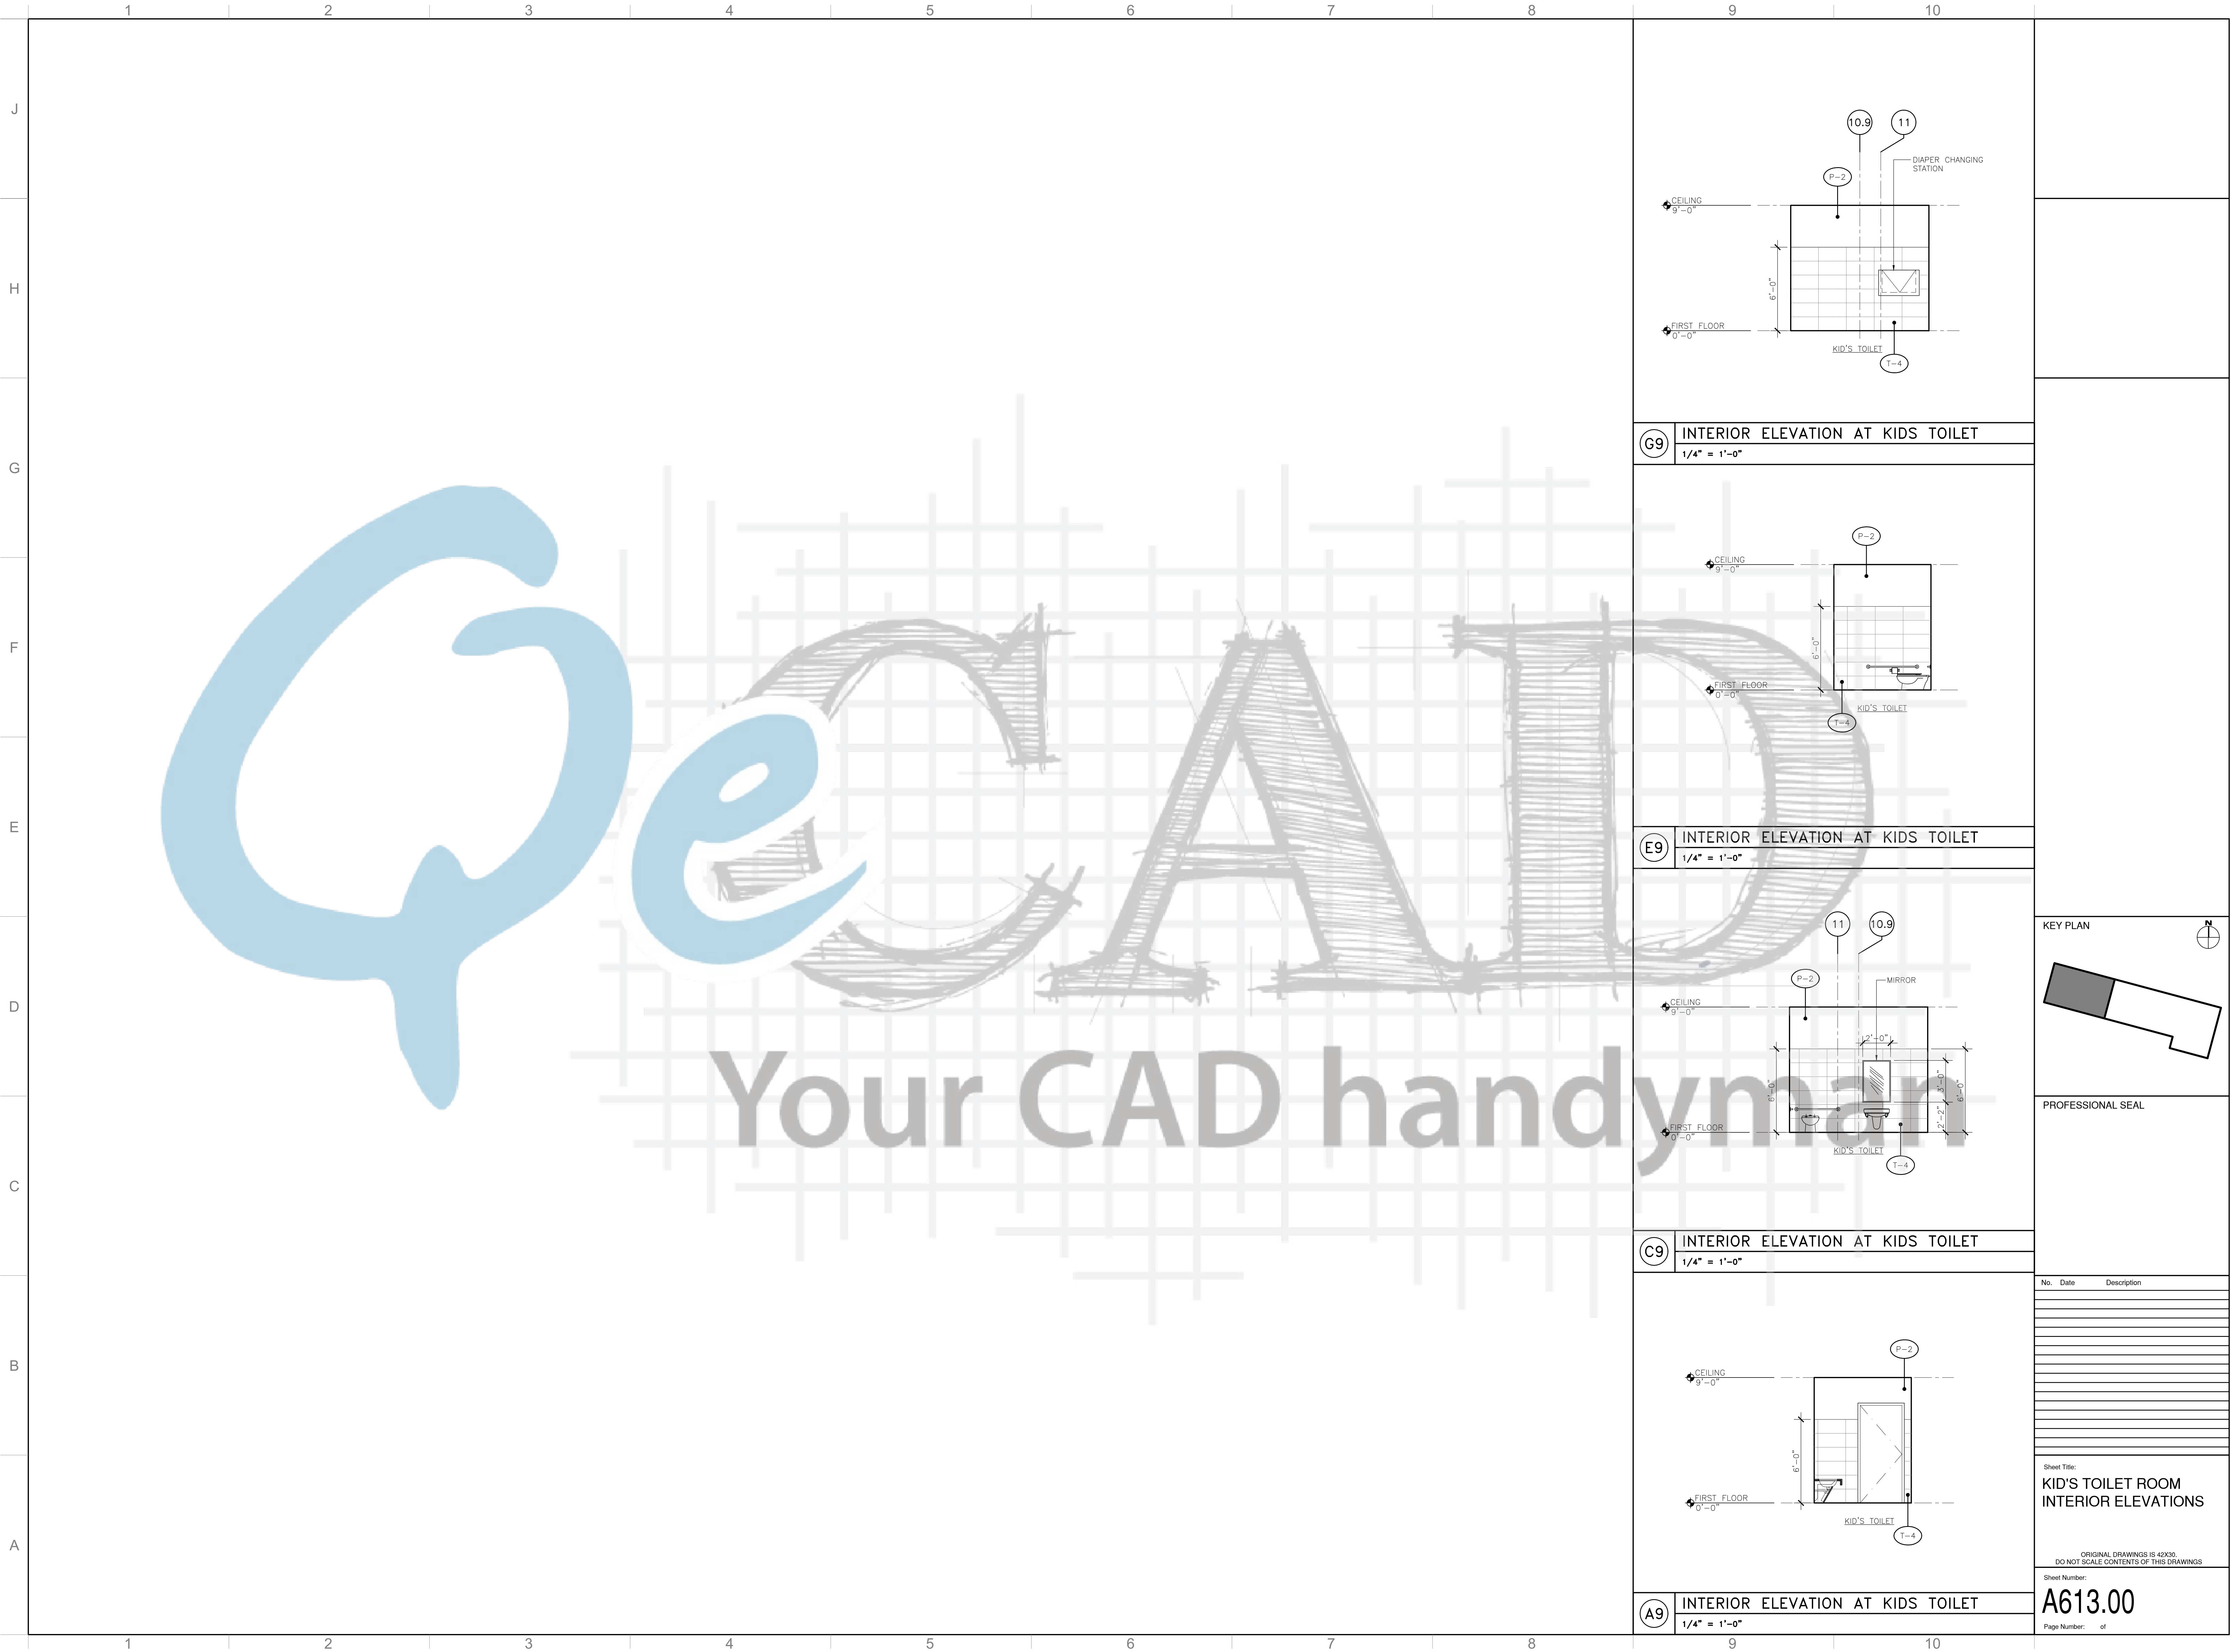

[illegible]

STOREFRONT ELEVATIONS

SCALE: 1/4" = 1'-0"

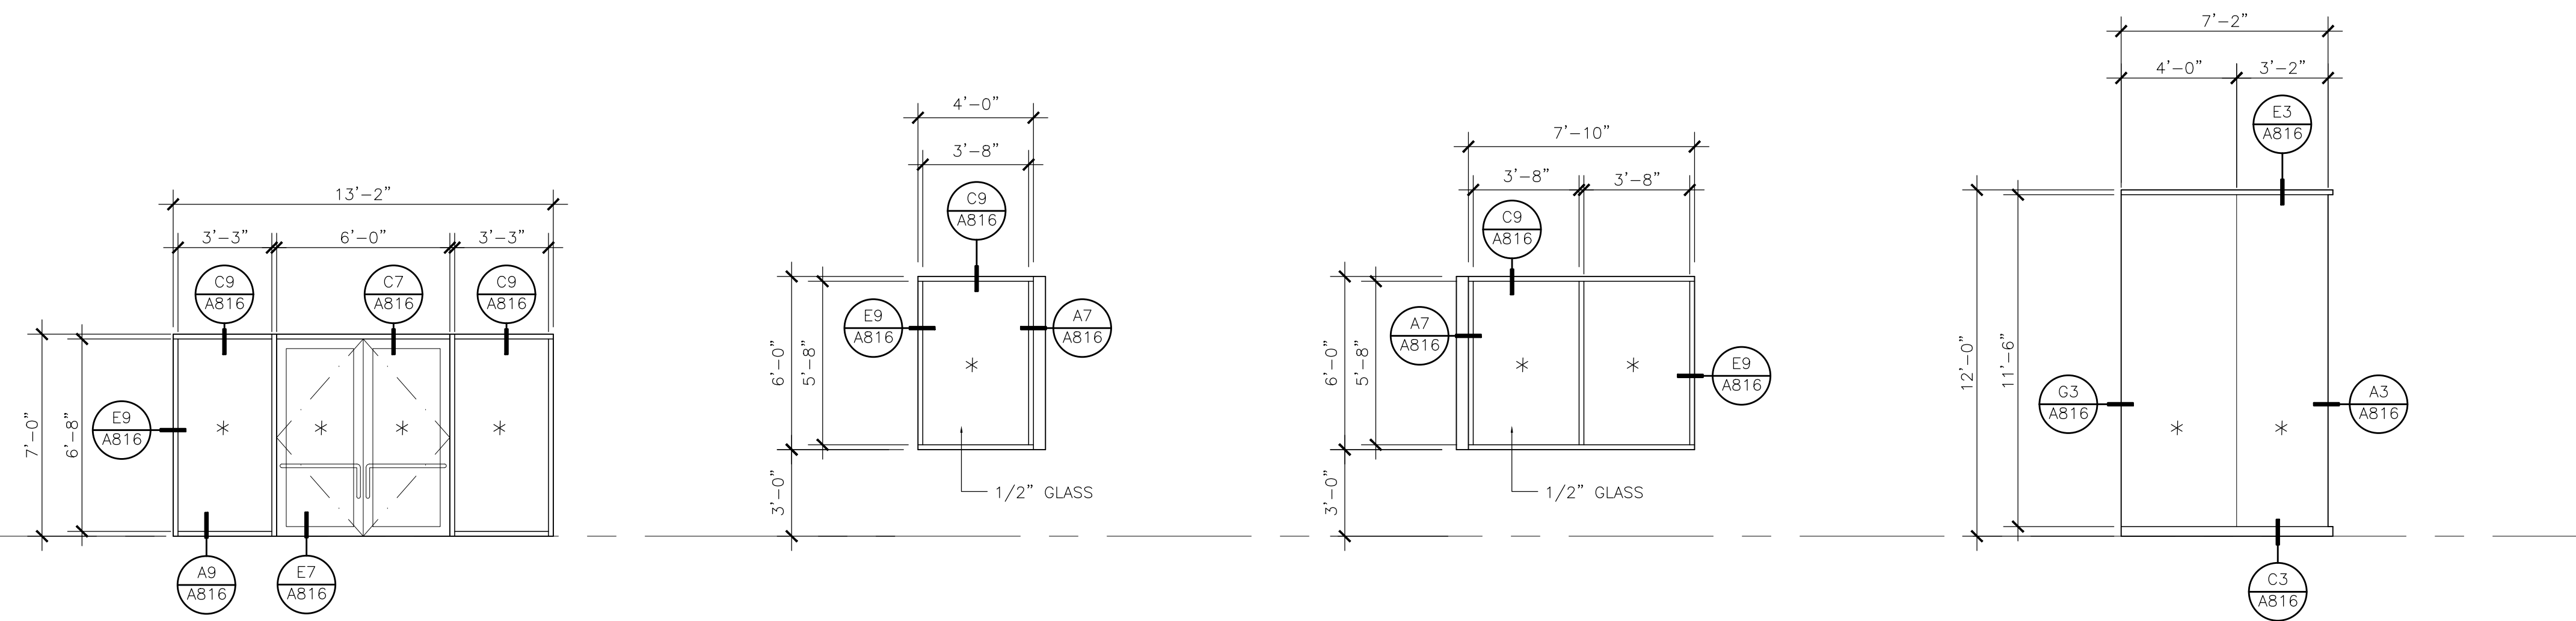


SF01 101 VESTIBULE

SF02 114 KID'S

SF03 114 KID'S

SF04 115 SMALL GROUP EXERCISE

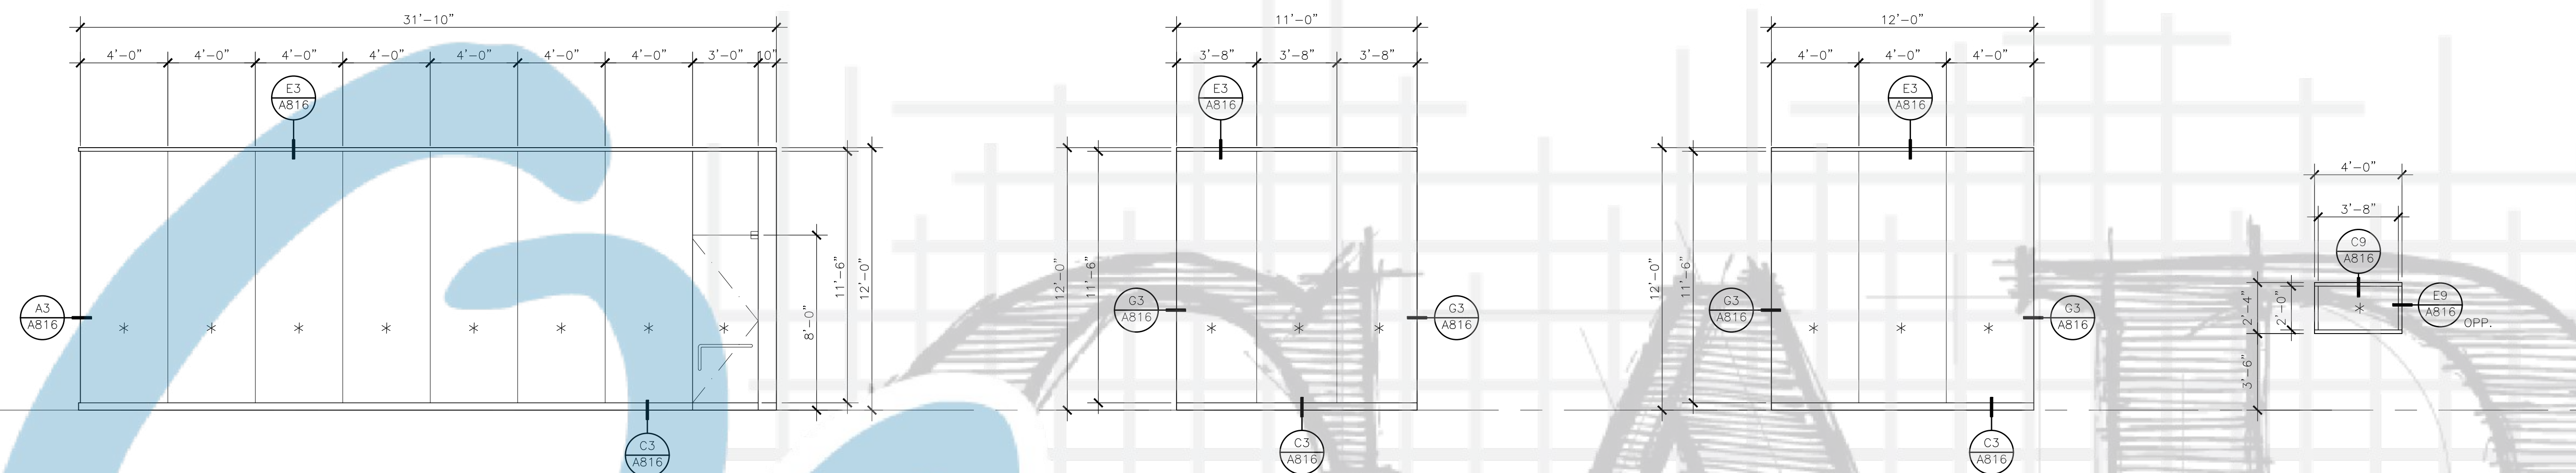


SF05 115 SMALL GROUP EXERCISE

SF06 115 SMALL GROUP EXERCISE

SF07 115 SMALL GROUP EXERCISE

117&125 SAUNA(2EA)

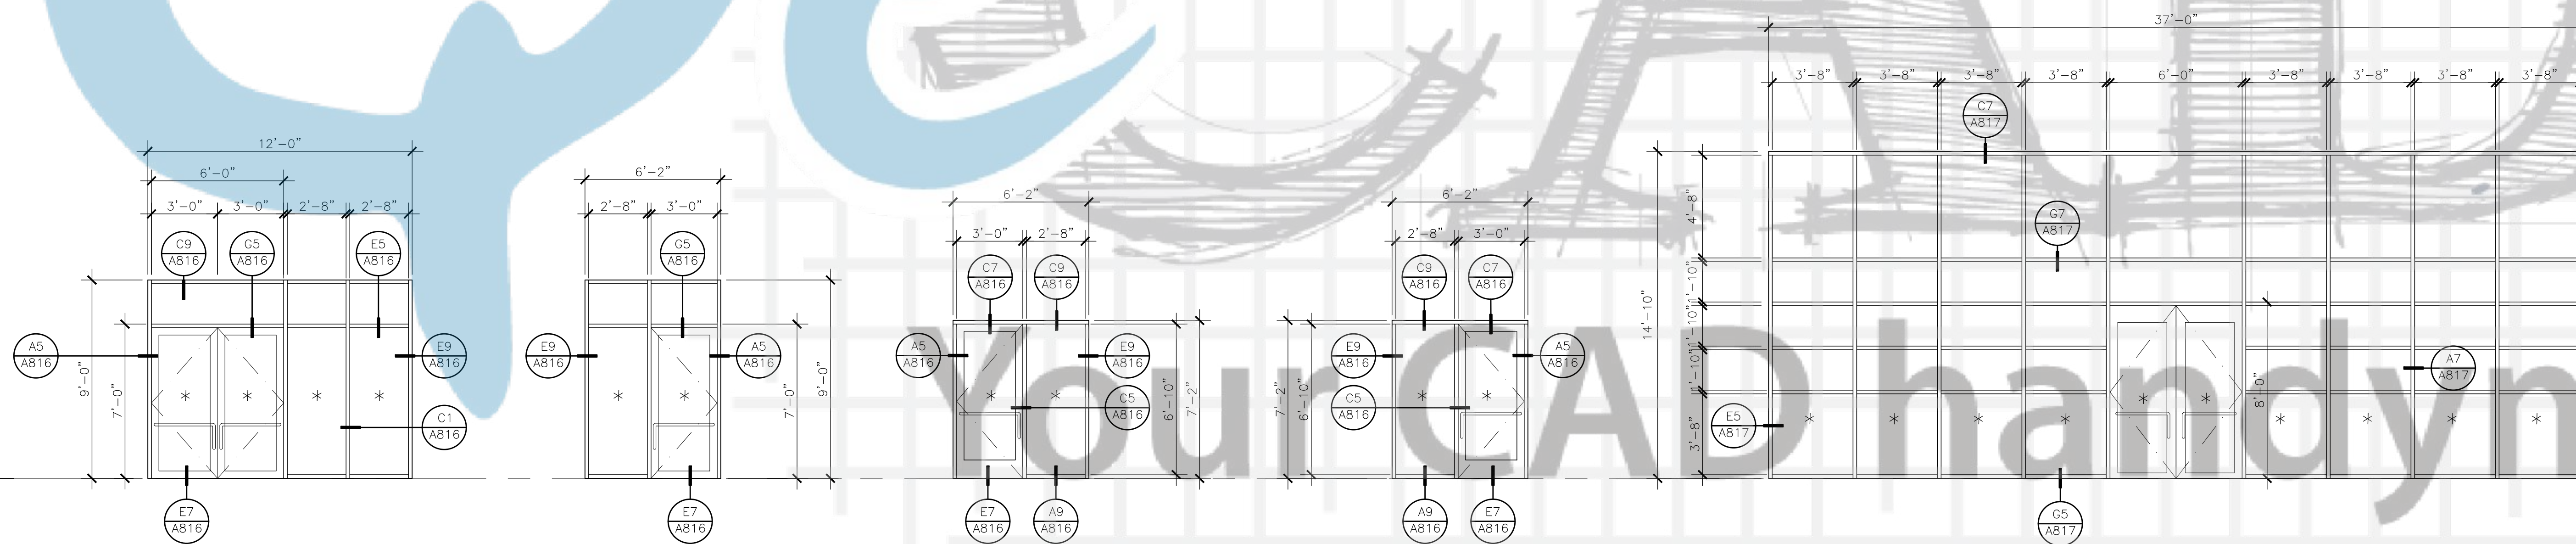

SF09 130 VESTIBULE

SF10 130 VESTIBULE


SF11 120 VFP

SF12 120 VFP

SF13 137 LARGE GROUP EXERCISE

SPECIALTY GLASS ELEVATIONS

SCALE: 1/4" = 1'-0"

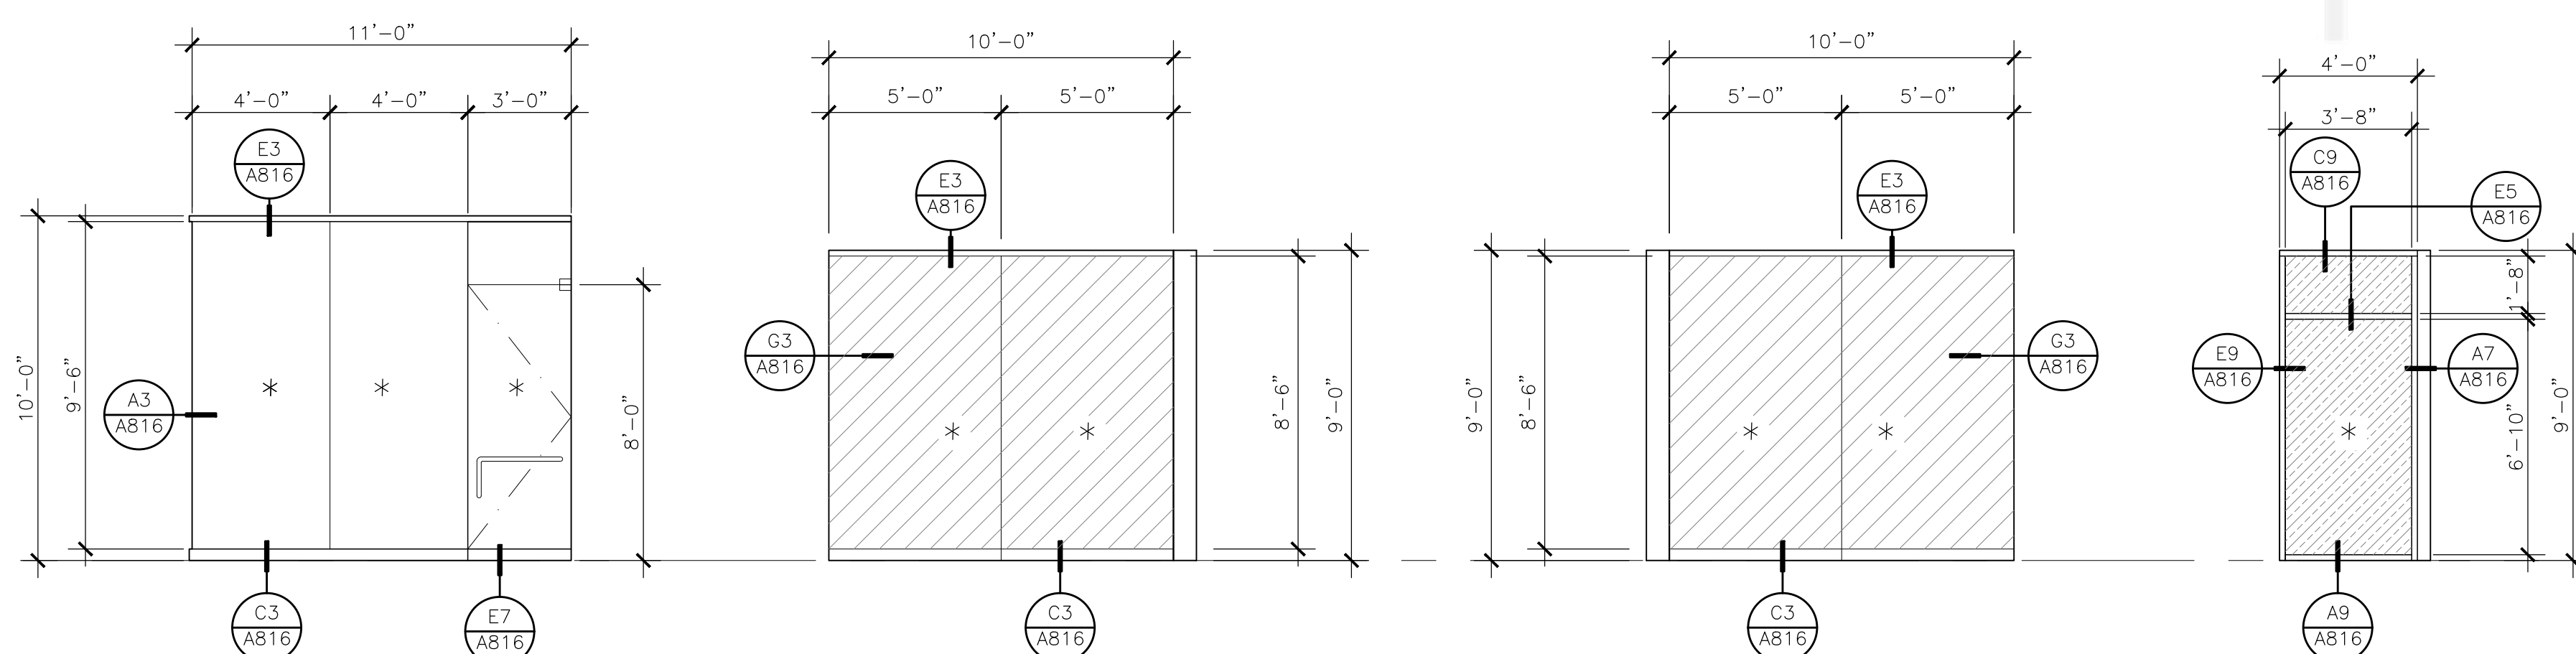


SF14 137 LARGE GROUP EXERCISE

SF15 141 CARDIO STUDIO

SF16 141 CARDIO STUDIO

SF17 104 MANAGER'S

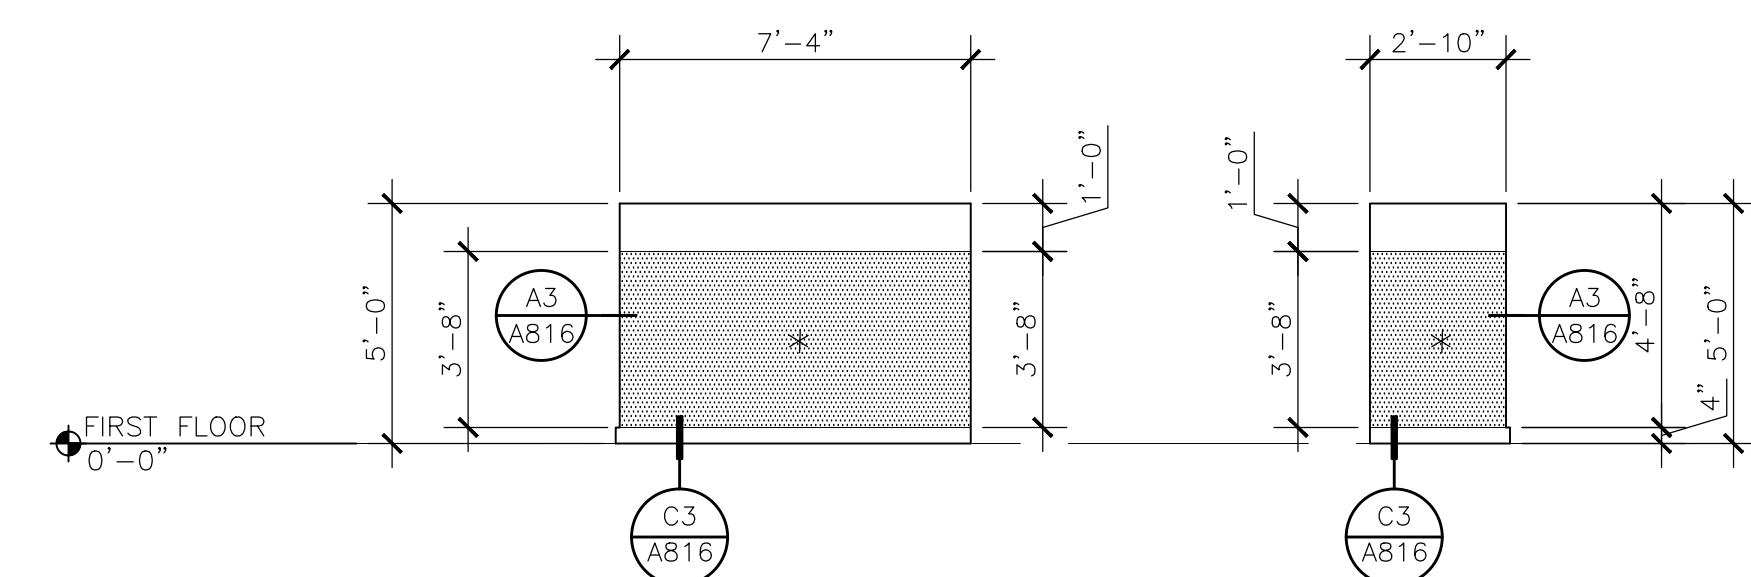

SG1 102 SALES(5EA)

SG2 102 SALES(5EA)

LEGEND

- | * TEMPERED GLASS LOCATION | |
|---|---|
|  | <p>FROSTED FILM. REFER TO SHEET A350 FOR FINISH SPECIFICATION.</p> <p>*FIELD APPLIED BY EDGE VENDOR</p> |
|  | <p>TINTED GLASS.</p> <p>*FIELD APPLIED BY EDGE VENDOR</p> |
|  | <p>ONE WAY MIRRORED GLASS.</p> <p>1/4" PILKINGTON MIRRORPANE OR SIMILAR PRODUCT.</p> |


ABBREVIATIONS

SF	STOREFRONT
SG	SPECIALTY GLASS

GENERAL NOTES

- | | | |
|----|---|---------------|
| 1. | REFER TO A812 FOR GLASS PARTITION DETAILS. | |
| 2. | CONTRACTOR TO REVIEW THE BELOW GUIDELINES AND CALCULATE REQUIRED GLASS THICKNESS FOR EACH SPECIFIC LOCATION PER ALL APPLICABLE CODES.
"GLASS THICKNESS BELOW IS INTENDED FOR FULLY TEMPERED GLAZING THAT IS MOUNTED OR RESTRAINED AT TOP AND BOTTOM ONLY | |
| A. | GLASS PANEL THICKNESS
UP TO 5'-0" - | 1/4" TEMPERED |
| B. | GLASS PANEL THICKNESS
5'-0" TO 8'-0" - | 3/8" TEMPERED |
| C. | GLASS PANEL THICKNESS
8'-0" TO 10'-0" - | 1/2" TEMPERED |
| D. | GLASS PANEL THICKNESS
10'-0" TO 12'-0" - | 5/8" TEMPERED |
| E. | GLASS PANEL THICKNESS
12'-0" TO 14'-0" - | 3/4" TEMPERED |
| F. | GLASS PANEL THICKNESS
14'-0" TO 16'-0" - | 7/8" TEMPERED |
| G. | GLASS PANEL THICKNESS
16'-0" TO 18'-0" - | 1" TEMPERED |

KEY PLAN

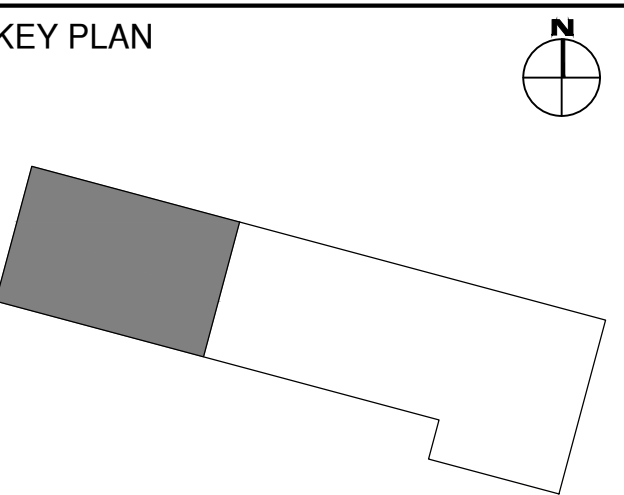

PROFESSIONAL SEAL

No.	Date	Description
-----	------	-------------

Sheet Title:


GLASS PARTITION
SCHEDULE


ORIGINAL DRAWINGS IS 42X30.
DO NOT SCALE CONTENTS OF THIS DRAWINGS


Sheet Number:

A621.00


Page Number: - of -

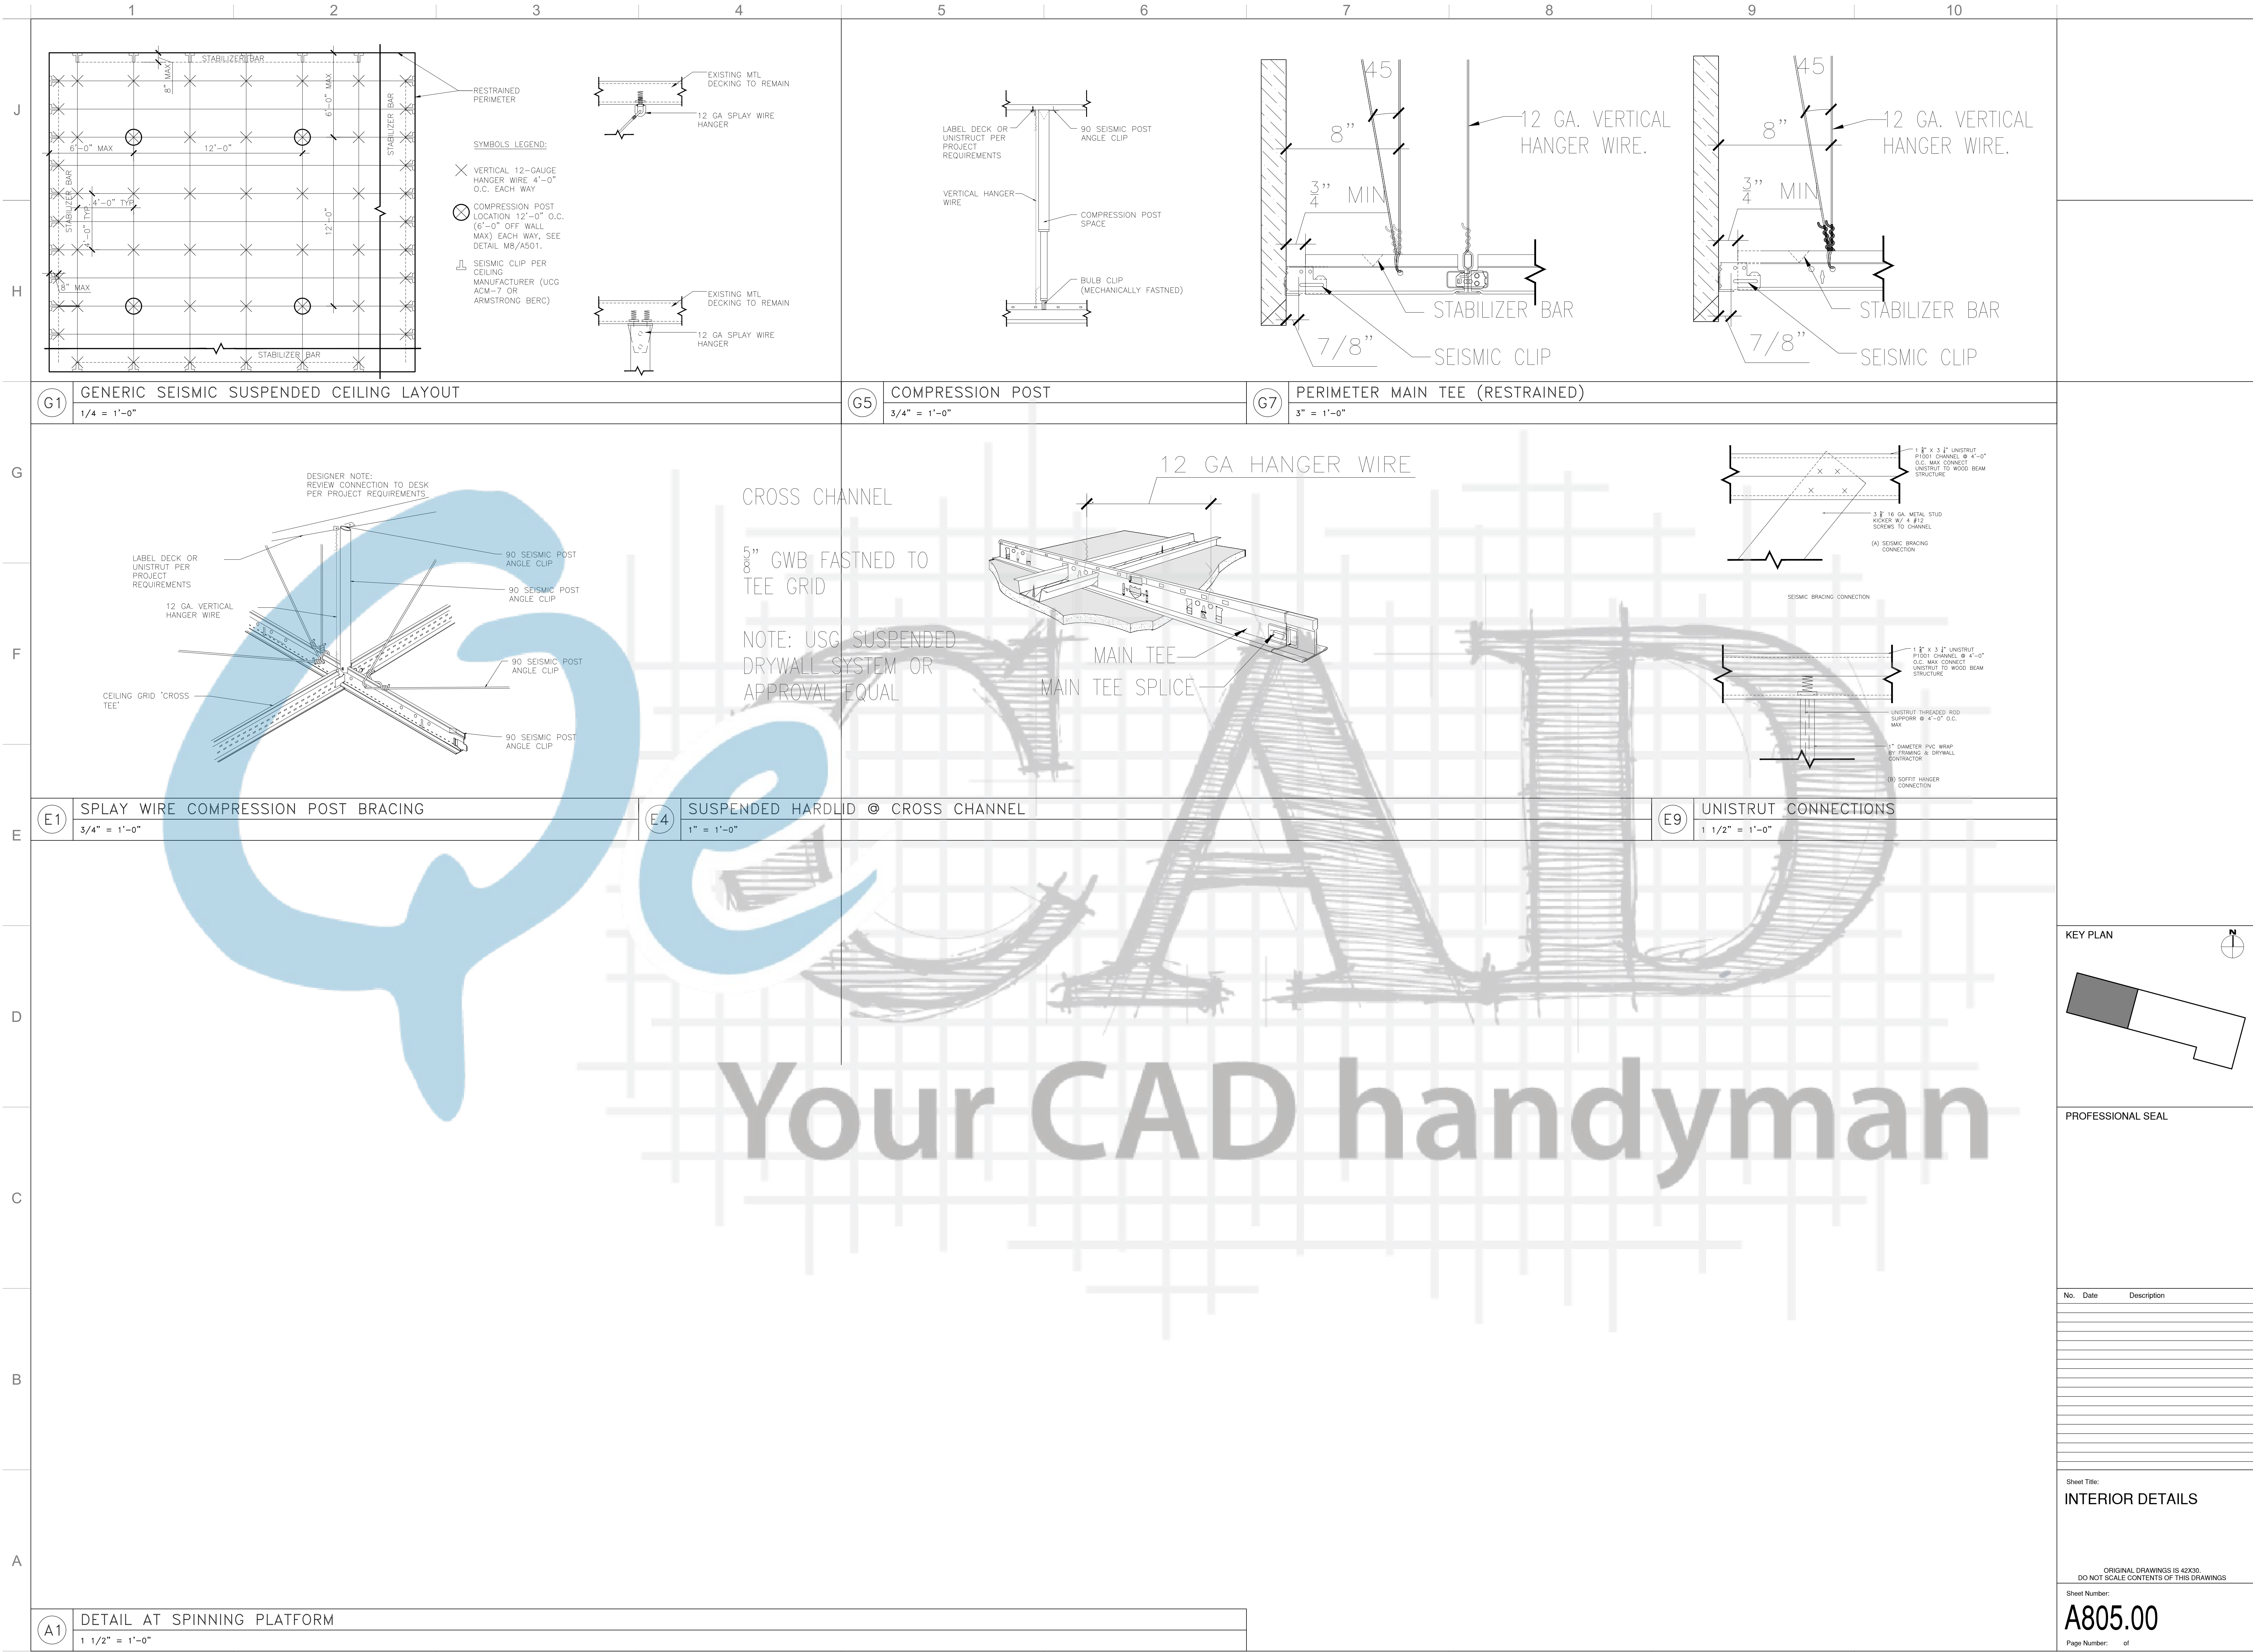

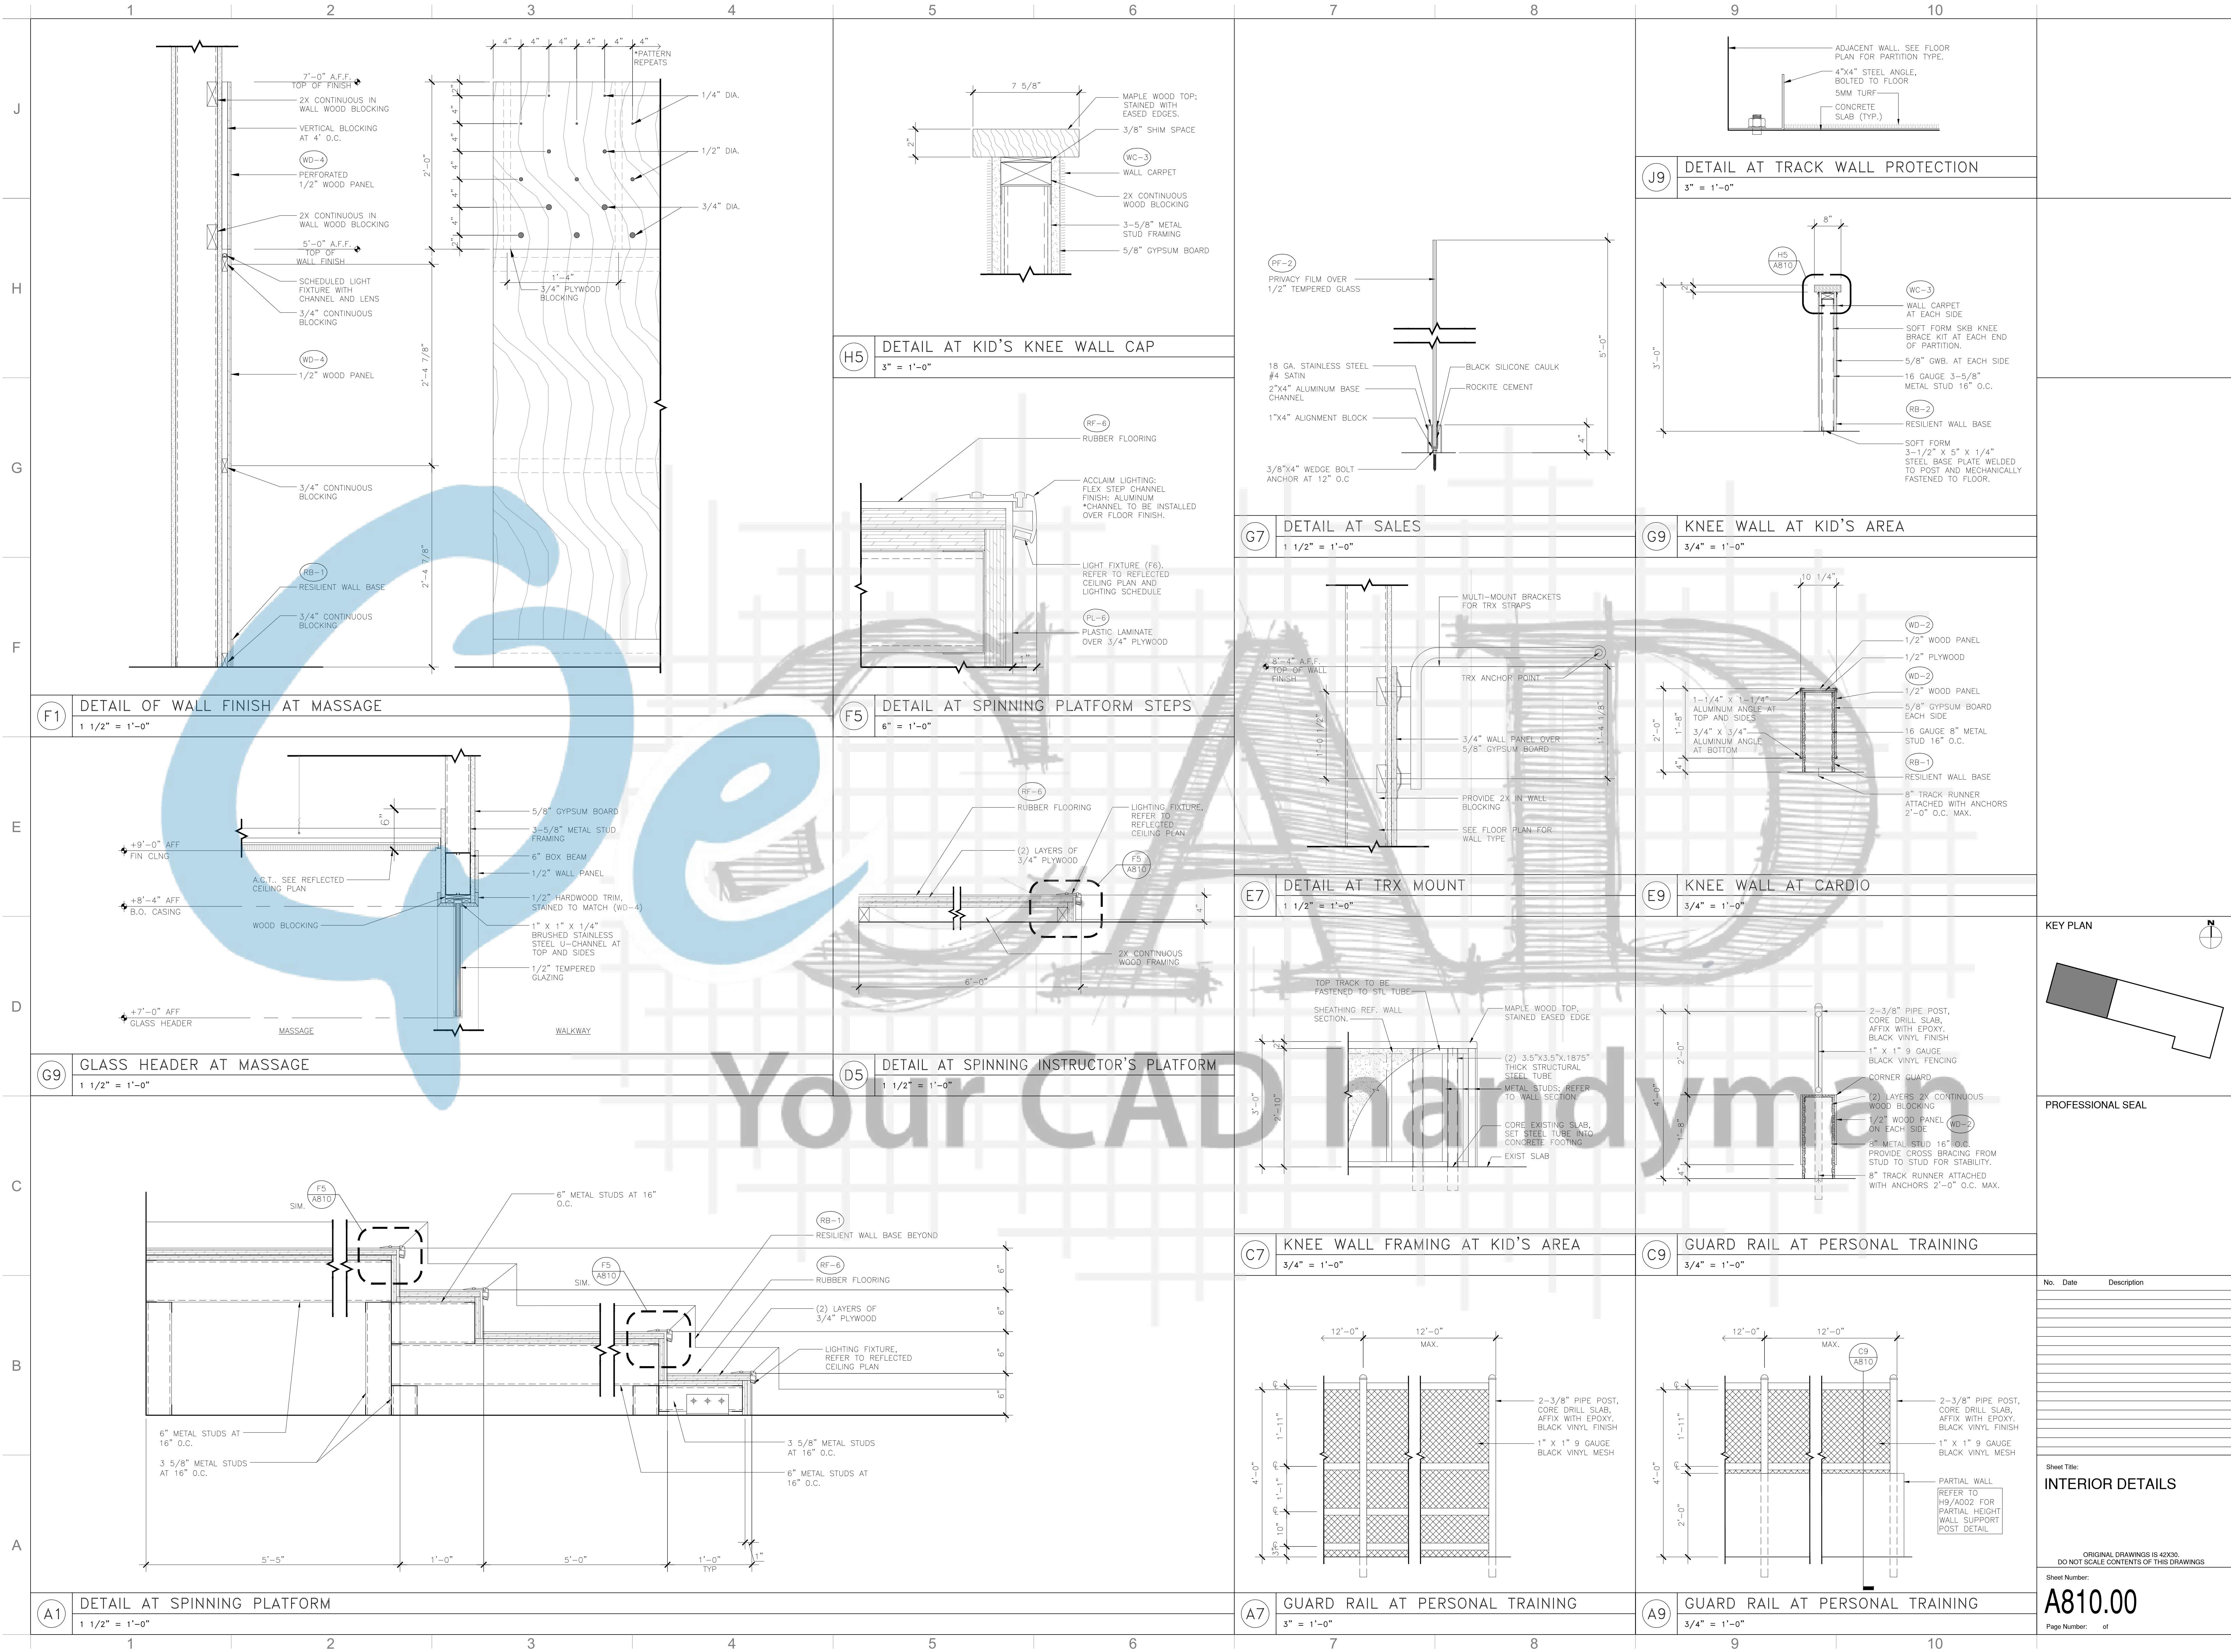

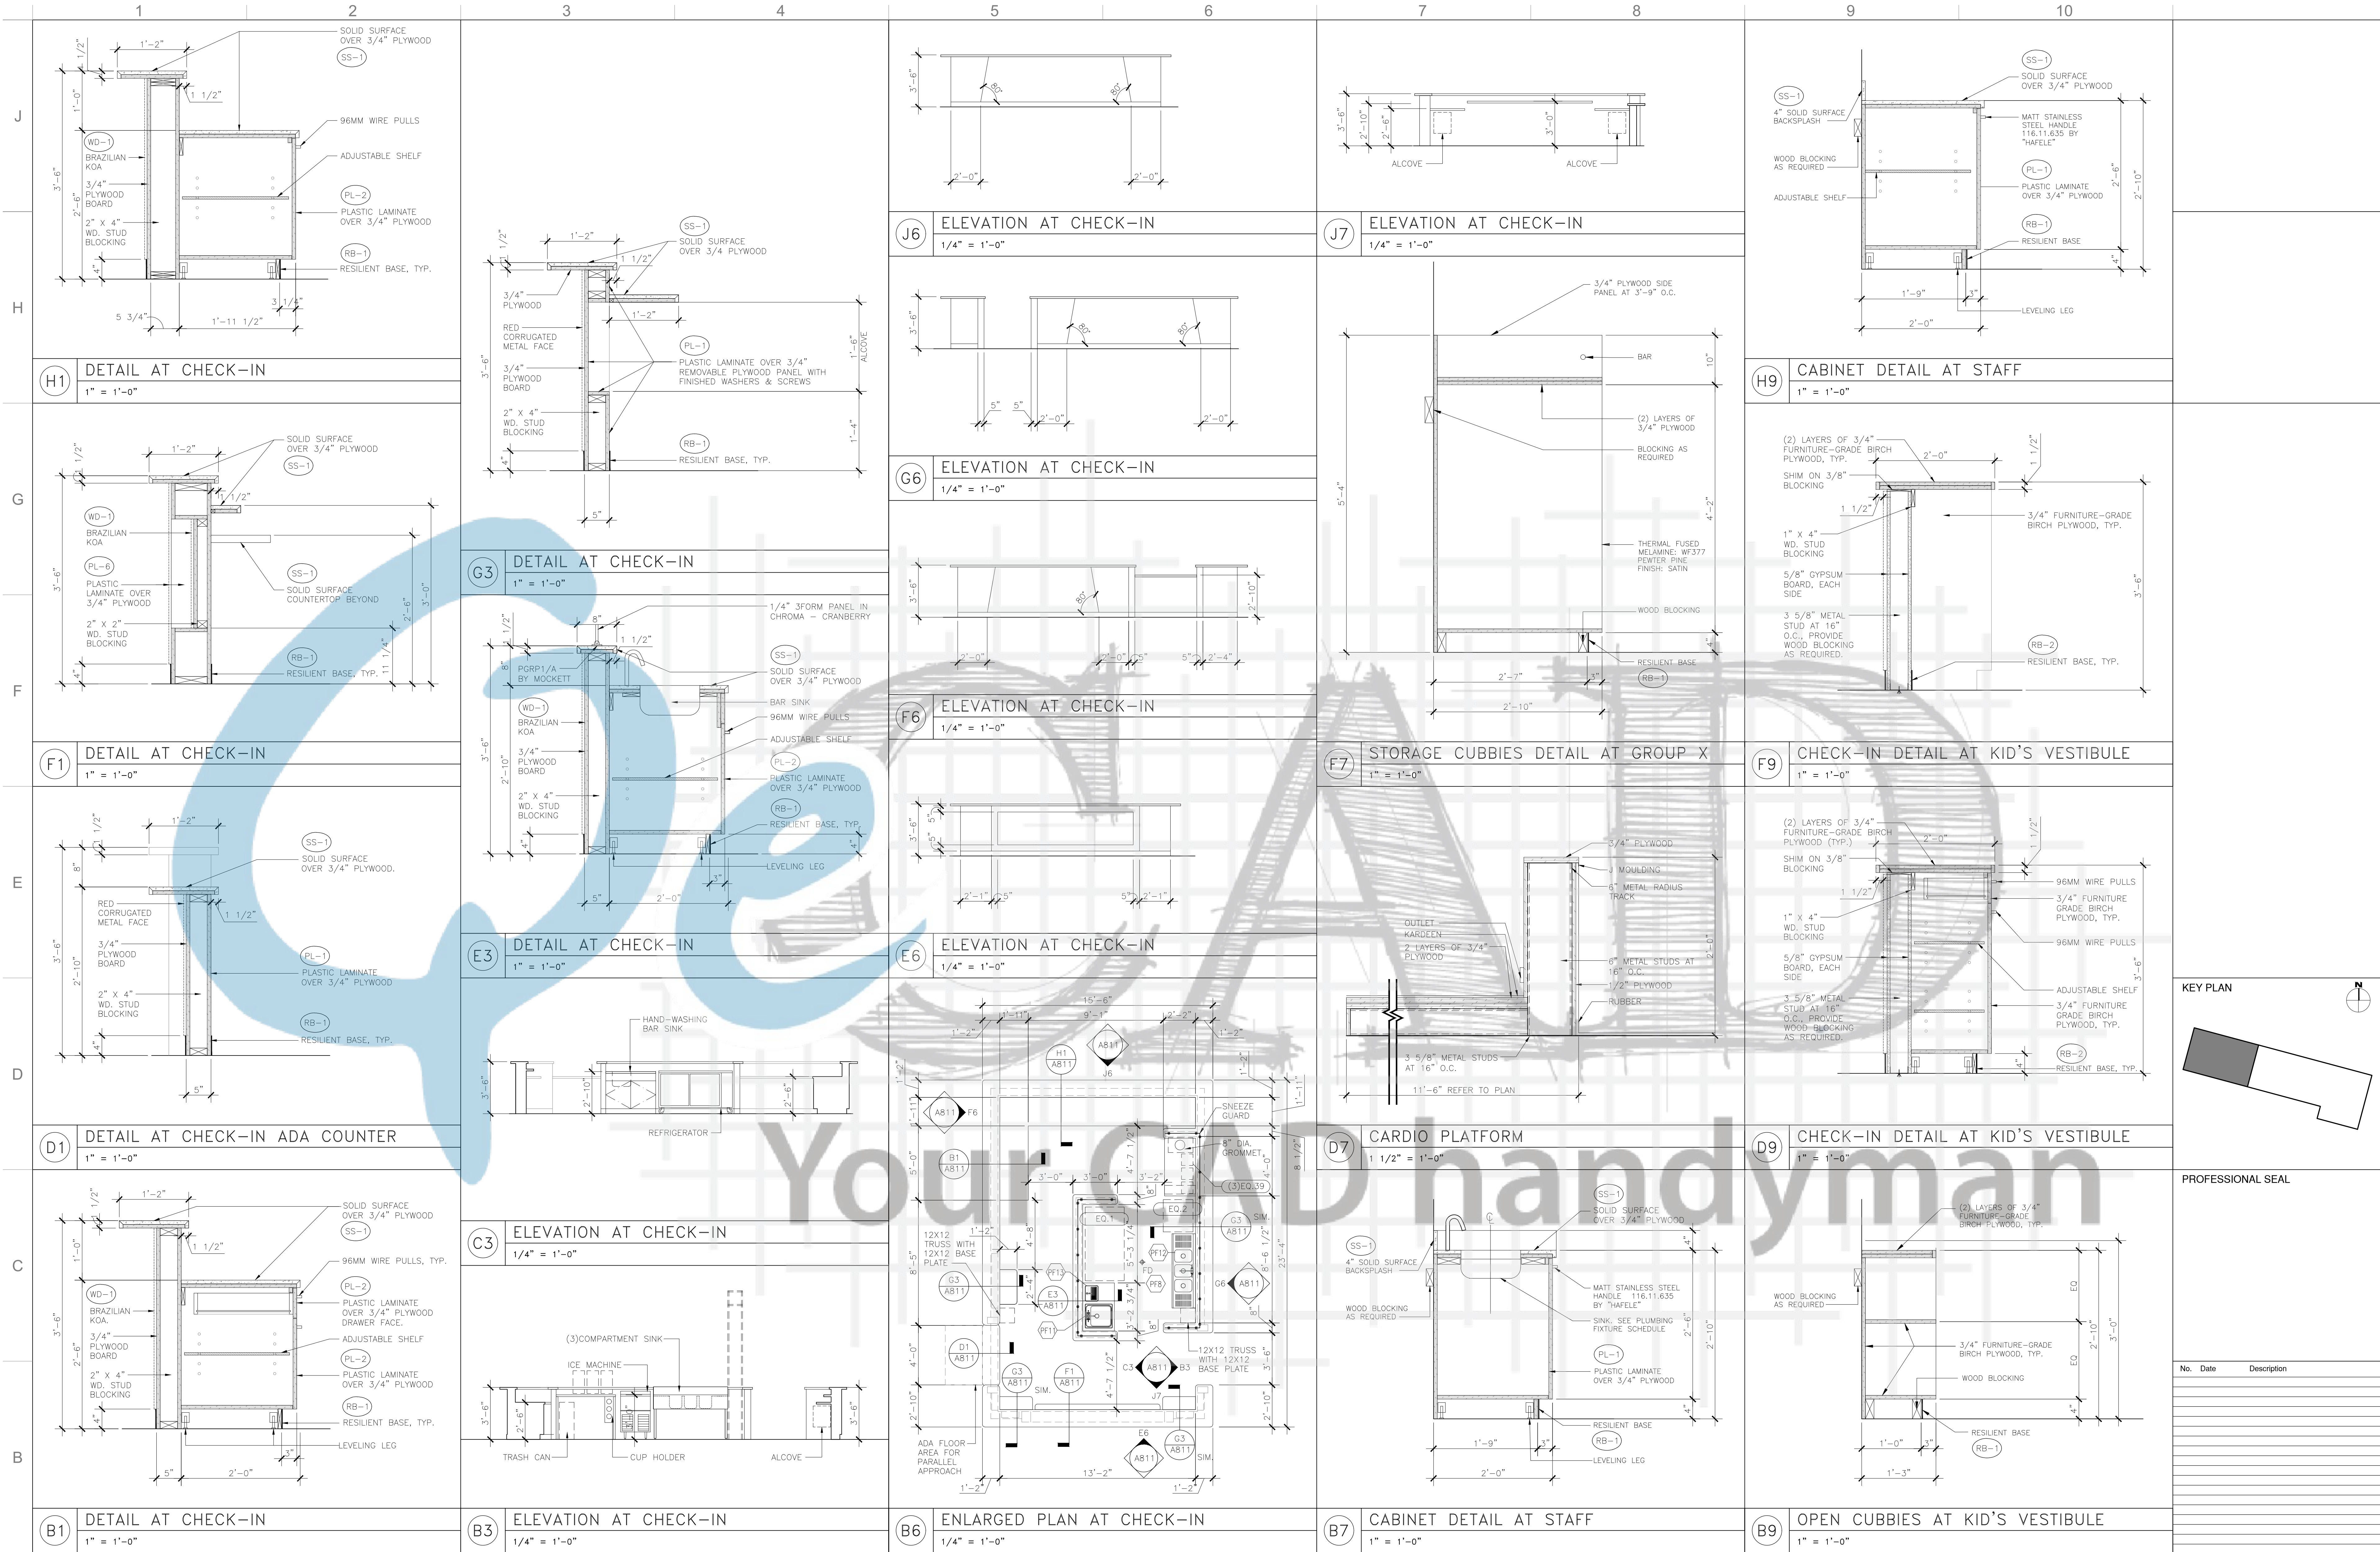

KEY PLAN

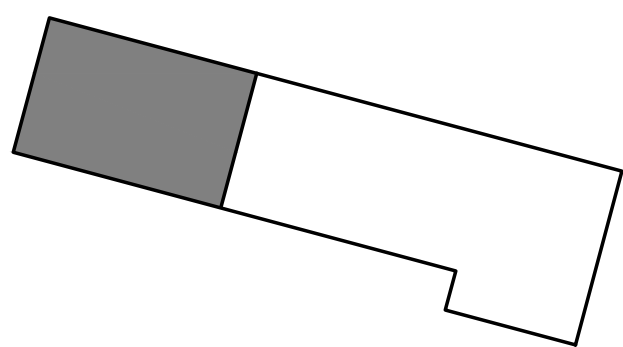

PROFESSIONAL SEAL

No. Date Description

Sheet Title:


INTERIOR DETAILS

ORIGINAL DRAWINGS IS 42X30.
DO NOT SCALE CONTENTS OF THIS DRAWINGS


Sheet Number:




A811.00

Page Number: of

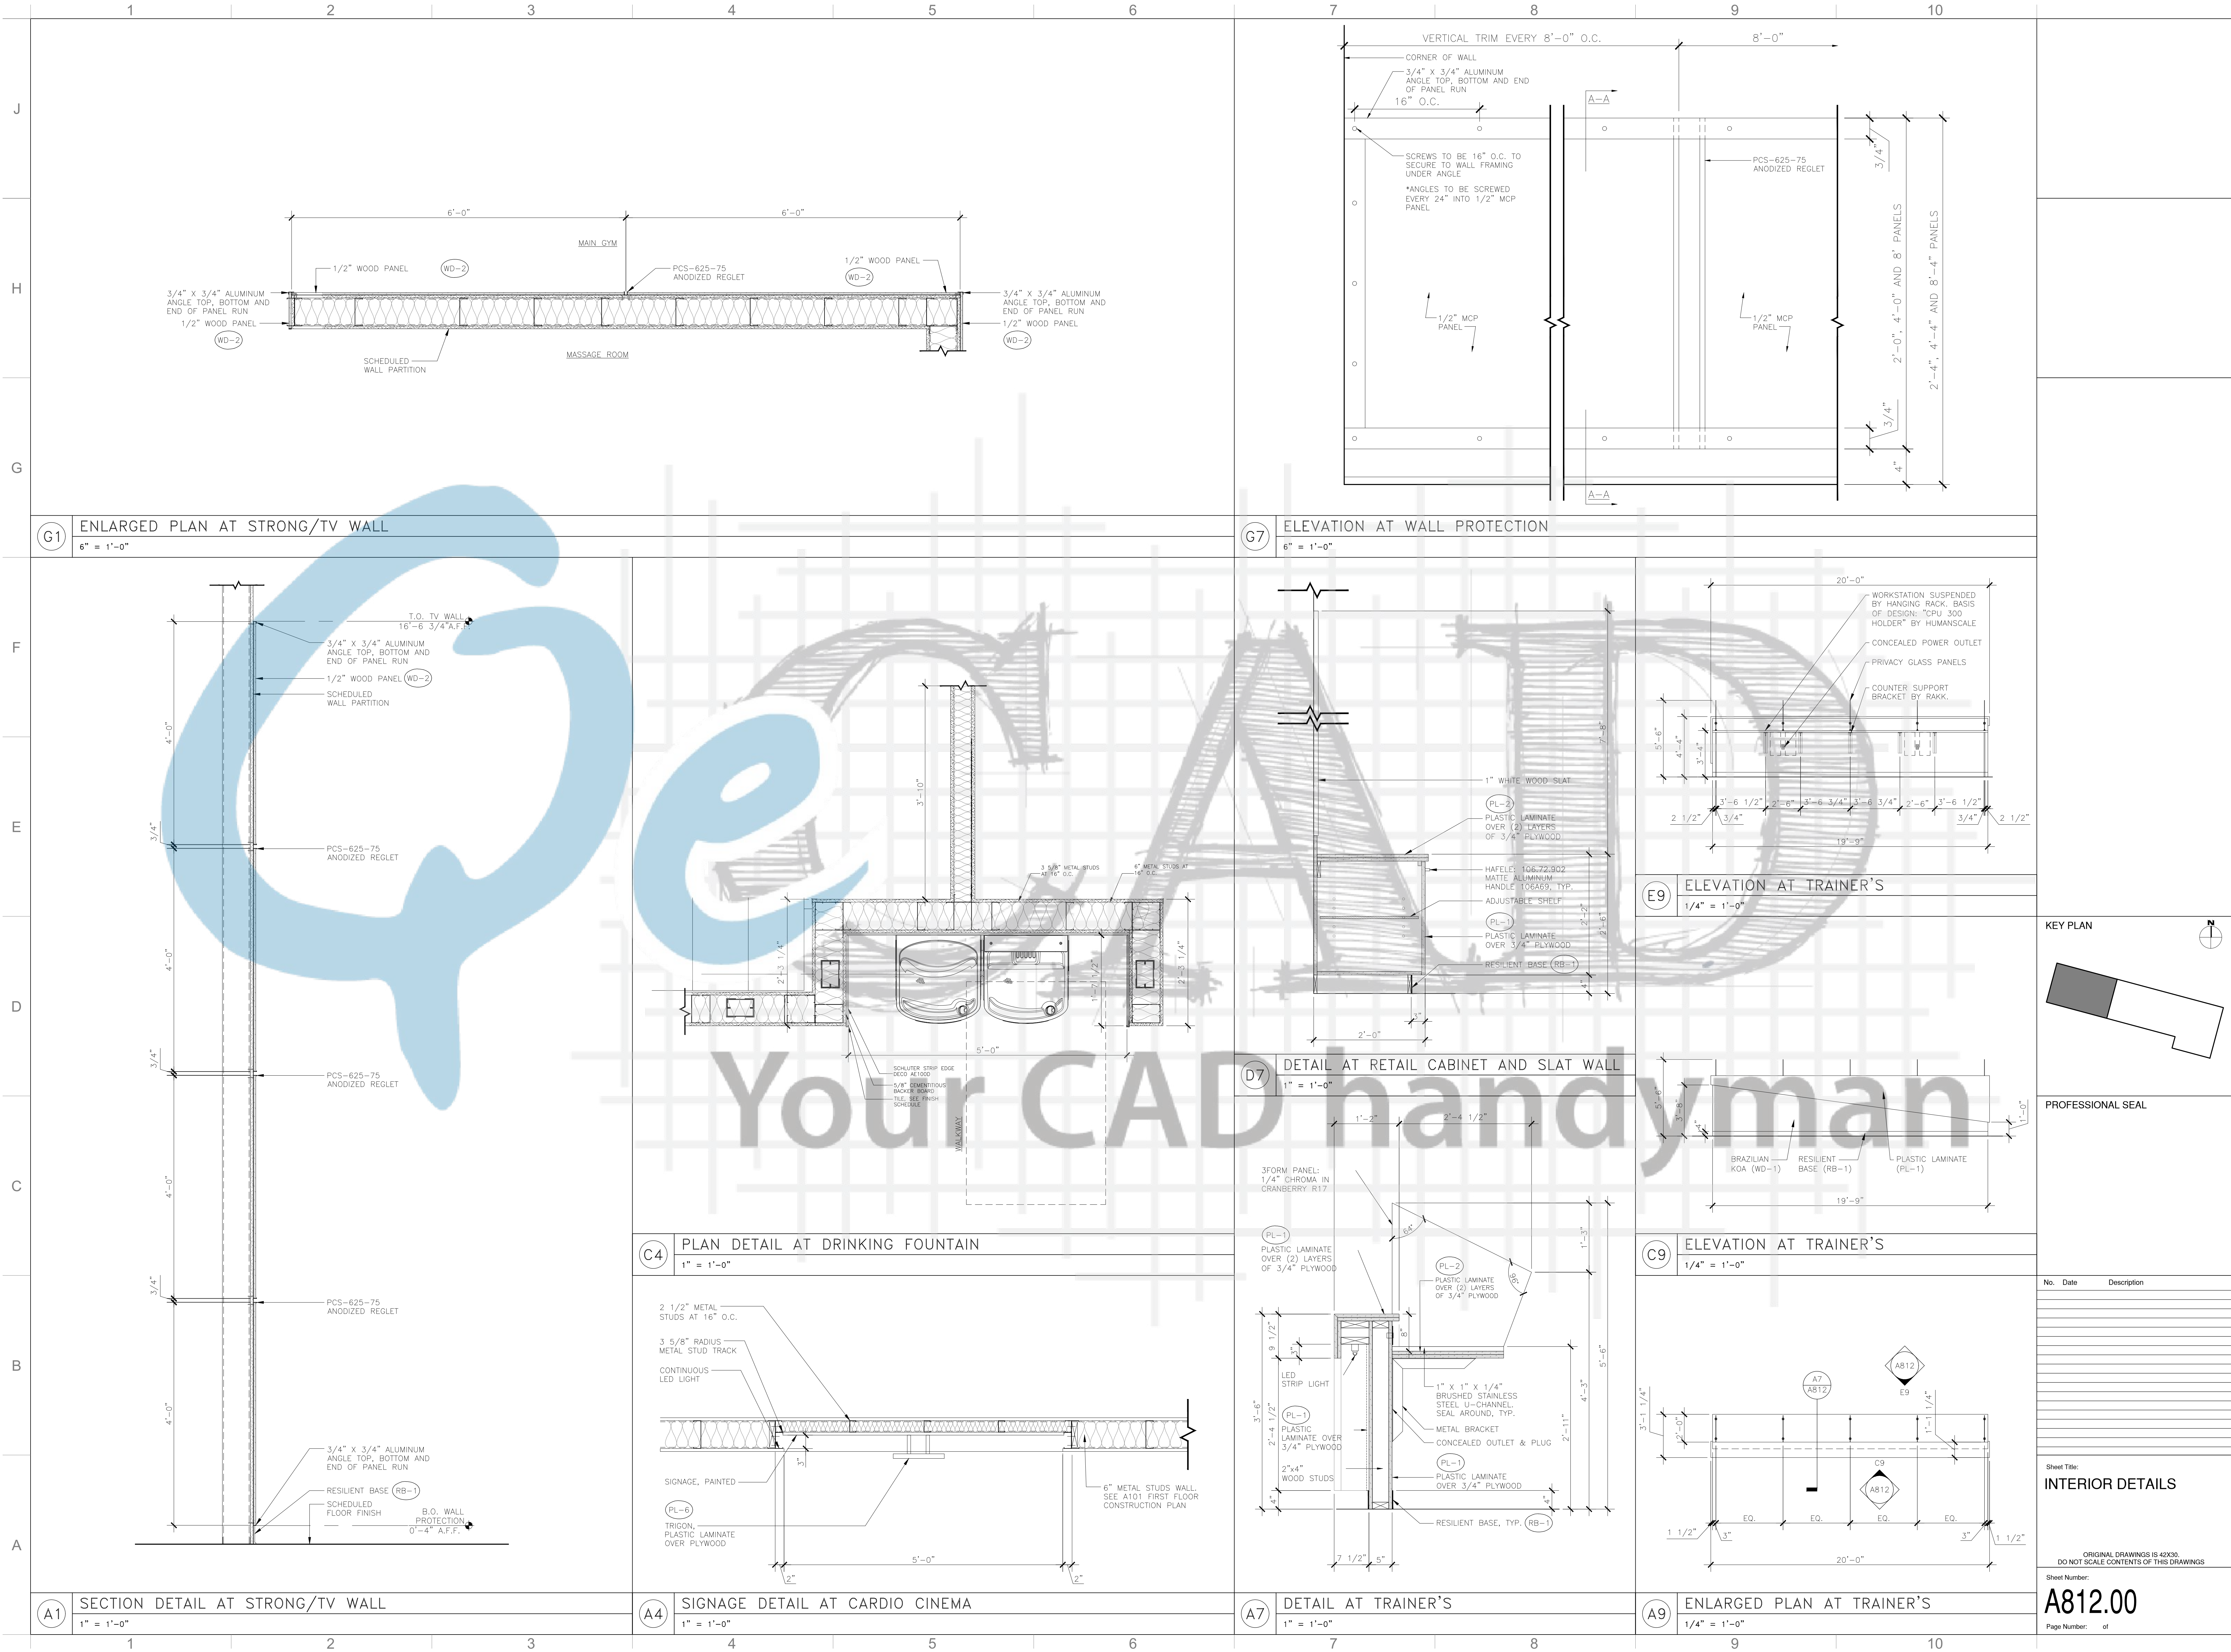




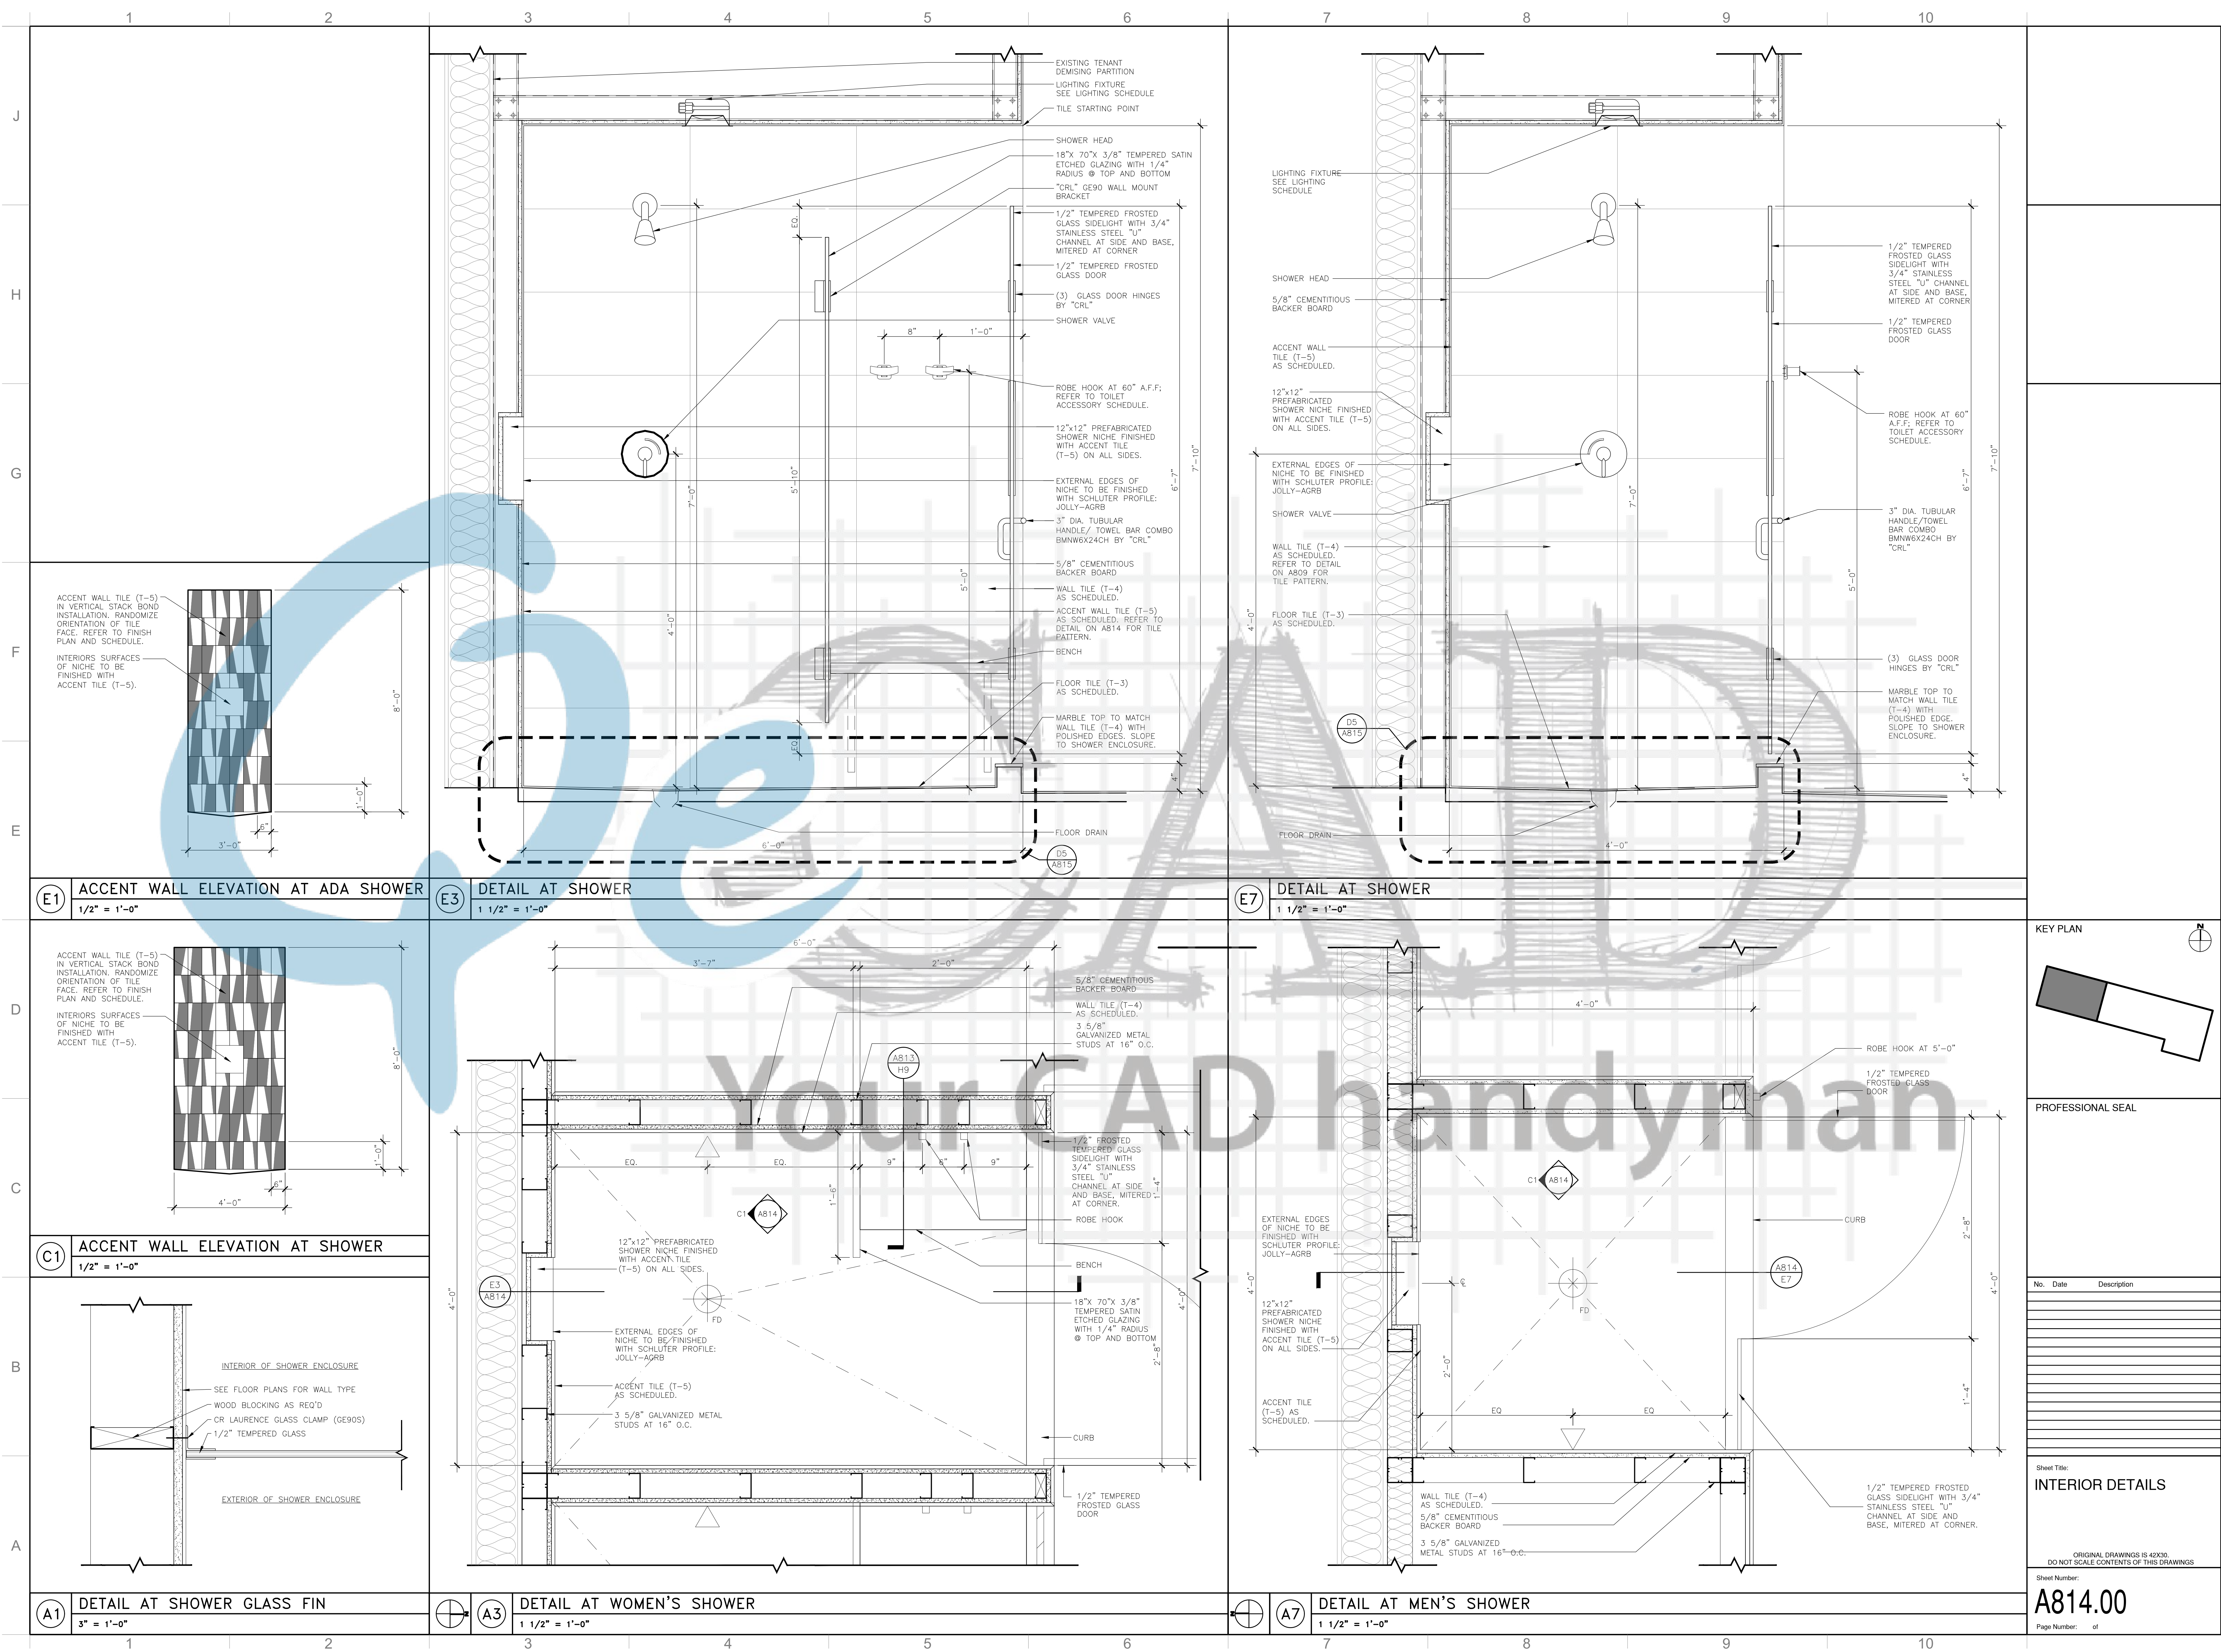

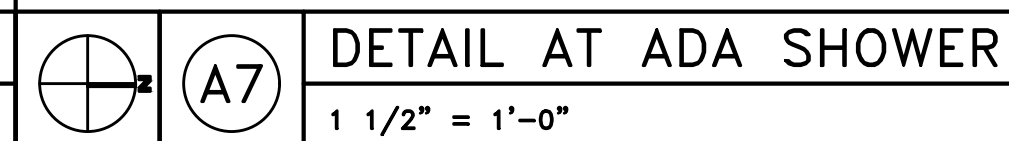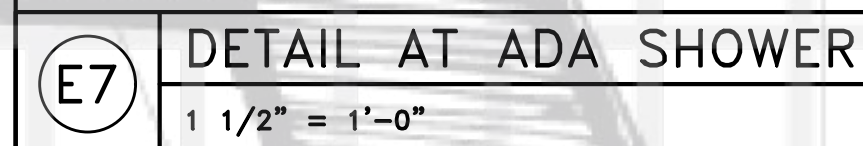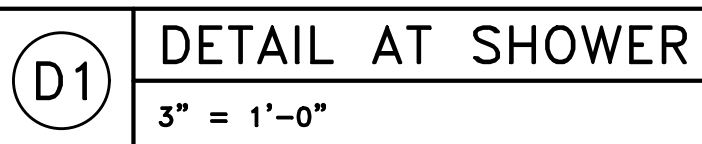

Page Number: of

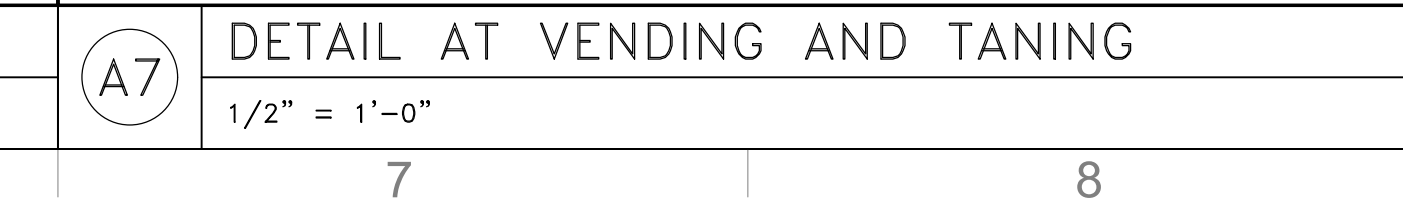

Page Number: of

