






Sheet List	
Sheet Number	Sheet Name
A001	COVER PAGE
A002	LOCATION PLAN
A100	SITE PLAN
A101	BASEMENT 1
A102	BASEMENT 2
A103	GROUNF FLOOR PLAN
A104	FIRST FLOOR PLAN
A105	SECOND FLOOR PLAN
A106	THIRD FLOOR PLAN
A107	FOURTH FLOOR PLAN
A108	GROUND FLOOE PLUMBING LAYOUT
A109	FIRST FLOOR PLUMBING LAYOUT
A110	SECOND FLOOR PLUMBING LAYOUT
A111	THIRD FLOOR PLUMBING LAYOUT
A112	FORTH FLOOR PLMBING LAYOUT
A113	BASEMENT 1 PLUMBING LAYOUT
A114	BASEMENT 2 PLUMBING LAYOUT
A115	DETAIL PLANS
A116	DETAIL PLANS
A117	DETAIL PLANS
A118	DETAIL PLANS
A119	FLOOR FINISHES
A120	FLOOR FINISHES
A121	FLOOR FINISHES
A122	ELECTRICAL PLAN
A123	ELECTRICAL PLAN
A124	ELECTRICAL PLAN
A125	GENERAL ARRANGEMENT PLAN
A126	GENERAL ARRANGEMENT PLAN
A127	GENERAL ARRANGEMENT PLAN
A128	GENERAL ARRANGEMENT PLAN
A129	GENERAL ARRANGEMENT PLAN
A130	SANITARY PLAN
A131	SANITARY PLAN
A132	SANITARY PLAN
A133	SANITARY PLAN
A134	SANITARY PLAN
A135	RCP PLAN
A136	RCP PLAN
A137	RCP PLAN
A138	RCP PLAN
A139	RCP PLAN
A140	DETAIL PLANS
A141	DETAIL PLANS
A142	STAIR DETAIL
A143	STAIR SECTION
A144	STAIR SECTIONS BASEMENT
A145	BIN STORE DETAIL
A146	BIN STRORE ELEVATION
A147	Ramp Detail
A148	LOCATION PLAN
A201	ELEVATIONS
A202	ELEVATIONS
A301	SECTION
A302	SECTION
A303	PERSPECTIVES
A401	INTERNAL ELEVATIONS
A402	INTERNAL ELEVATIONS
A403	INTERNAL ELEVATIONS
A404	INTERNAL ELEVATIONS
A405	INTERNAL ELEVATIONS
A406	INTERNAL ELEVATIONS
A407	INTERNAL ELEVATIONS
A408	INTERNAL ELEVATIONS
A409	INTERNAL ELEVATIONS
A410	INTERNAL ELEVATIONS
A411	INTERNAL ELEVATIONS

Sheet List	
Sheet Number	Sheet Name
A412	INTERNAL ELEVATIONS
A413	INTERNAL ELEVATIONS
A414	INTERNAL ELEVATIONS
A415	INTERNAL ELEVATIONS
A416	INTERNAL ELEVATIONS
A417	INTERNAL ELEVATIONS
A418	INTERNAL ELEVATIONS
A419	INTERNAL ELEVATIONS
A420	INTERNAL ELEVATIONS
A421	INTERNAL ELEVATIONS
A501	MECHANICAL BASEMENT 2
A502	MECHANICAL BASEMENT 1
A503	MECHANICAL GROUND FLOOR PLAN
A504	MECHANICAL FIRST FLOOR PLAN
A505	MECHANICAL SECOND FLOOR PLAN
A506	MECHANICAL THIRD FLOOR PLAN
A507	MECHANICAL FOURTH FLOOR PLAN
A508	MECHANICAL TERRACE PLAN
A509	ELECTRICAL BASEMENT 2
A510	ELECTRICAL BASEMENT 1
A511	ELECTRICAL GROUND FLOOR PLAN
A512	ELECTRICAL FIRST FLOOR PLAN
A513	ELECTRICAL SECOND FLOOR PLAN
A514	ELECTRICAL THIRD FOOR PLAN
A515	ELECTRICAL FOURTH FLOOR PLAN
A516	ELECTRICAL TERRACE PLAN
A517	RCP BASEMENT 2
A518	RCP BASEMENT 1
A519	RCP GROUND FLOOR PLAN
A520	RCP FIRST FLOOR PLAN
A521	RCP SECOND FLOOR PLAN
A522	RCP THIRD FLOOR PLAN
A523	RCP FOURTH FLOOR PLAN
A524	RCP TERRACE PLAN
A525	SANITARY BASEMENT 2
A526	SANITARY BASEMENT 1
A527	SANITARY GROUND FLOOR PLAN
A528	SANITARY FIRST FLOOR PLAN
A529	SANITARY SECOND FLOOR PLAN
A530	SANITARY THIRD FLOOR PLAN
A531	SANITARY FOURTH FLOOR PLAN
A532	SANITARY TERRACE PLAN
A533	SANITARY PLAN UNIT A1-A3
A534	SANITARY PLAN UNIT A4-A5-B1
A535	SANITARY PLAN UNIT B2-B4
A536	SANITARY PLAN UNIT ENSUITE B2-B4
A537	SANITARY PLAN UNIT C1-C3
A538	SANITARY PLAN UNIT ENSUITE C1-C3
A601	GROUND & 1ST FLOOR PLUMBING SHAFT LAYOUTS
A602	2ND & 3RD FLOOR PLUMBING SHAFT LAYOUTS
A603	4HT & TERRACE FLOOR PLUMBING SHAFT LAYOUTS
A604	SHAFT 01 DETAILS
A605	SHAFT 02 DETAILS
A606	SHAFT 03 DETAILS
A607	SHAFT 04 DETAILS
A607.1	SHAFT 04 DETAILS
A608	SHAFT 05 DETAILS
A609	SHAFT 06 DETAILS
A610	SHAFT 07 DETAILS
A611	SHAFT 08 DETAILS
A611.1	SHAFT 08 DETAILS
A612	SHAFT 09 DETAILS
A612.1	SHAFT 09 DETAILS
A613	SHAFT 10 DETAILS
A613.1	SHAFT 10 DETAILS
A614	SHAFT 11 DETAILS
A614.1	SHAFT 11 DETAILS
A615	SHAFT 12 DETAILS
A616	SHAFT 13 DETAILS

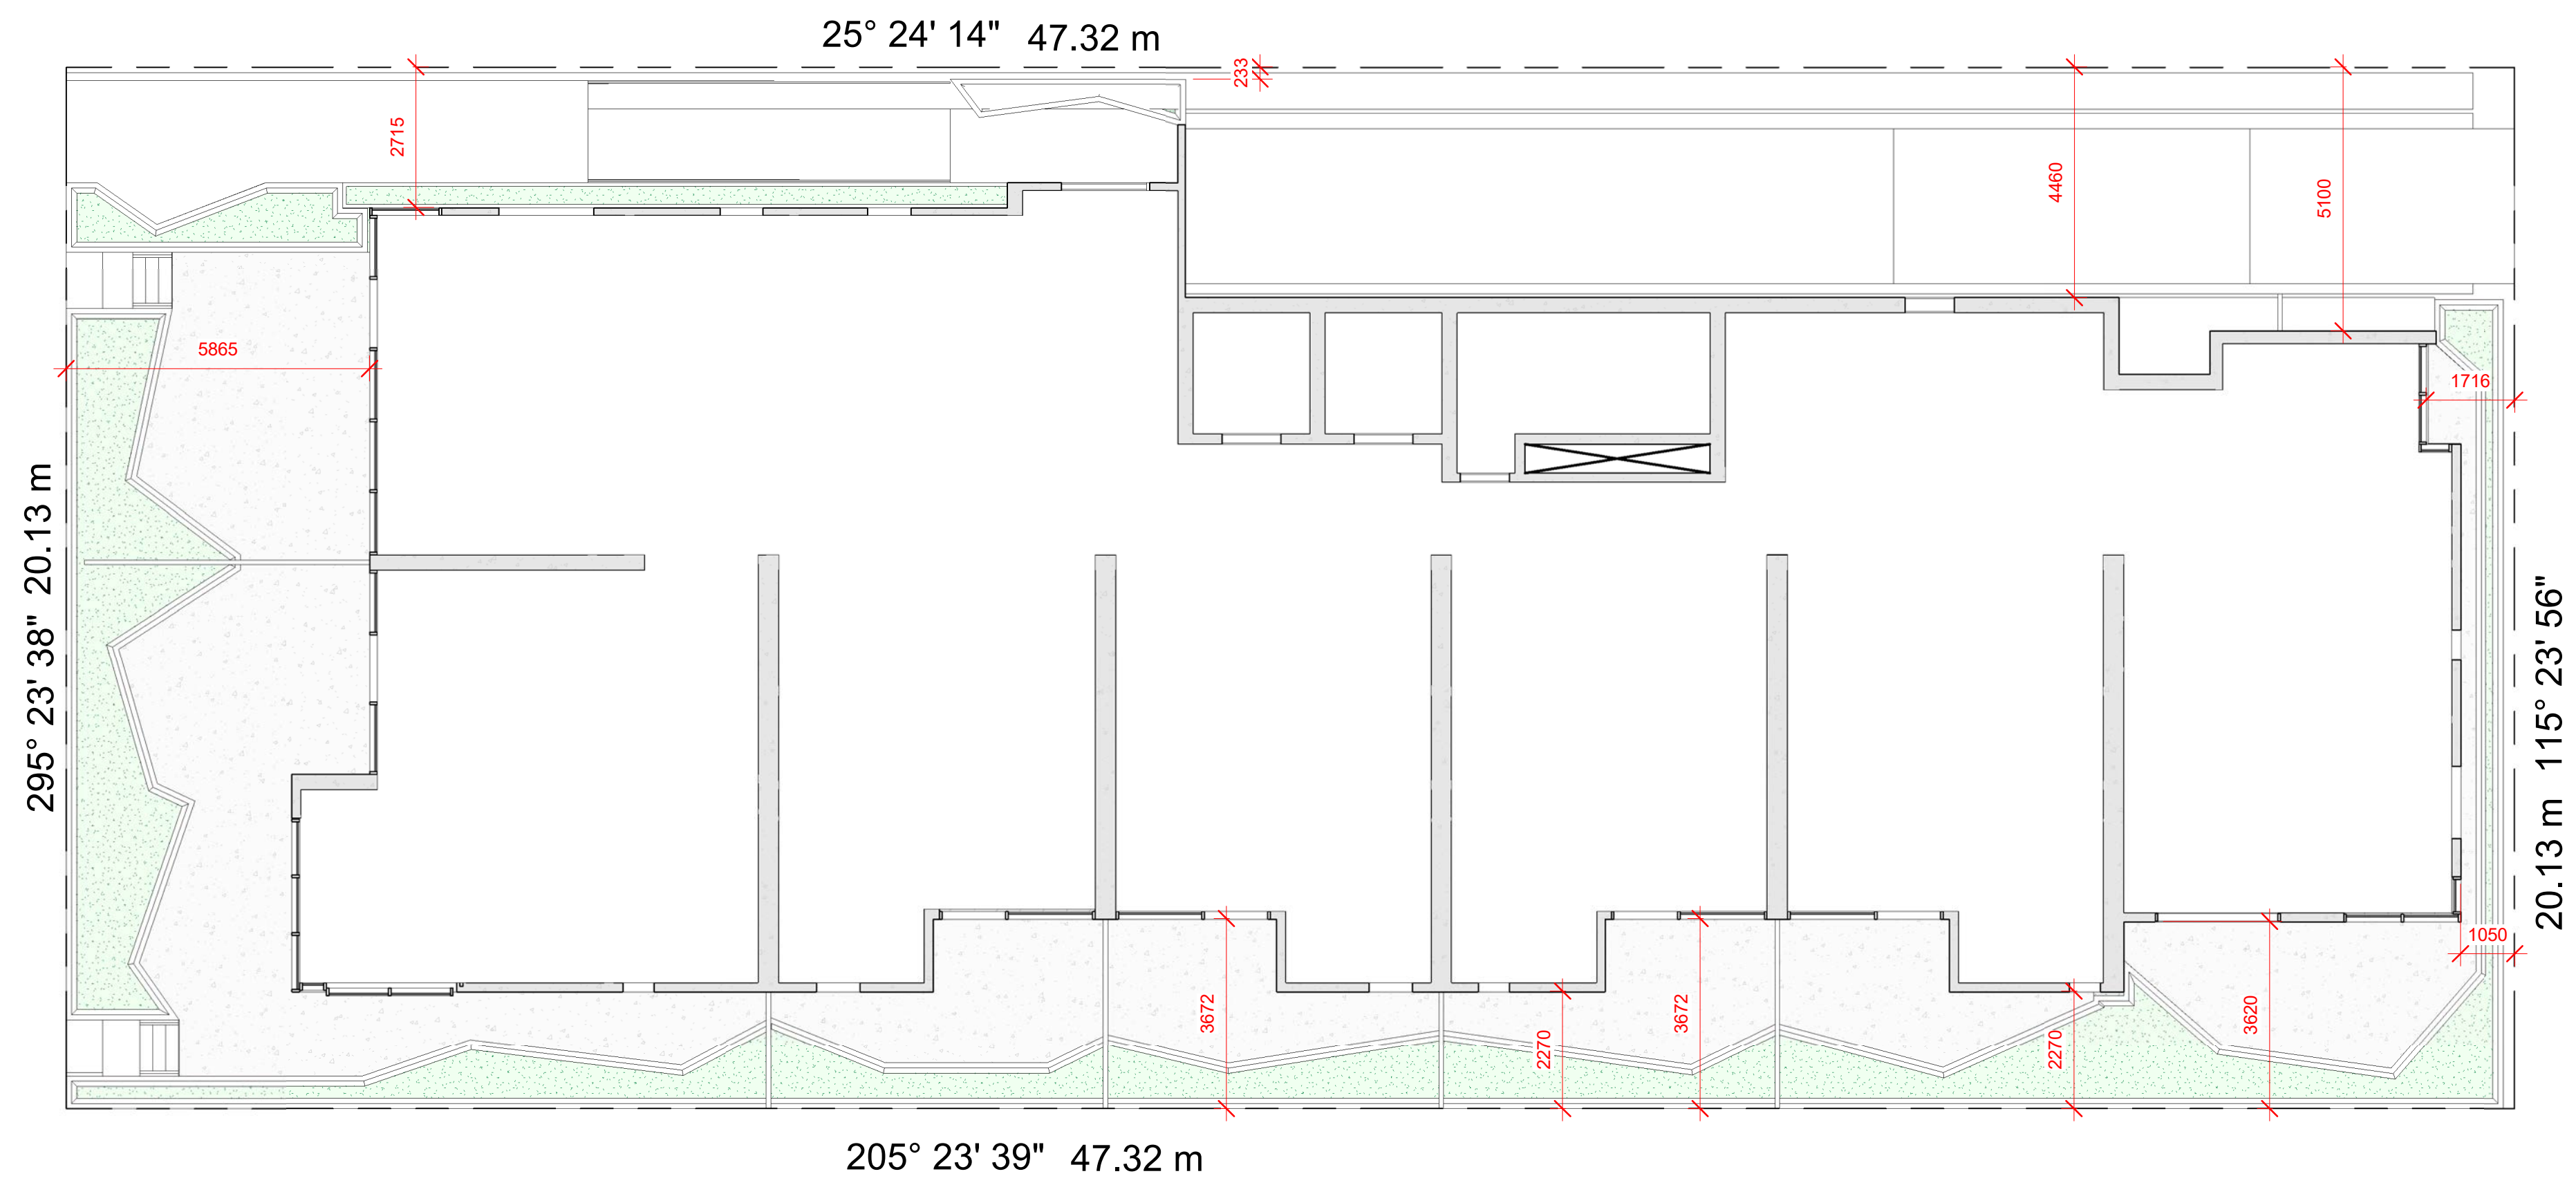


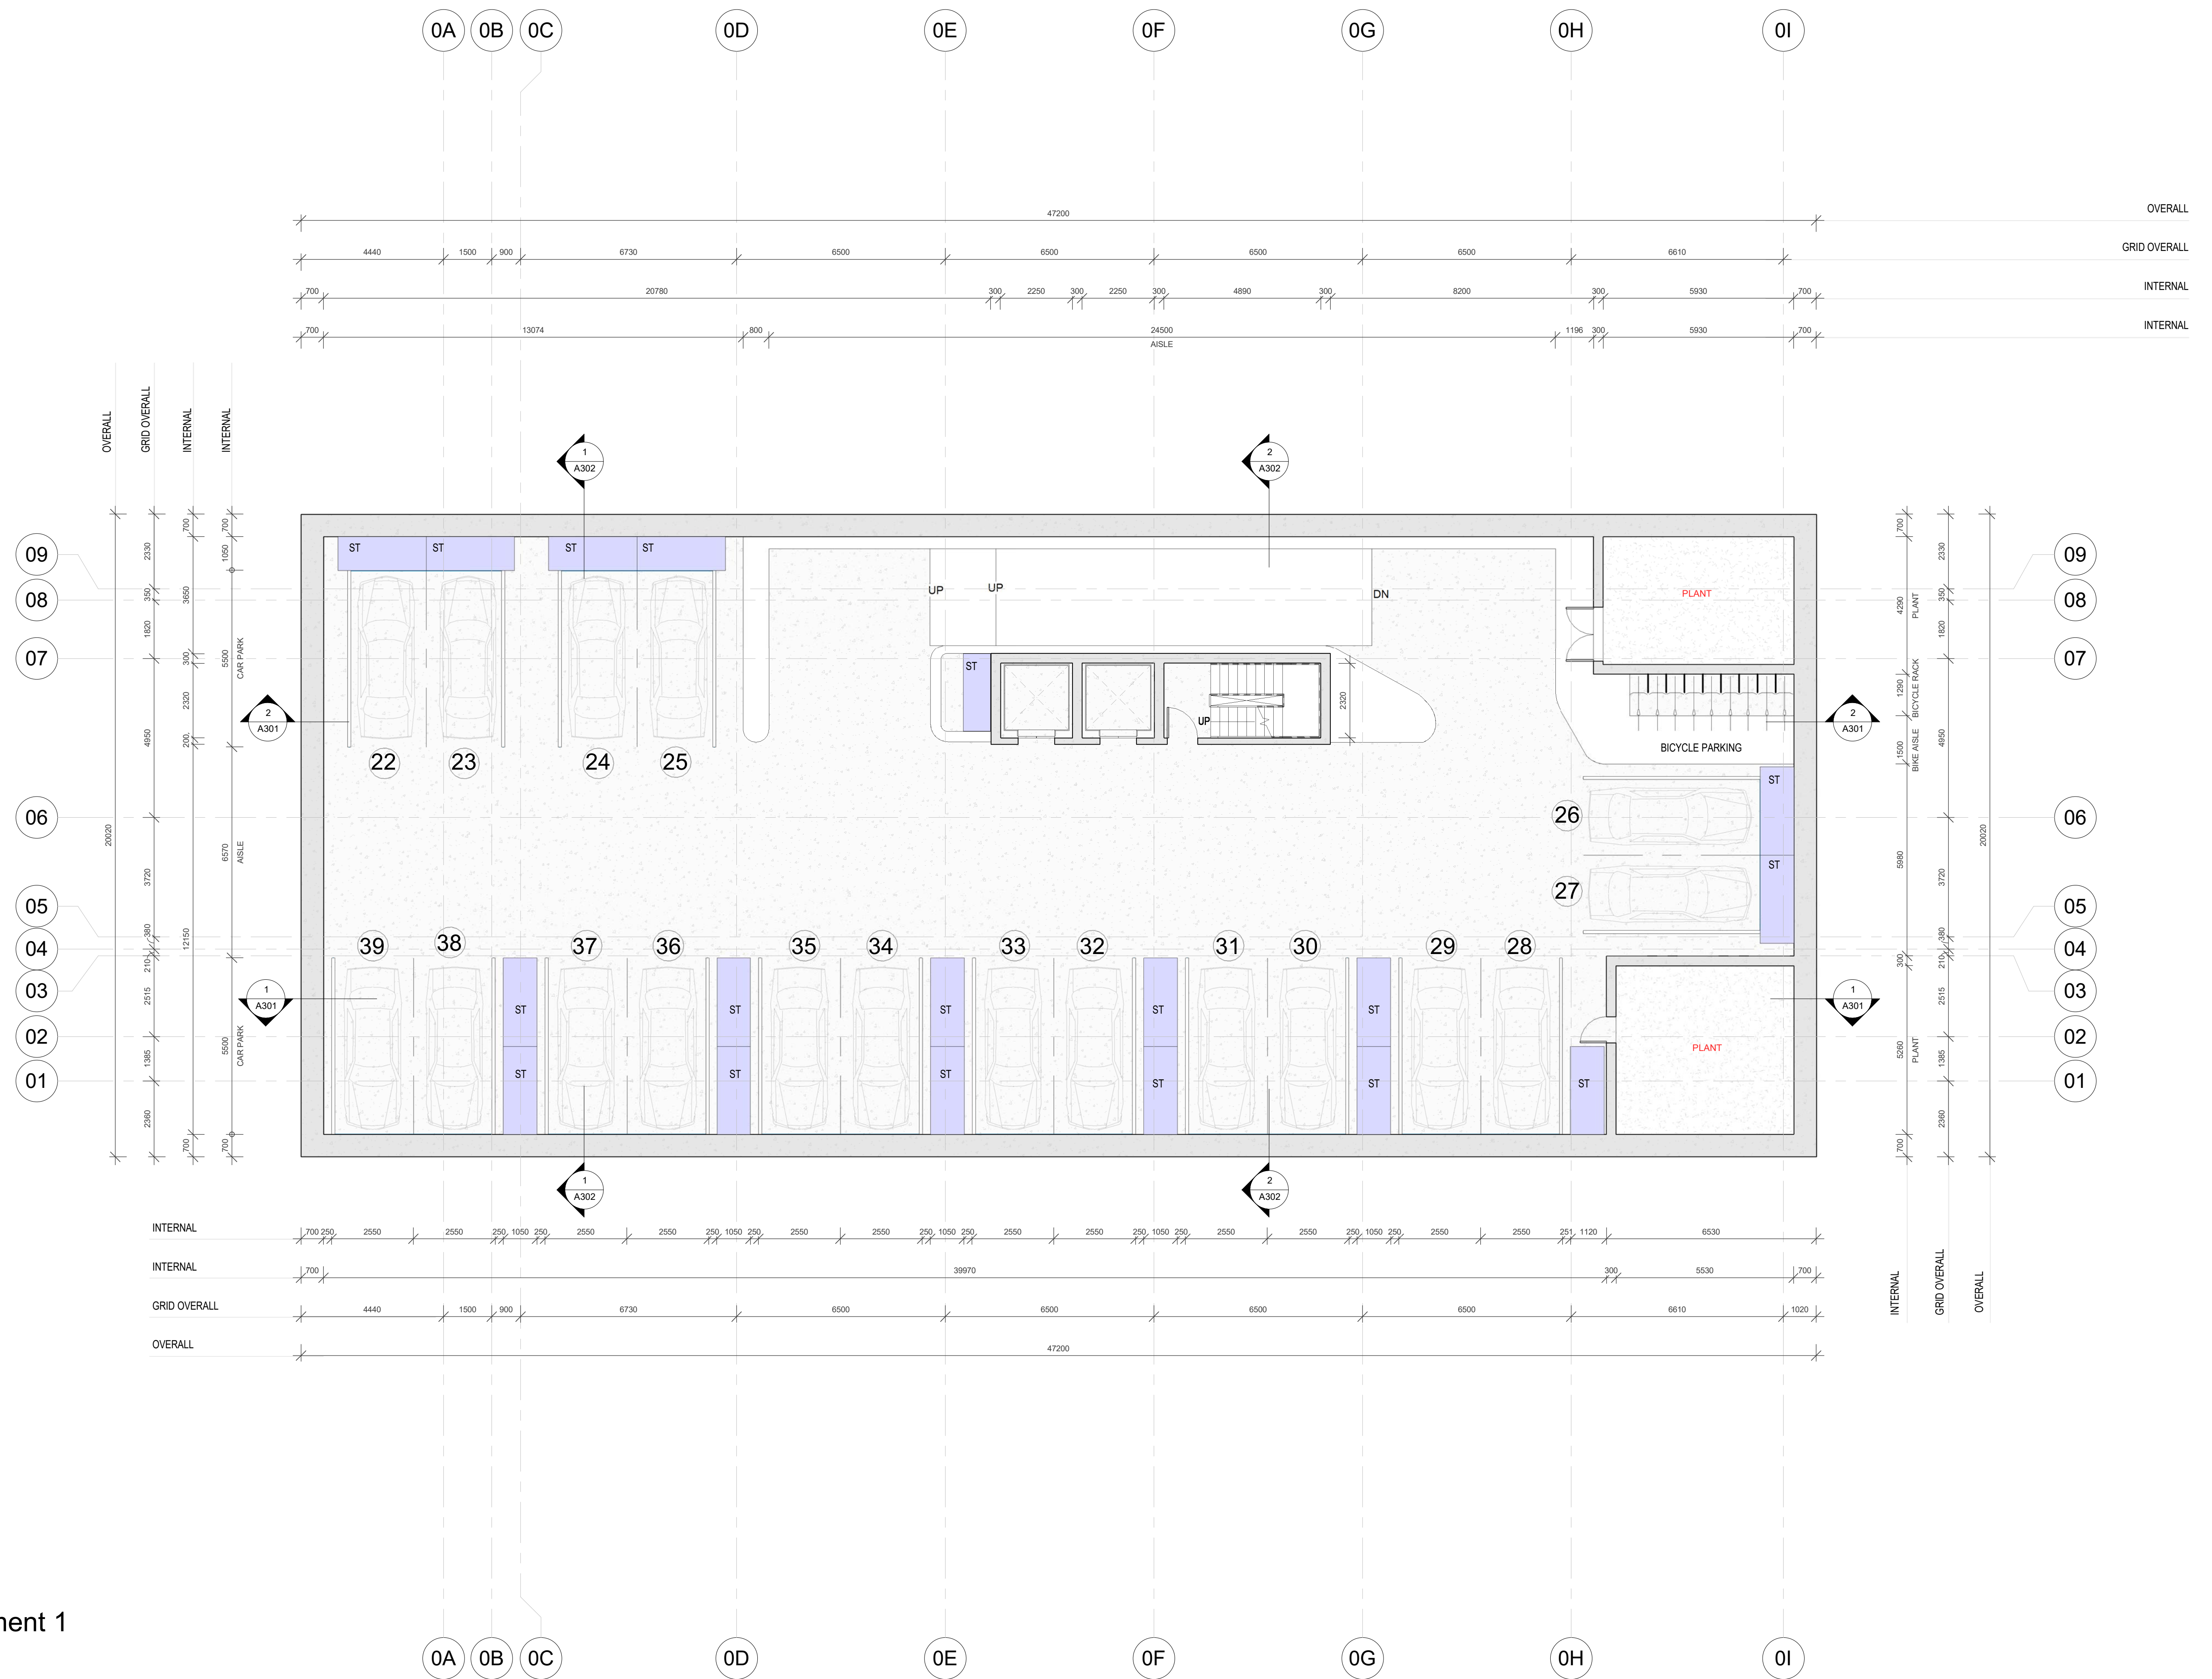


1 02-EA-Basement 1
1 : 100

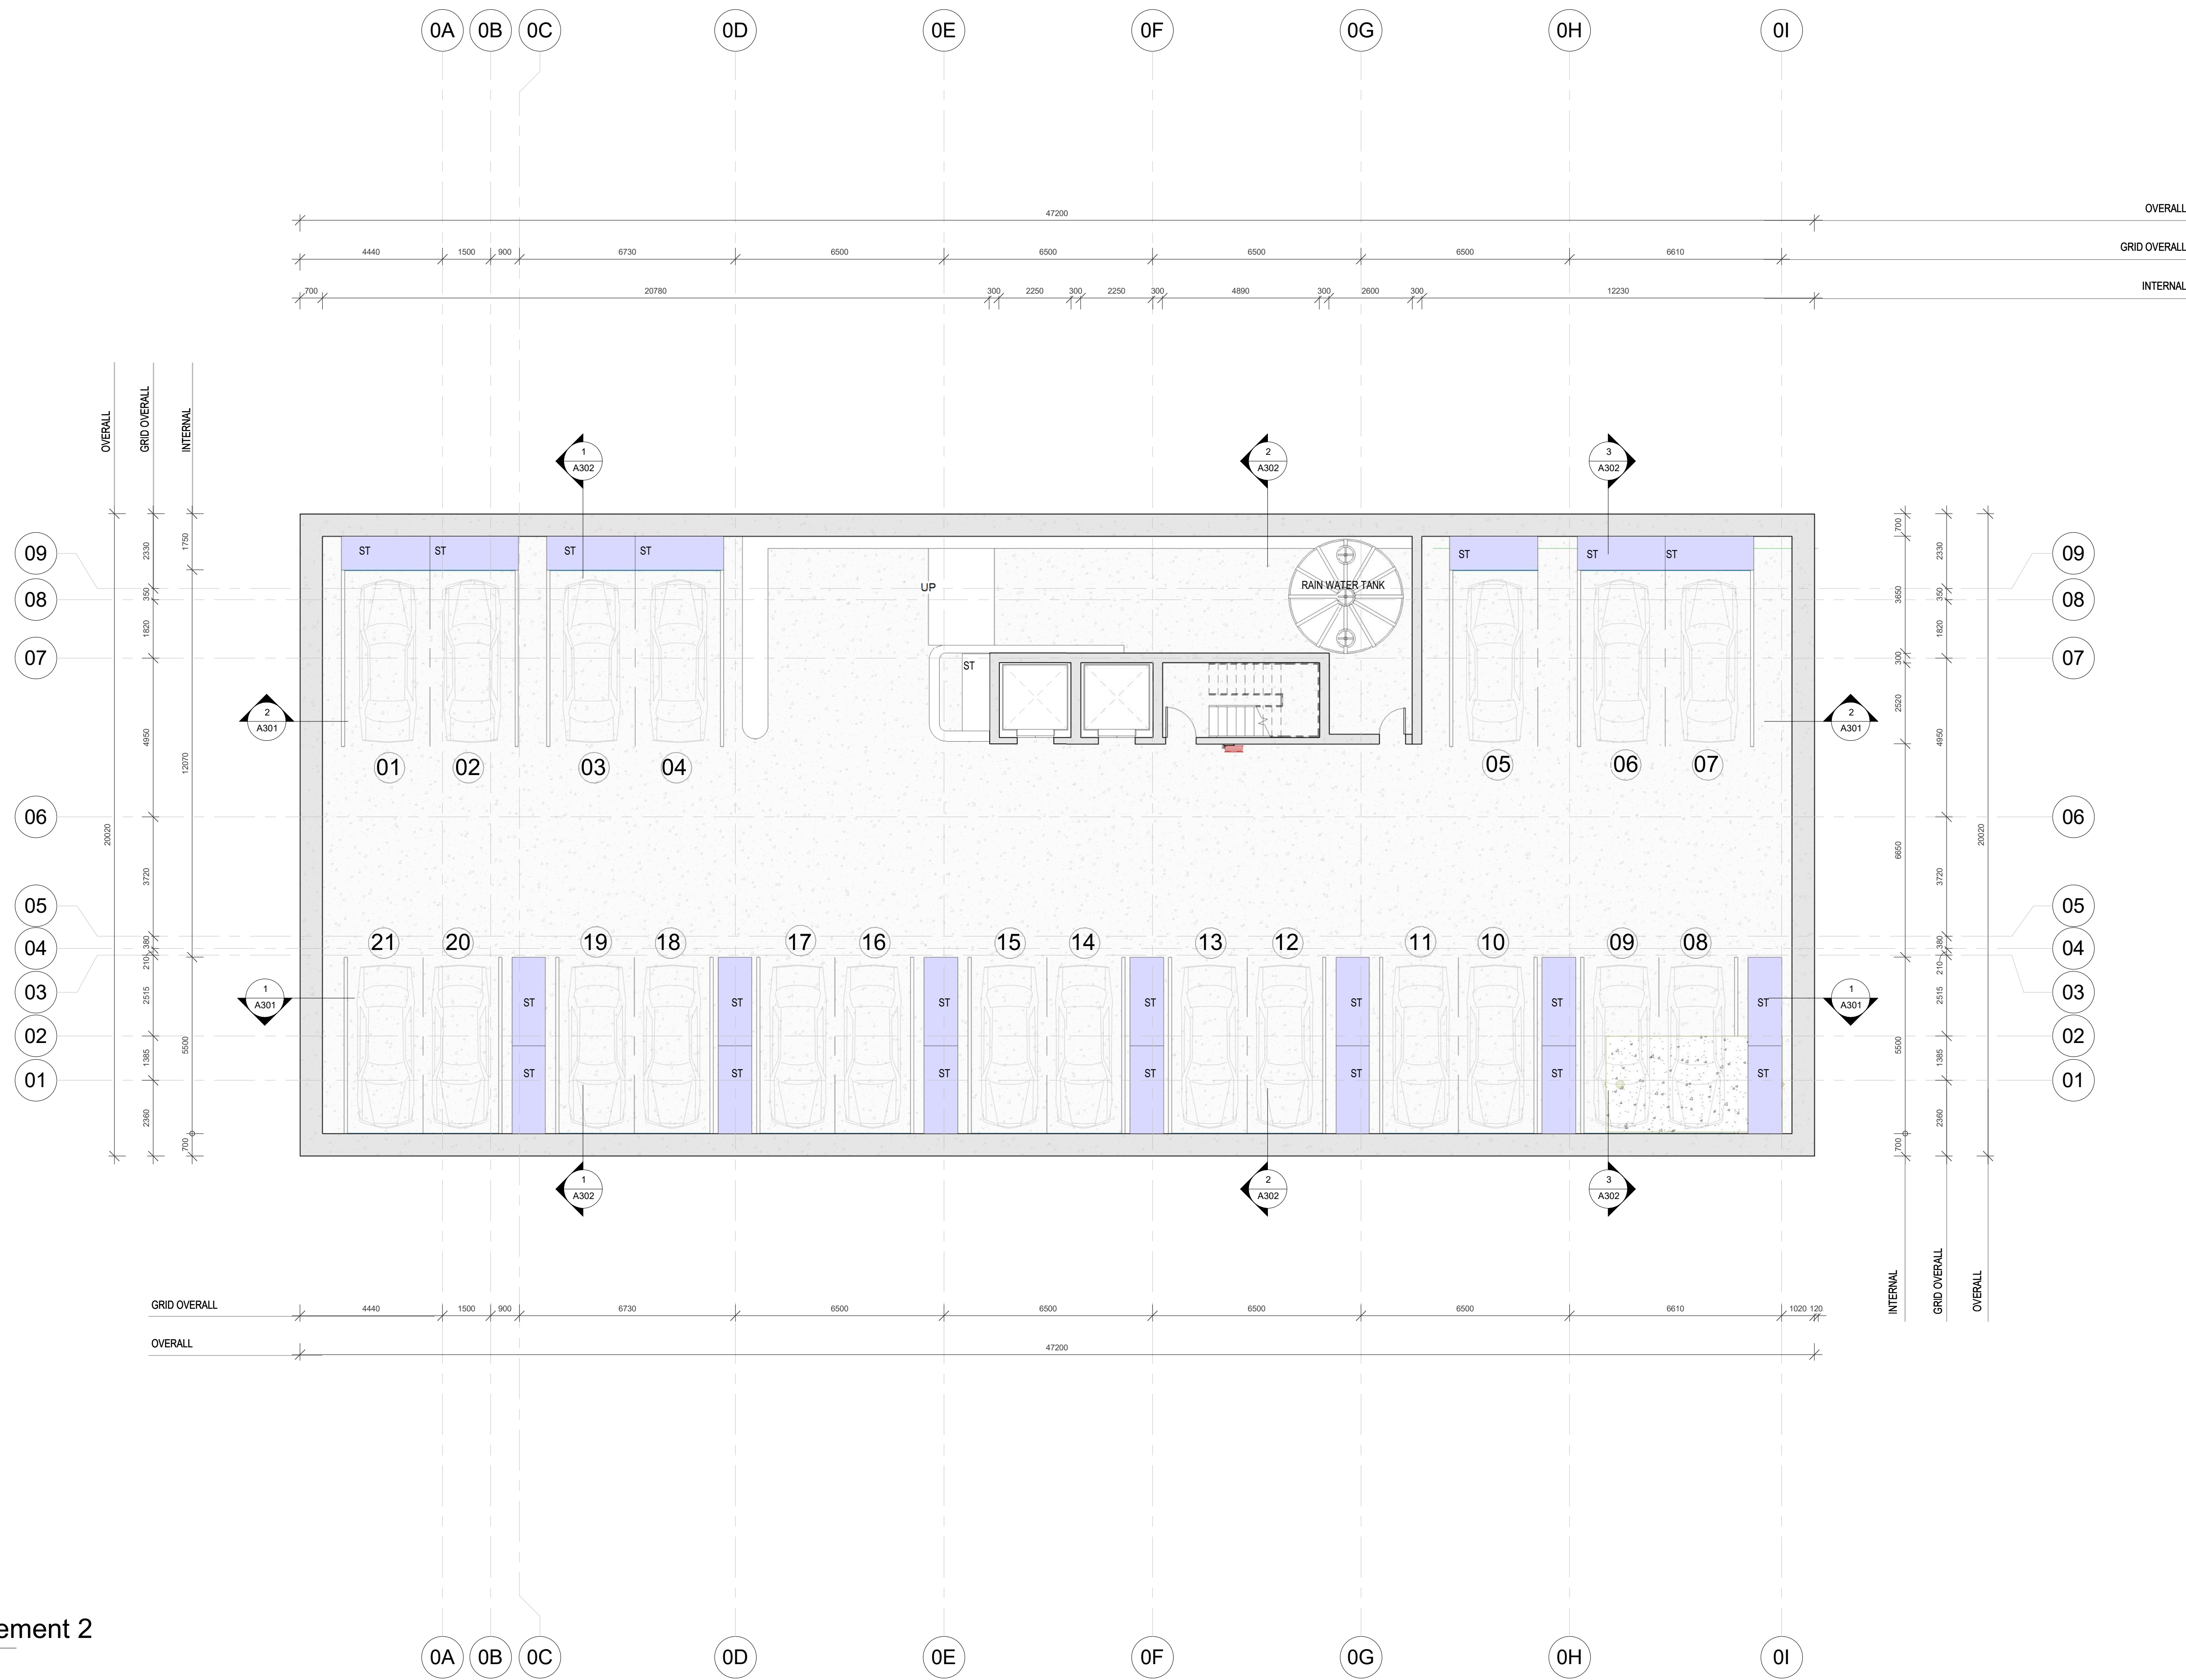


1 01-EA-Basement 2
1 : 100

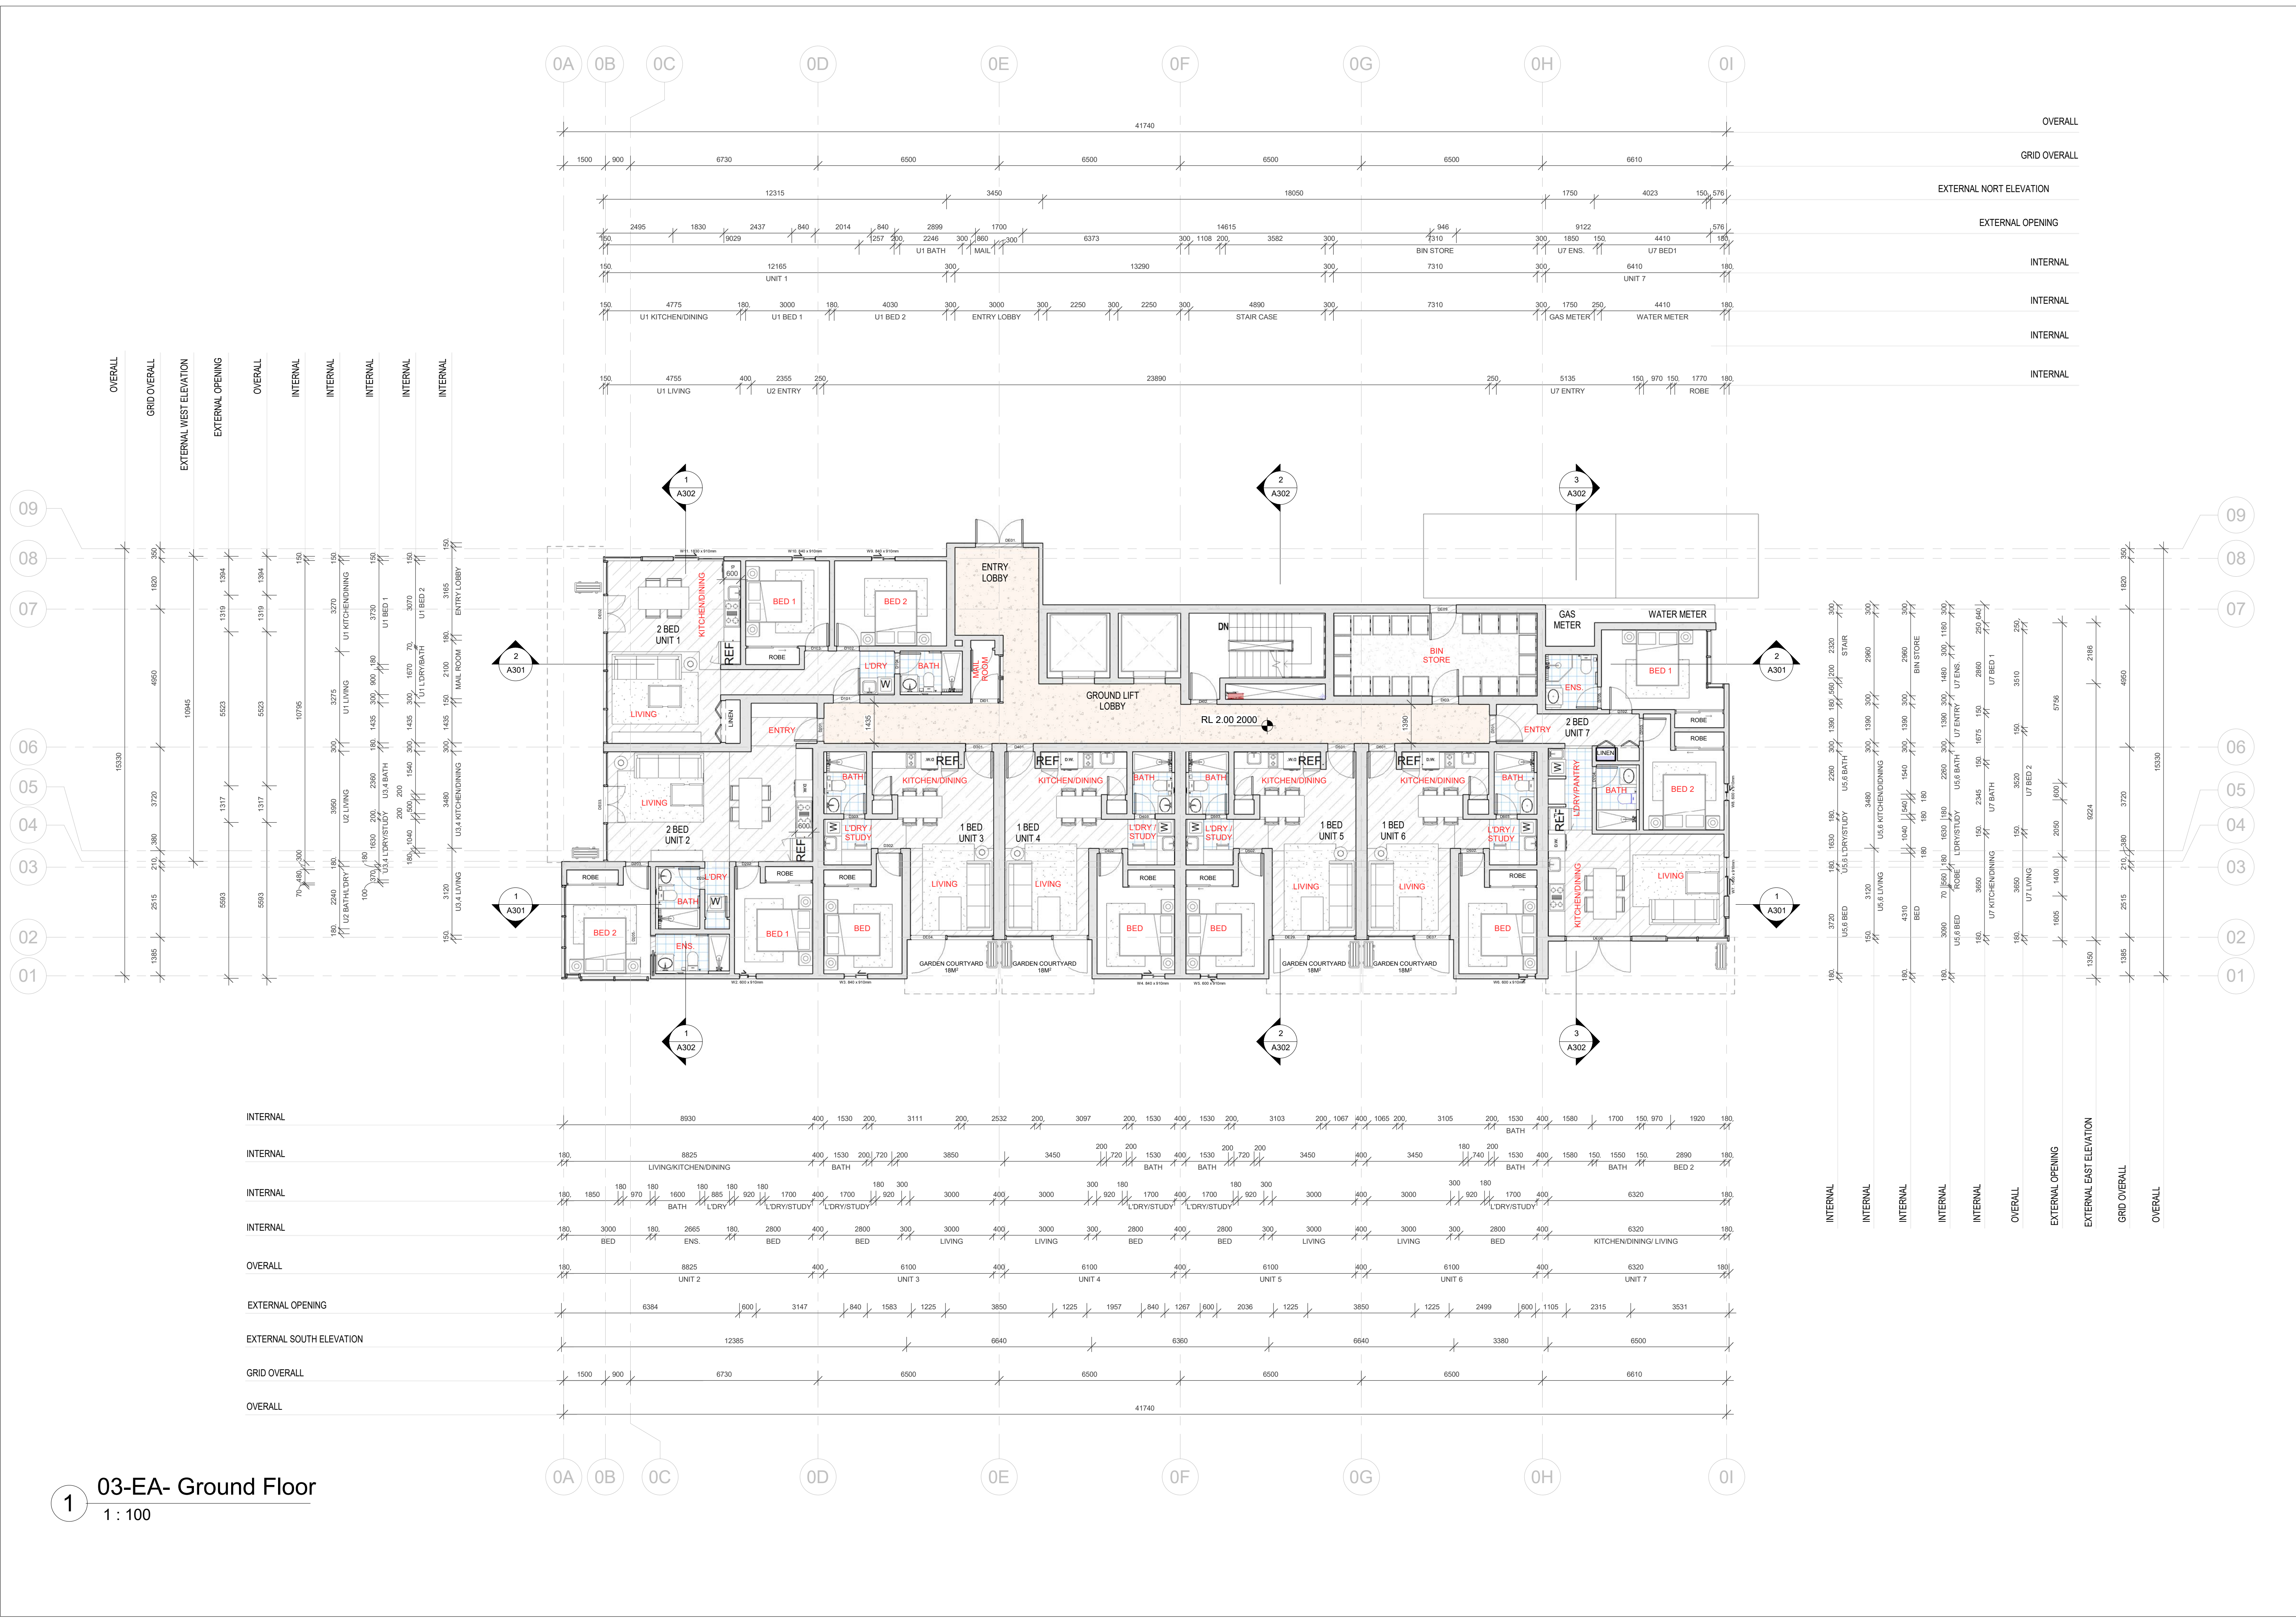

03-EA- Ground Floor
1 : 100

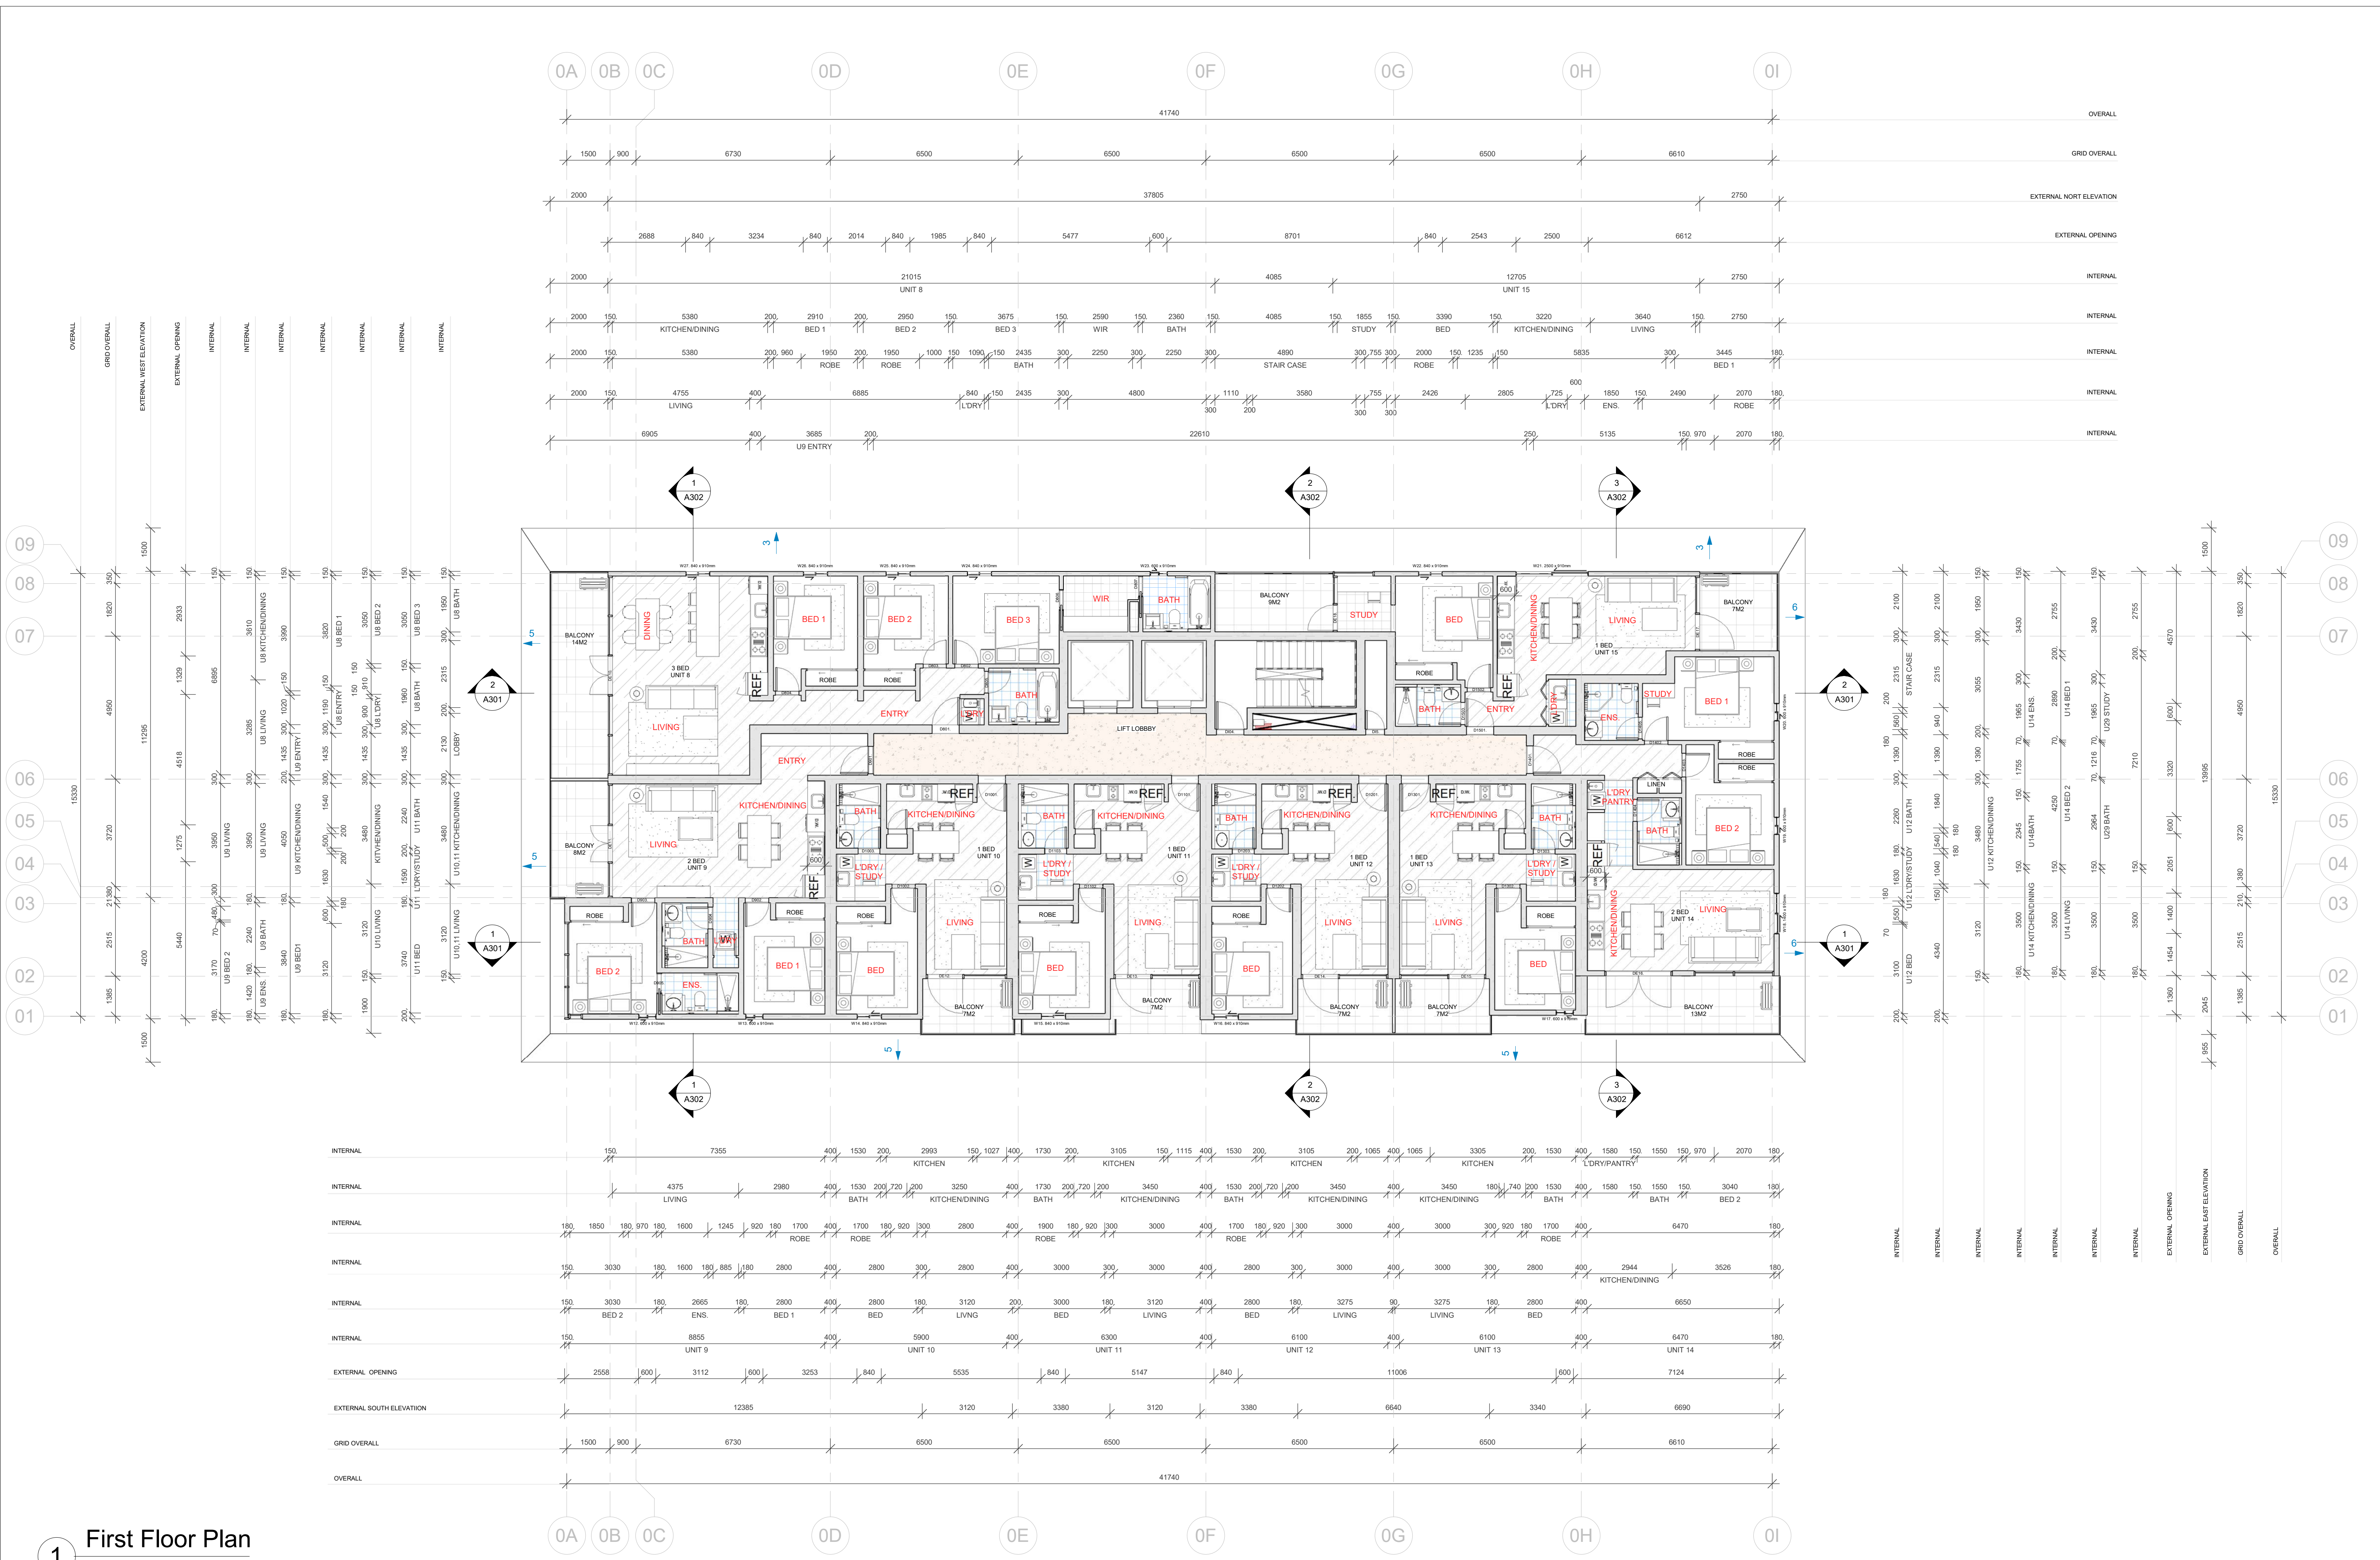


1 First Floor Plan
1 : 100

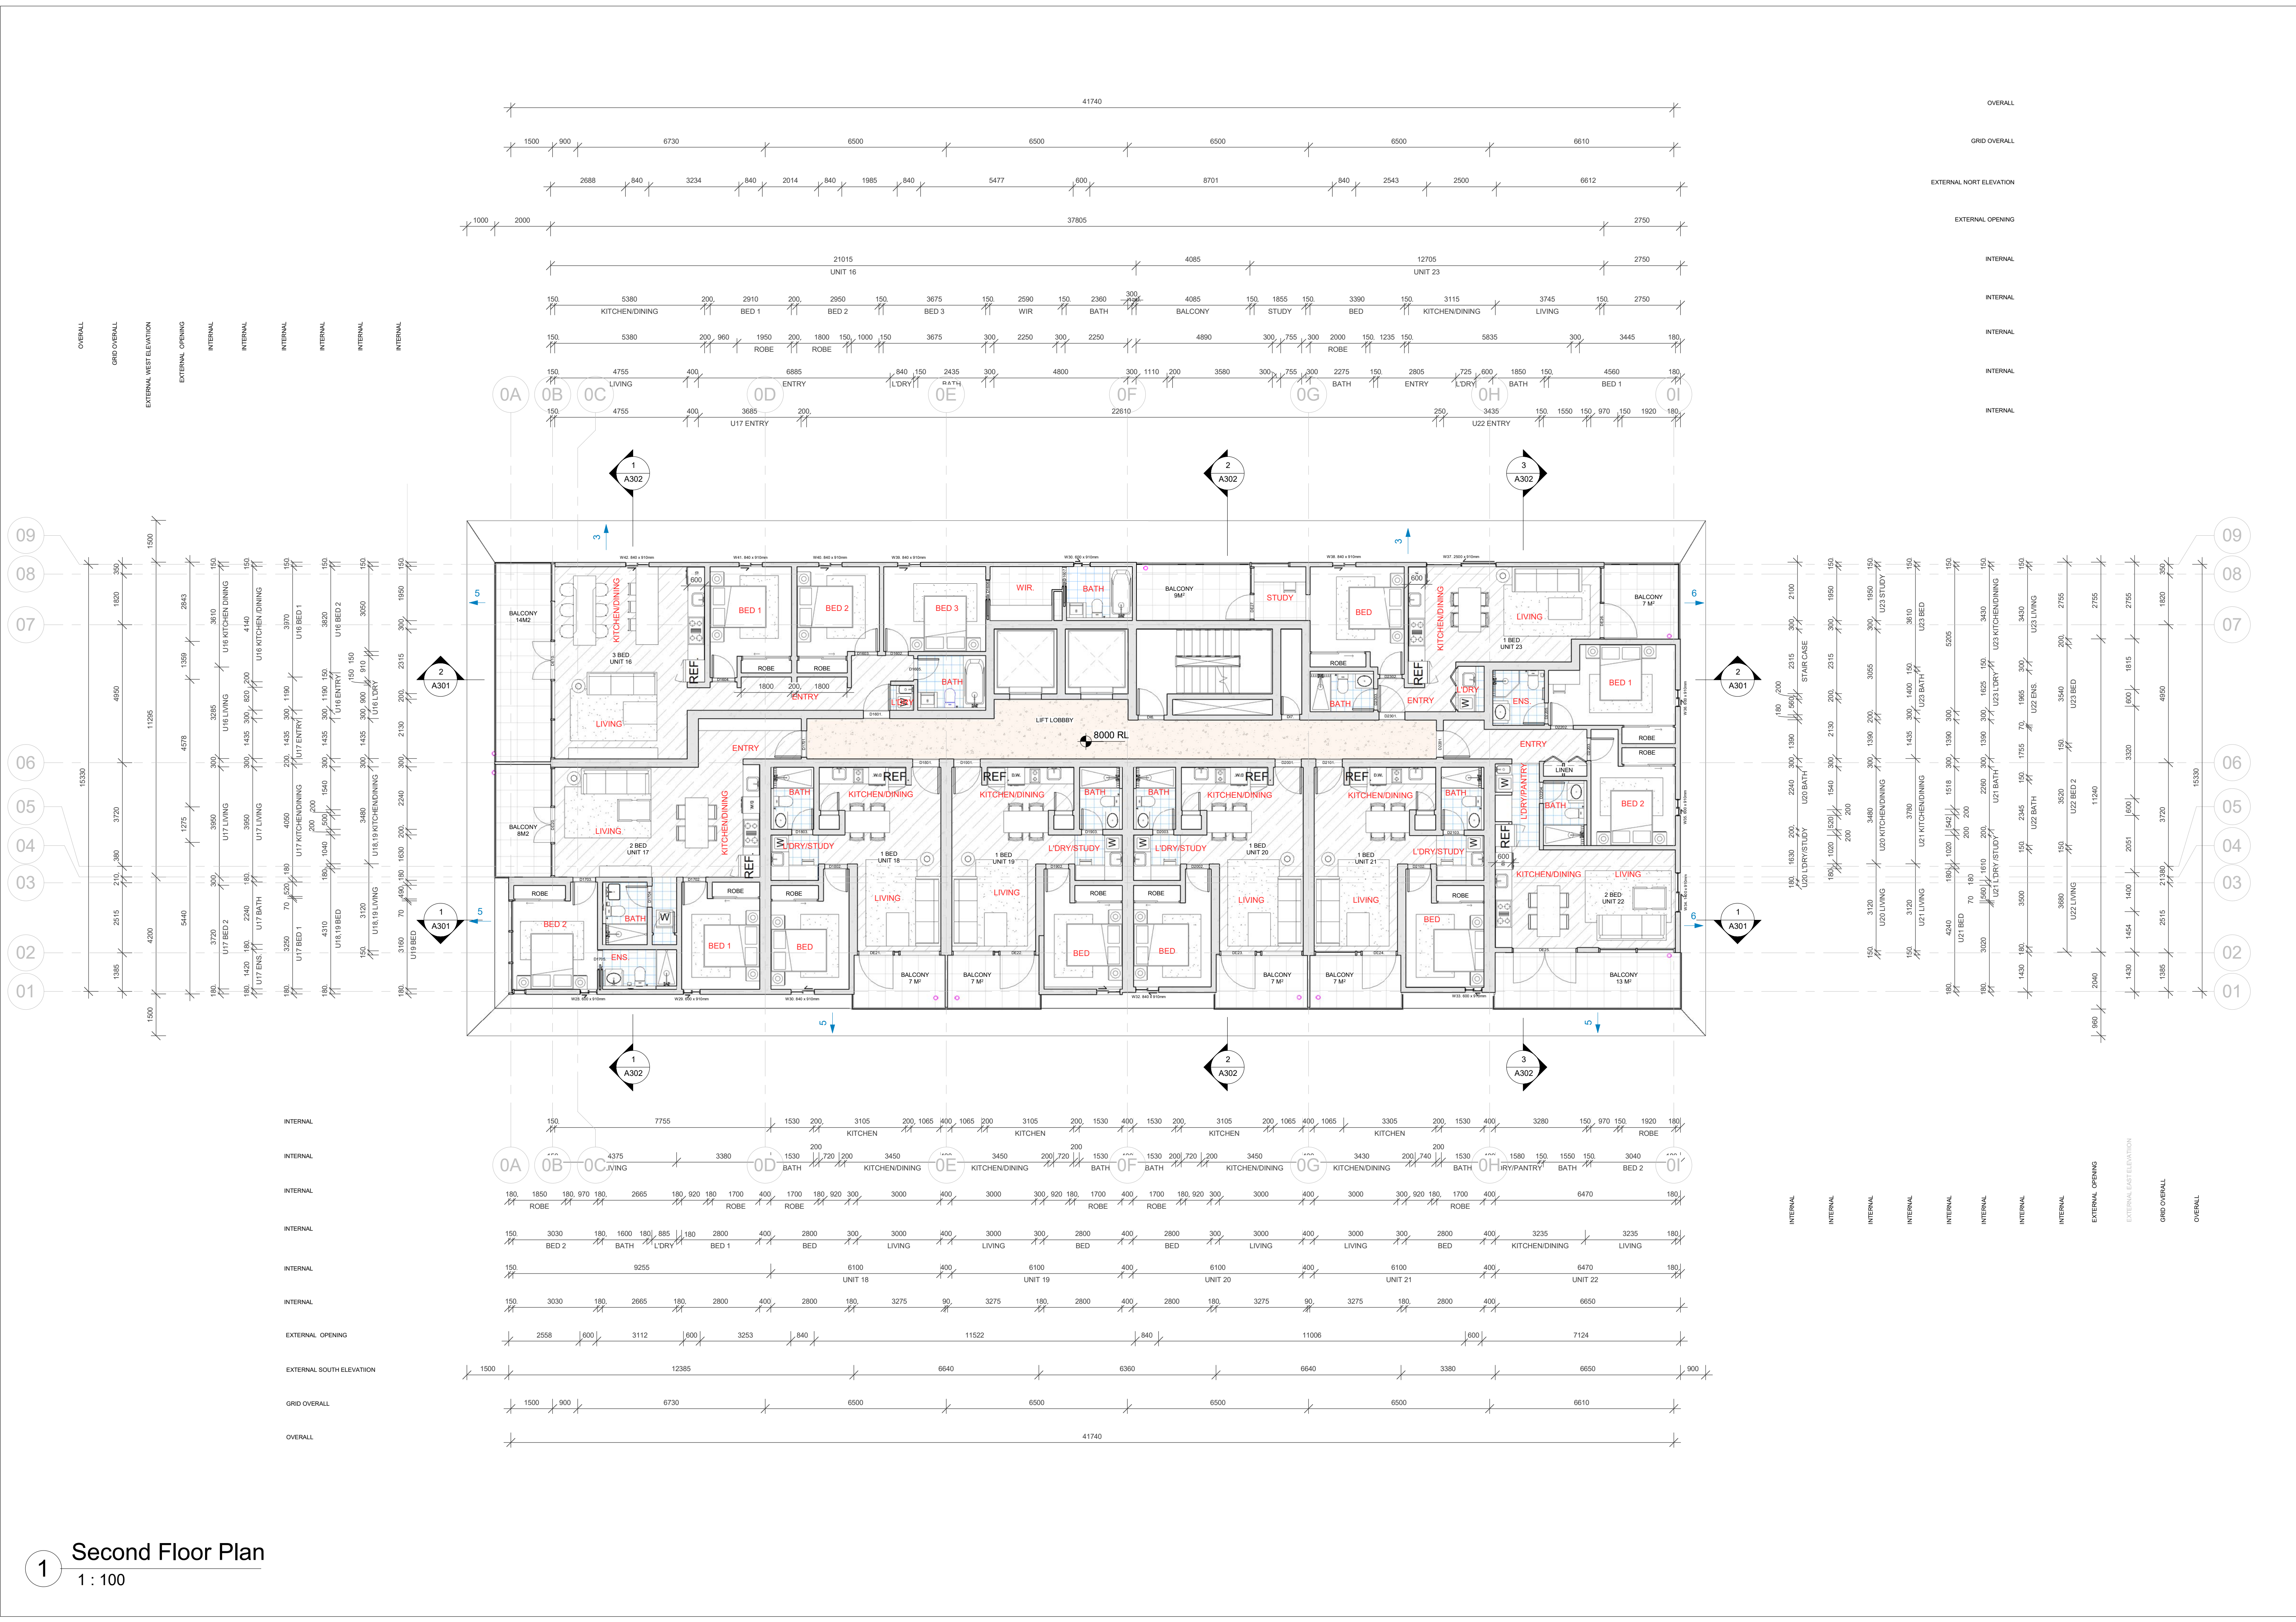


1 Second Floor Plan
1 : 100



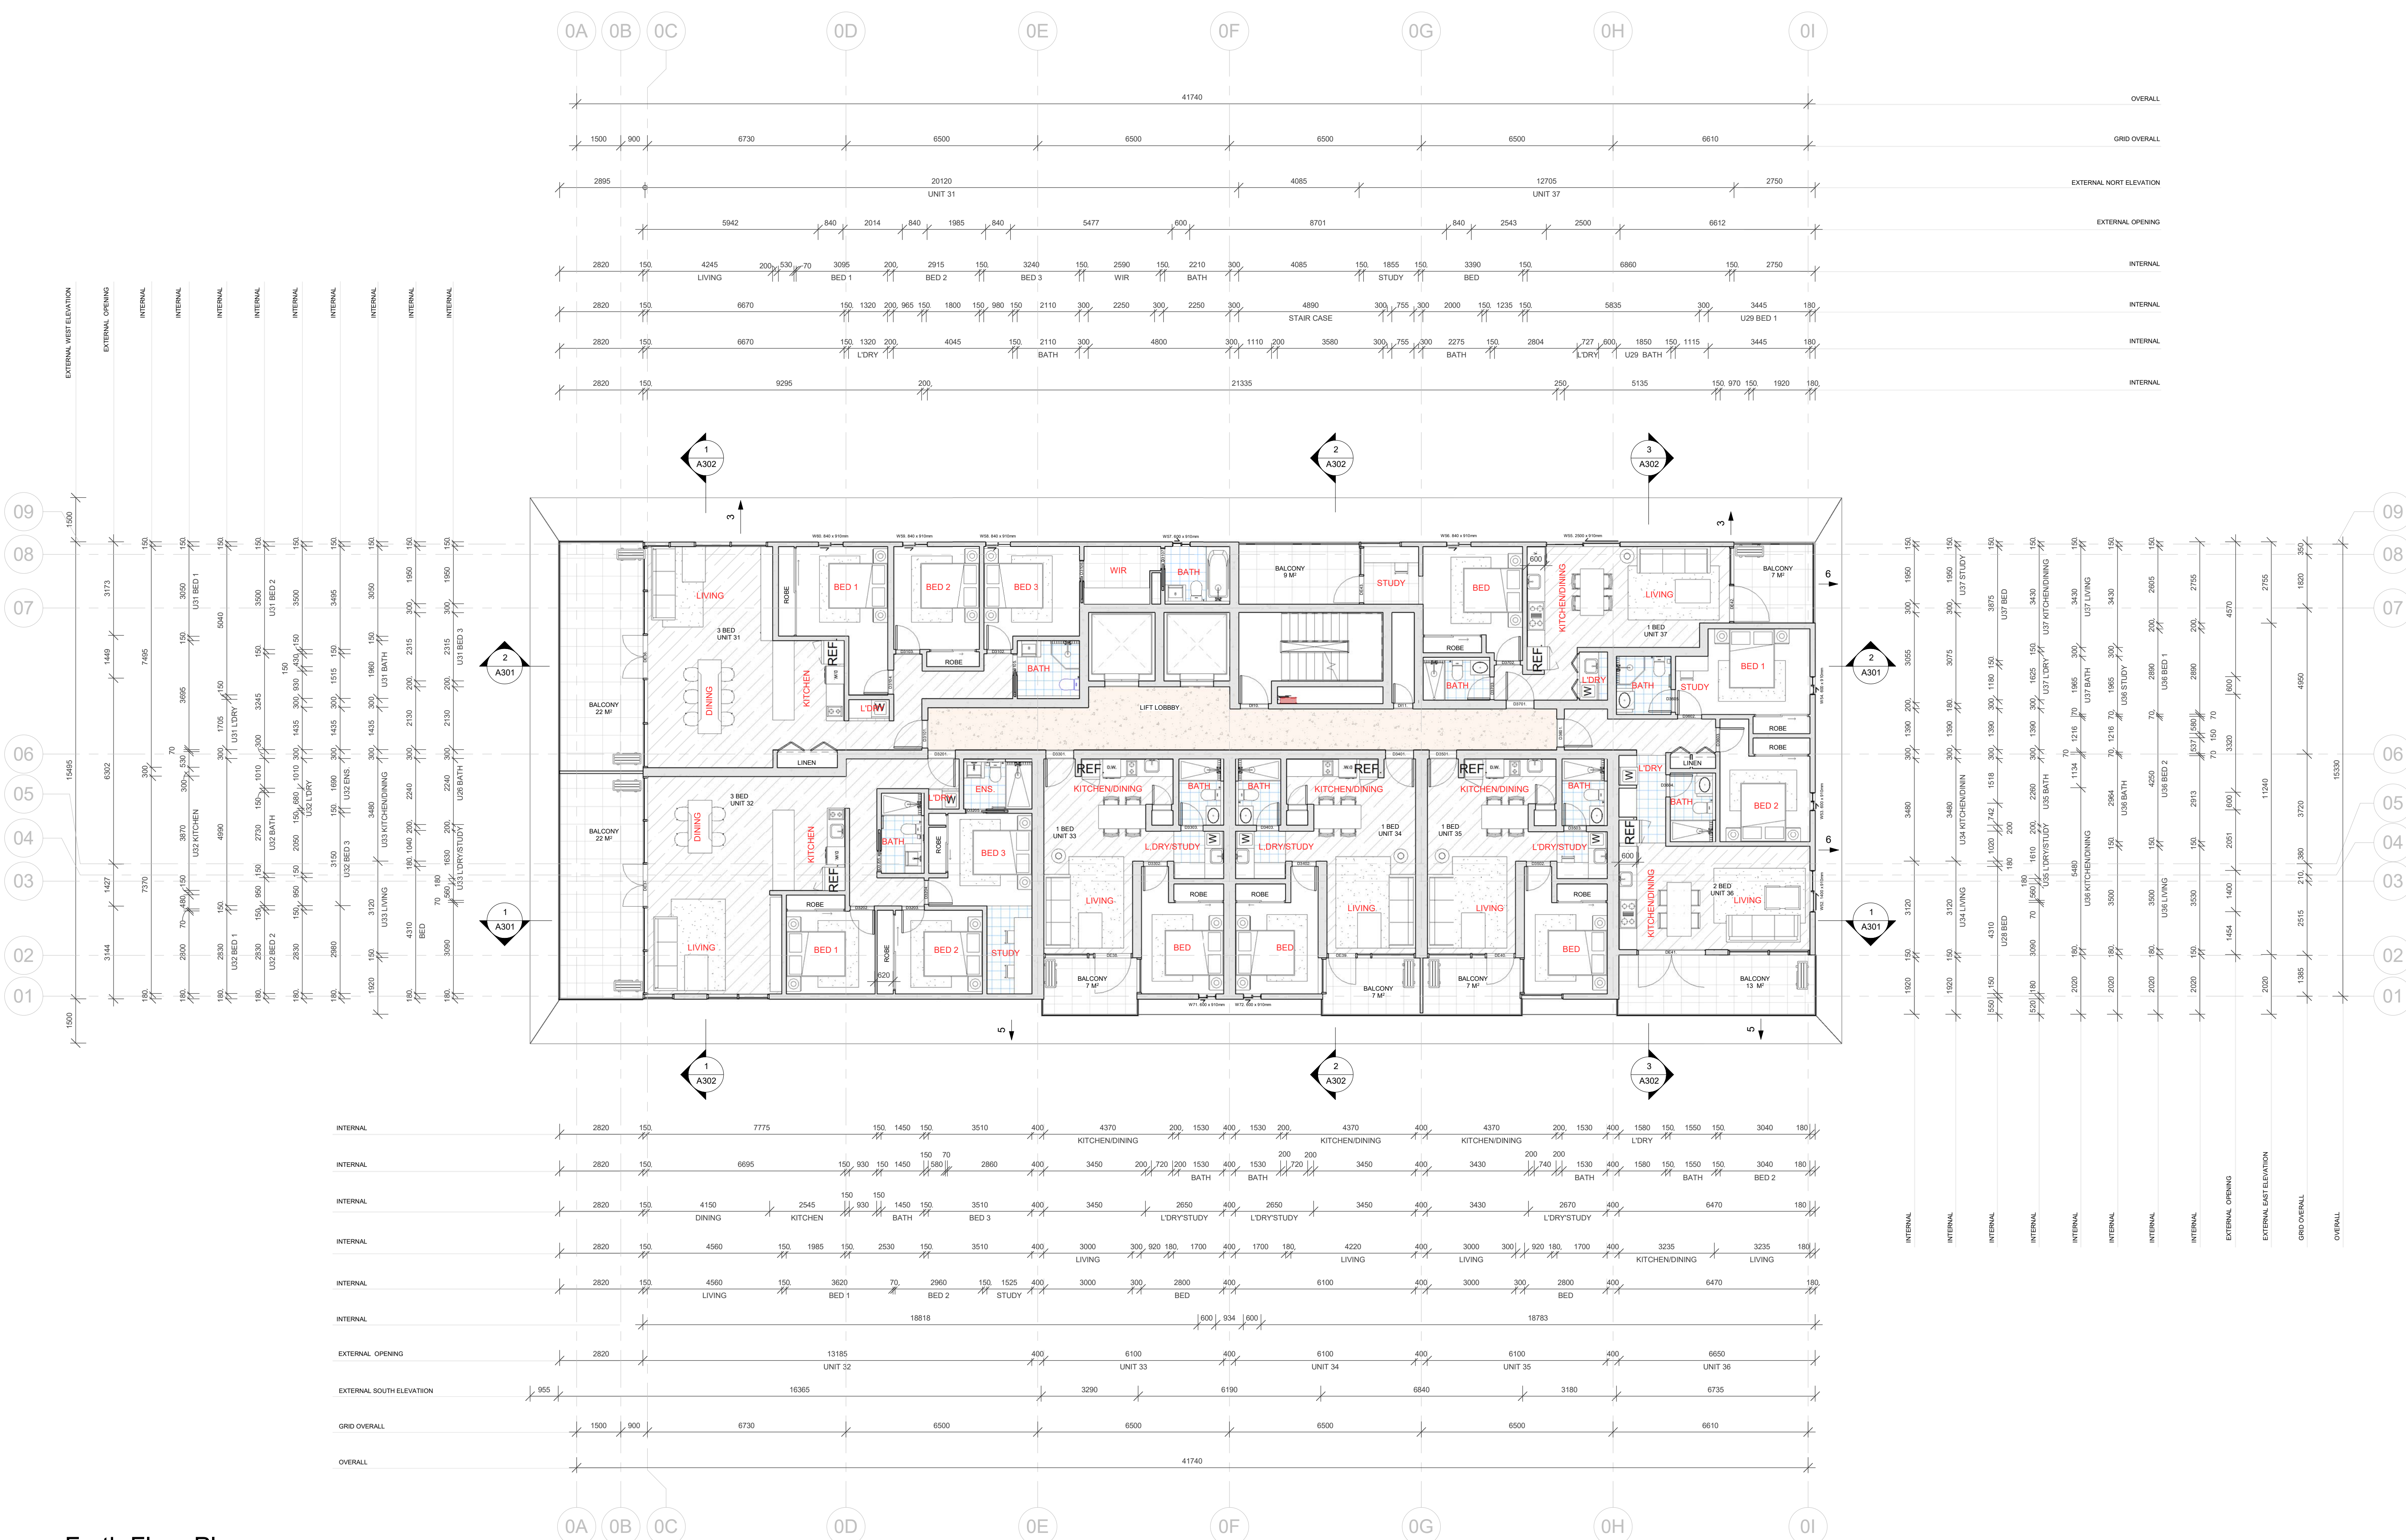


1 Forth Floor Plan
1 : 100

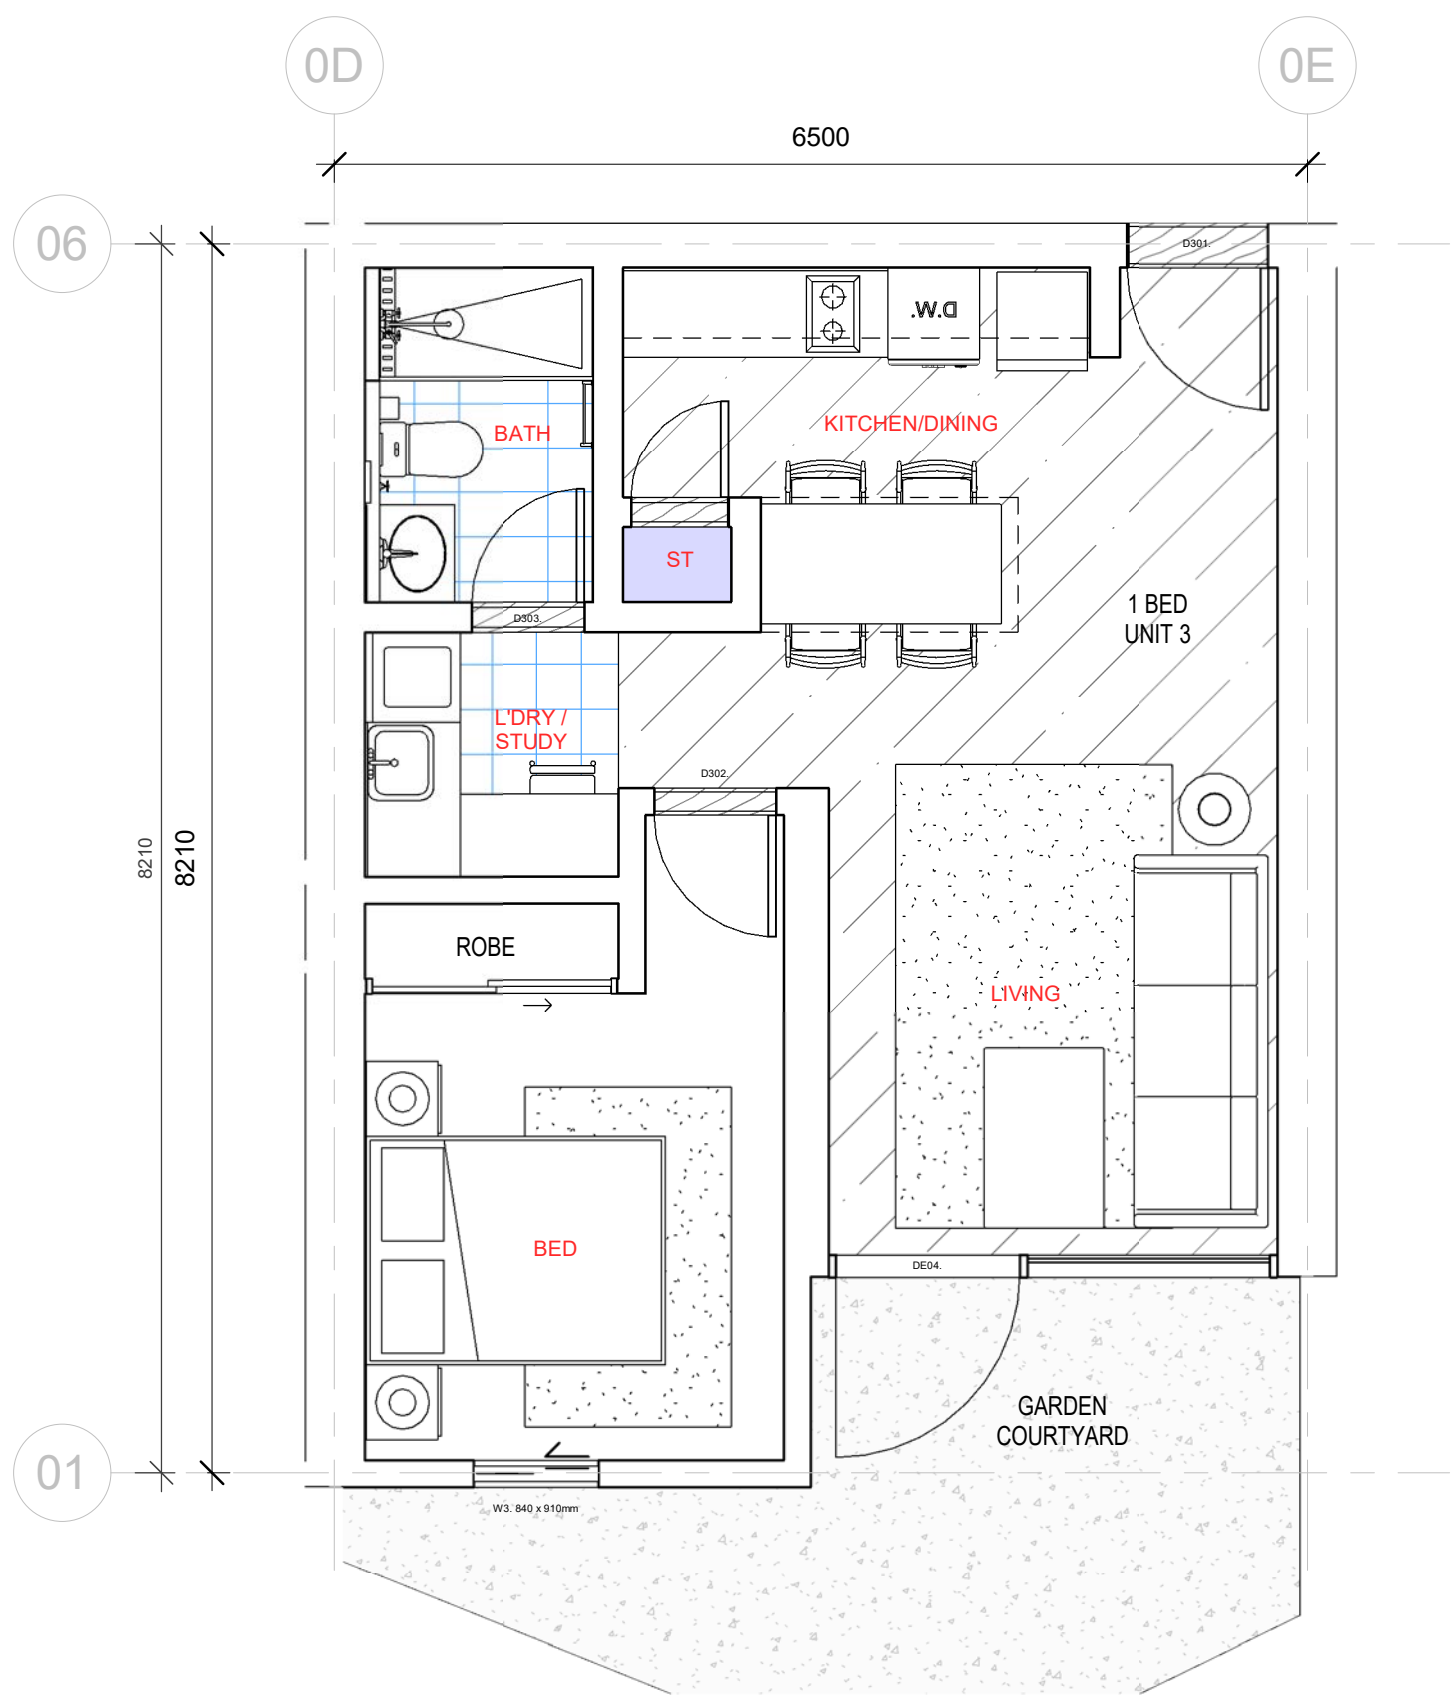

1 DETAIL PLAN - A1 - 1 BED UNIT
1 : 50

Unit Type	A1 - 1 BED	
Floors	Ground Floor	
Unit Members	Unit 3	Unit 5
Area (Living)	44m ²	44m ²
Wet Area	6.5m ²	6.5m ²
Service Shaft	0.36m ²	0.36m ²
Courtyard Garden	12.40m ²	11.42m ²
Grand Total	63.26m ²	62.28m ²


Storage Area	
Floors	Ground Floor
Robe 1	0.85m ²

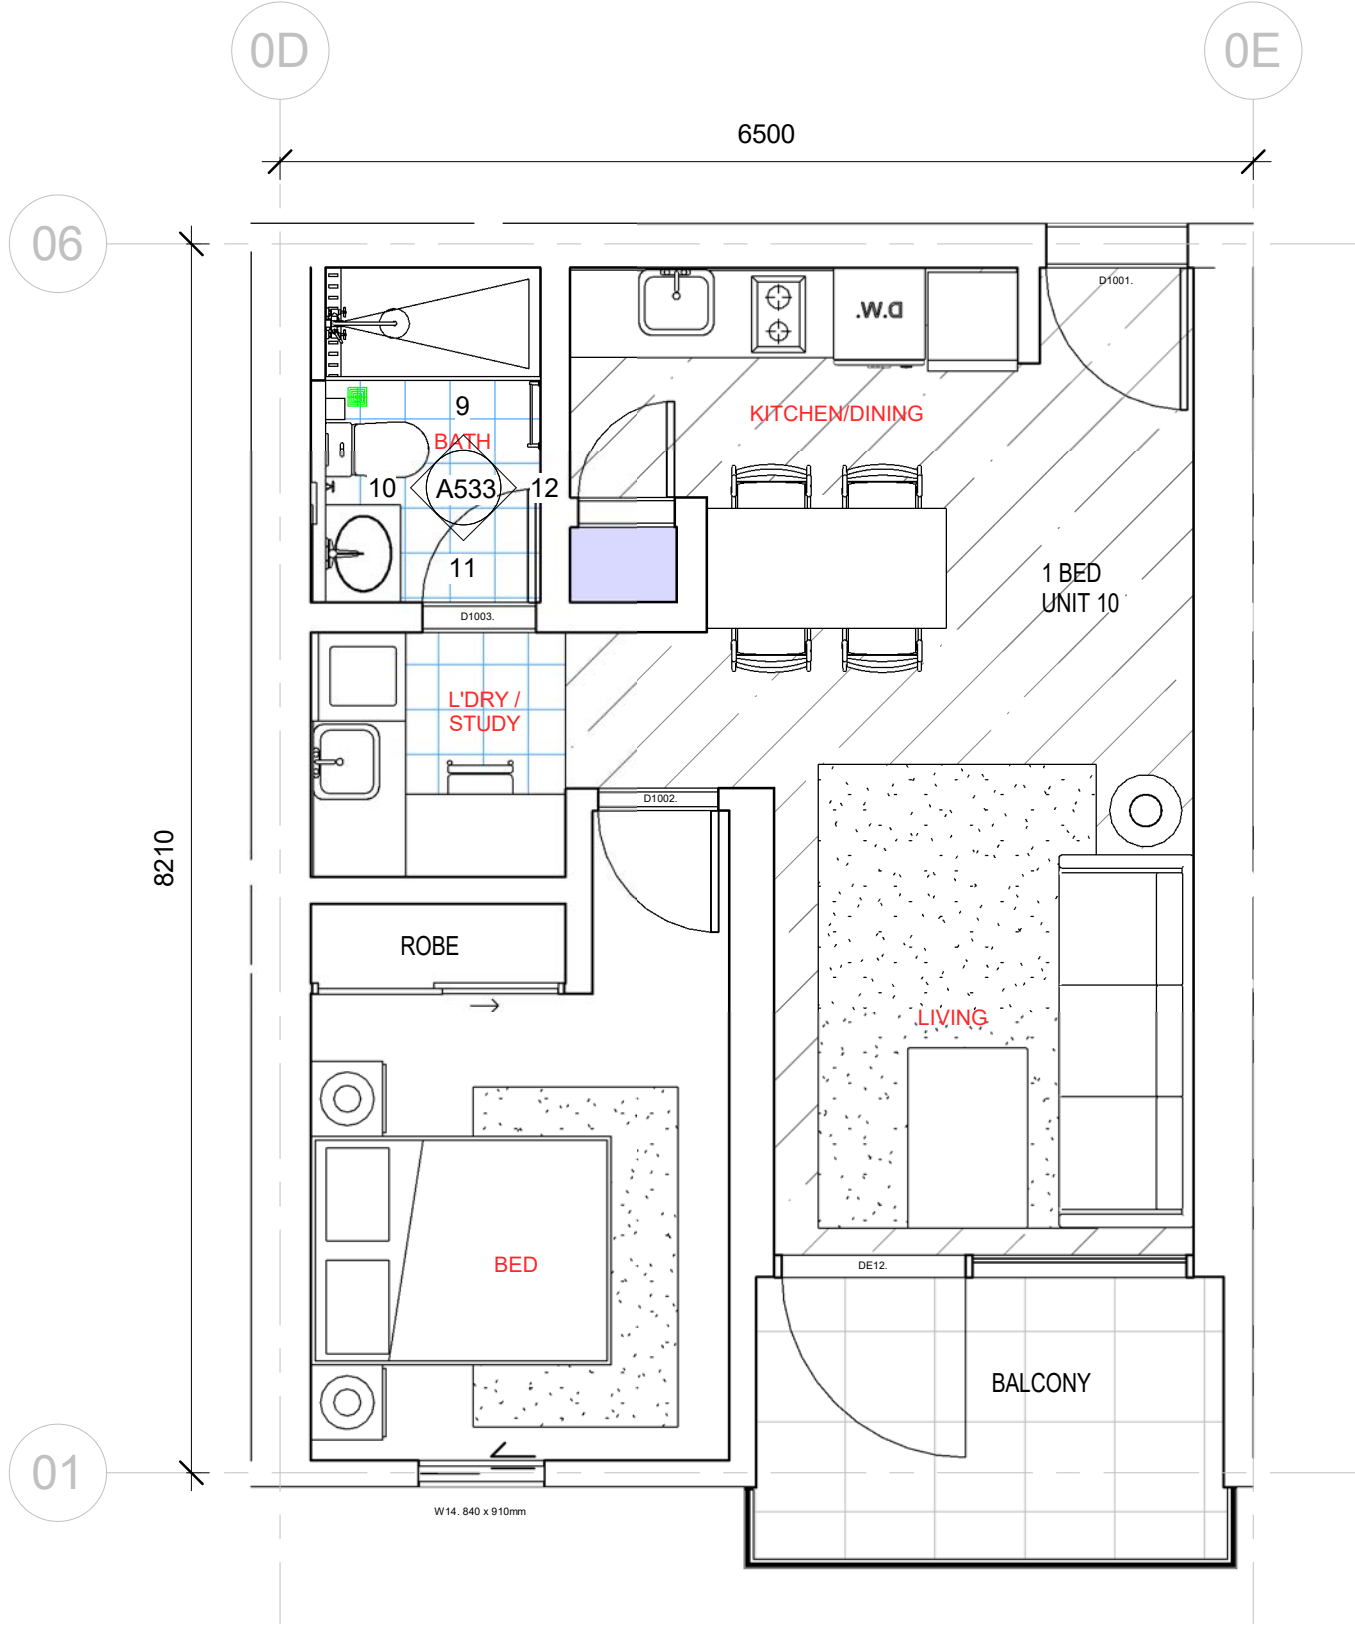

3 DETAIL PLAN - A3 - 1 BED UNIT
1 : 50

Unit Type	A3 - 1 BED					
Floors	First Floor			Second Floor		Fourth Floor
Unit Members	Unit 10	Unit 11	Unit 12	Unit 18	Unit 20	Unit 34
Area (Living)	42.75m ²	45.33m ²	44.32m ²	44m ²	43.64m ²	44m ²
Wet Area	6.5m ²	7.24m ²	6.5m ²	6.5m ²	6.5m ²	6.5m ²
Service Shaft	0.36m ²	0.36m ²	0.36m ²	0.36m ²	0.36m ²	0.36m ²
Balcony/Courtyard	5.96m ²	5.94m ²	6.24m ²	6.24m ²	6.24m ²	6.19m ²
Grand Total	55.57m ²	58.87m ²	57.42m ²	57.1m ²	56.74m ²	57.05m ²


Storage Area						
Floors	First Floor			Second Floor		Fourth Floor
Robe 1	0.90m ²	1.02m ²	0.93m ²	0.83m ²	0.93m ²	0.95m ²

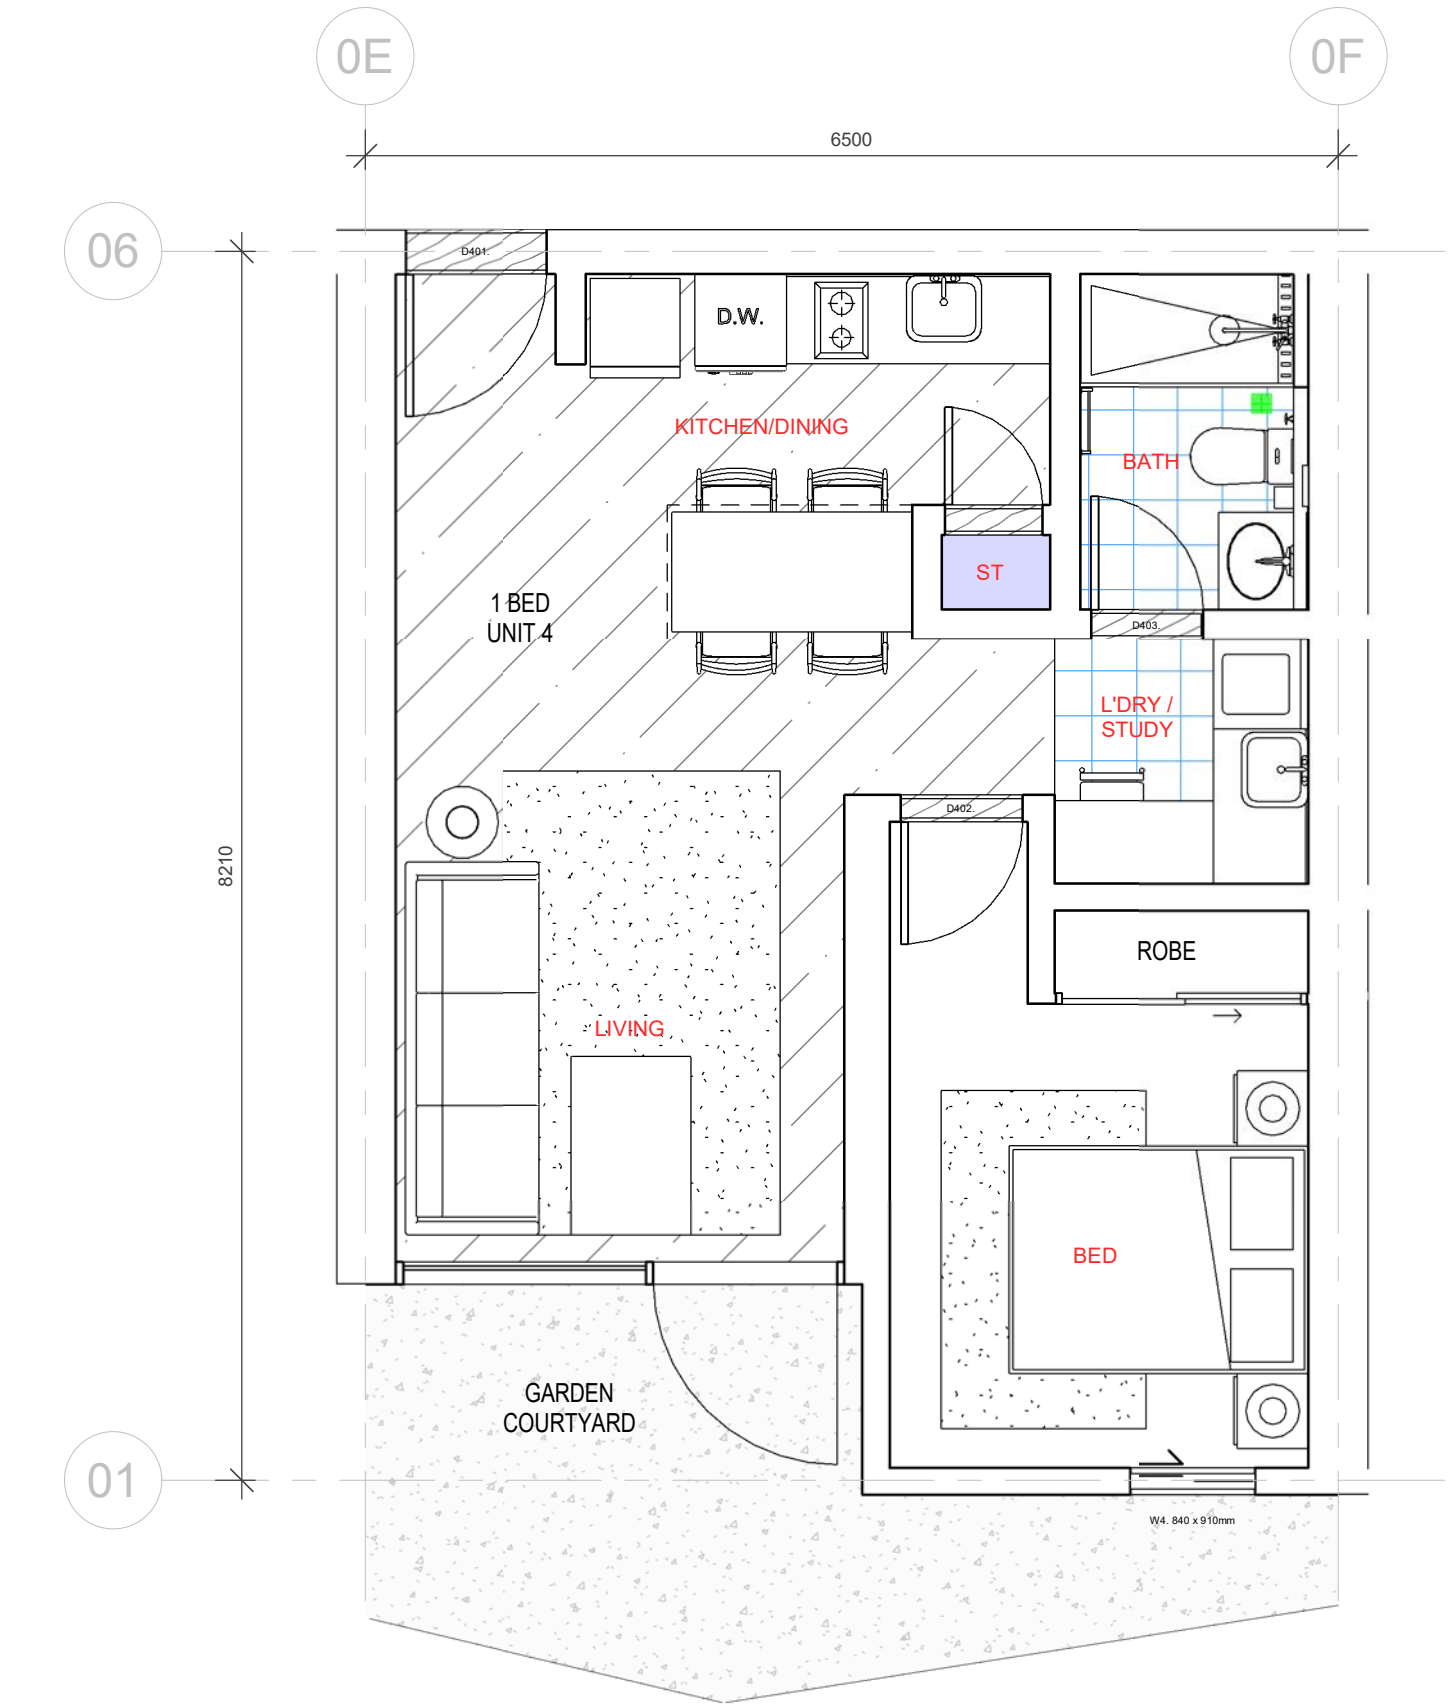

2 DETAIL PLAN - A2 - 1 BED UNIT
1 : 50

Unit Type	A2 - 1 BED	
Floors	Ground Floor	
Unit Members	Unit 4	Unit 6
Area (Living)	44m ²	44m ²
Wet Area	6.5m ²	6.5m ²
Service Shaft	0.36m ²	0.36m ²
Courtyard Garden	11.53m ²	10.28m ²
Grand Total	62.39m ²	61.14m ²


Storage Area	
Floors	Ground Floor
Robe 1	0.93m ² 0.95m ²

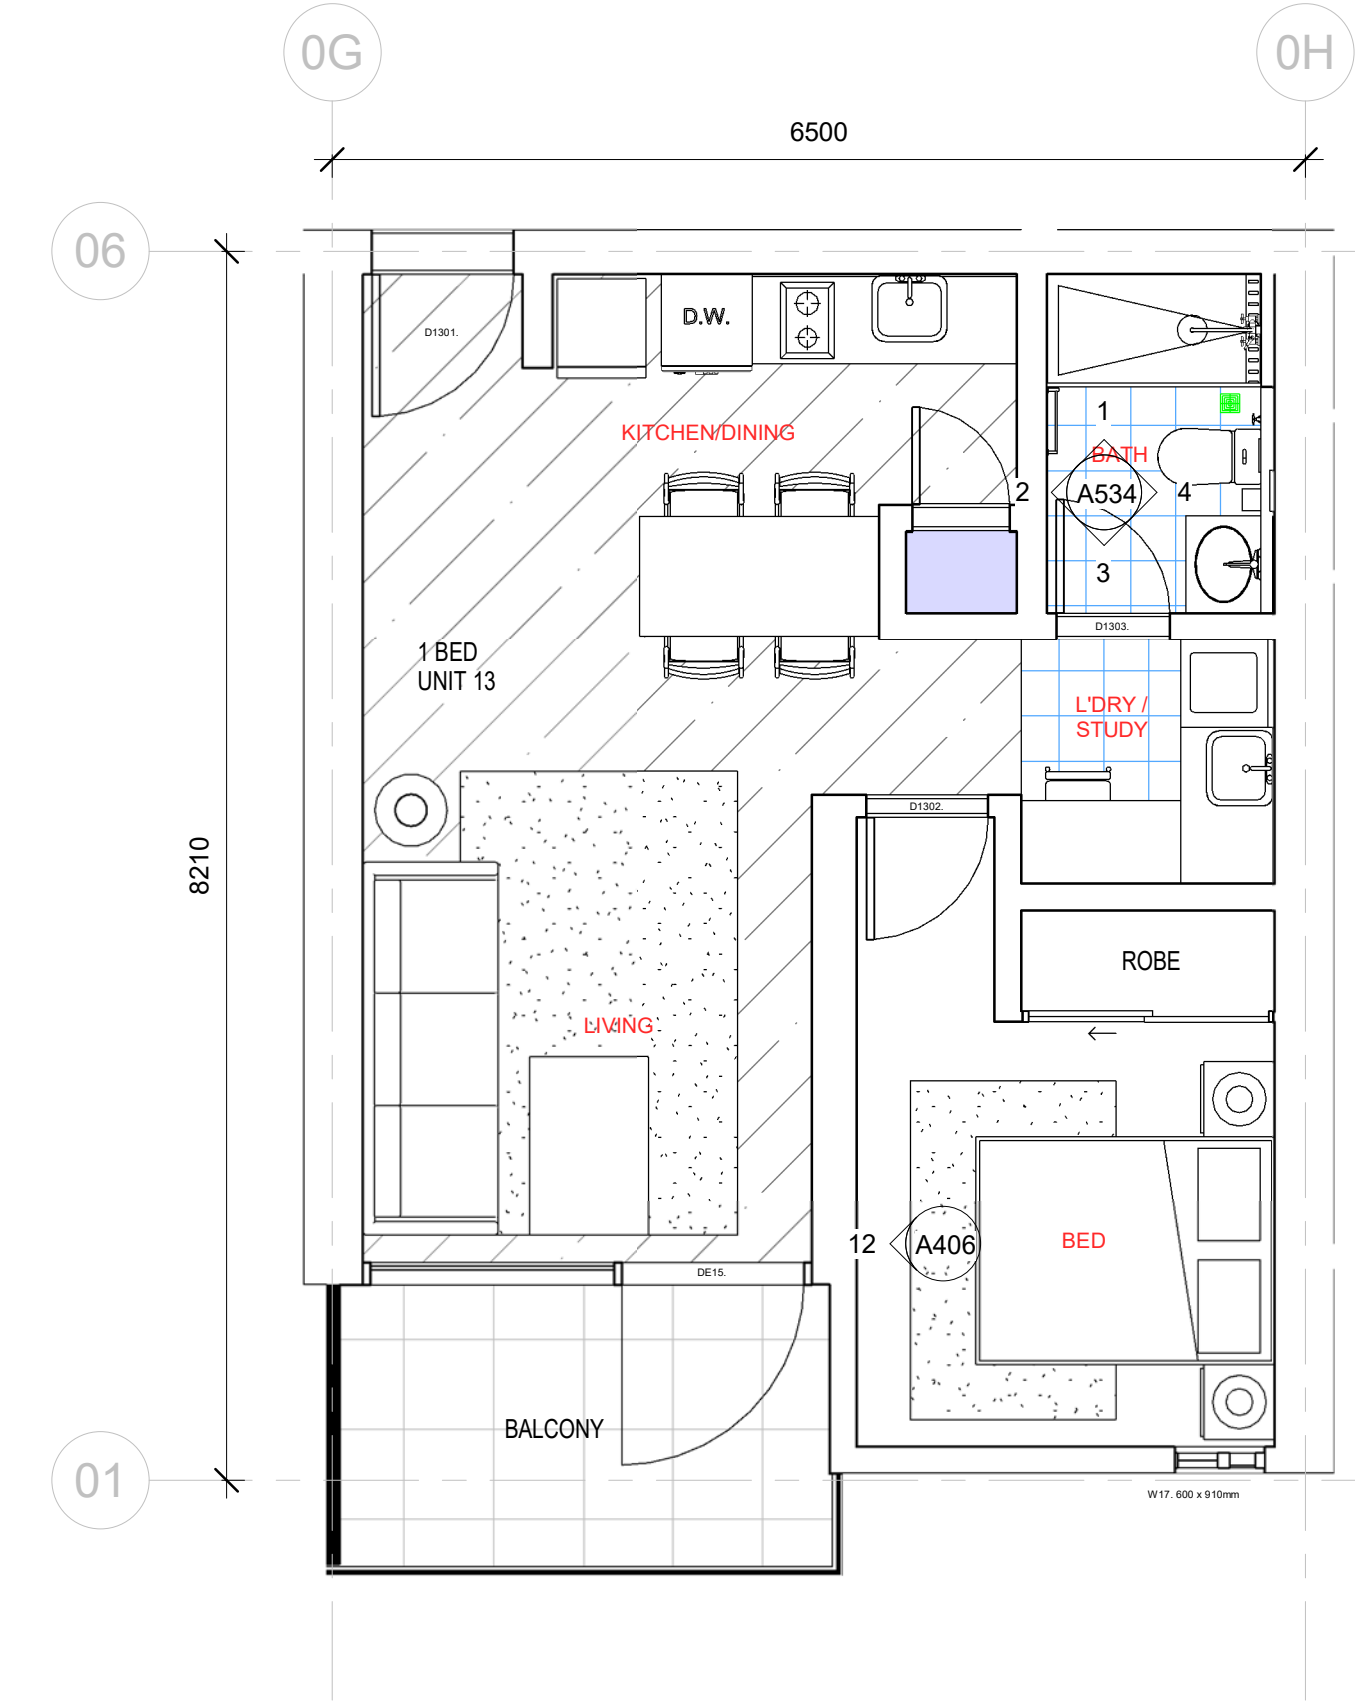

4 DETAIL PLAN - A4 - 1 BED UNIT
1 : 50

Unit Type	A4 - 1 BED							
Floors	First Floor	Second Floor		Third Floor		Fourth Floor		
Unit Members	Unit 13	Unit 19	Unit 21	Unit 26	Unit 27	Unit 28	Unit 33	Unit 35
Area (Living)	43.70m ²	43.64m ²	43.89m ²	43.90m ²	44m ²	44m ²	44m ²	44m ²
Wet Area	6.5m ²	6.5m ²	6.5m ²	6.5m ²	6.5m ²	6.5m ²	6.5m ²	6.5m ²
Service Shaft	0.40m ²	0.36m ²	0.36m ²	0.36m ²	0.36m ²	0.36m ²	0.36m ²	0.36m ²
Balcony/Courtyard	6.24m ²	6.24m ²	6.24m ²	6m ²	6m ²	6m ²	6.0m ²	6.36m ²
Grand Total	56.84m ²	56.74m ²	56.99m ²	56.76m ²	56.86m ²	56.86 m ²	56.86m ²	56.86m ²


Storage Area								
Floors	First Floor	Second Floor		Third Floor			Fouth Floor	
Robe 1	1.13m ²	0.93m ²	0.95m ²	0.95m ²	0.95m ²	0.95m ²	0.95m ²	0.95m ²

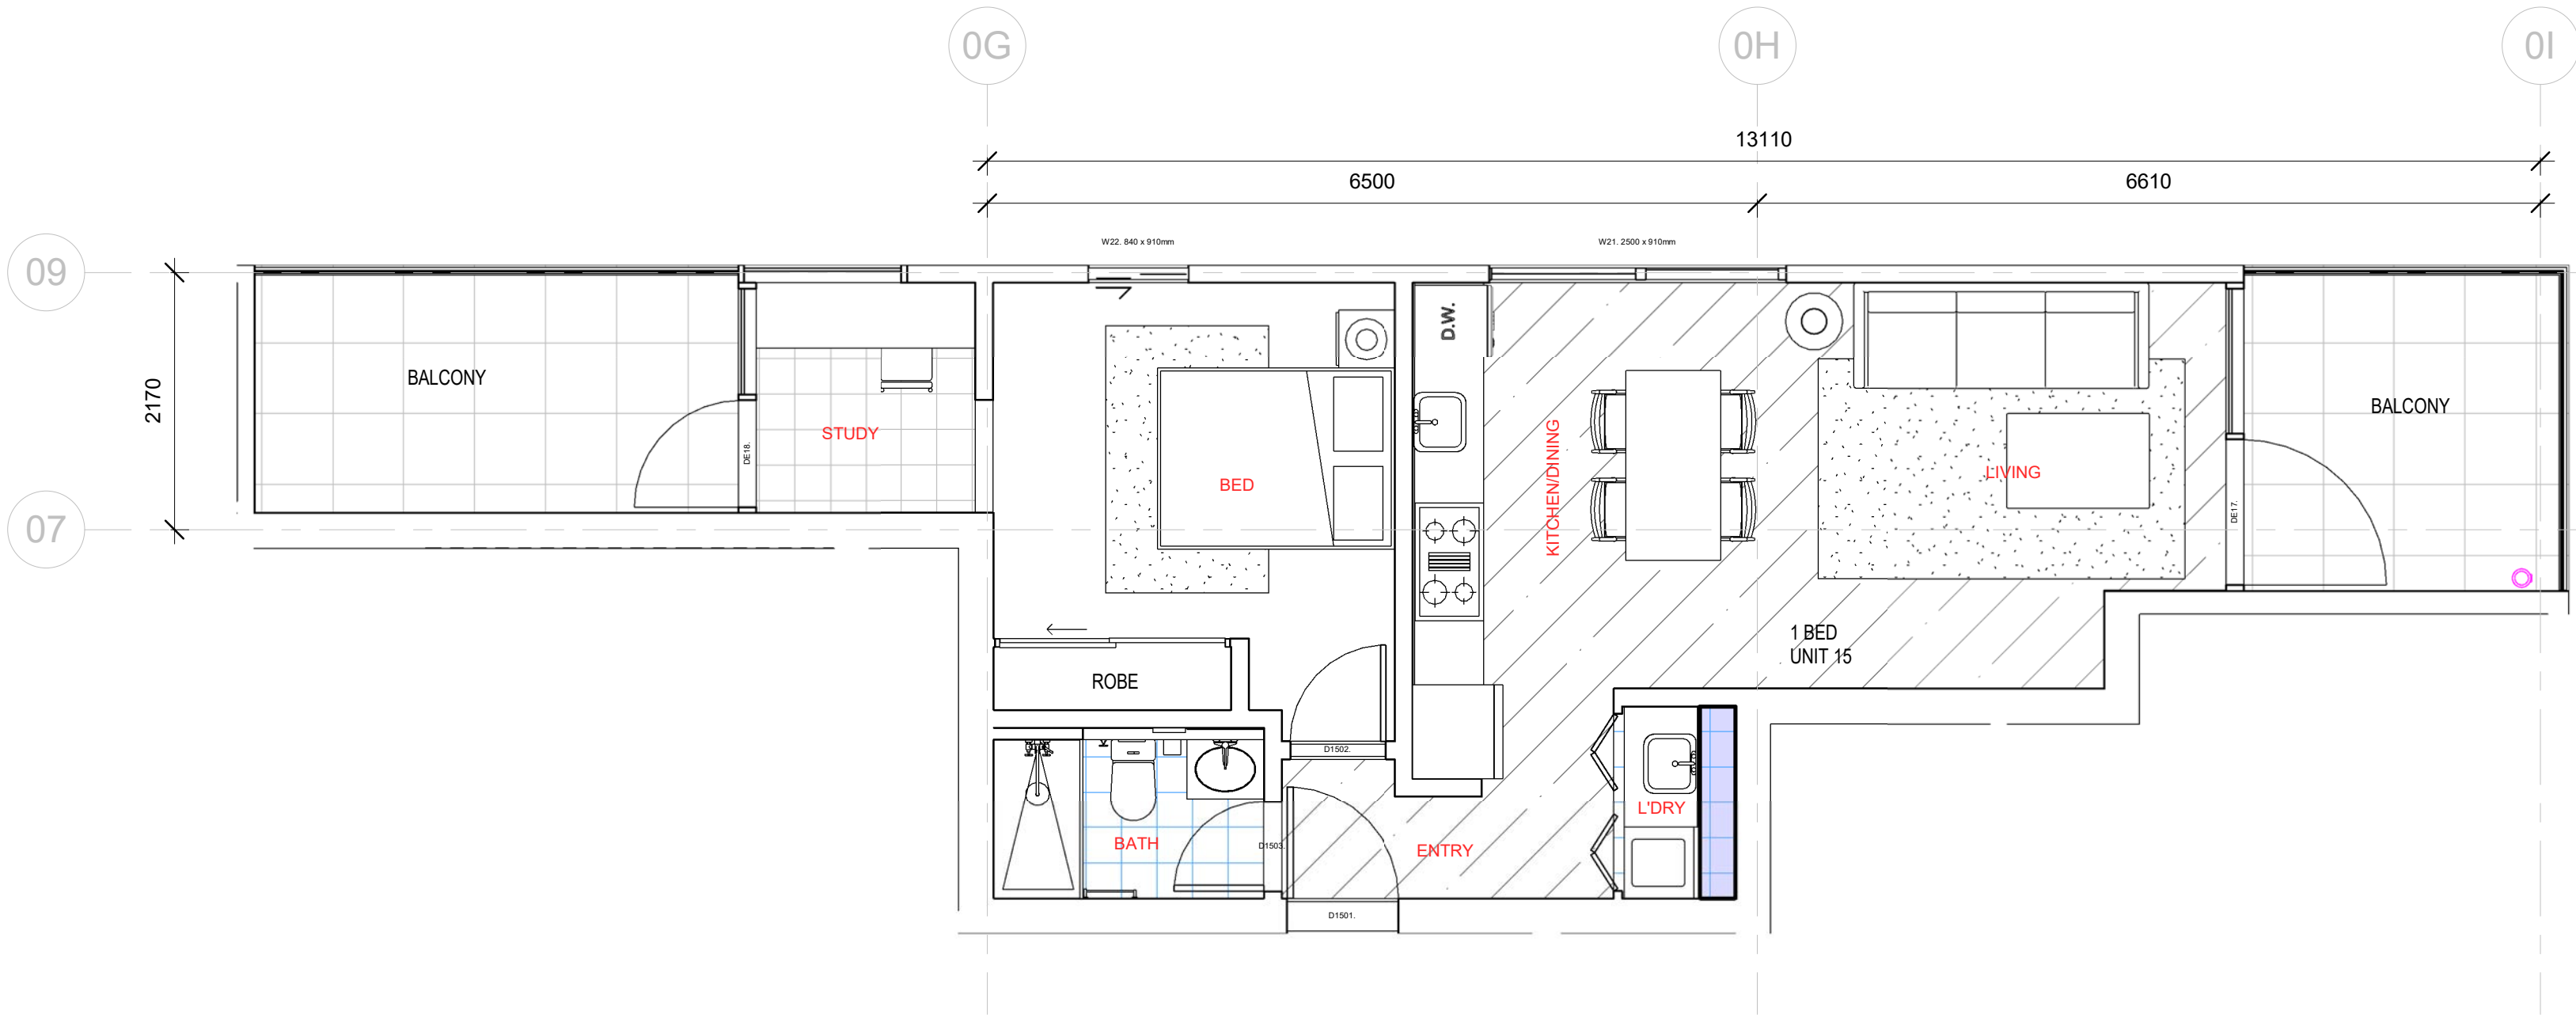

1
DETAIL PLAN - A5 - 1 BED UNIT
1 : 50

Unit Type	A5 - 1 BED			
Floors	First Floor	Second Floor	Third Floor	Fourth Floor
Unit Members	Unit 15	Unit 23	Unit 30	Unit 37
Area (Living)	49.83m ²	49.83m ²	49.83m ²	49.83m ²
Wet Area	4.84m ²	4.84m ²	4.84m ²	4.84m ²
Service Shaft	0.48m ²	0.48m ²	0.48m ²	0.48m ²
Balcony/Courtyard	16.15m ²	16.15m ²	16.15m ²	16.15m ²
Grand Total	71.3m ²	71.3m ²	71.3m ²	71.3m ²


Storage Area				
Floors	First Floor	Second Floor	Third Floor	Fourth Floor
Robe 1	1.06m ²	0.96m ²	1.06m ²	1.06m ²

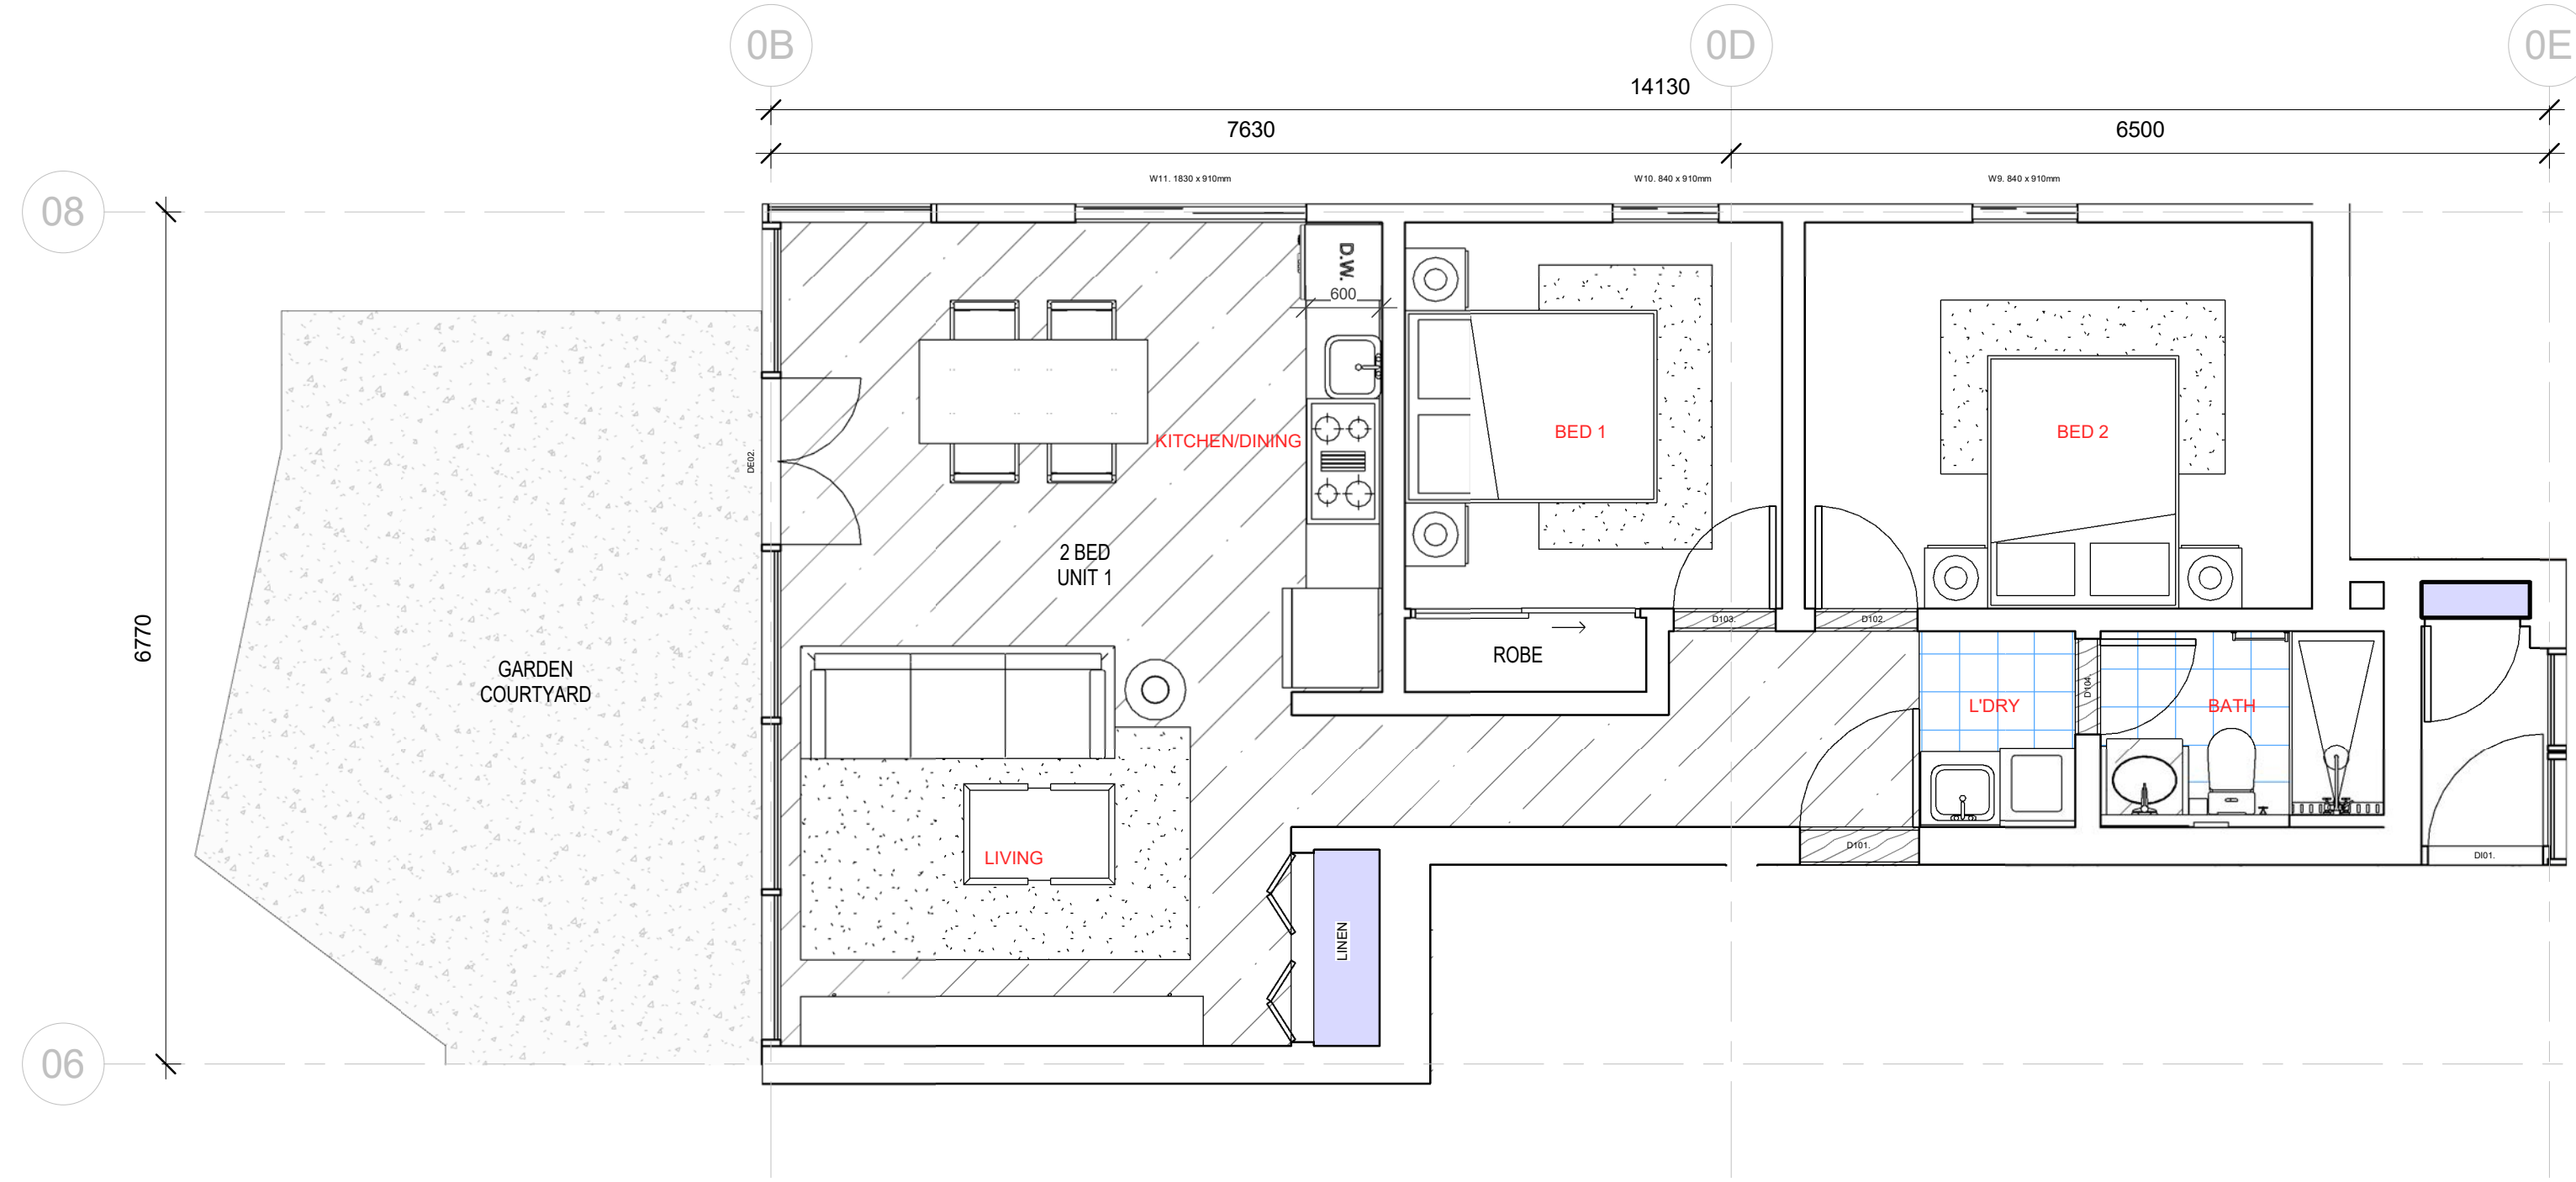

2
DETAIL PLAN - B1 - 2 BED UNIT
1 : 50

Unit Type	B1 - 2 BED
Floors	Ground Floor
Unit Members	Unit 1
Area (Living)	67.64m ²
Wet Area	5.77m ²
Service Shaft	0.24m ²
Courtyard Garden	23.32m ²
Grand Total	96.97m ²


Storage Area	
Floors	Ground Floor
Robe 1	1.13m ²
Linen	0.80m ²
Grand Total	1.93m ²

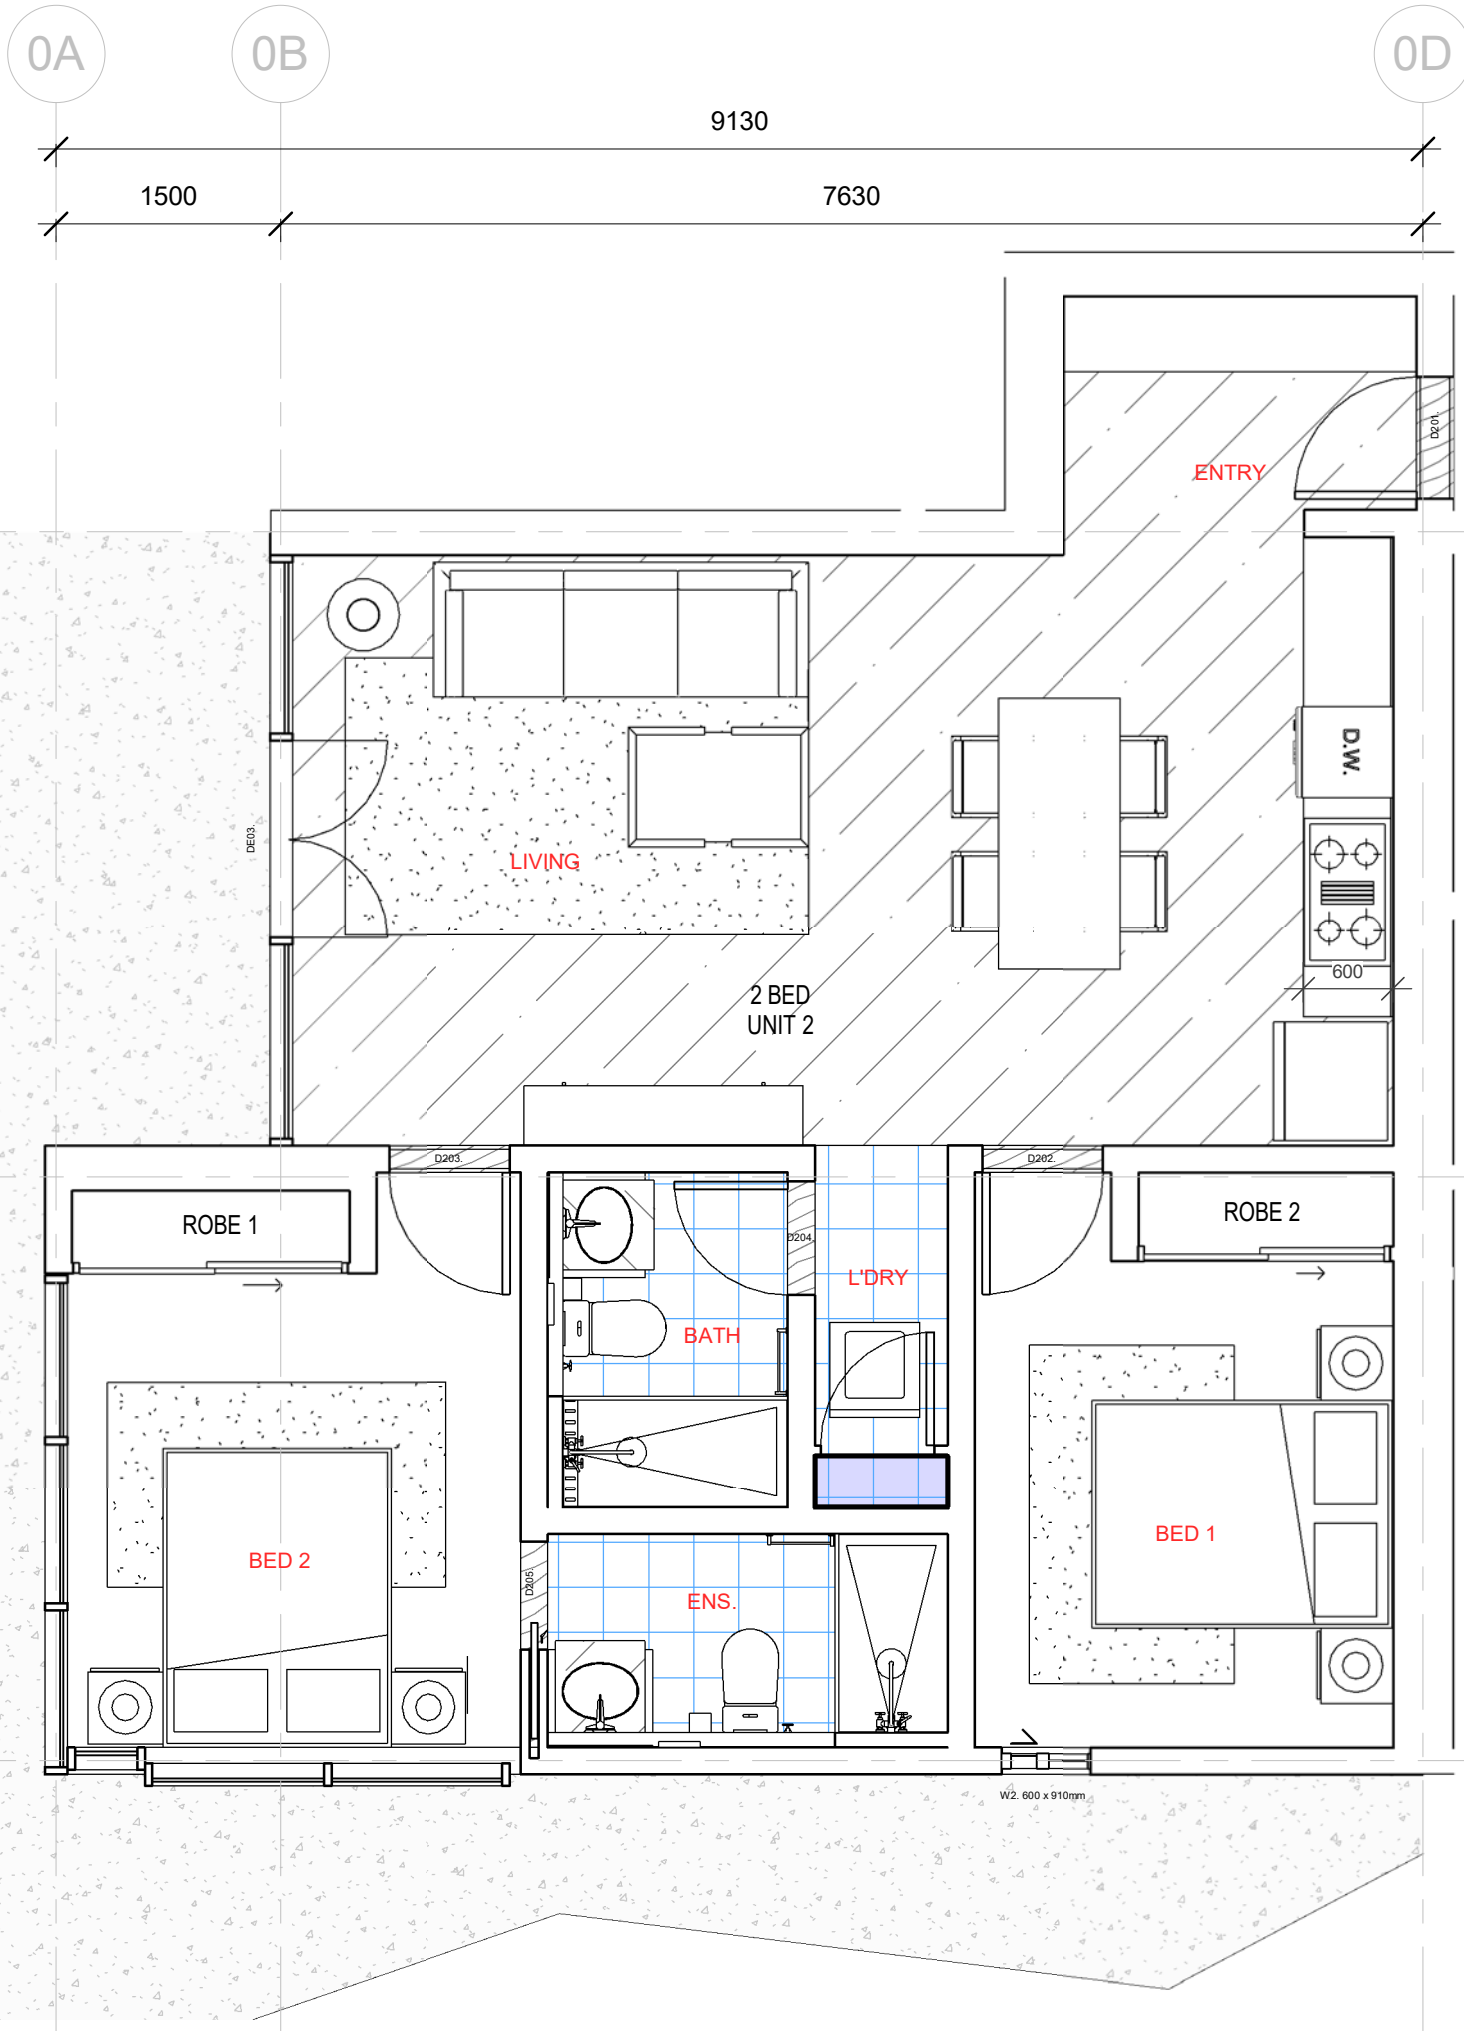

3
DETAIL PLAN - B2 - 2 BED UNIT
1 : 50

Unit Type	B2 - 2 BED
Floors	Ground Floor
Unit Members	Unit 2
Area (Living)	68.13m ²
Wet Area	10.39m ²
Service Shaft	0.31m ²
Courtyard Garden	42.30m ²
Grand Total	141.13m ²


Storage Area	
Floors	Ground Floor
Robe 1	0.88m ²
Robe 2	0.83m ²
Grand Total	1.71m ²

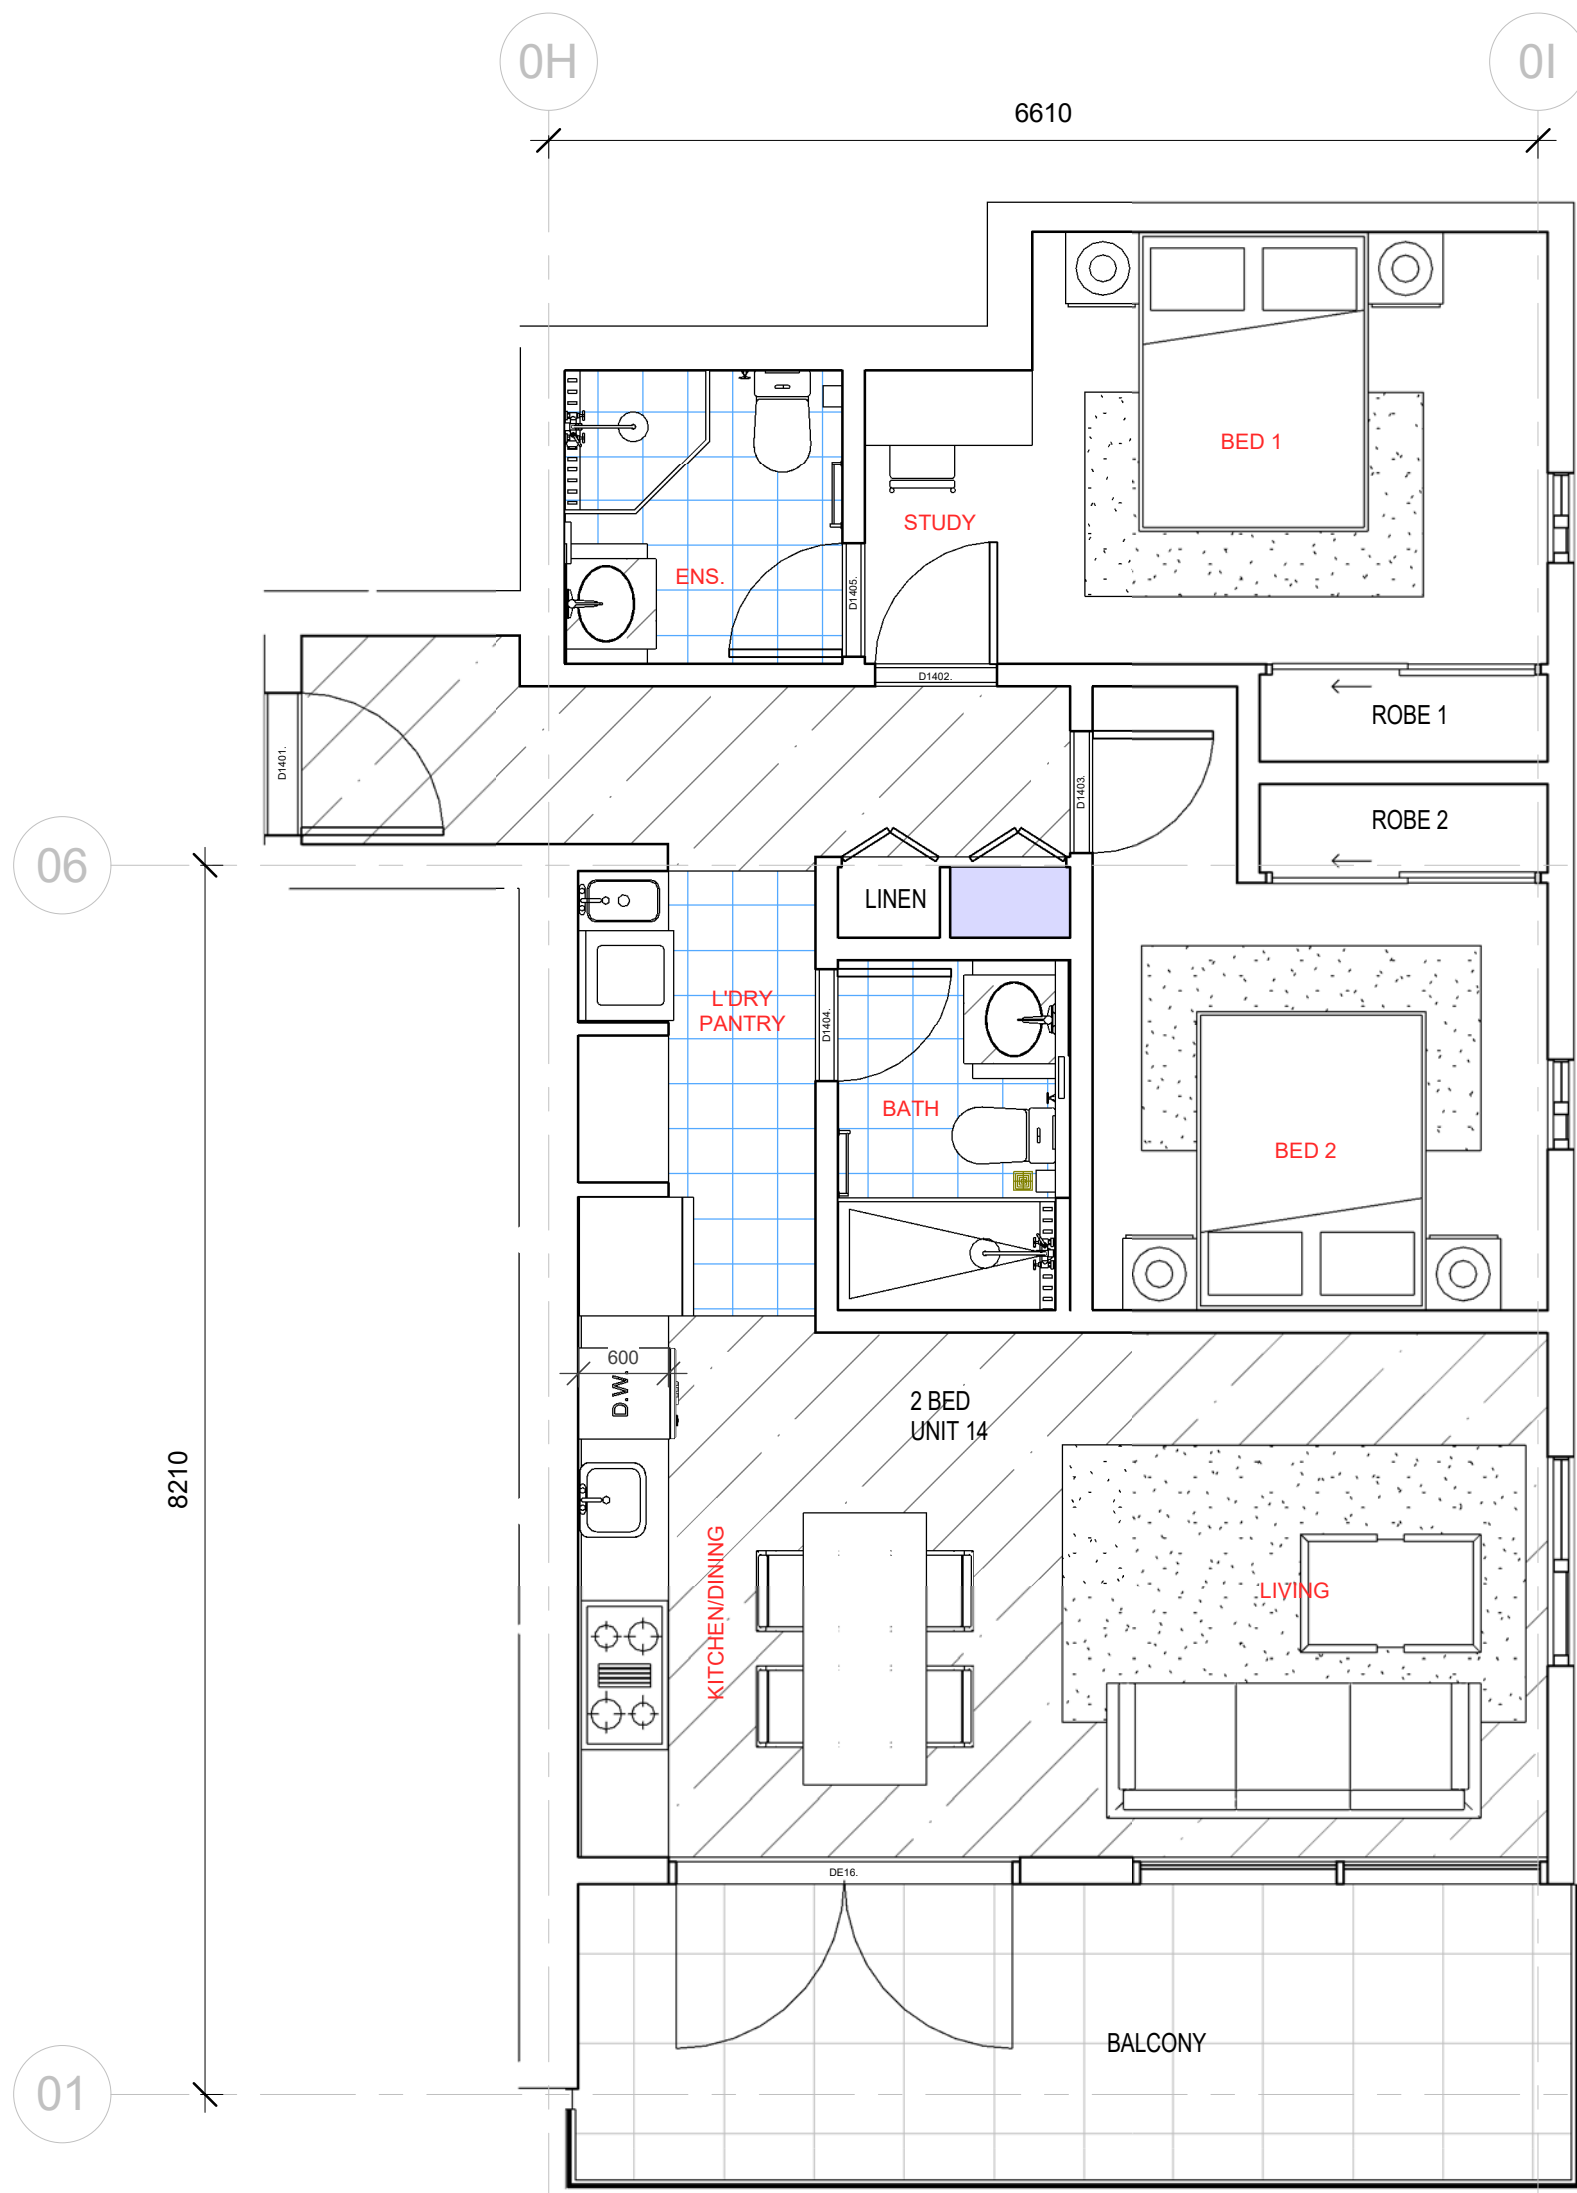

1 DETAIL PLAN - B4 - 2 BED UNIT
1 : 50

Unit Type	B4 - 2 BED				
Floors	Ground Floor	First Floor	Second Floor	Third Floor	Fourth Floor
Unit Members	Unit 7	Unit 14	Unit 22	Unit 29	Unit 36
Area (Living)	69.10m ²	70.20m ²	70.20m ²	70.20m ²	70.20m ²
Wet Area	12.27m ²	12.26m ²	12.26m ²	12.32m ²	12.32m ²
Service Shaft	0.37m ²	0.37m ²	0.37m ²	0.37m ²	0.37m ²
Balcony/Courtyard	14.58m ²	13.38m ²	13.33m ²	13.45m ²	13.45m ²
Grand Total	96.32m ²	96.21m ²	96.16m ²	96.34m ²	96.34m ²


Storage Area					
Floors	Ground Floor	First Floor	Second Floor	Third Floor	Fourth Floor
Robe 1	0.88m ²	1.11m ²	1.11m ²	1.11m ²	1.11m ²
Robe 2	0.88m ²	1.13m ²	1.13m ²	1.13m ²	1.13m ²
Linen	0.31m ²	0.31m ²	0.31m ²	0.31m ²	0.31m ²
Grand Total	2.07m ²	2.55m ²	2.55m ²	2.55m ²	2.55m ²

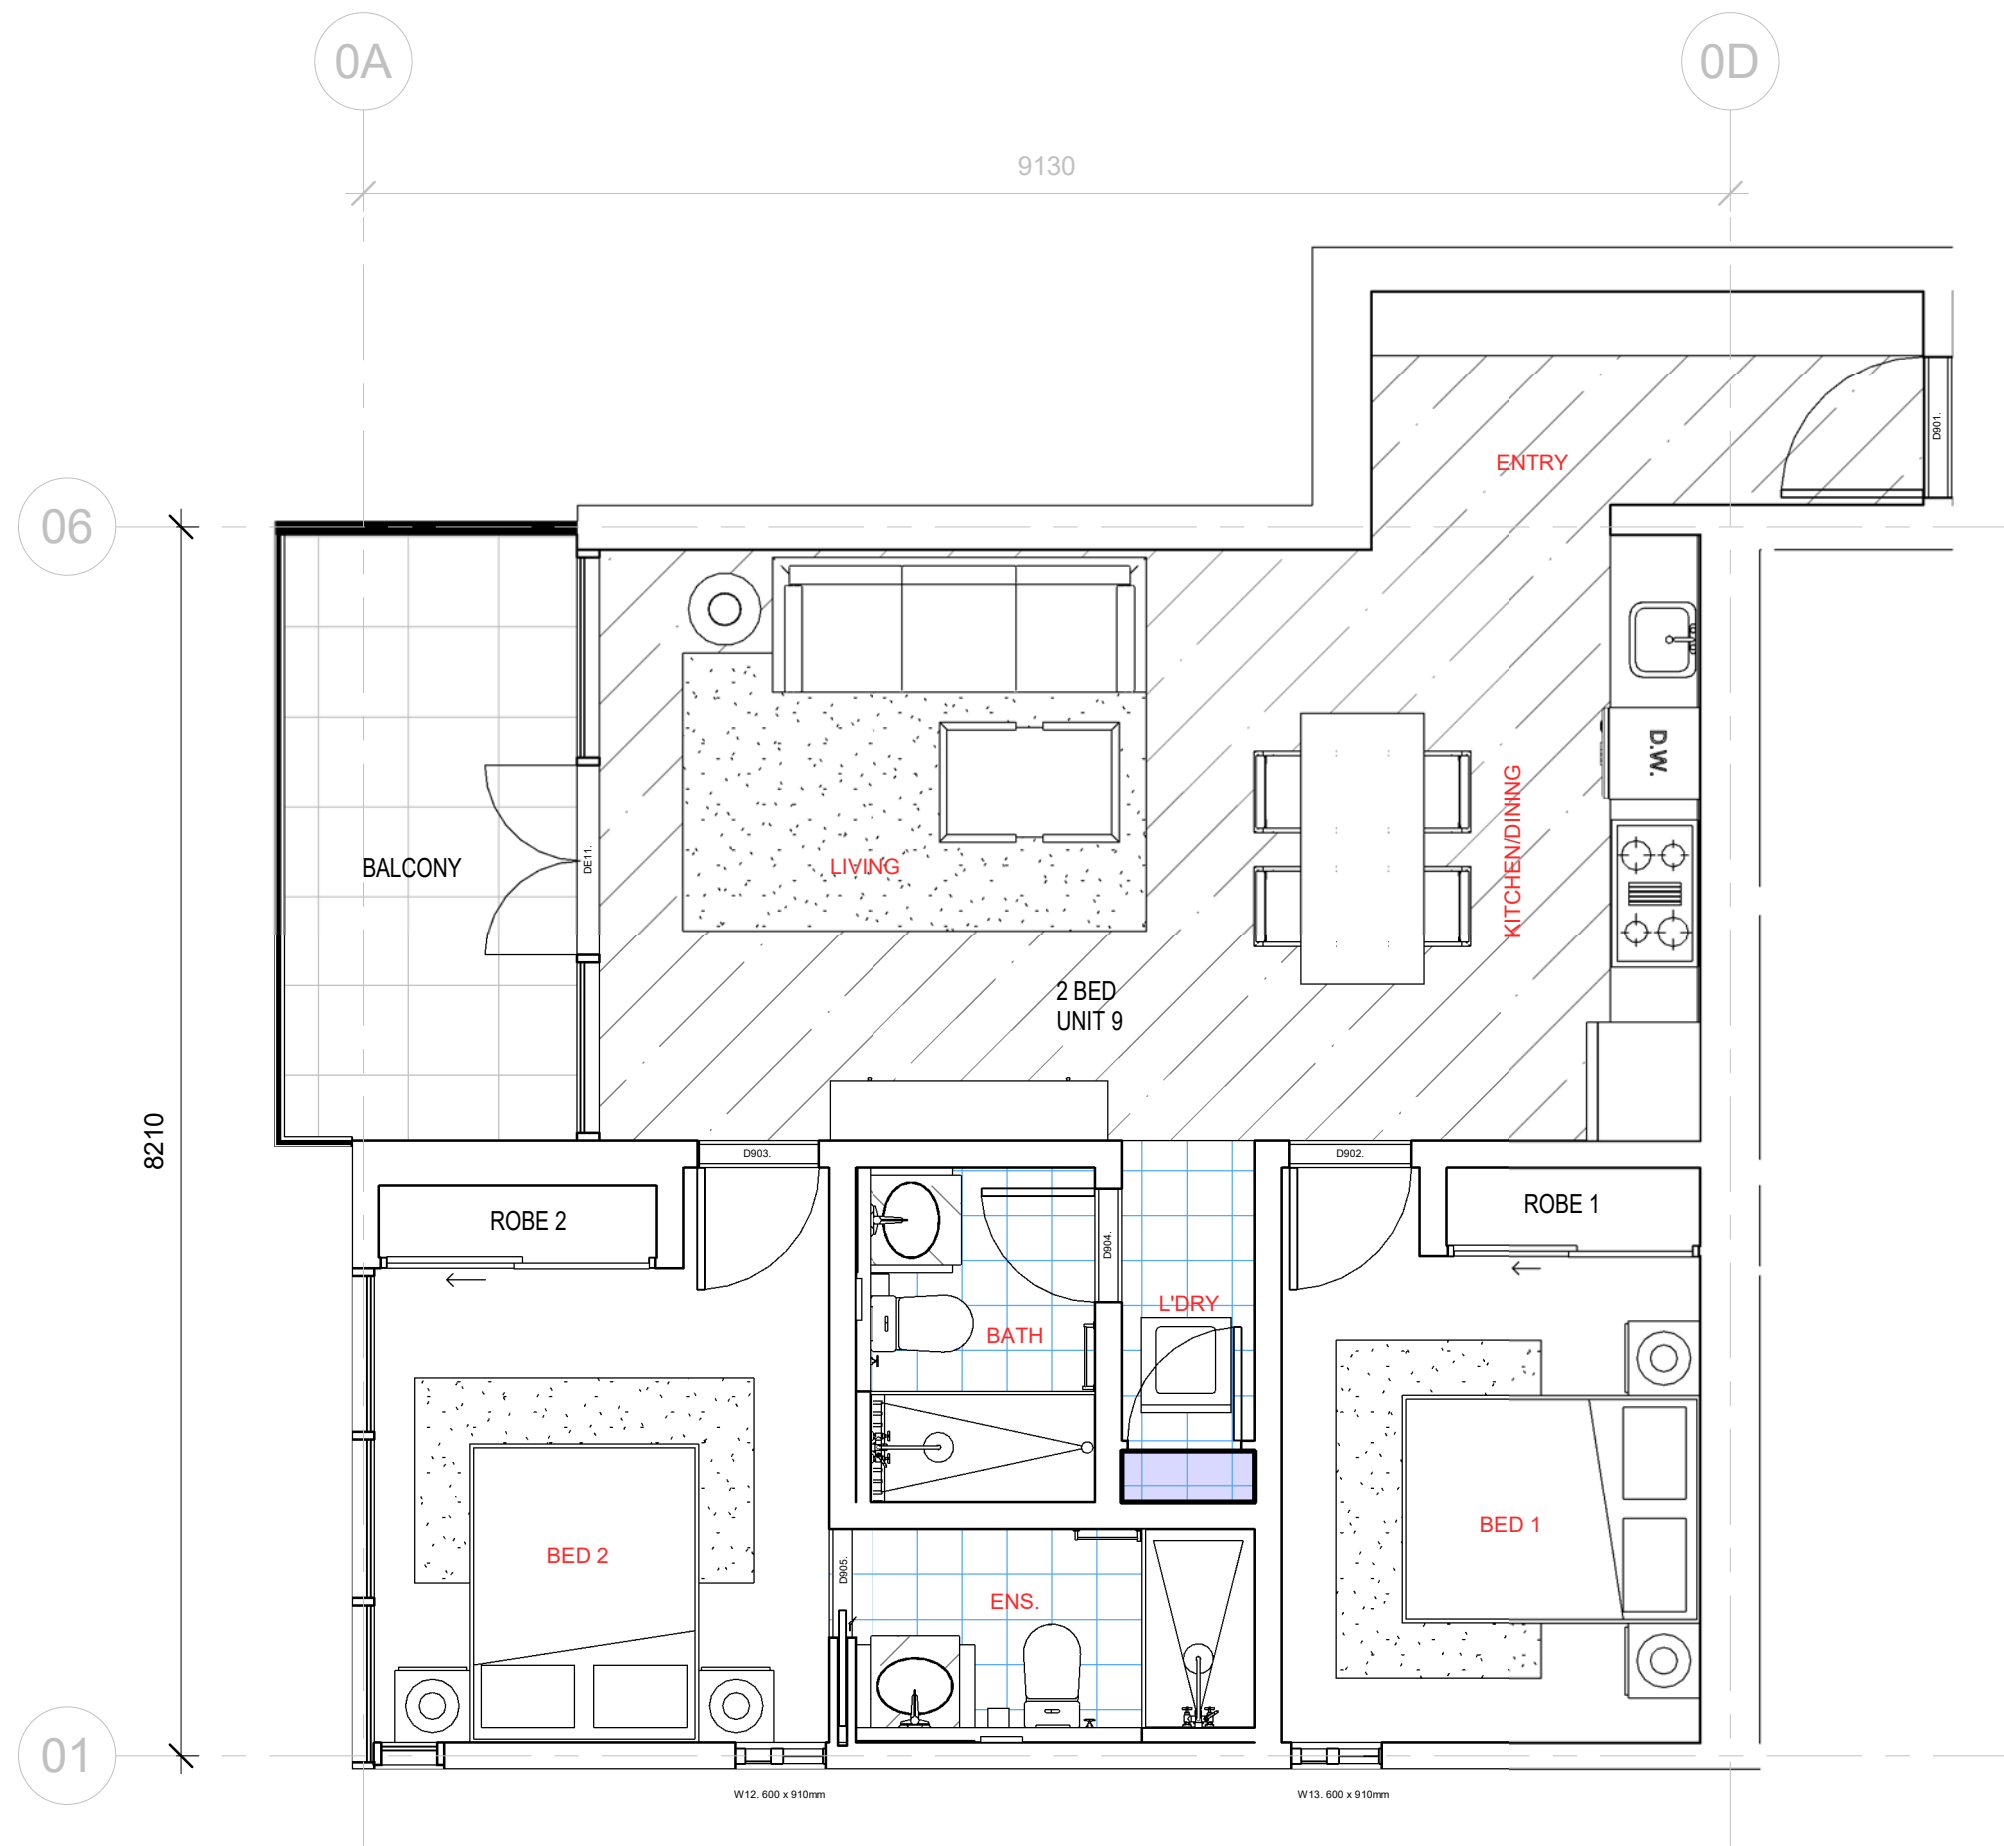

2 DETAIL PLAN - B3 - 2 BED UNIT
1 : 50

Unit Type	B3 - 2 BED	
Floors	First Floor	Second Floor
Unit Members	Unit 9	Unit 17
Area (Living)	70m ²	70m ²
Wet Area	10.39m ²	10.39m ²
Service Shaft	0.31m ²	0.31m ²
Balcony/Courtyard	8.11m ²	8.11m ²
Grand Total	88.81m ²	88.81m ²


Storage Area		
Floors	First Floor	Second Floor
Robe 1	0.88m ²	0.88m ²
Robe 2	0.88m ²	0.88m ²
Grand Total	1.76m ²	1.76m ²

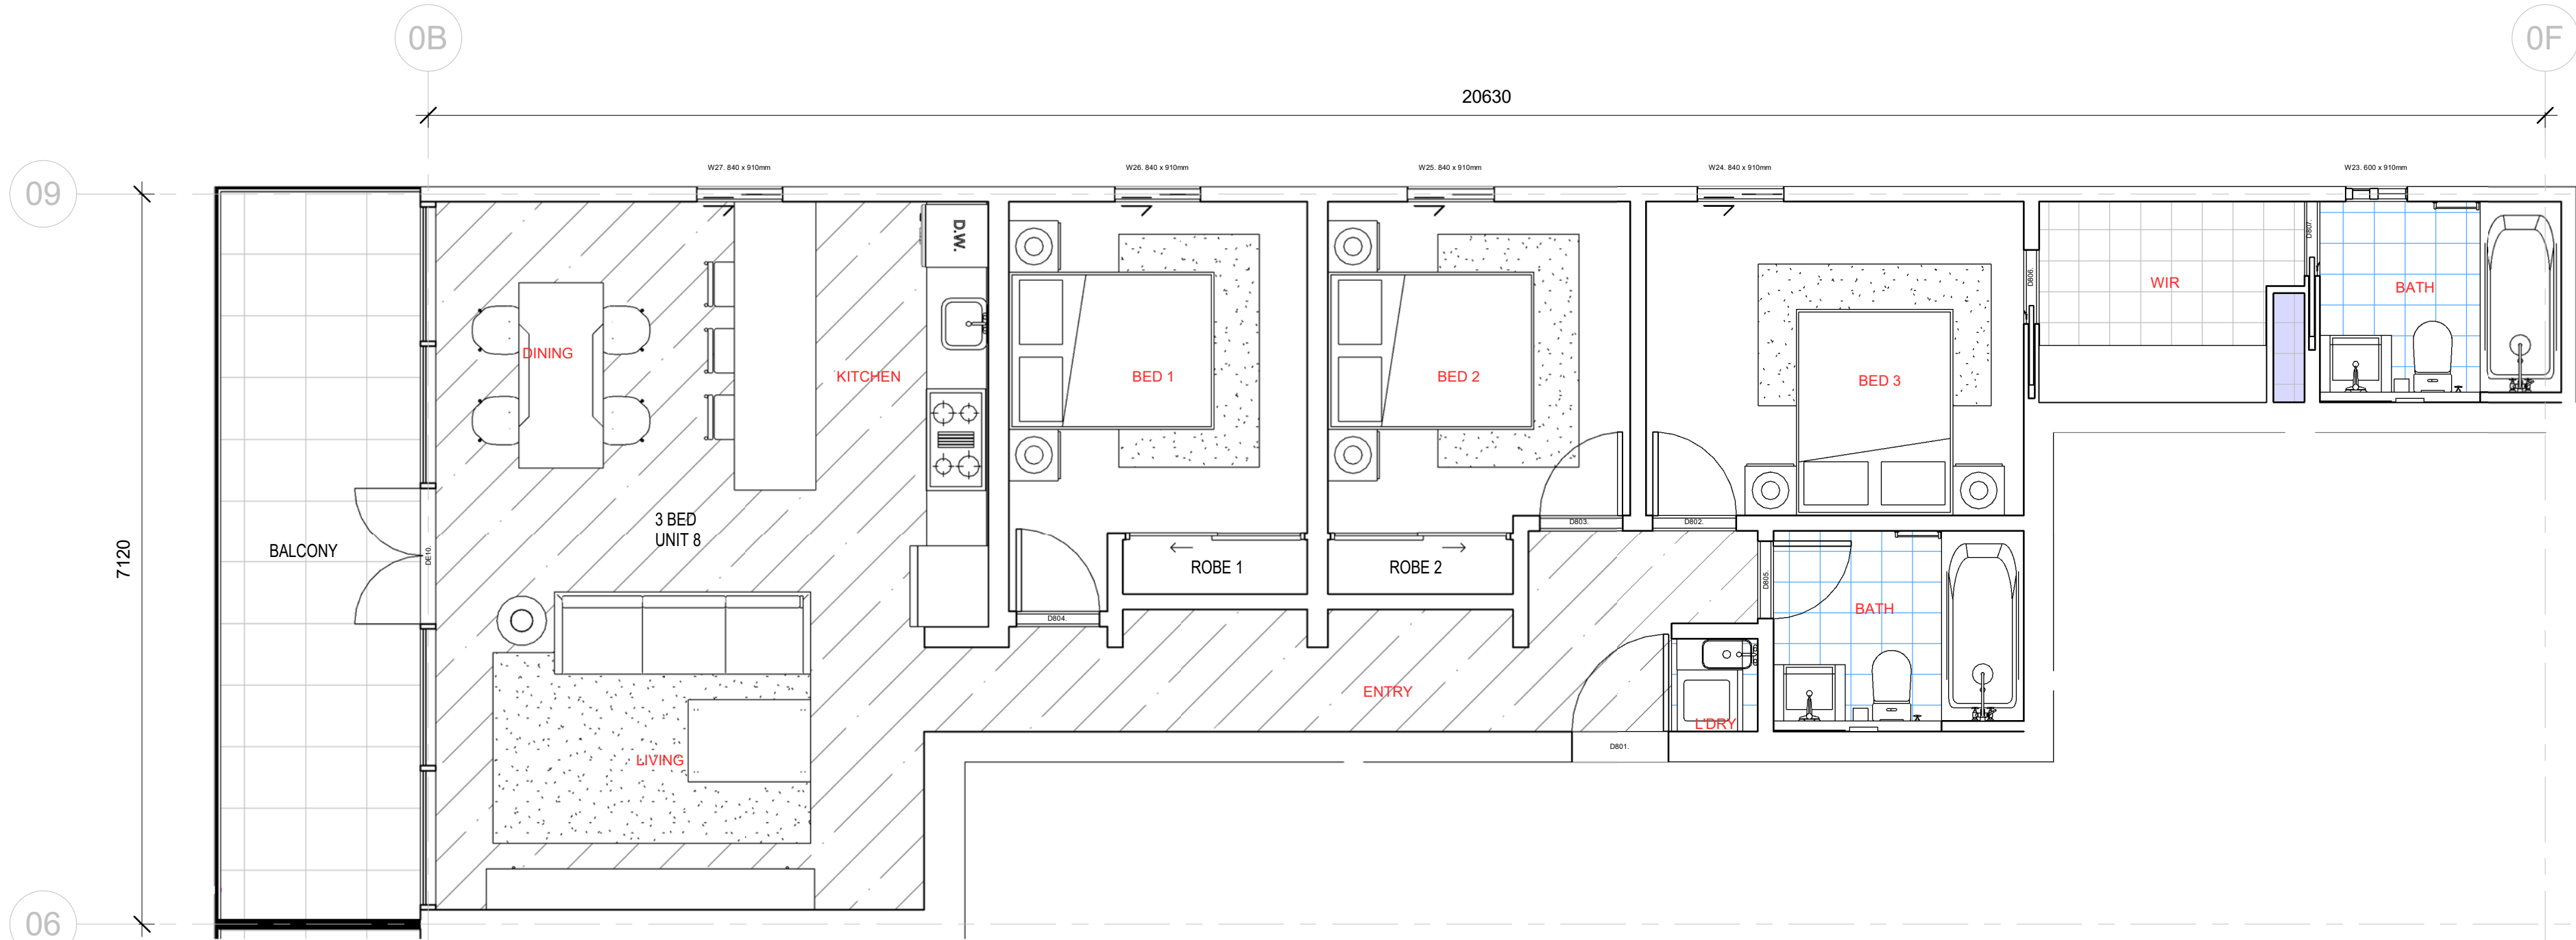

3 DETAIL PLAN - C1 - 3 BED UNIT
1 : 50

Unit Type	C1 - 3 BED	
Floors	First Floor	Second Floor
Unit Members	Unit 8	Unit 16
Area (Living)	98.28m ²	98.28m ²
Wet Area	10.26m ²	10.26m ²
Service Shaft	0.31m ²	0.31m ²
Balcony/Courtyard	14.30m ²	14.30m ²
Grand Total	123.15m ²	123.15m ²


Storage Area		
Floors	First Floor	Second Floor
Robe 1	0.95m ²	0.81m ²
Robe 2	0.95m ²	0.81m ²
WIR	1.22m ²	1.22m ²
Grand Total	3.12m ²	2.84m ²

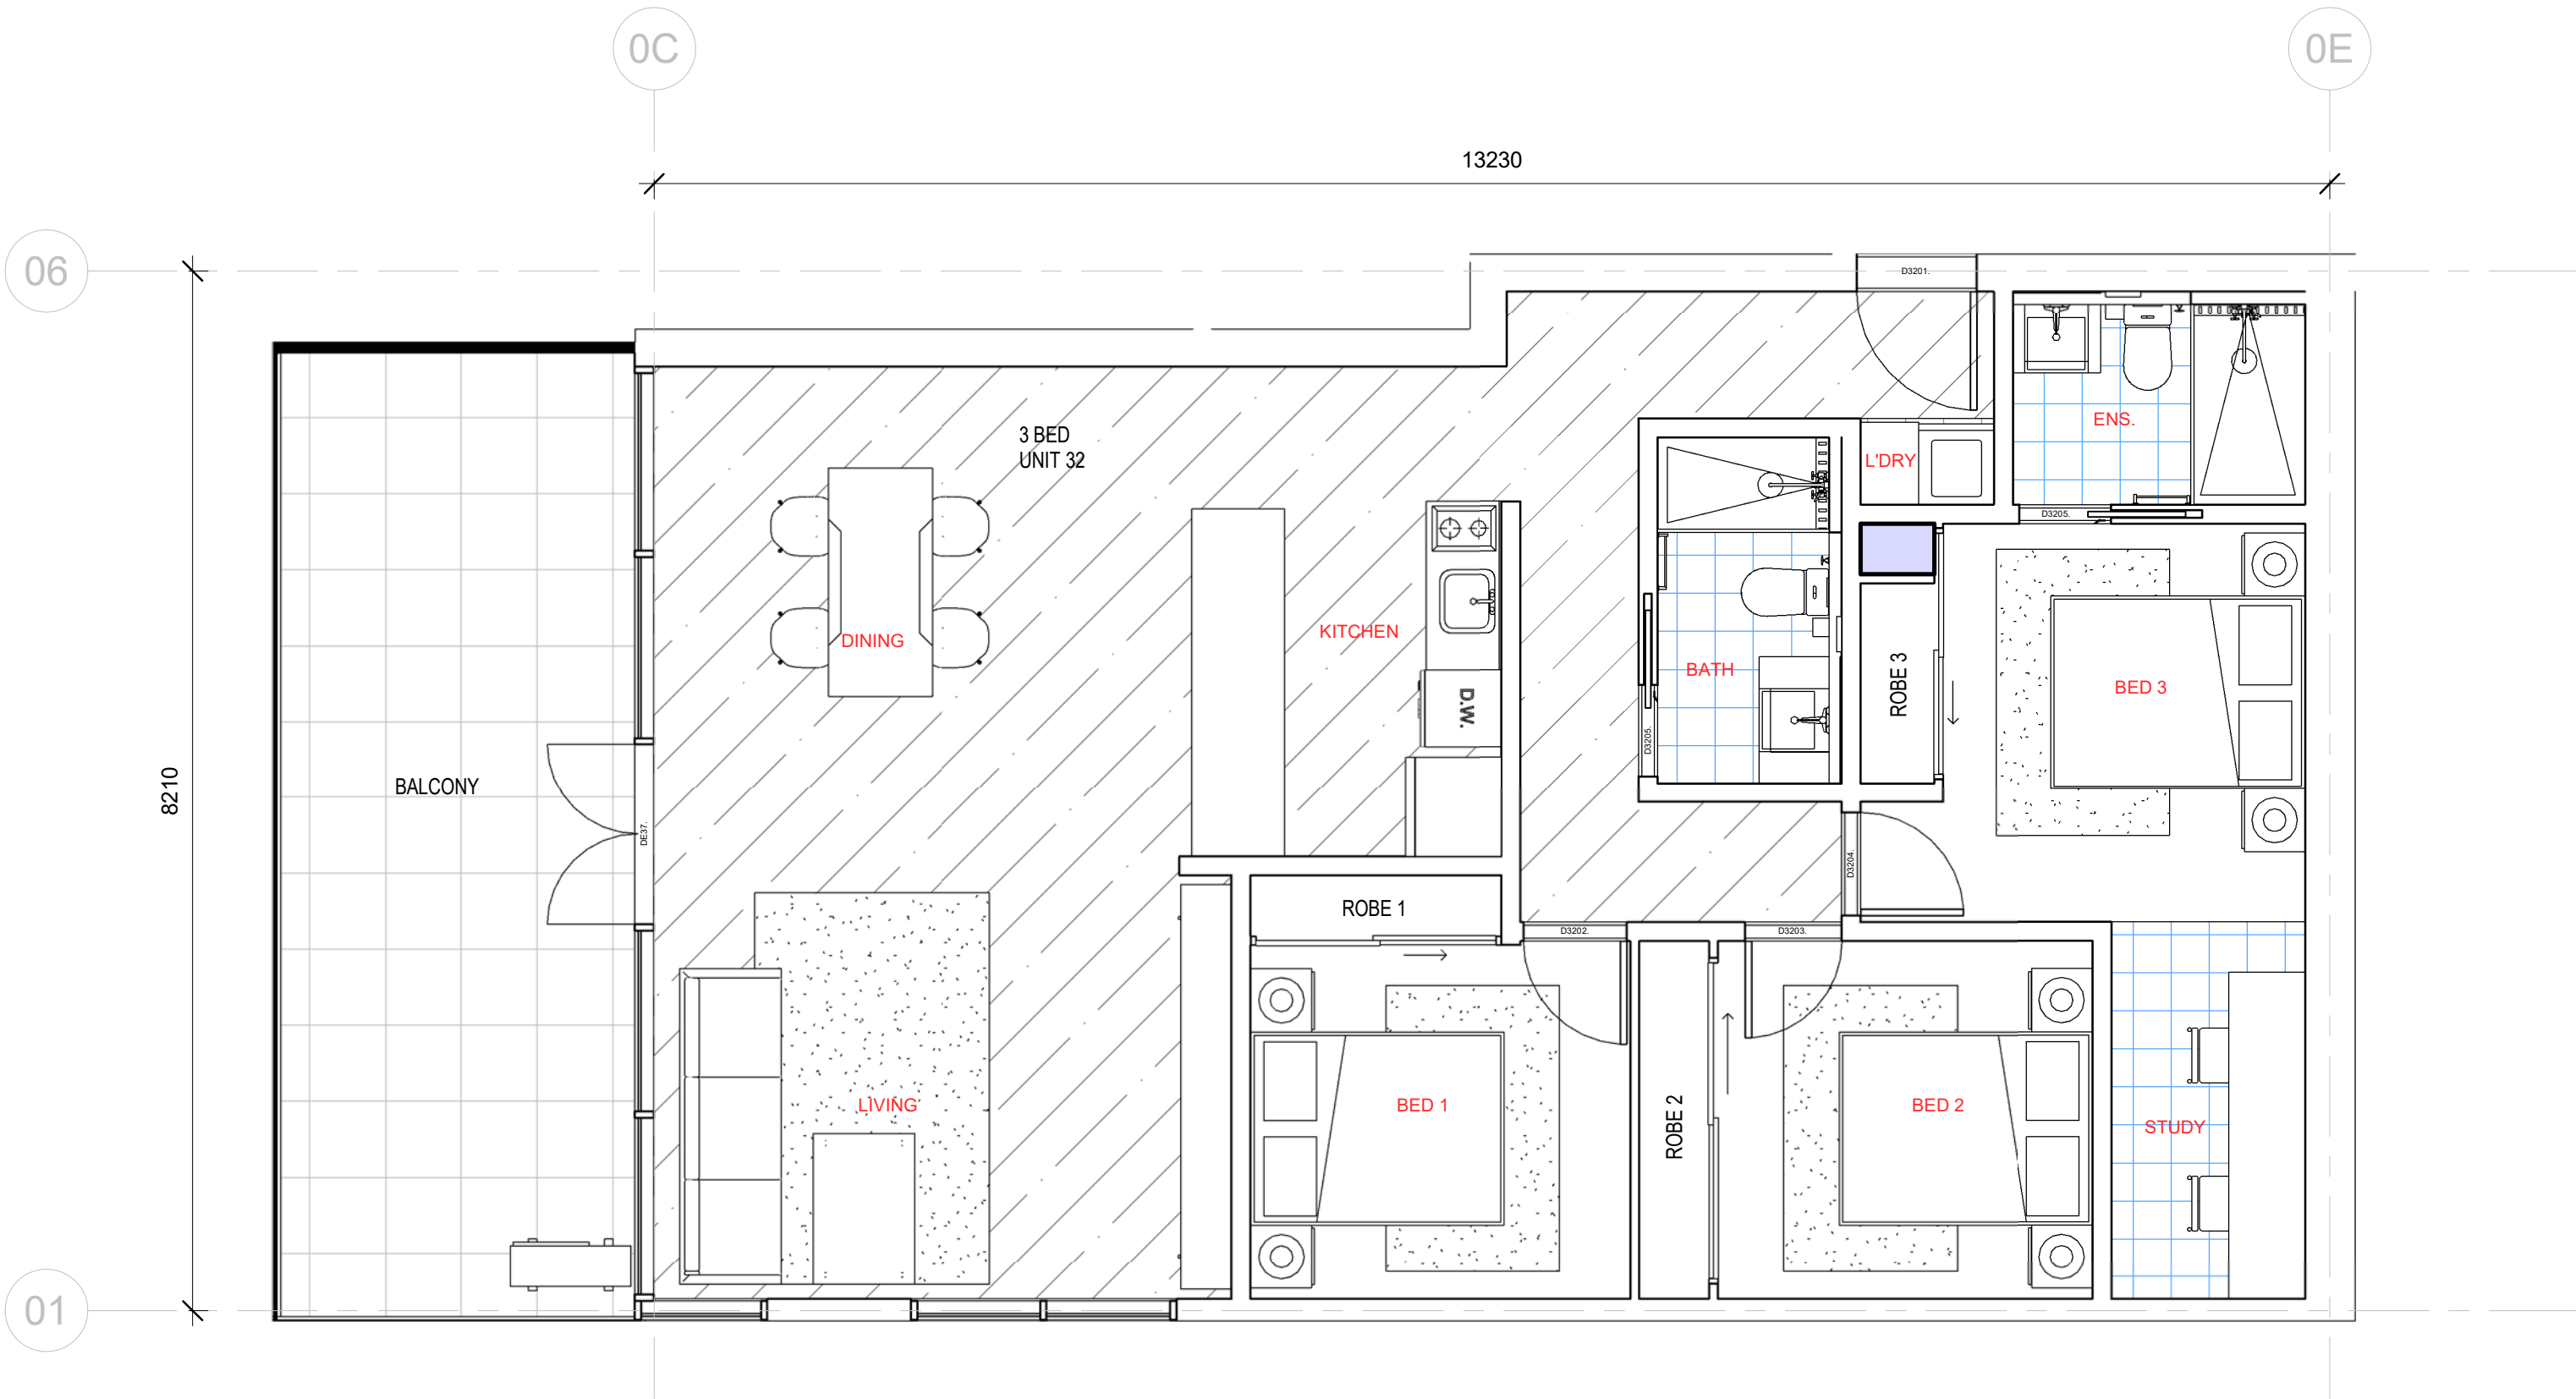

1
DETAIL PLAN - C2 - 3 BED UNIT
1 : 50

Unit Type	C2 - 3 BED	
Floors	Third Floor	Fourth Floor
Unit Members	Unit 25	Unit 32
Area (Living)	99.25m ²	99.84m ²
Wet Area	8.57m ²	8.57m ²
Service Shaft	0.23m ²	0.23m ²
Balcony/Courtyard	22.20m ²	21.58m ²
Grand Total	130.25m ²	130.22m ²


Storage Area		
Floors	Third Floor	Fourth Floor
Robe 1	0.89m ²	0.95m ²
Robe 2	1.55m ²	1.55m ²
Robe 3	0.91m ²	0.91m ²
Grand Total	3.35m ²	3.41m ²

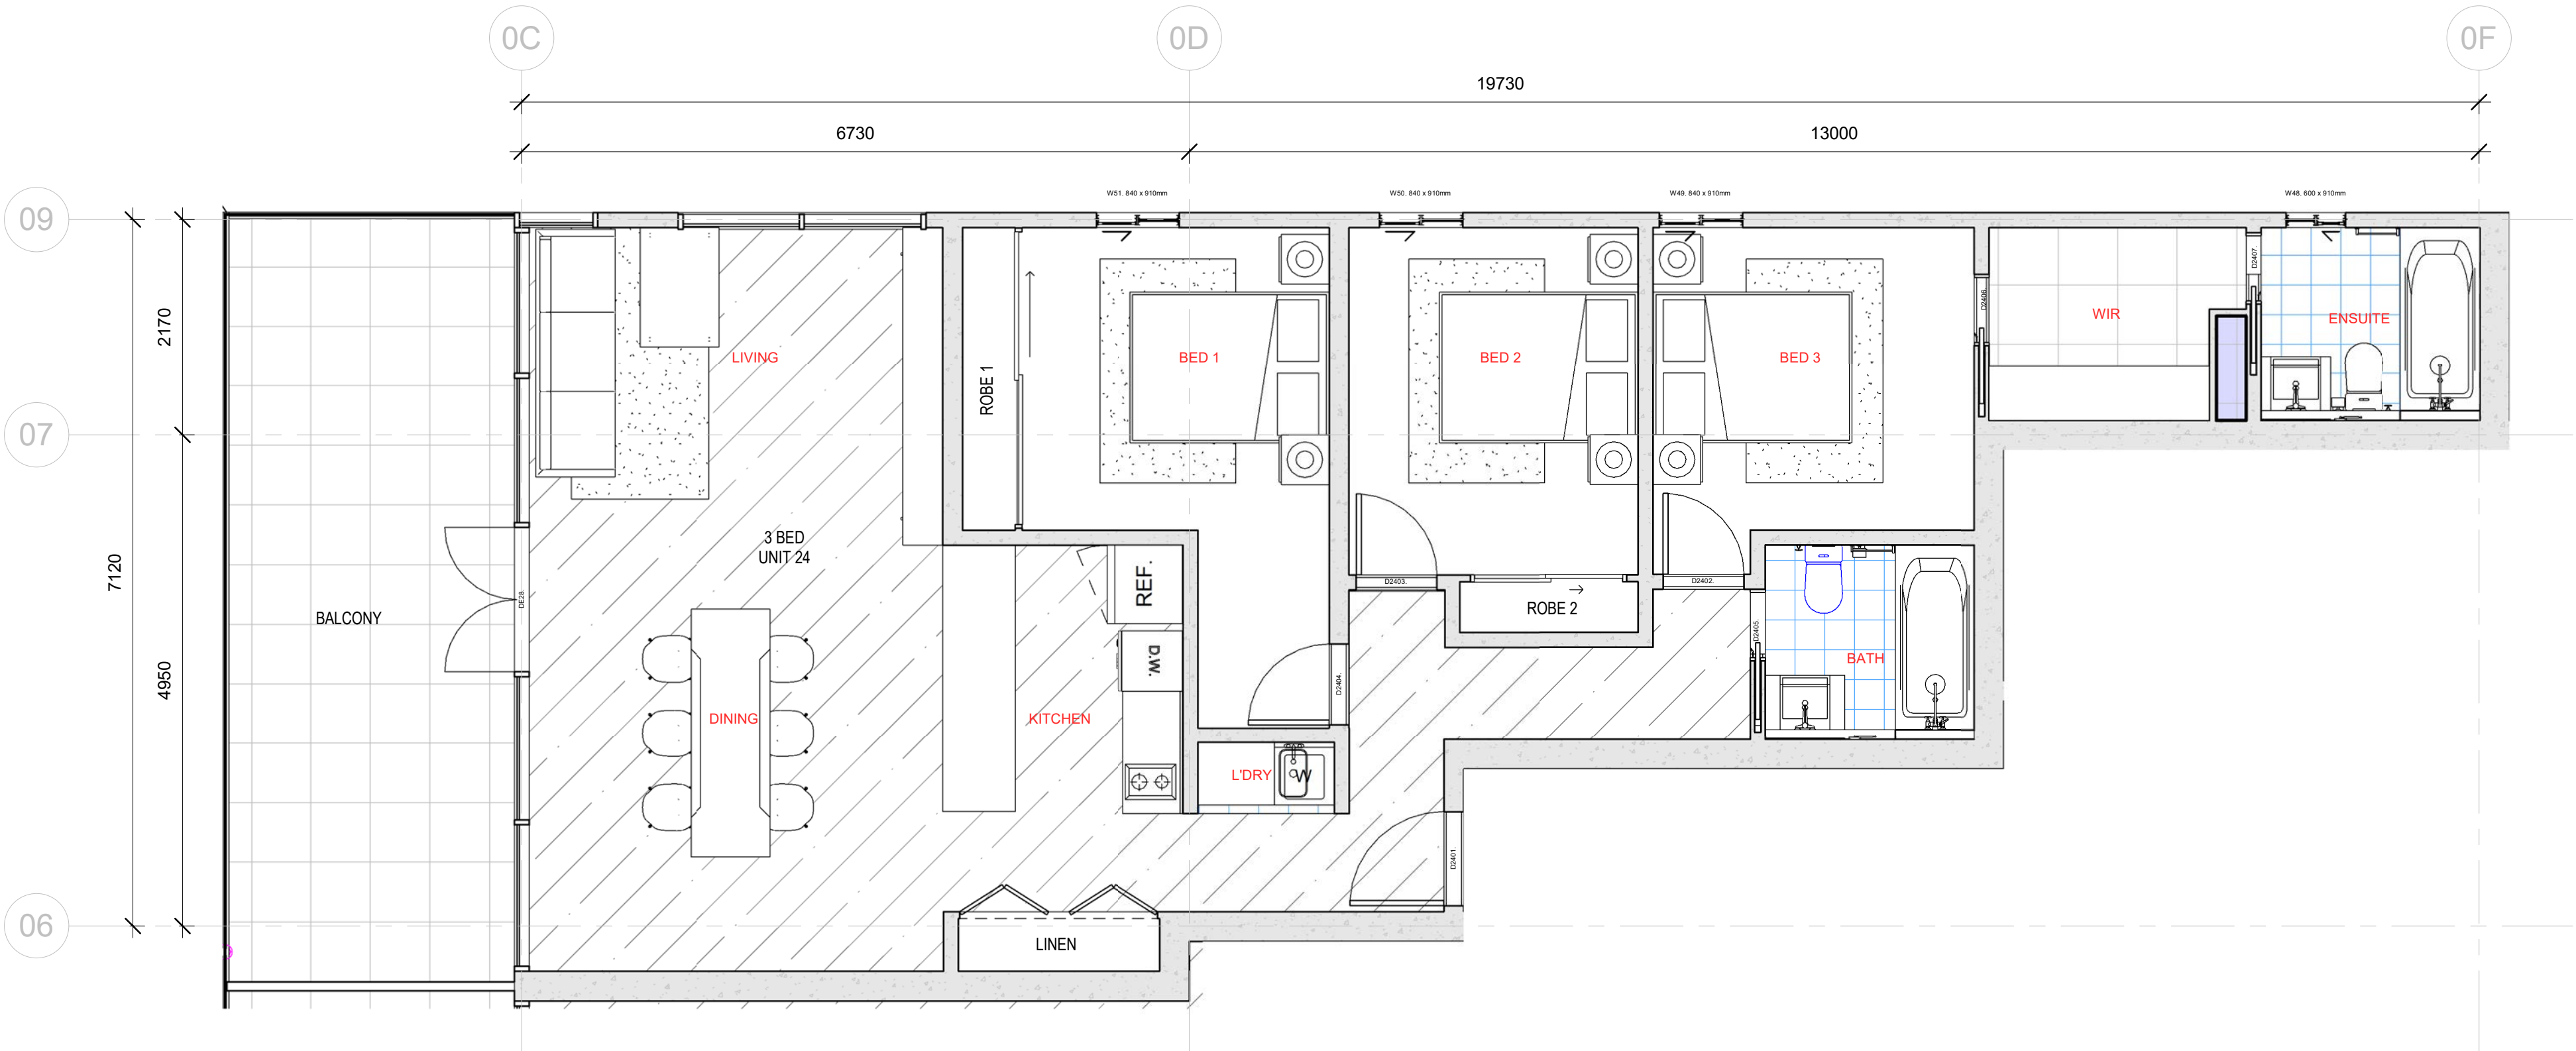


2
DETAIL PLAN - C3 - 3 BED
1 : 50

Unit Type	C3 - 3 BED	
Floors	Third Floor	Fourth Floor
Unit Members	Unit 24	Unit 31
Area (Living)	104.90m ²	105.50m ²
Wet Area	9.39m ²	8.57m ²
Service Shaft	0.31m ²	0.31m ²
Balcony/Courtyard	22.46m ²	21.85m ²
Grand Total	137.06m ²	136.23m ²


Storage Area		
Floors	Third Floor	Fourth Floor
Robe 1	1.61m ²	1.61m ²
Robe 2	0.91m ²	1.91m ²
Linen	1.07m ²	1.07m ²
WIR	1.22m ²	1.22m ²
Grand Total	4.81m ²	4.81m ²

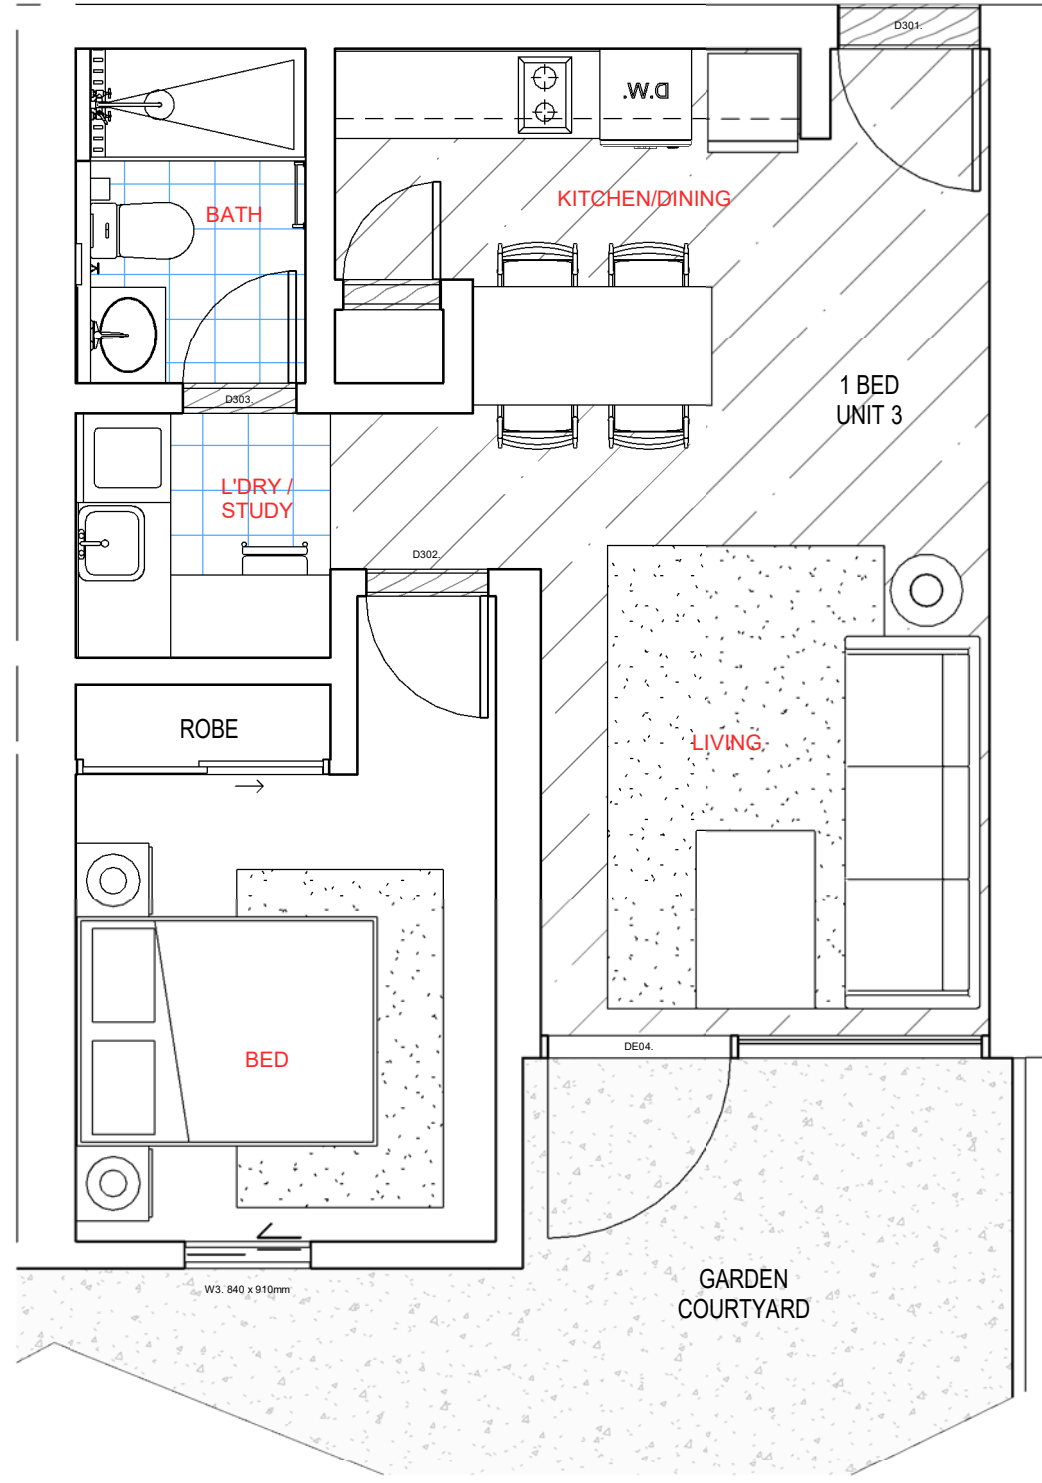


1 A1 - FLOOR FINISHES
1 : 50

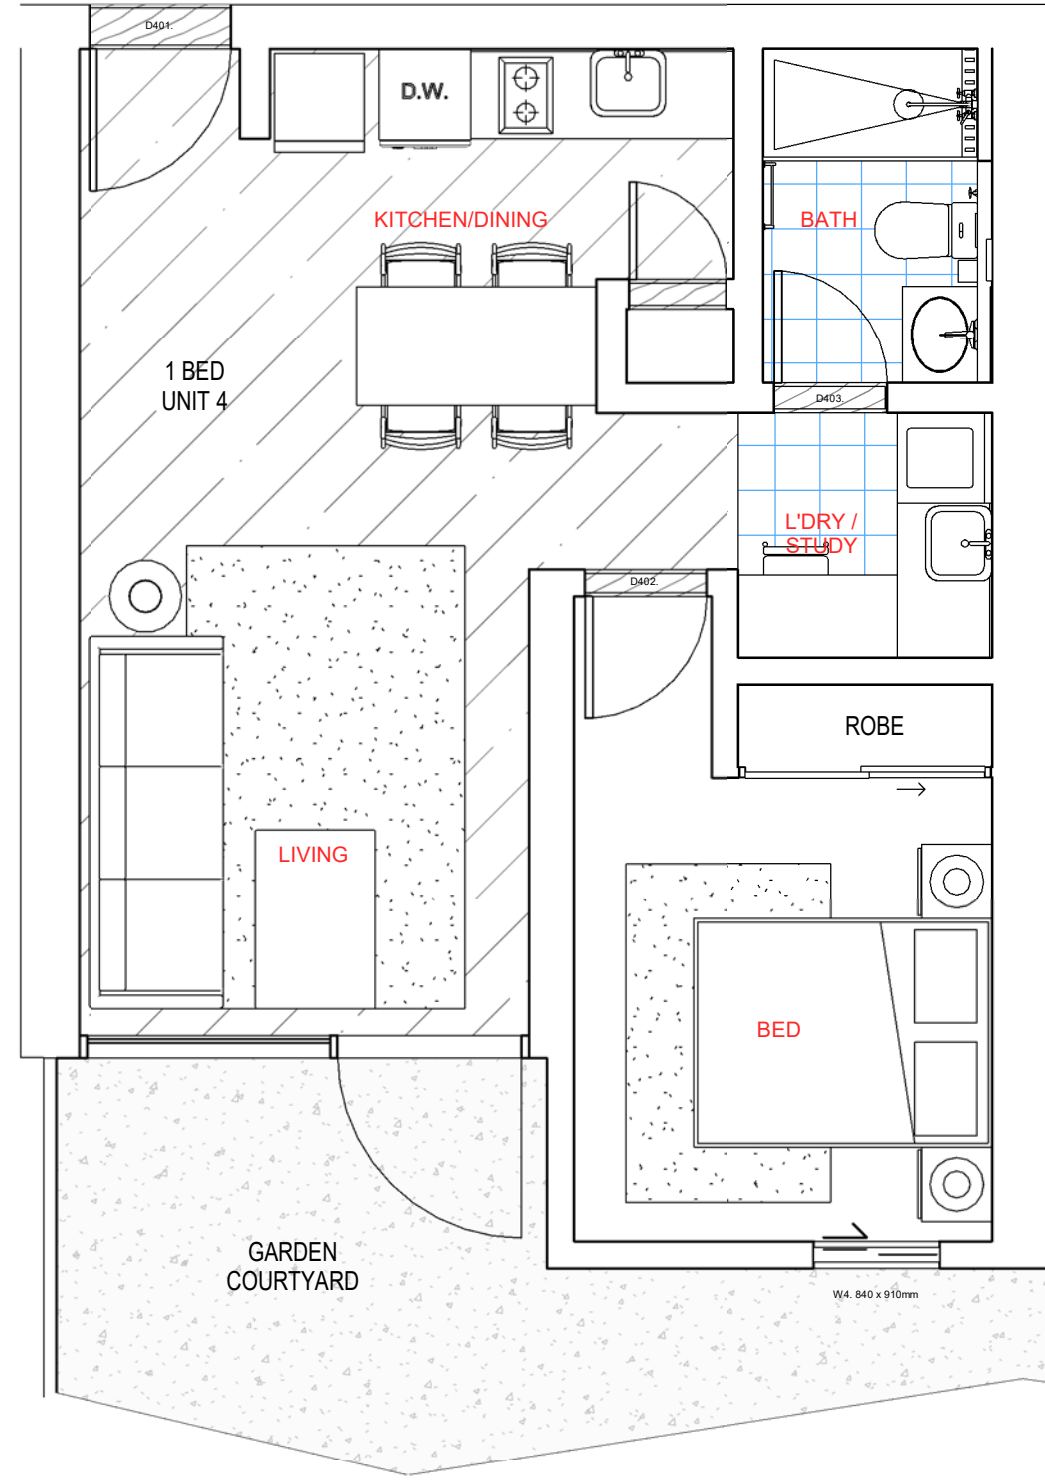


2 A2 - FLOOR FINISHES
1 : 50

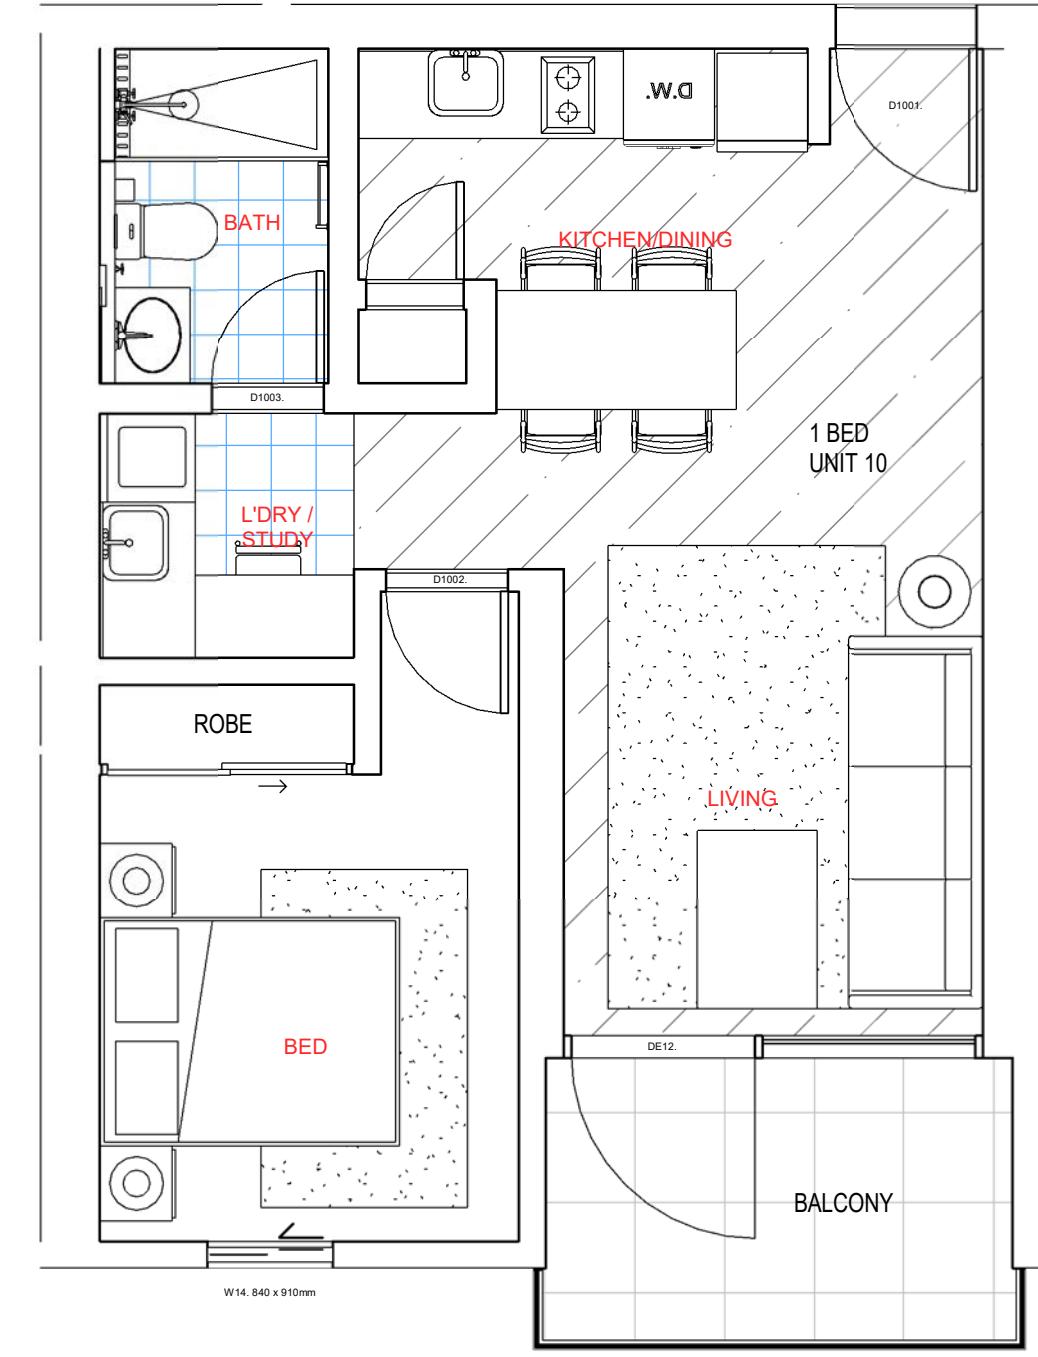


3 A3 - FLOOR FINISHES
1 : 50

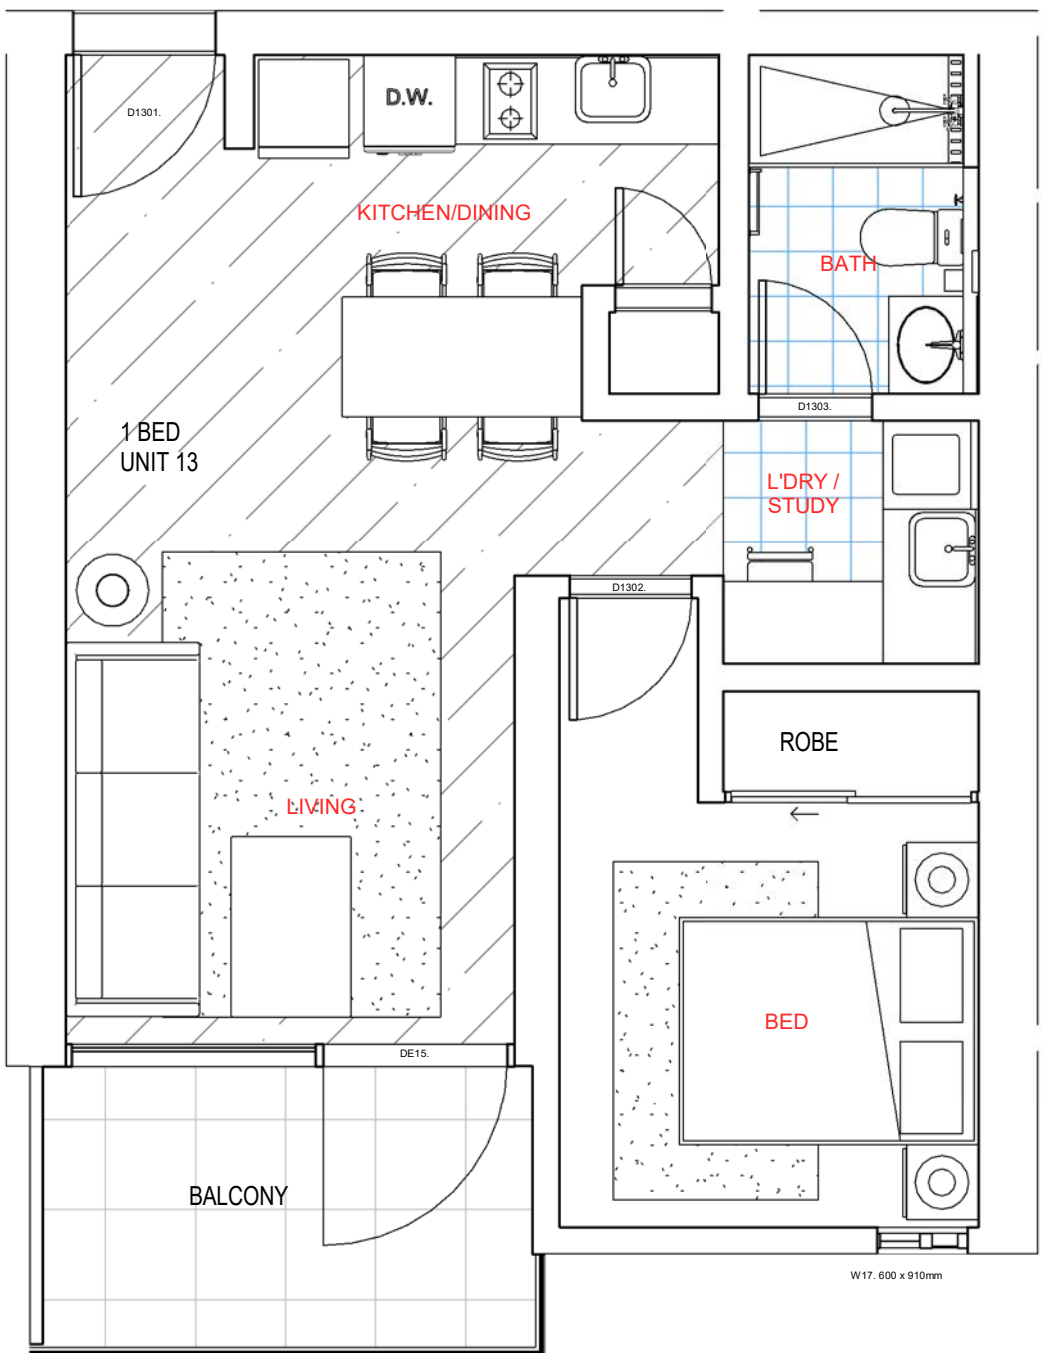


4 A4 - FLOOR FINISHES
1 : 50

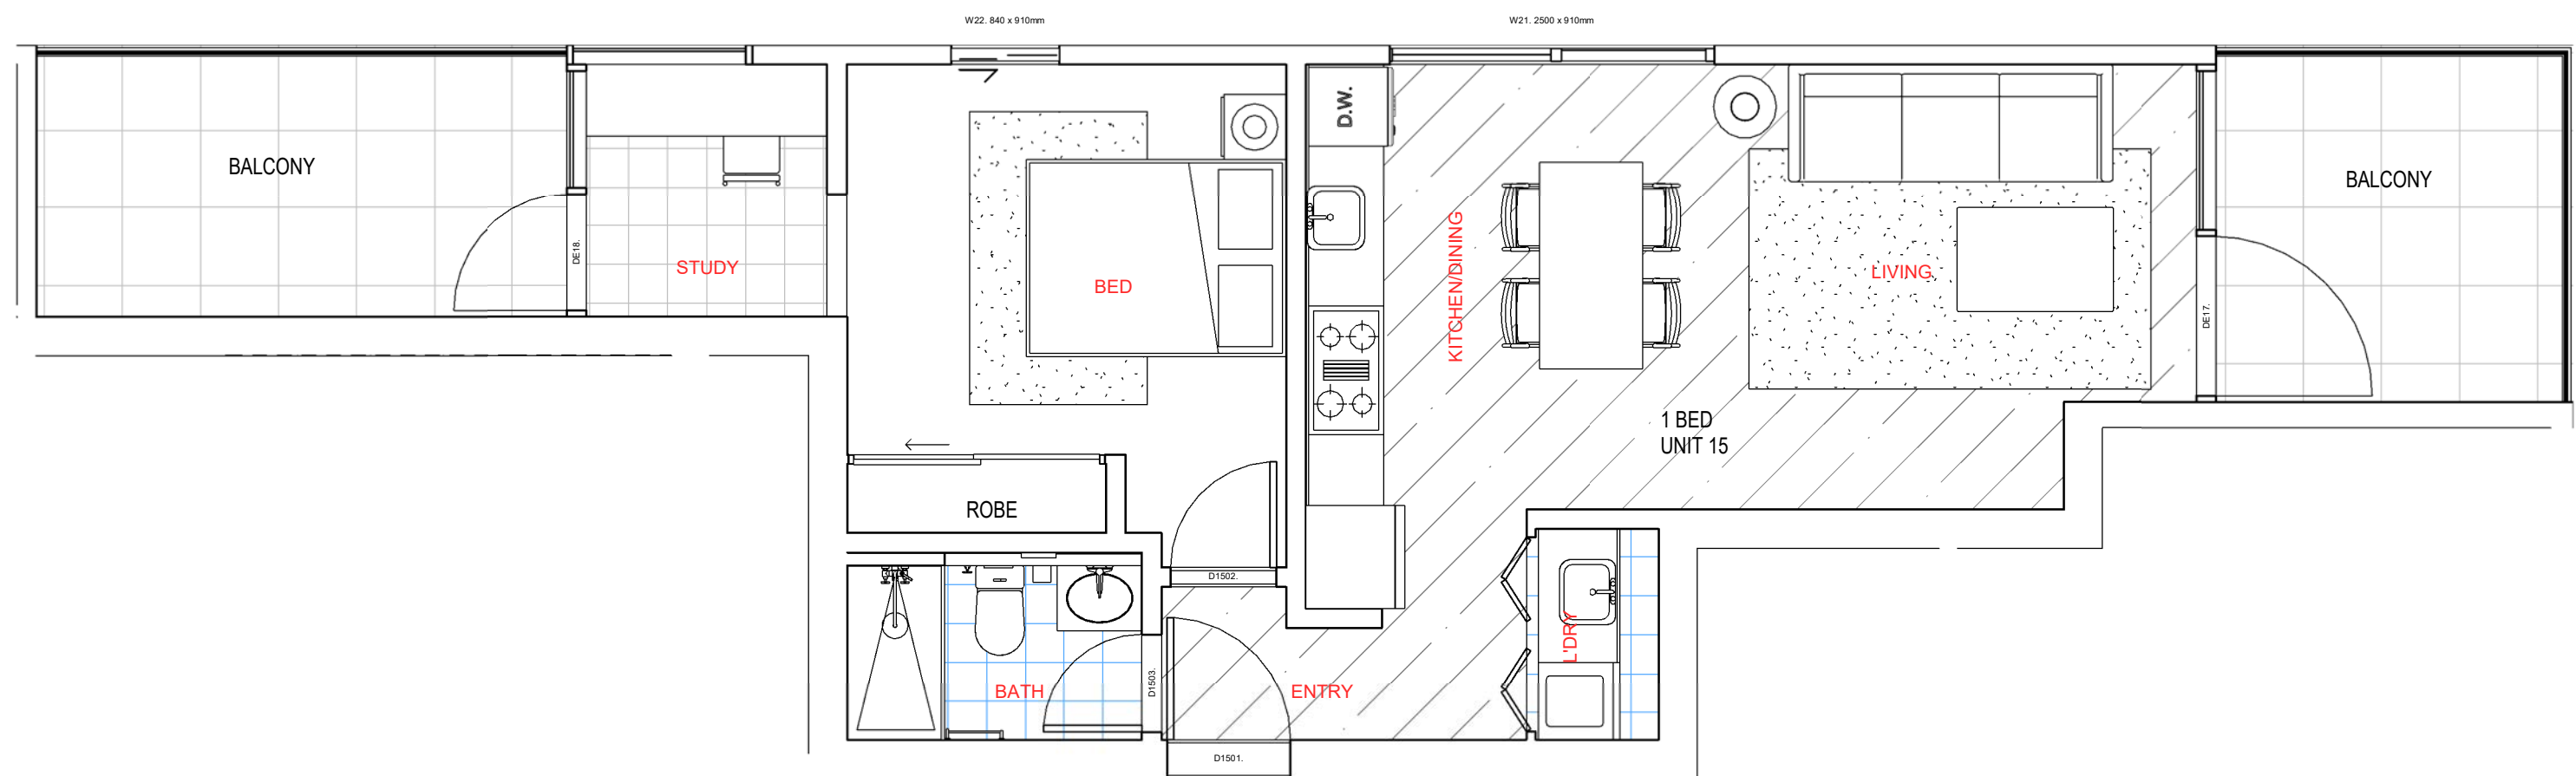


5 A5 - FLOOR FINISHES
1 : 50

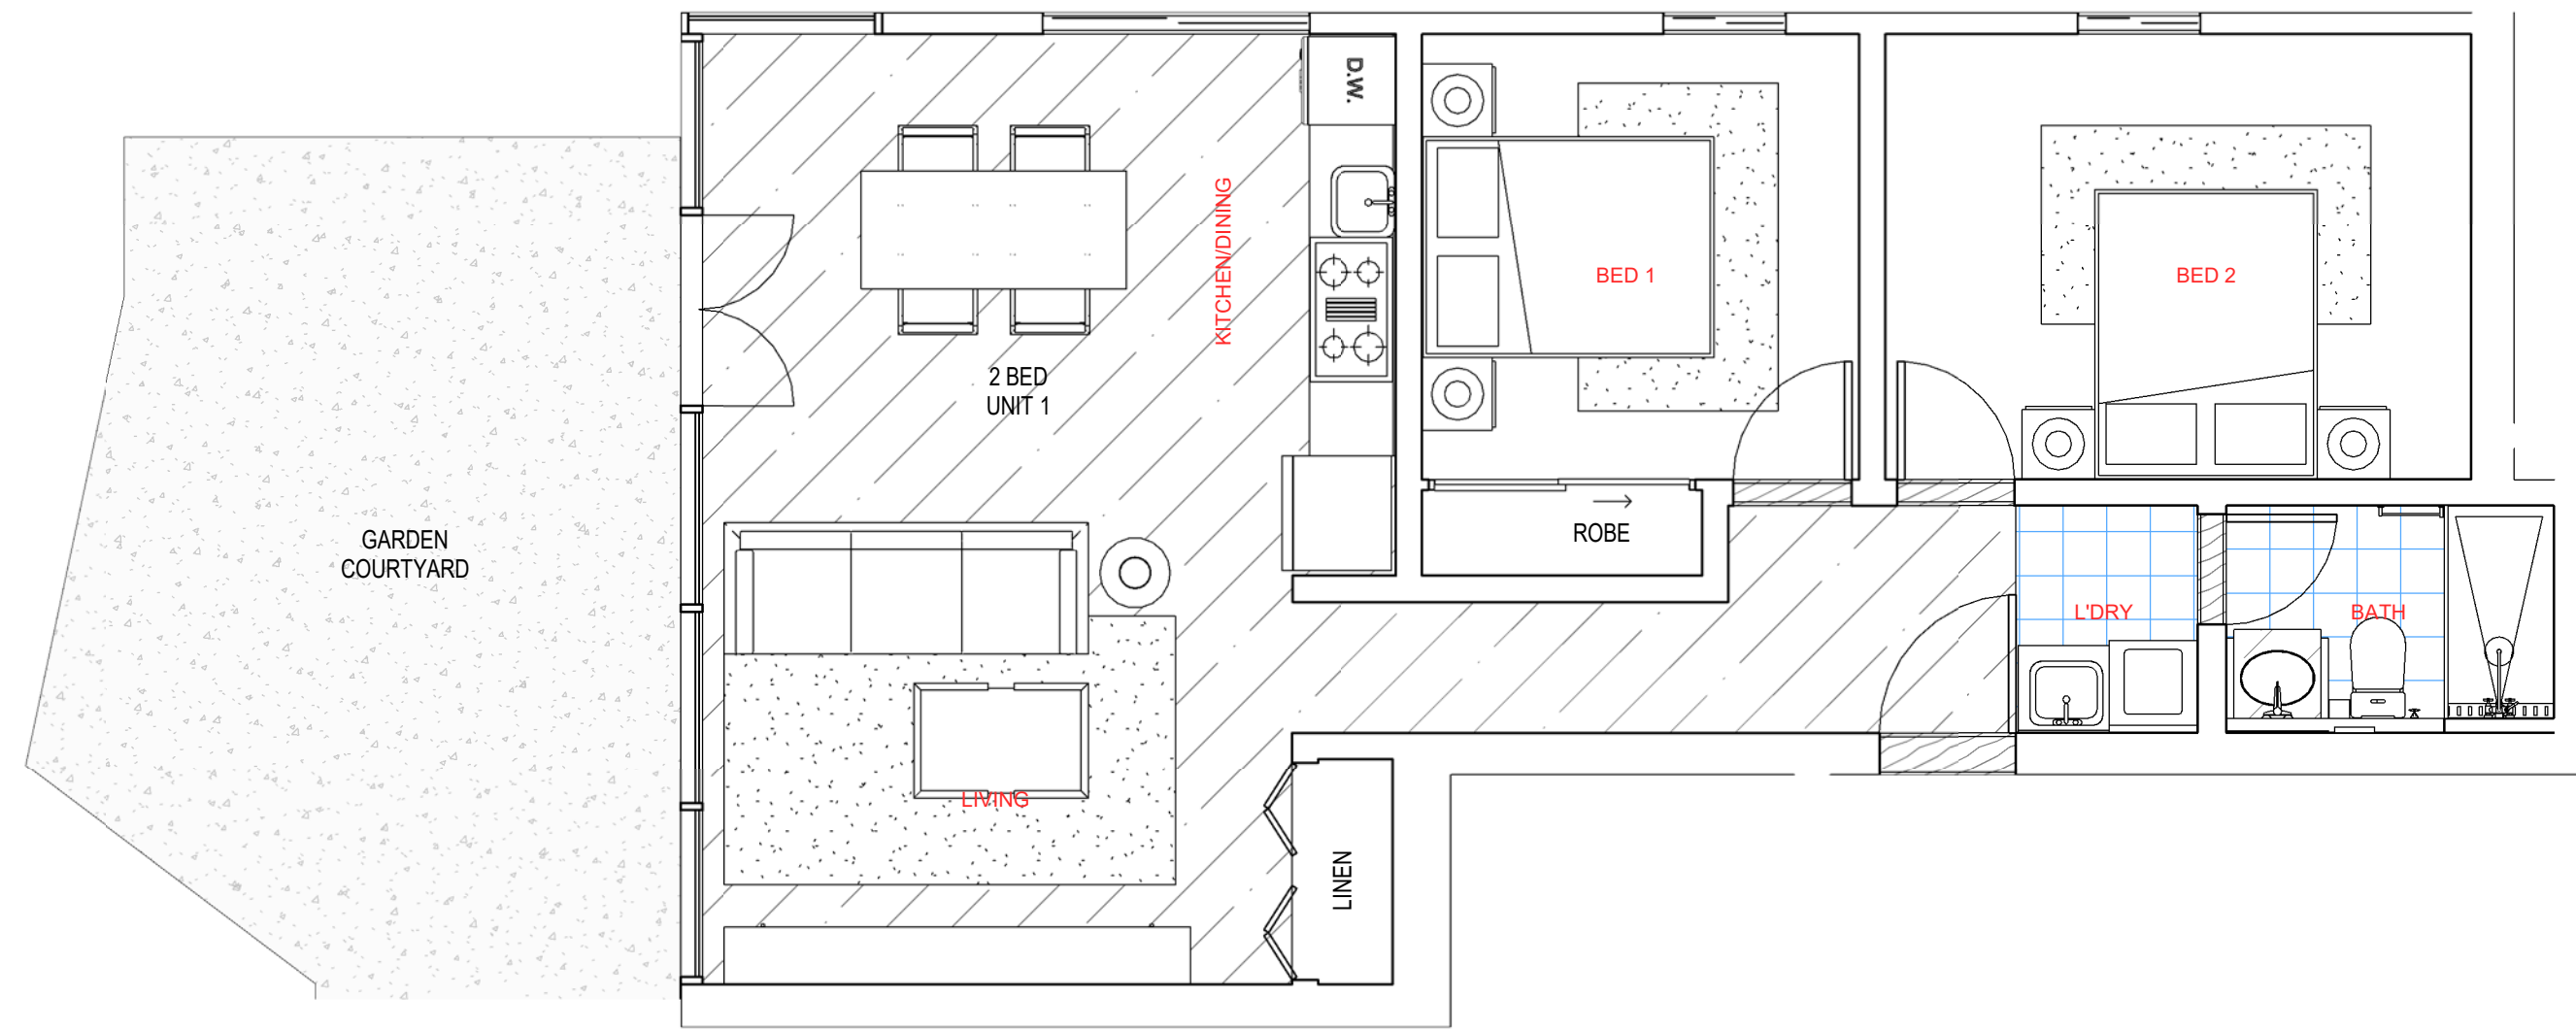


1 B1 - FLOOR FINISHES
1 : 50

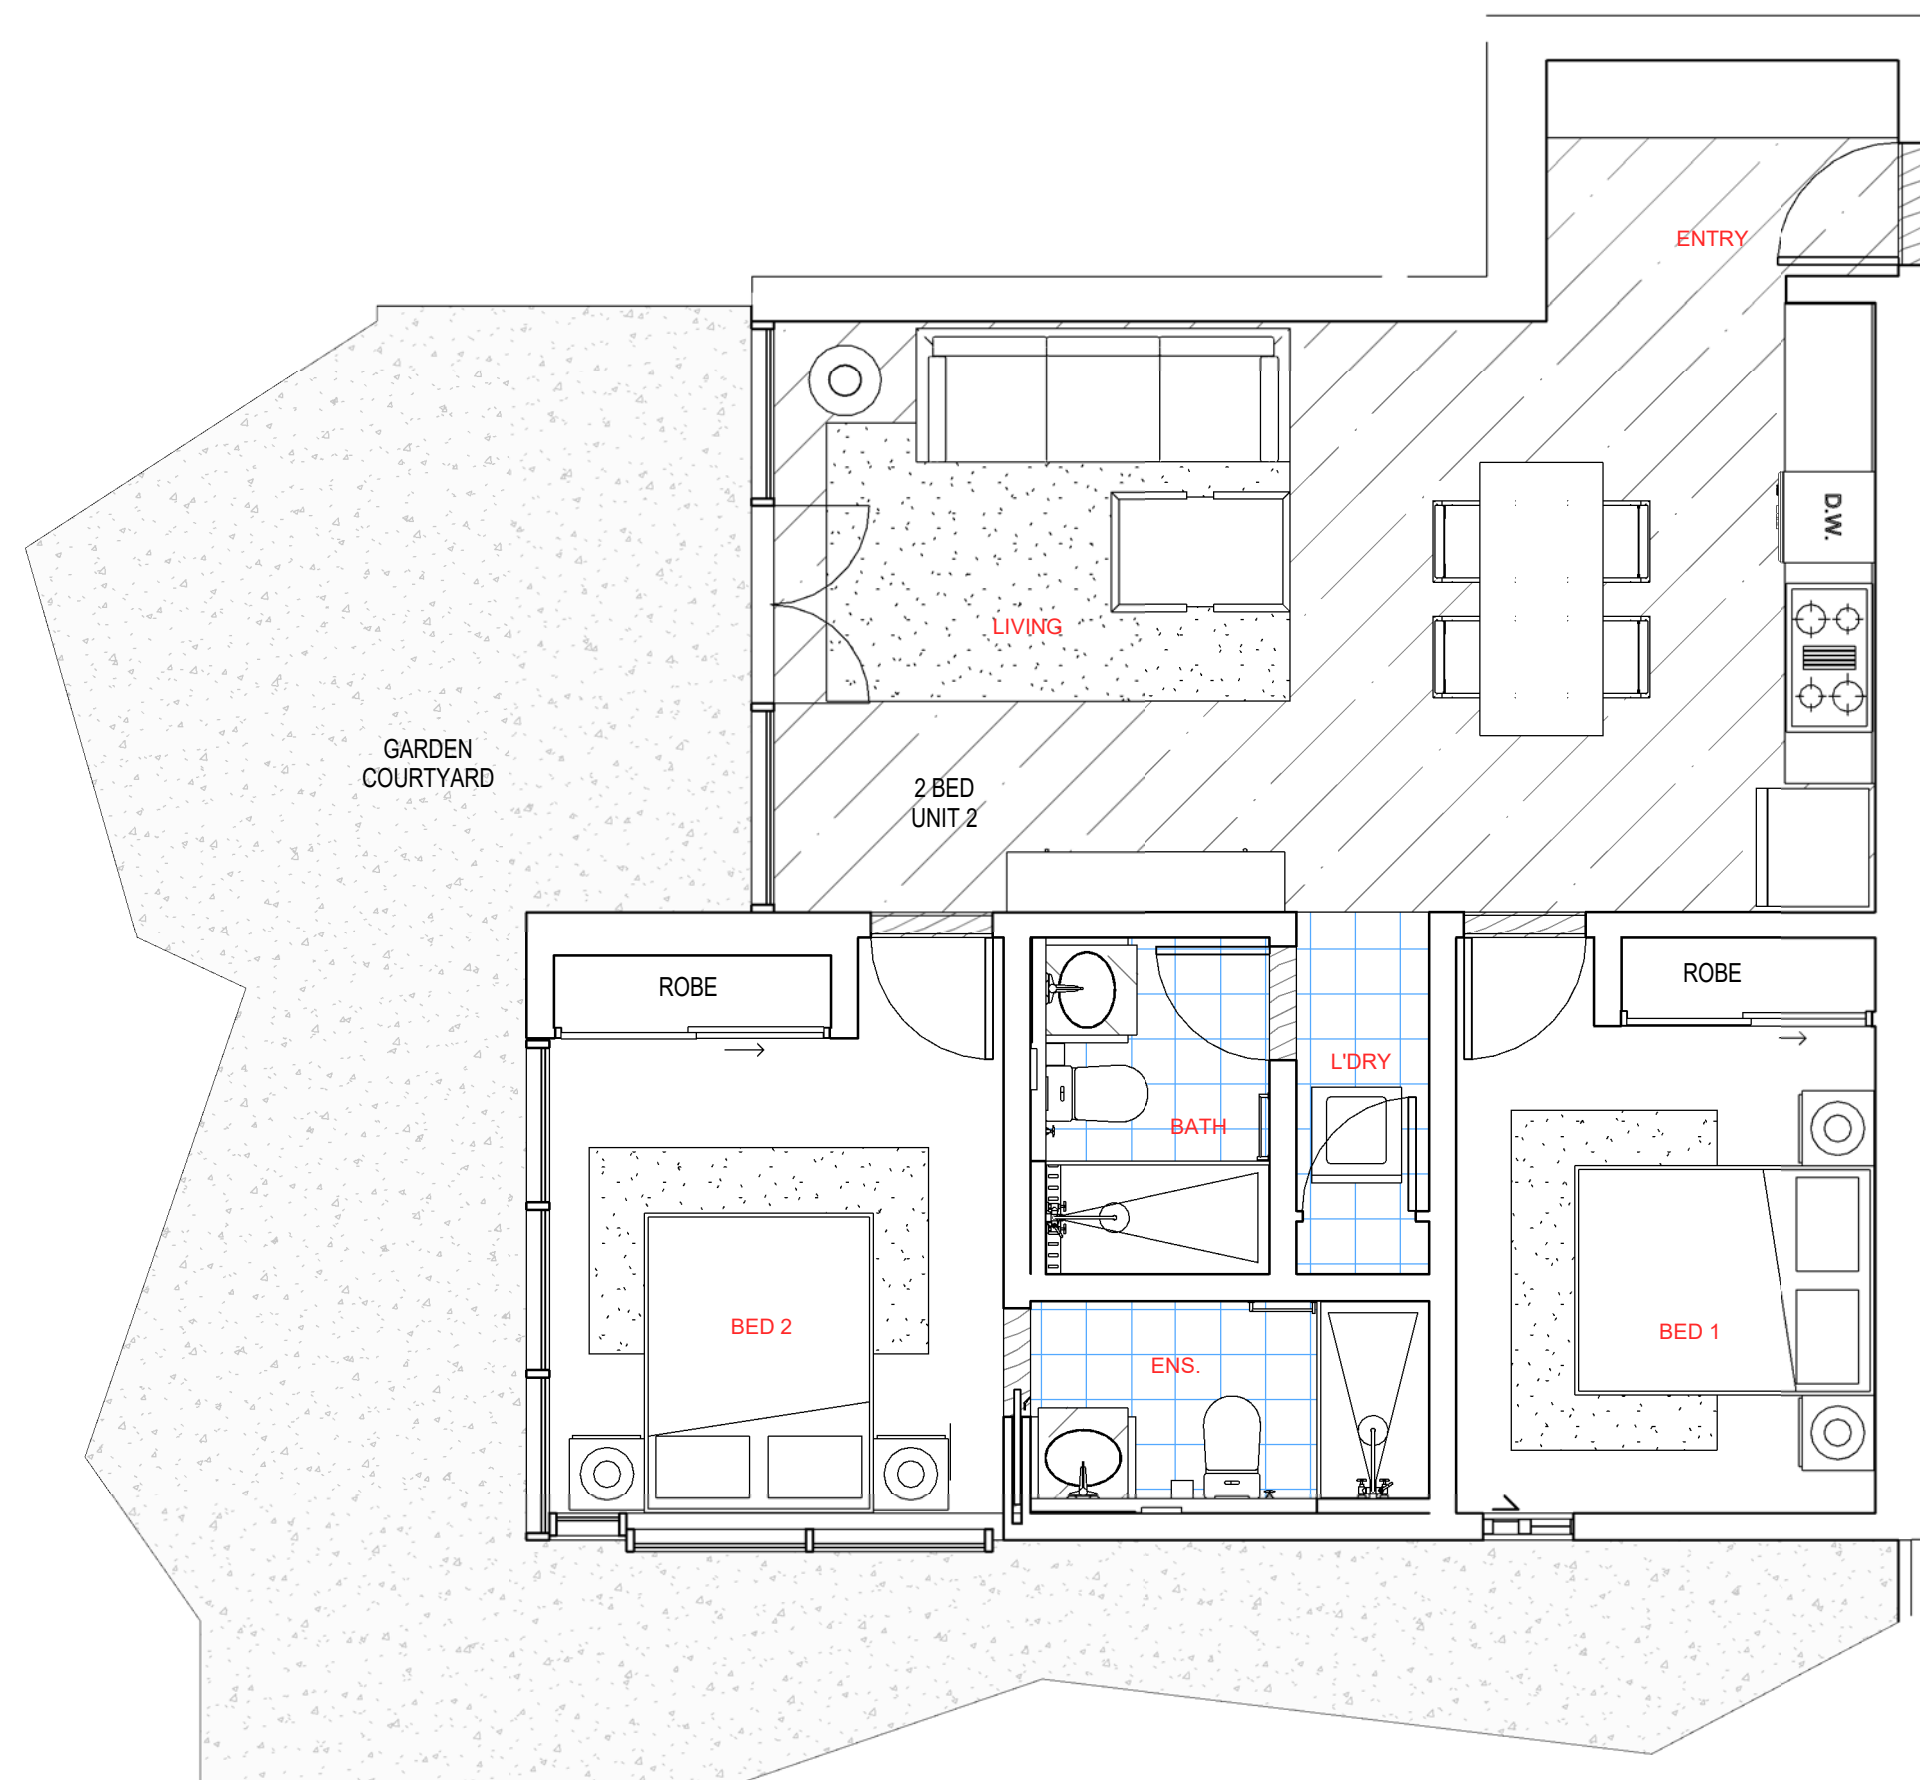


2 B2 - FLOOR FINISHES
1 : 50

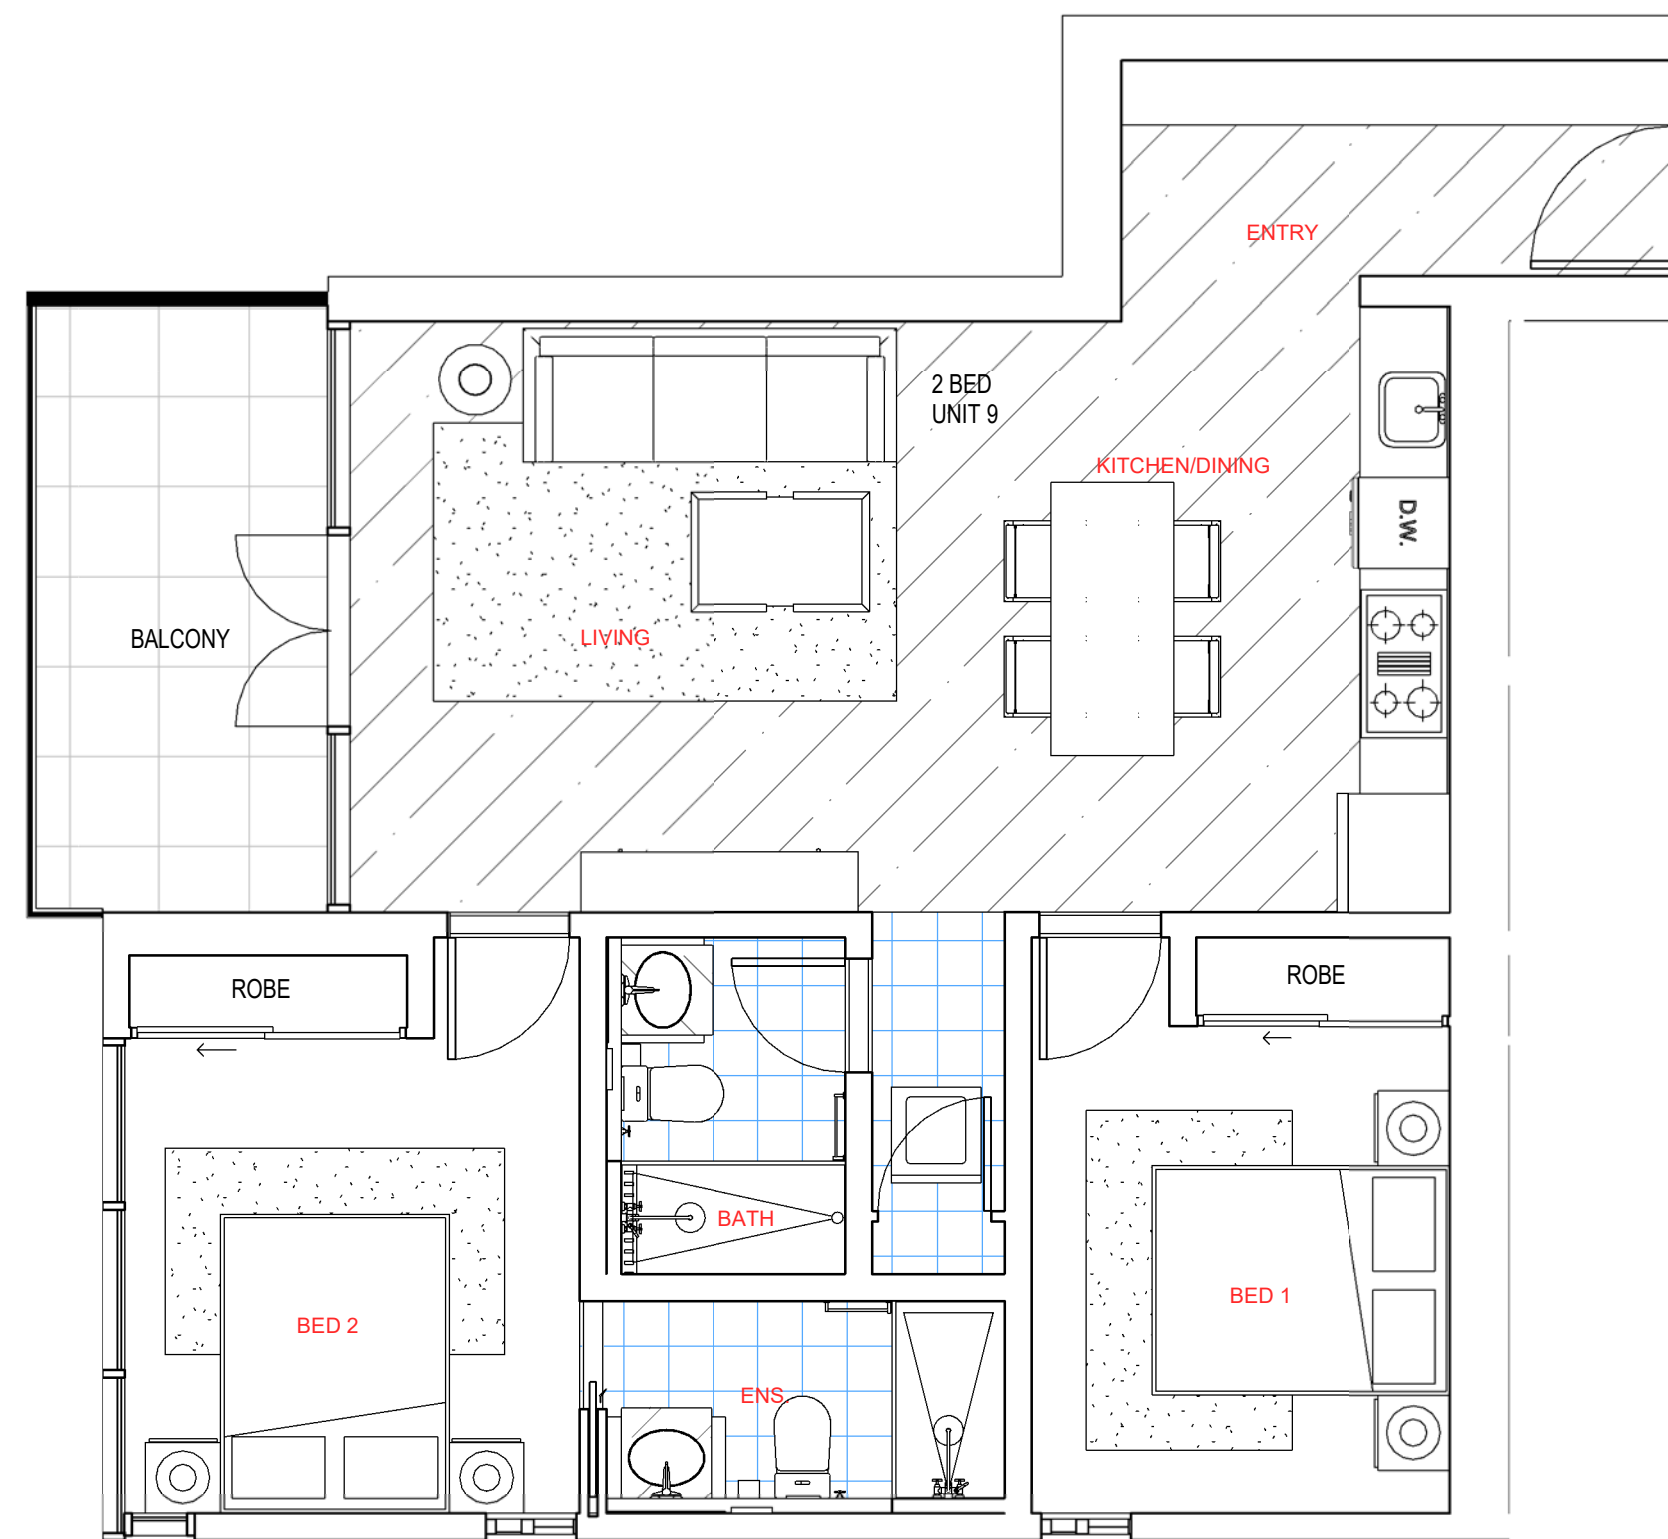


3 B3 - FLOOR FINISHES
1 : 50

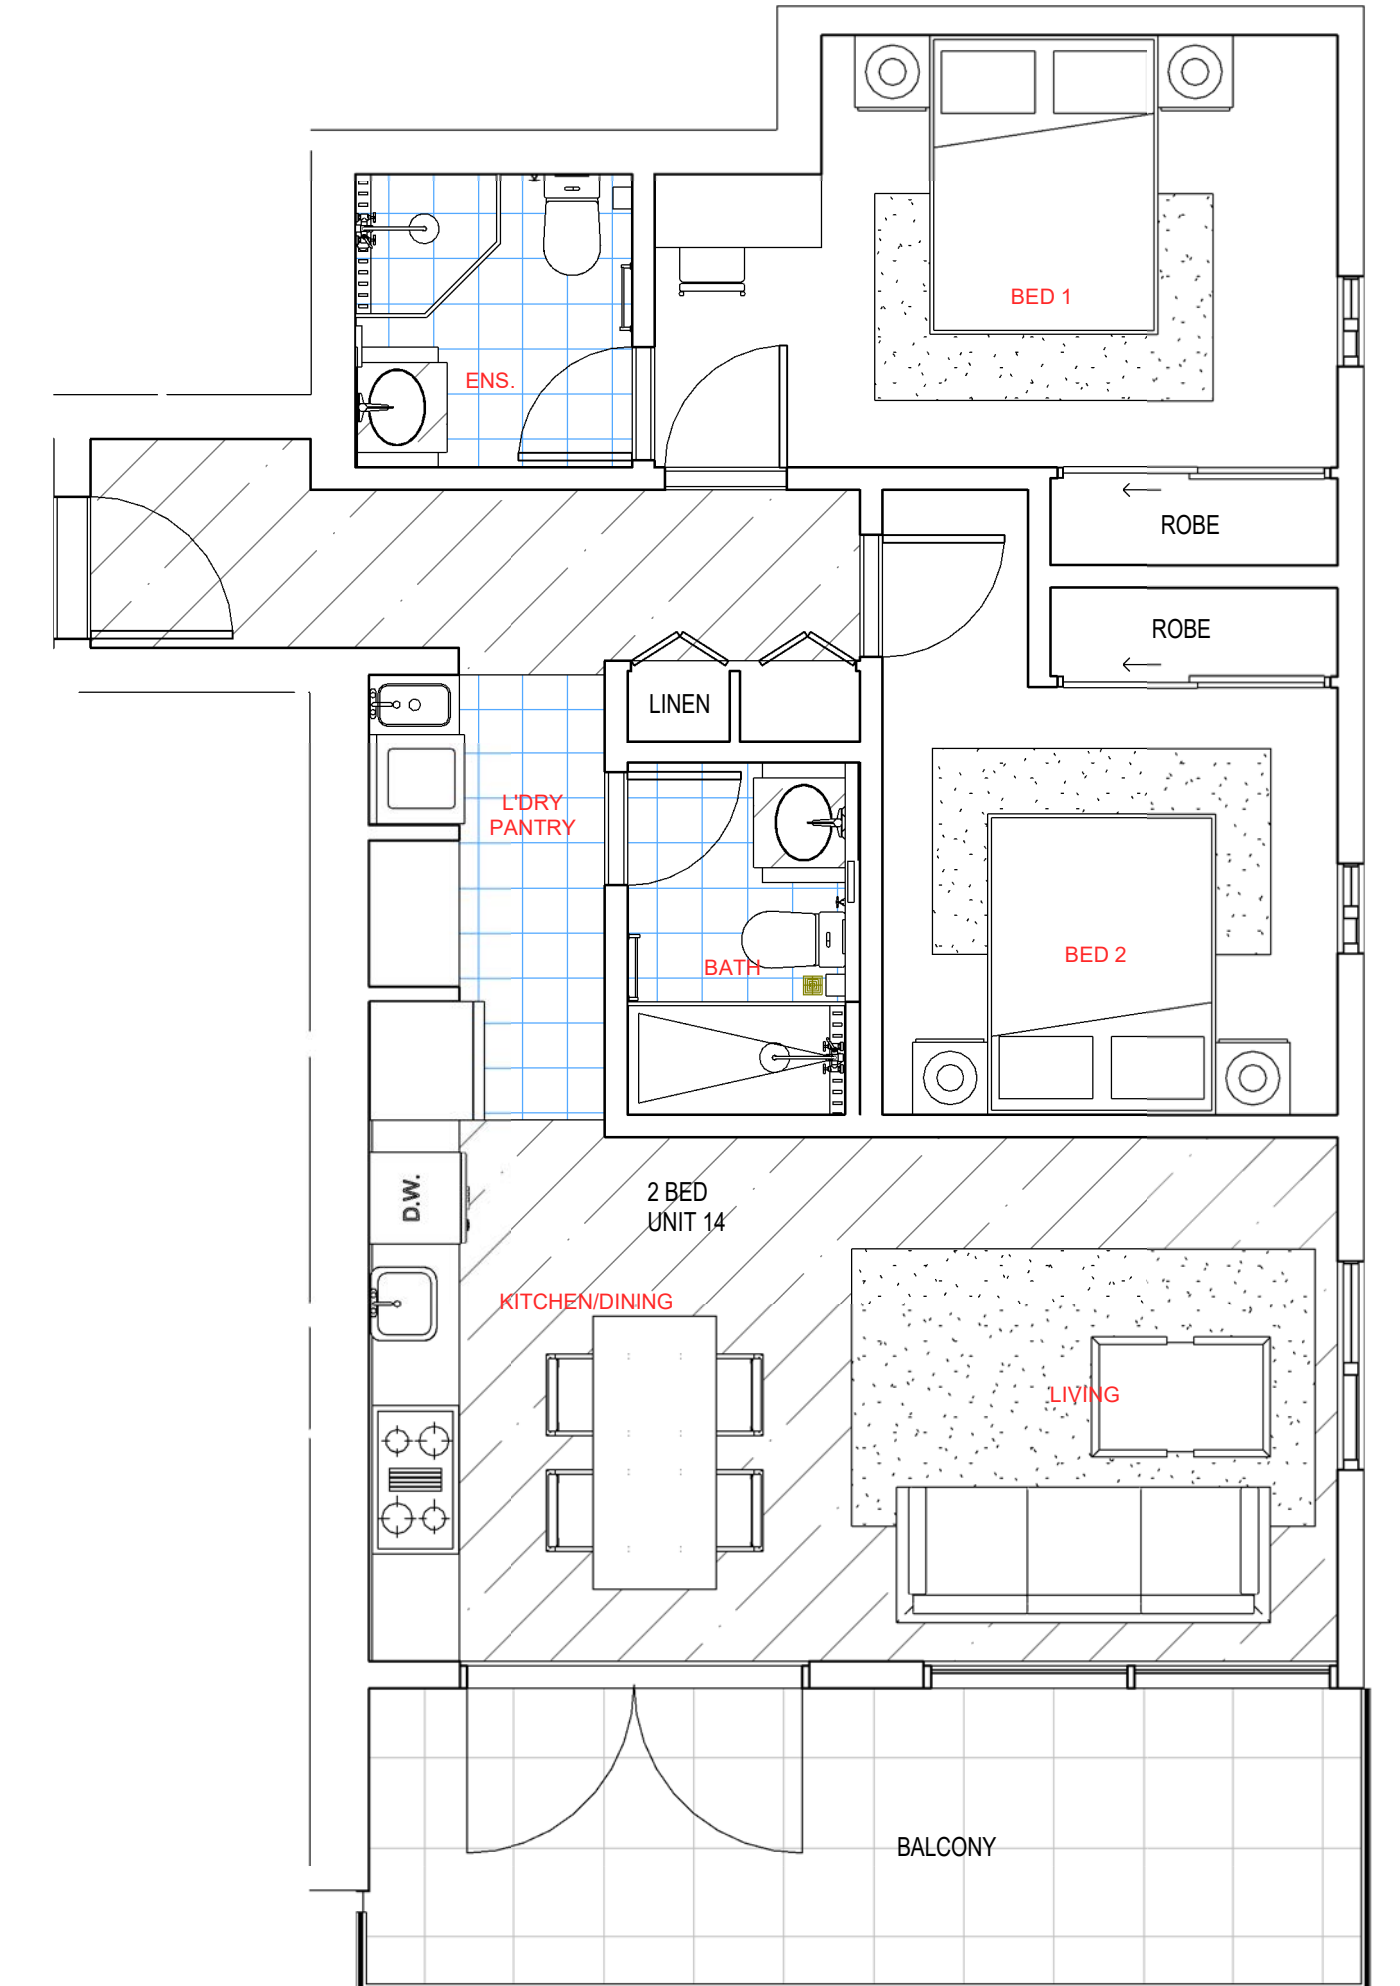


4 B4 - FLOOR FINISHES
1 : 50

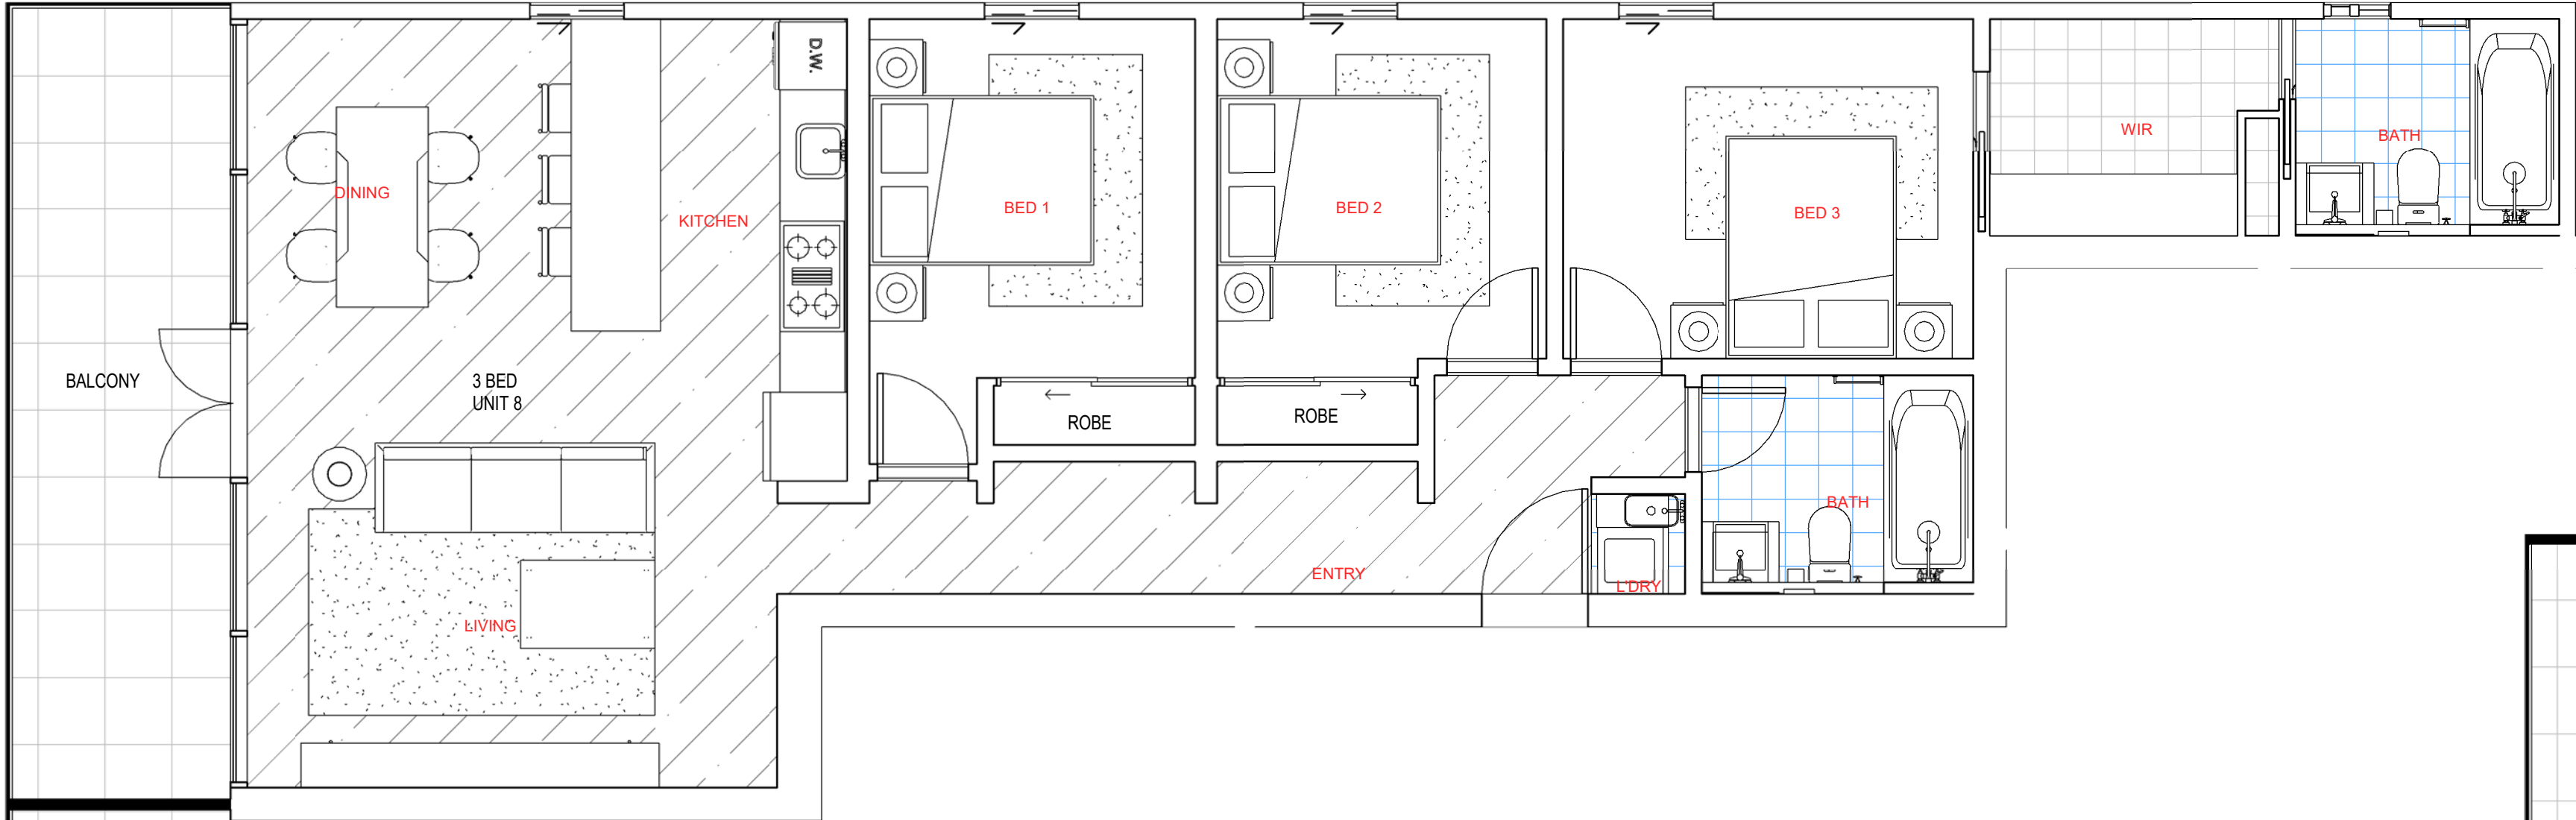


1 C1 - FLOOR FINISHES
1 : 50

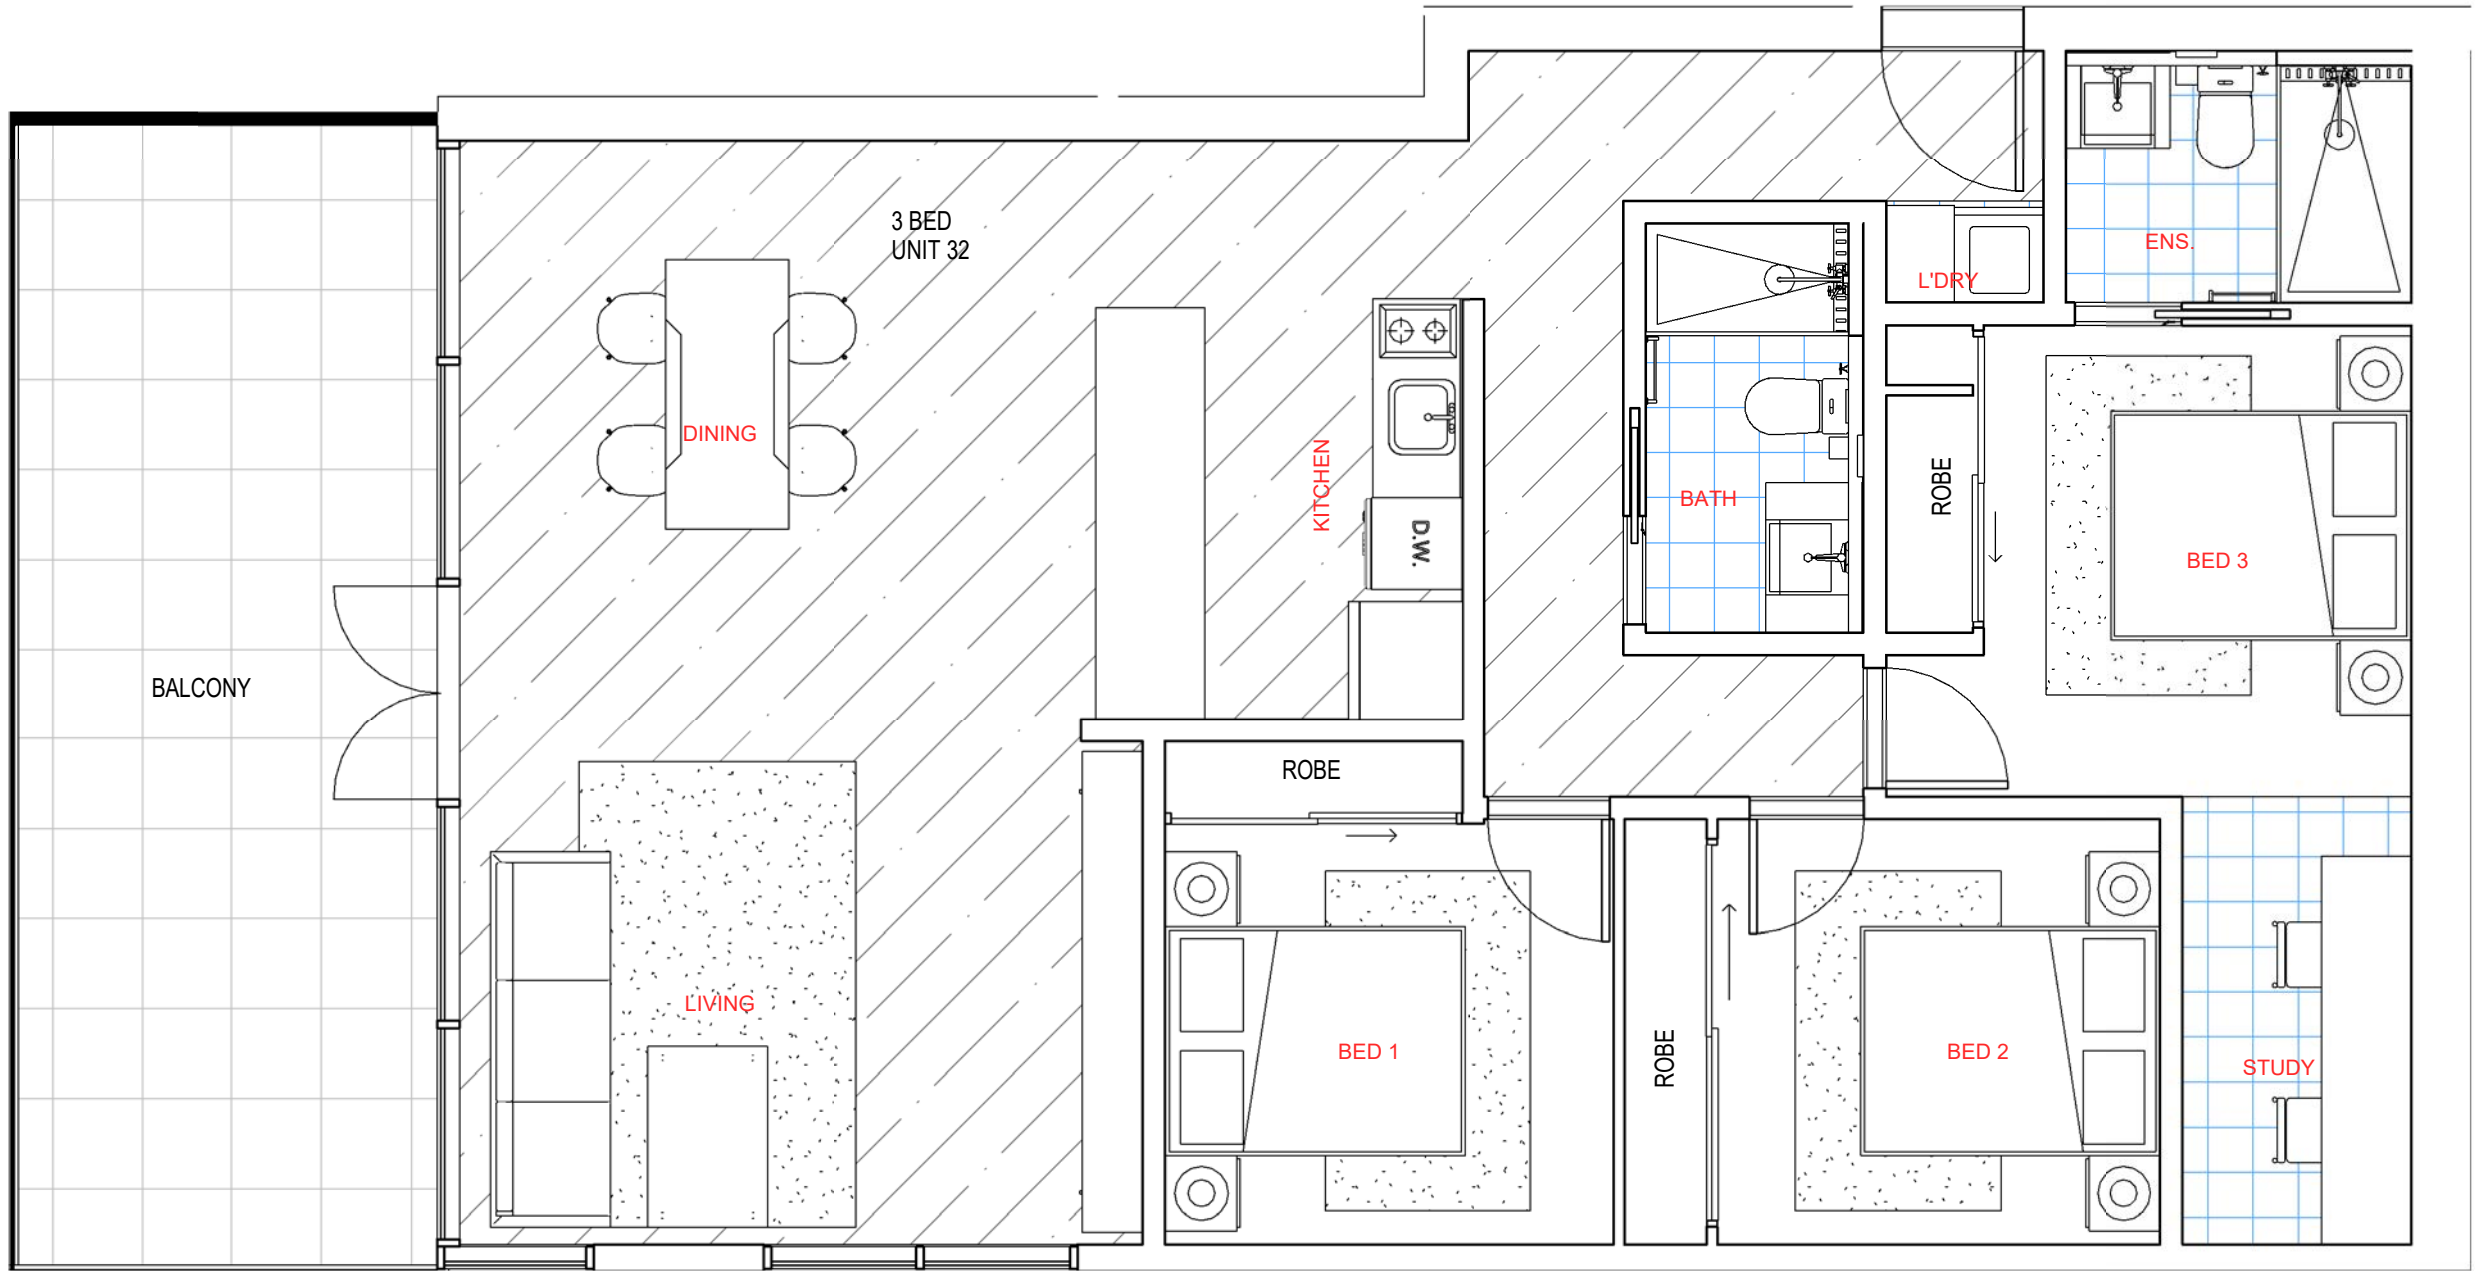


2 C2 - FLOOR FINISHES
1 : 50

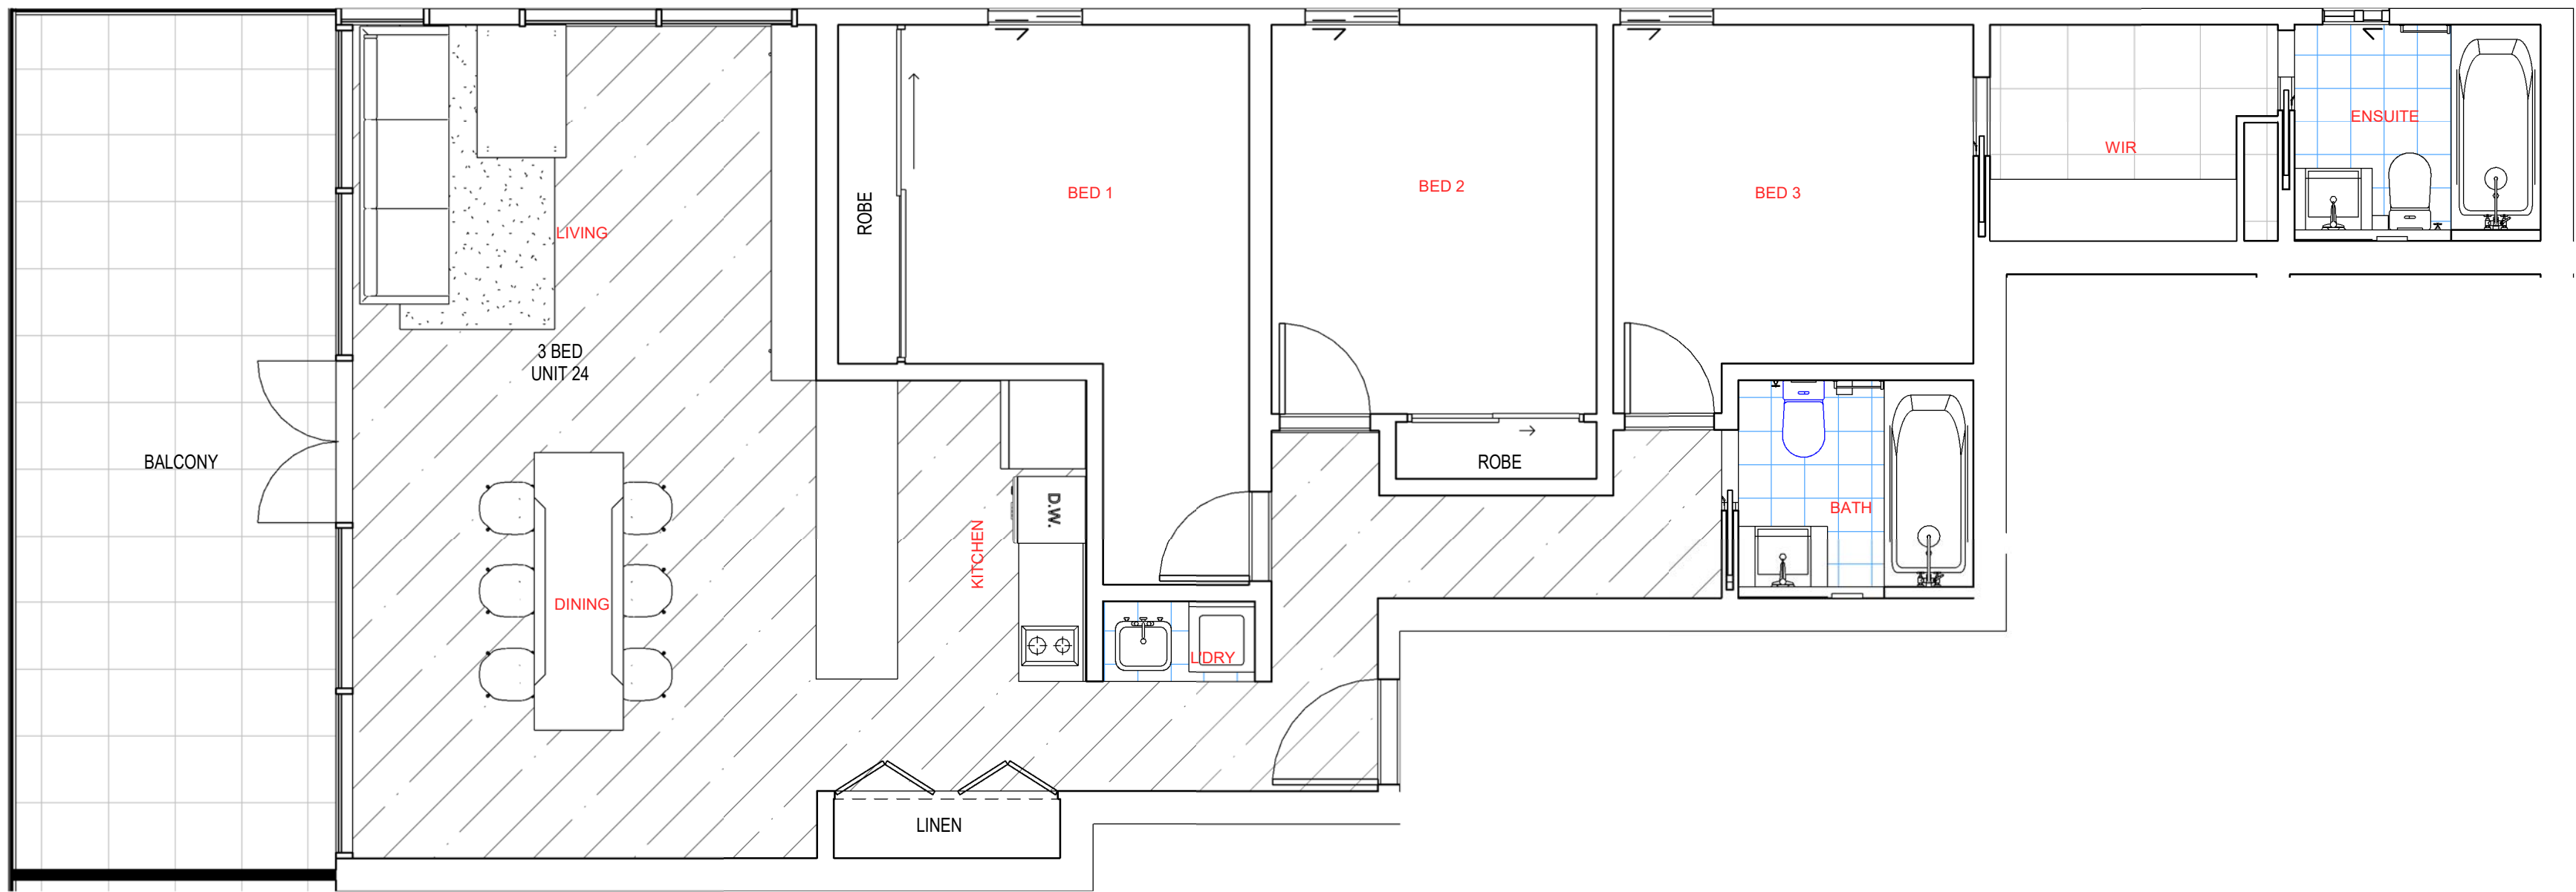


3 C3 - FLOOR FINISHES
1 : 50

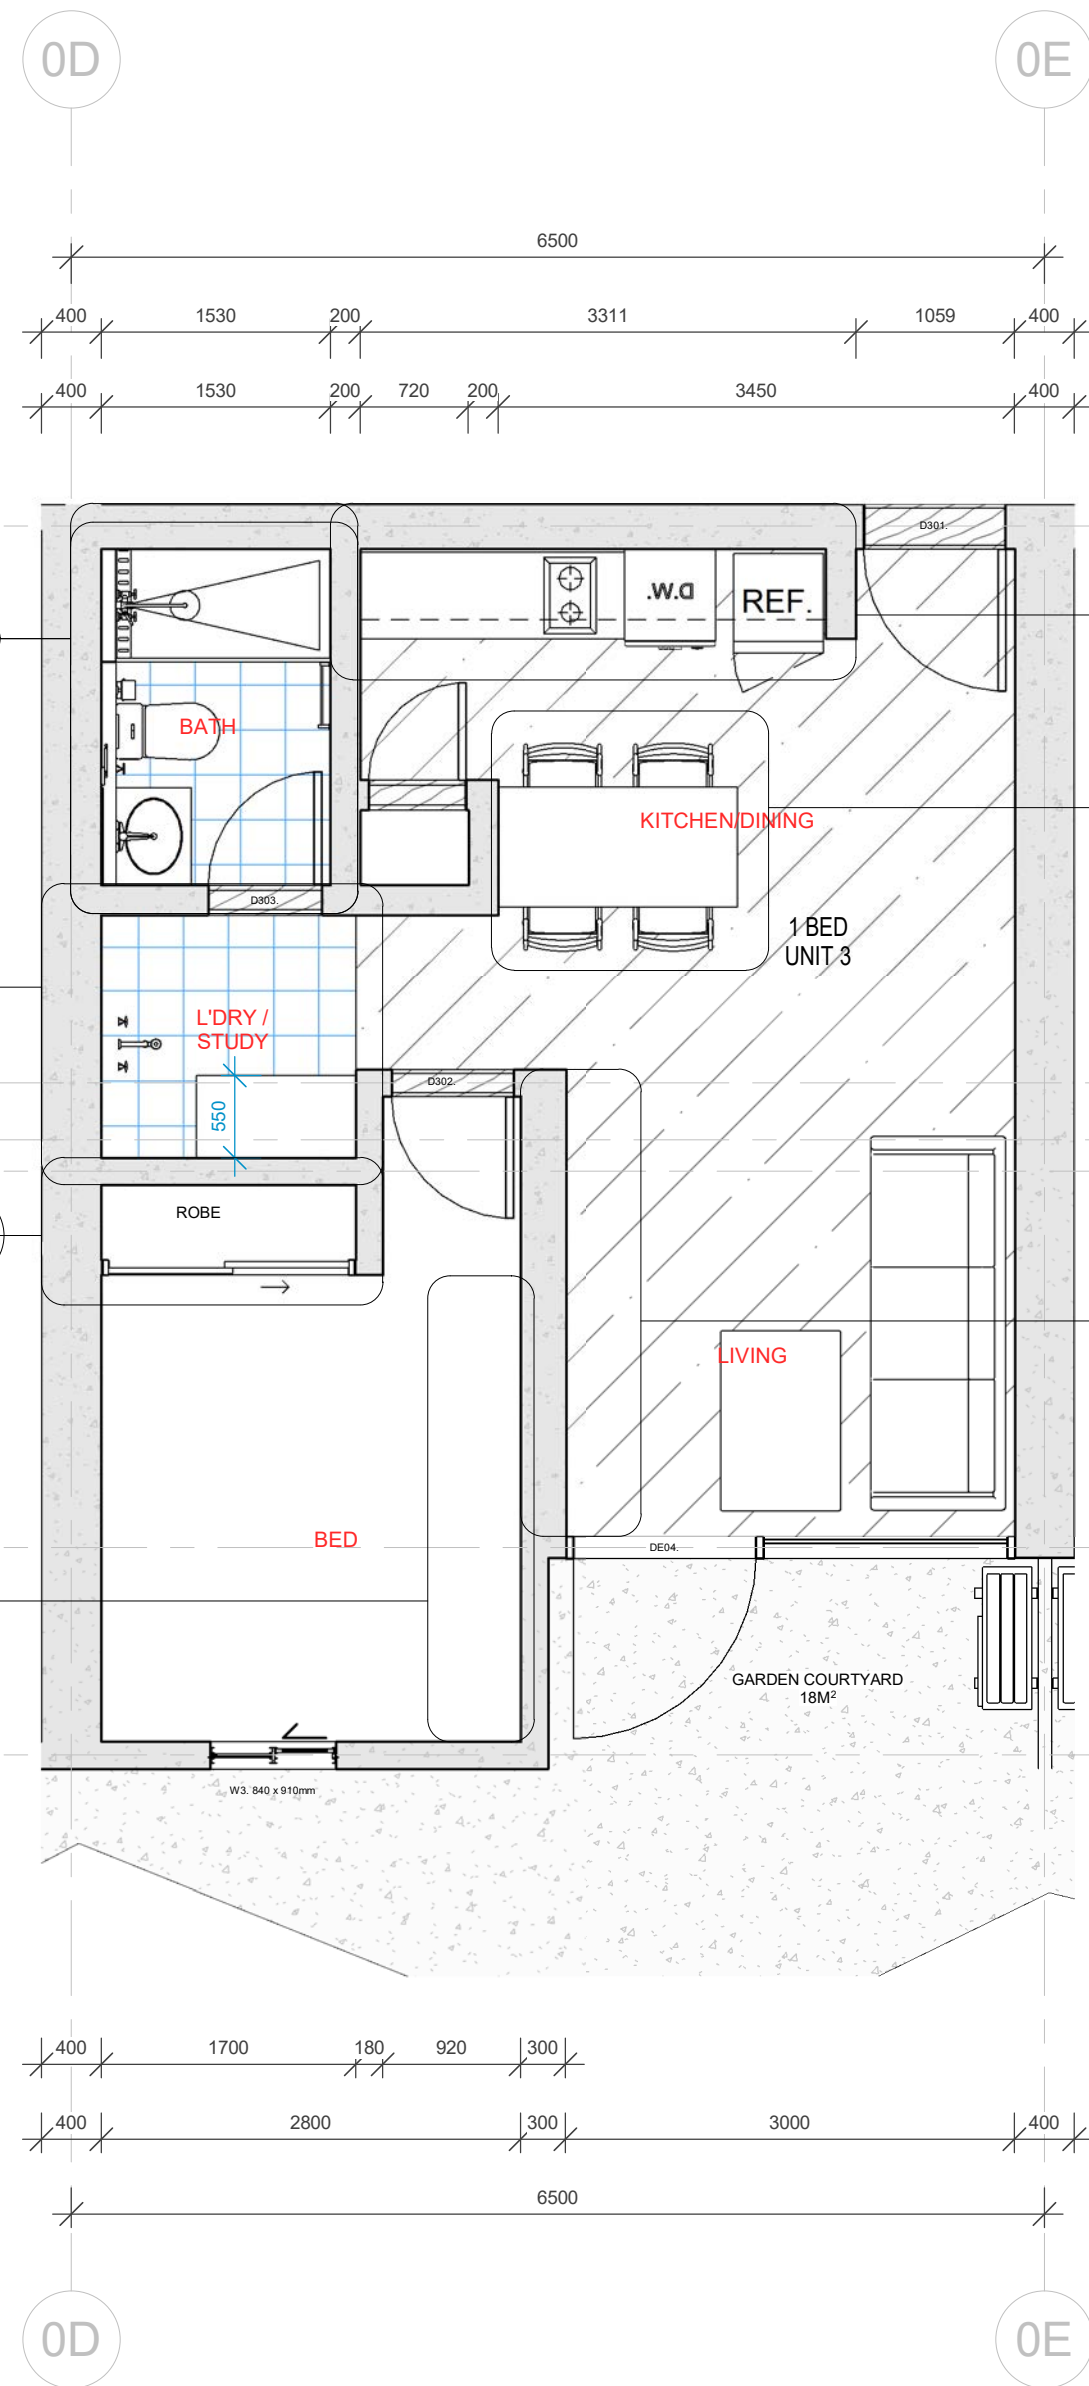




3 A1 - GA Plan
1 : 50

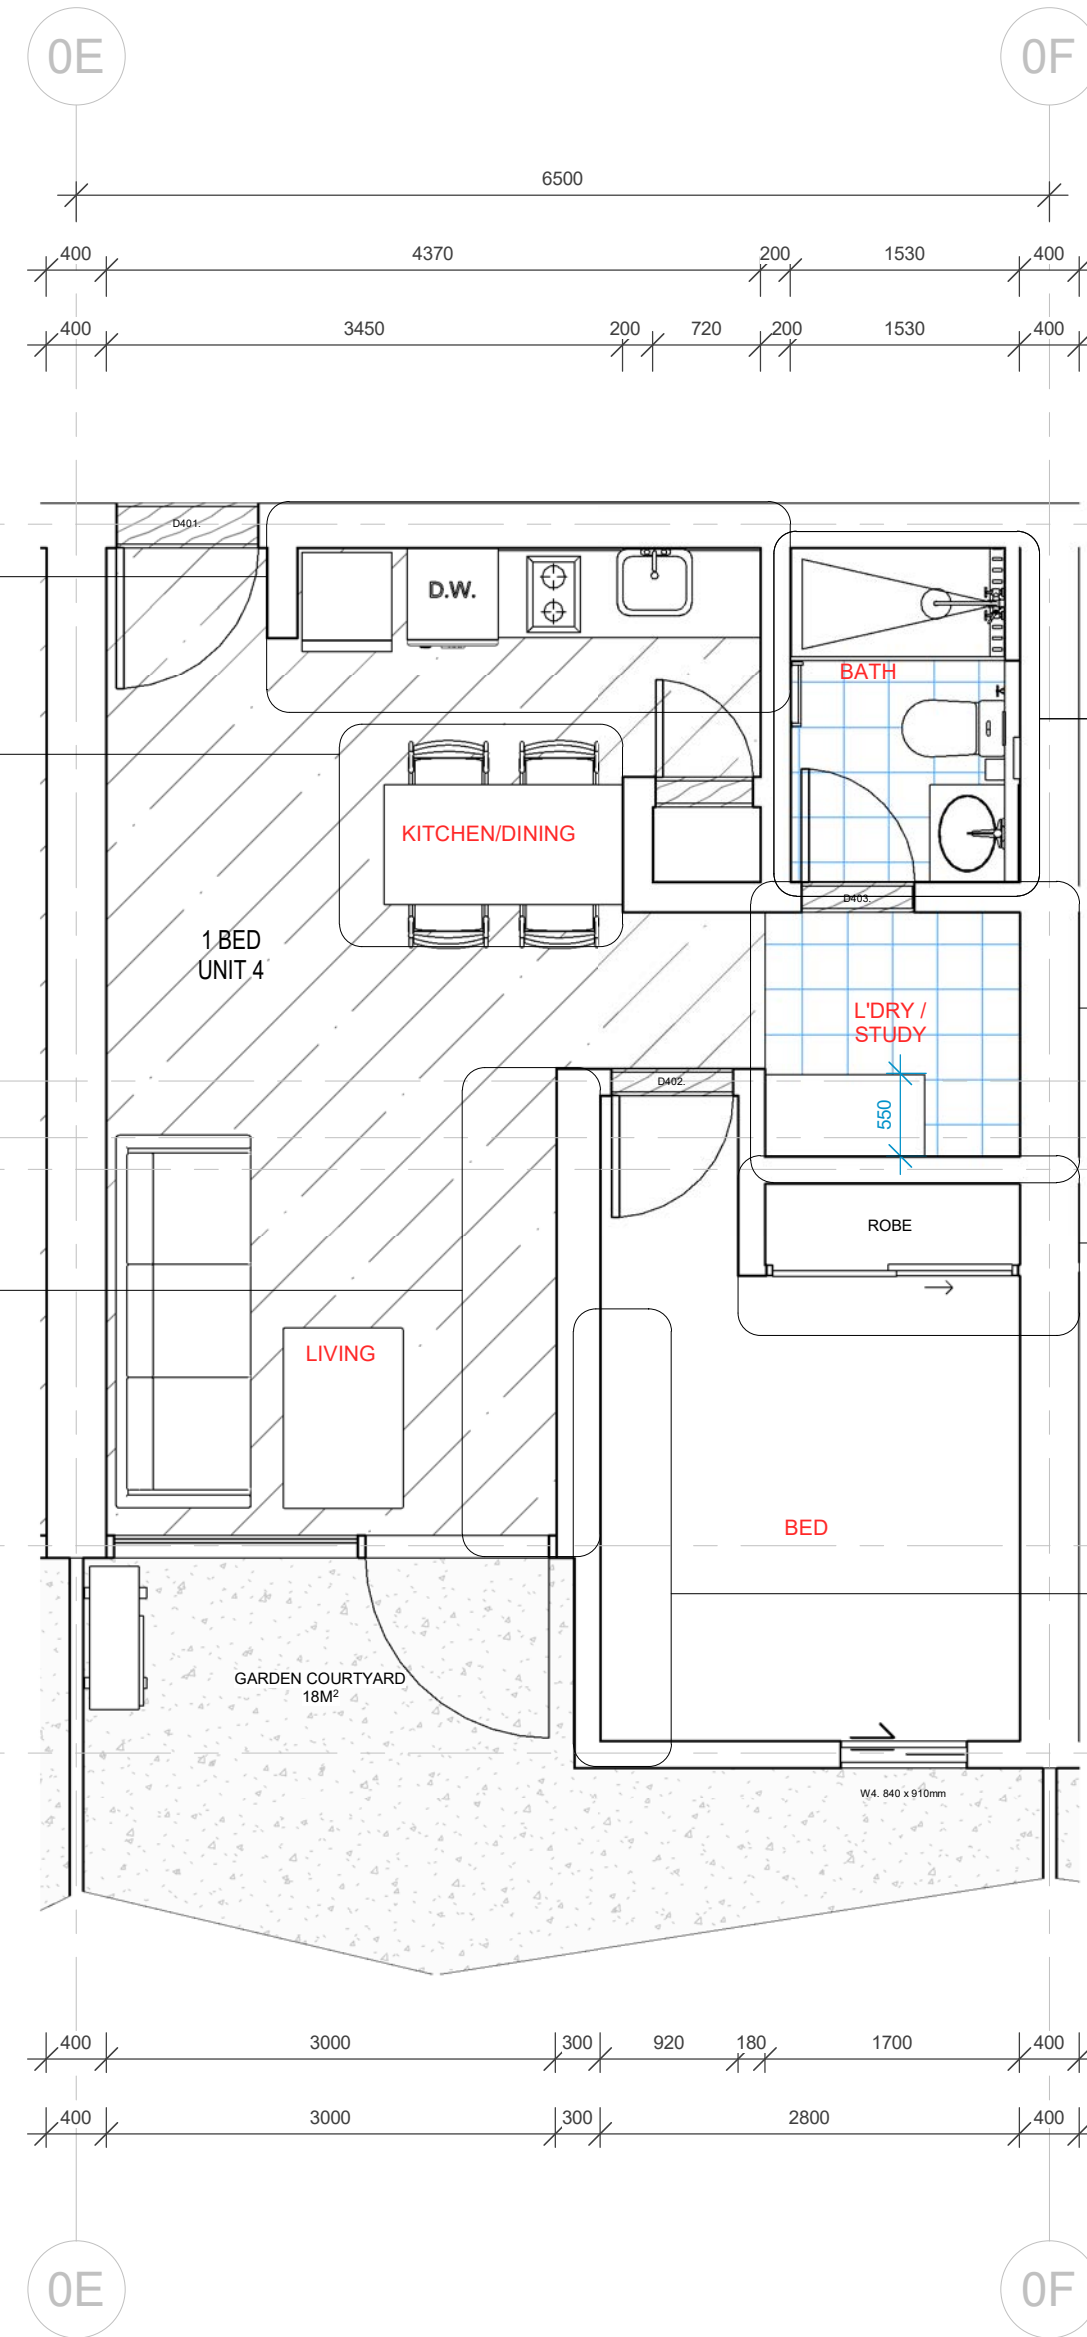


1 A2 - GA Plan
1 : 50

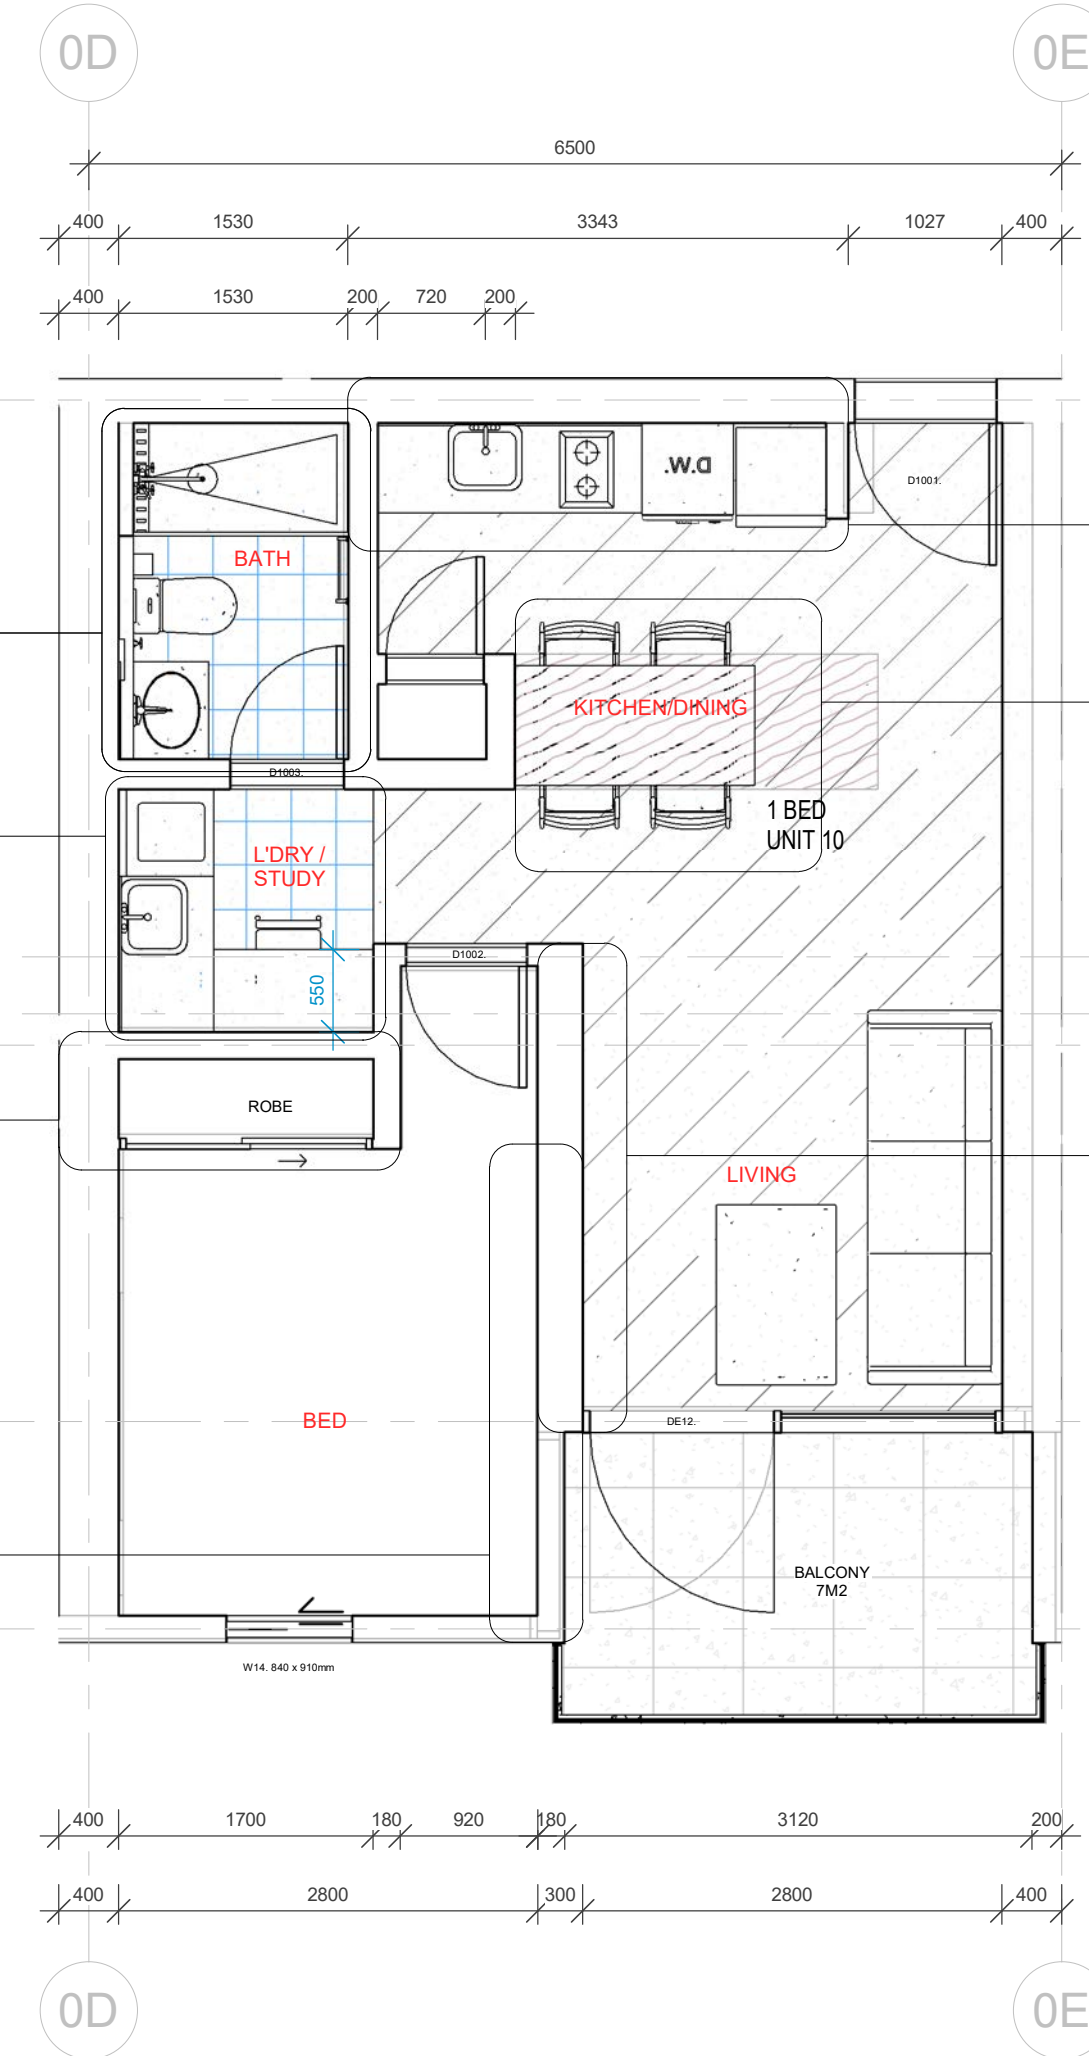


2 A3 - GA Plan
1 : 50

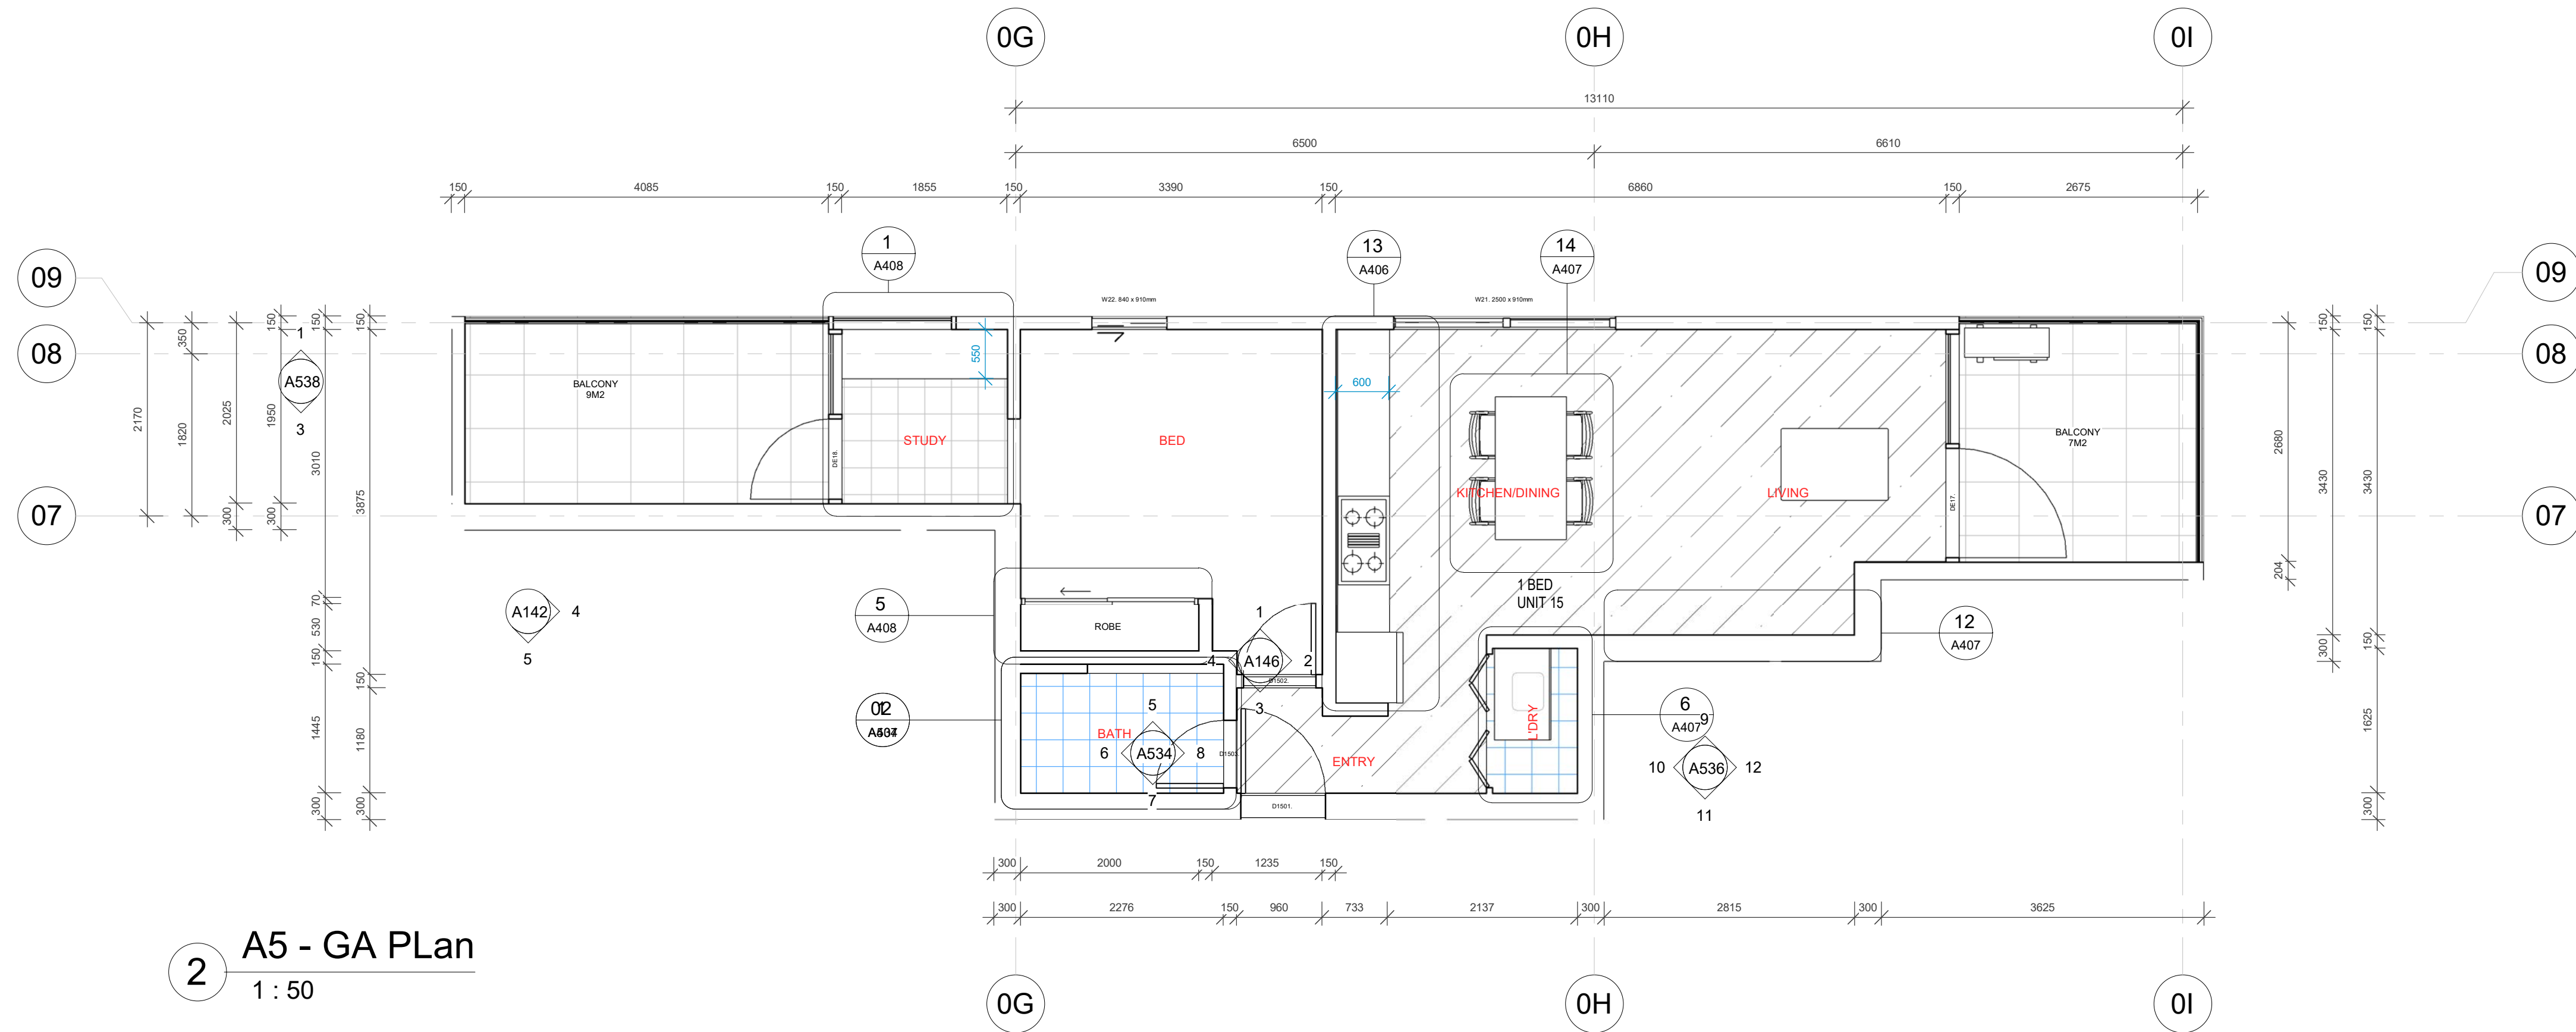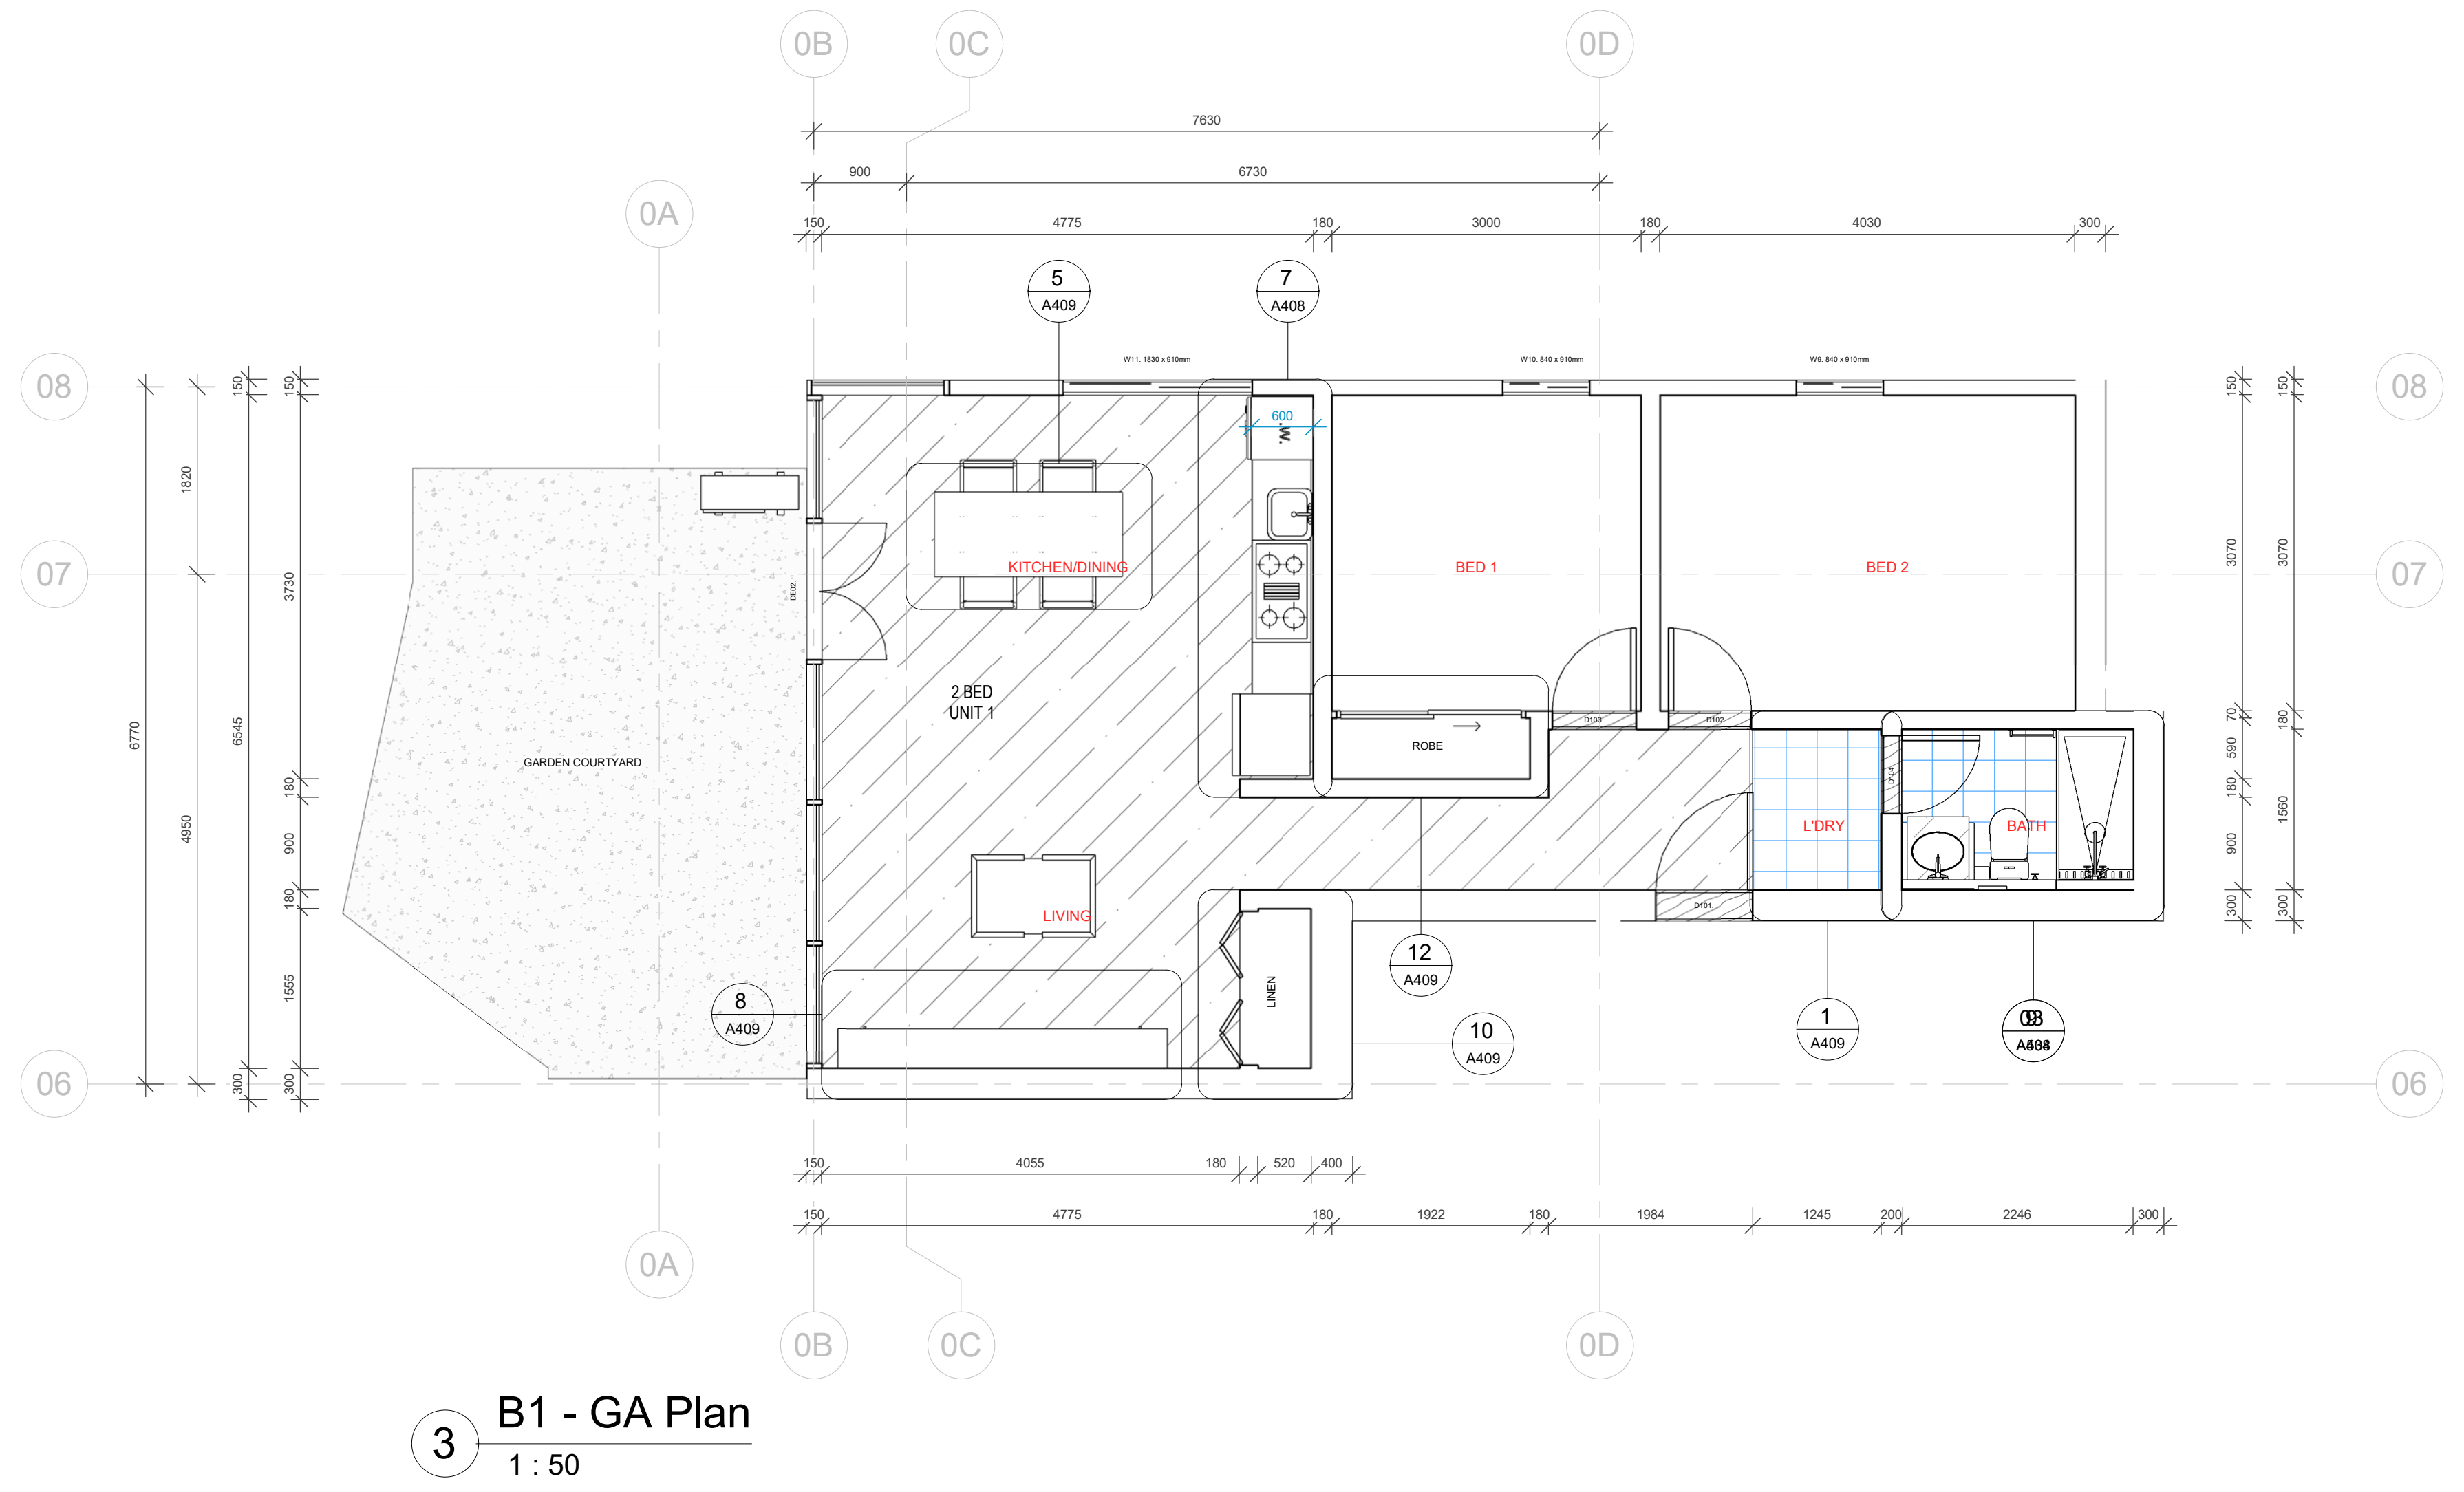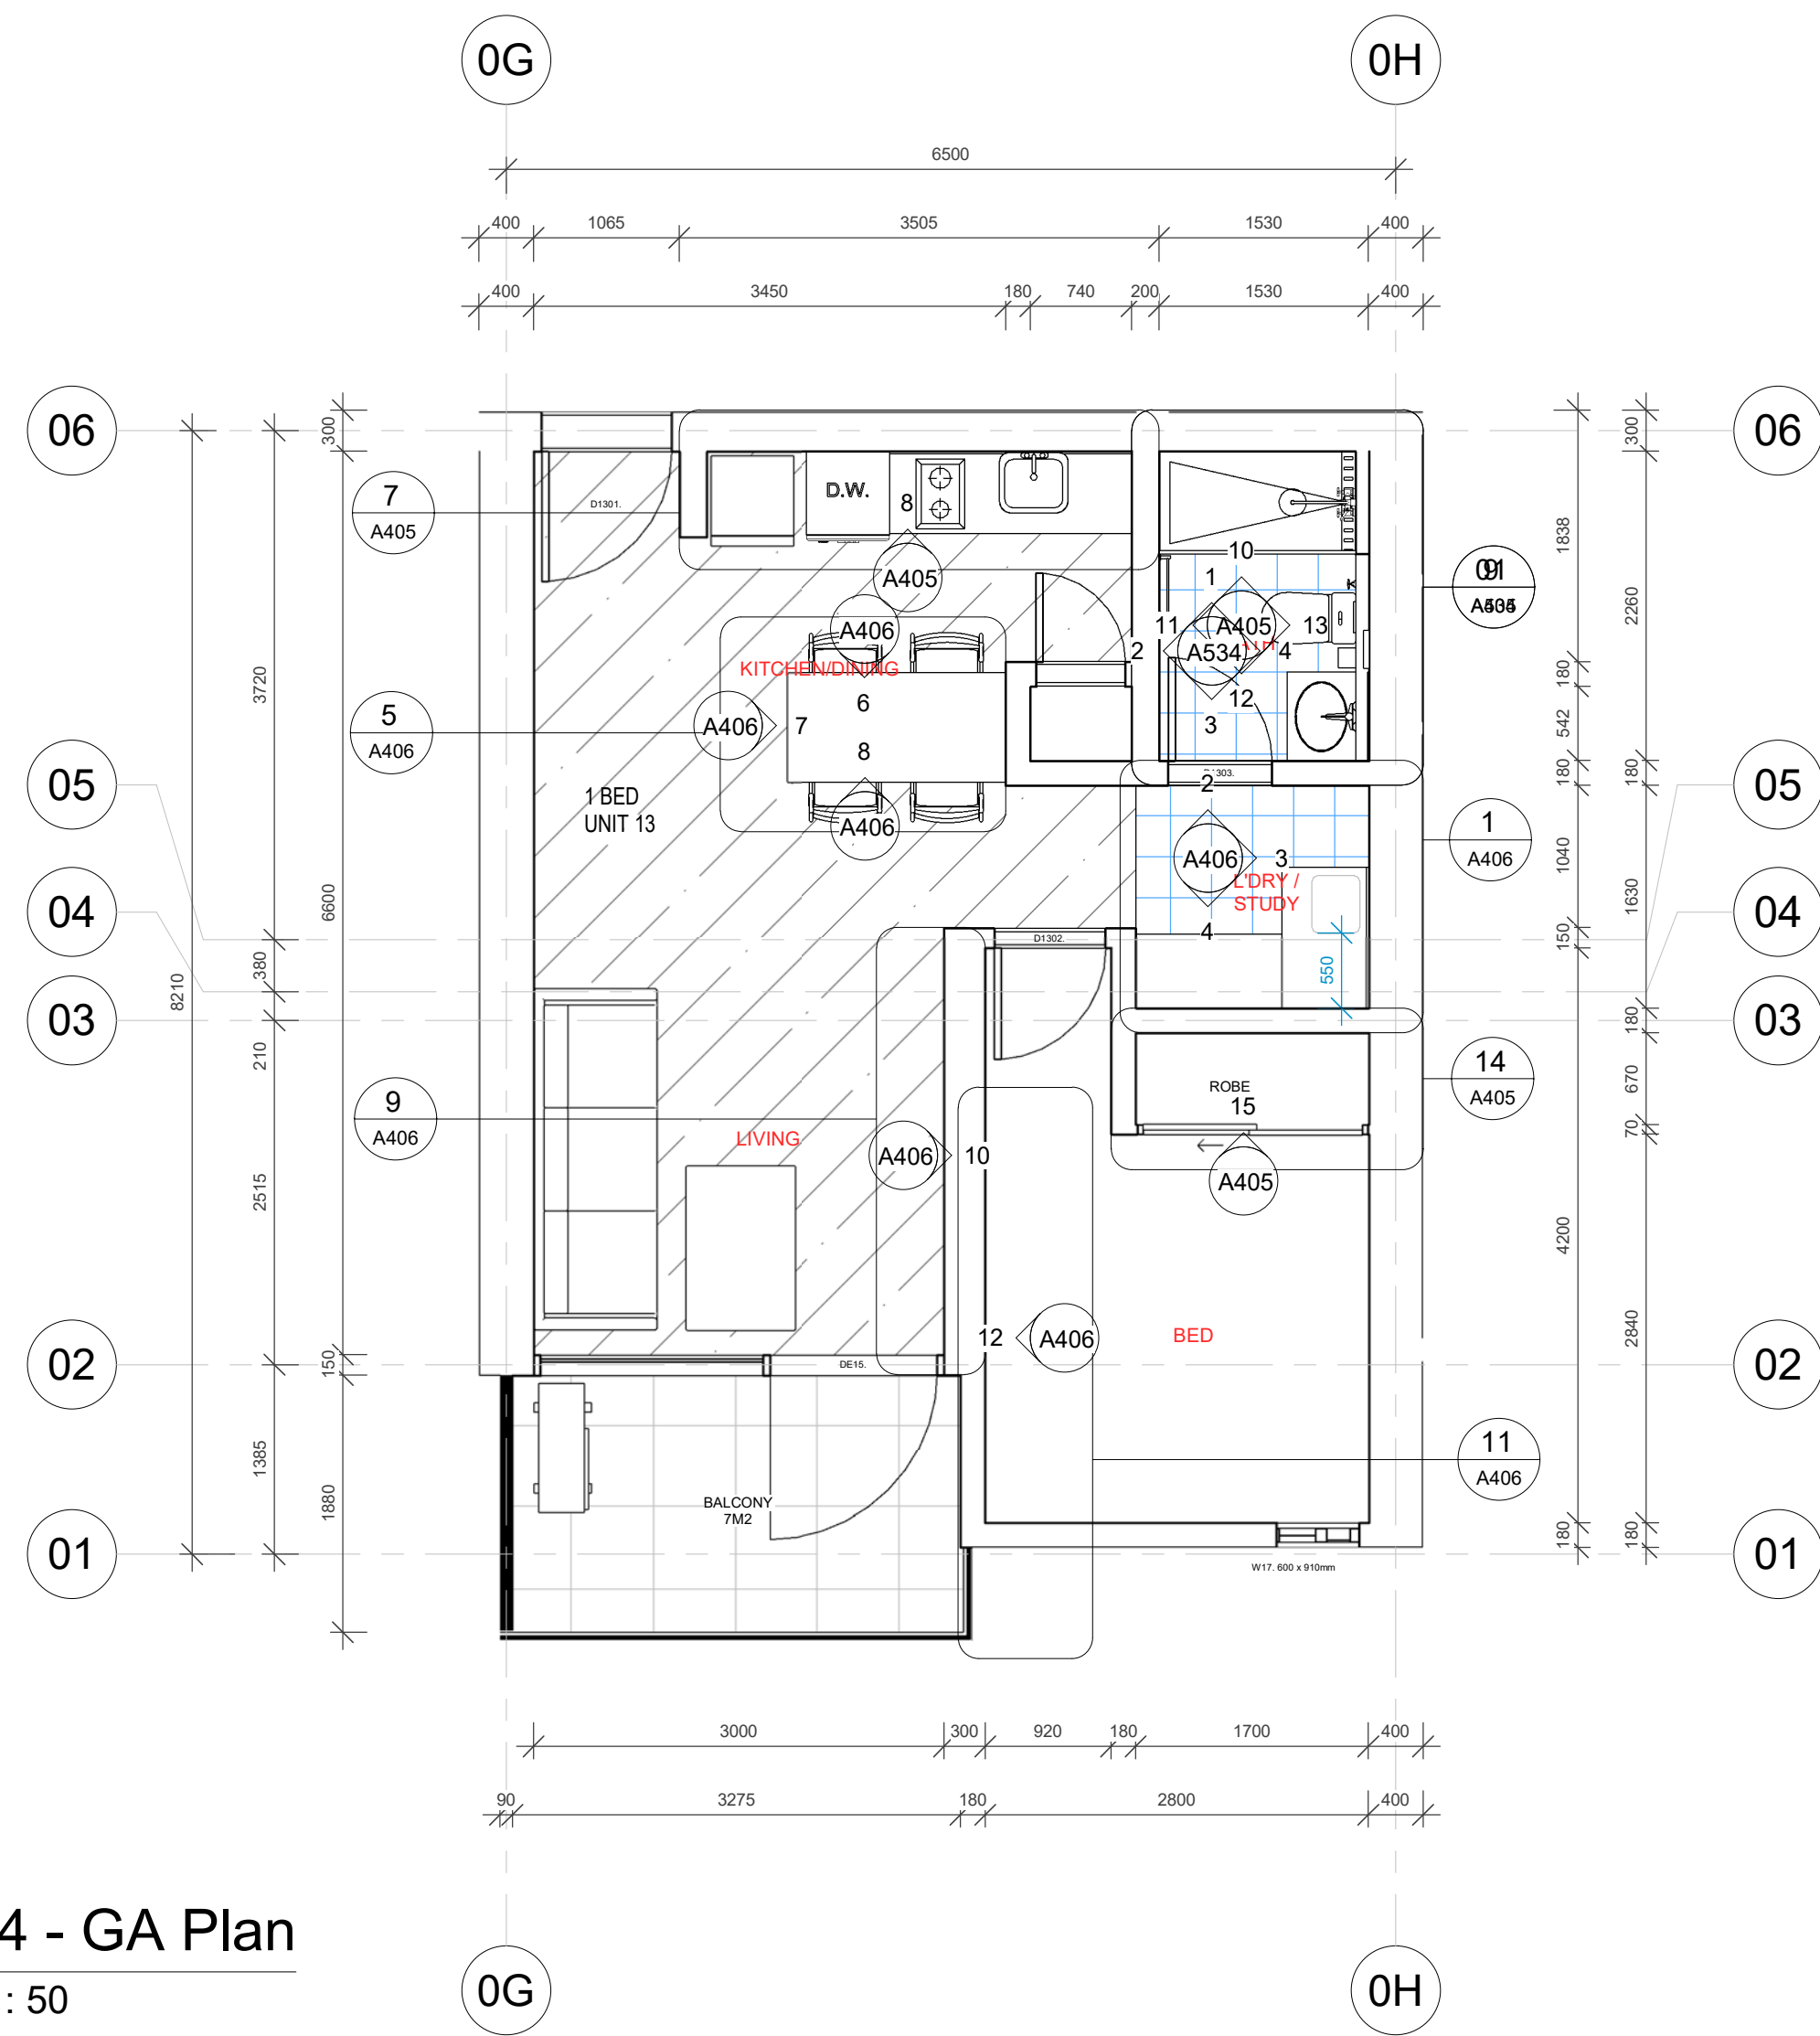


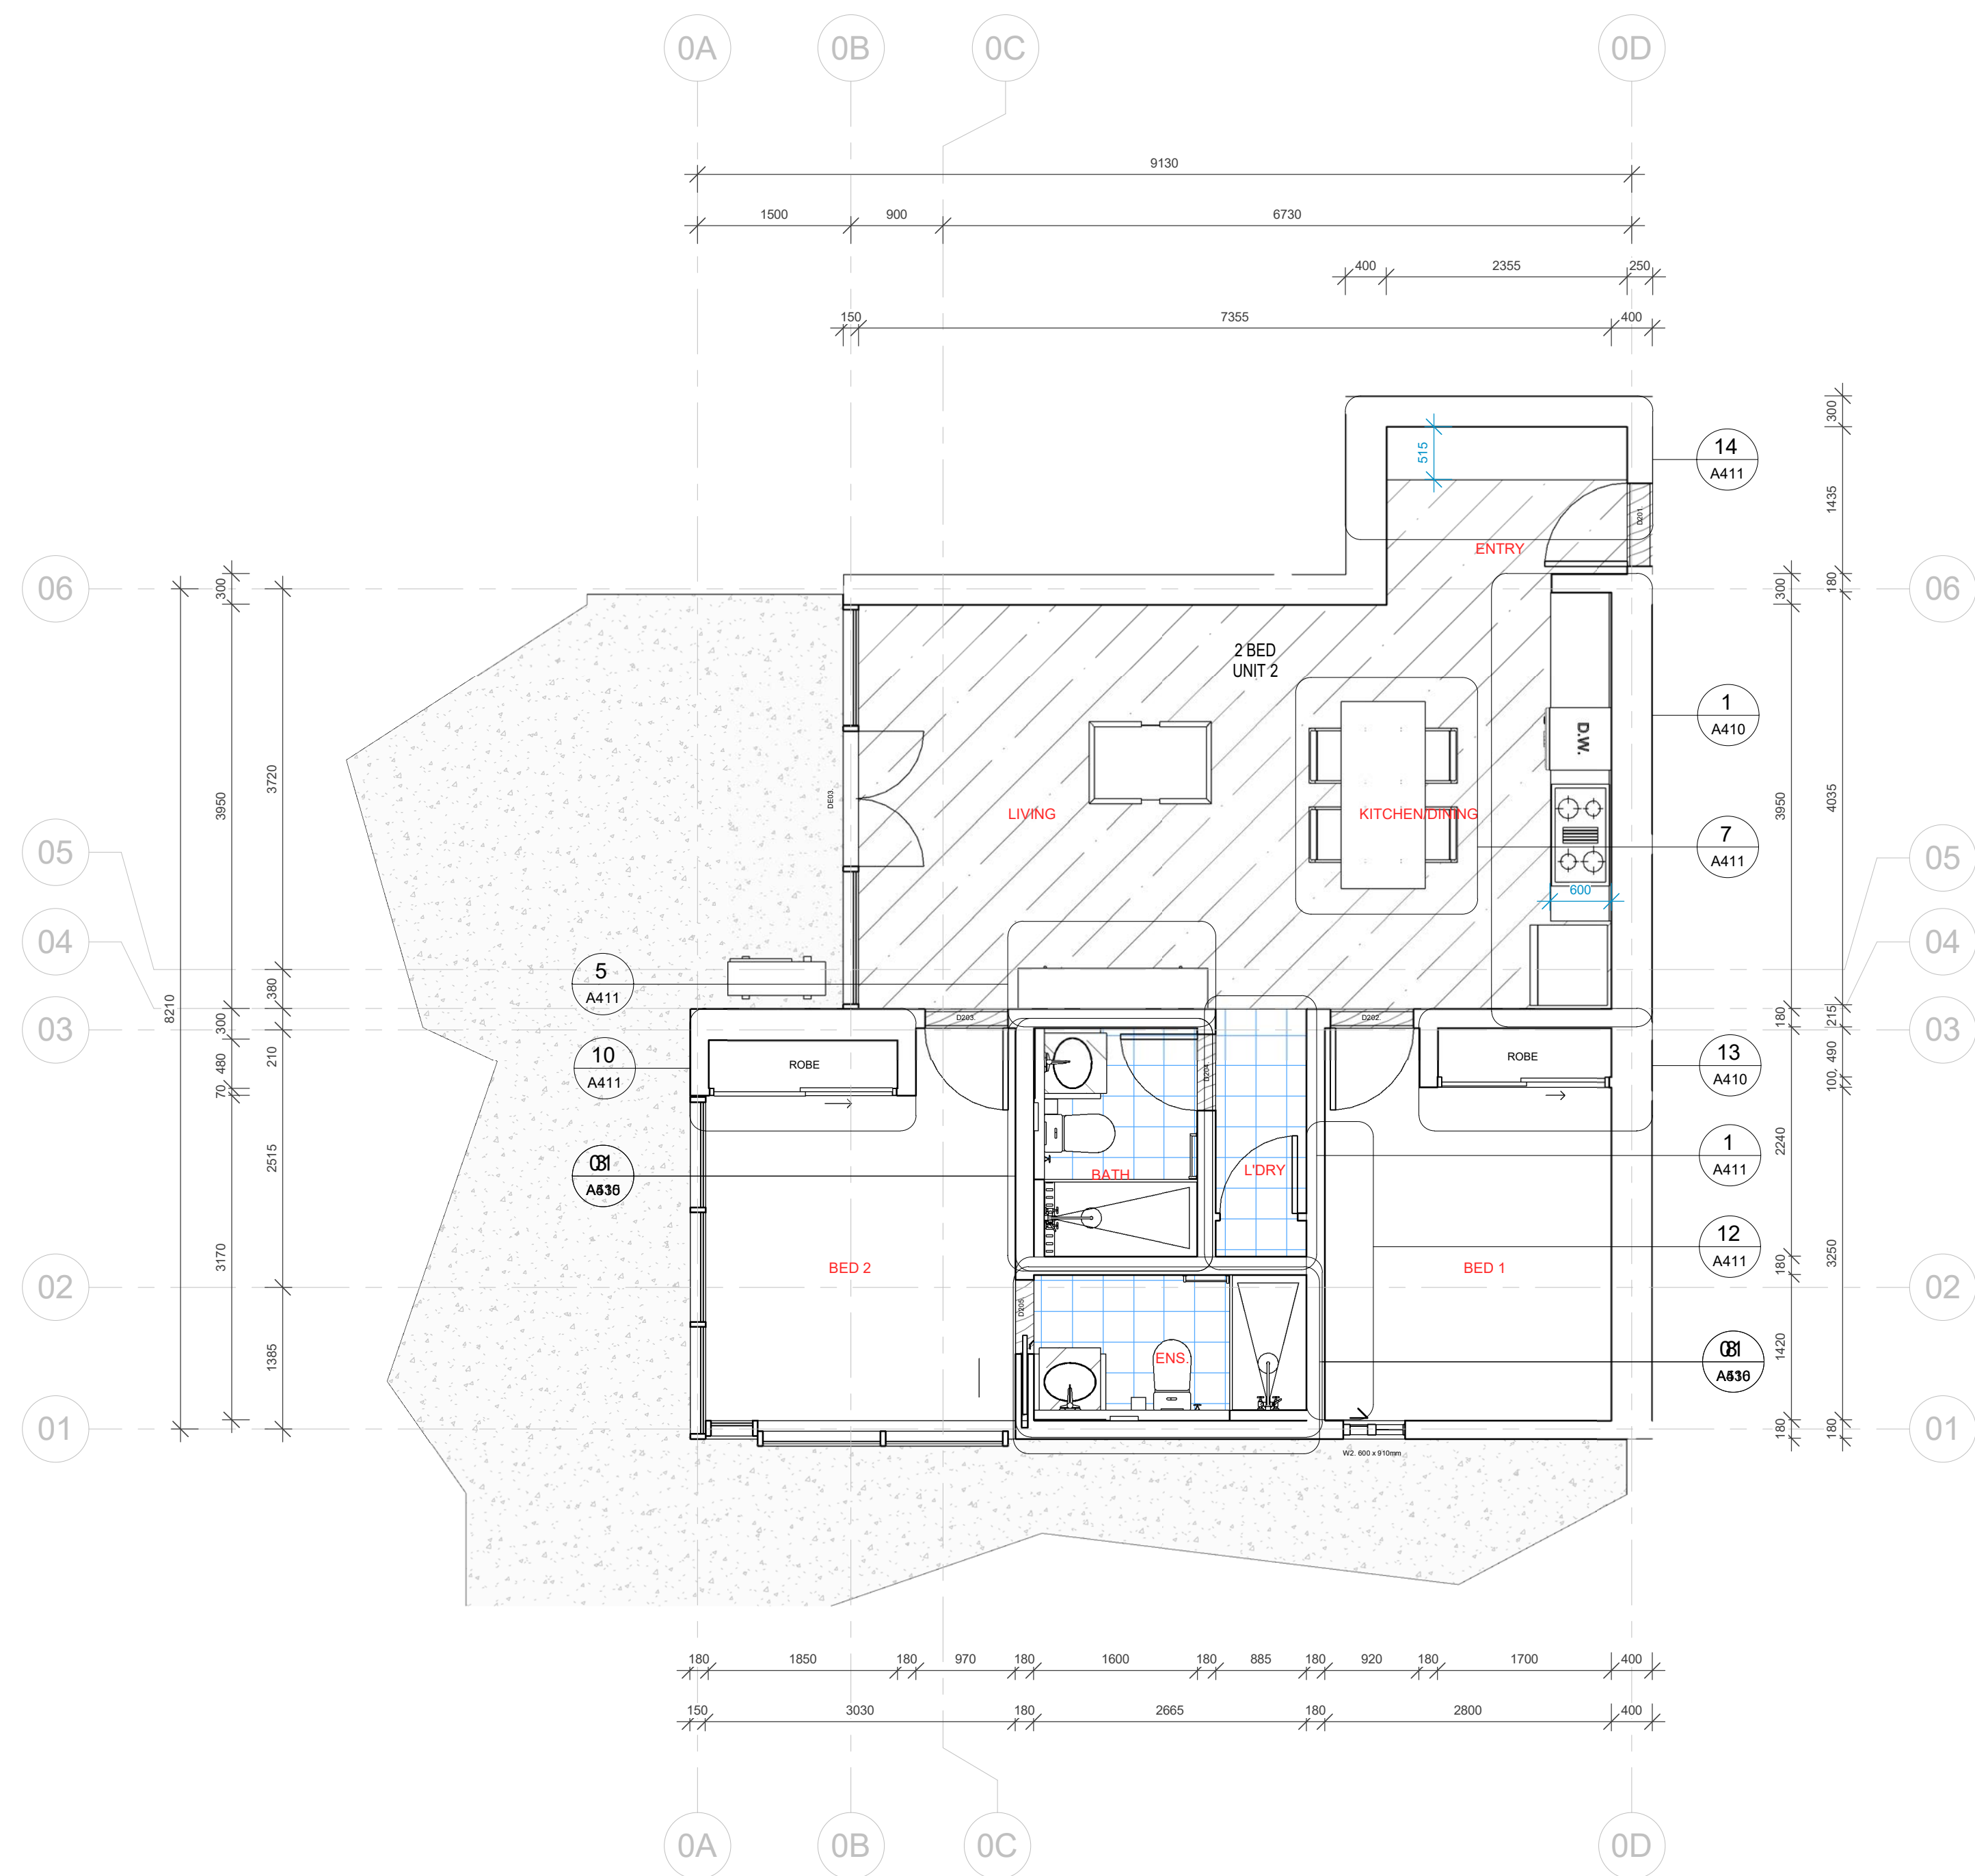


1 B2 - GA Plan
1 : 50

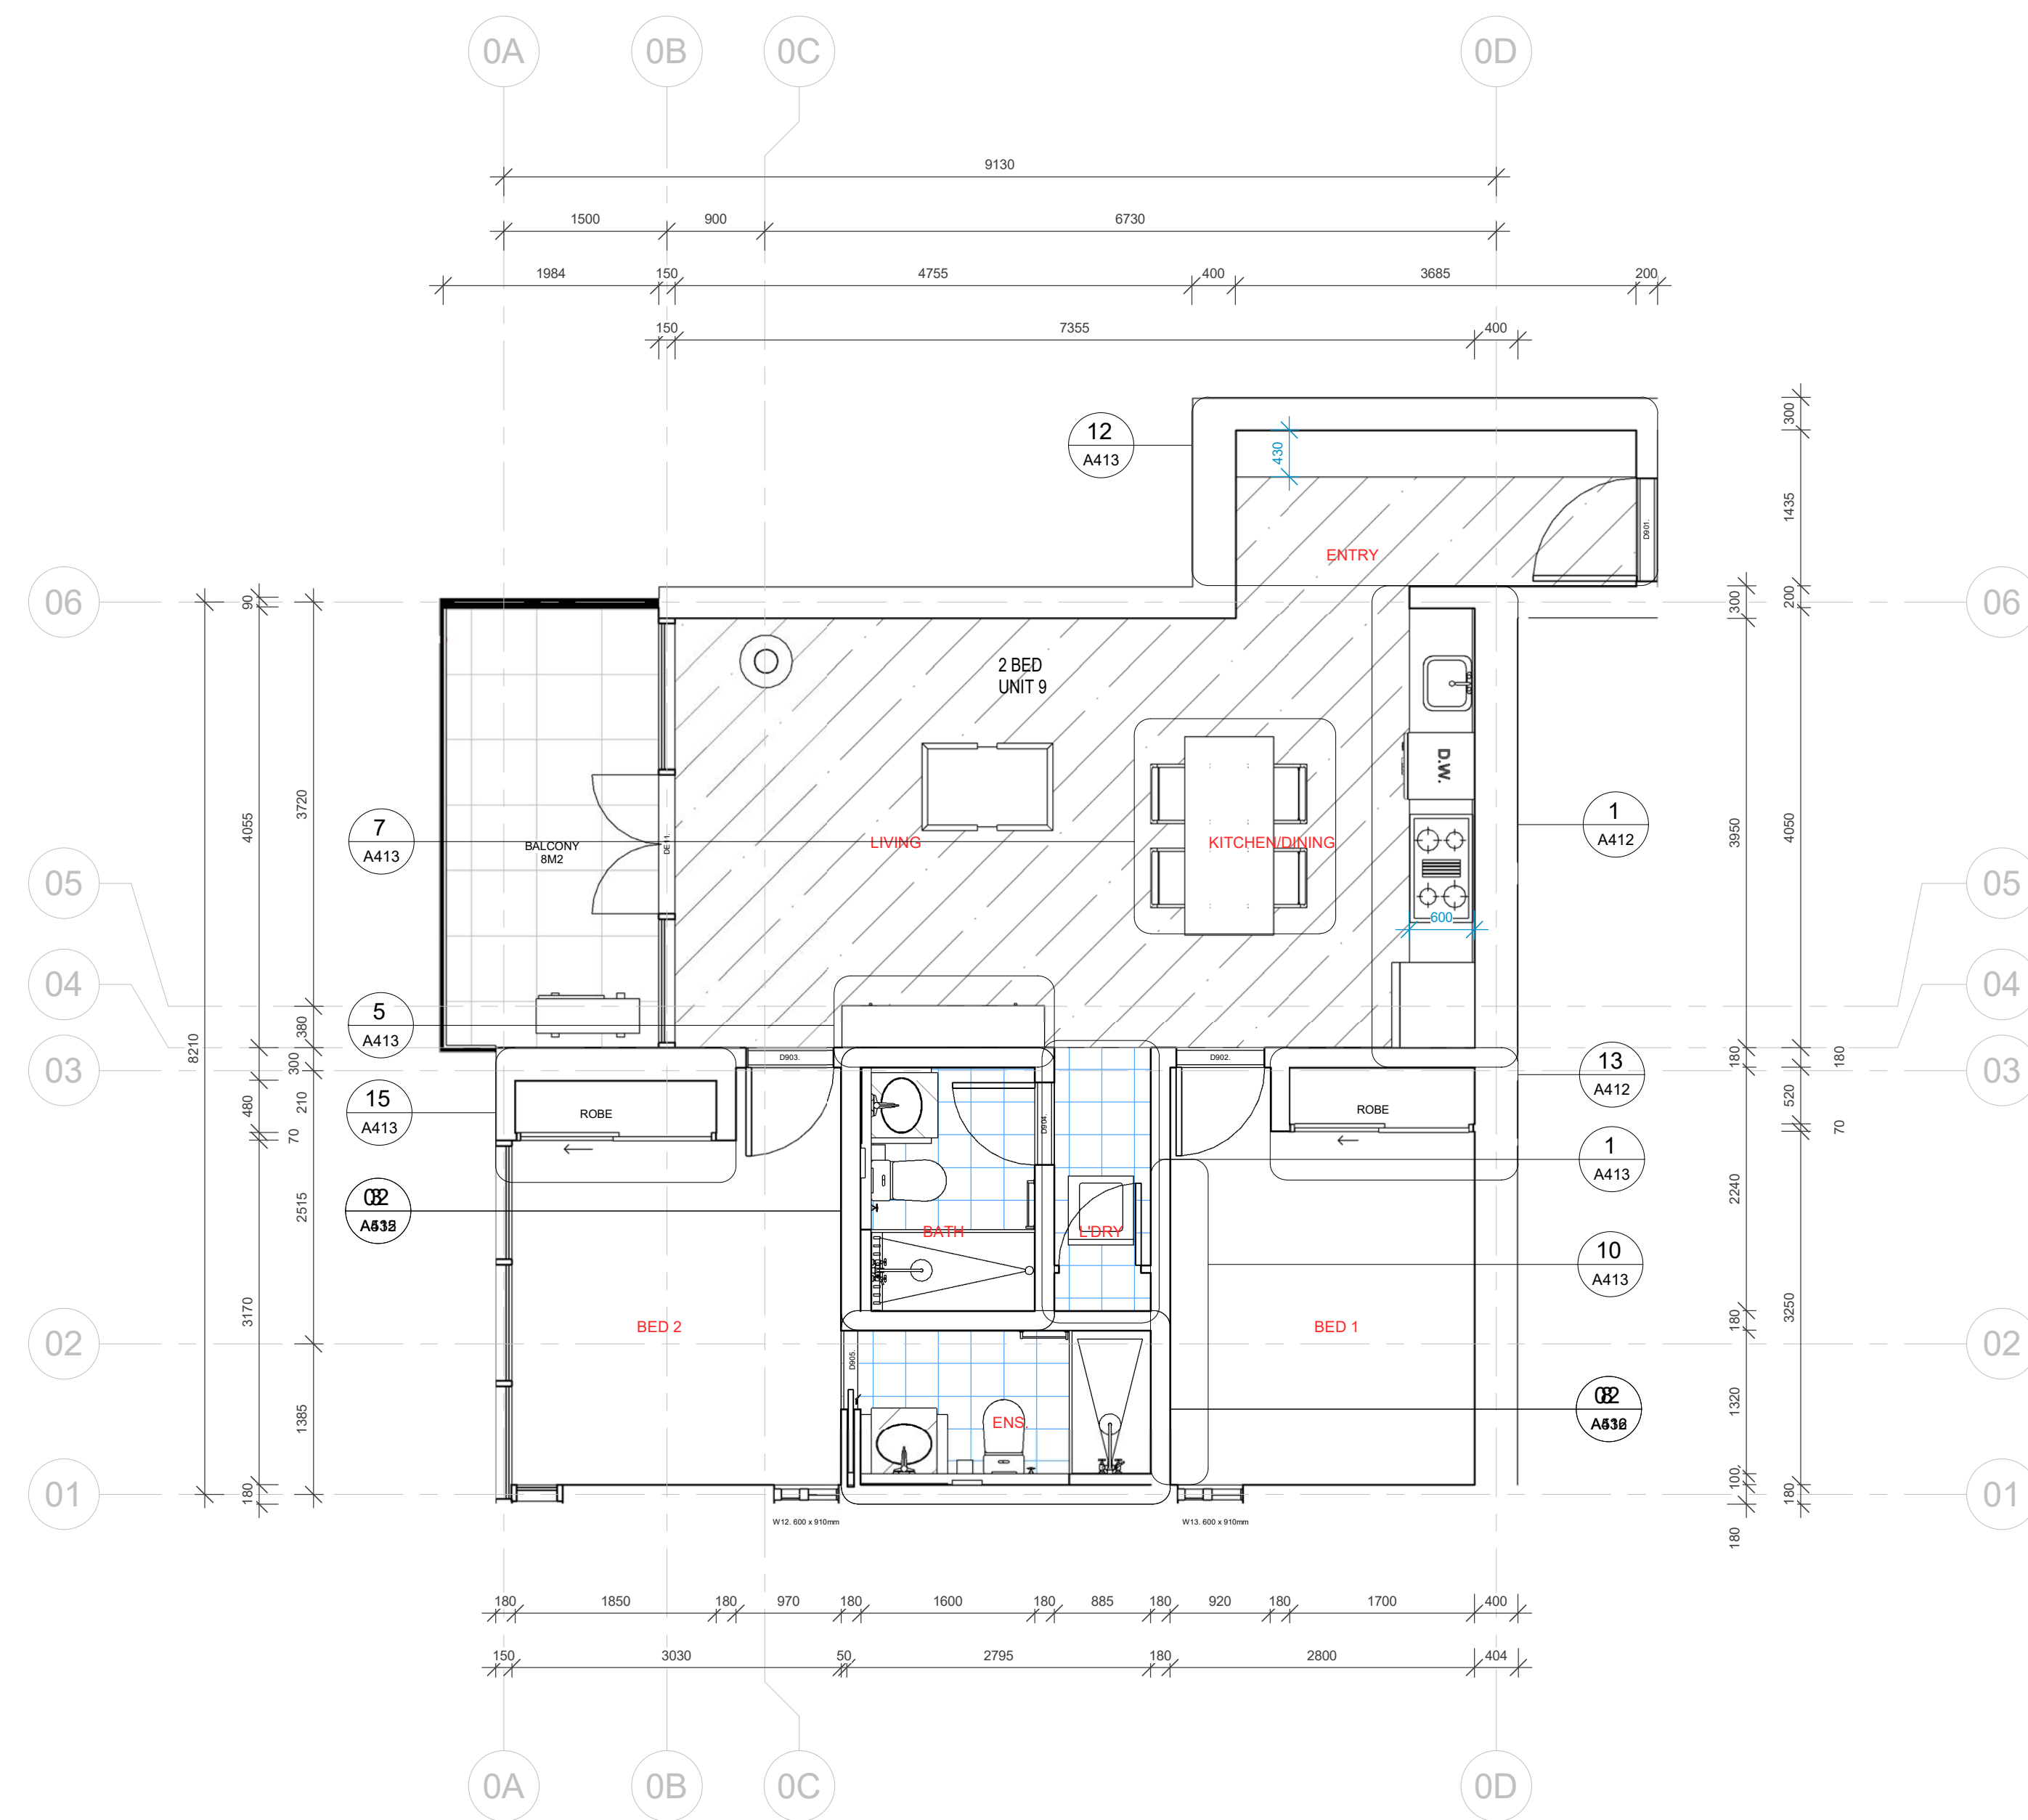


2 B3 - GA Plan
1 : 50

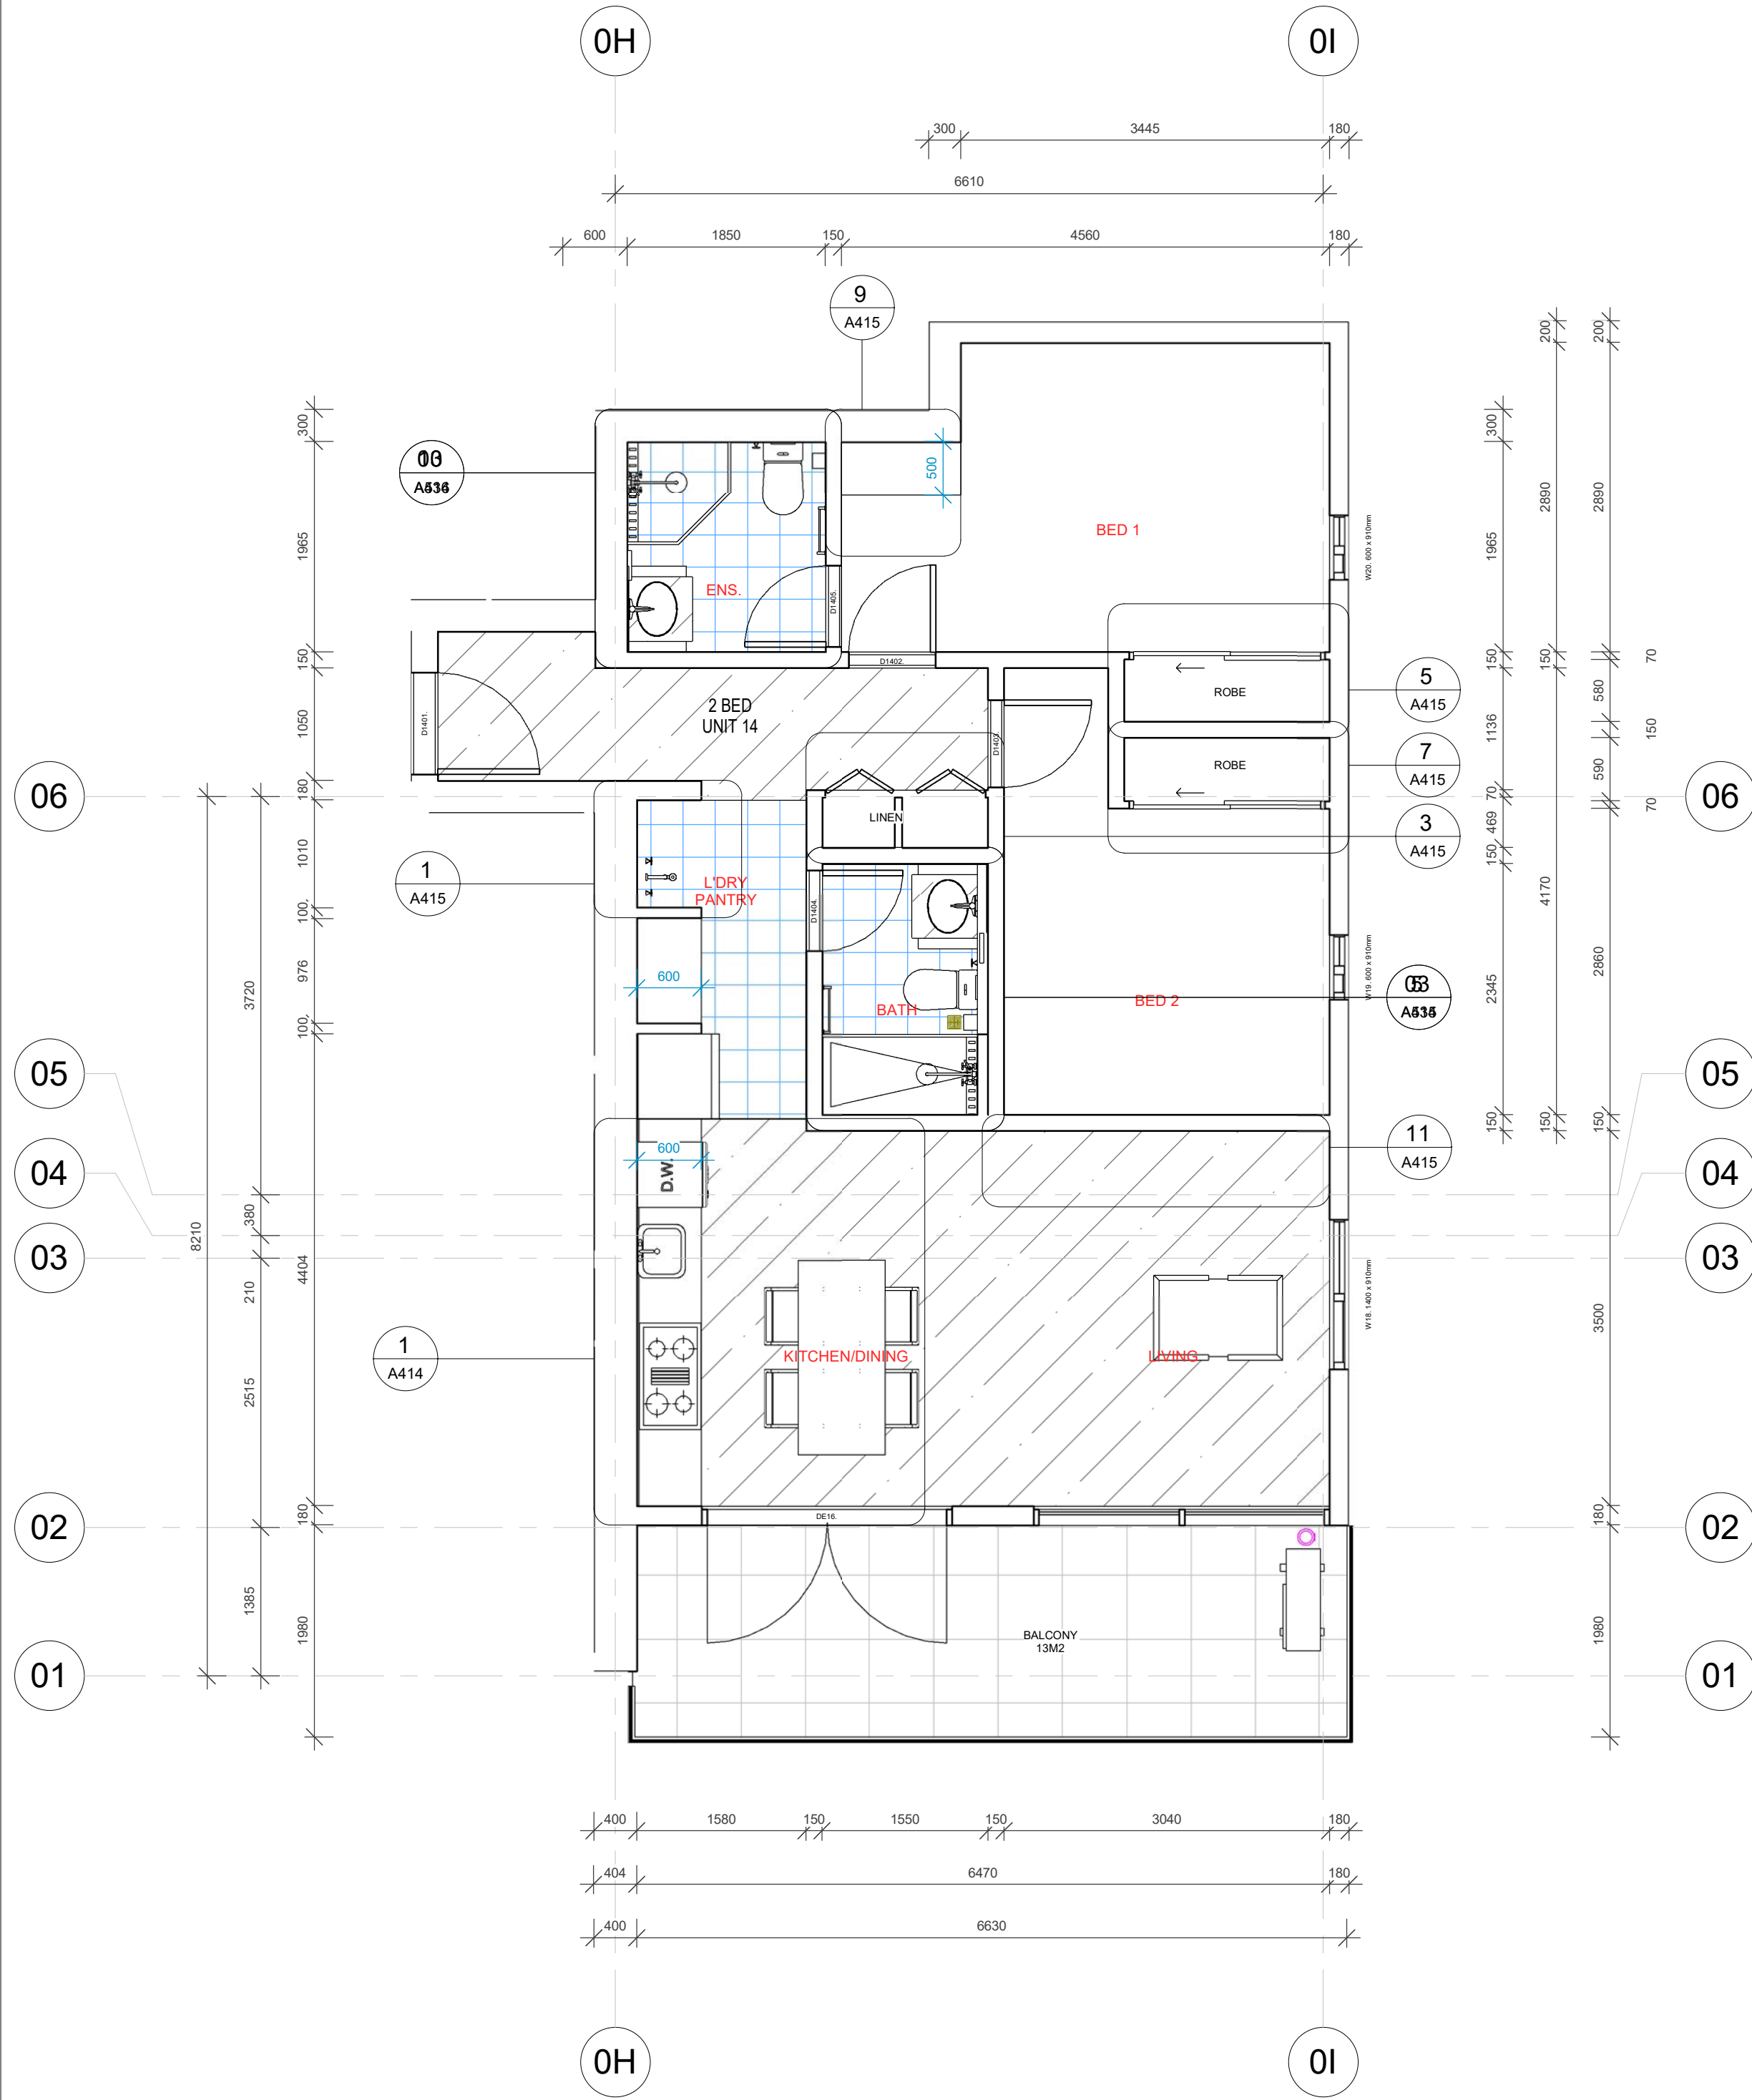


1 B4 - GA PLAN
1 : 50

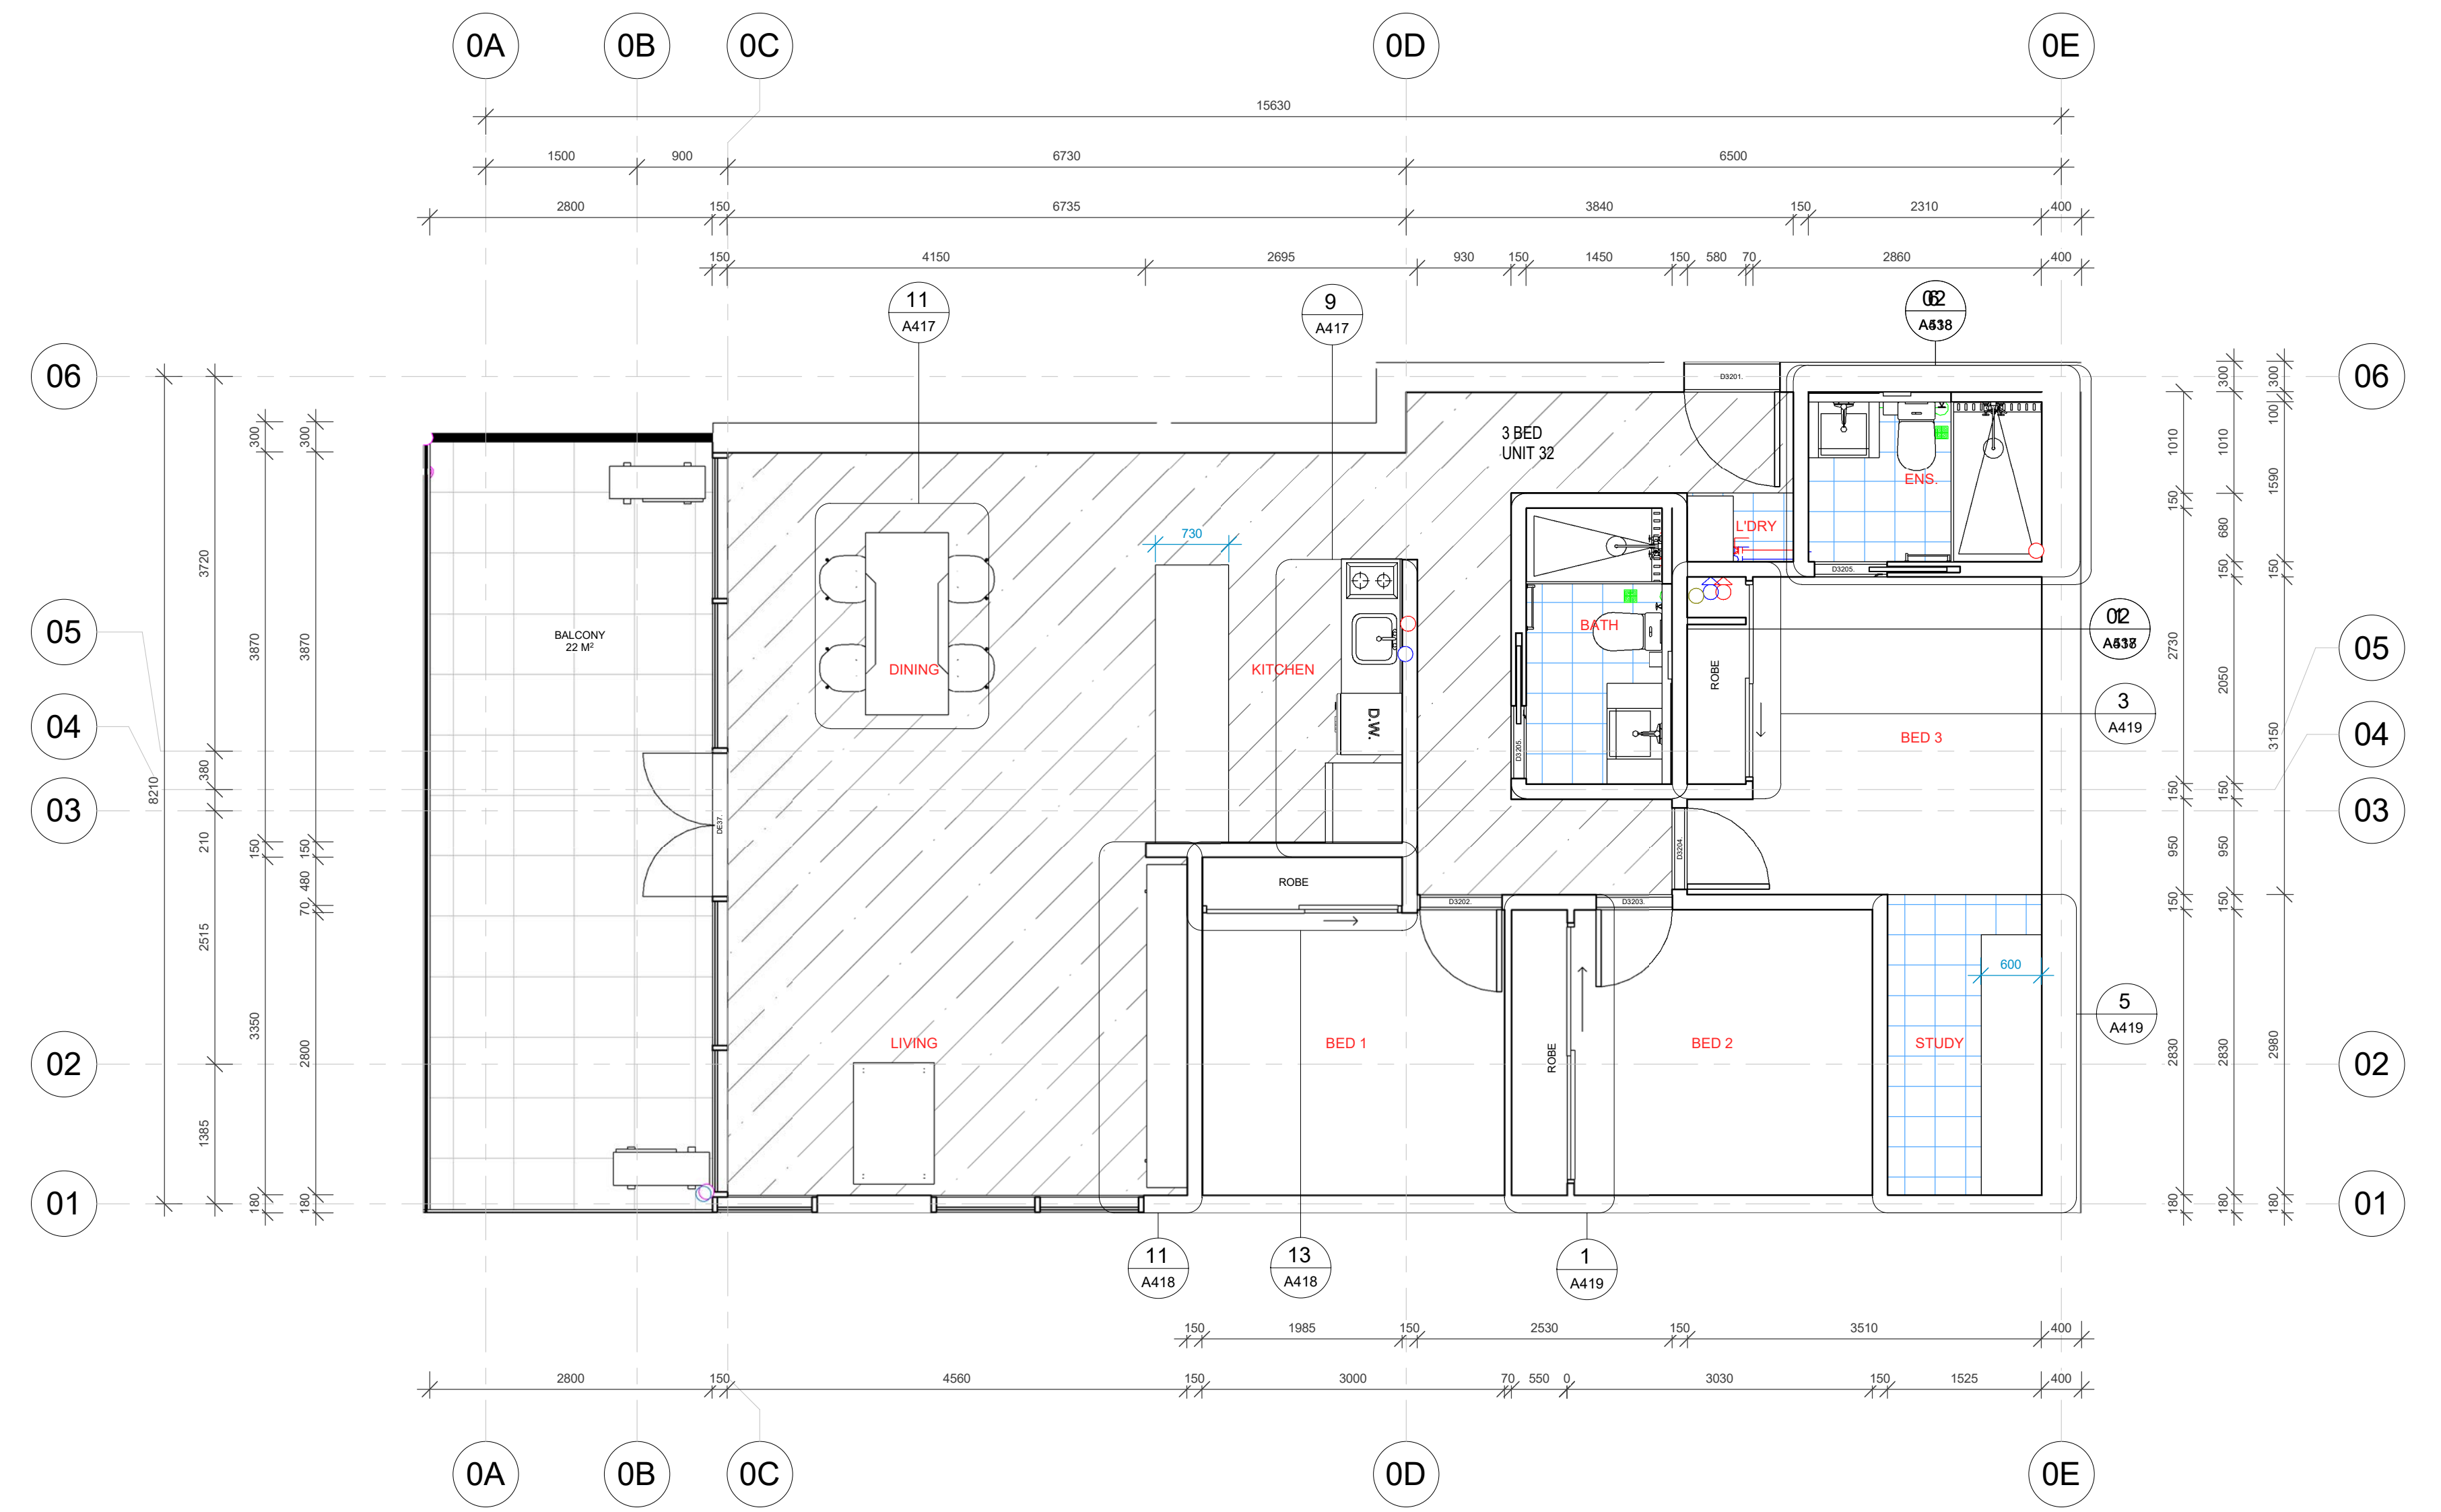



2 C2 - GA Plan
1 : 50



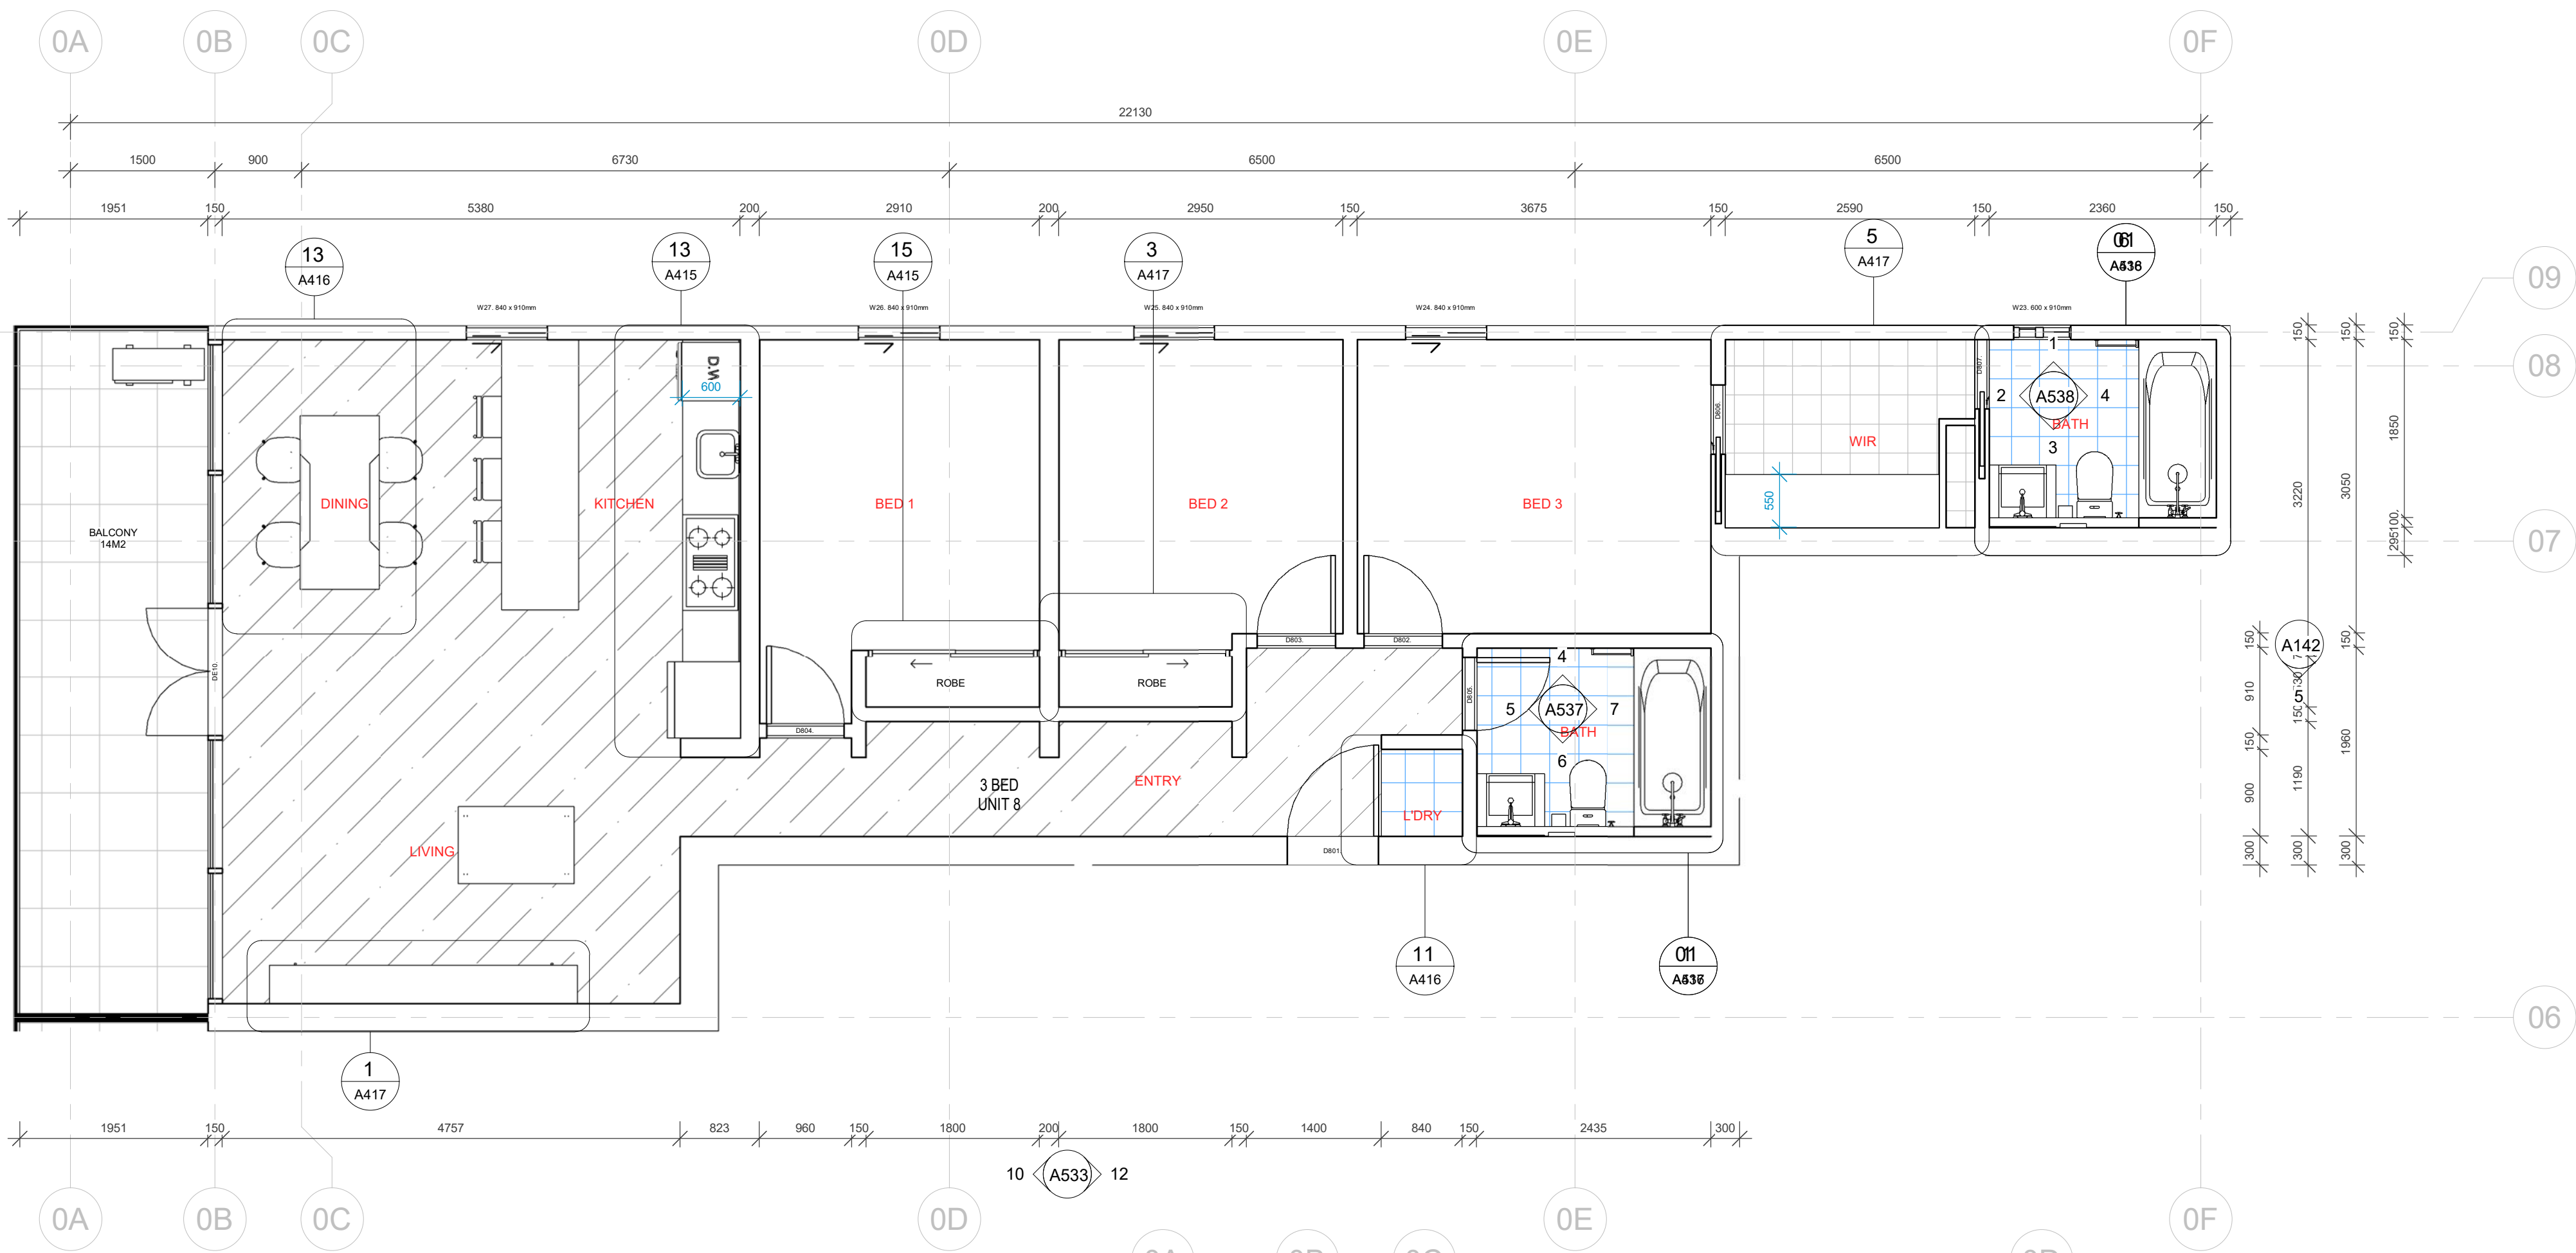



1 C1 - GA Plan
1 : 50

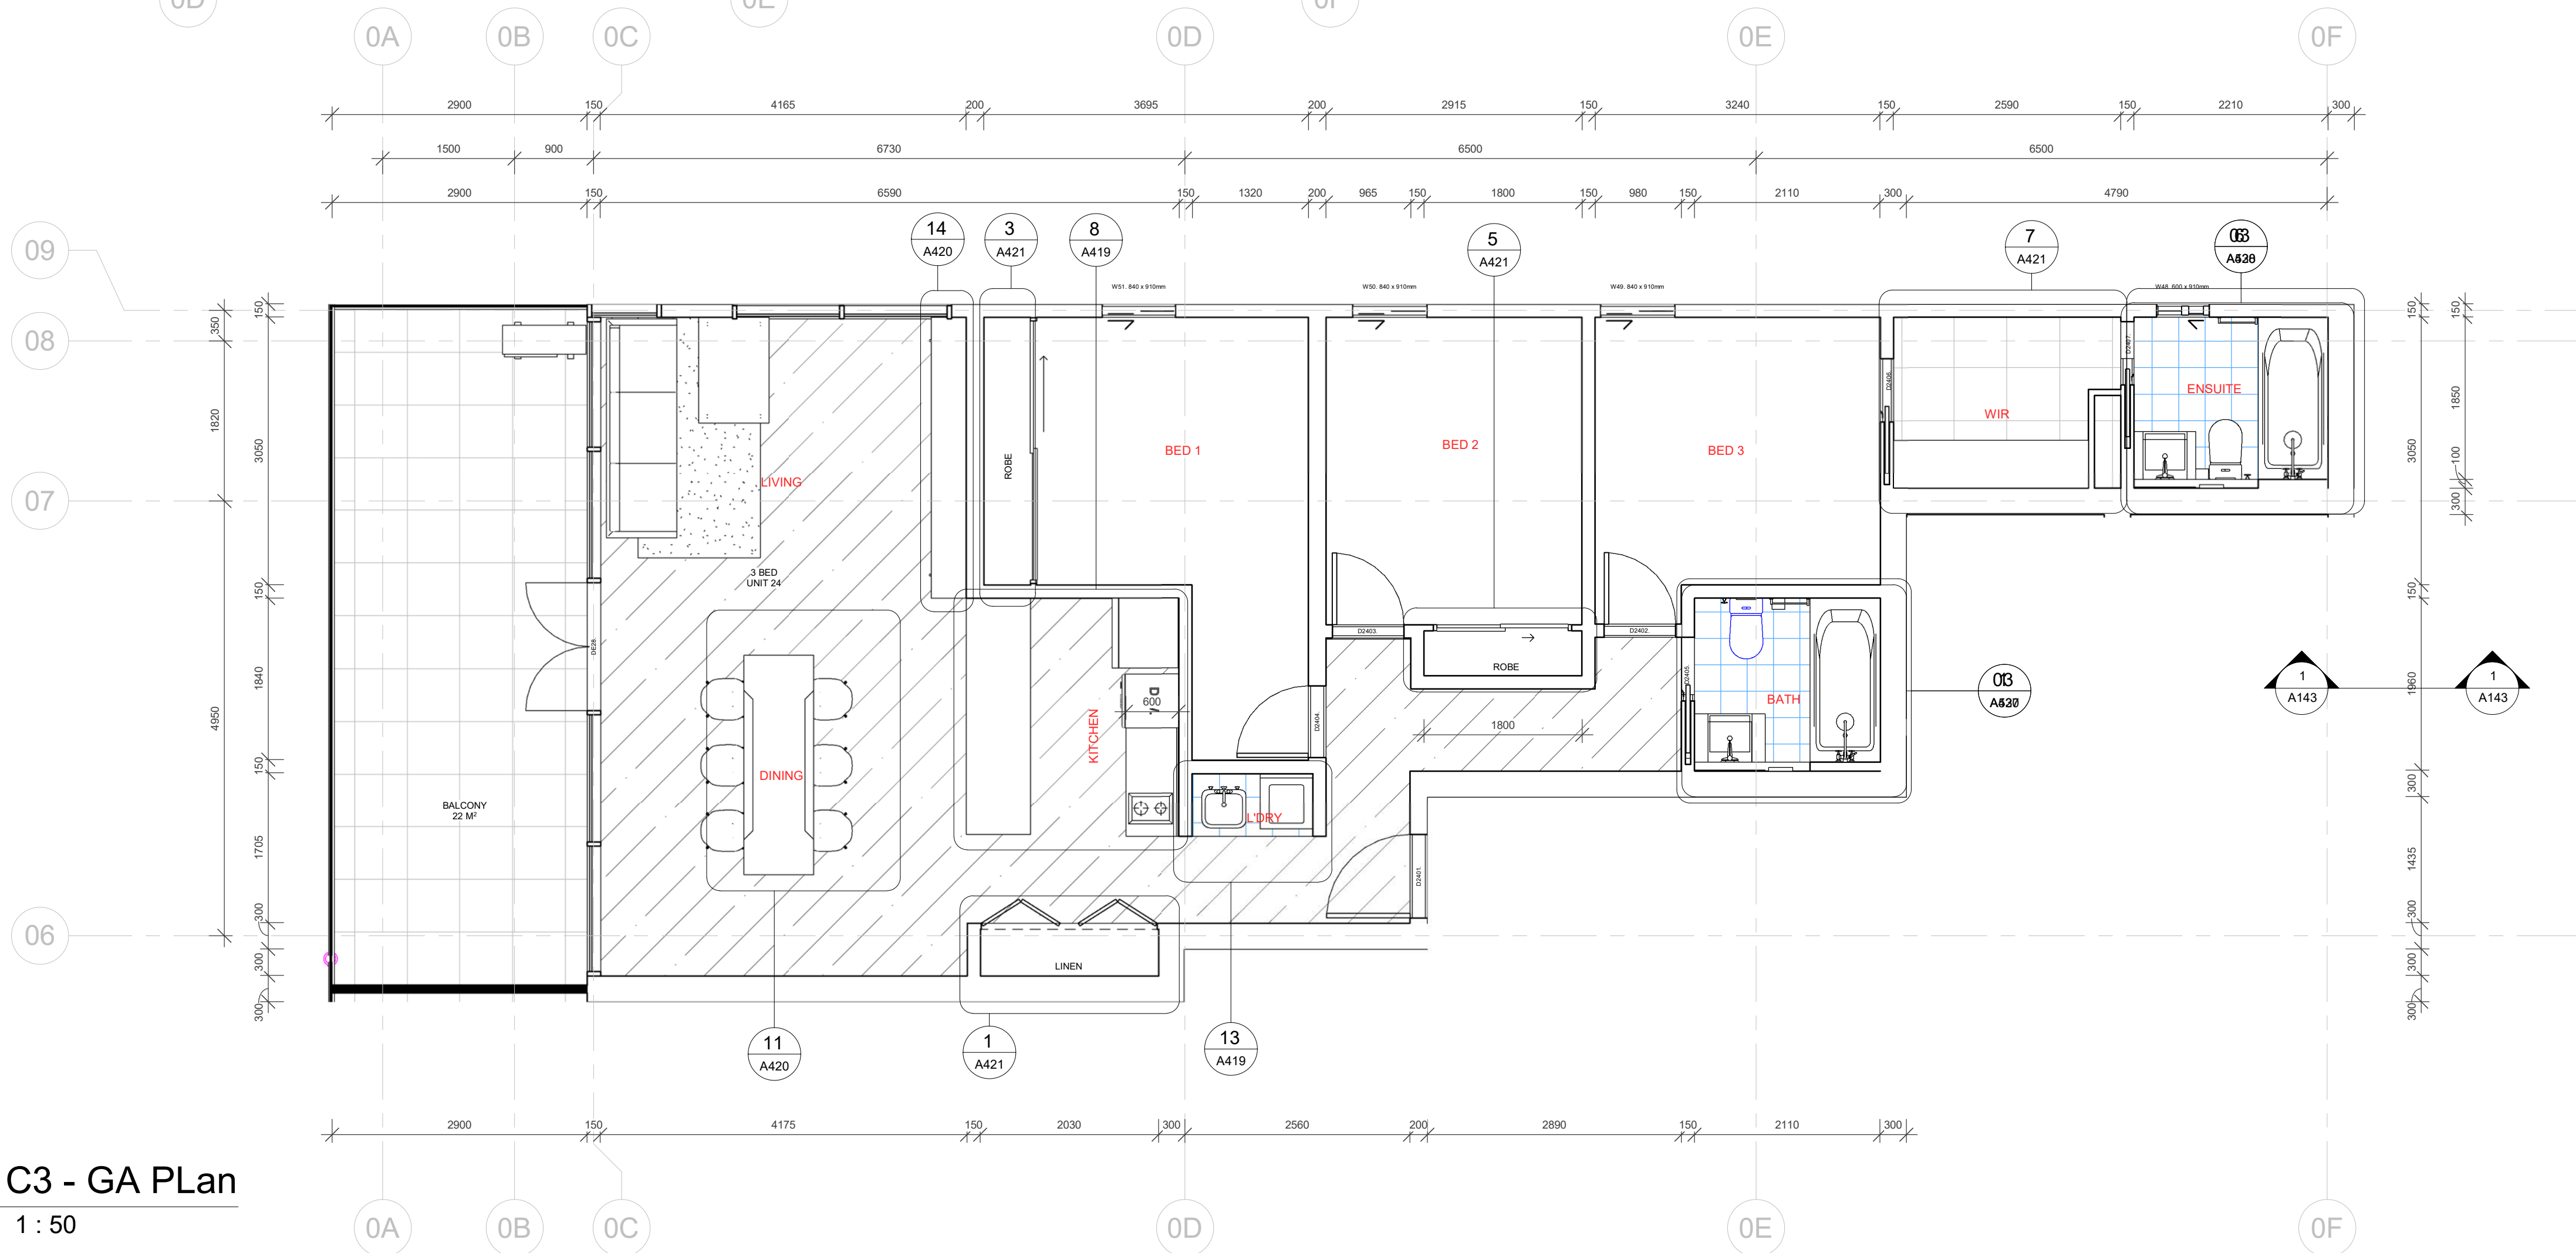


2 C3 - GA Plan
1 : 50

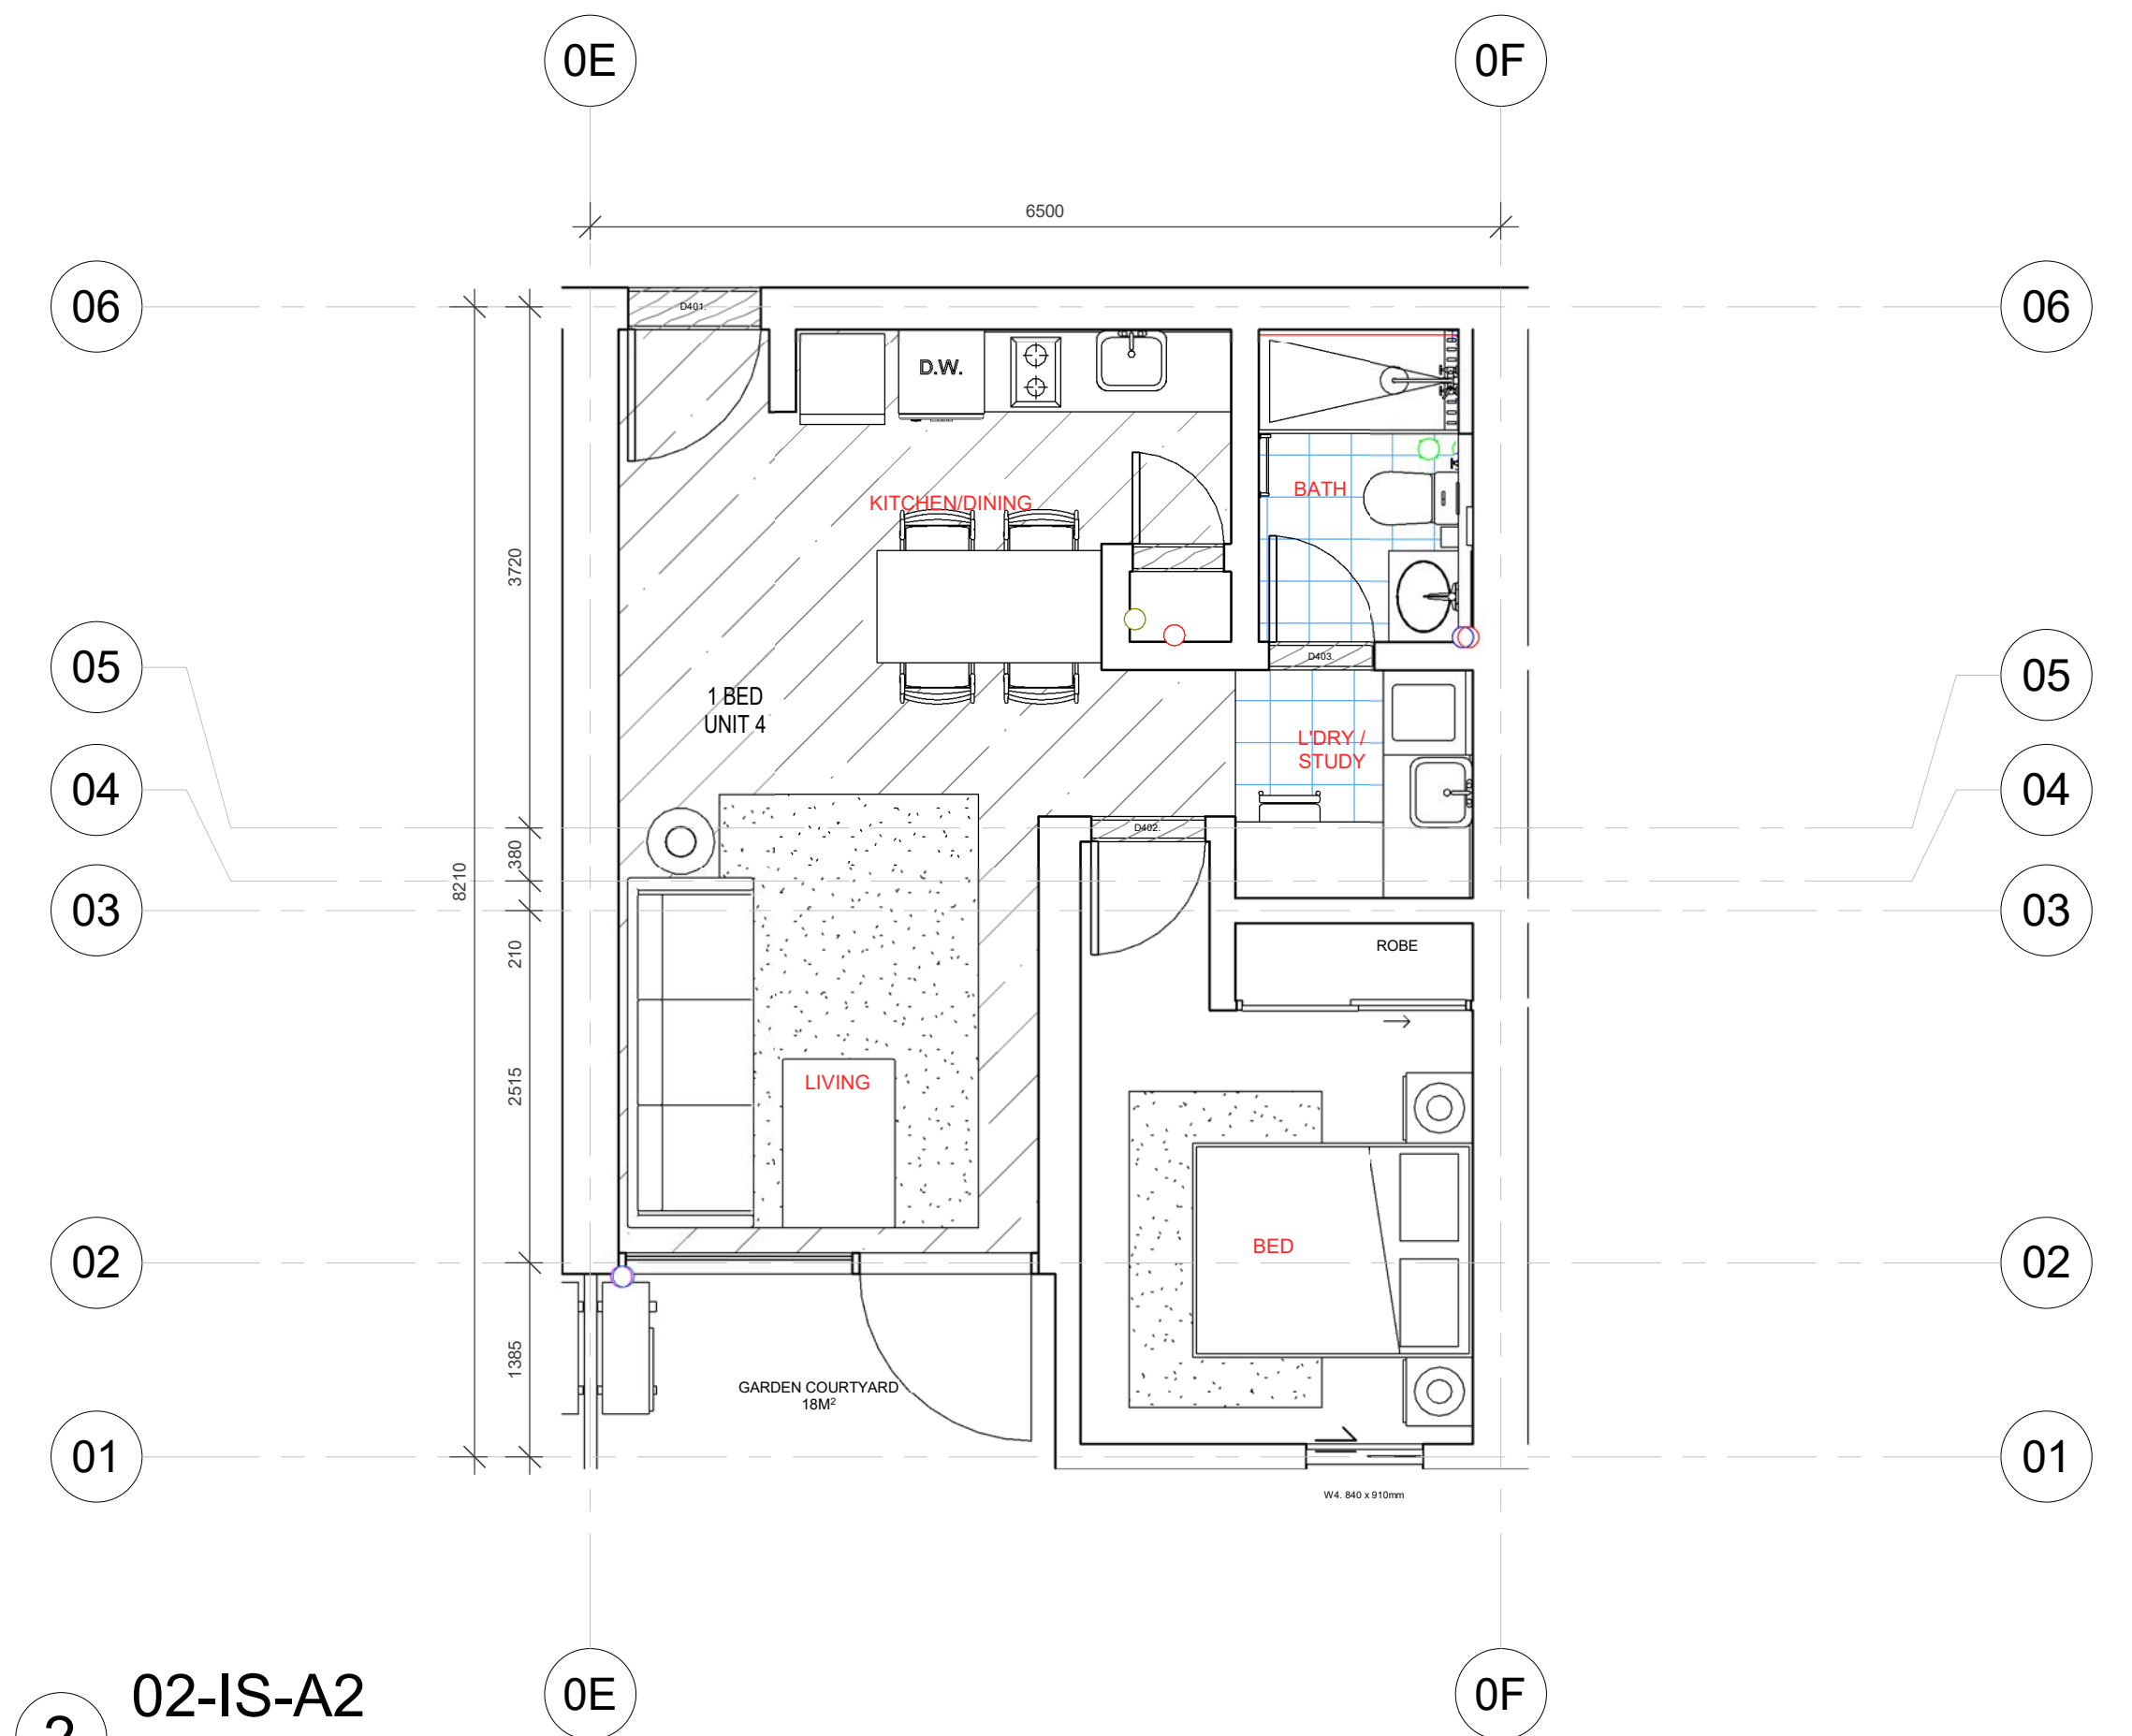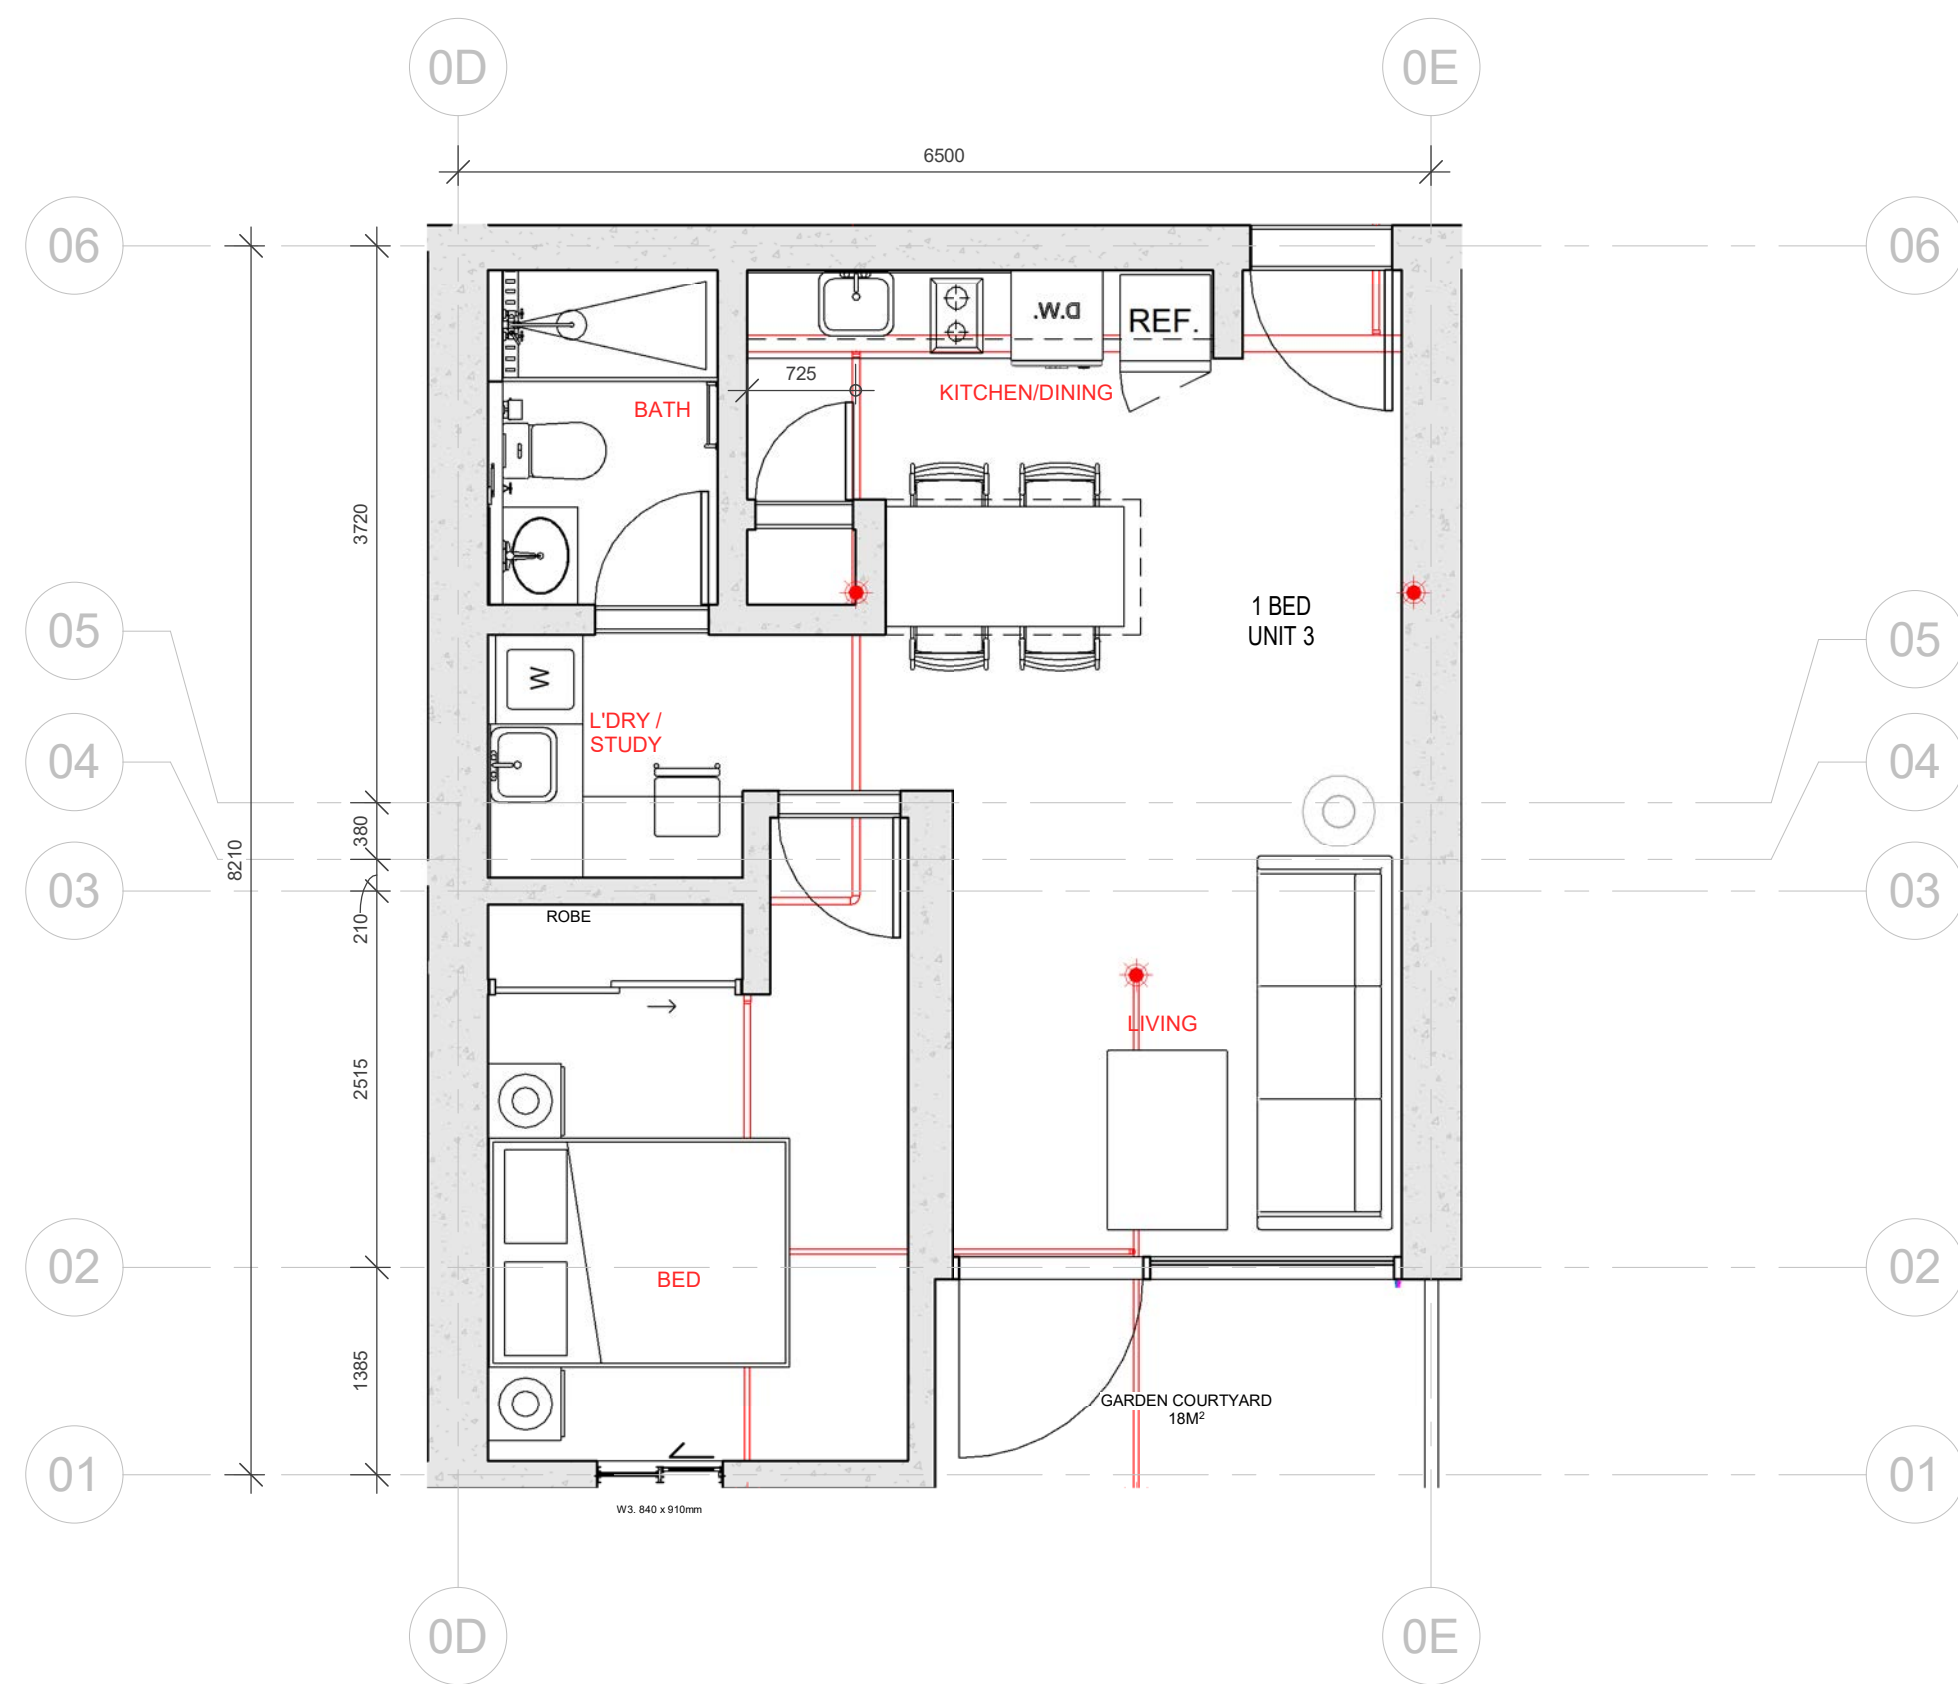

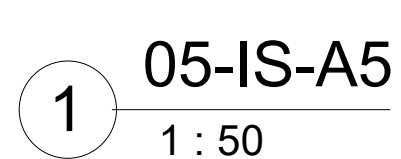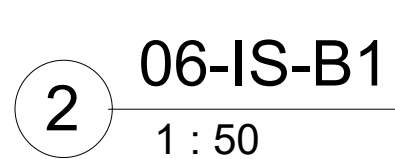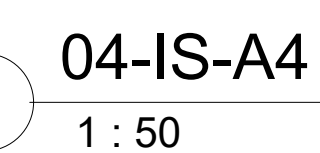


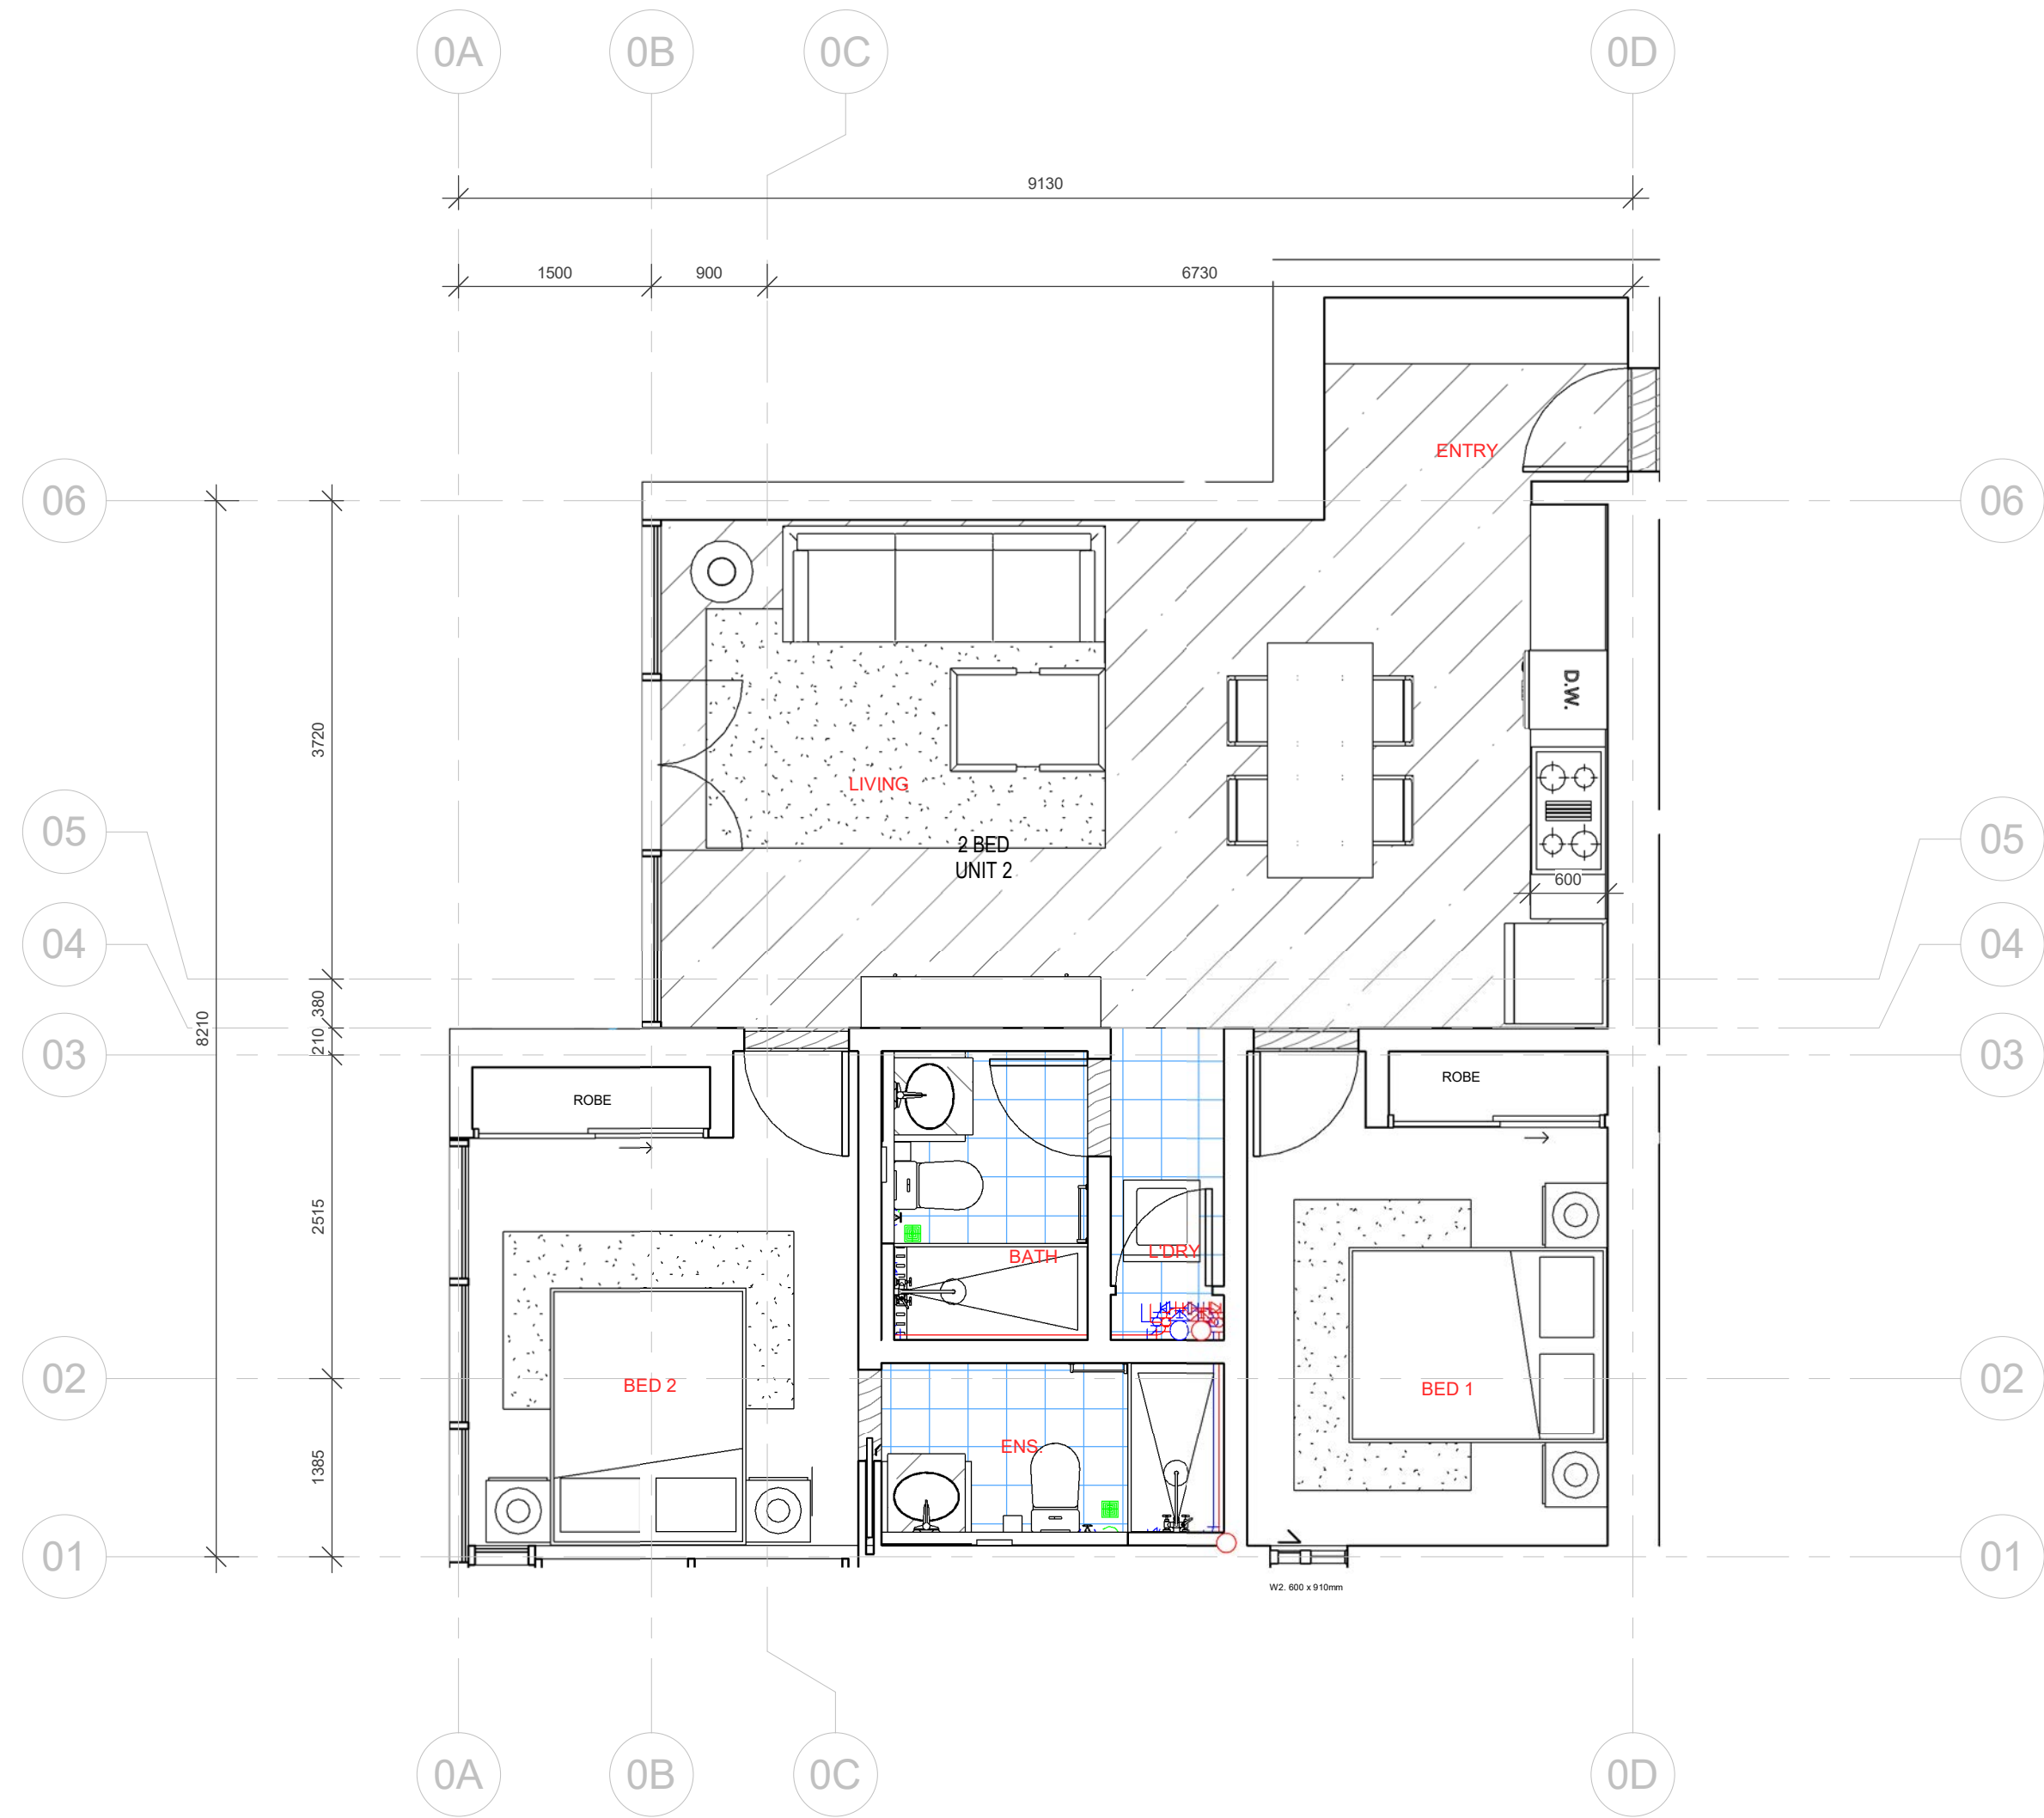


2 07-IS-B2
1 : 50

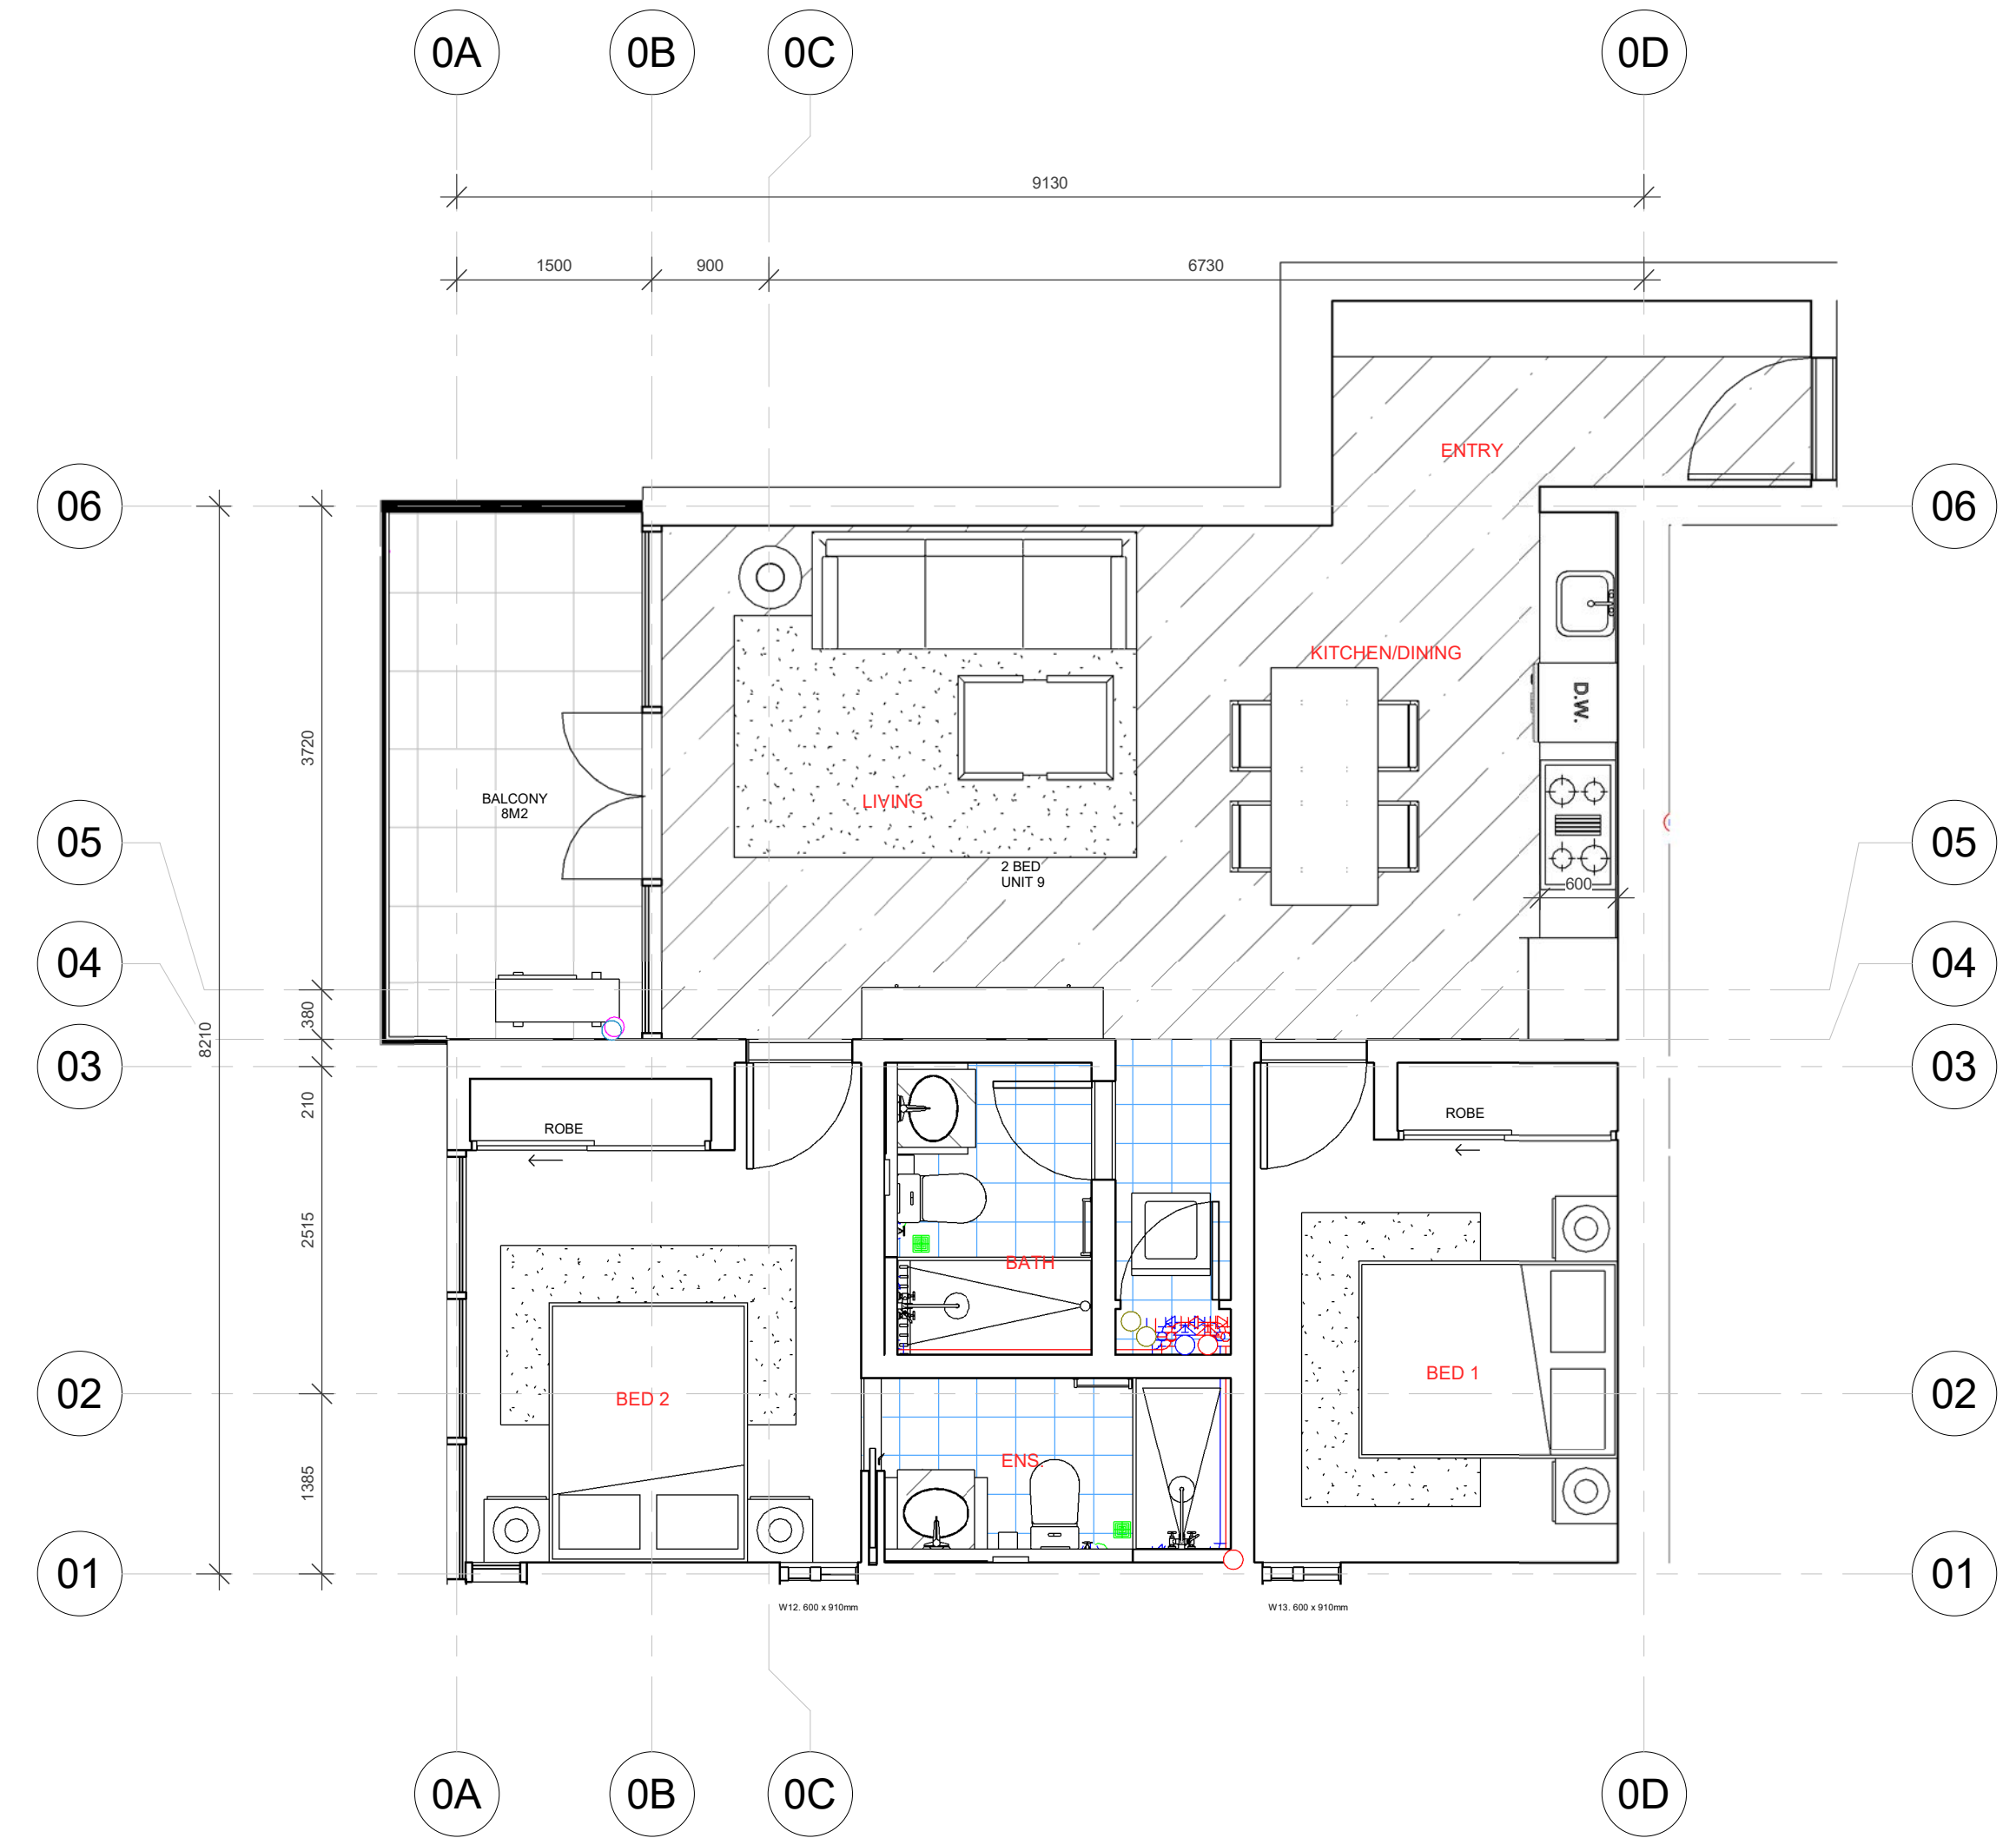


1 08-IS-B3
1 : 50

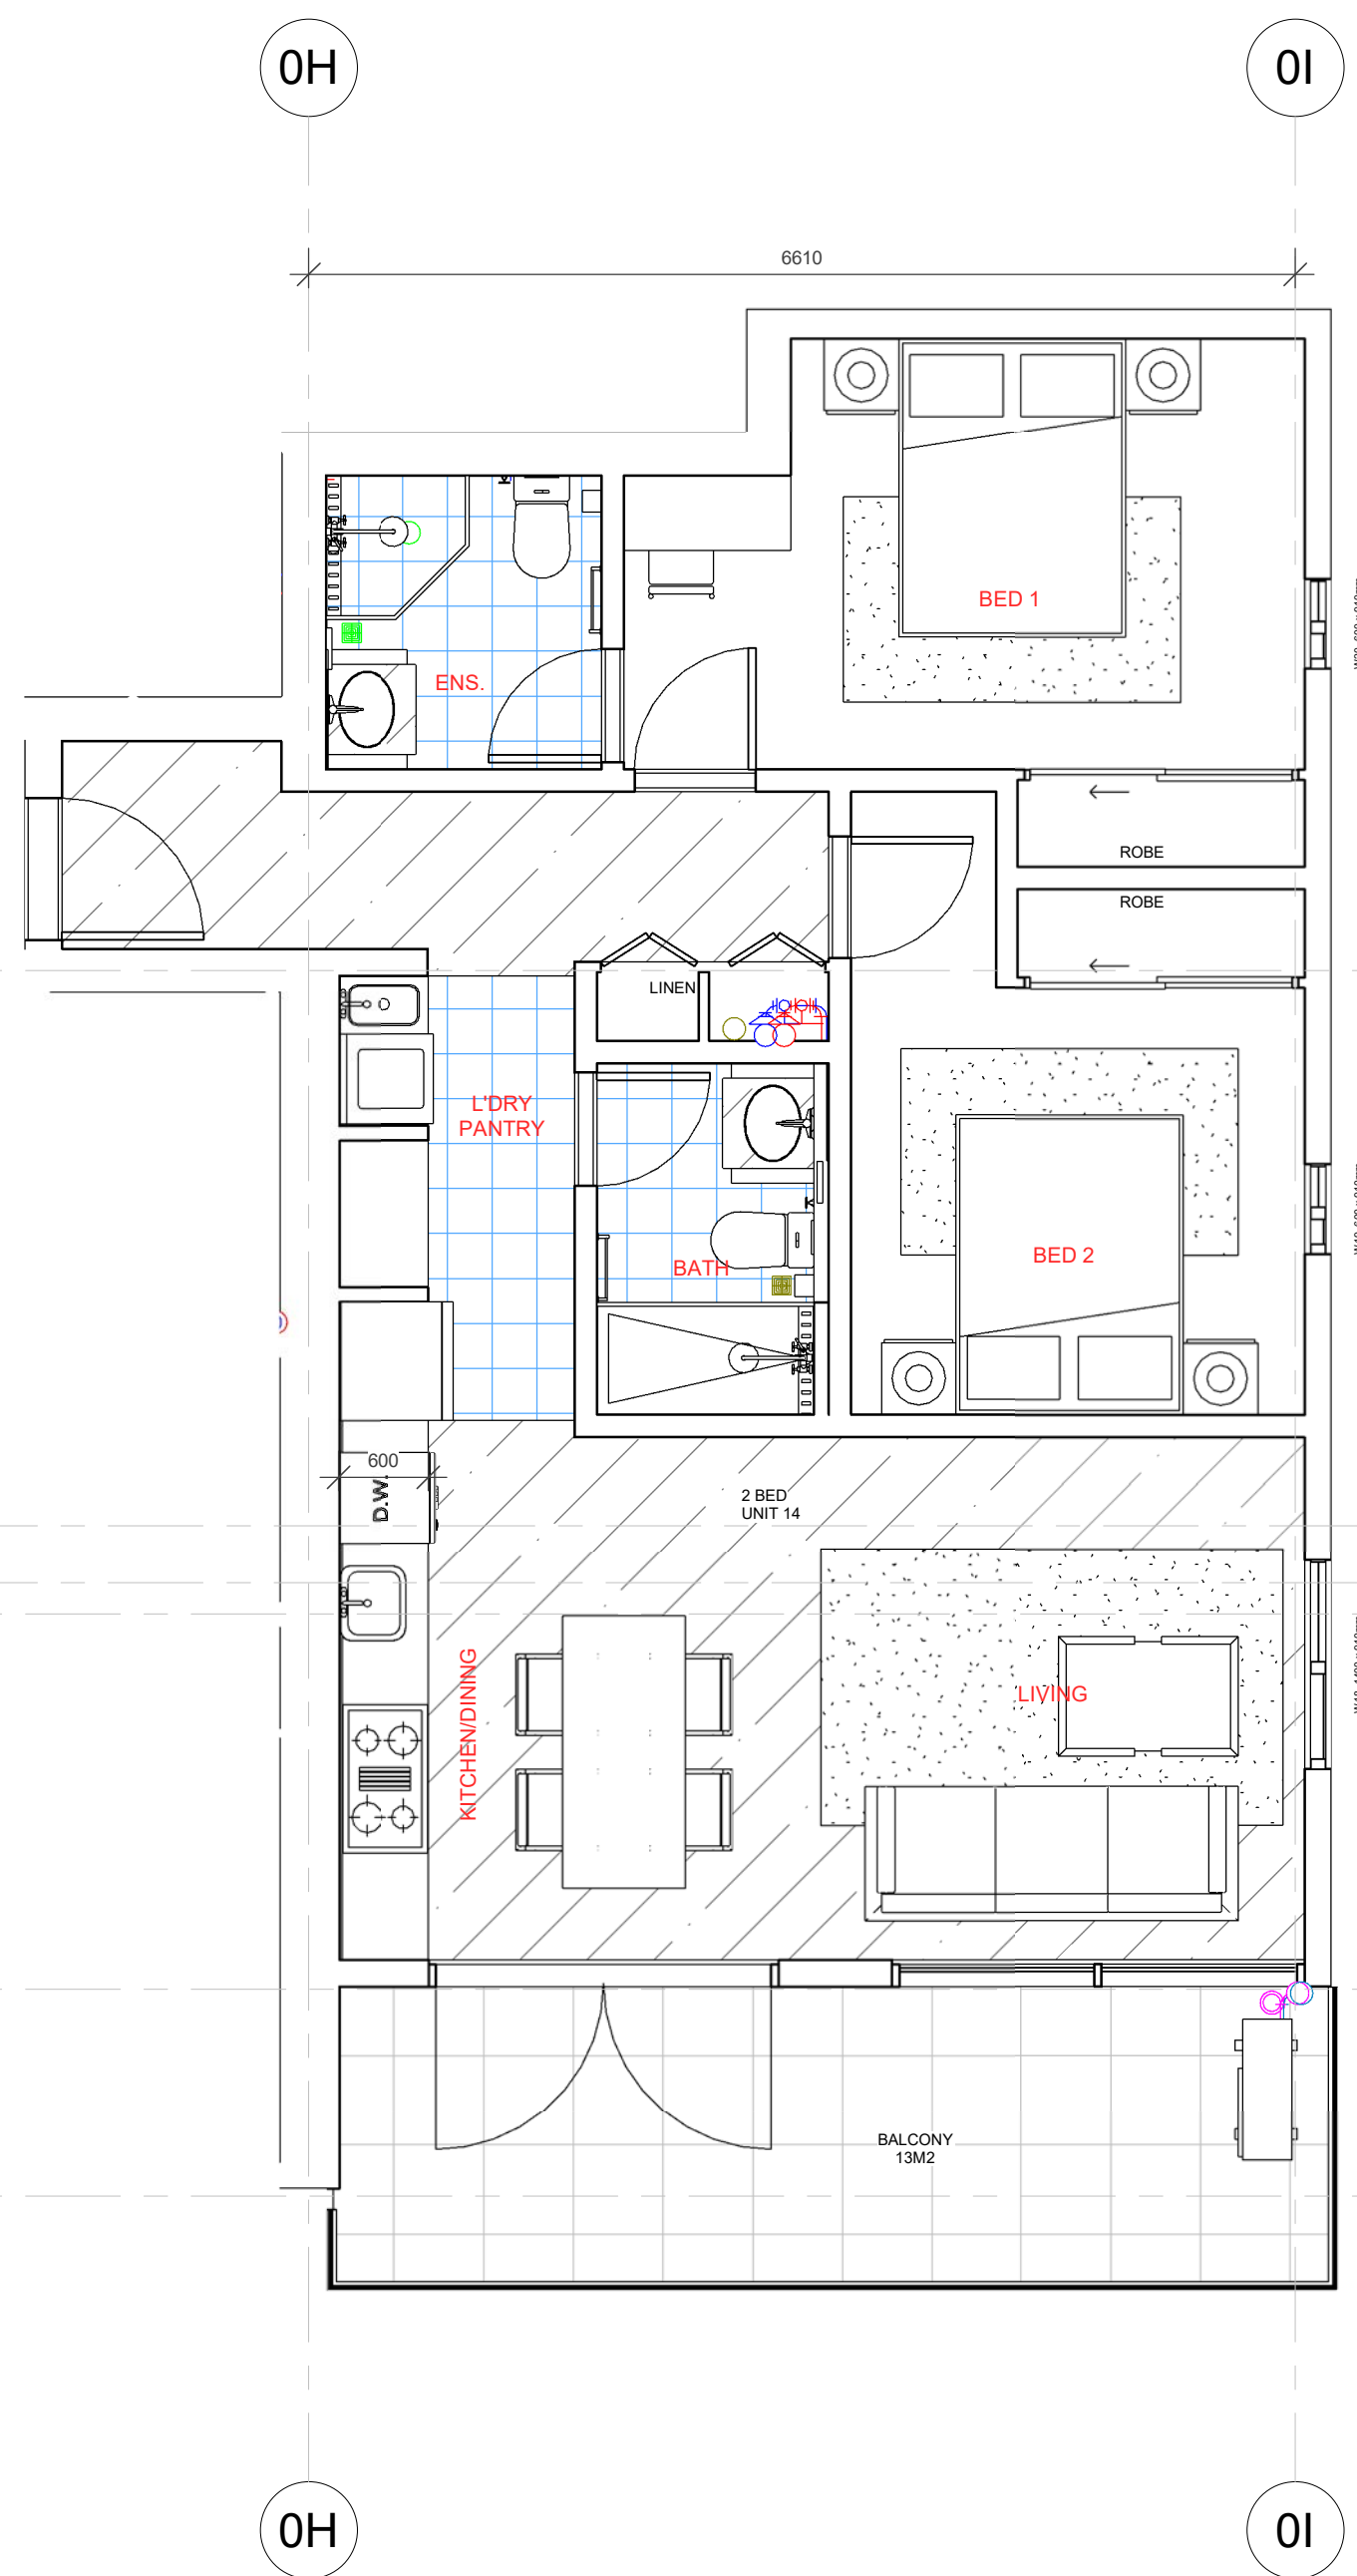


2 09-IS-B4
1 : 50

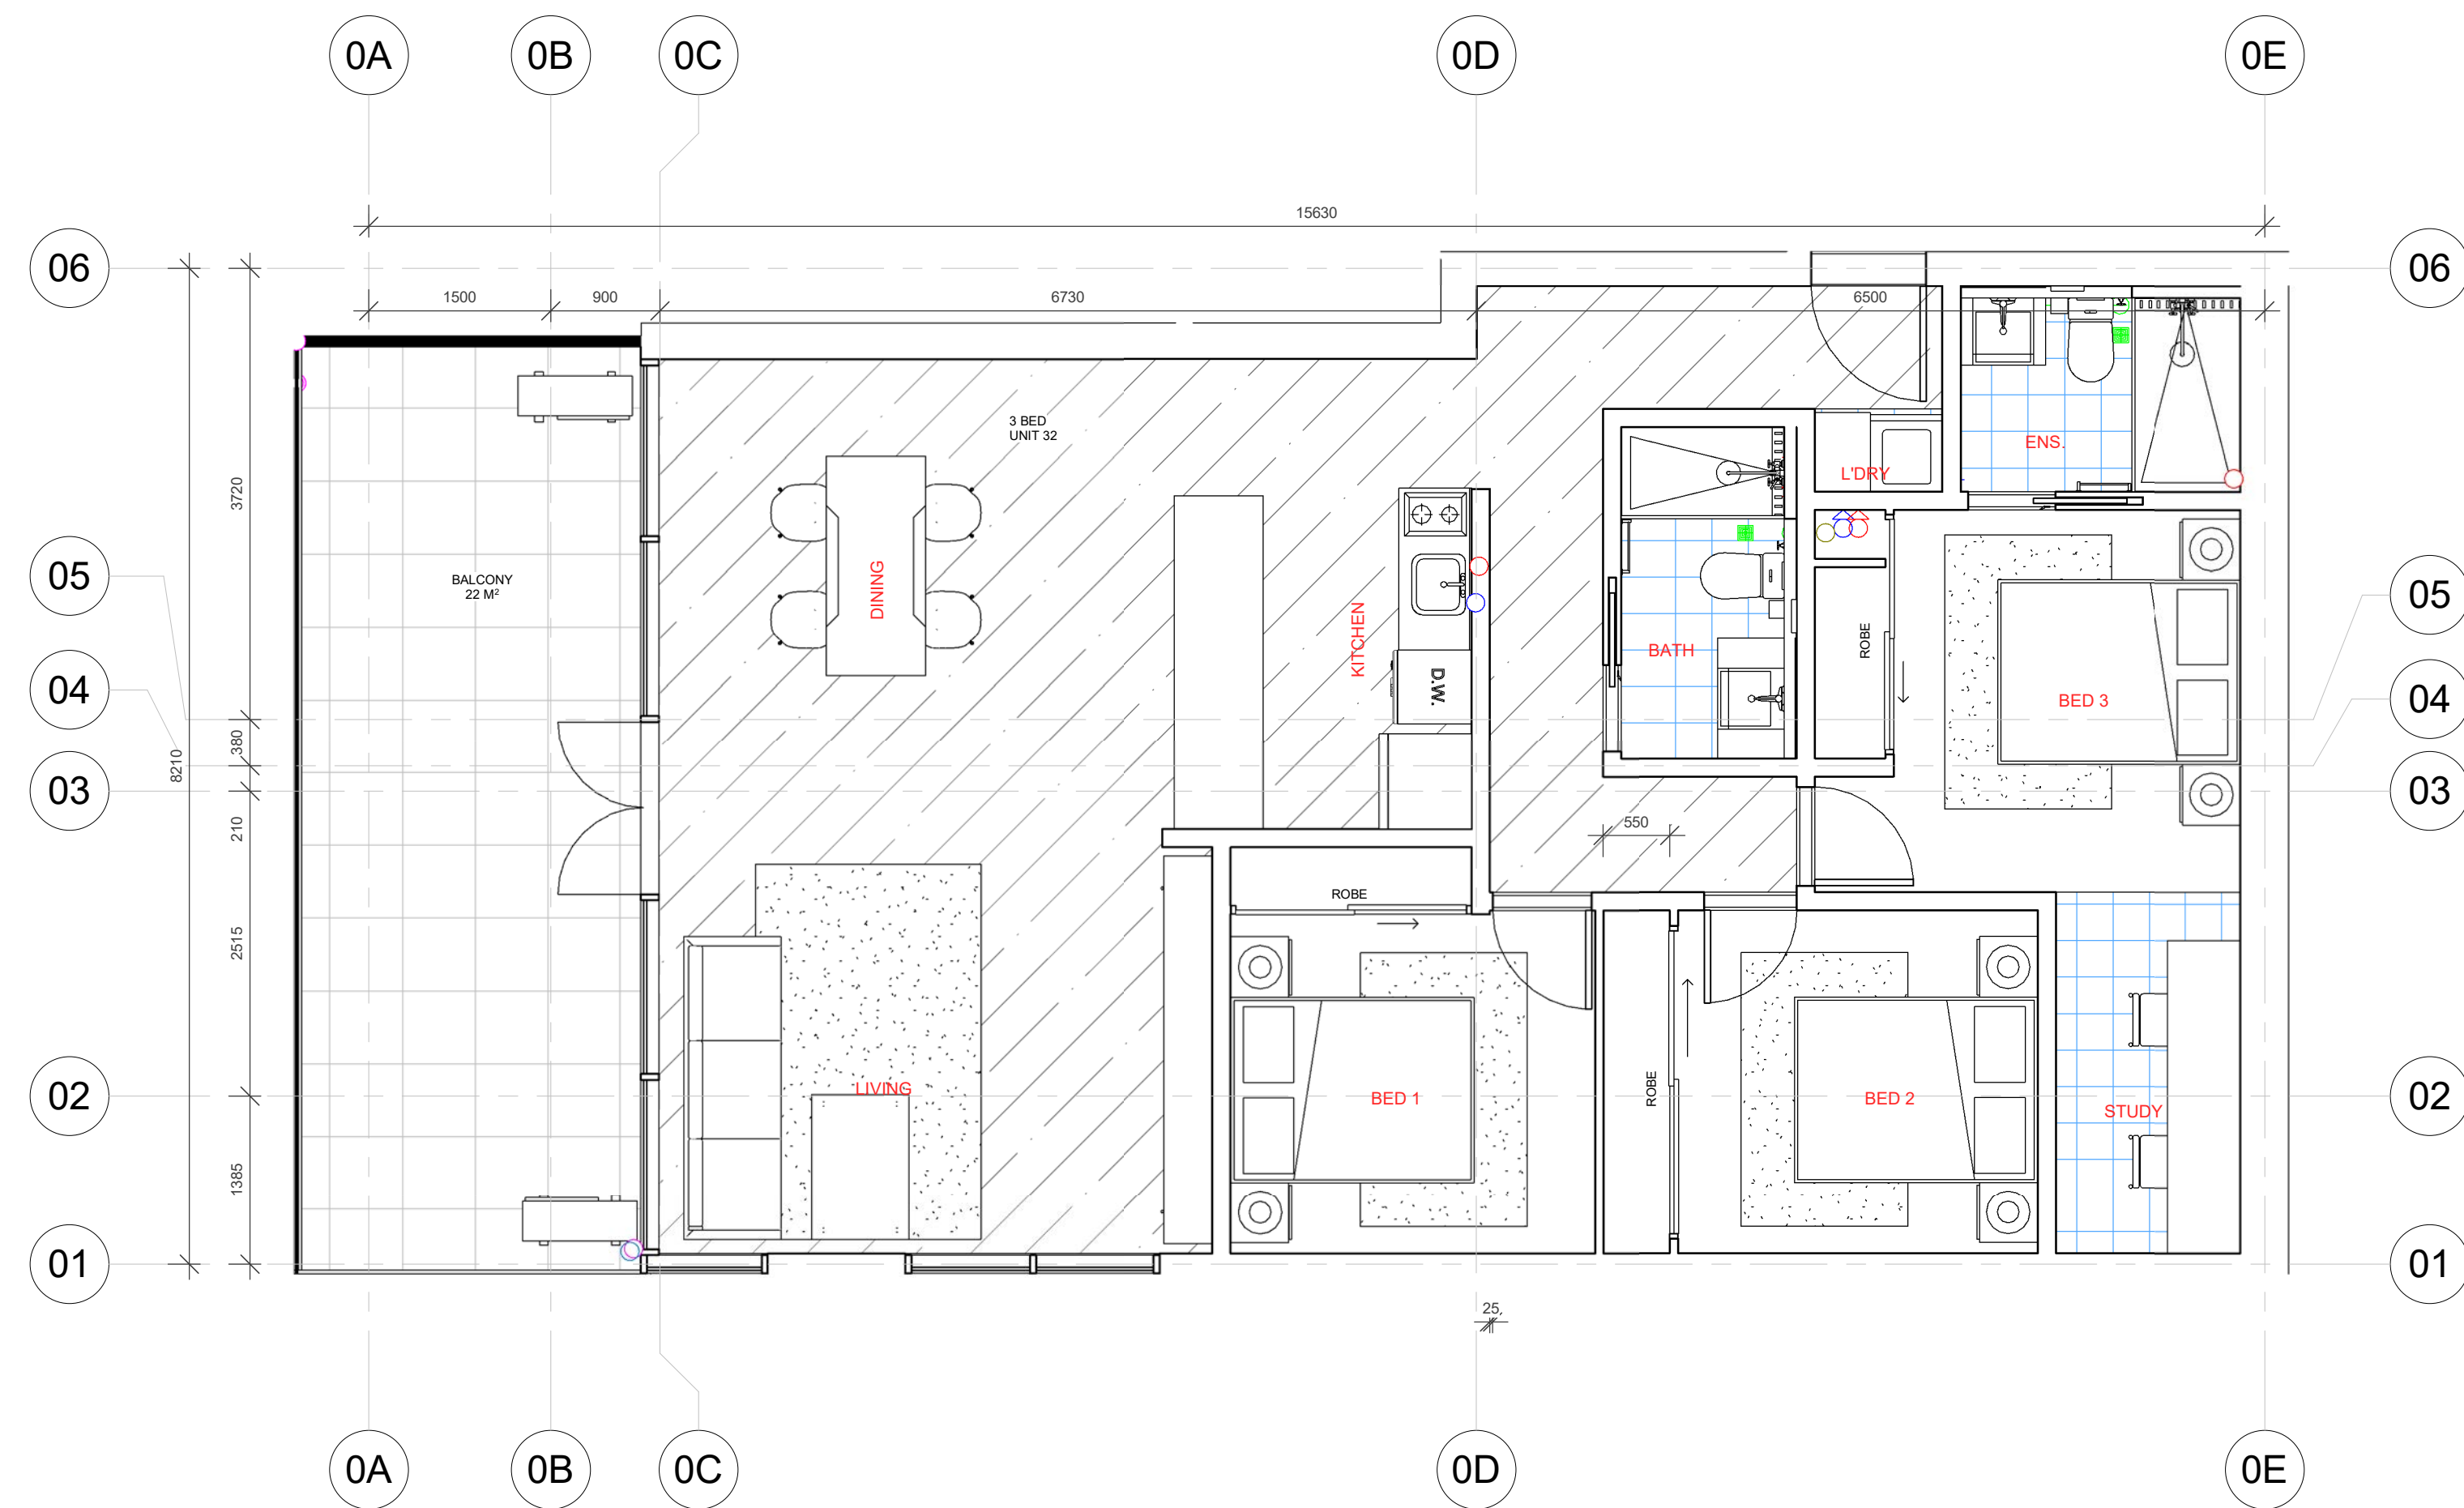


1 11-IS-C2
1 : 50

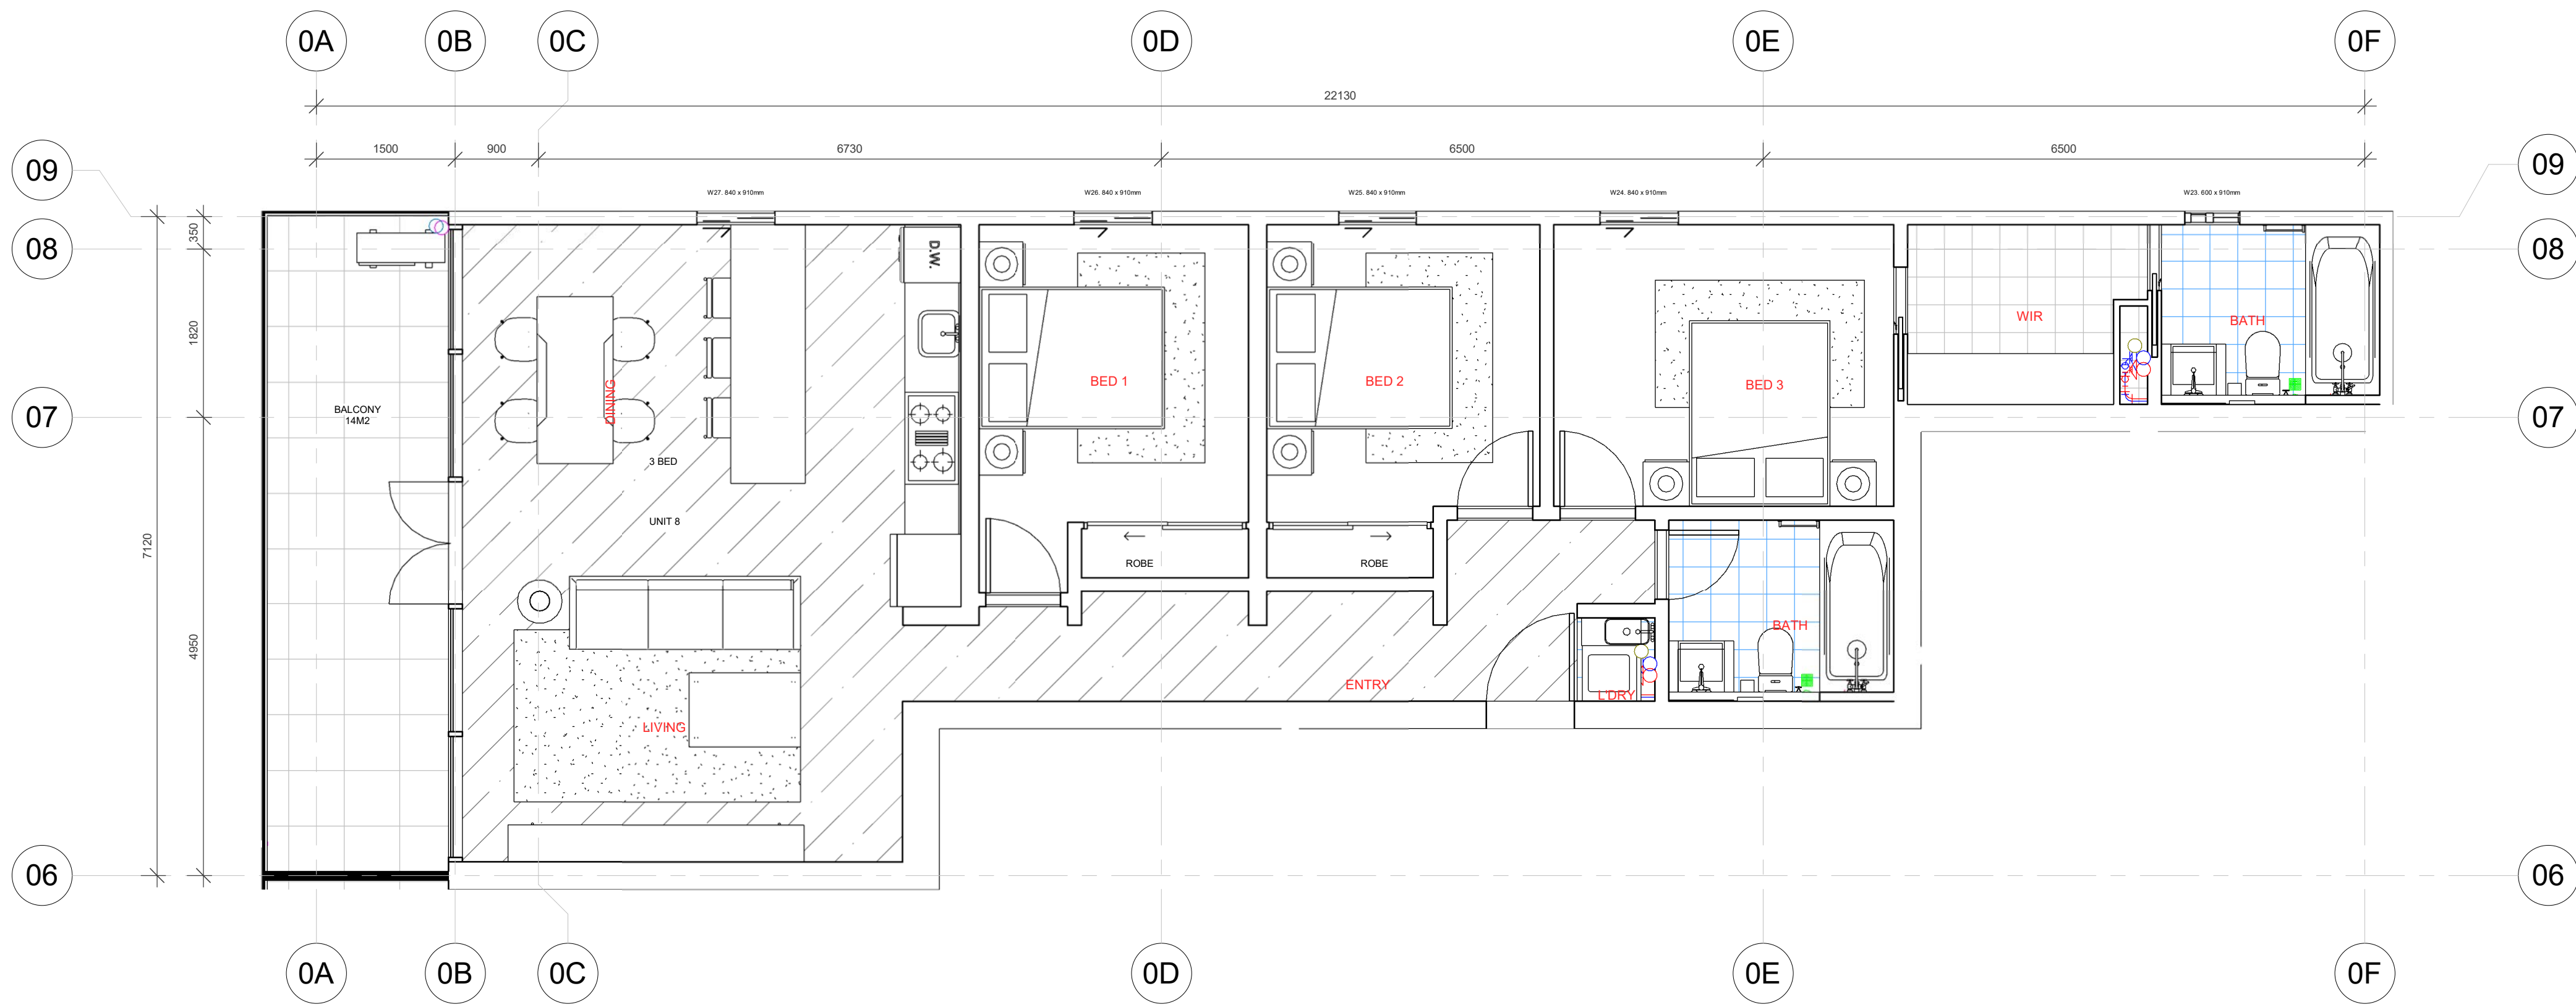

1 10-IS-C1
1 : 50

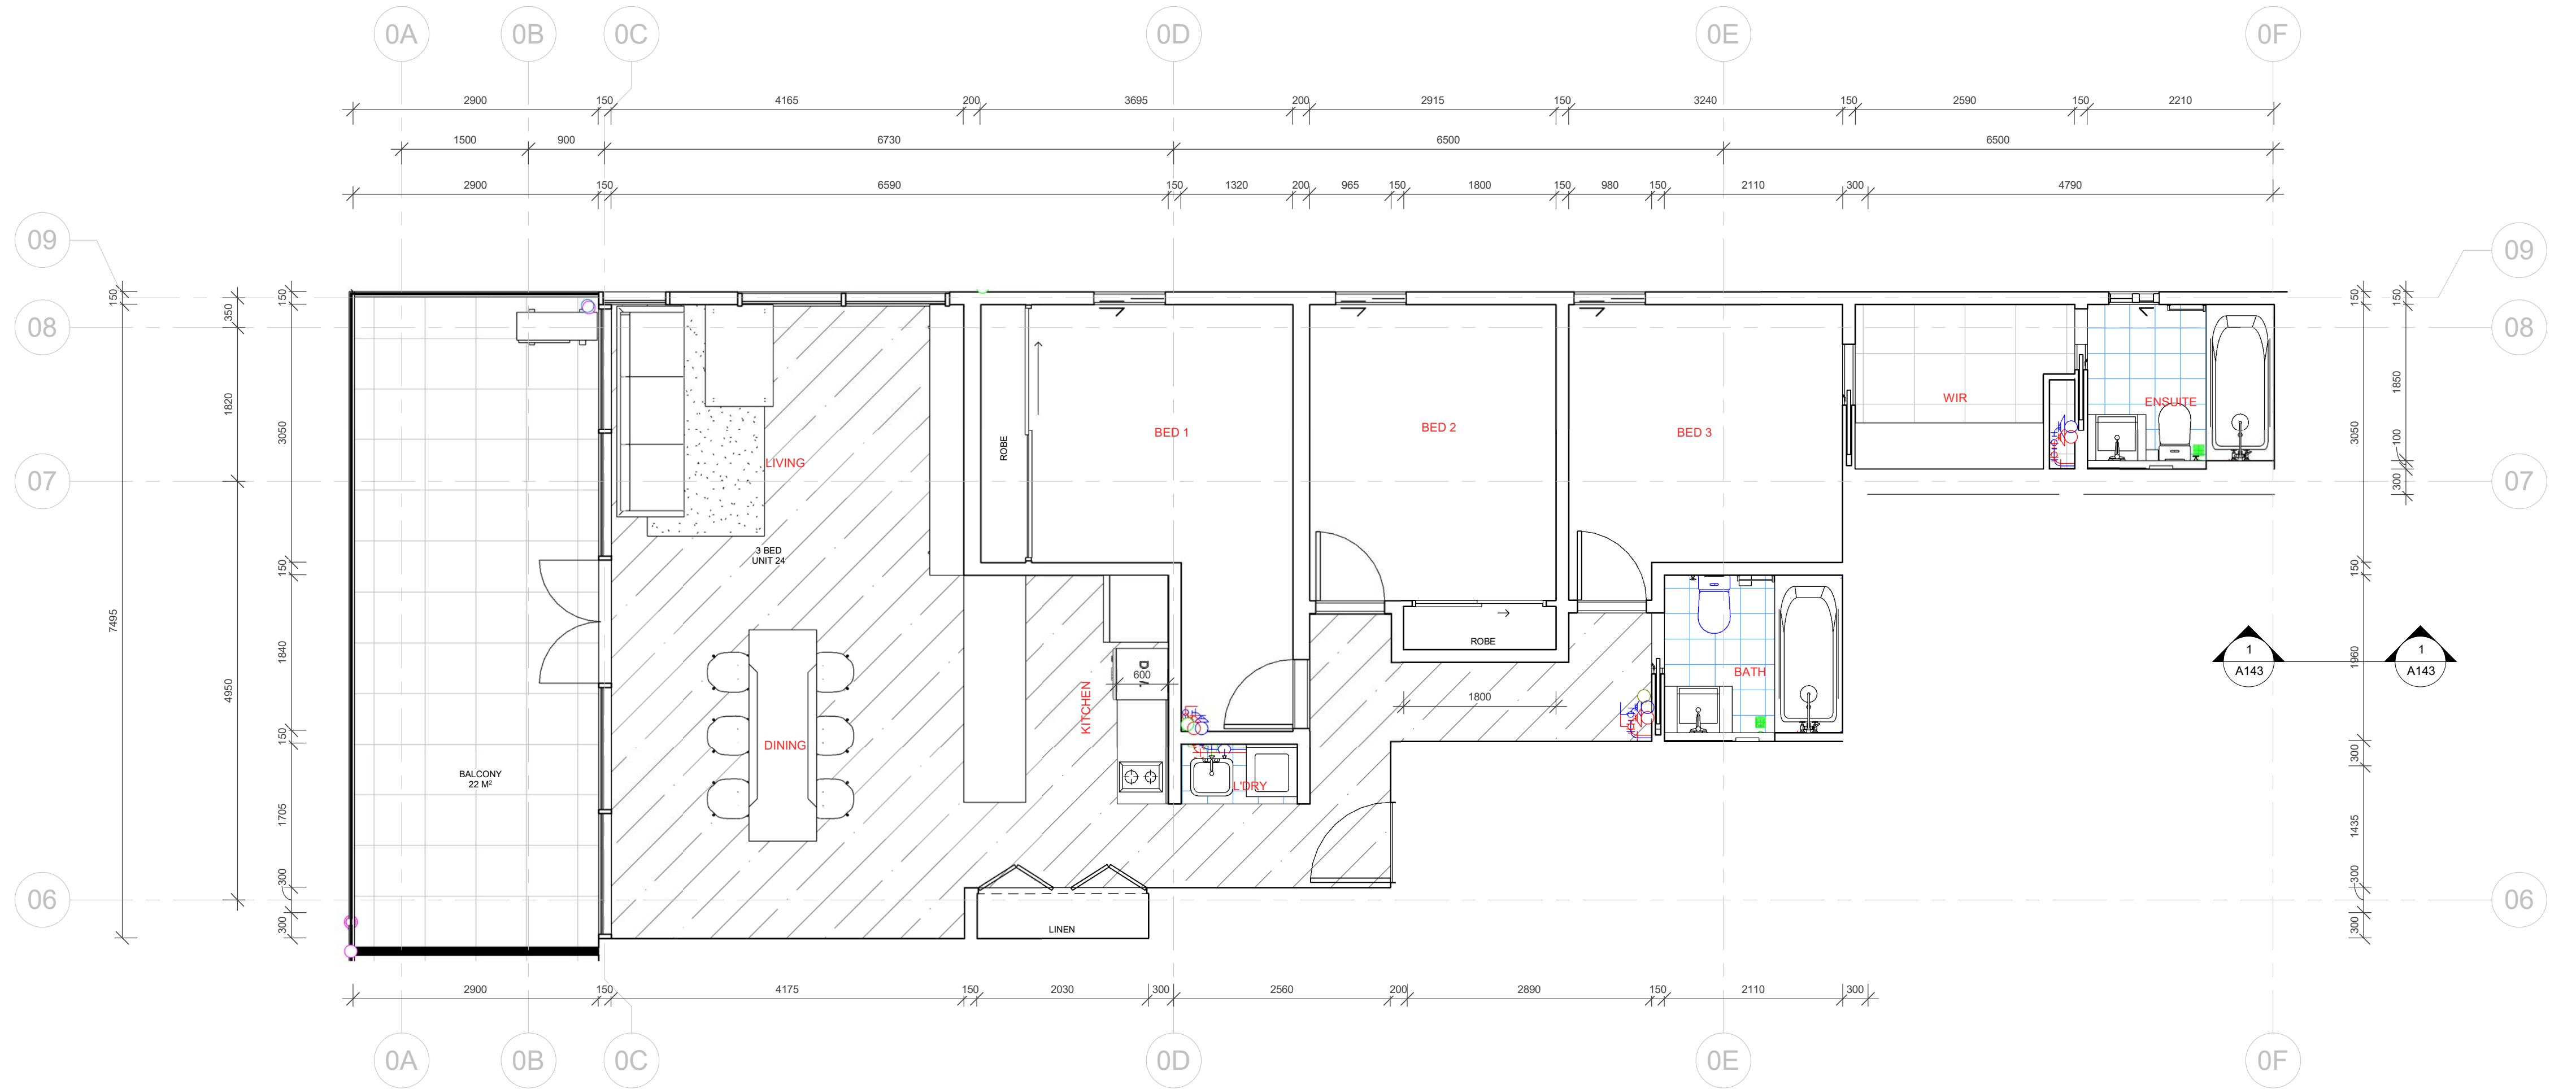


2 12-IS - C3
1 : 50

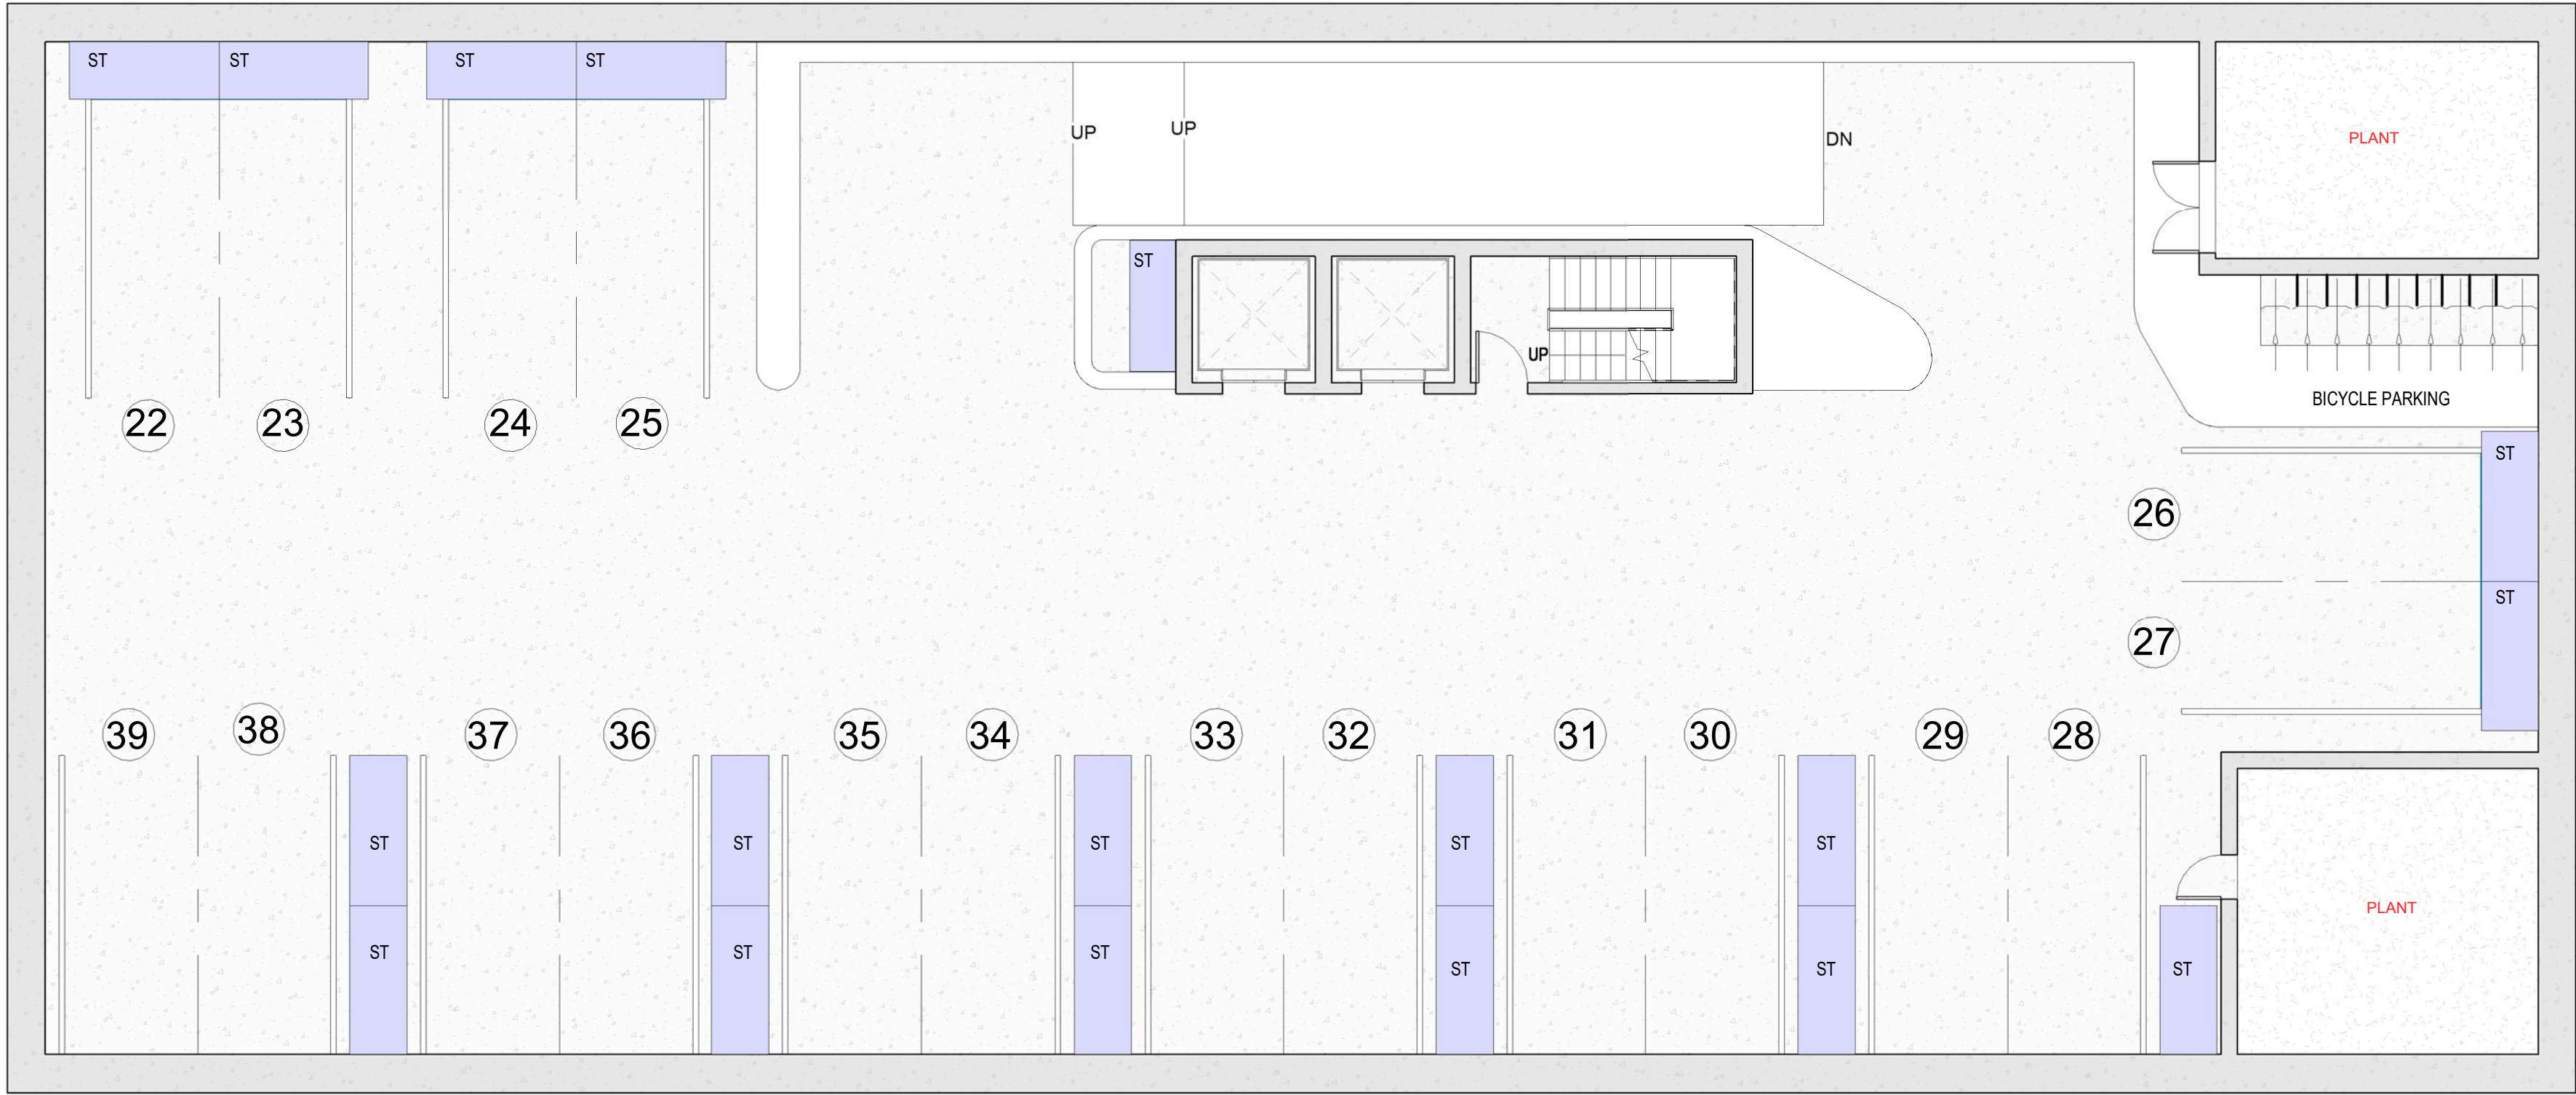


Storage Area	
Basement 1	51m ²

1 14 IDP - C3 - Basement 1
1 : 100

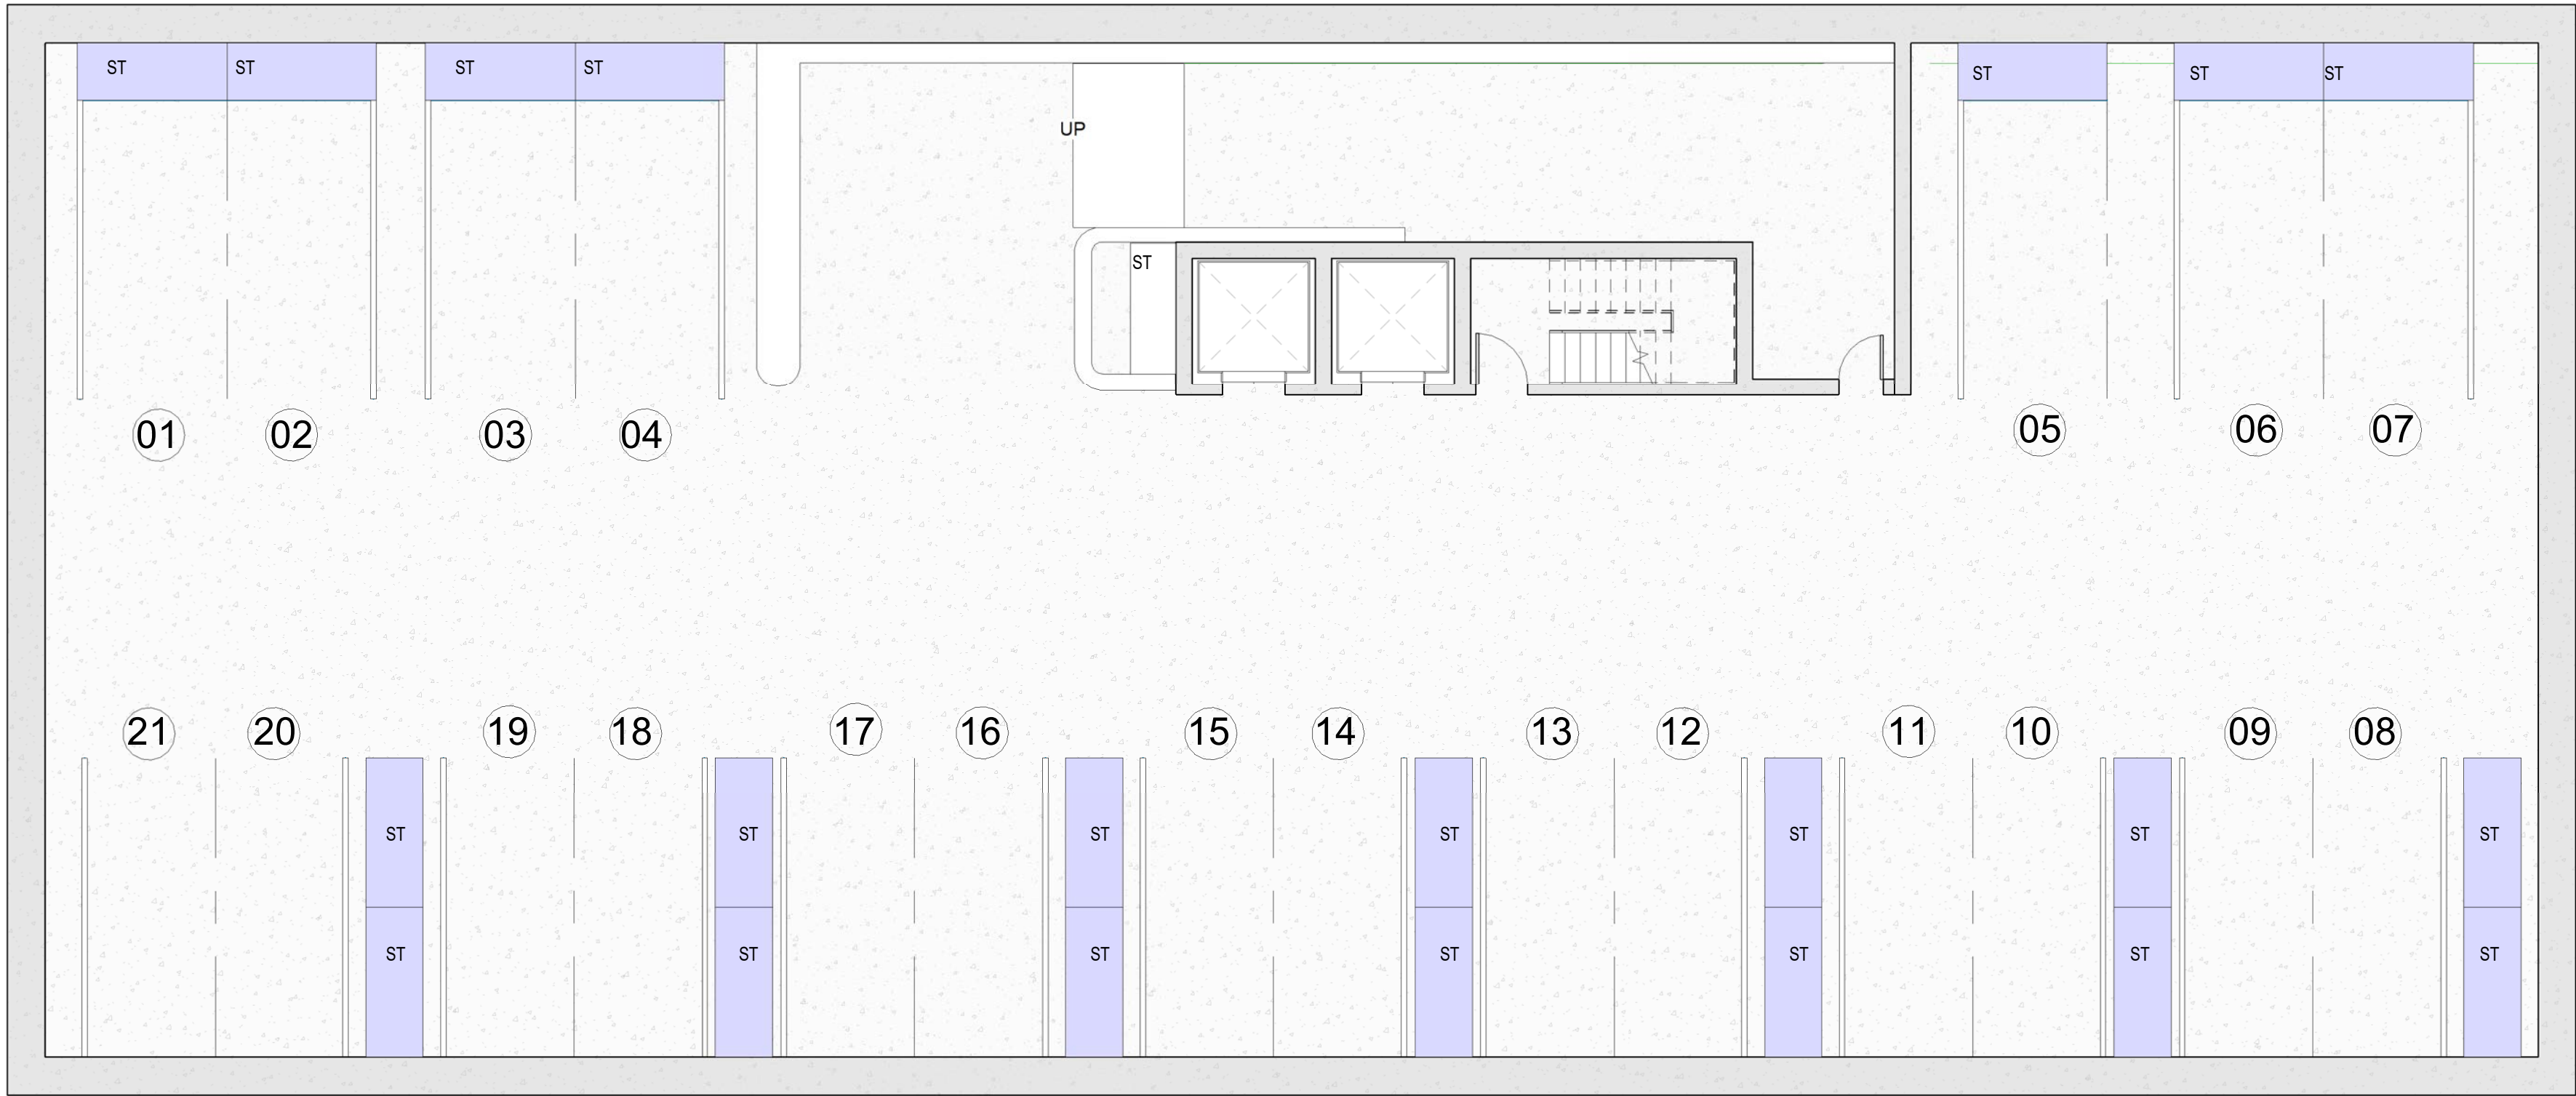


Storage Area	
Basement 2	60.48m ²

2 13 IDP - C3 - Basement 2
1 : 100

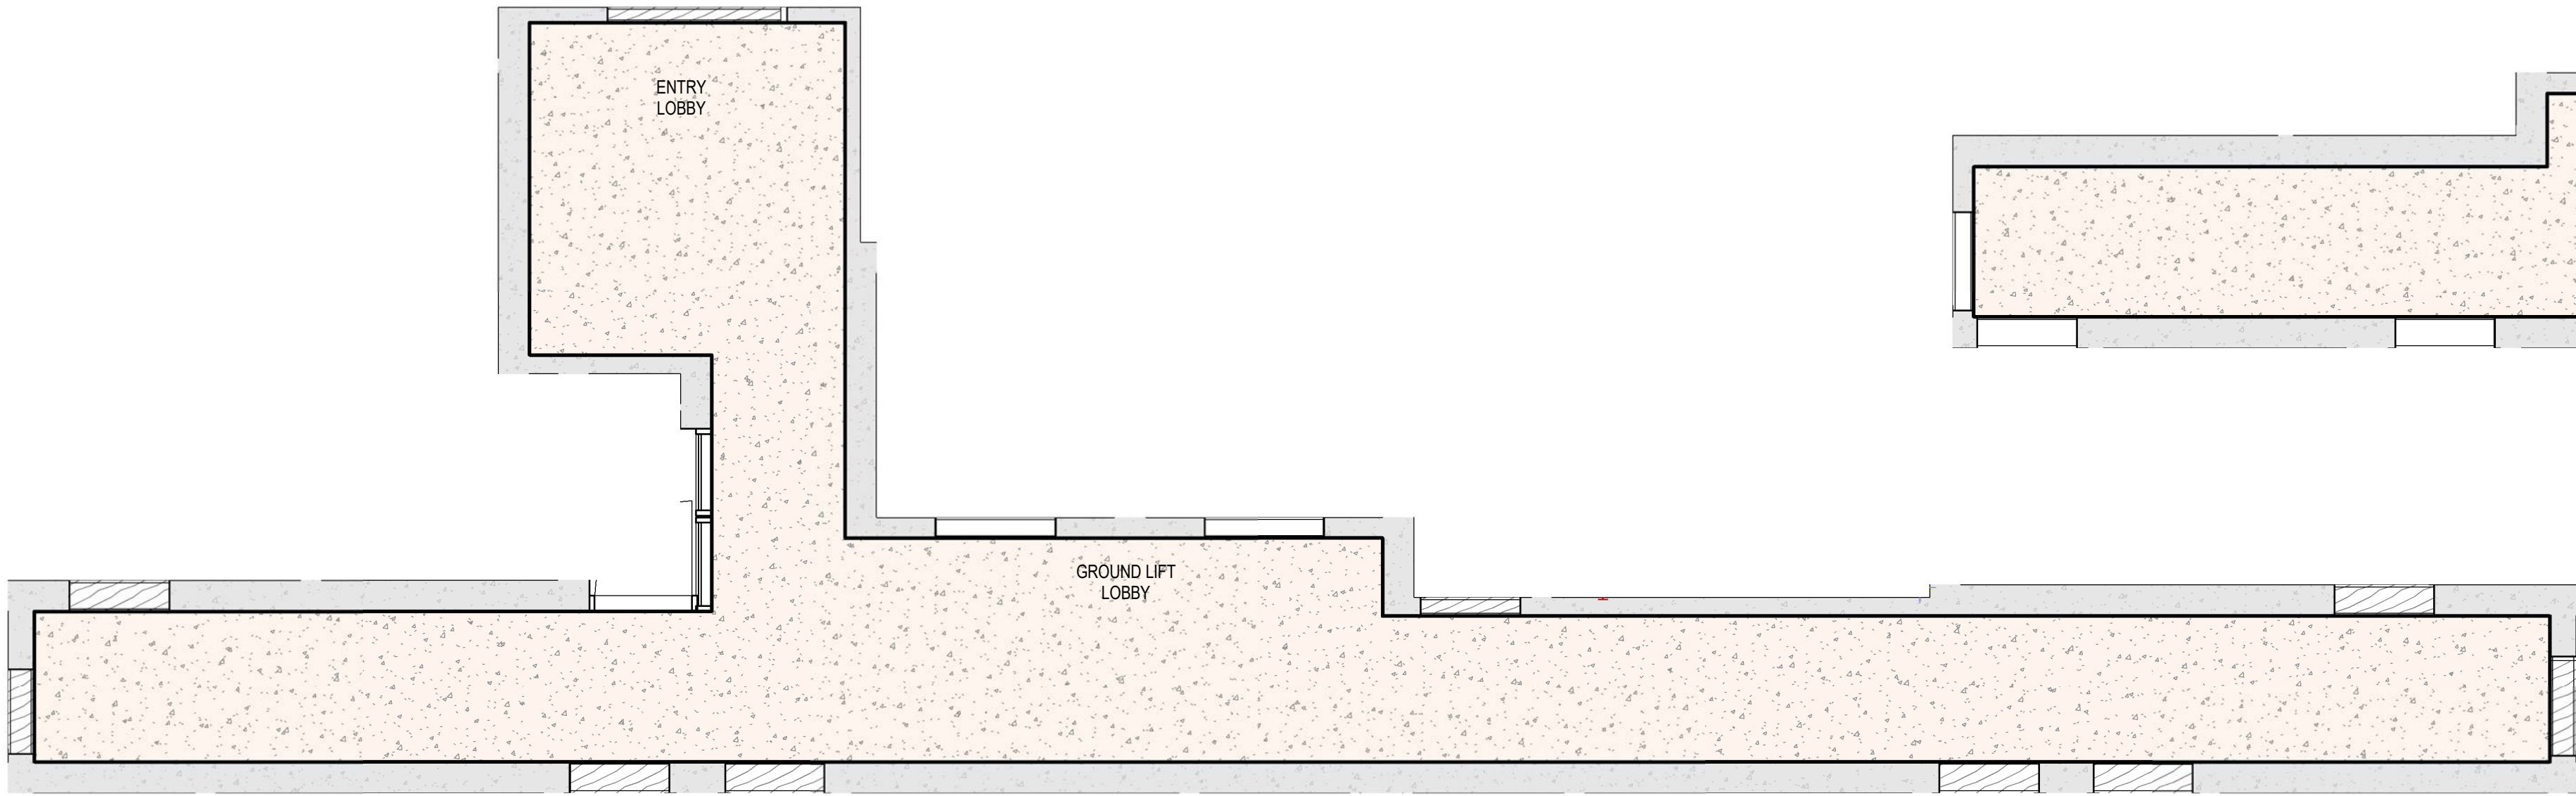


1 15 IDP - C3 - Ground Floor Passage
1 : 50

Passage Area	
Ground Floor	49.91m ²

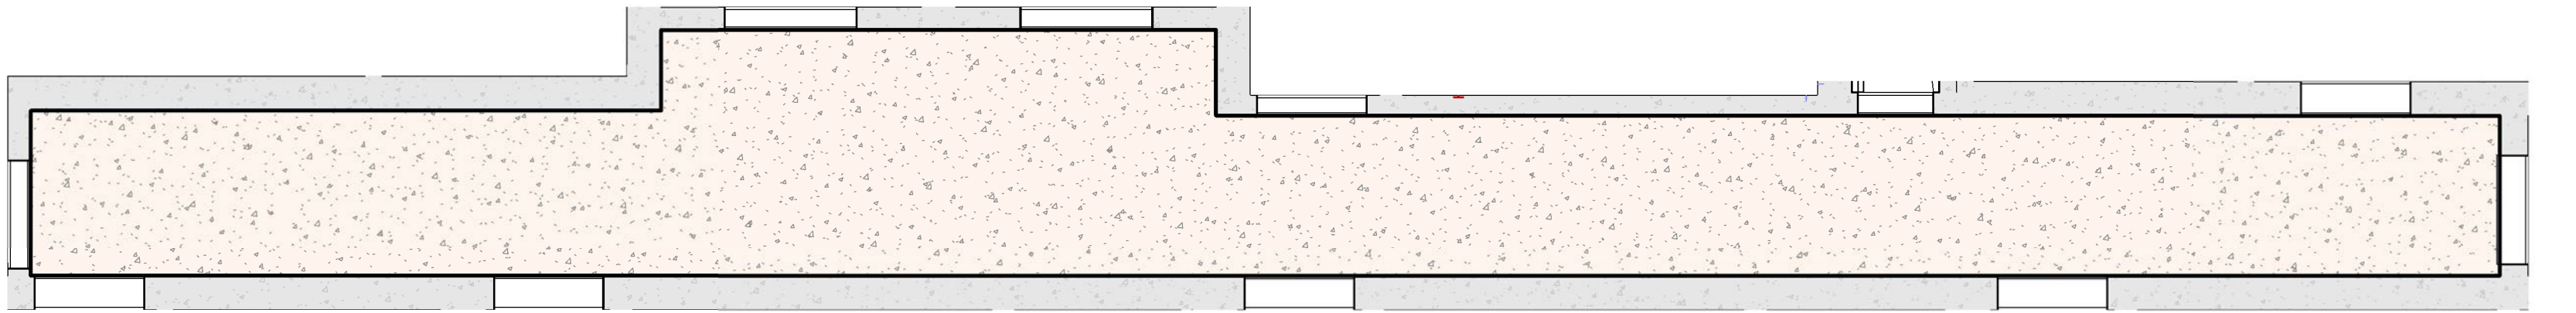


4 Third Floor PLaN
1 : 50

Passage Area	
Third Floor	33.45m ²

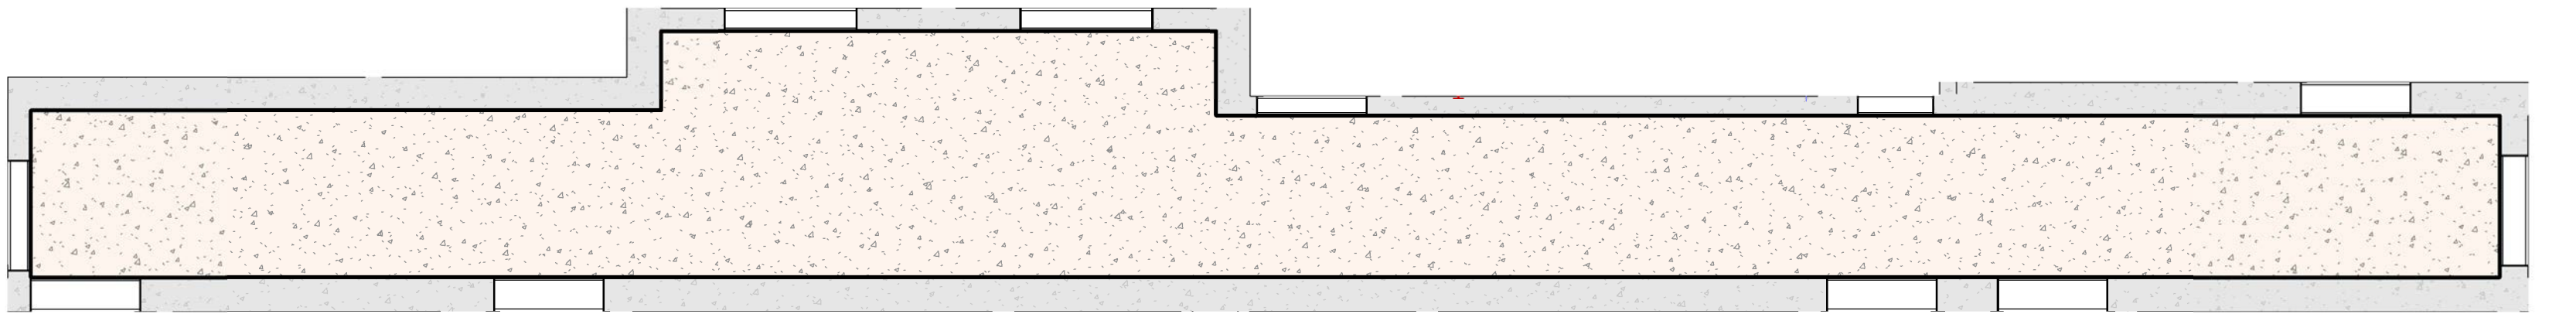


5 Forth Floor Plan
1 : 50

Passage Area	
Fourth Floor	33.45m ²

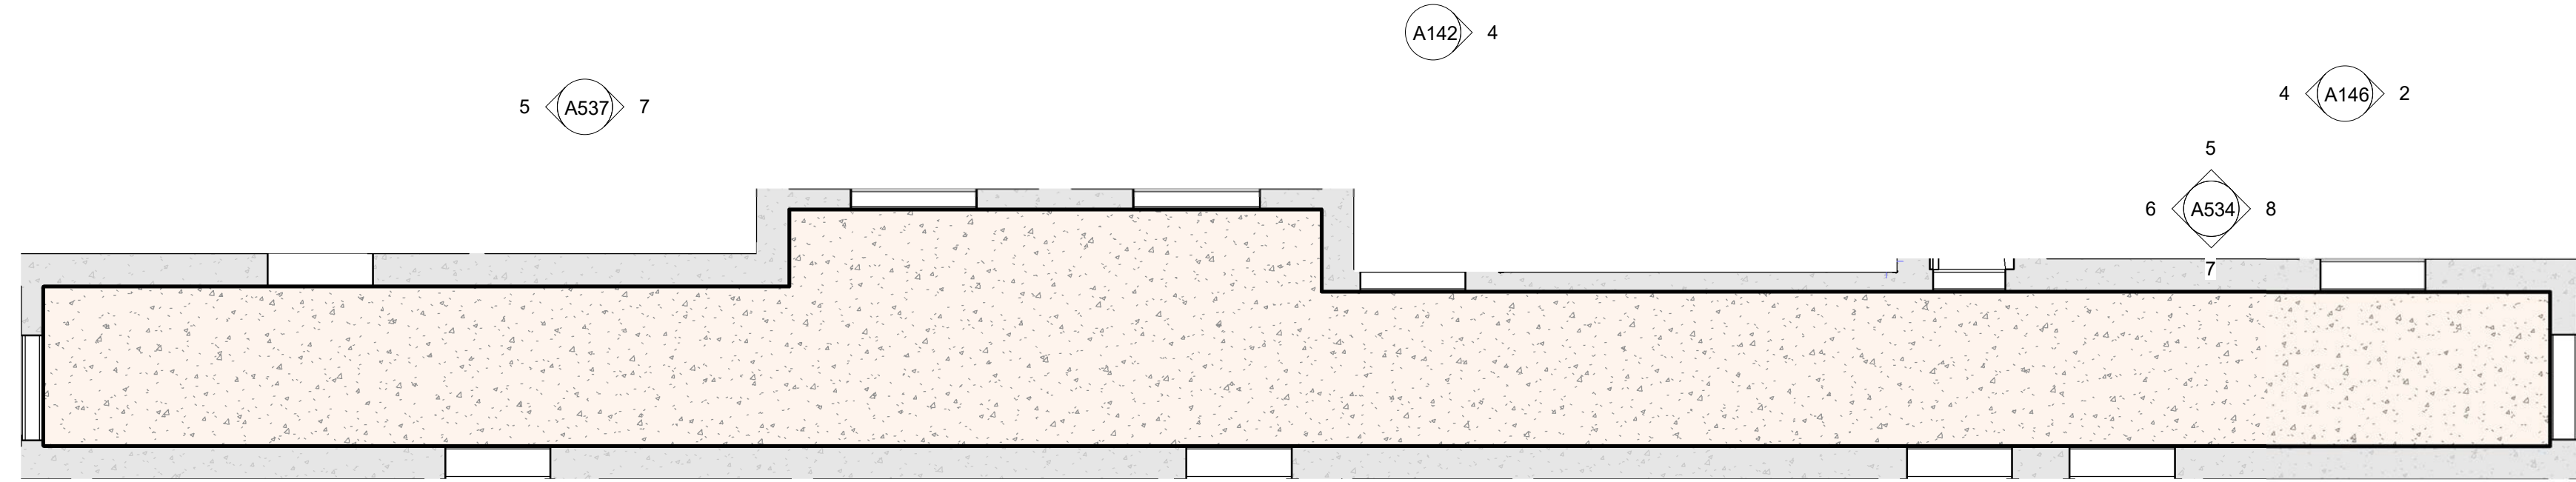



Passage Area	
First Floor	35.28m ²

2 First Floor Plan
1 : 50

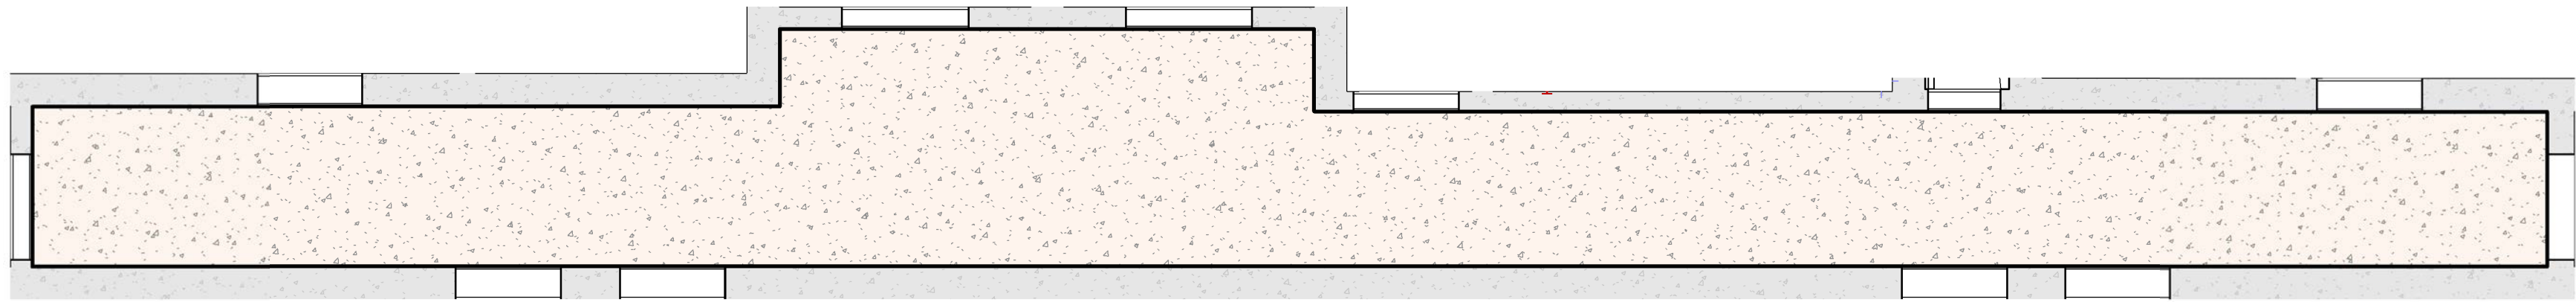


Passage Area	
Second Floor	35.28m ²

3 Second Floor Plan
1 : 50

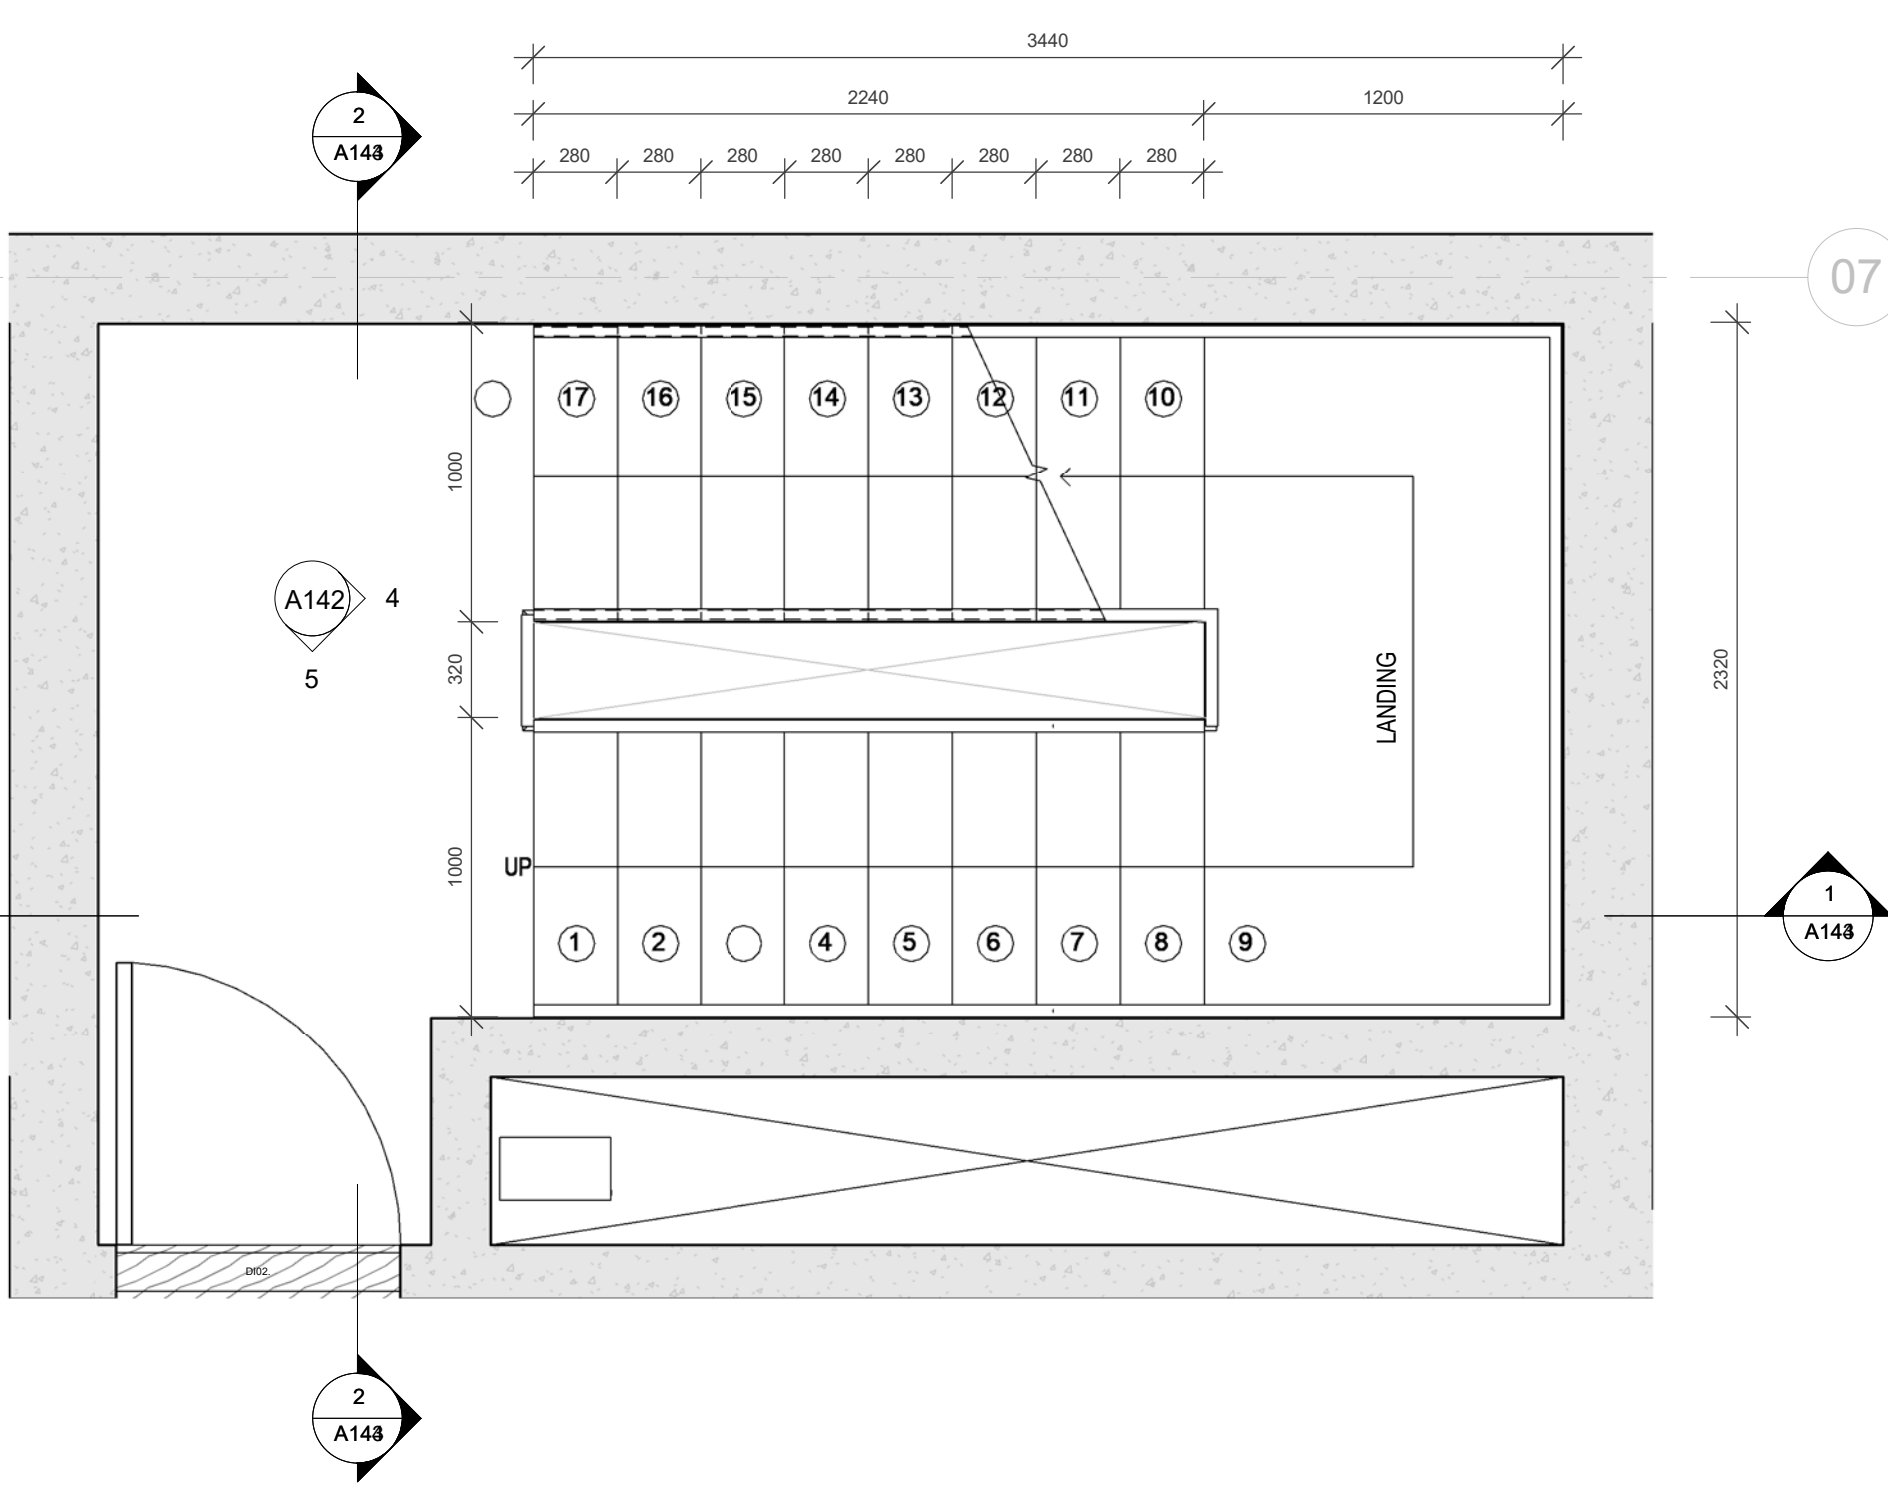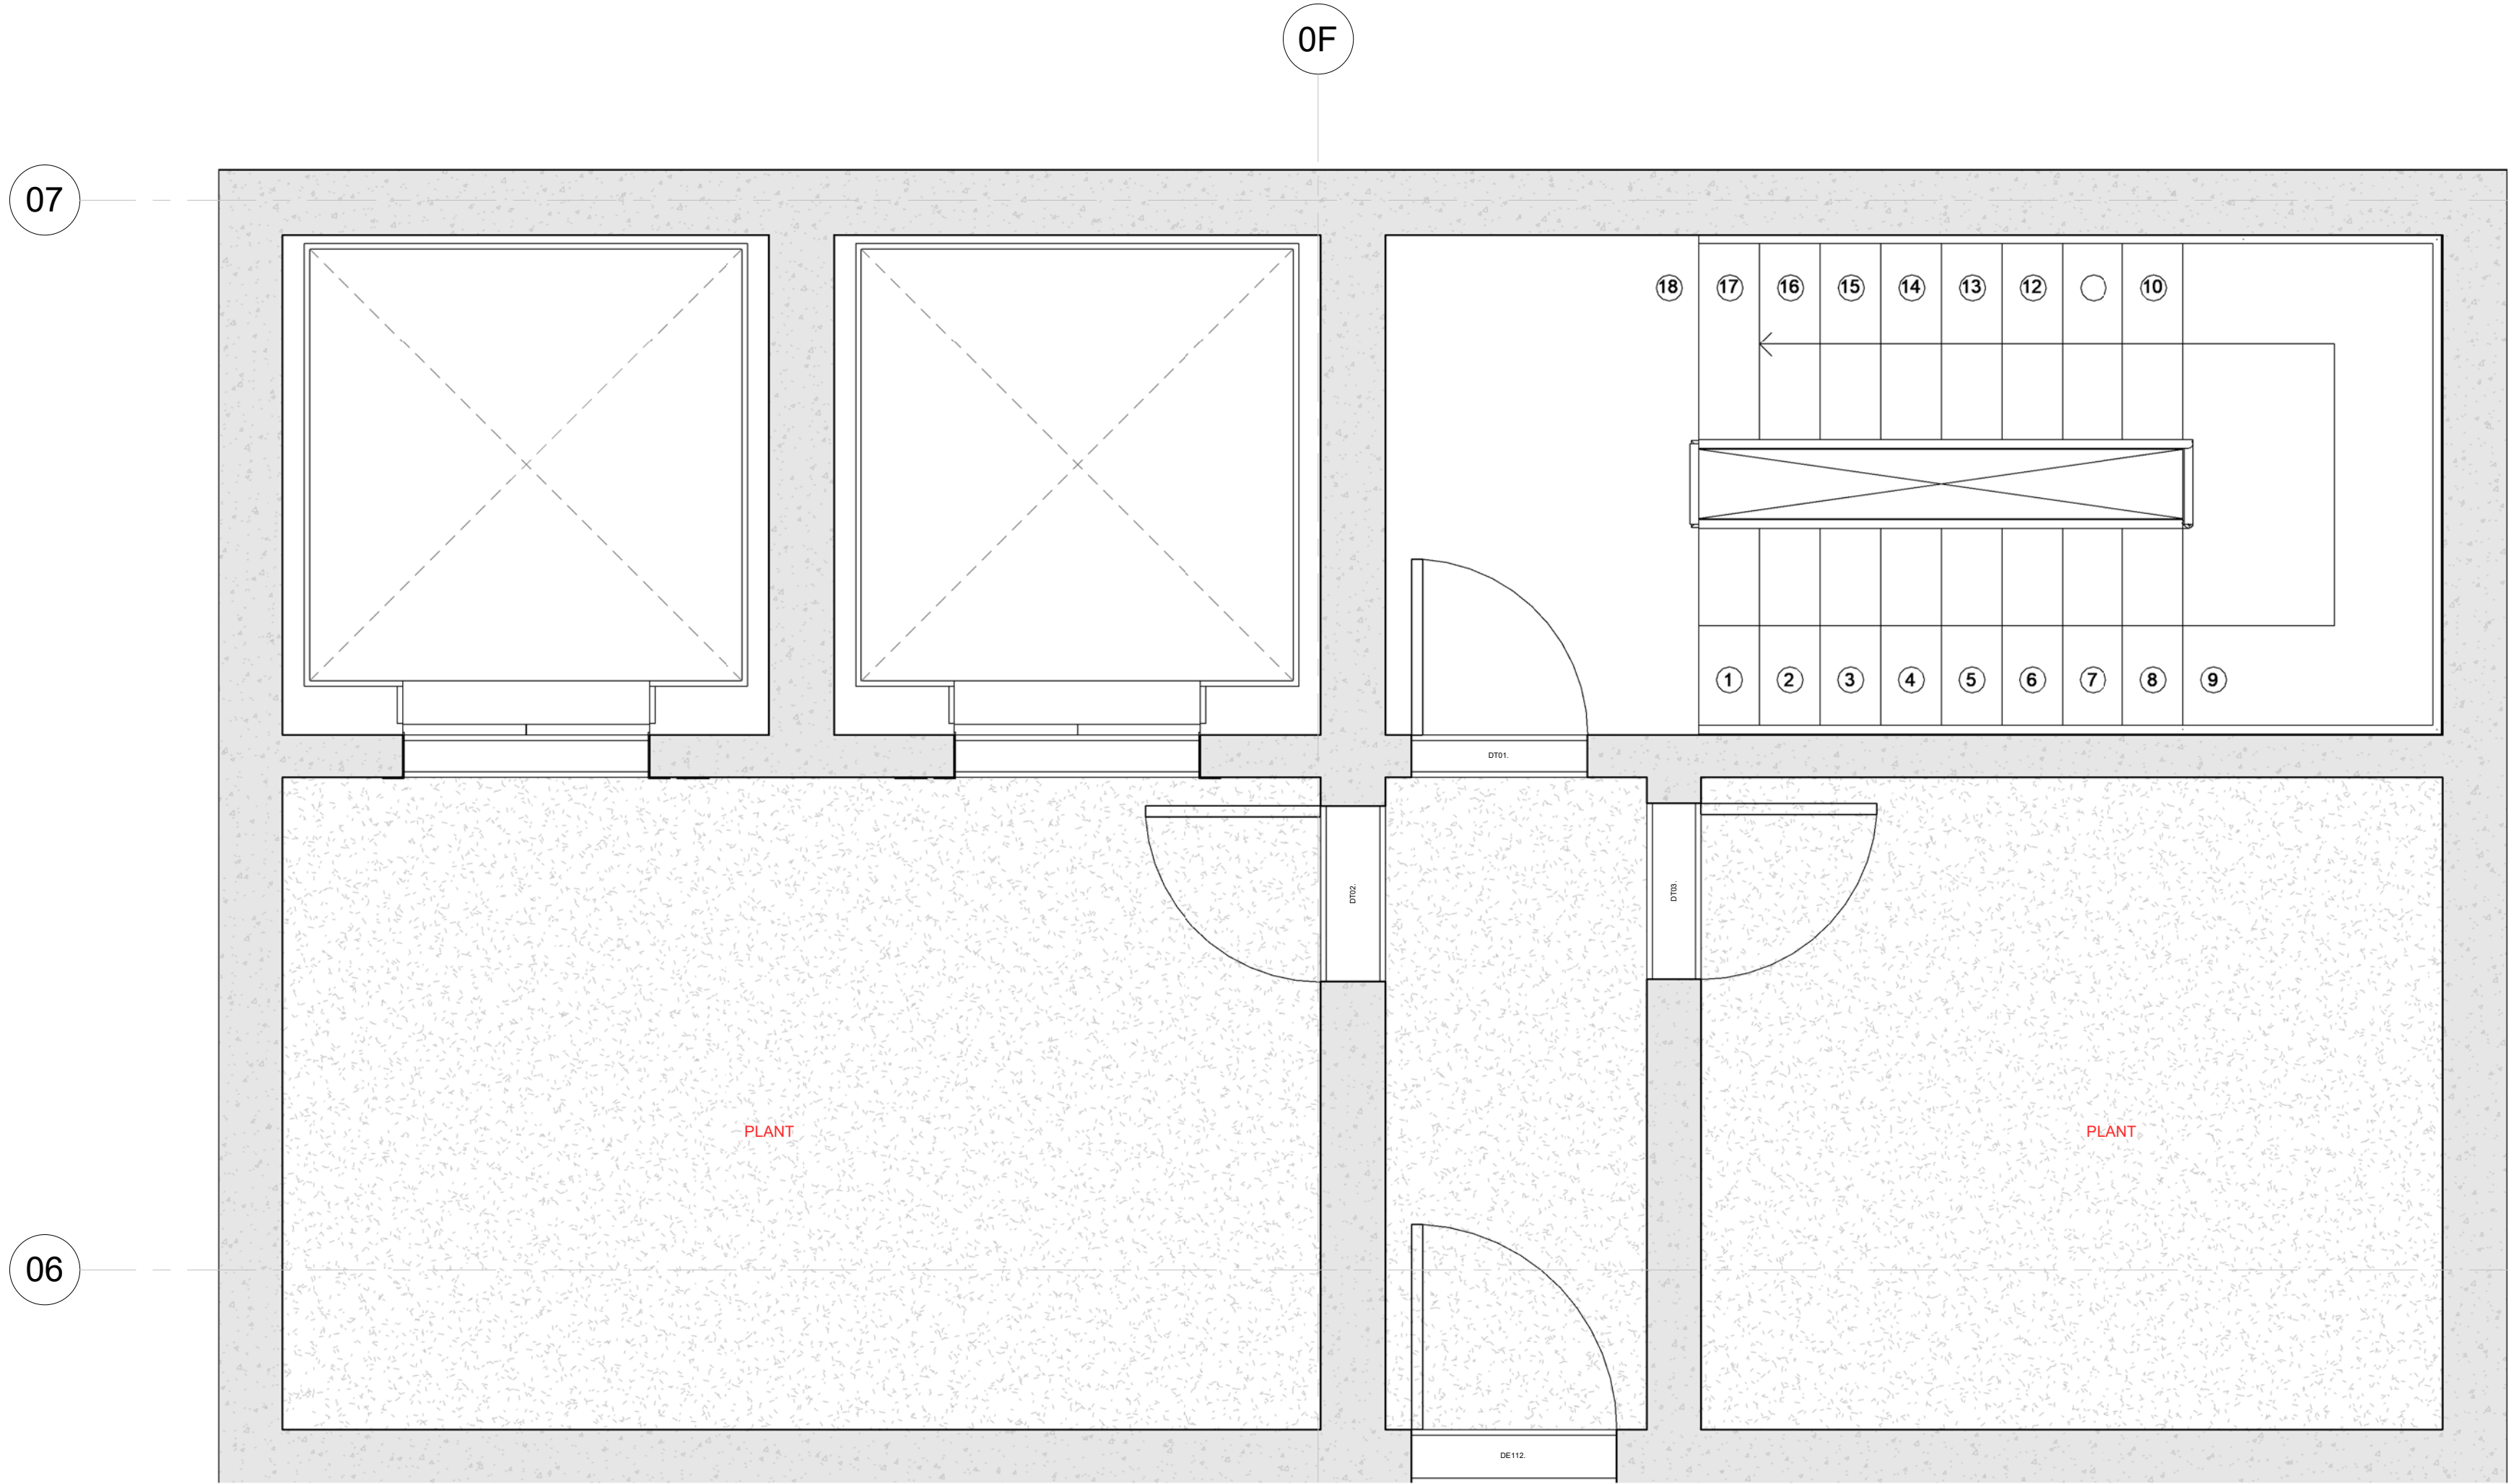


1 Stair Detail Plan
1 : 25

2 Stair Detail Terrace Plan
1 : 25

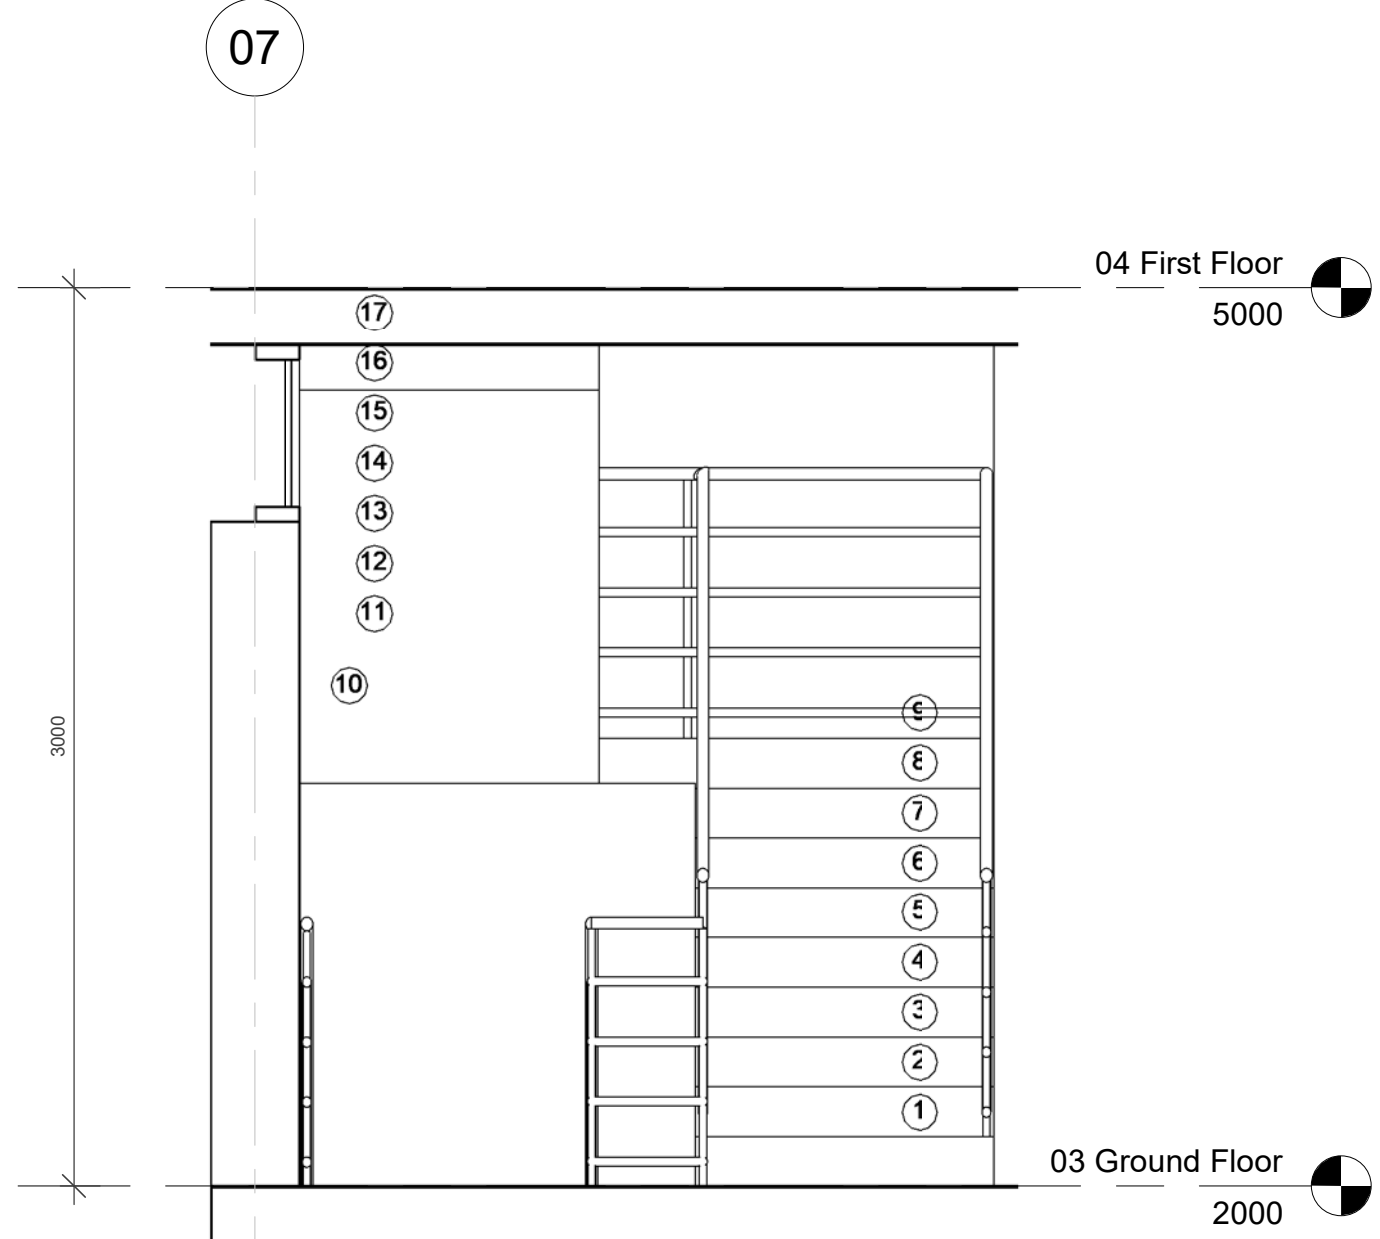


4 STAIR Elevation 1 - a
1 : 25

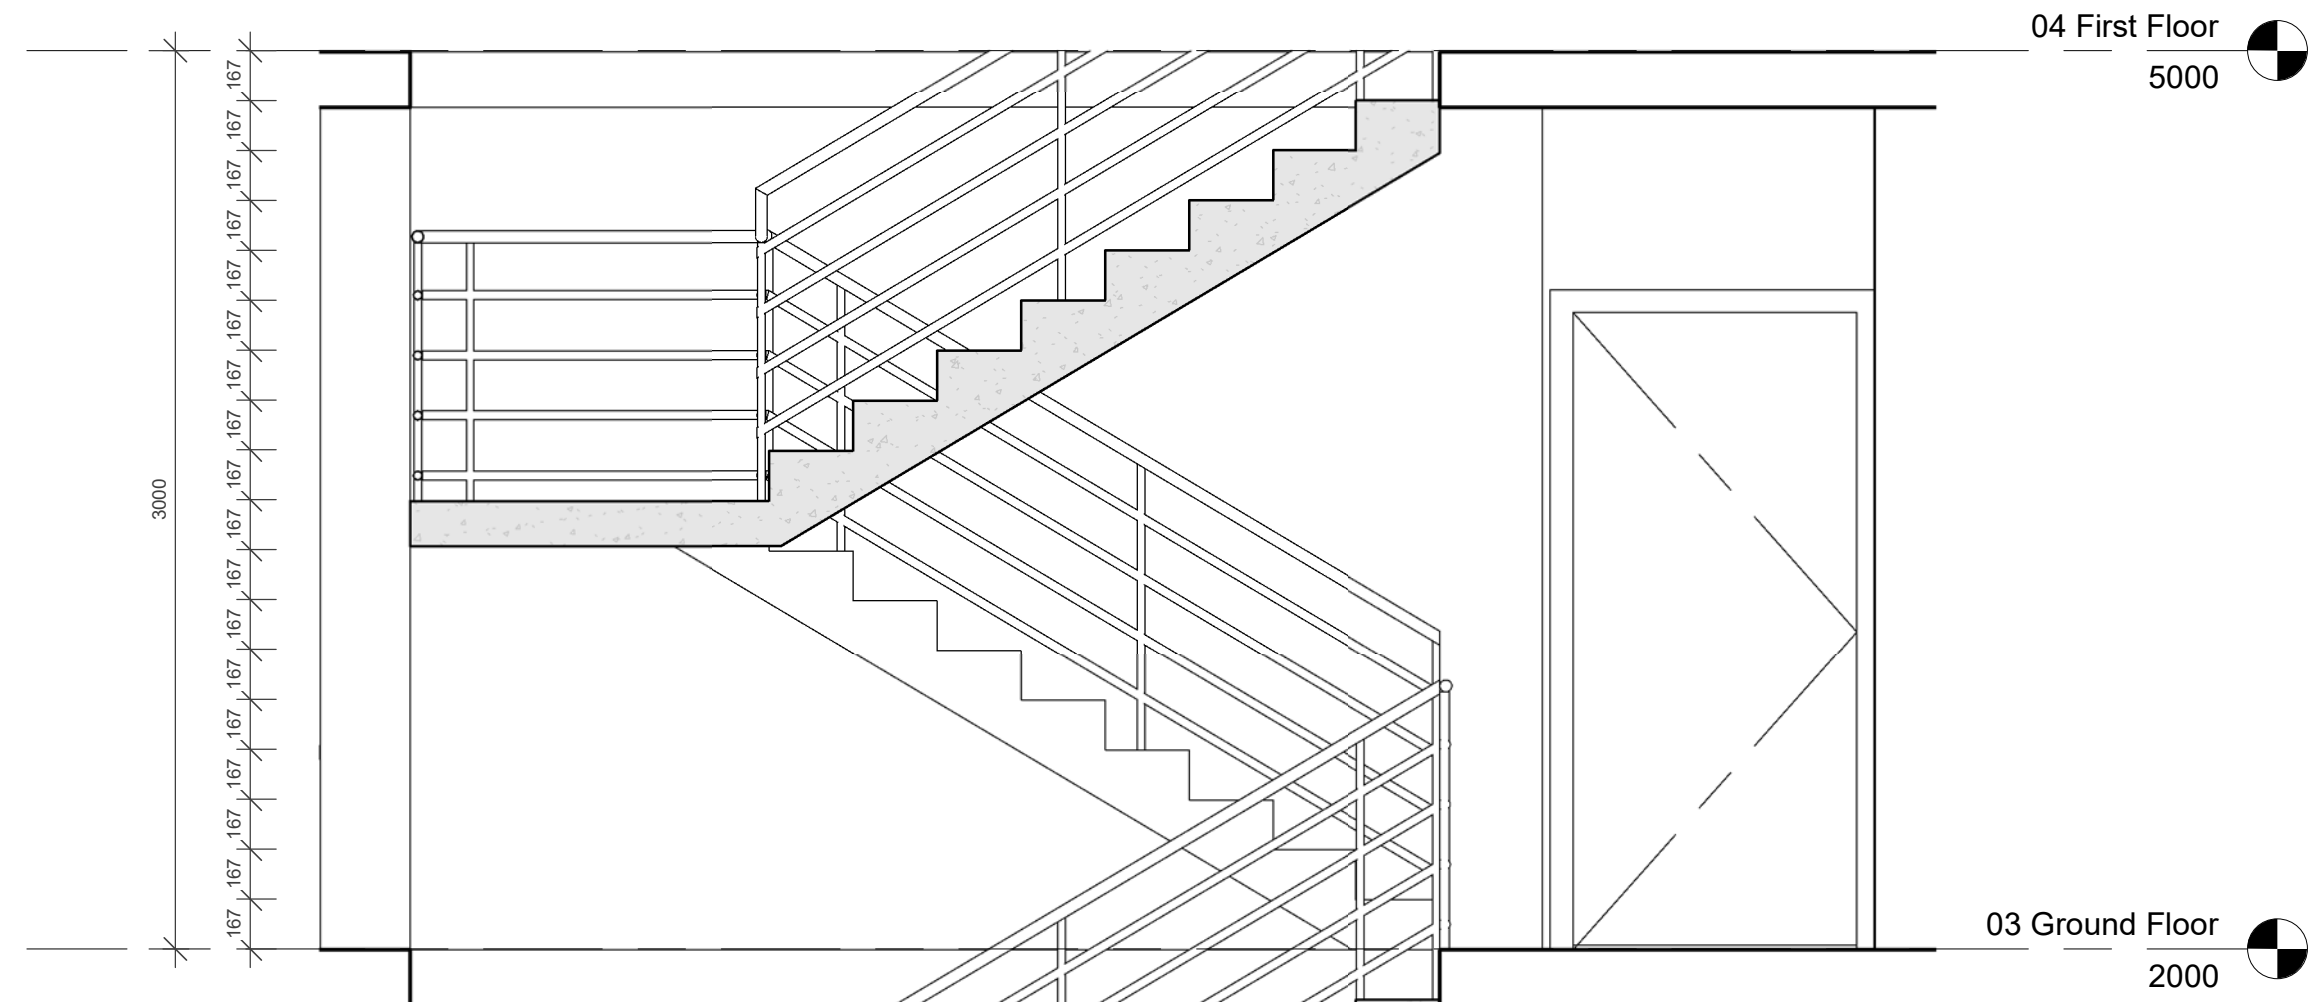


5 STAIR Elevation 1 - b
1 : 25


07

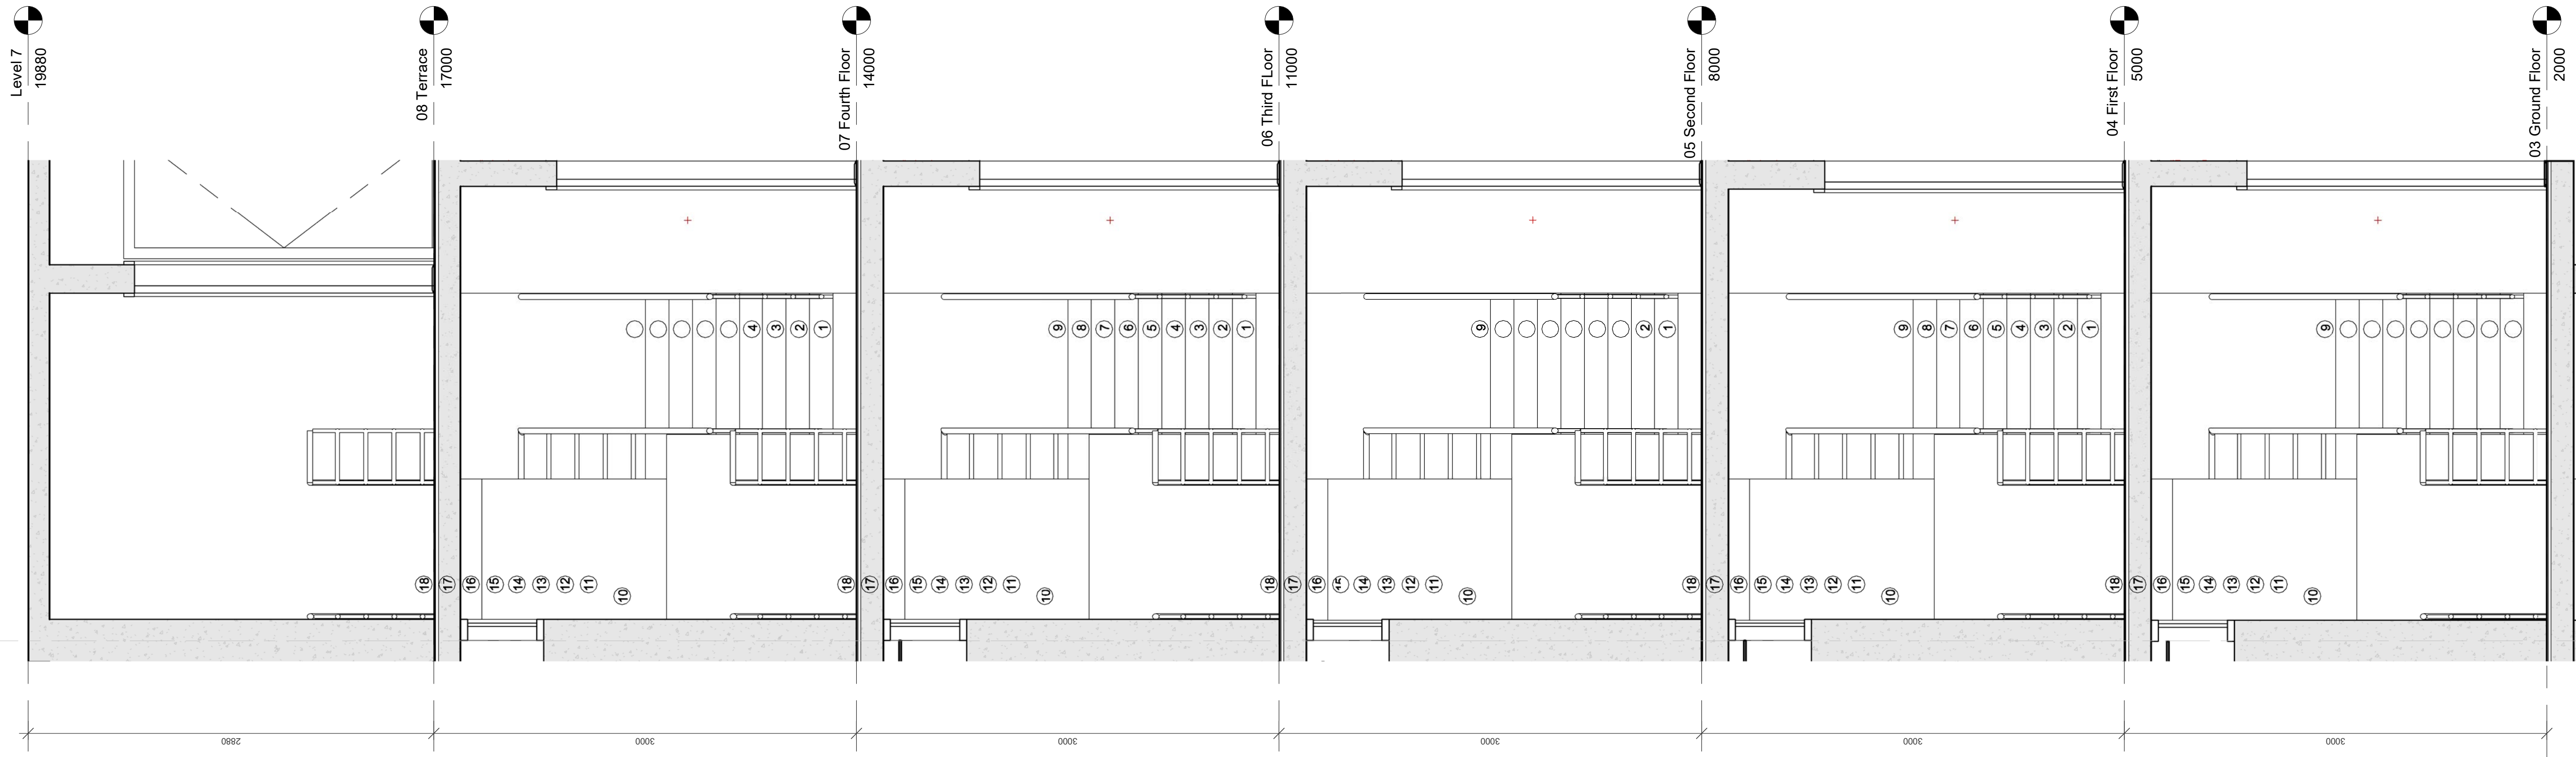

2 STAIR Section 2
1 : 25

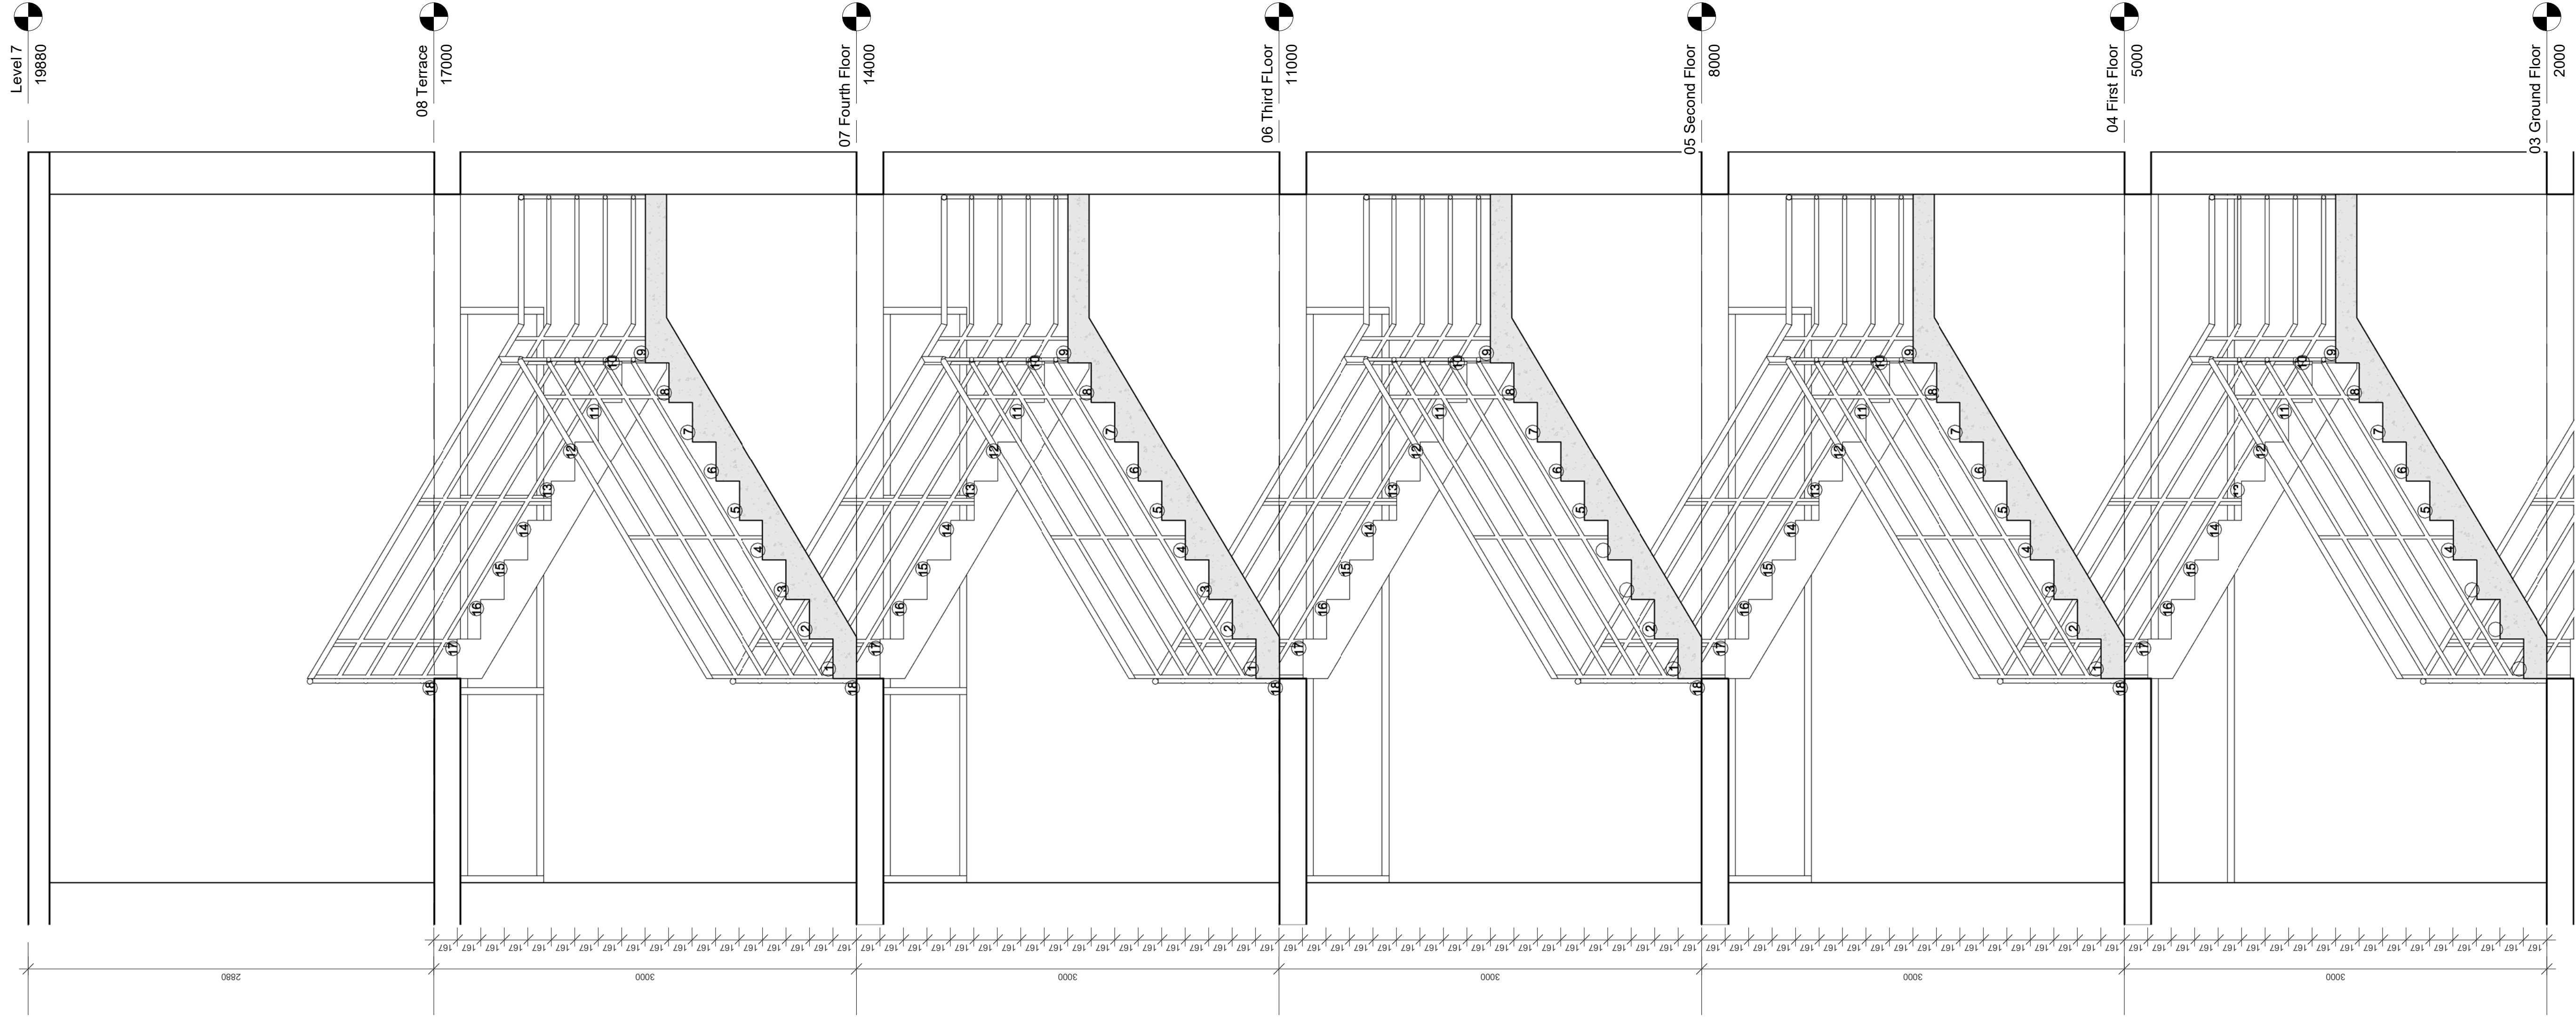


1 STAIR Section 1
1 : 25

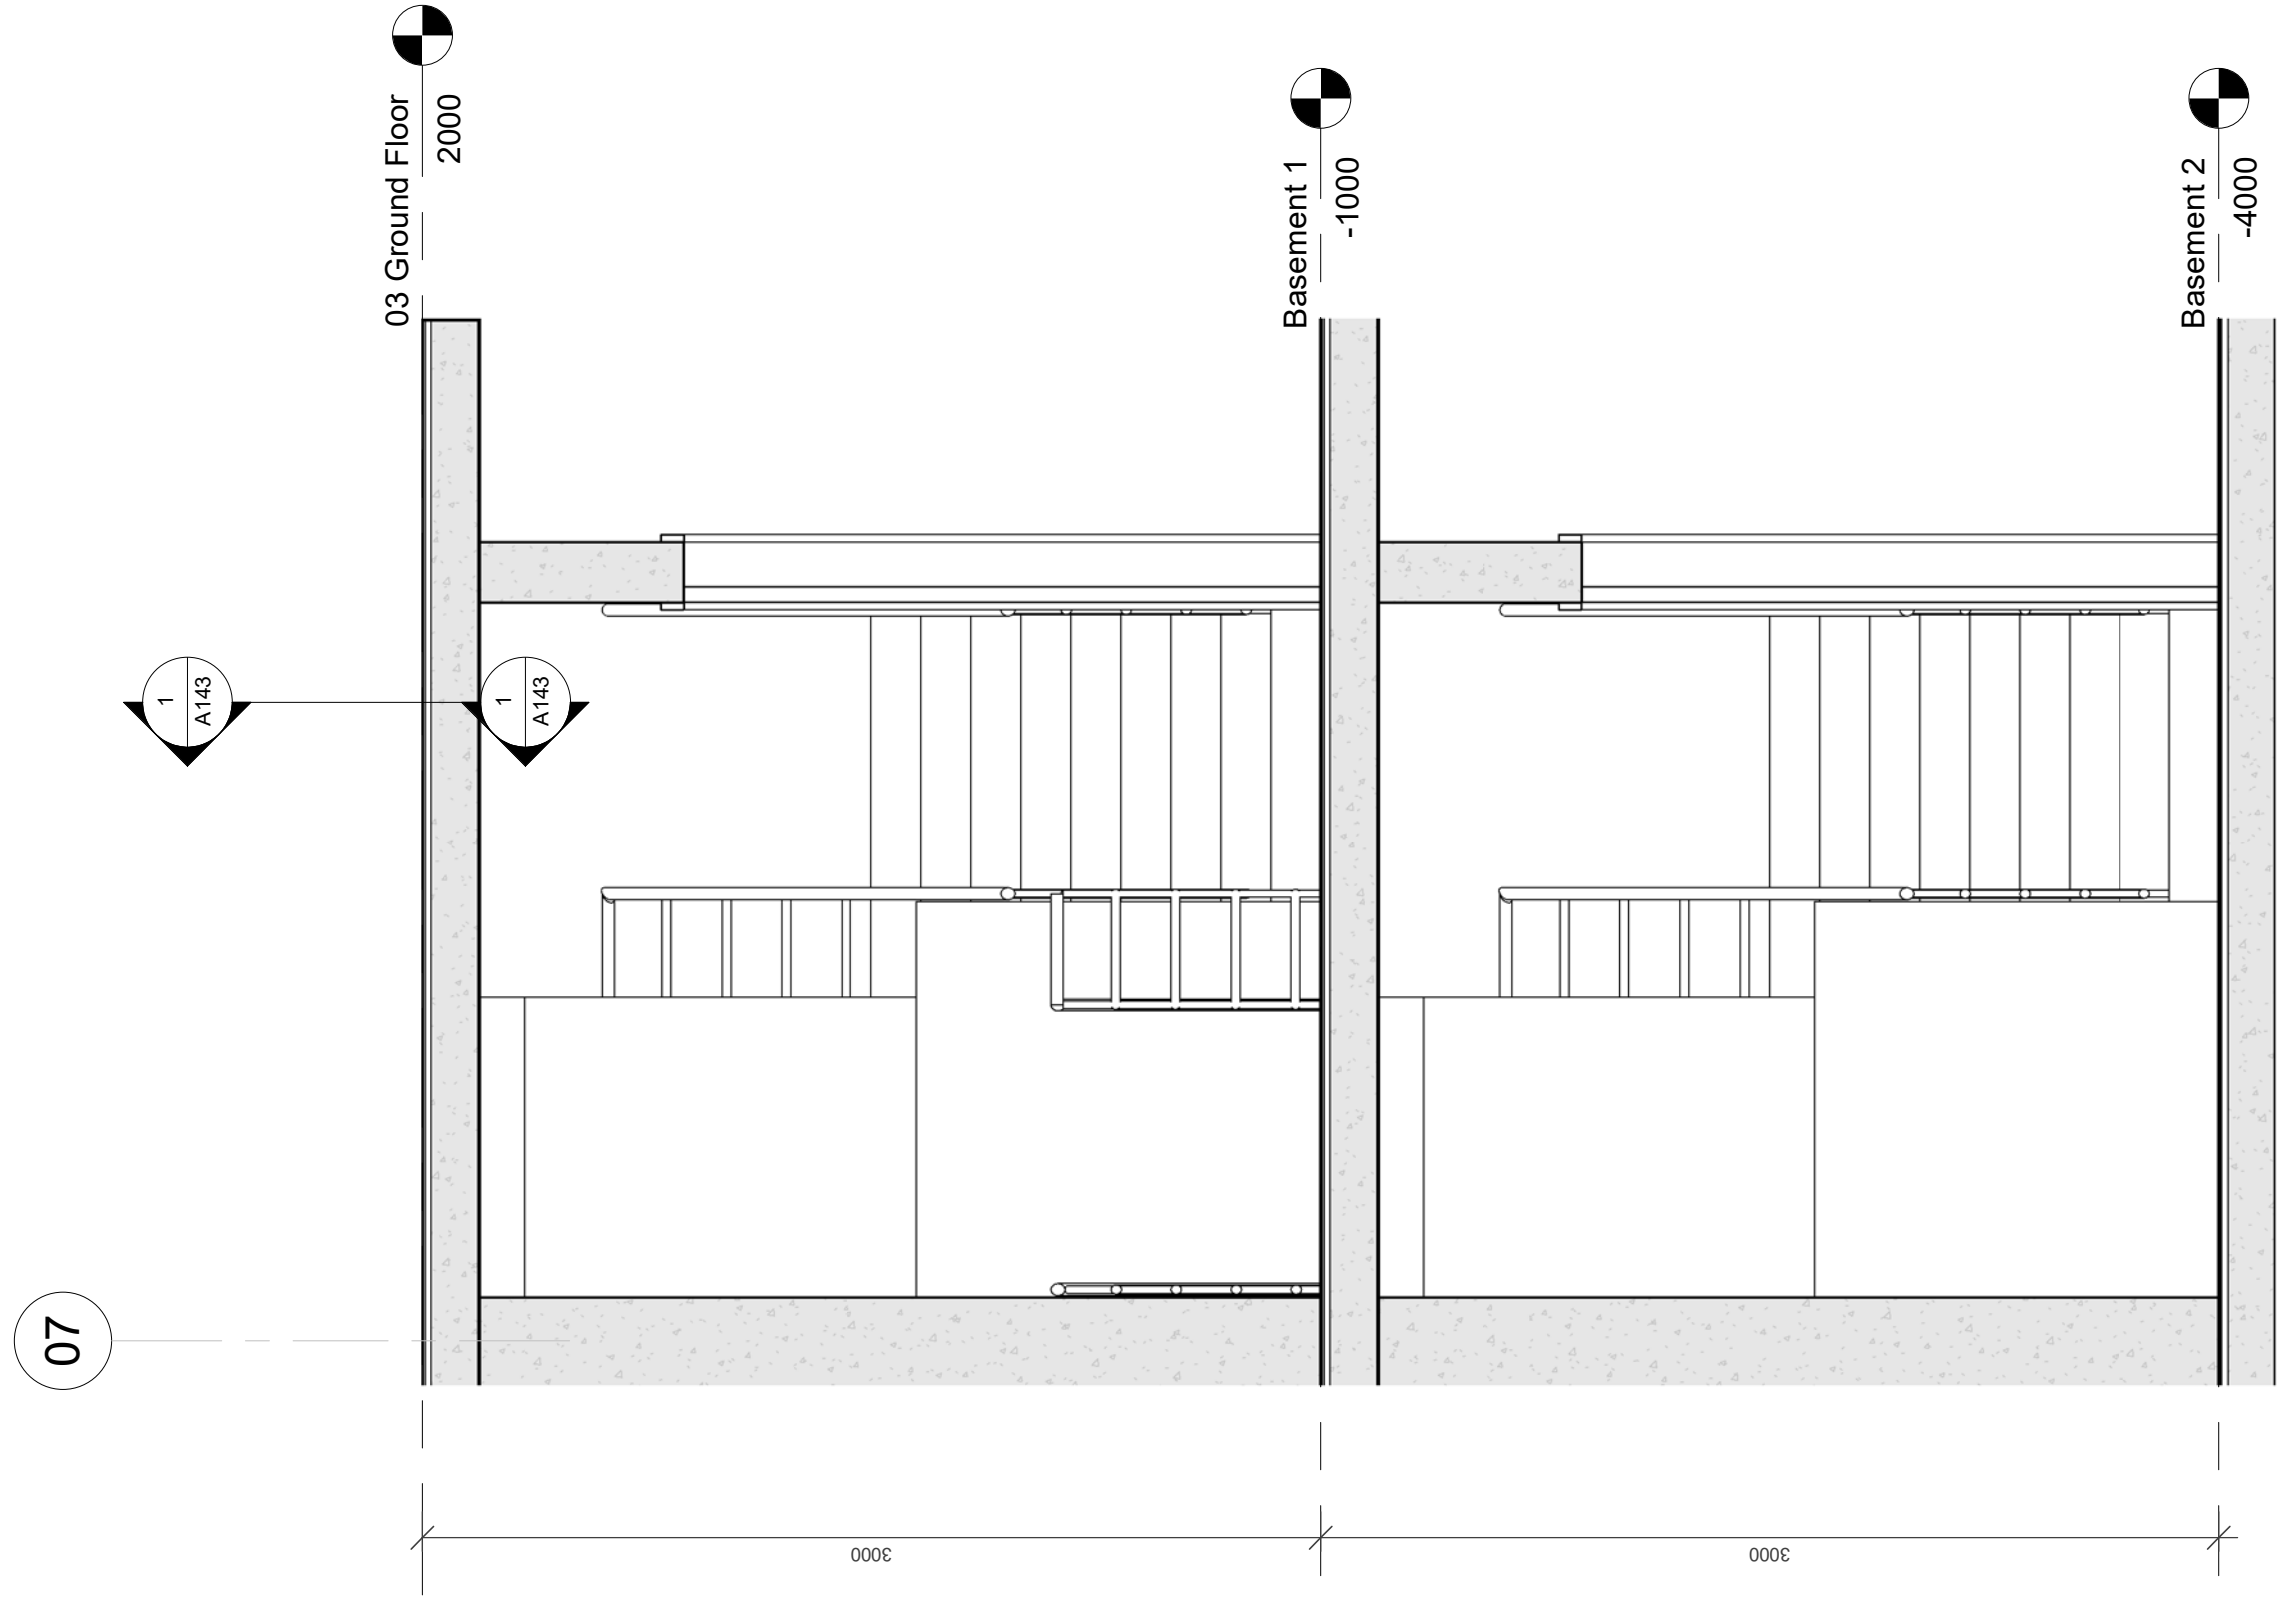


2 STAIR Section 2 Basement

1 : 25

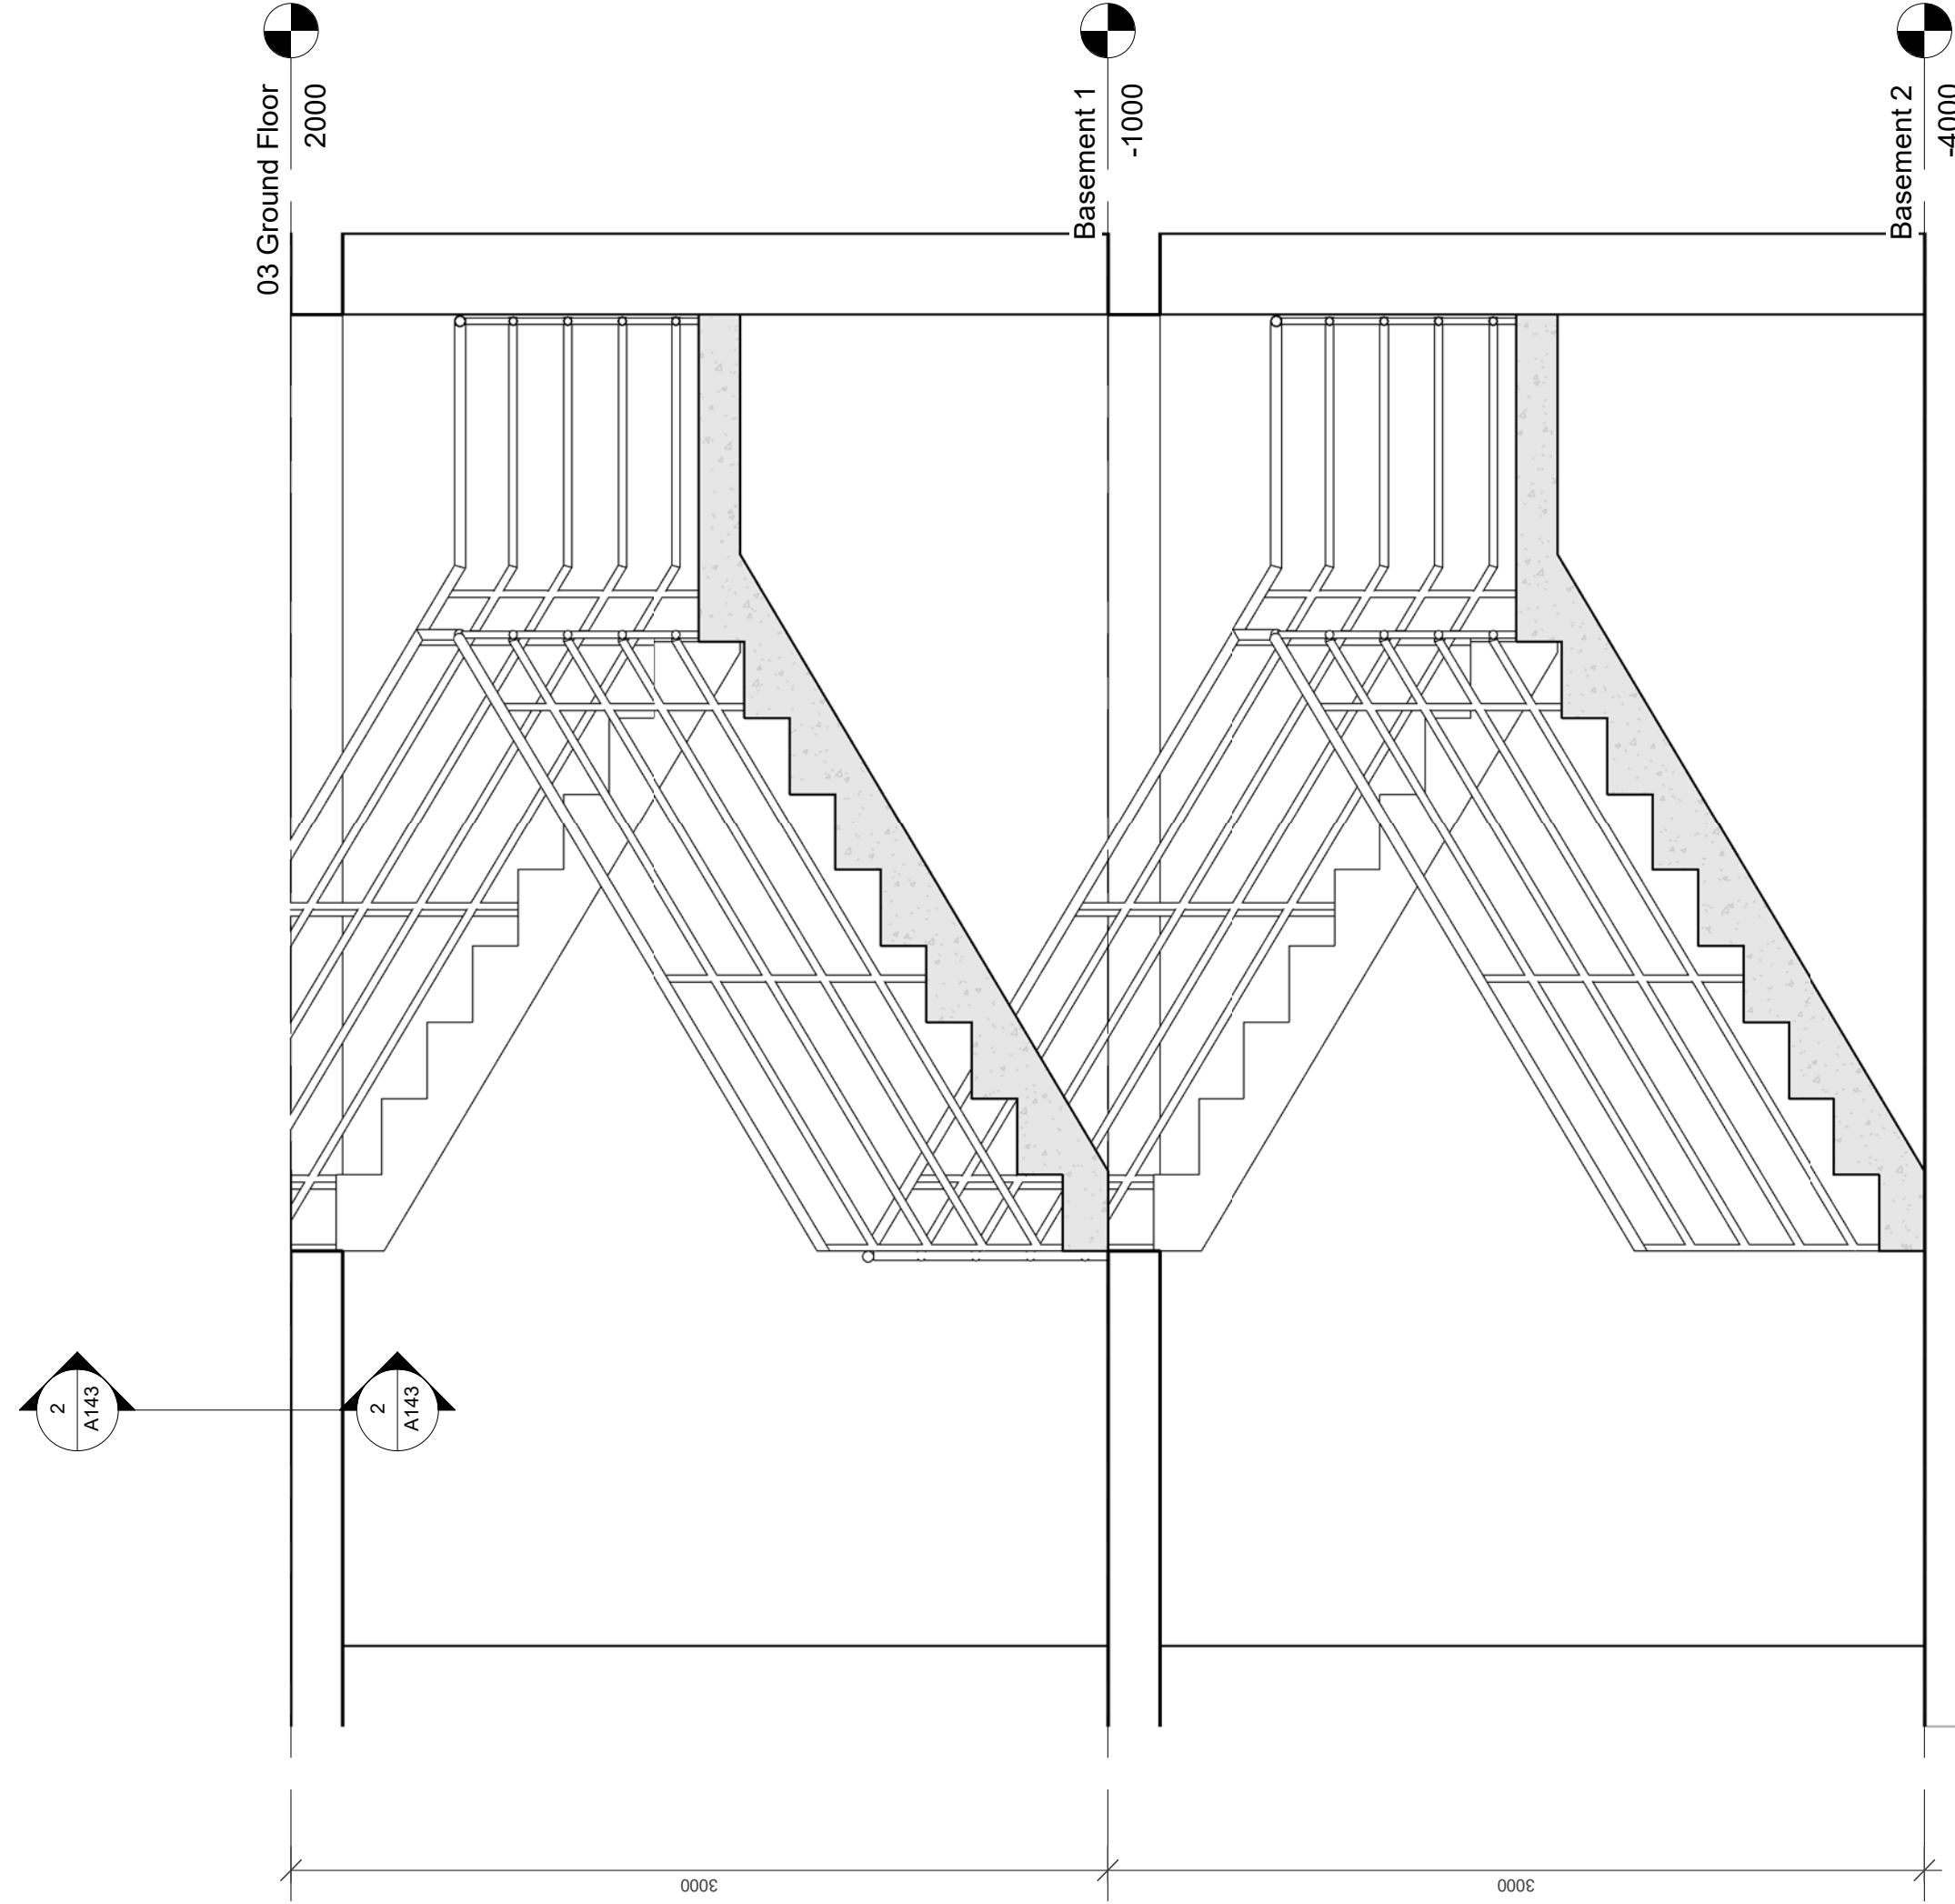


1 STAIR Section 1 basement


1 : 25

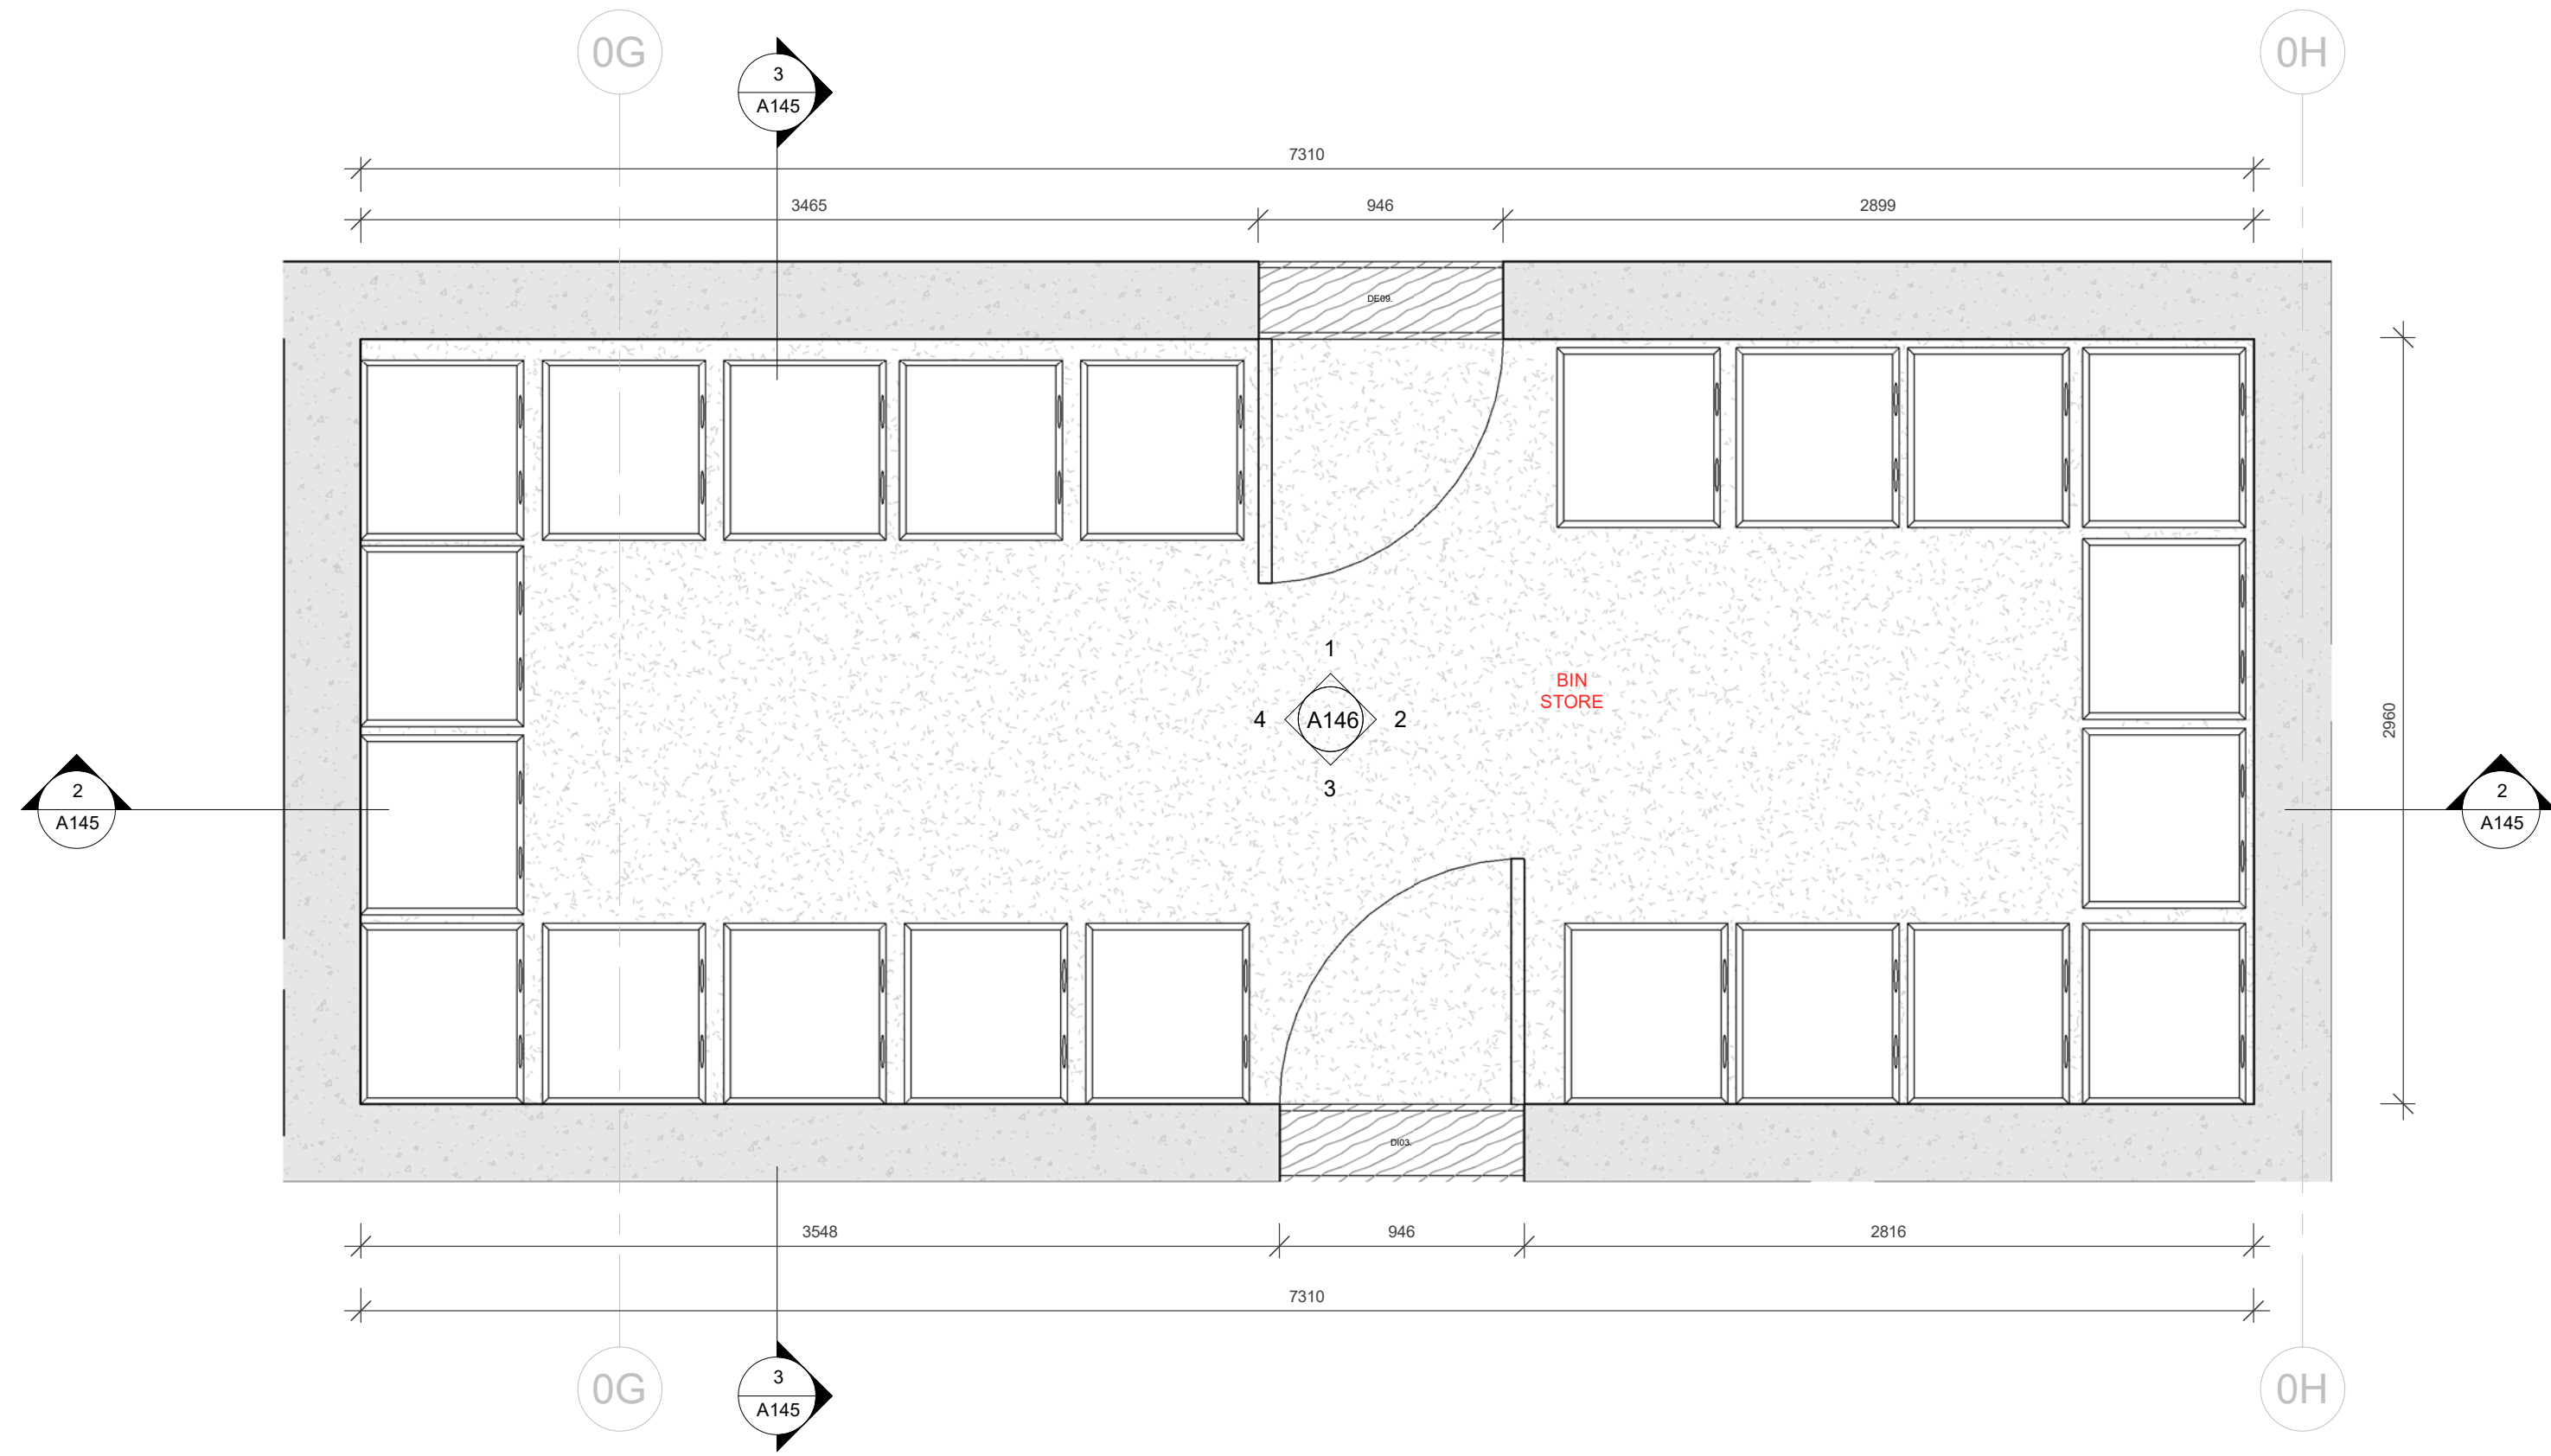


1 BIN AREA PLAN
1 : 25

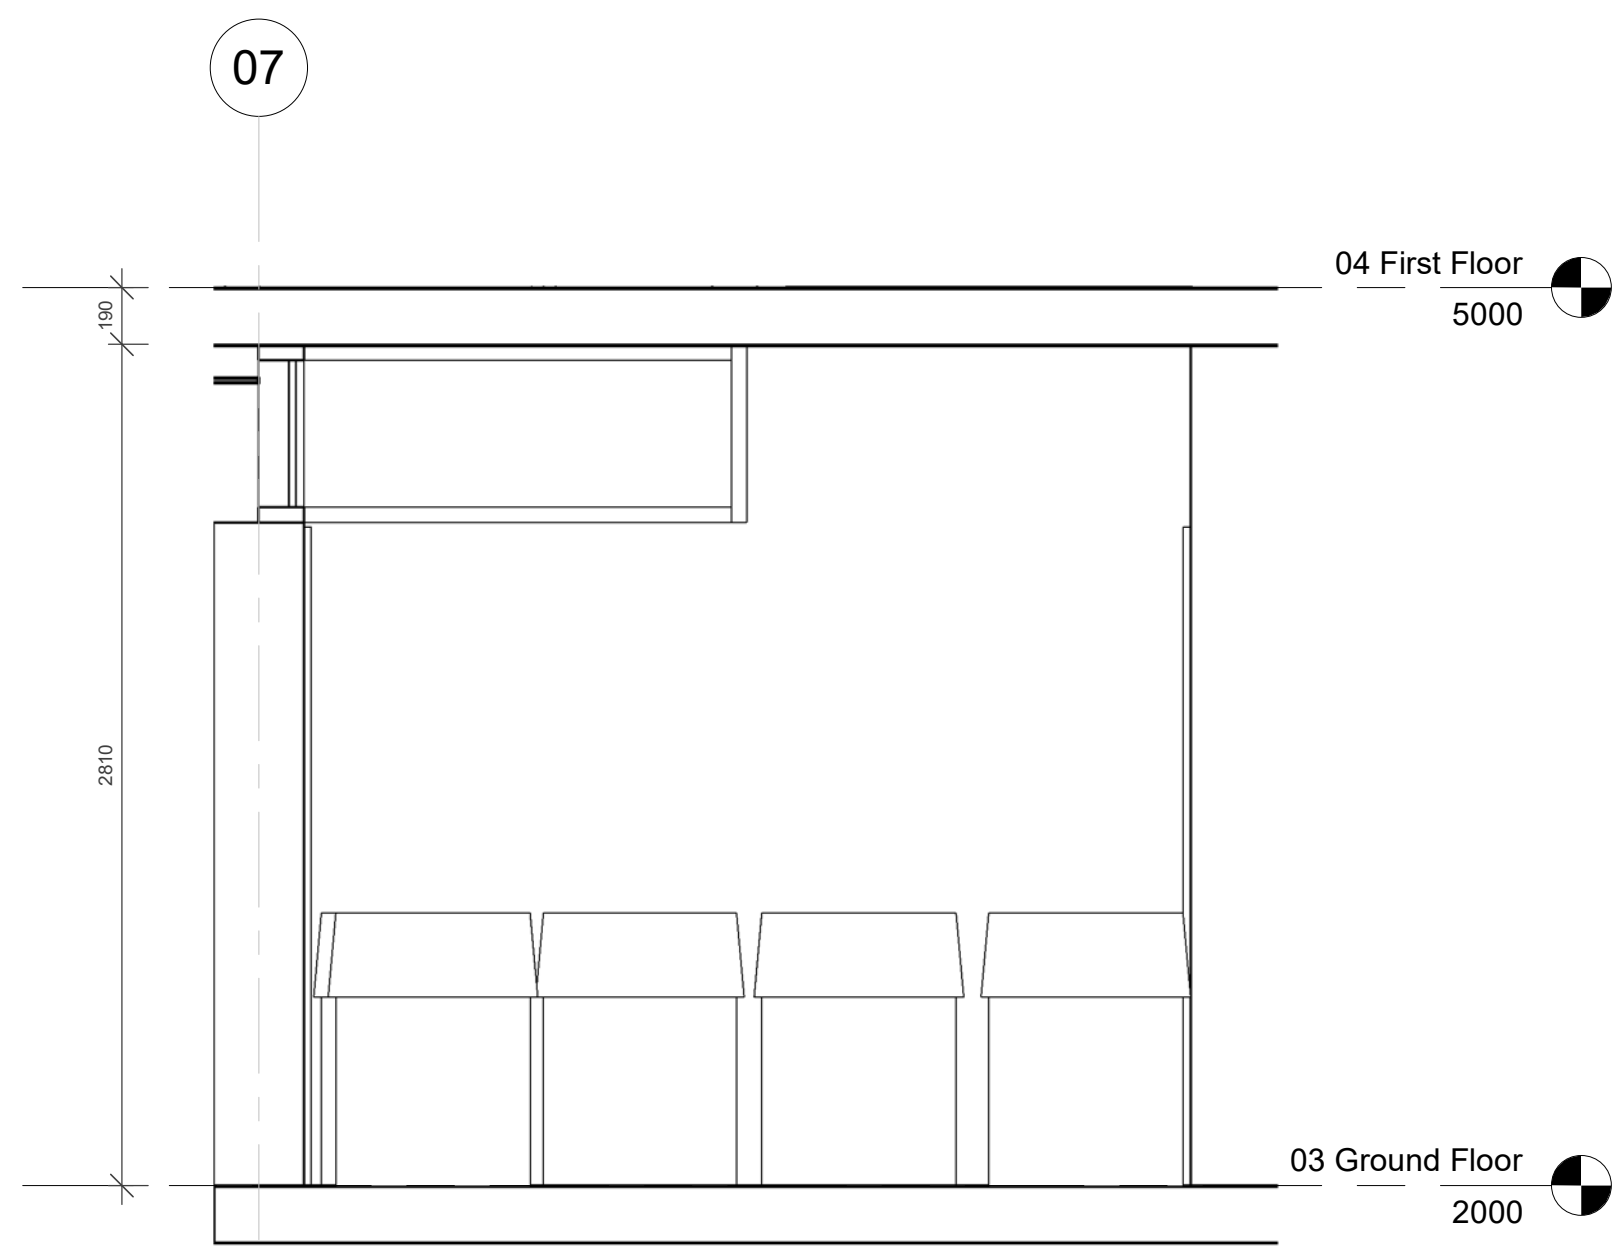


3 BIN STORE Section 6
1 : 25

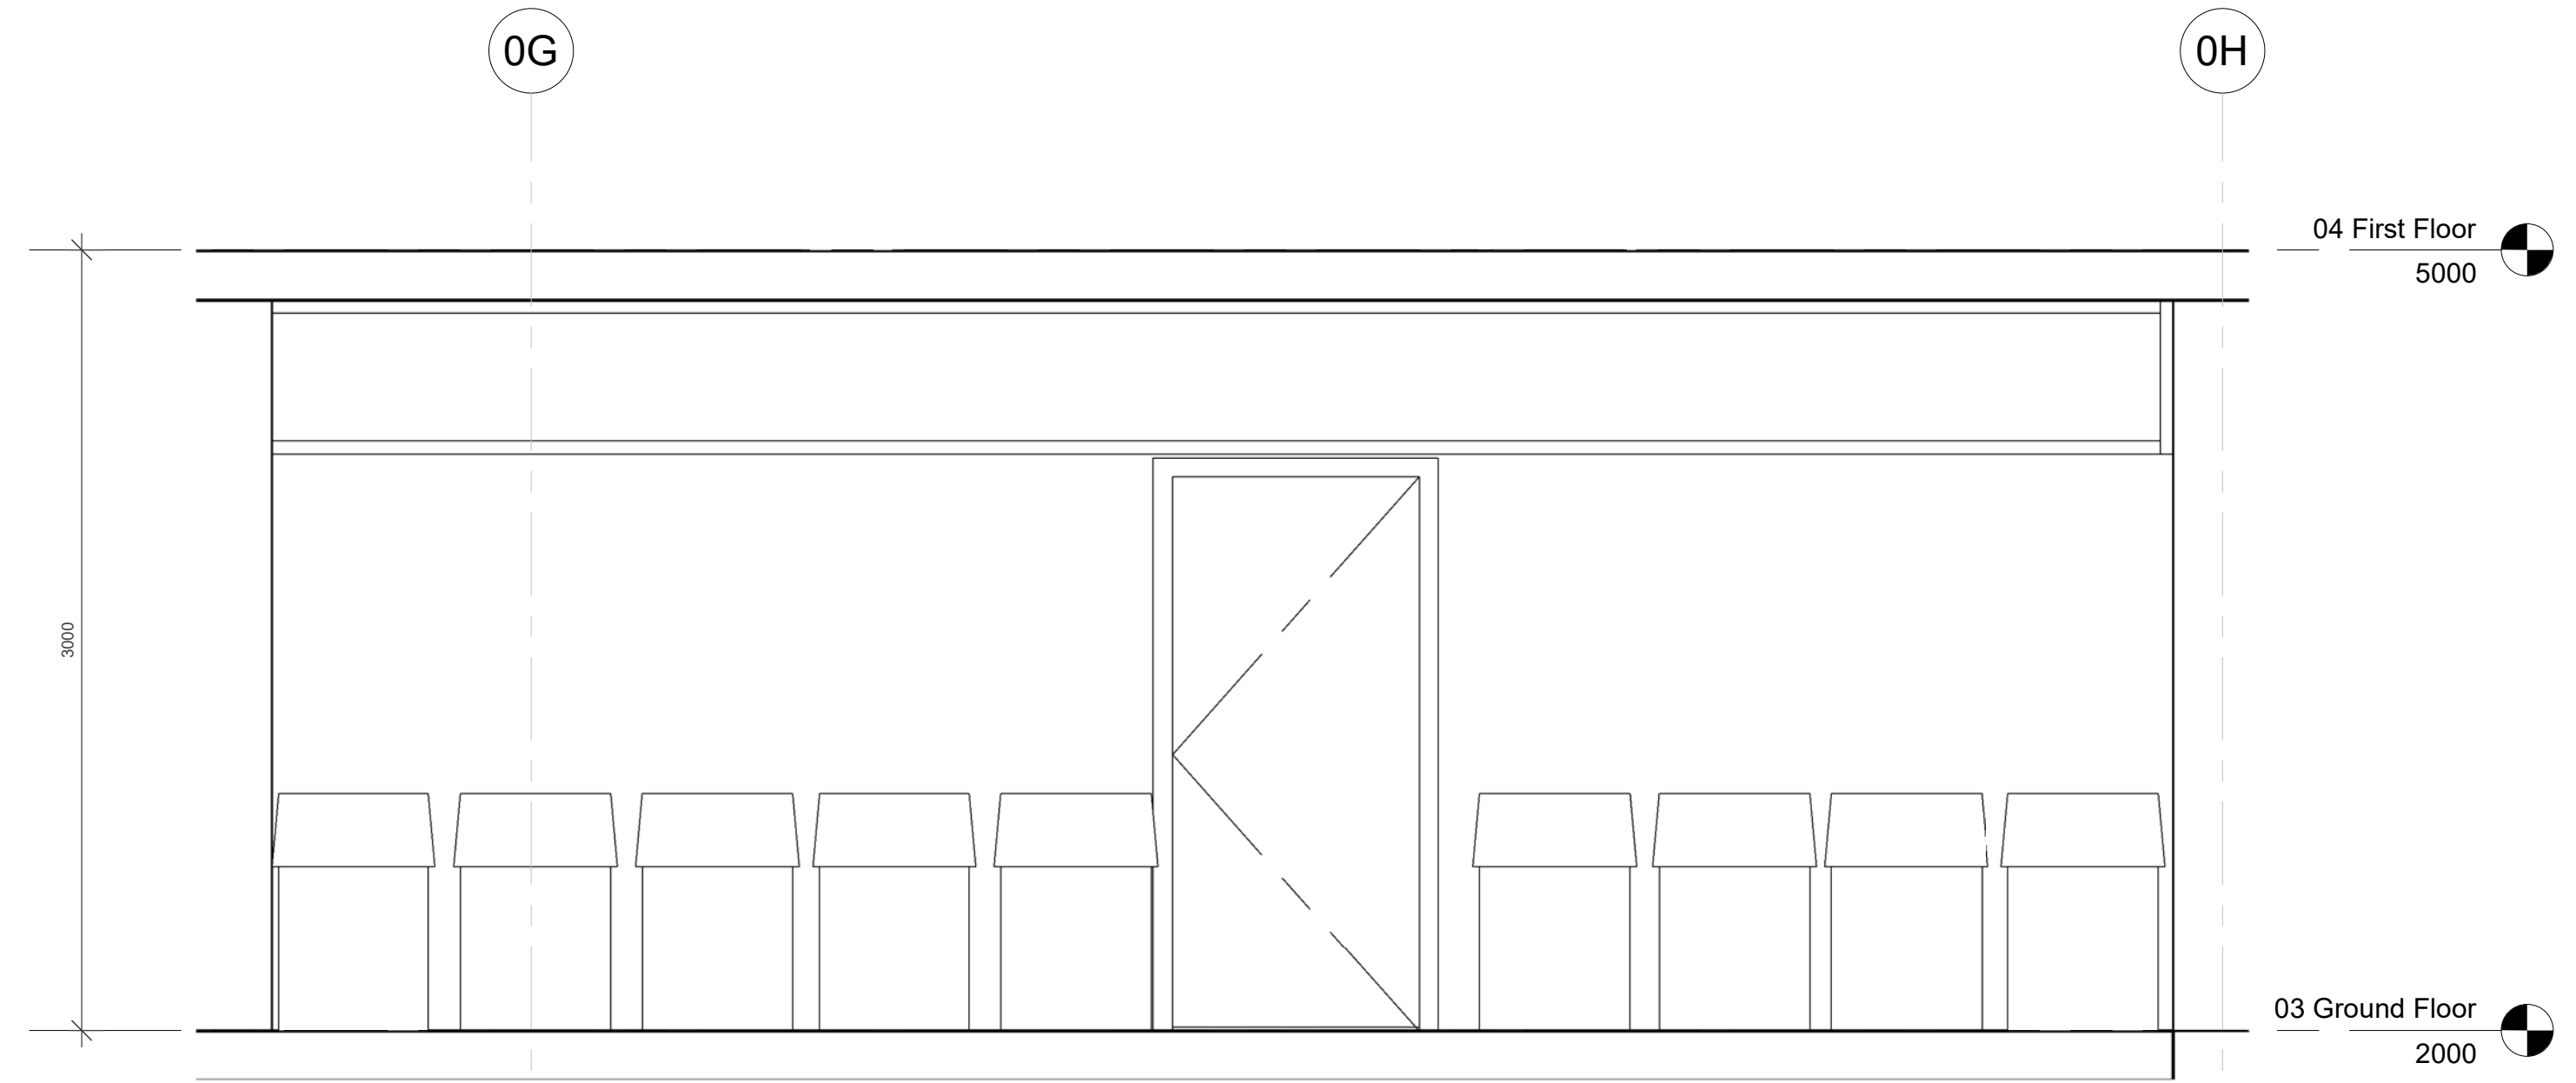


2 BIN STORE Section 5
1 : 25

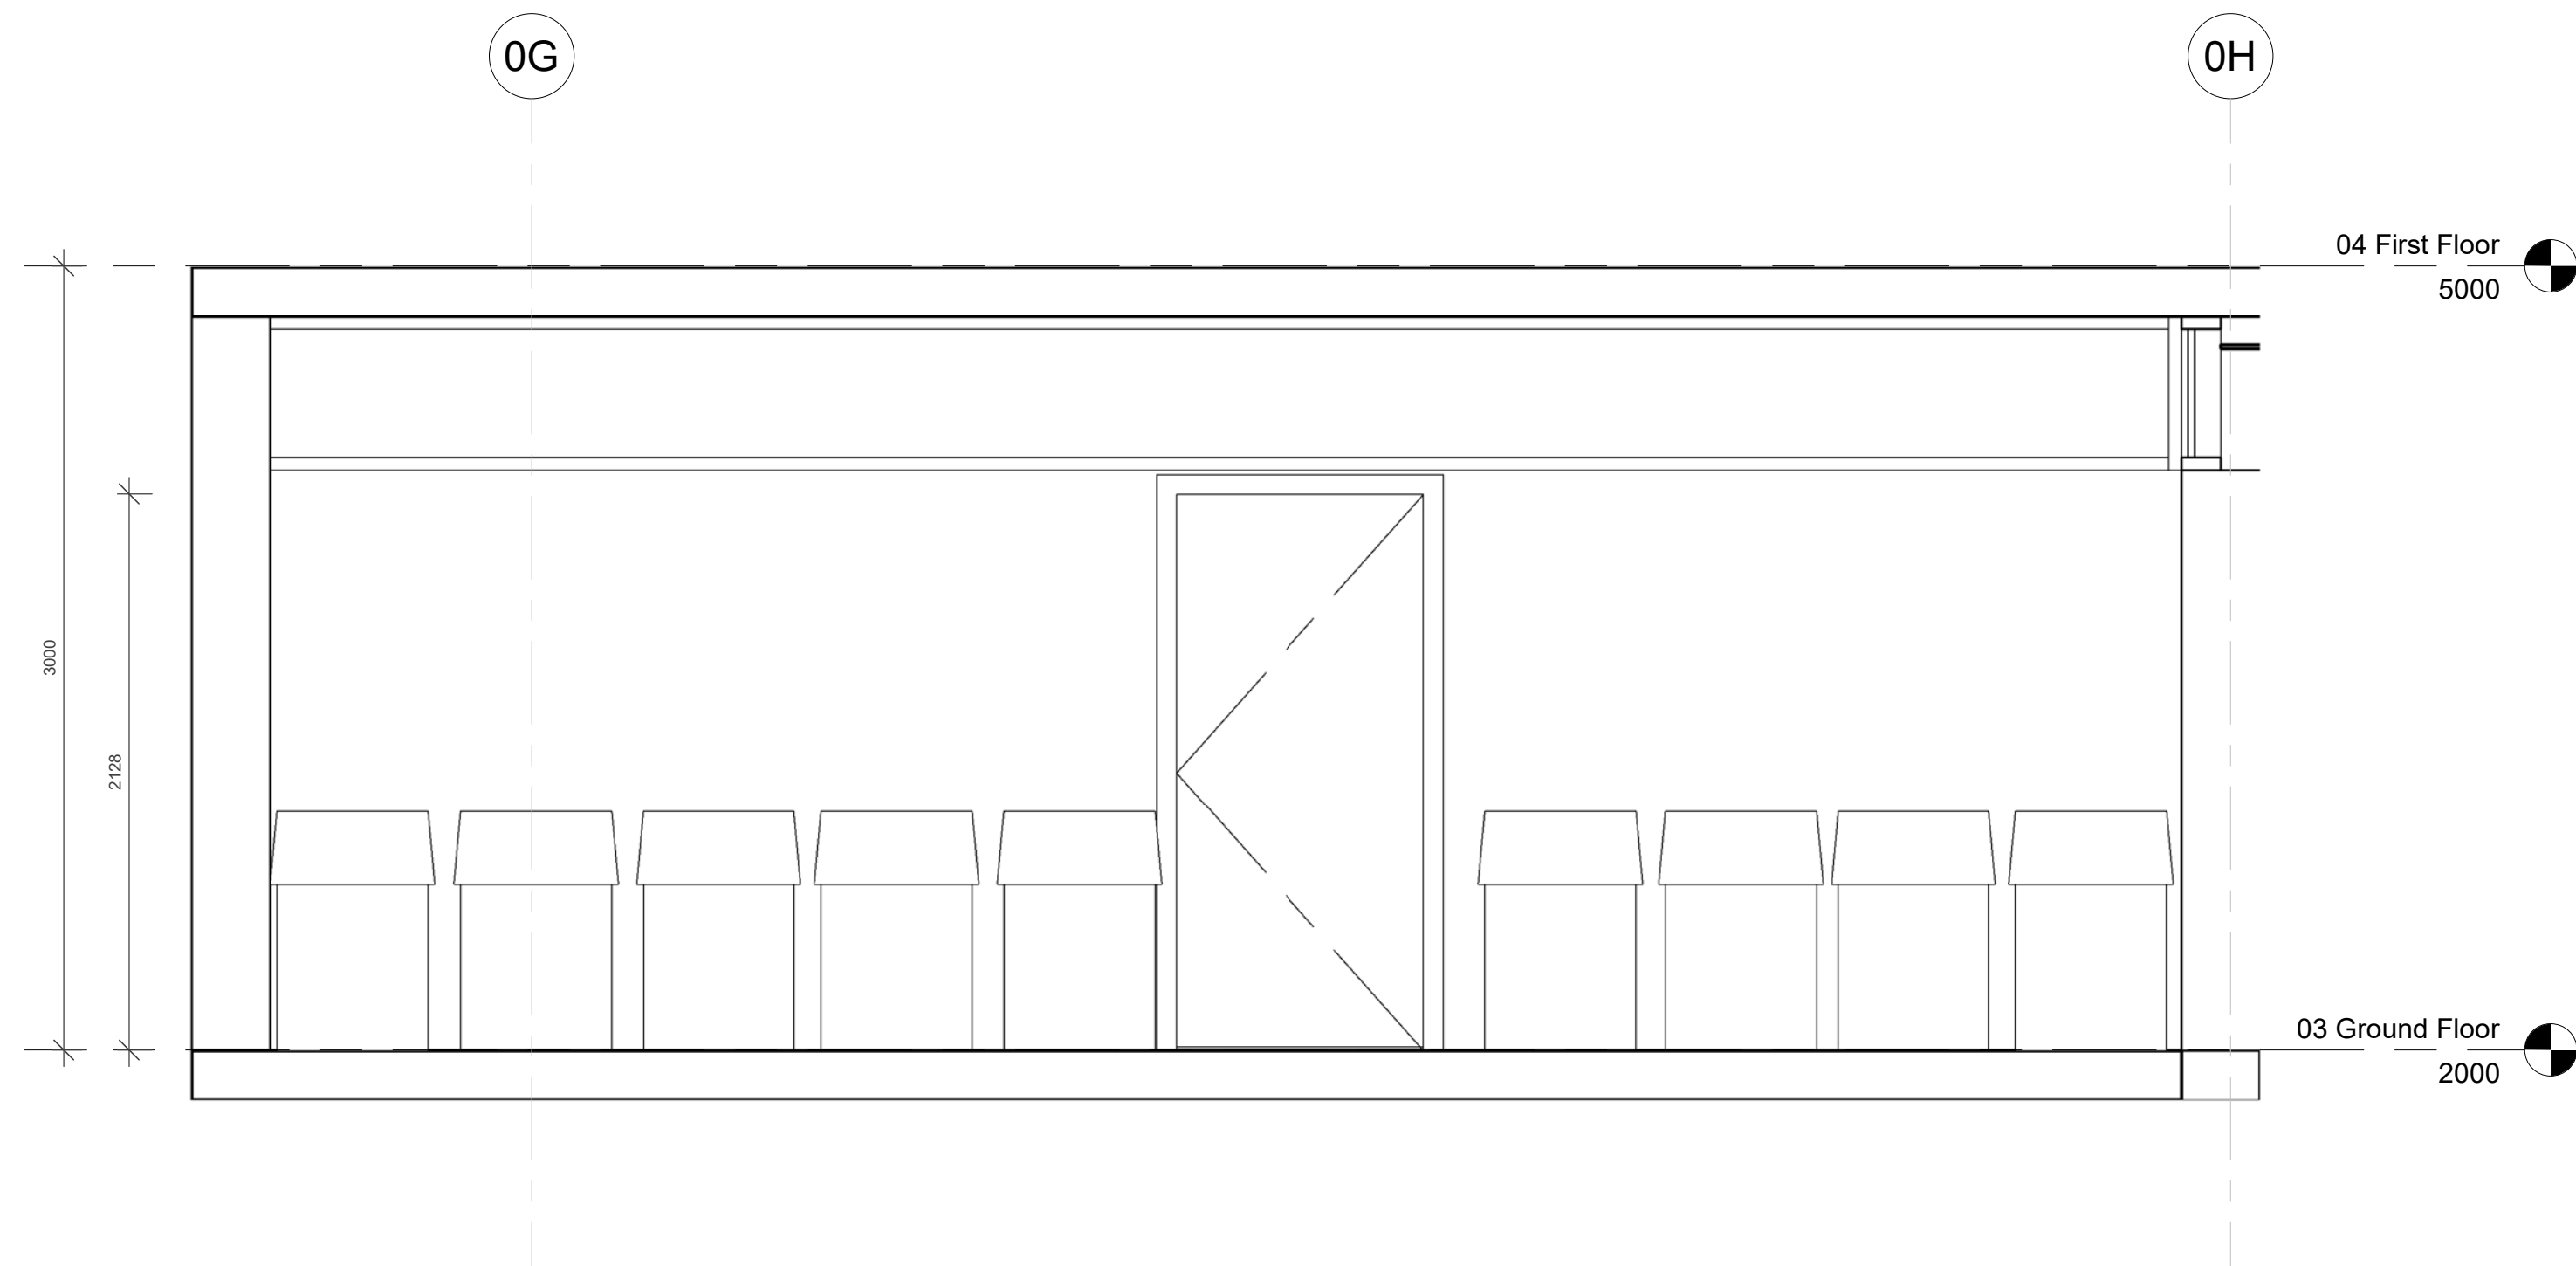


1 BIN STORE Elevation 1 - a
1 : 25

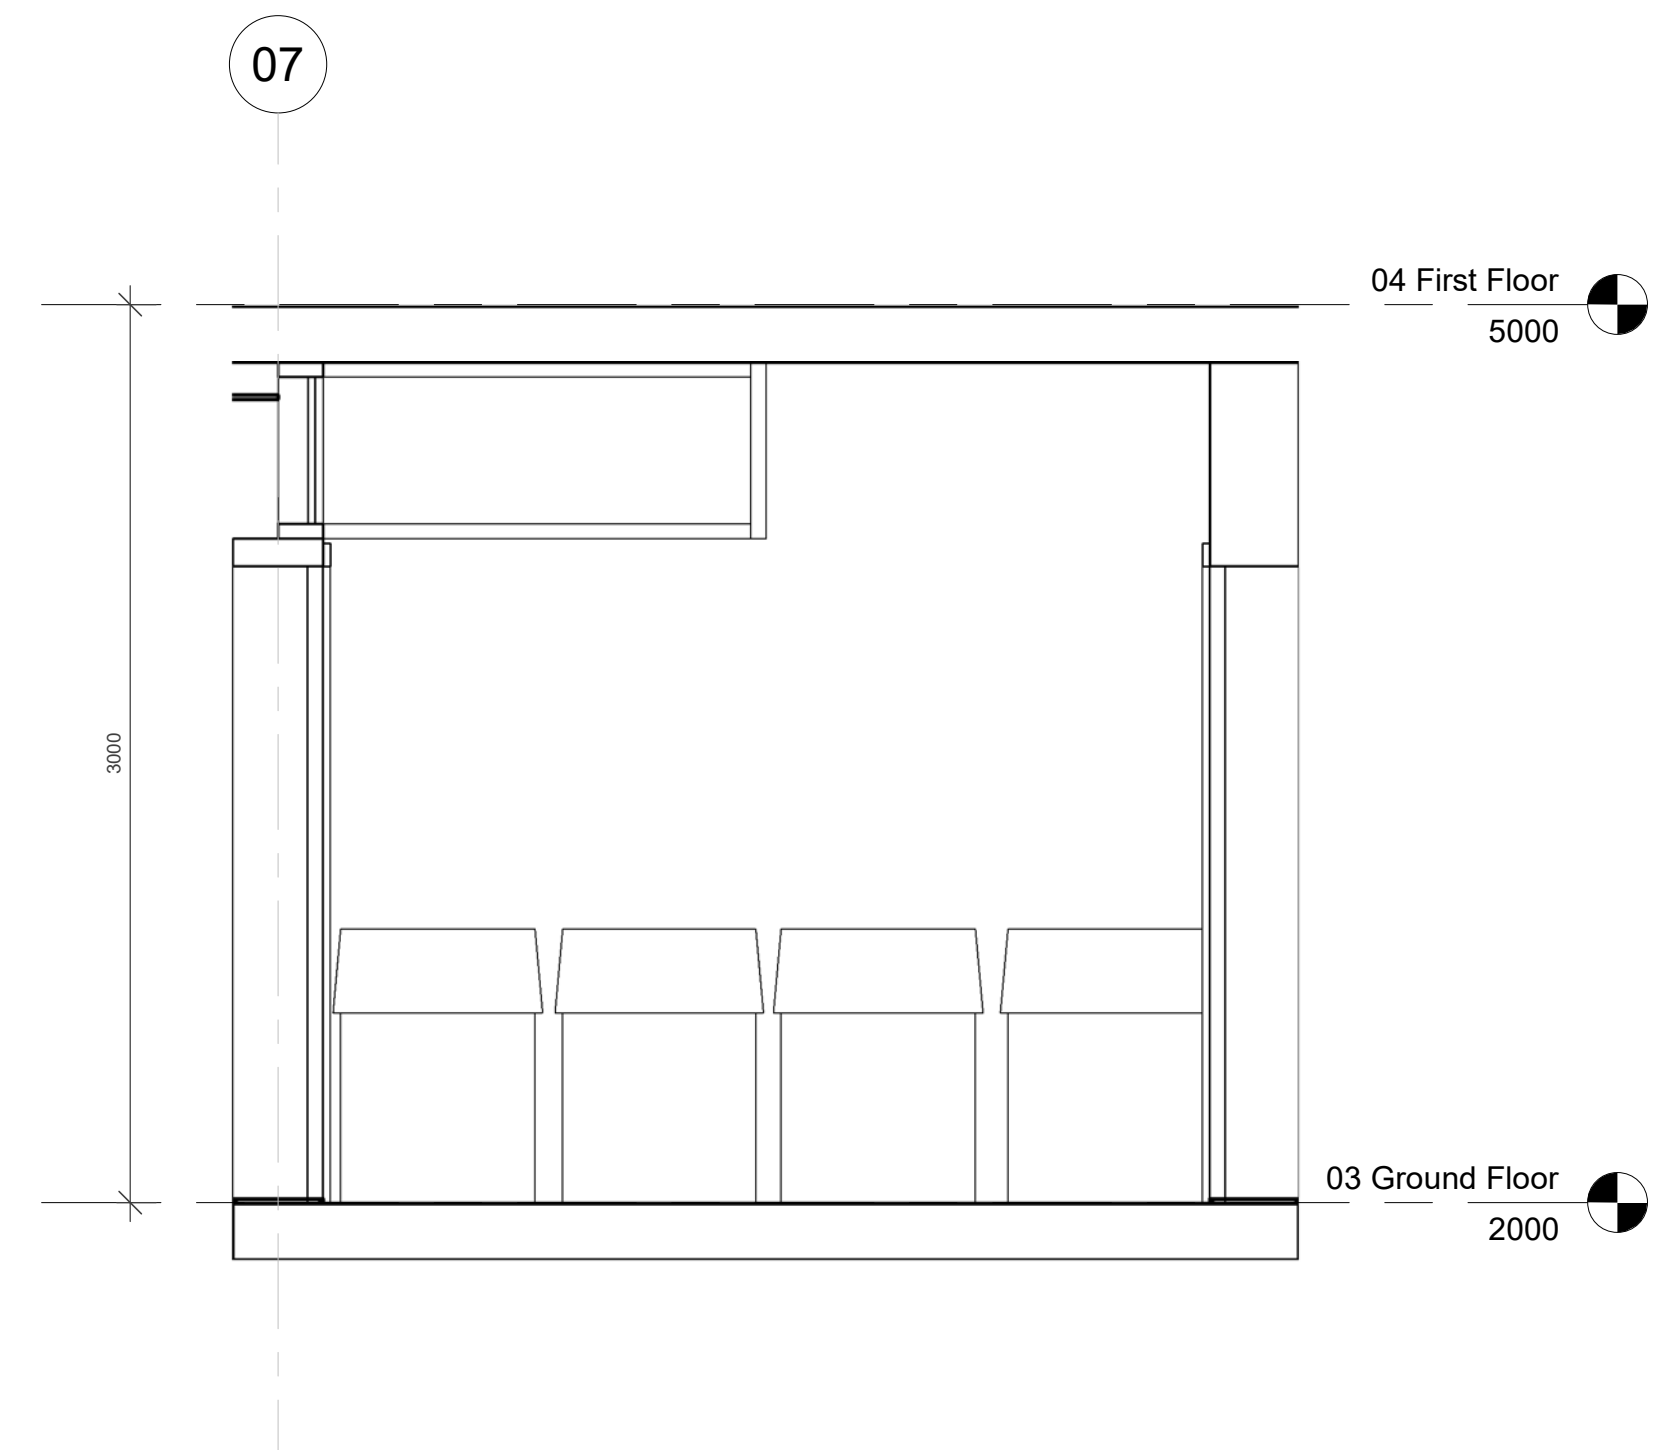


2 BIN STORE Elevation 1 - b
1 : 25

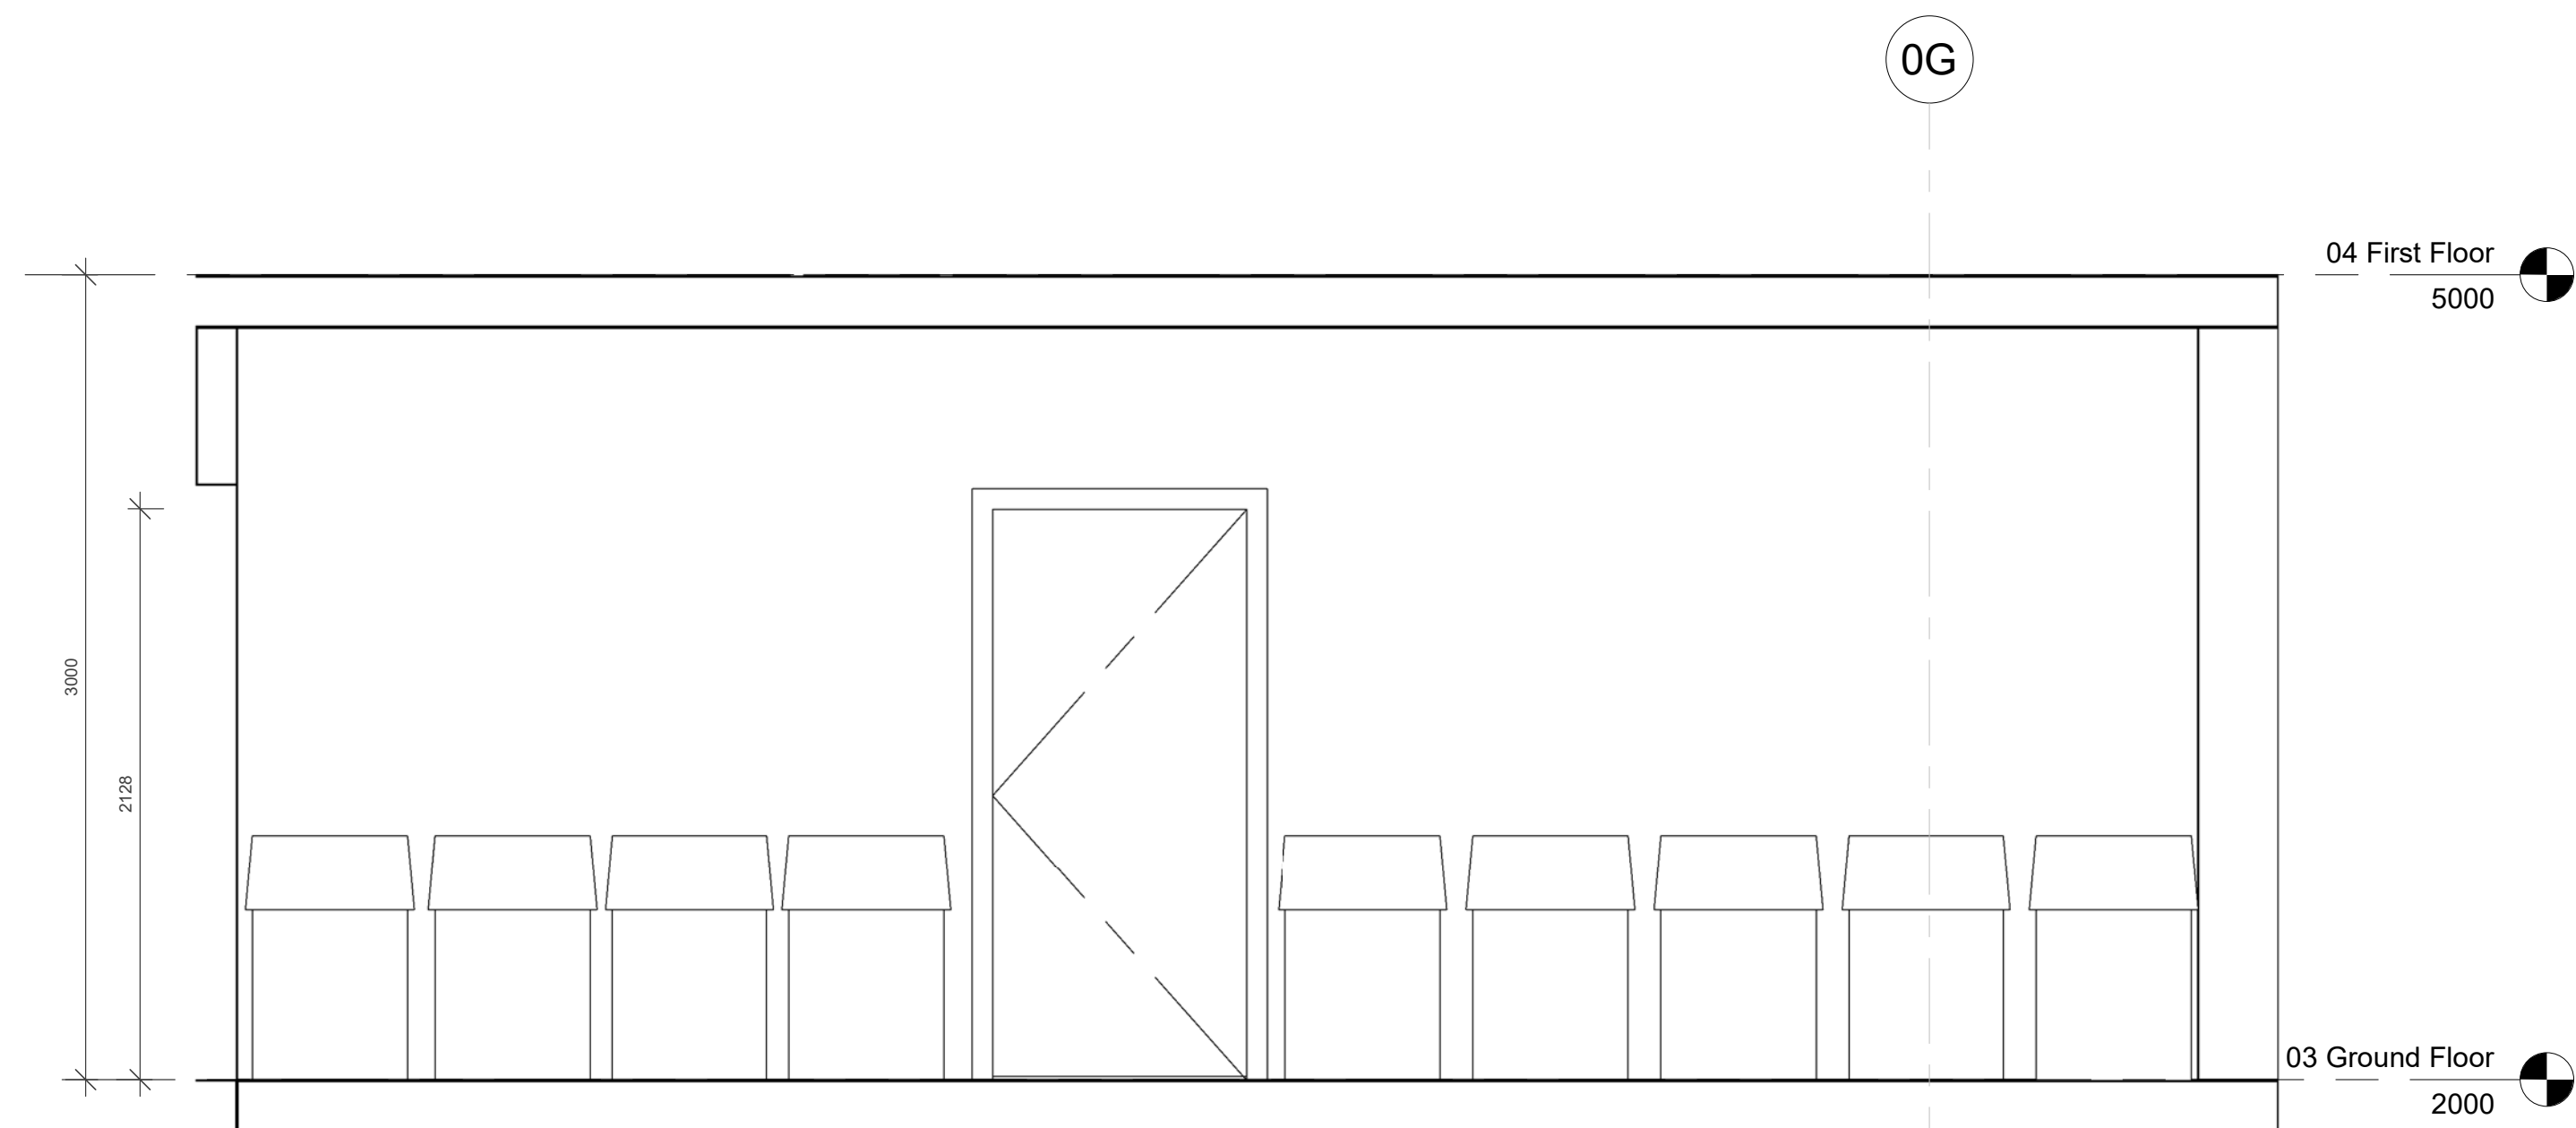


3 BIN STORE Elevation 1 - c
1 : 25

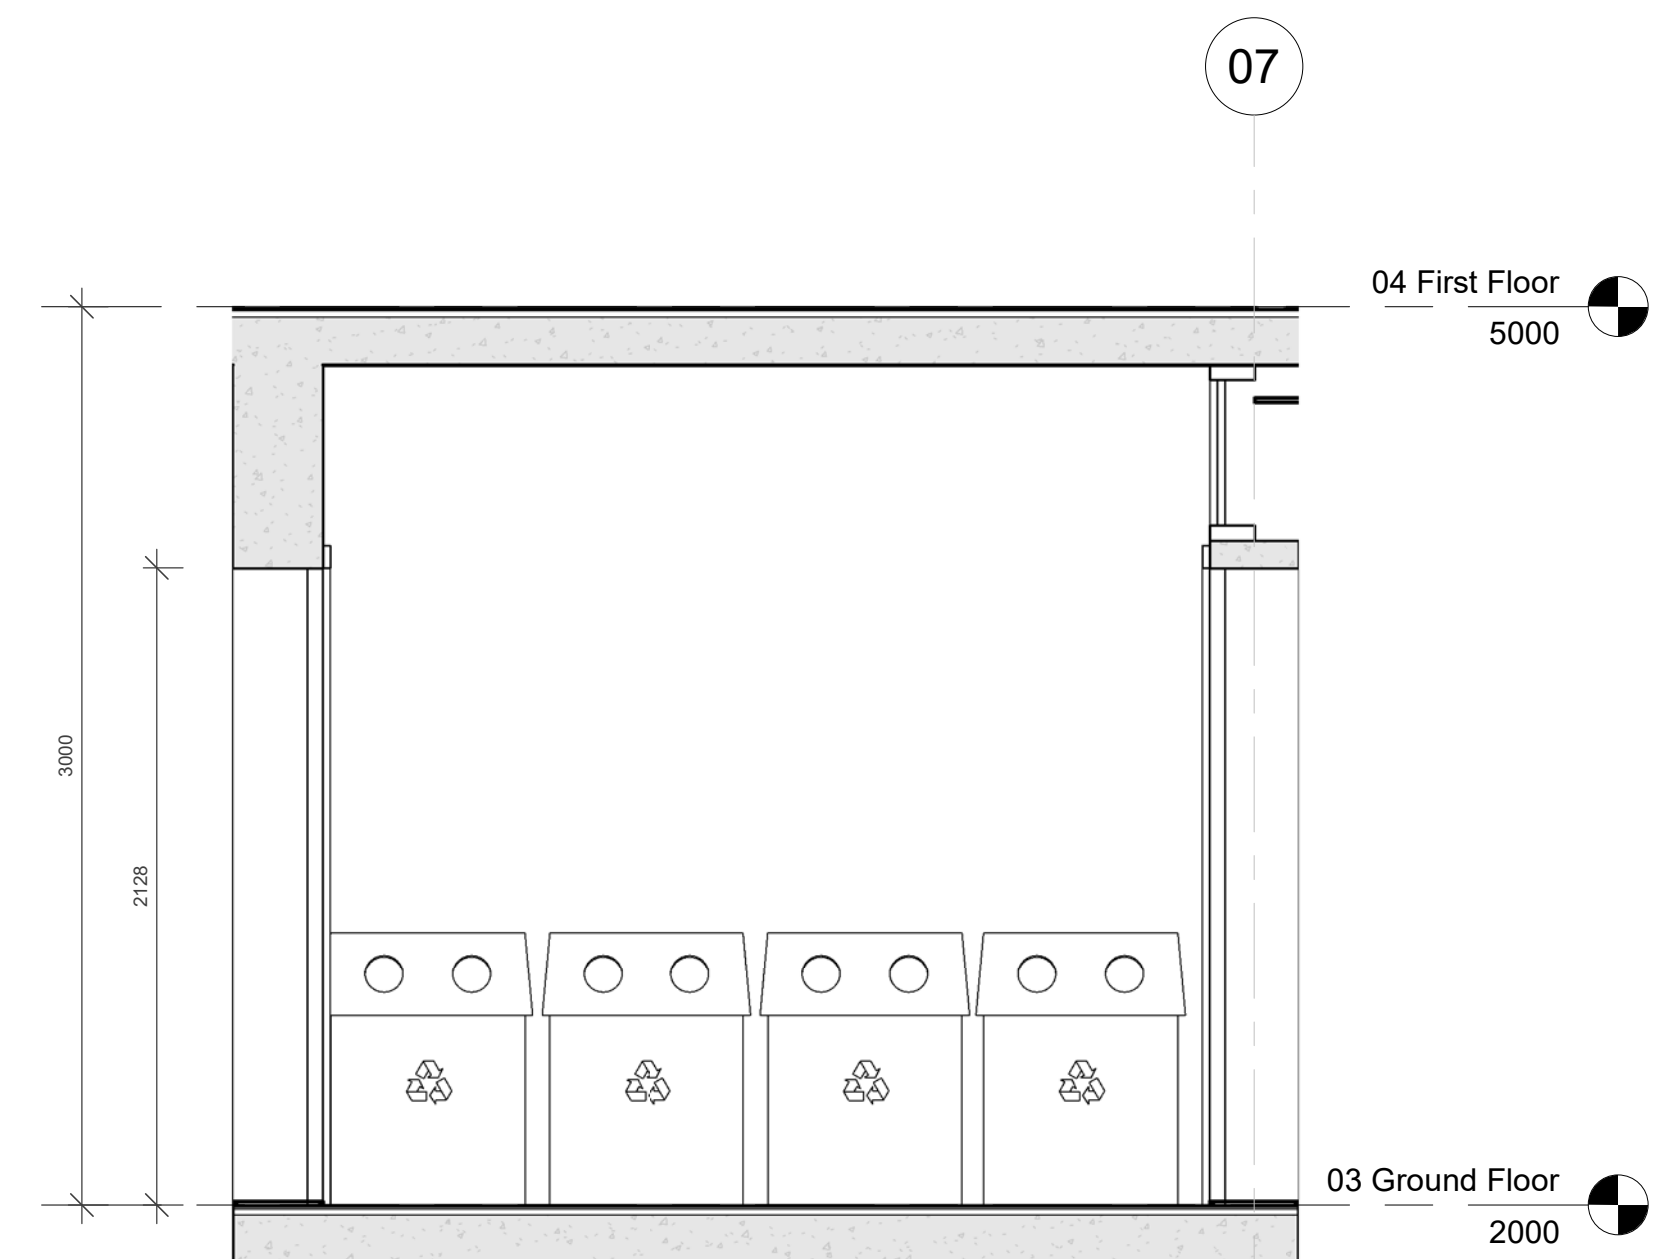


4 BIN STORE Elevation 1 - d
1 : 25

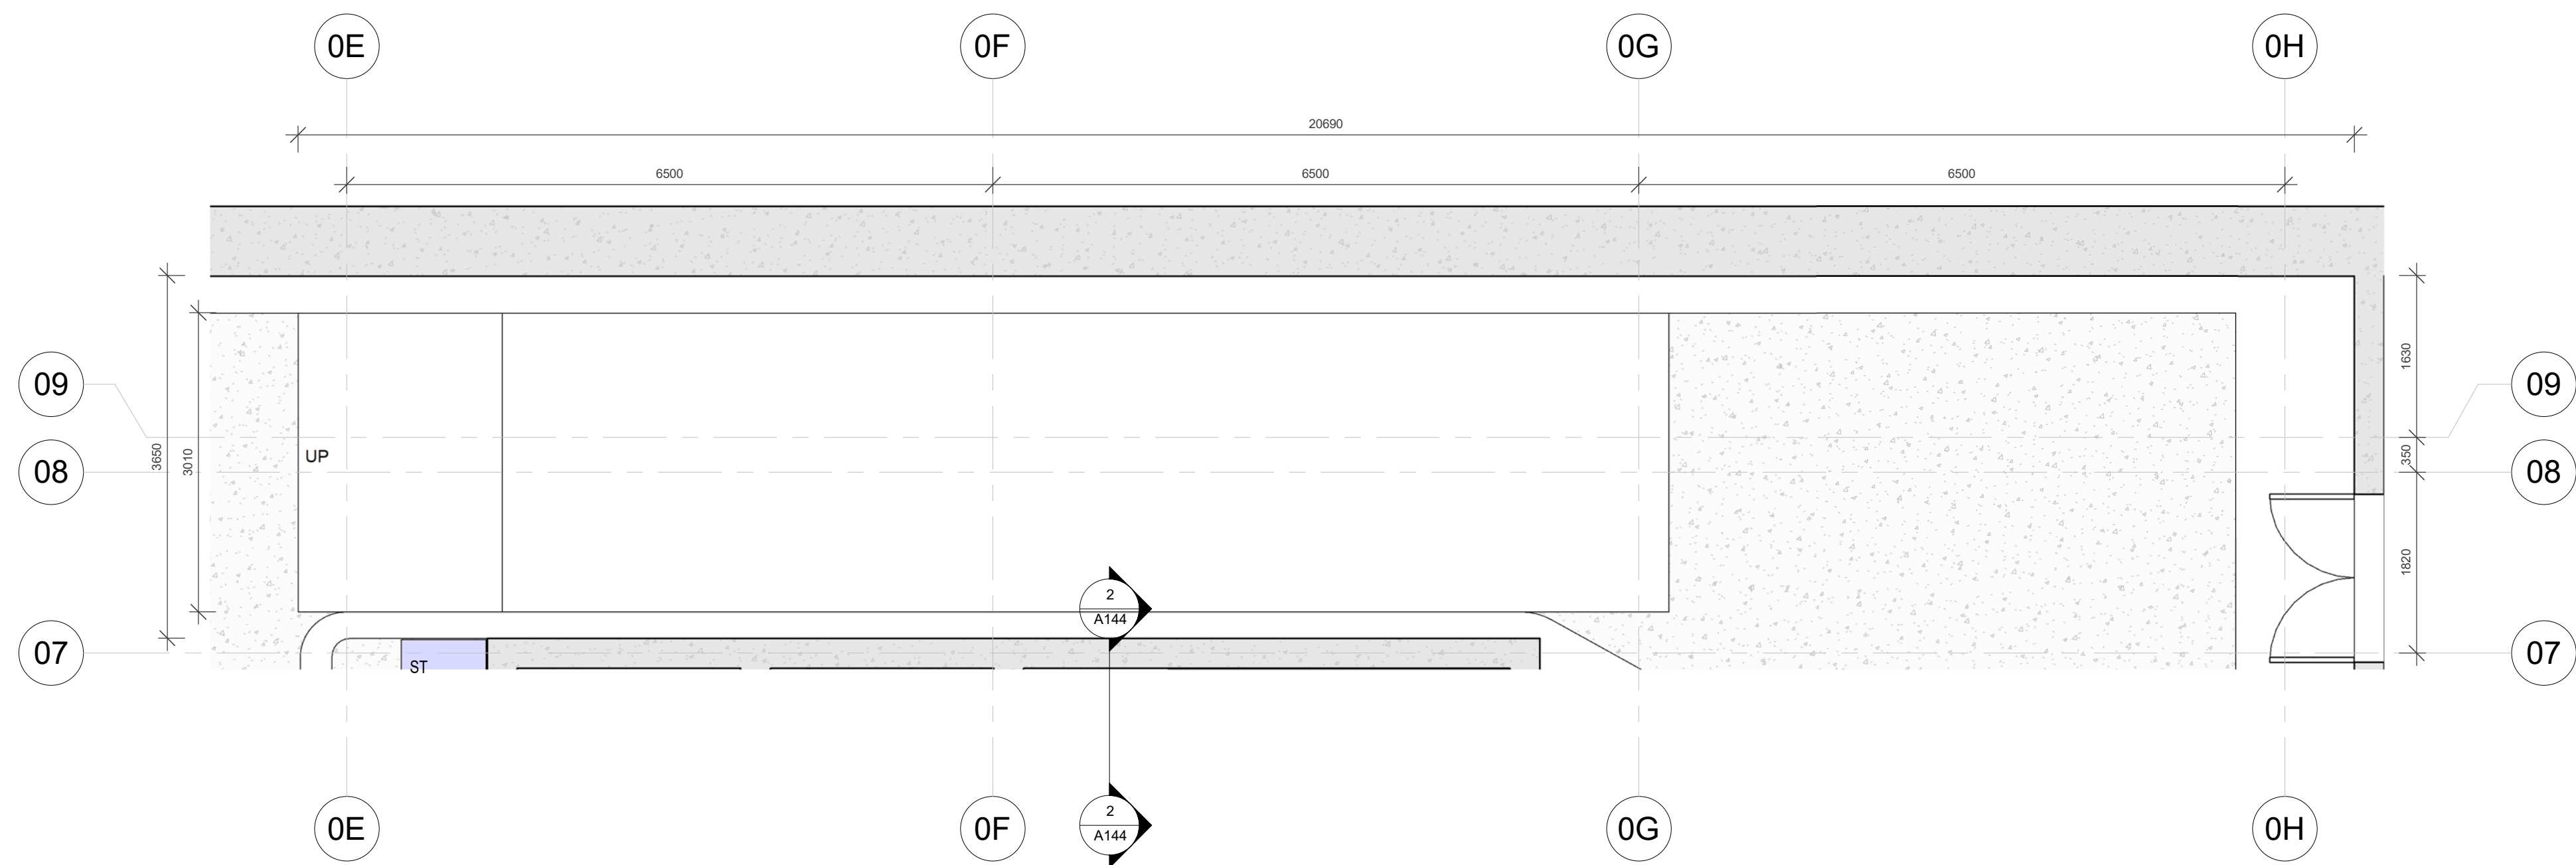

2 Ramp Plan
1 : 50

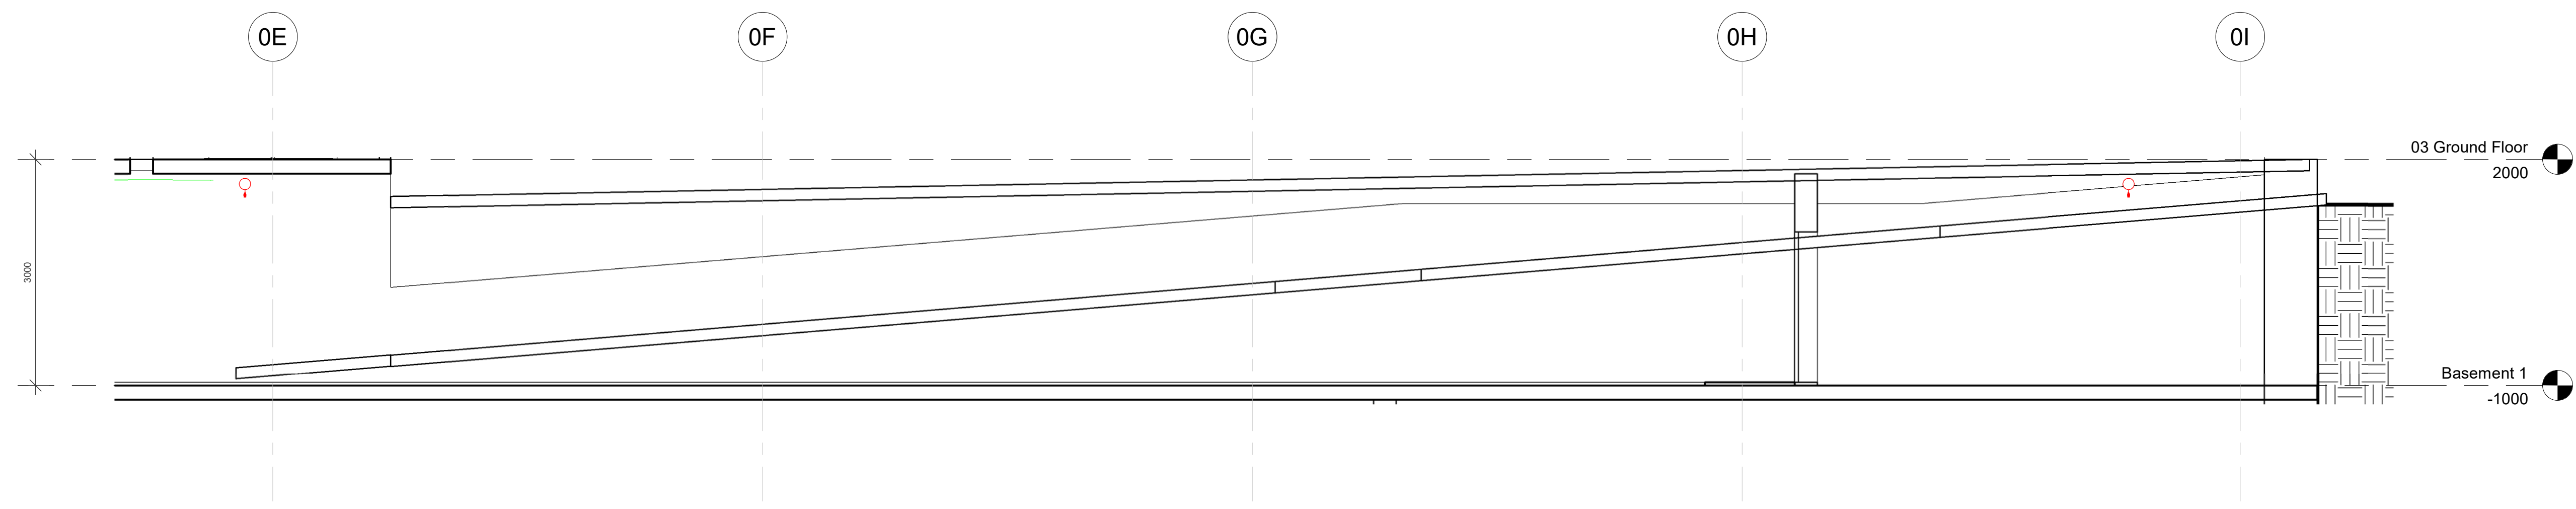

1 Ramp Section 1
1 : 50

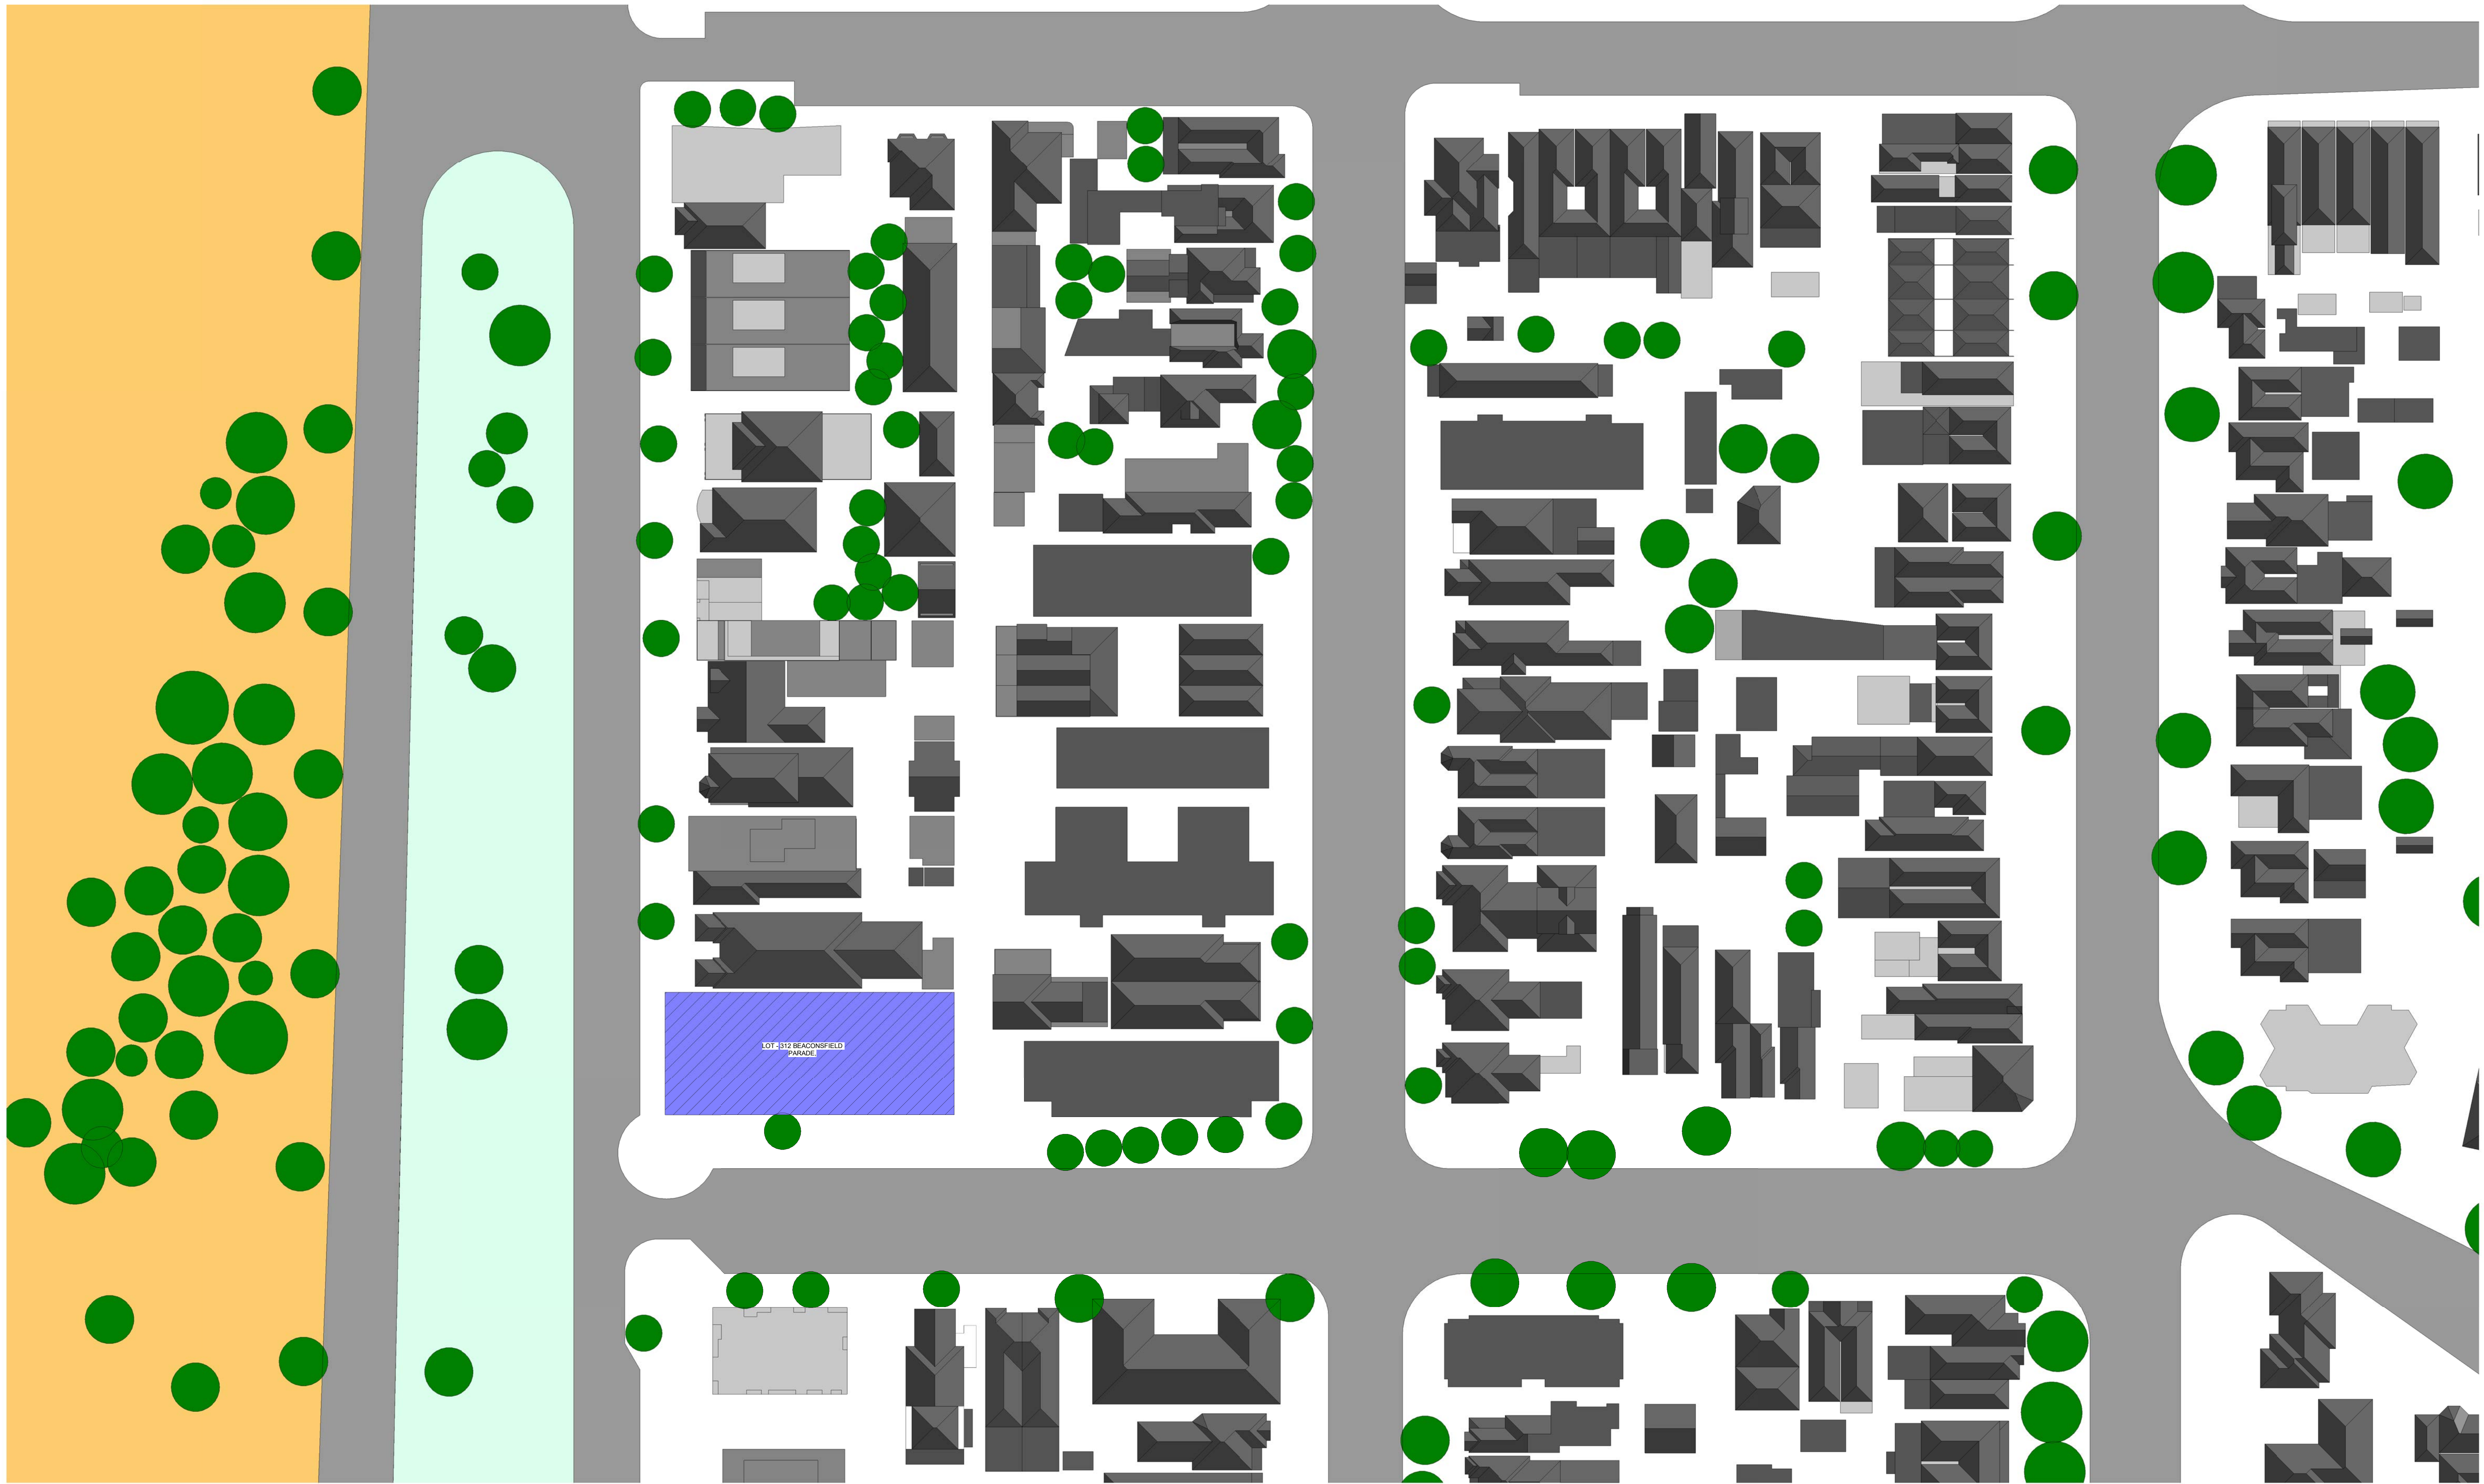


1


Location Plan


1 : 500

1 East Elevation
1 : 100

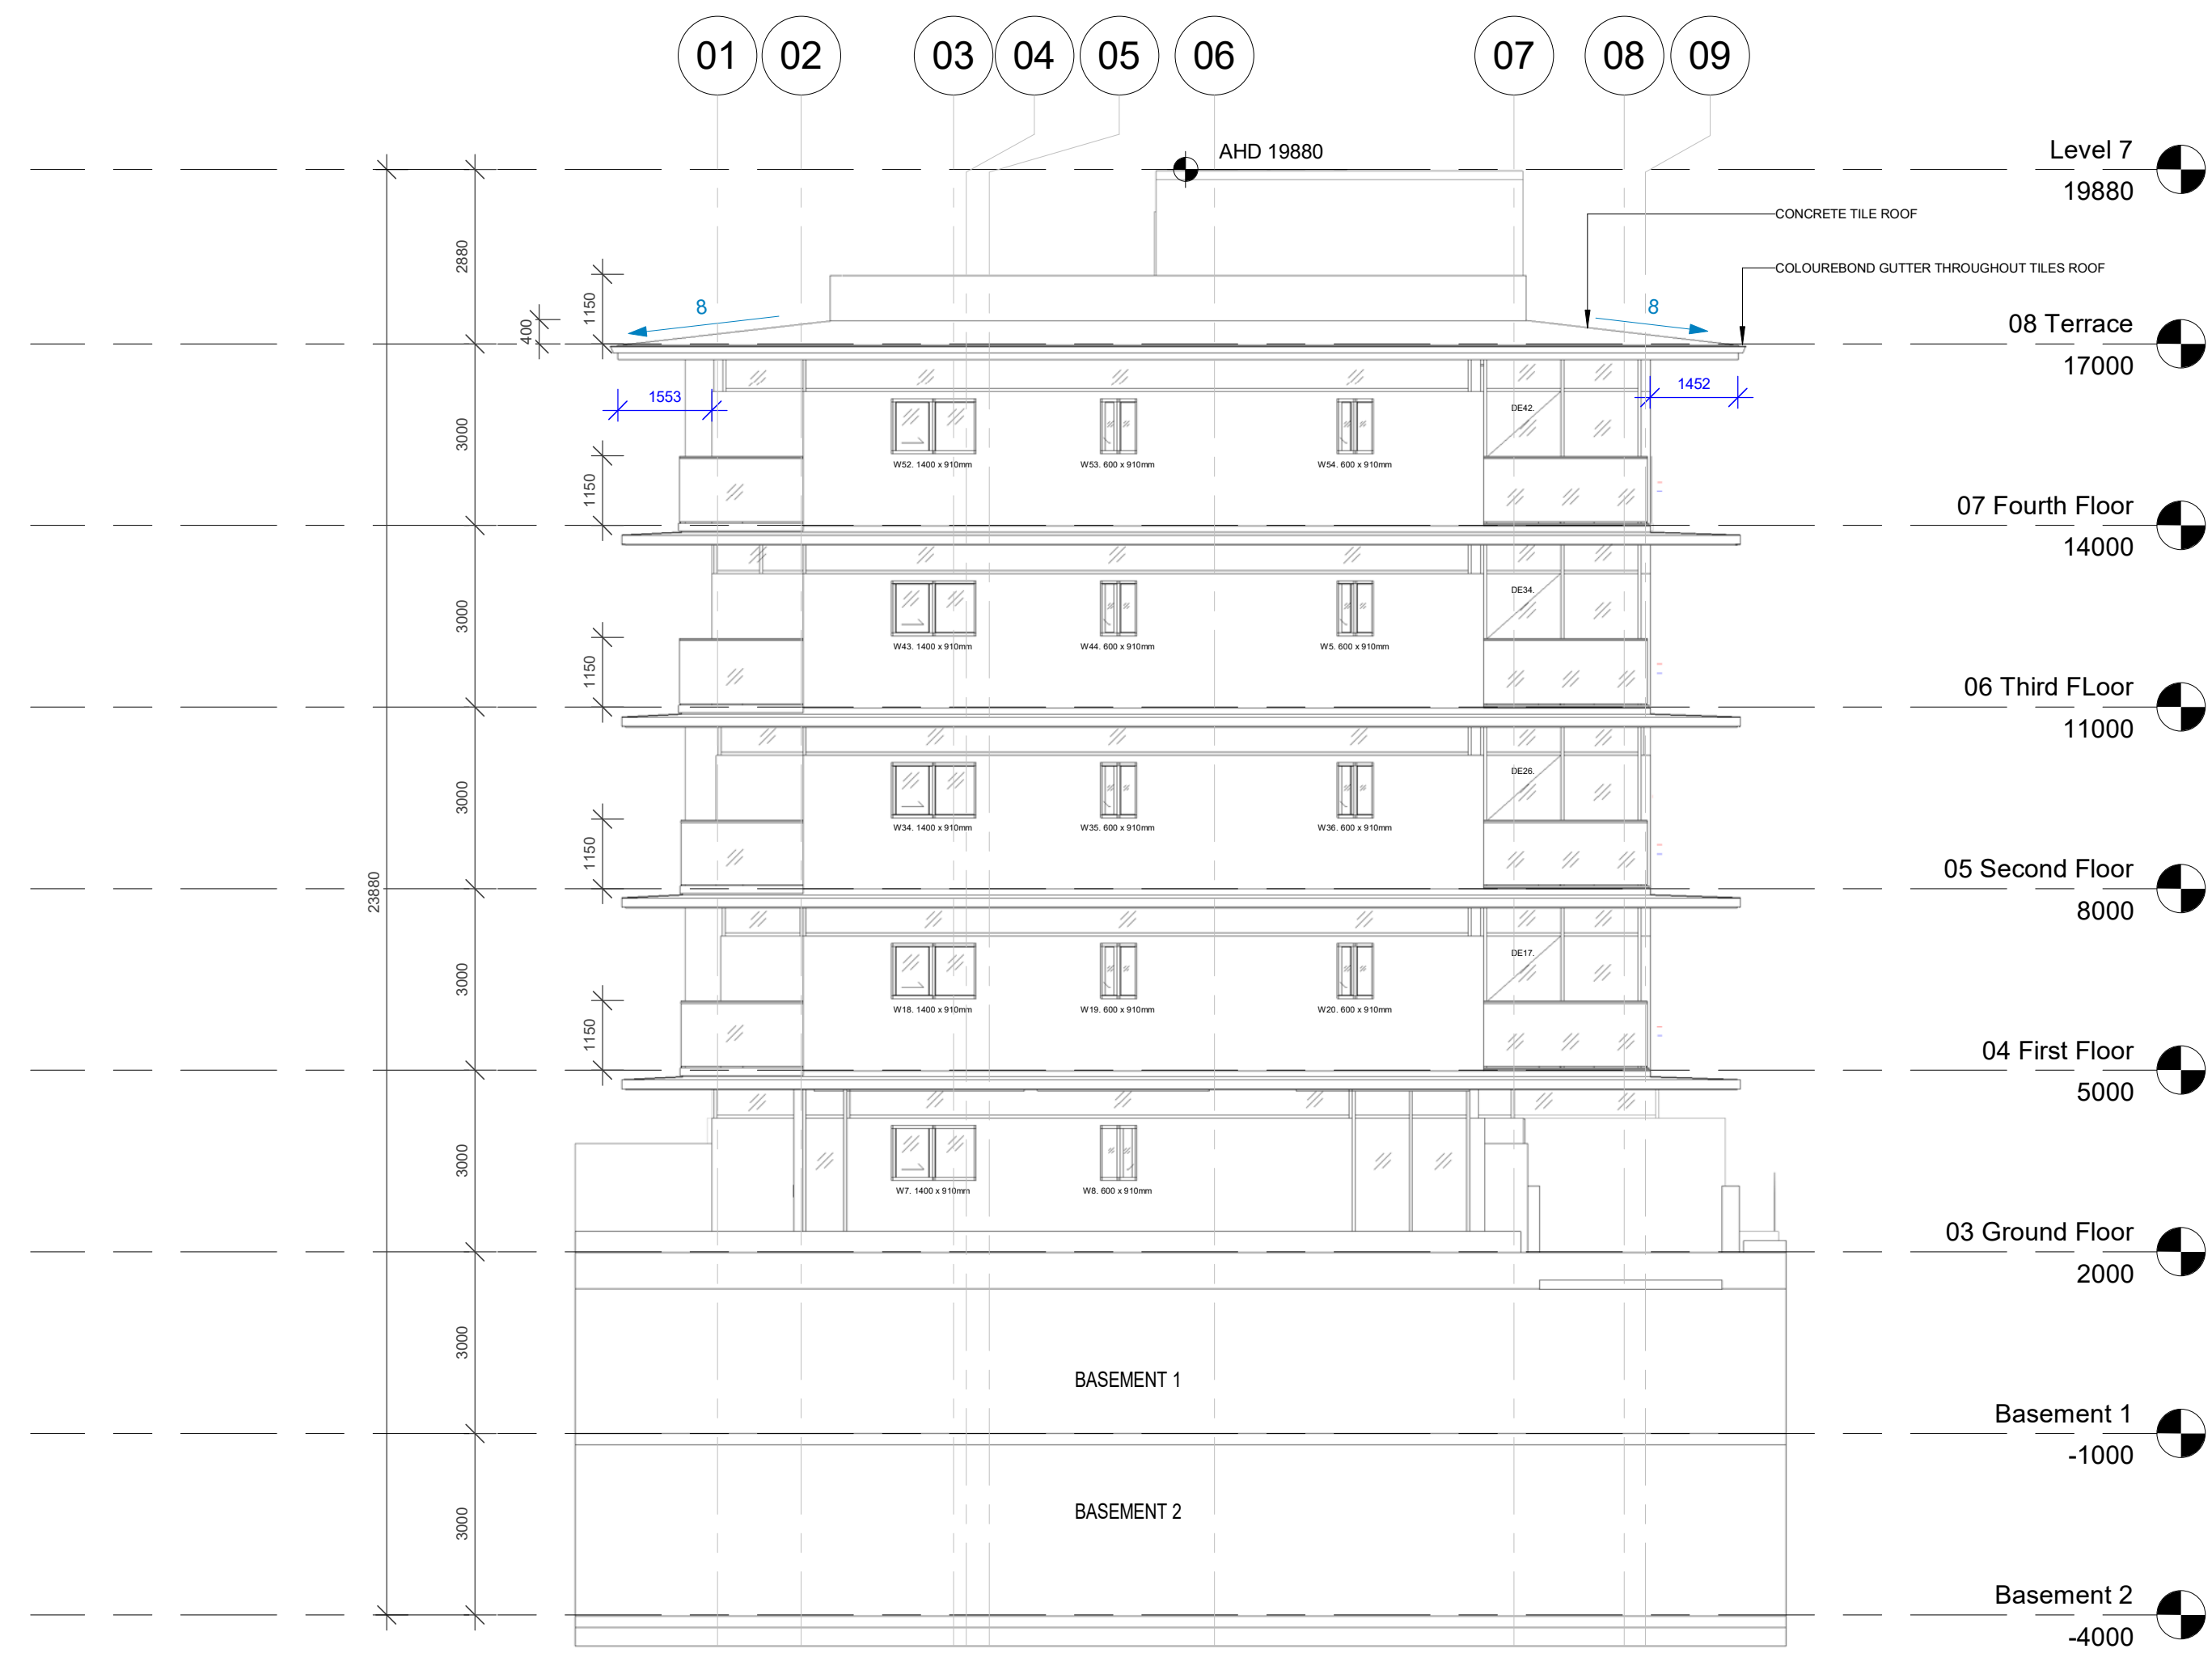


2 North Elevation
1 : 100

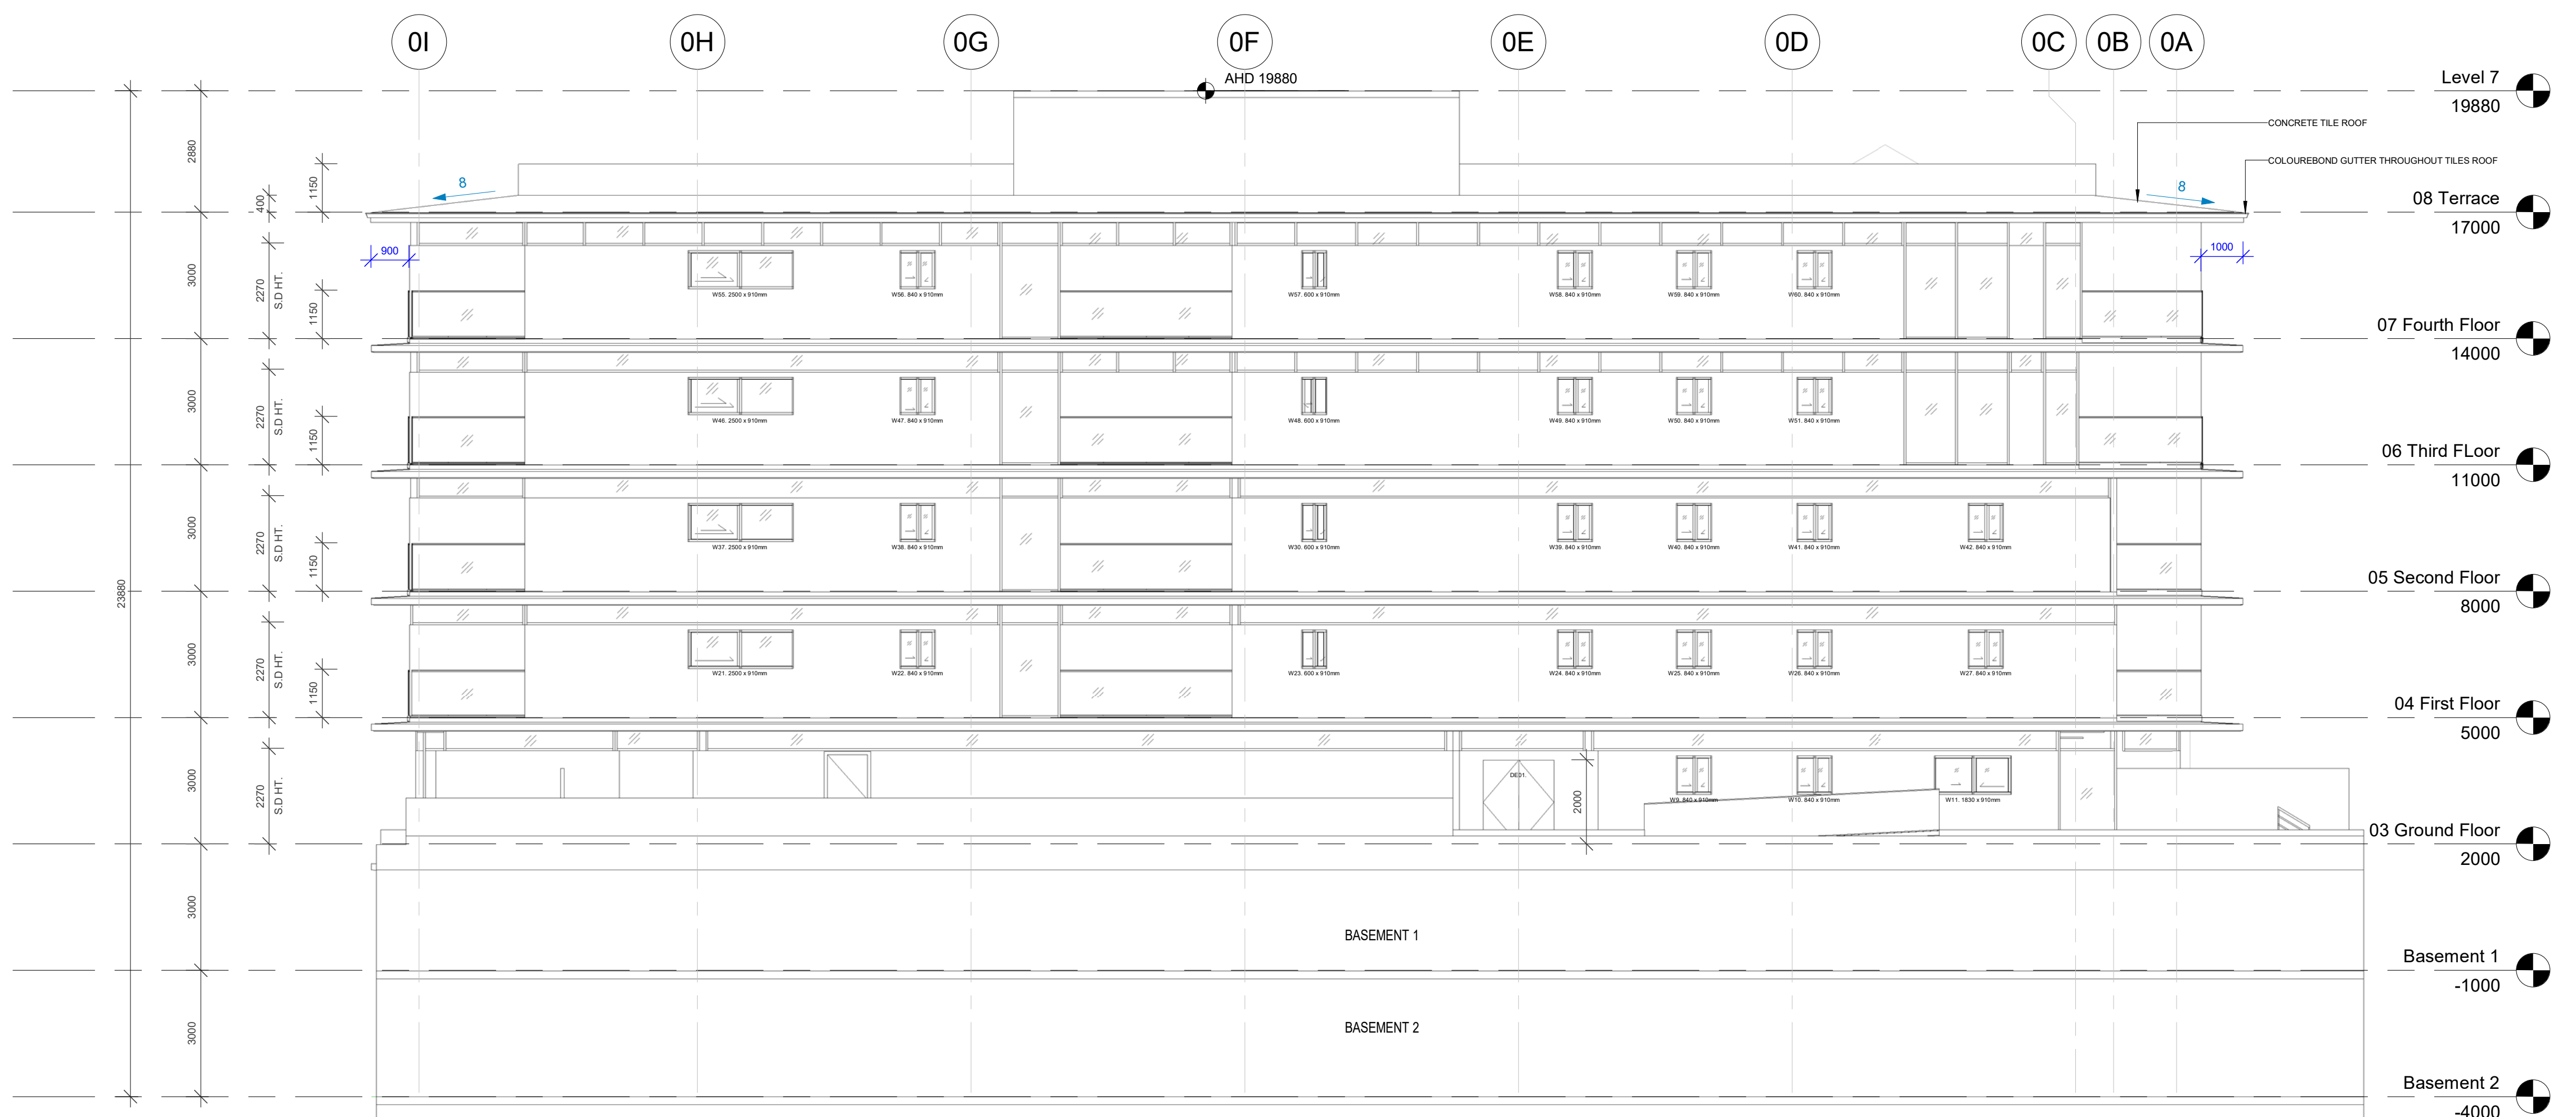

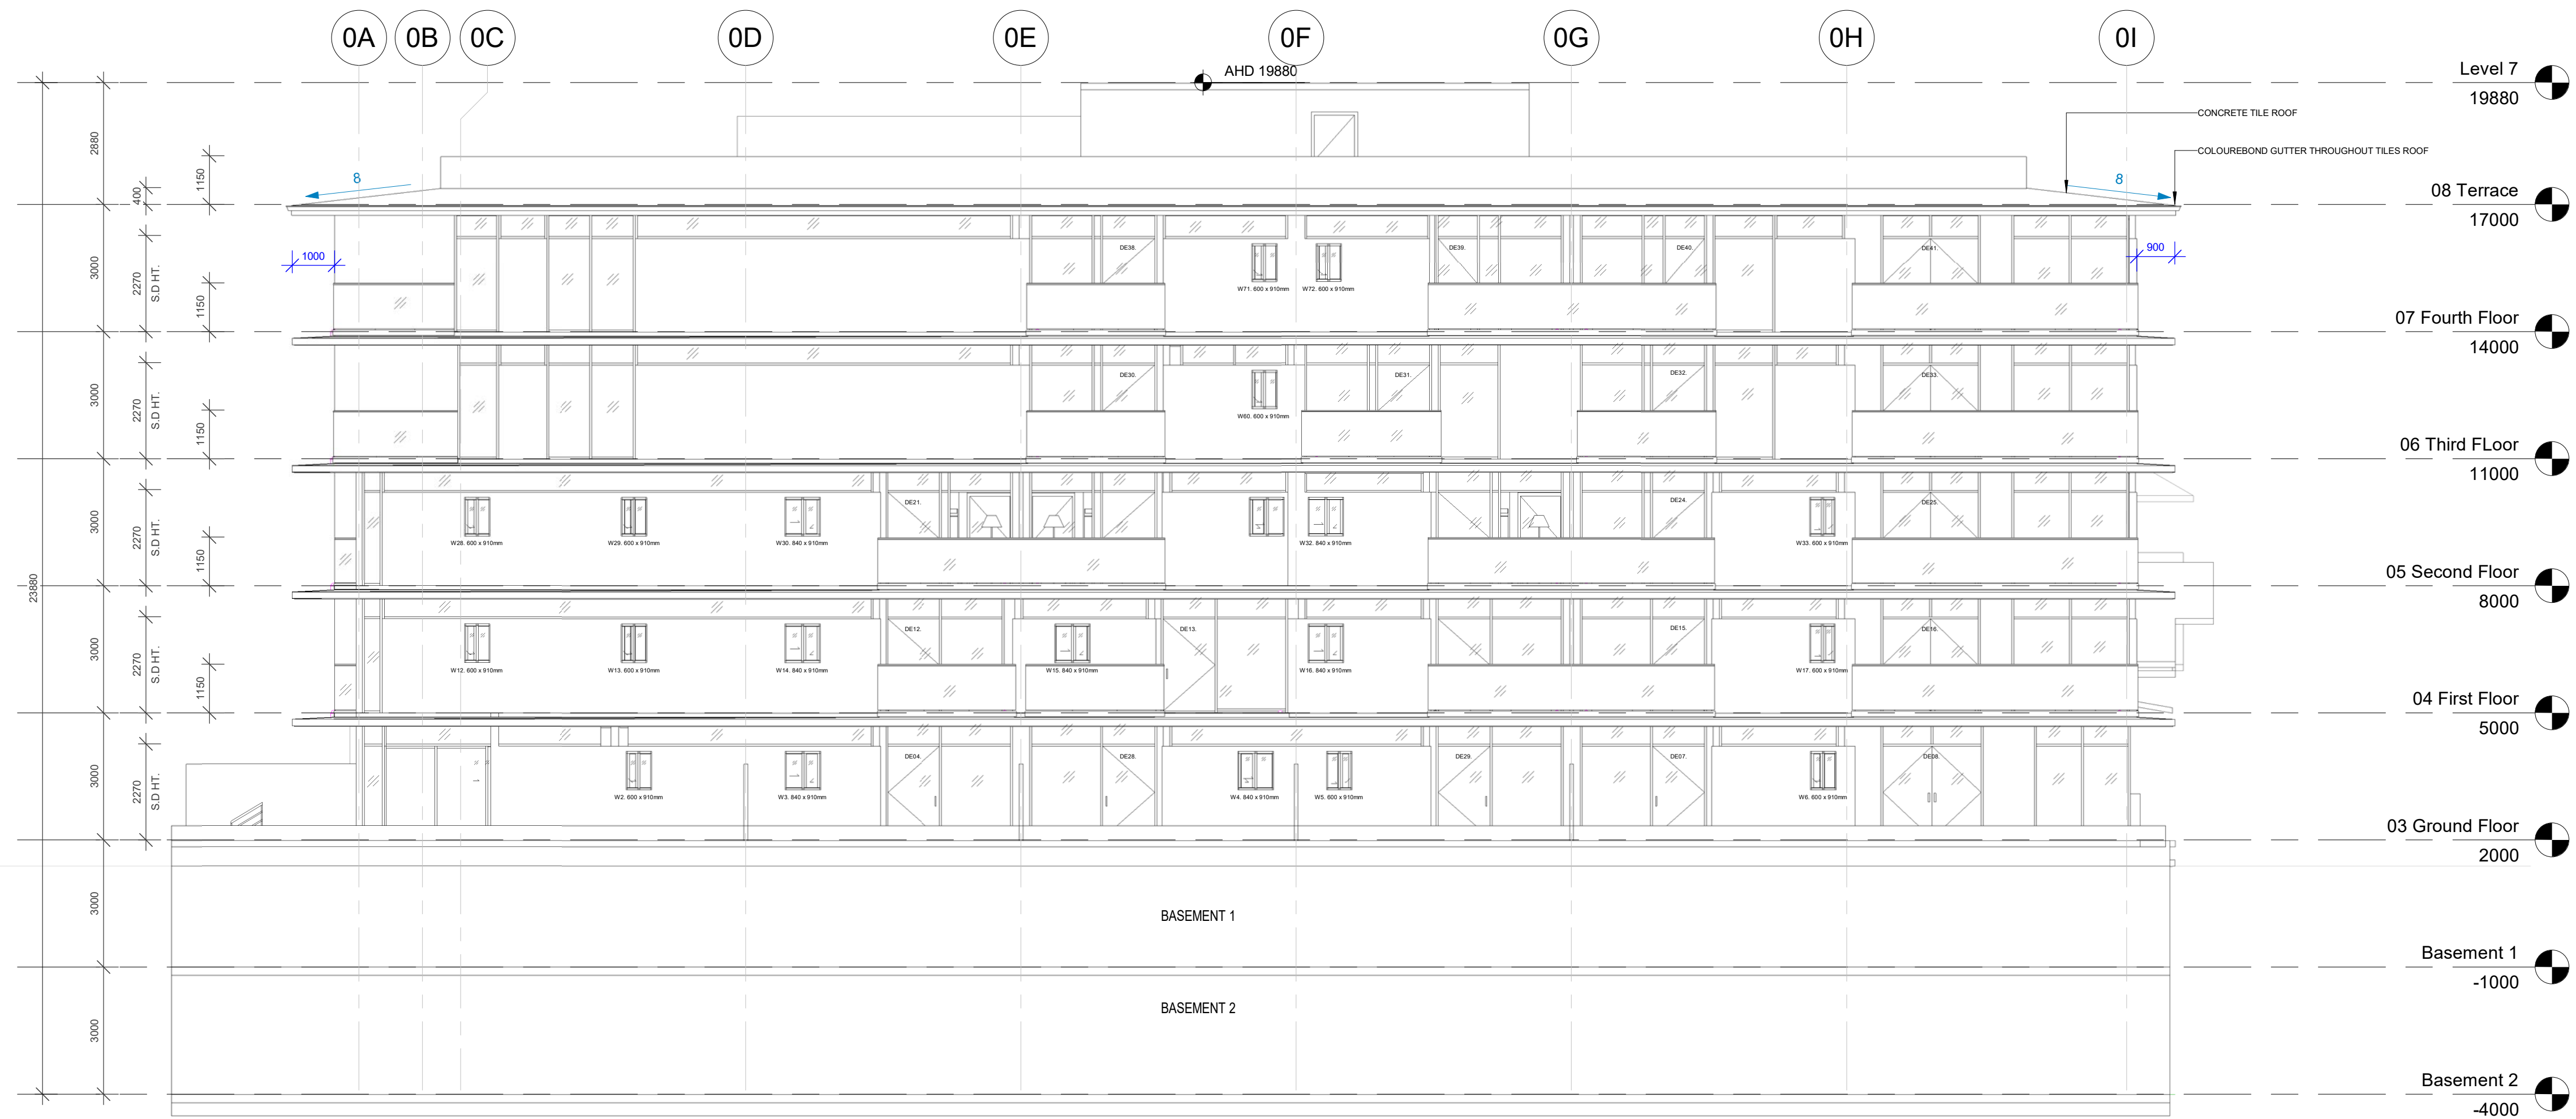

1 South Elevation
1 : 100

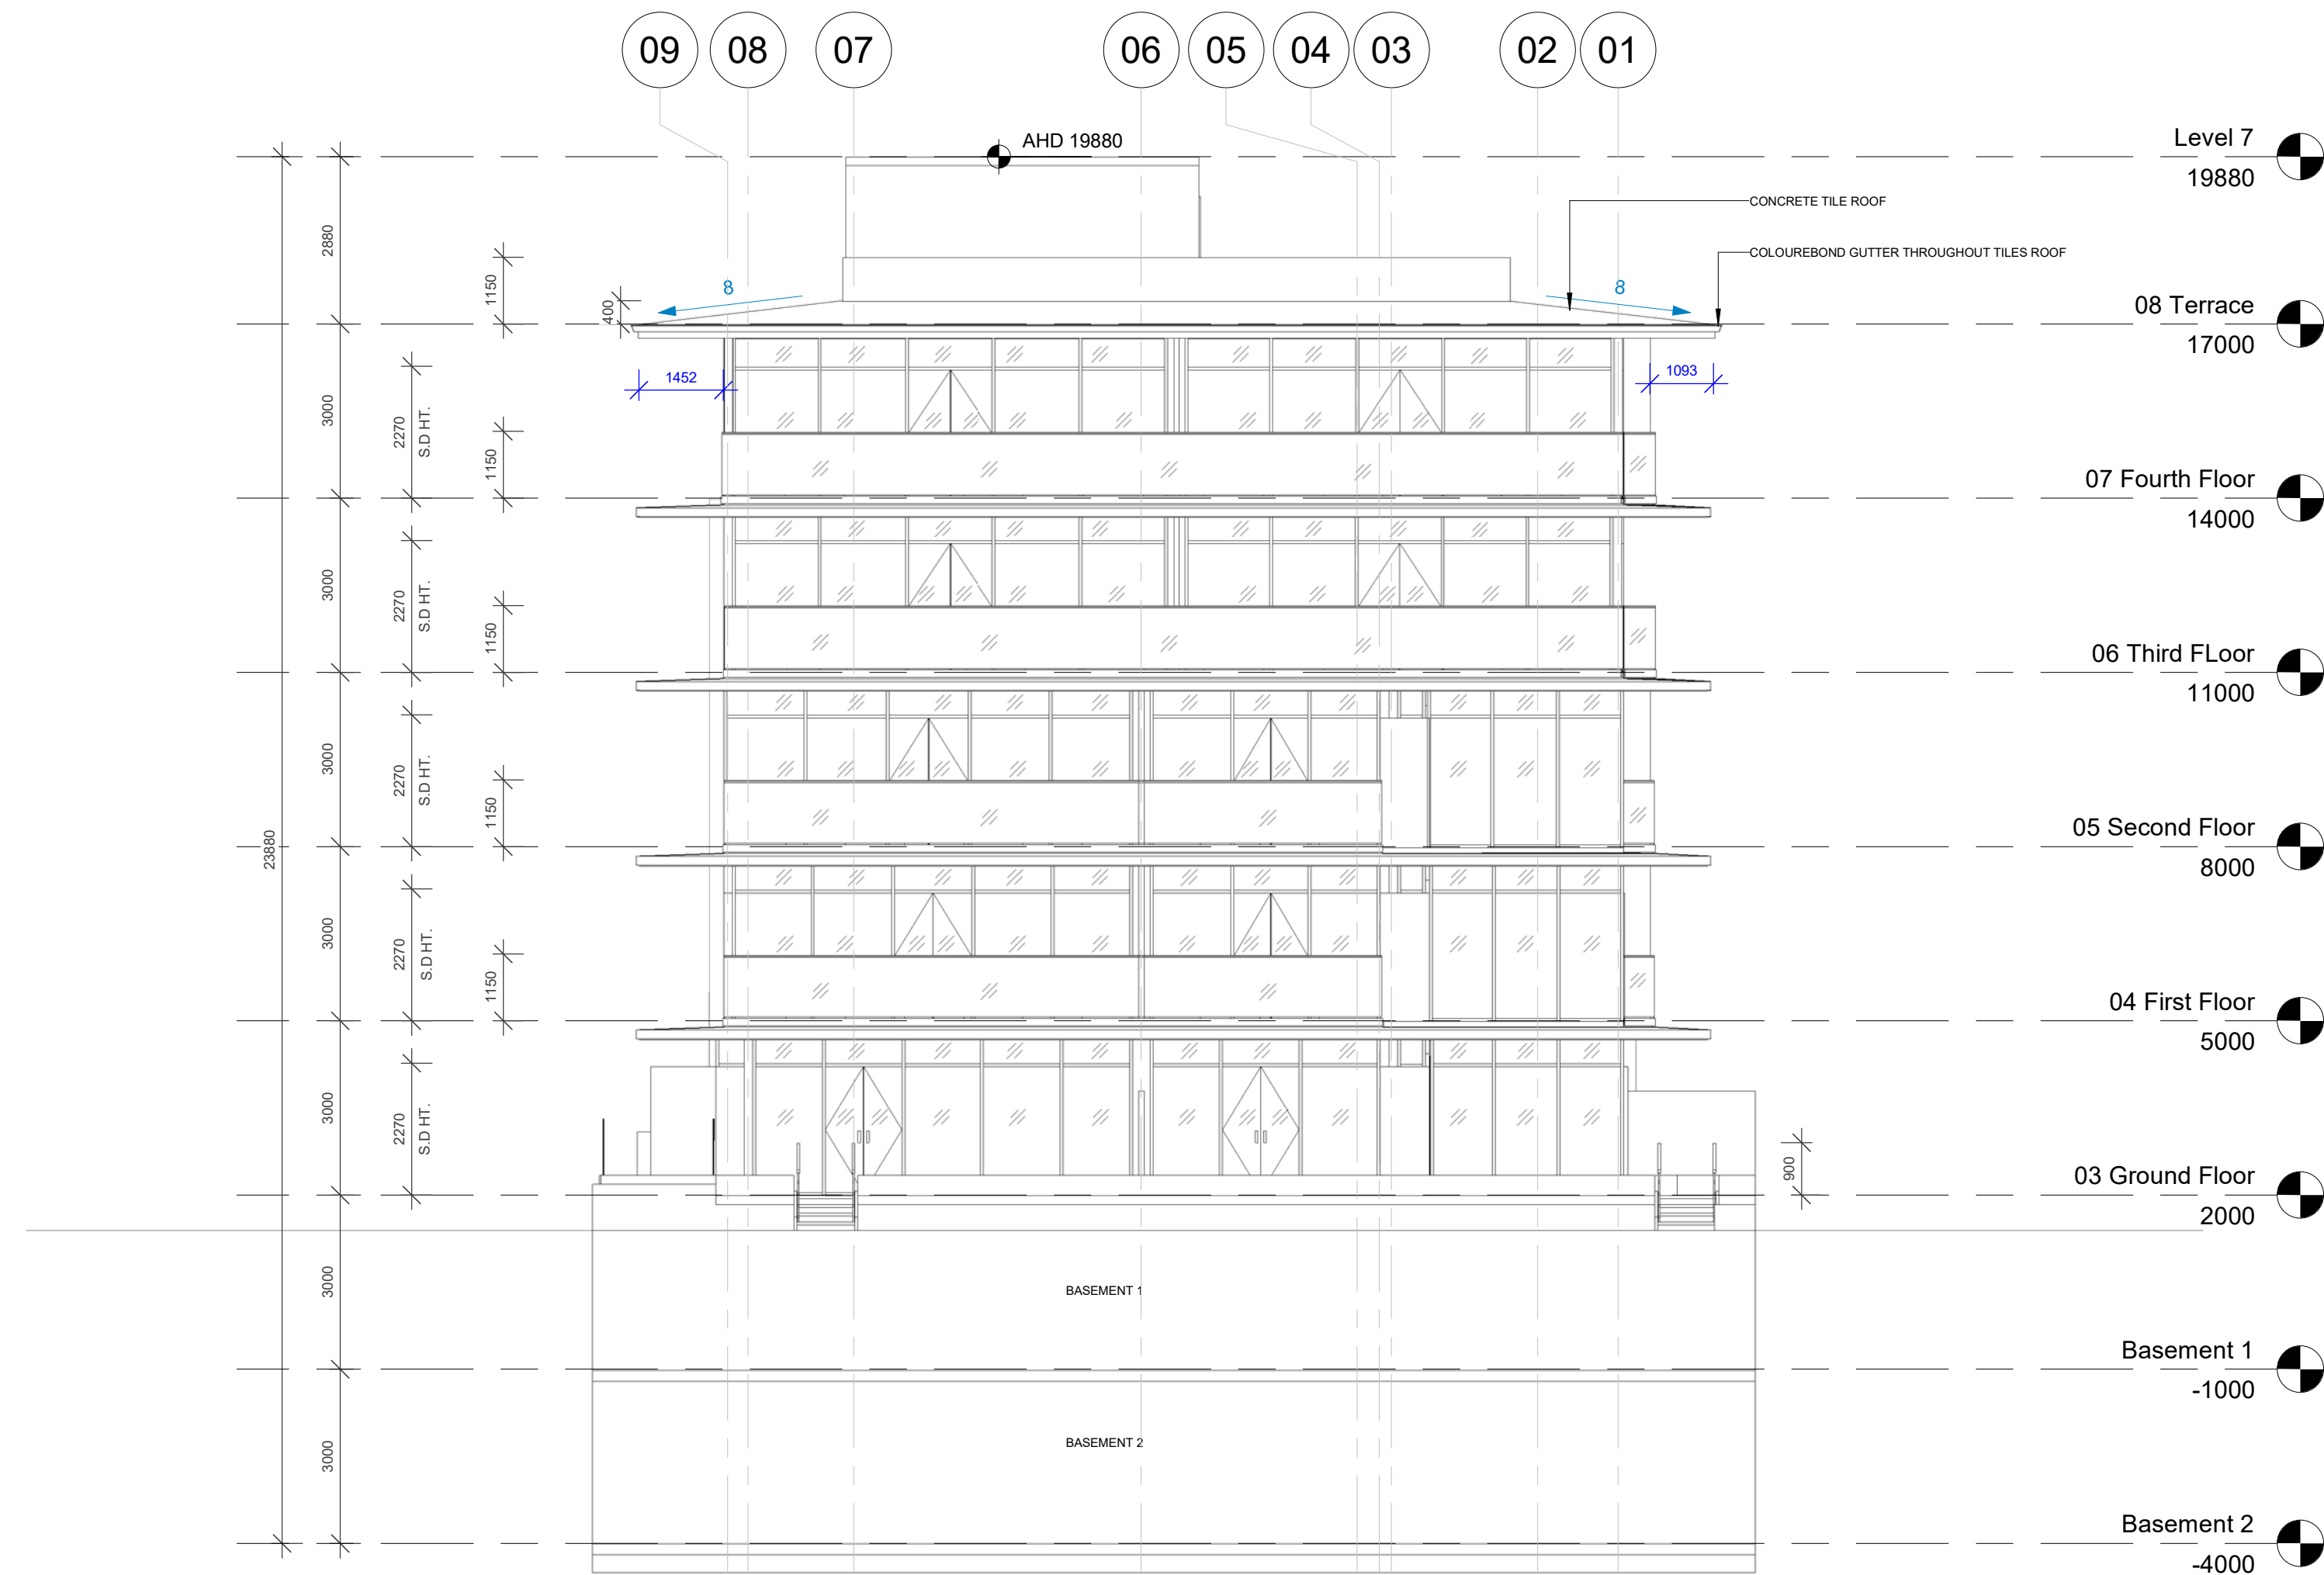


2 West Elevation
1 : 100




1 01-EA-Section A-A
1 : 100




2 02-EA-Section B-B
1 : 100

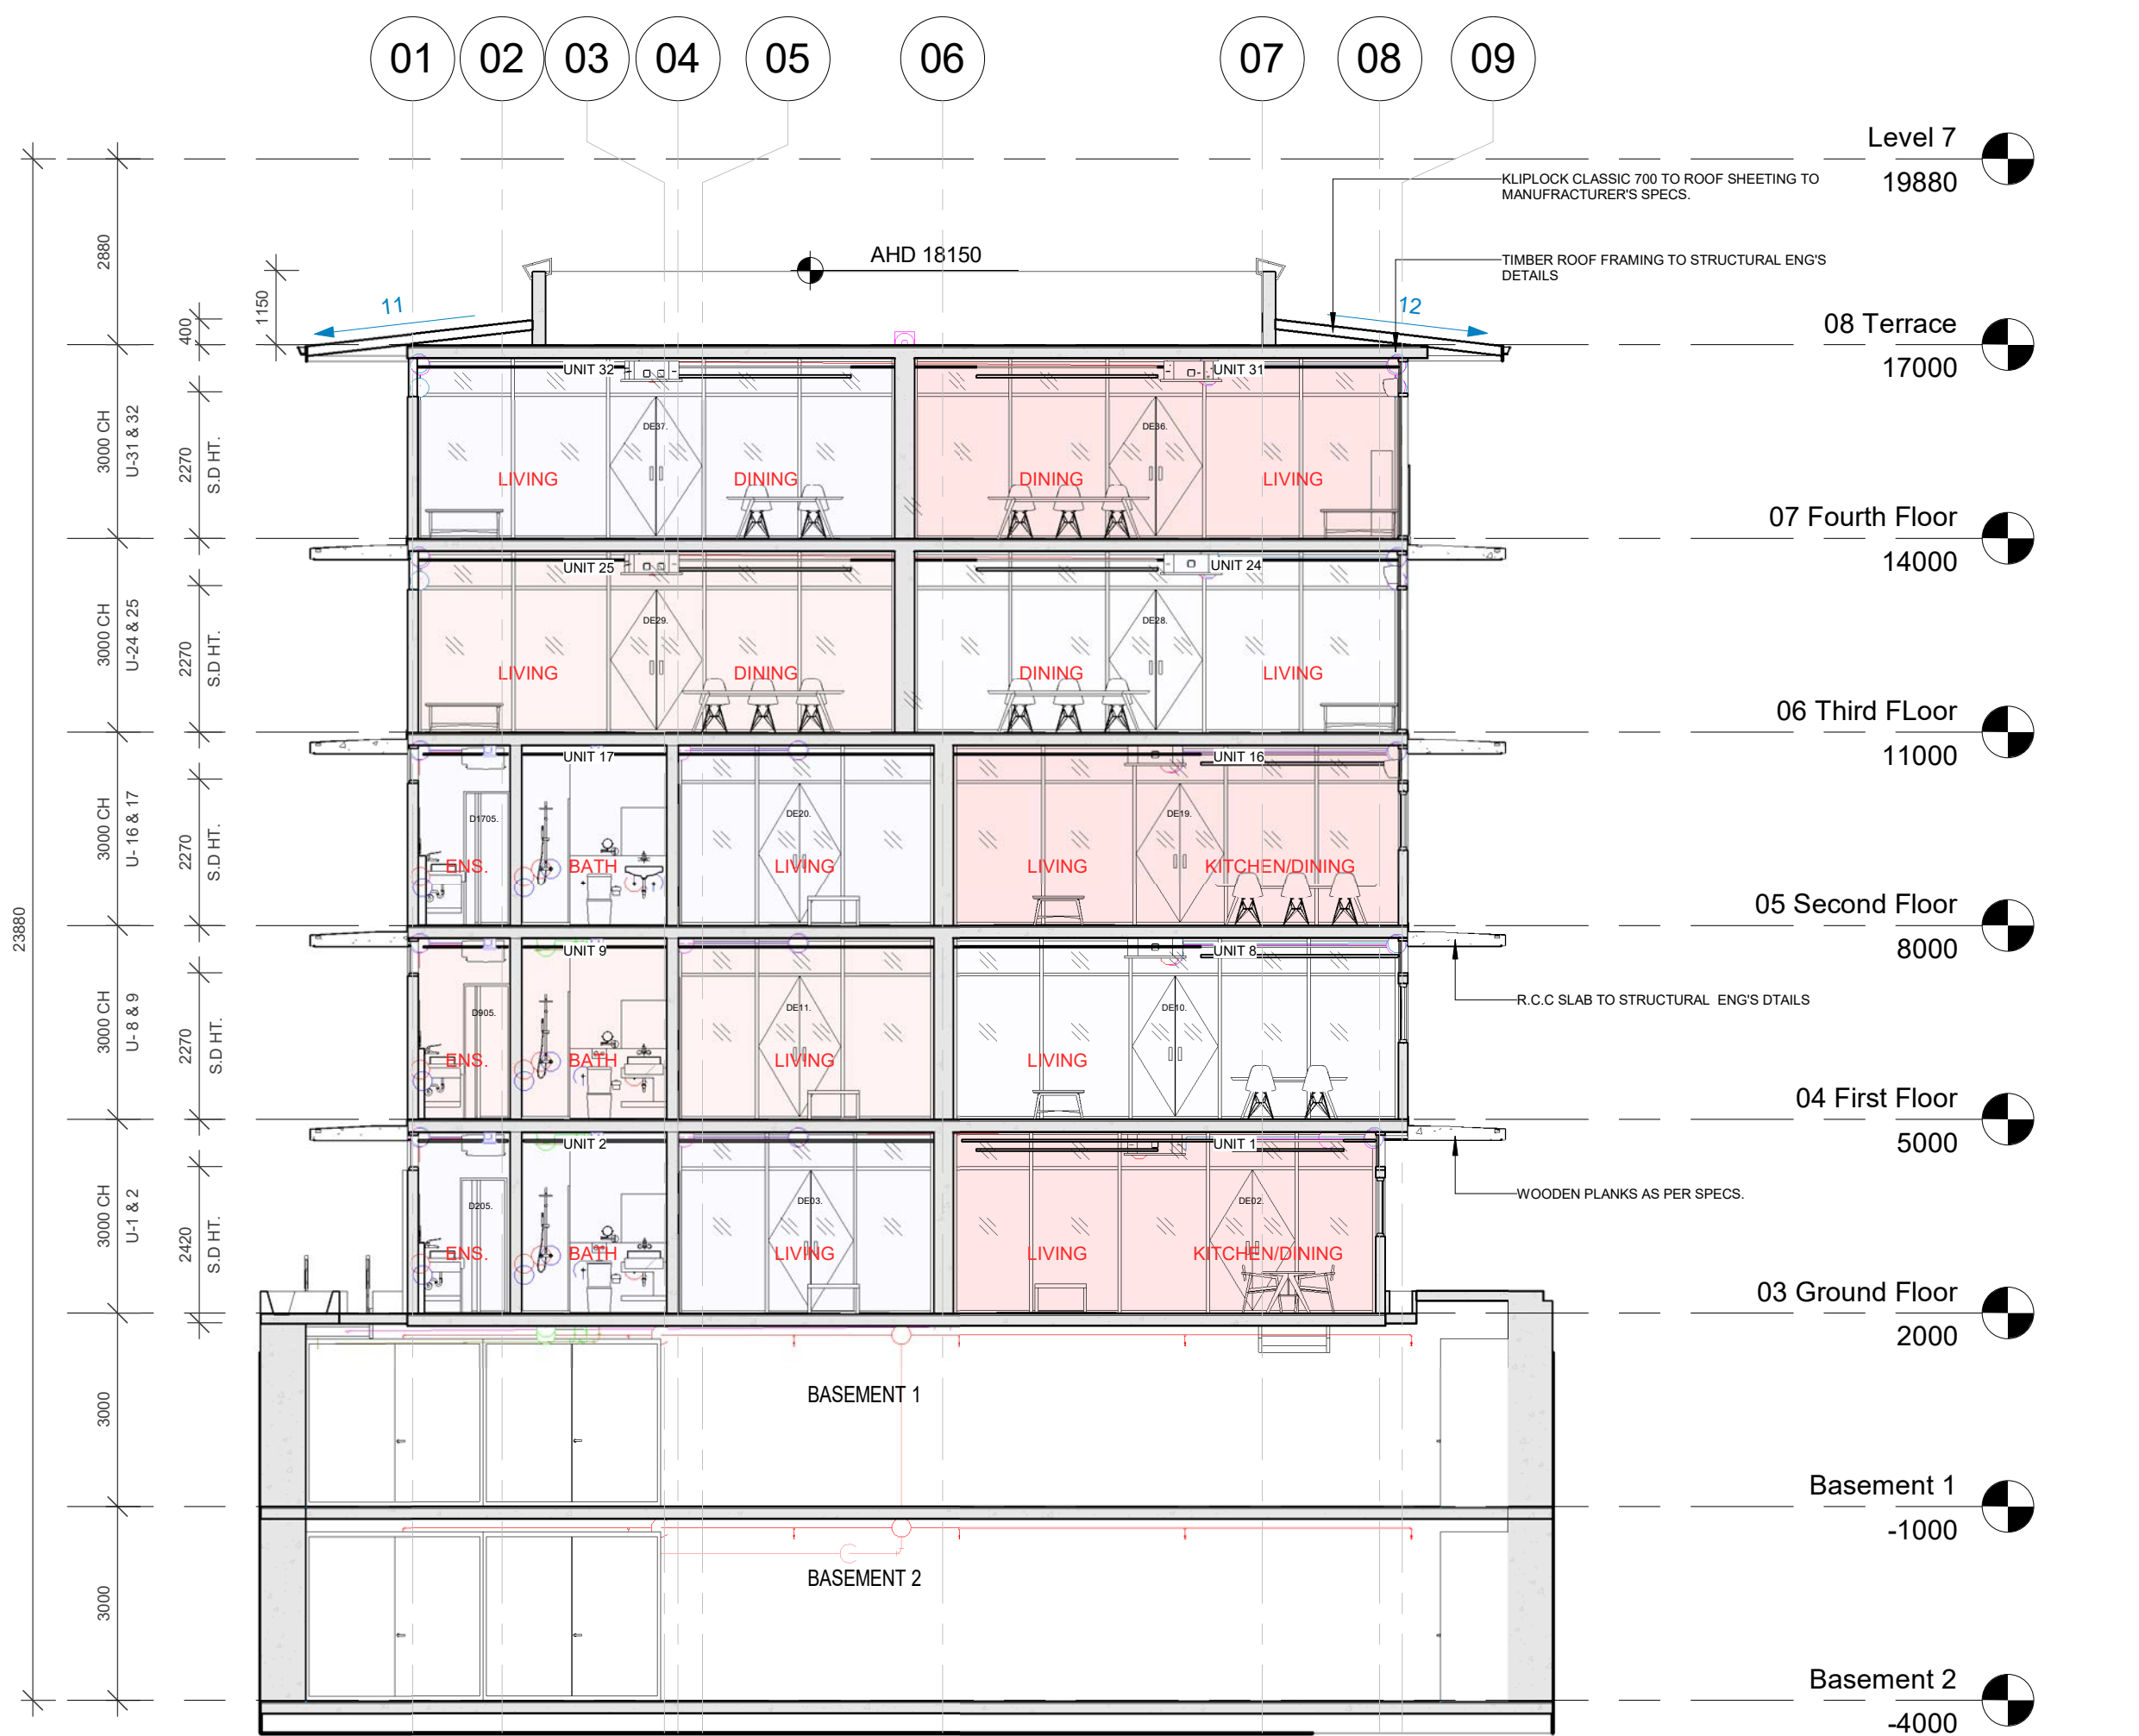


1 03-EA-Section C-C
1 : 100

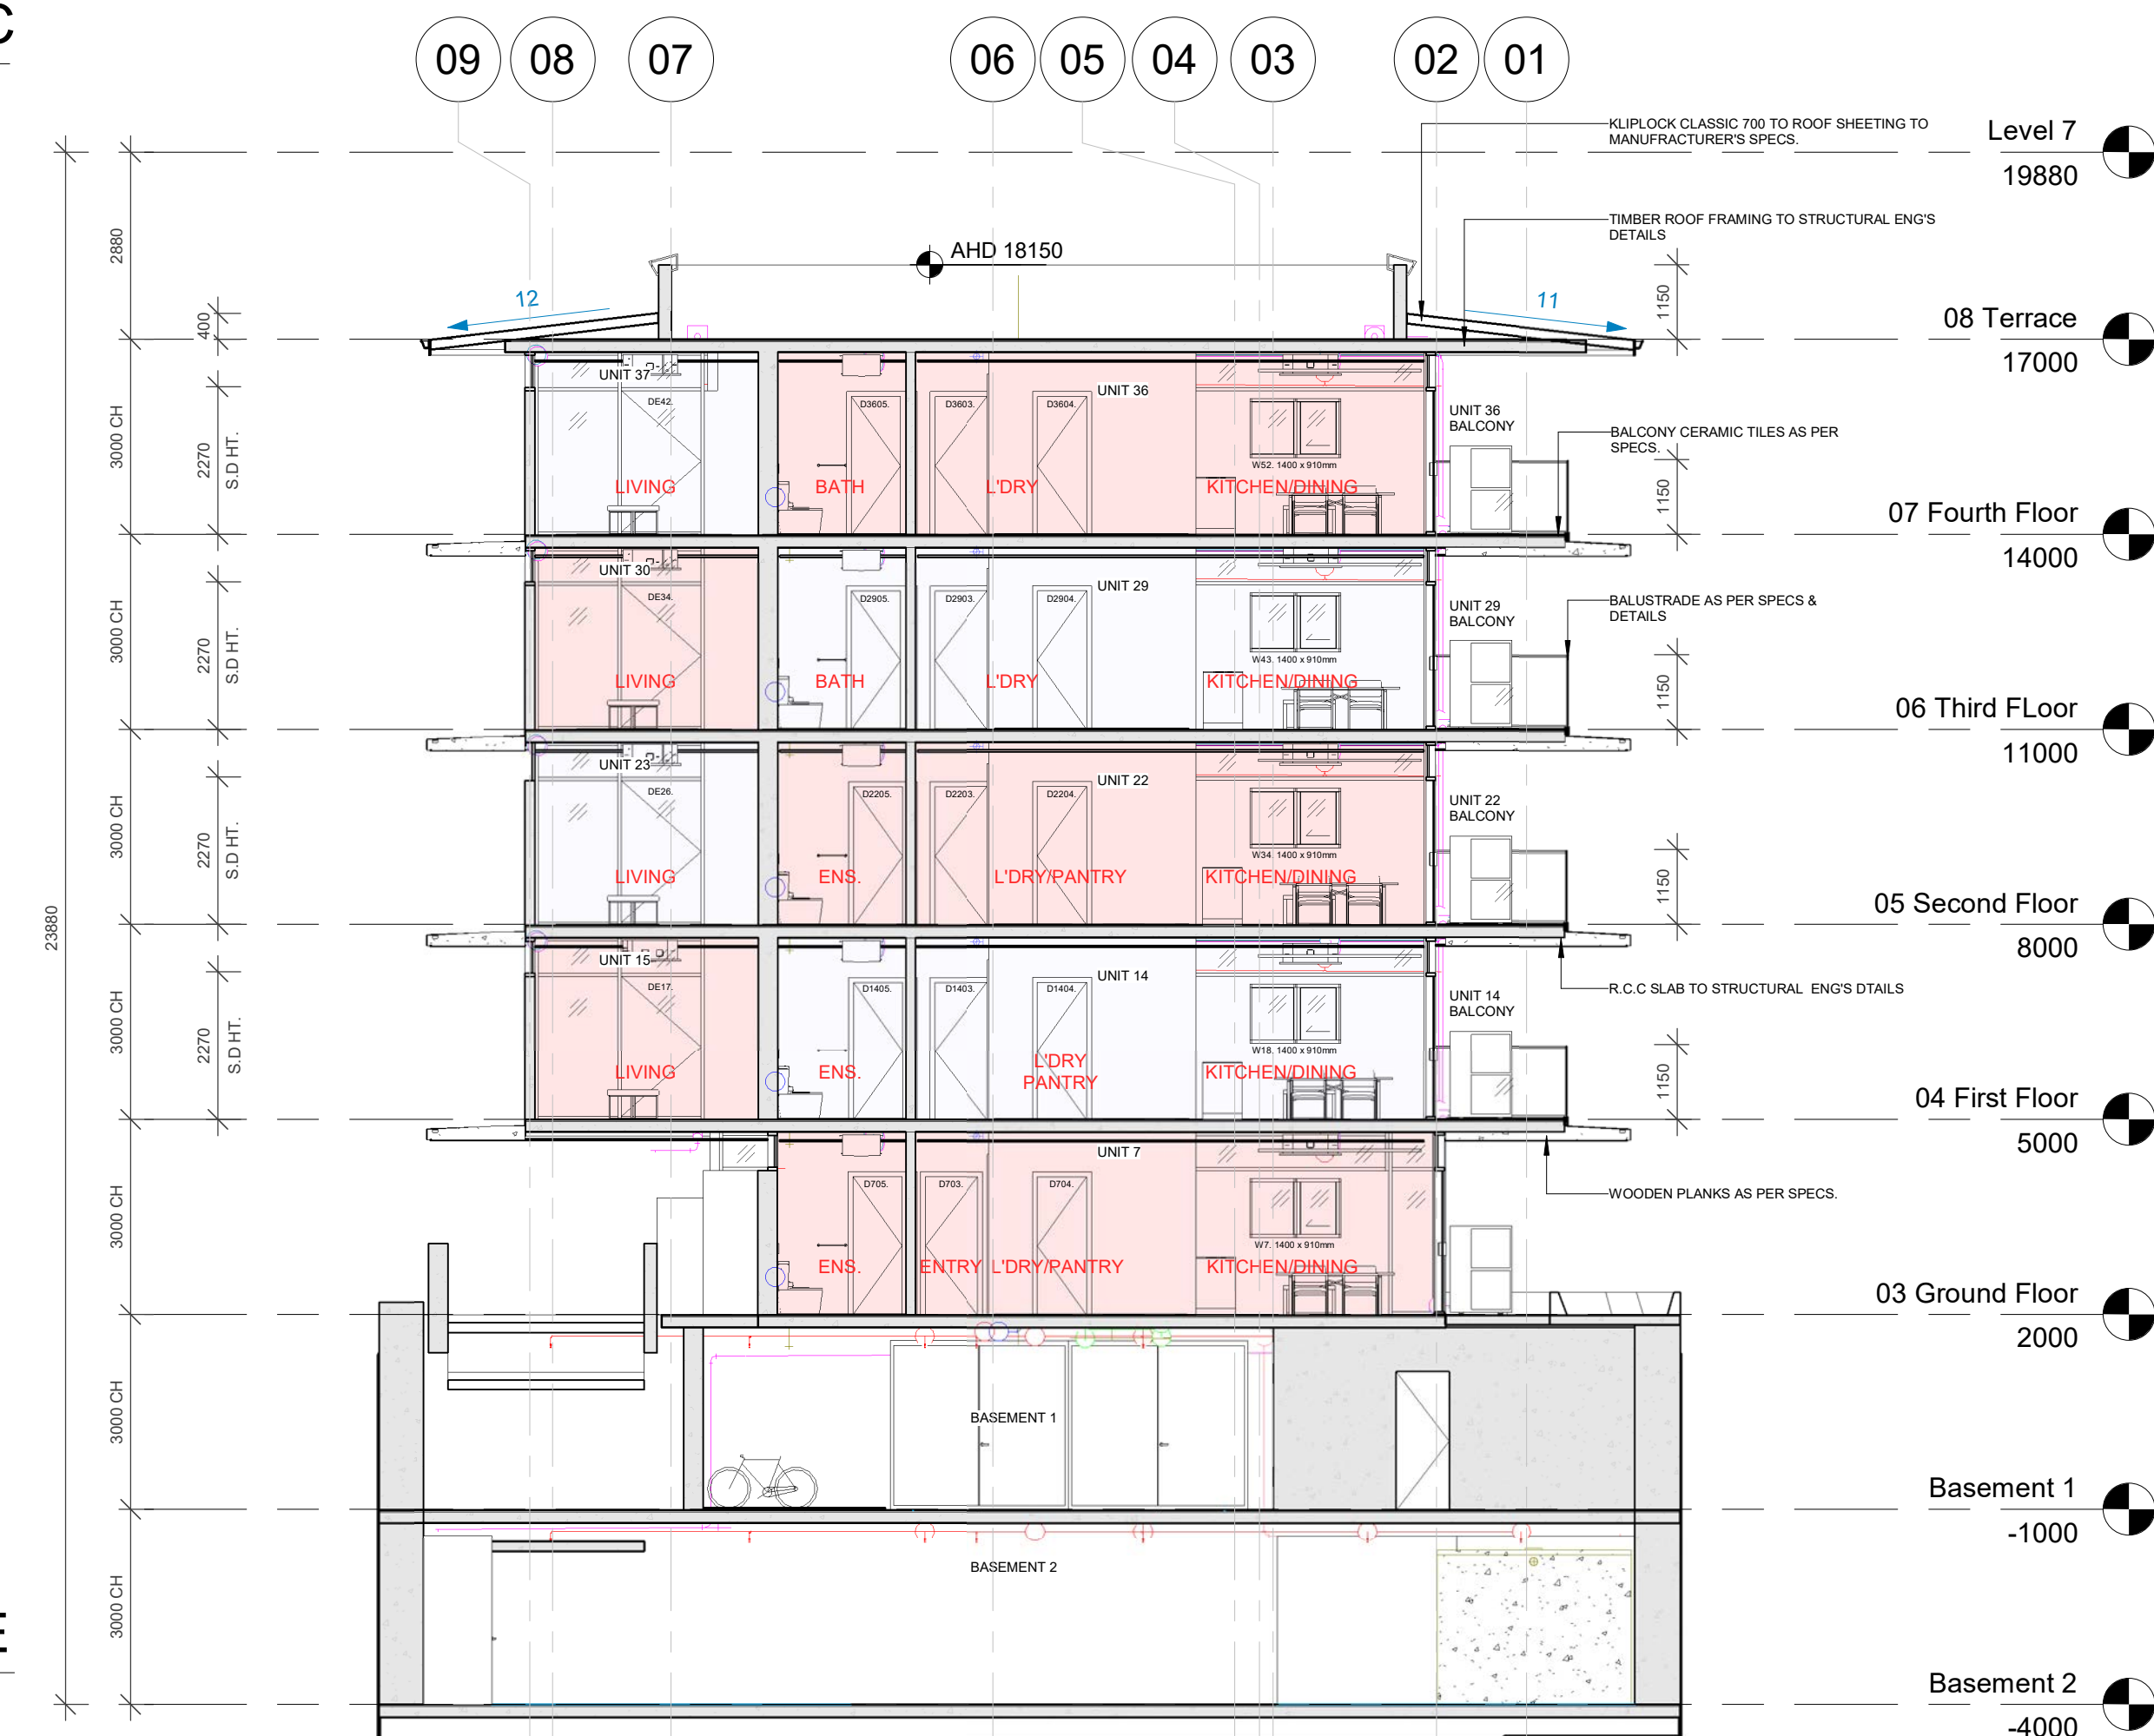


3 05-EA-Section E-E
1 : 100

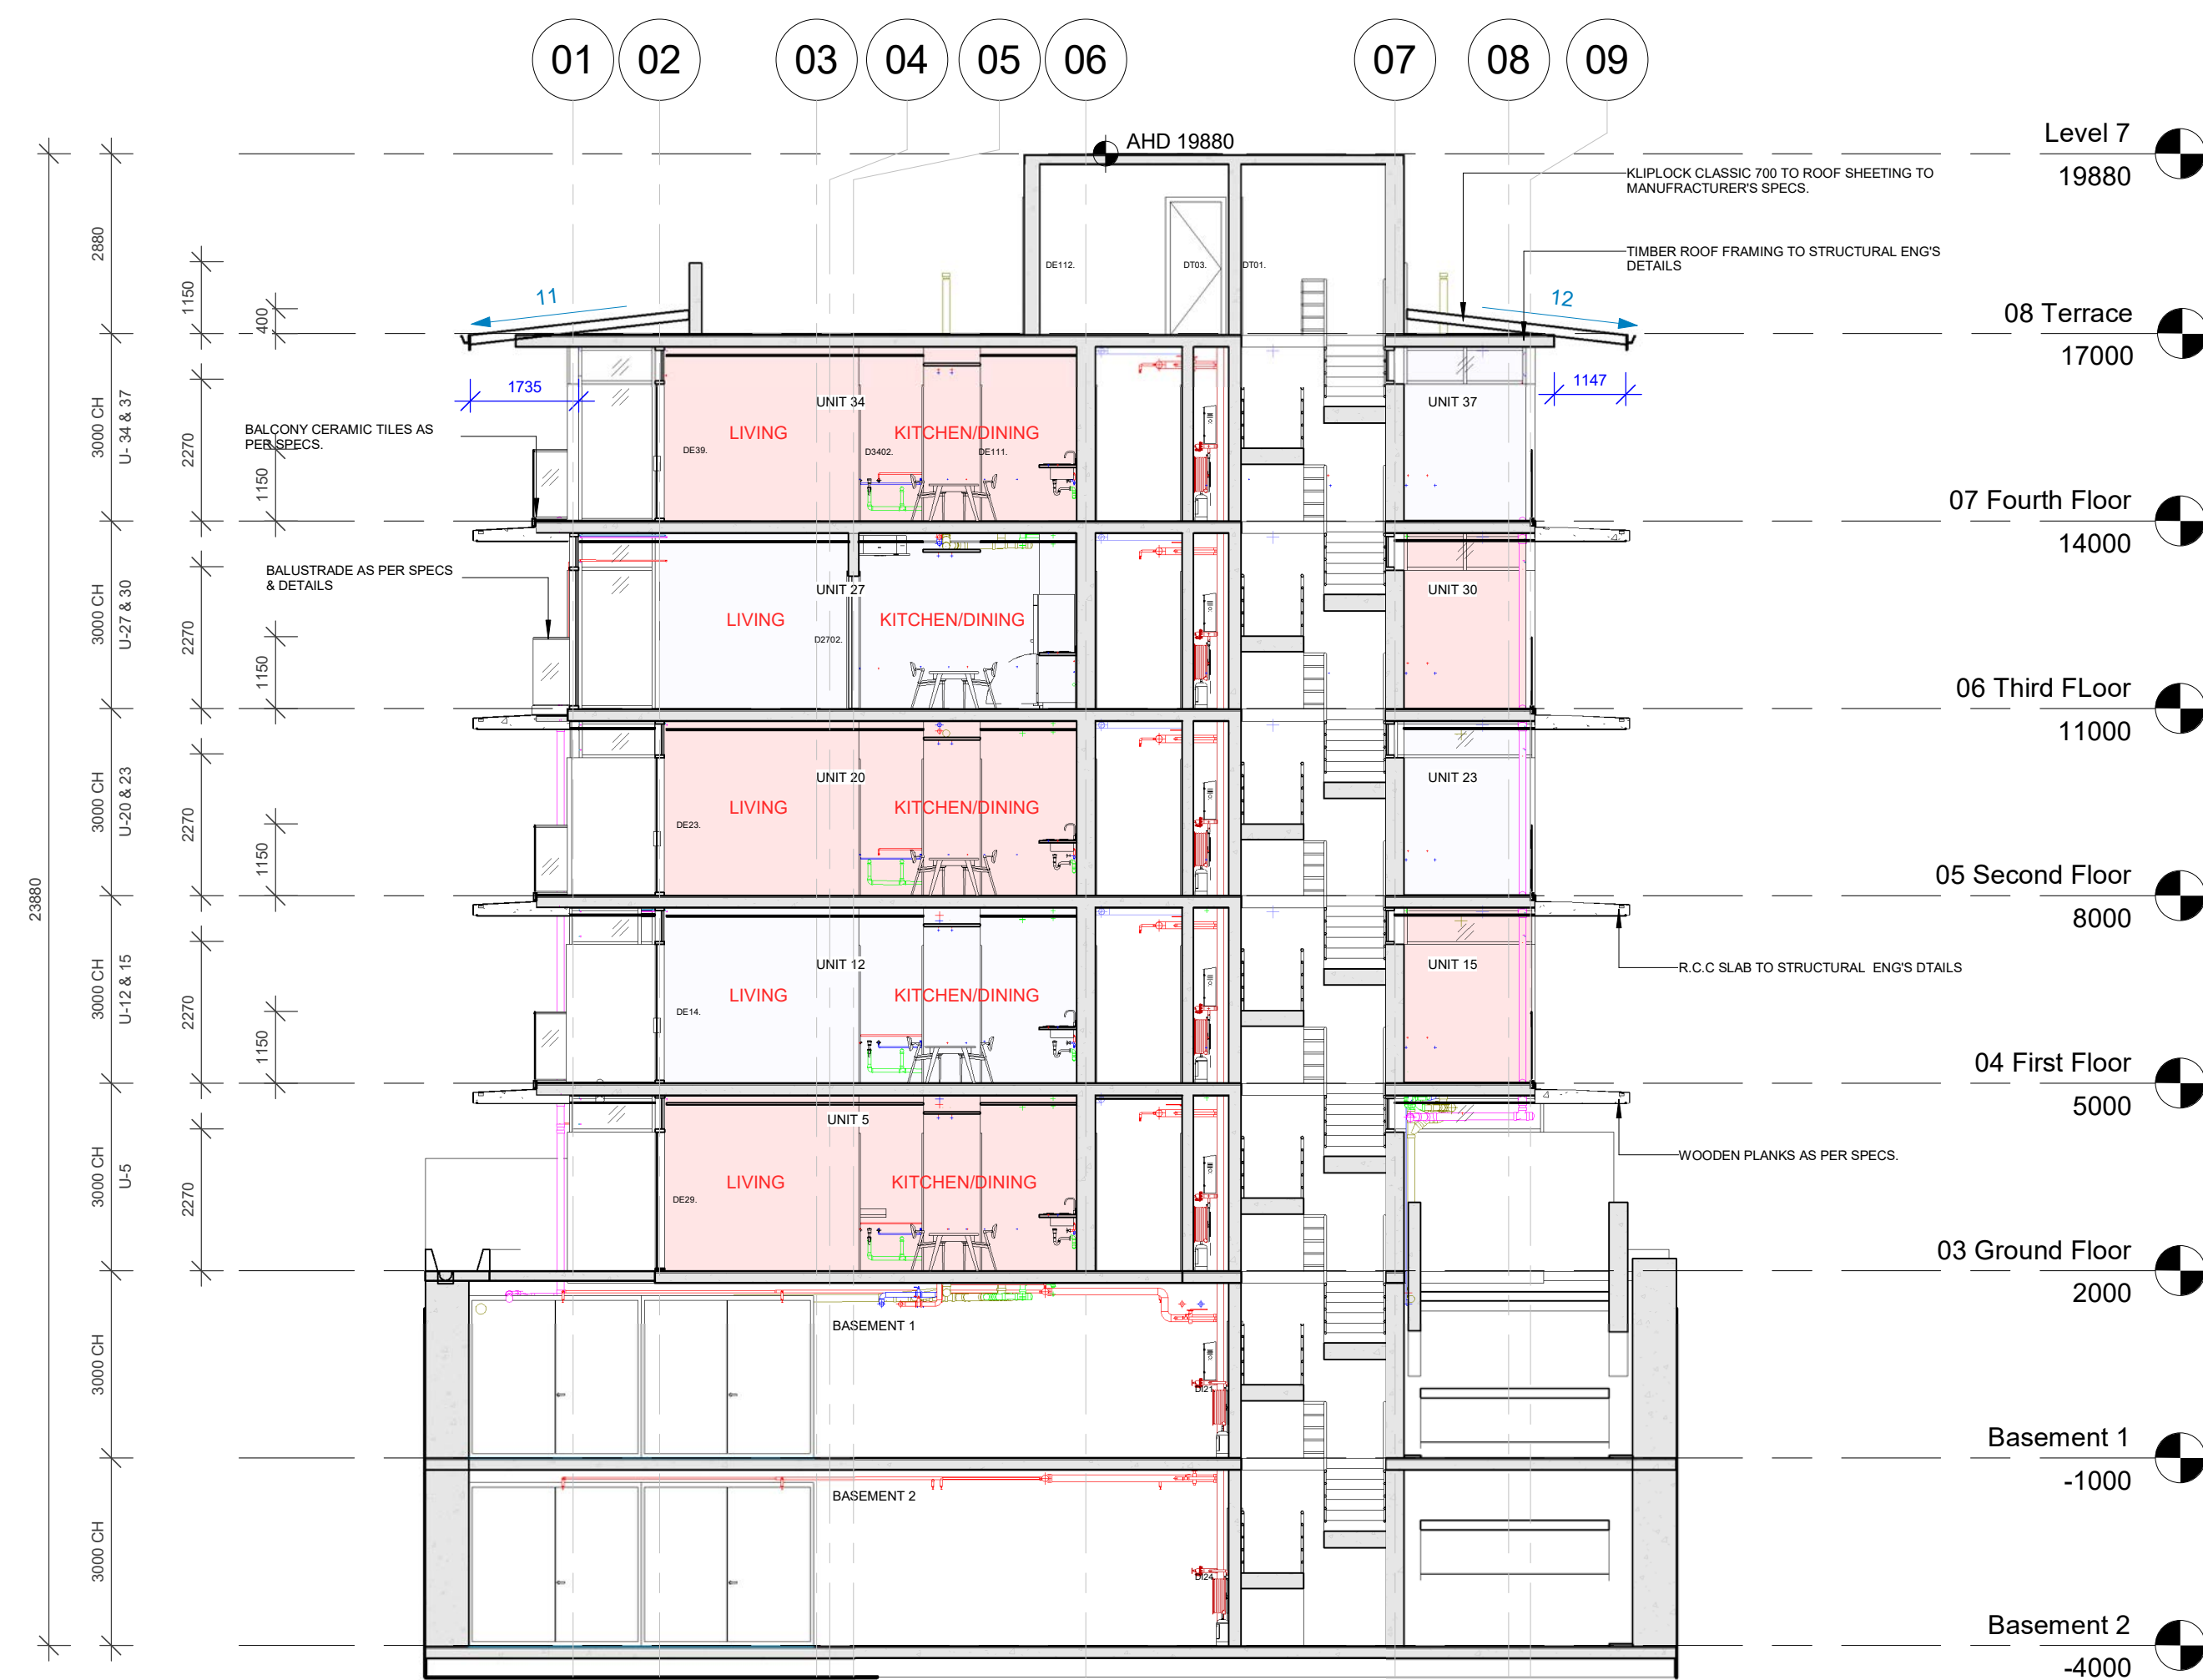


2 04-EA-Section D-D
1 : 100

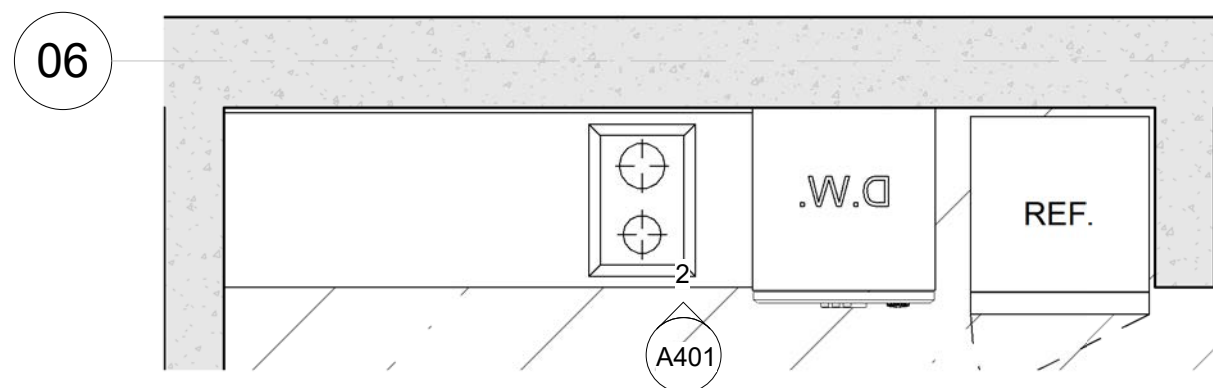


1 A1 - Kitchen Plan
1 : 25

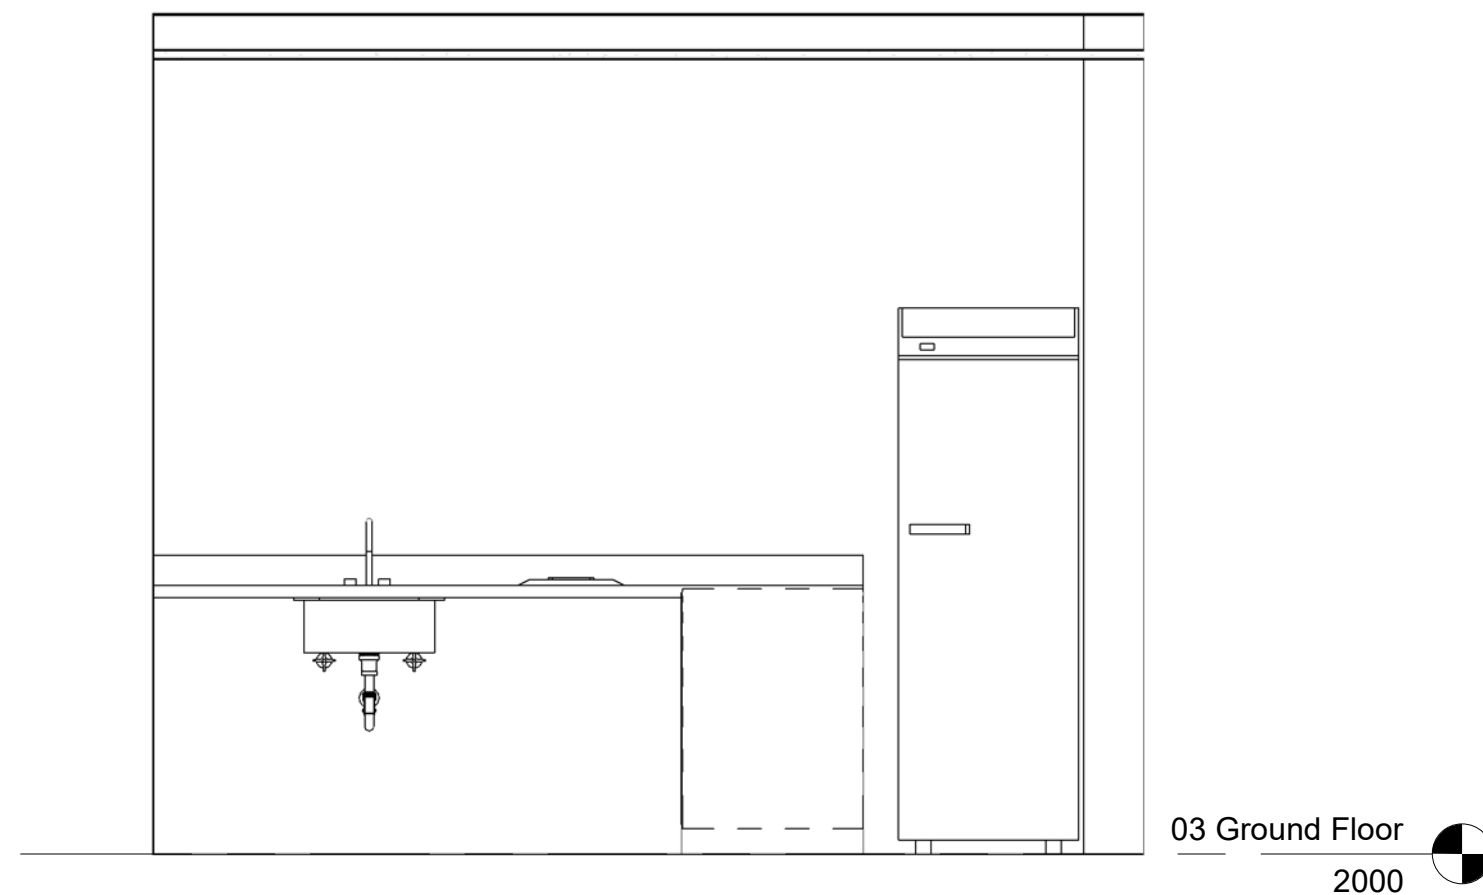


2 A1 - Kitchen Elevation
1 : 25

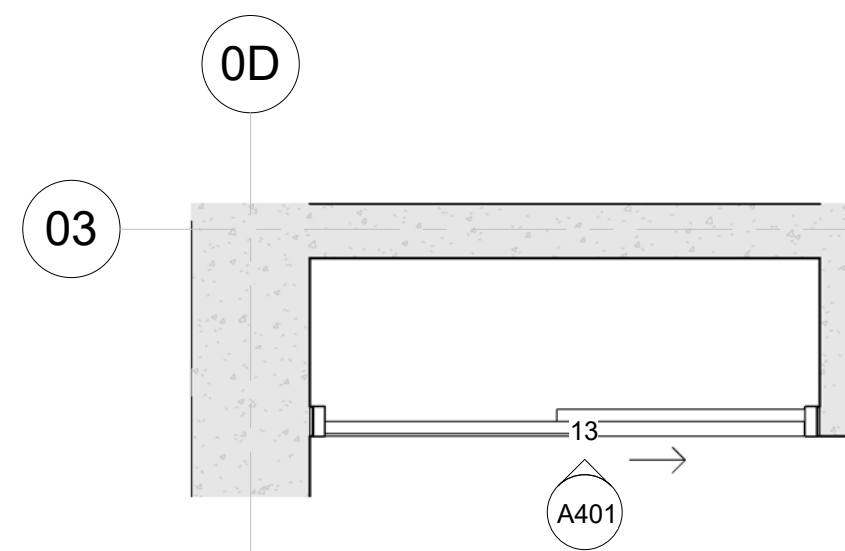


12 A1 - Robe Plan
1 : 25

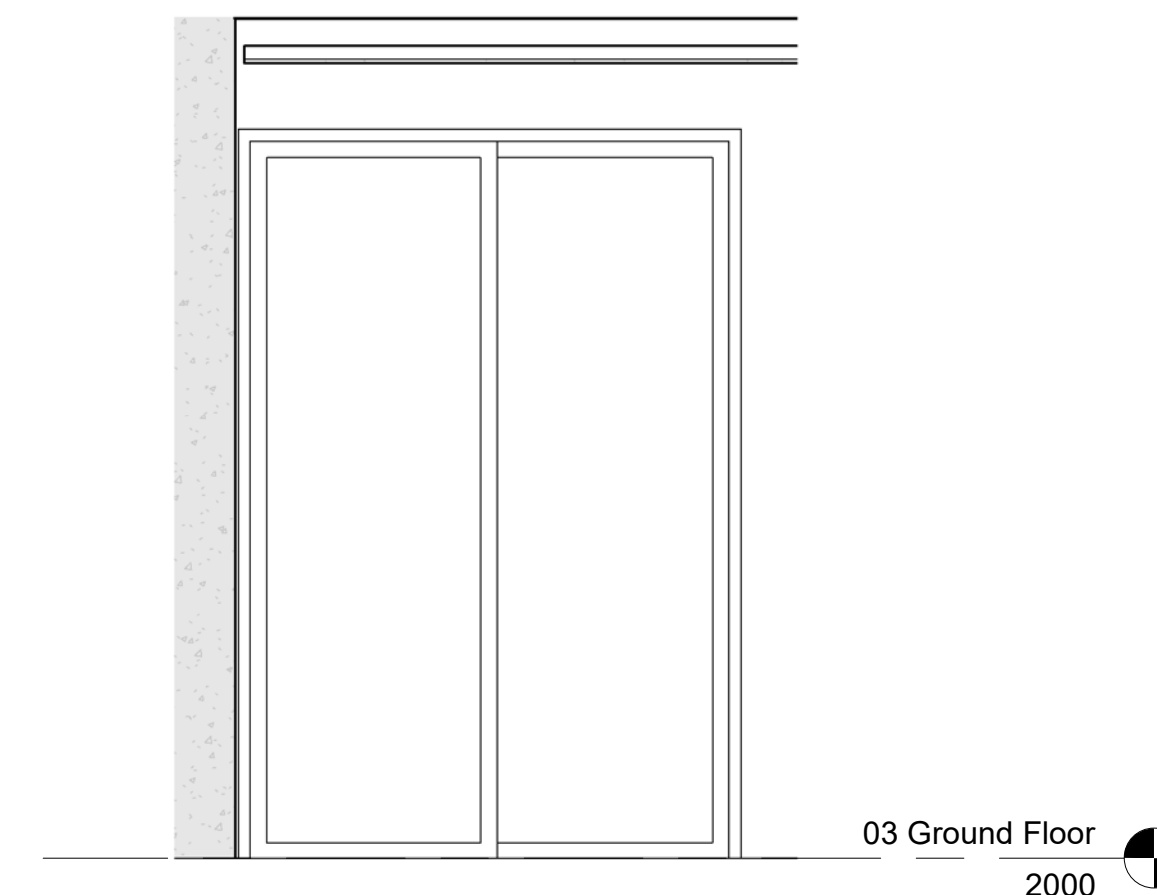


13 A1 - Robe Elevation
1 : 25

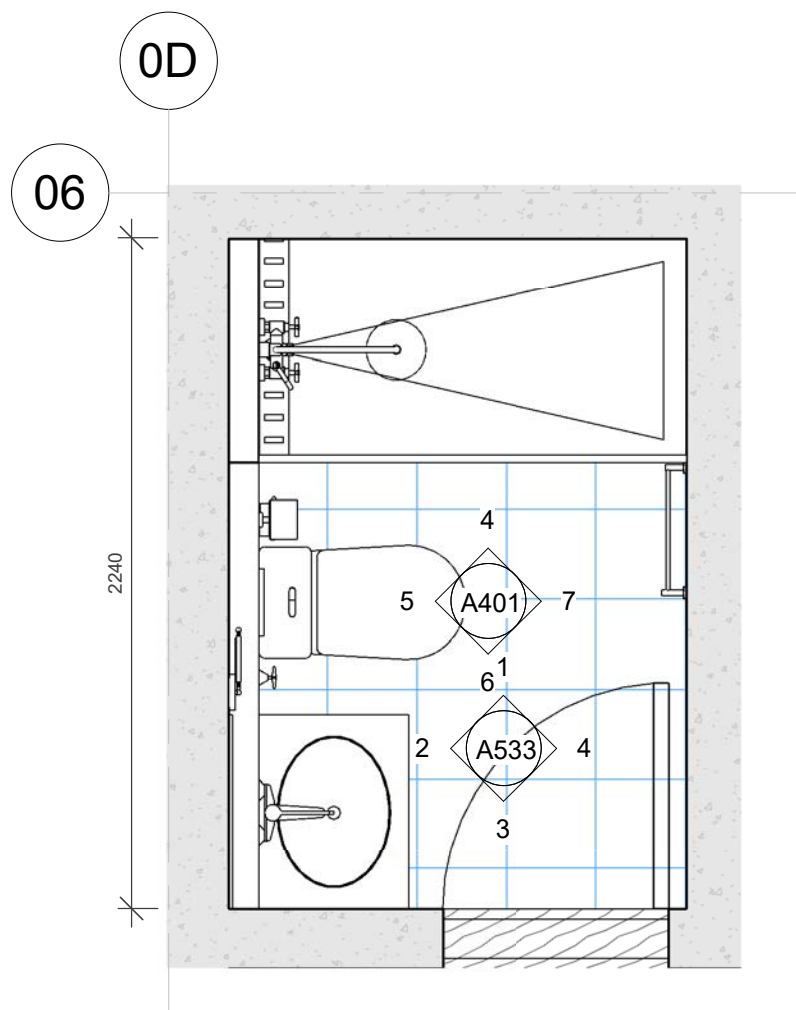


3 A1 - Bath Plan
1 : 25

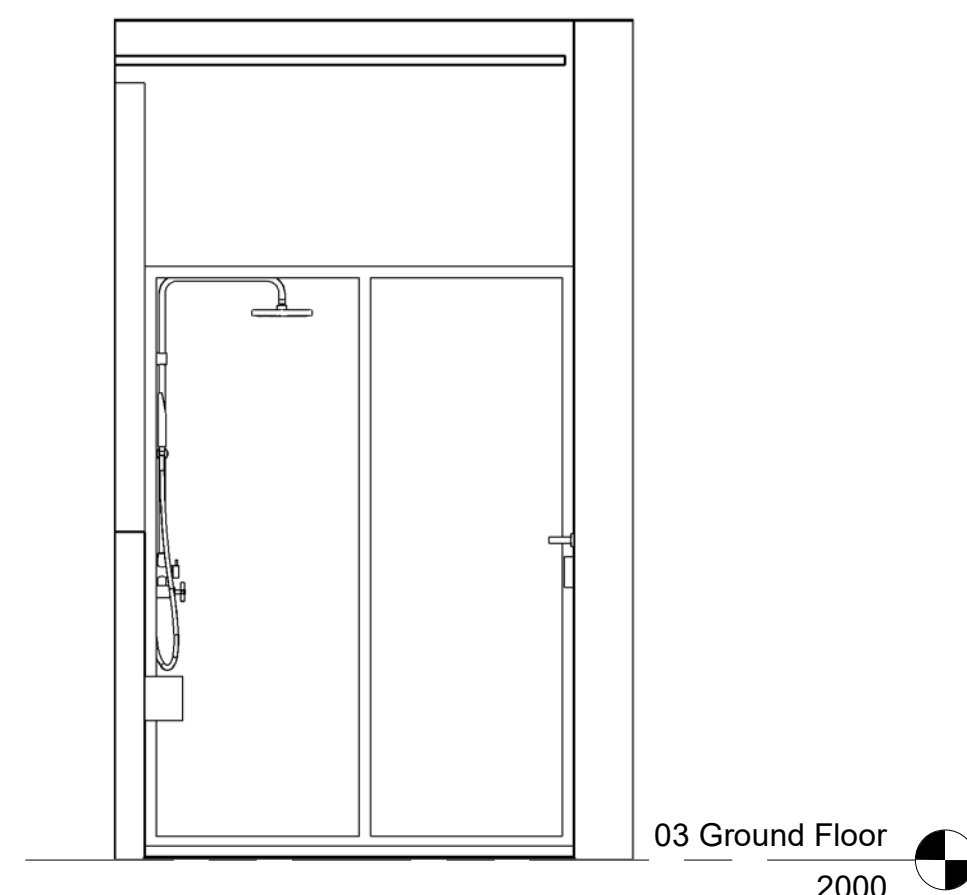


4 A1 - Bath Elevation A
1 : 25

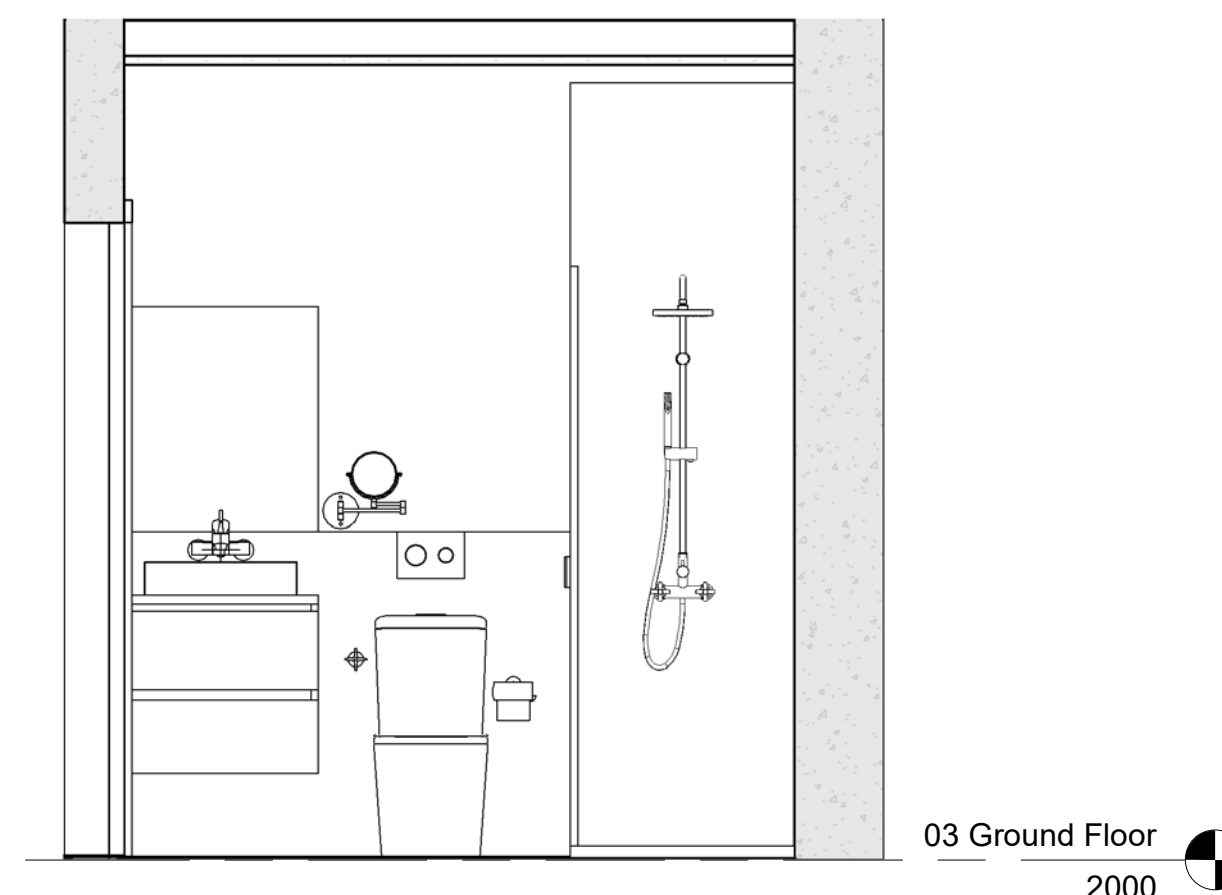


5 A1 - Bath Elevation B
1 : 25

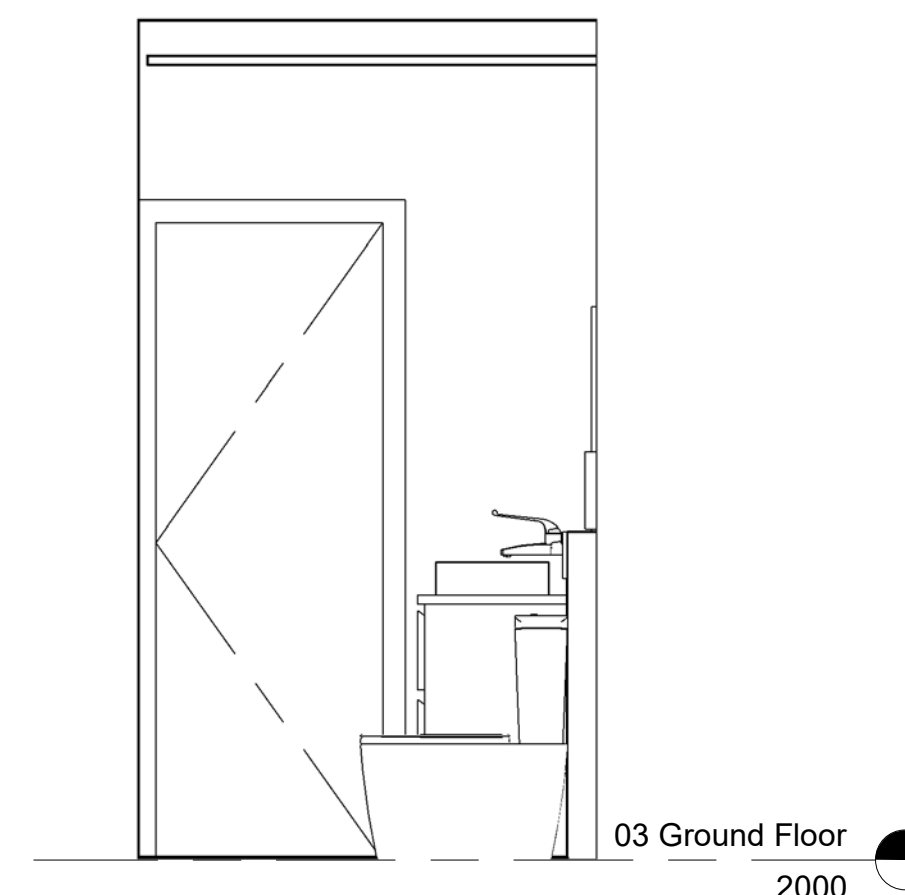


6 A1 - Bath Elevation C
1 : 25

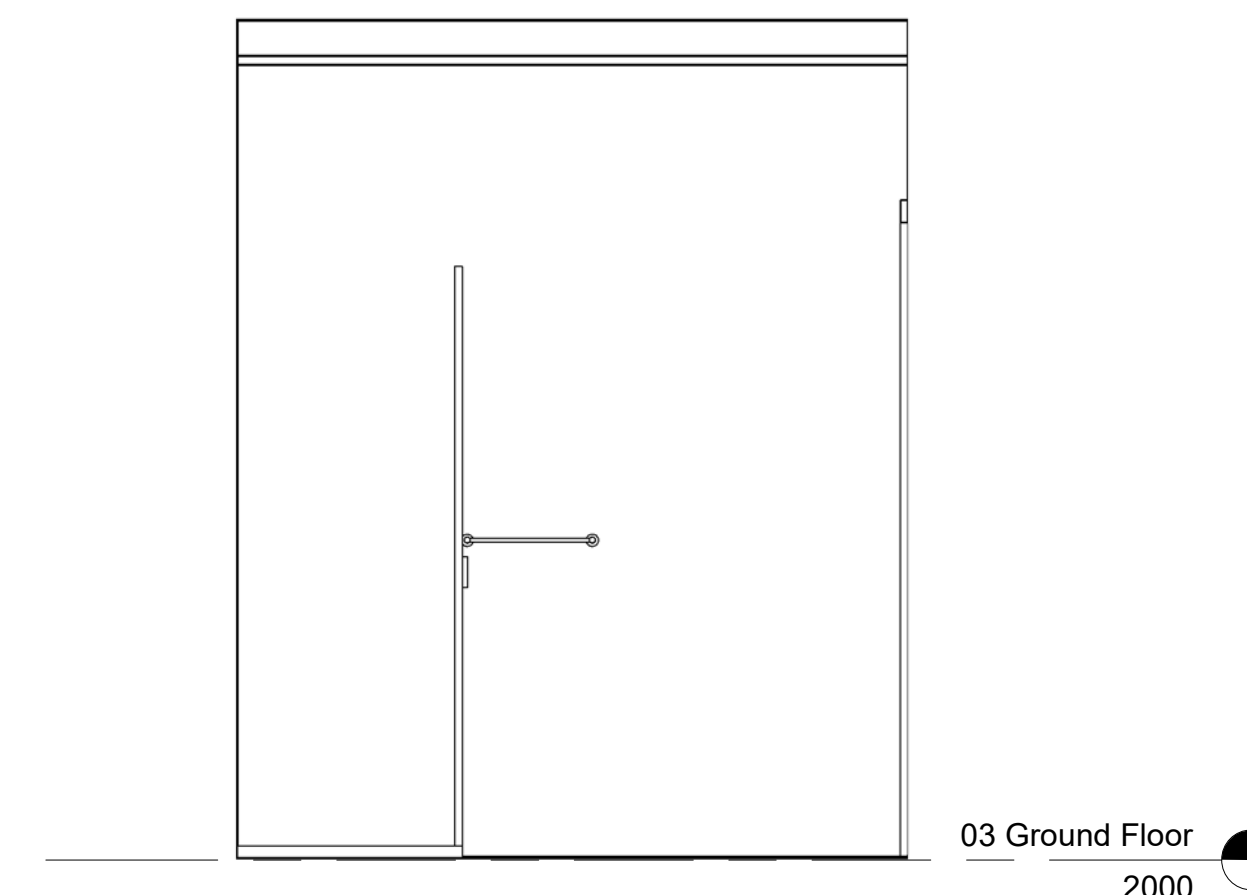


7 A1 - Bath Elevation D
1 : 25

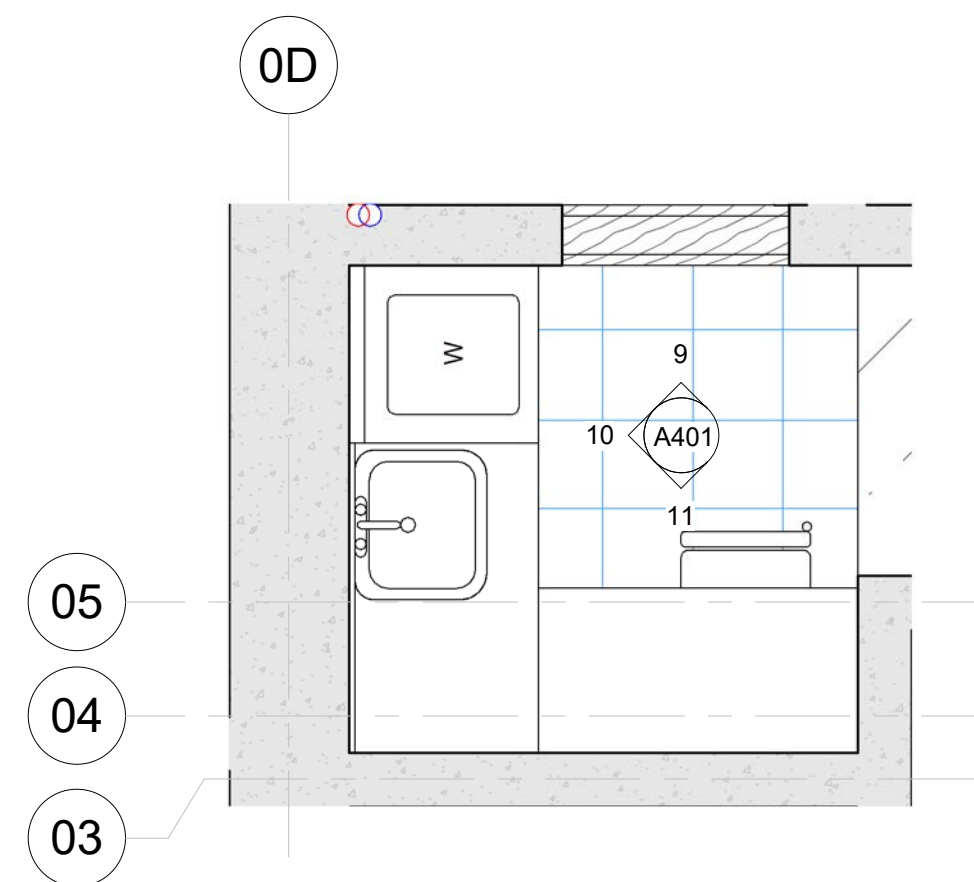


8 A1 - L'dry / Study Plan
1 : 25

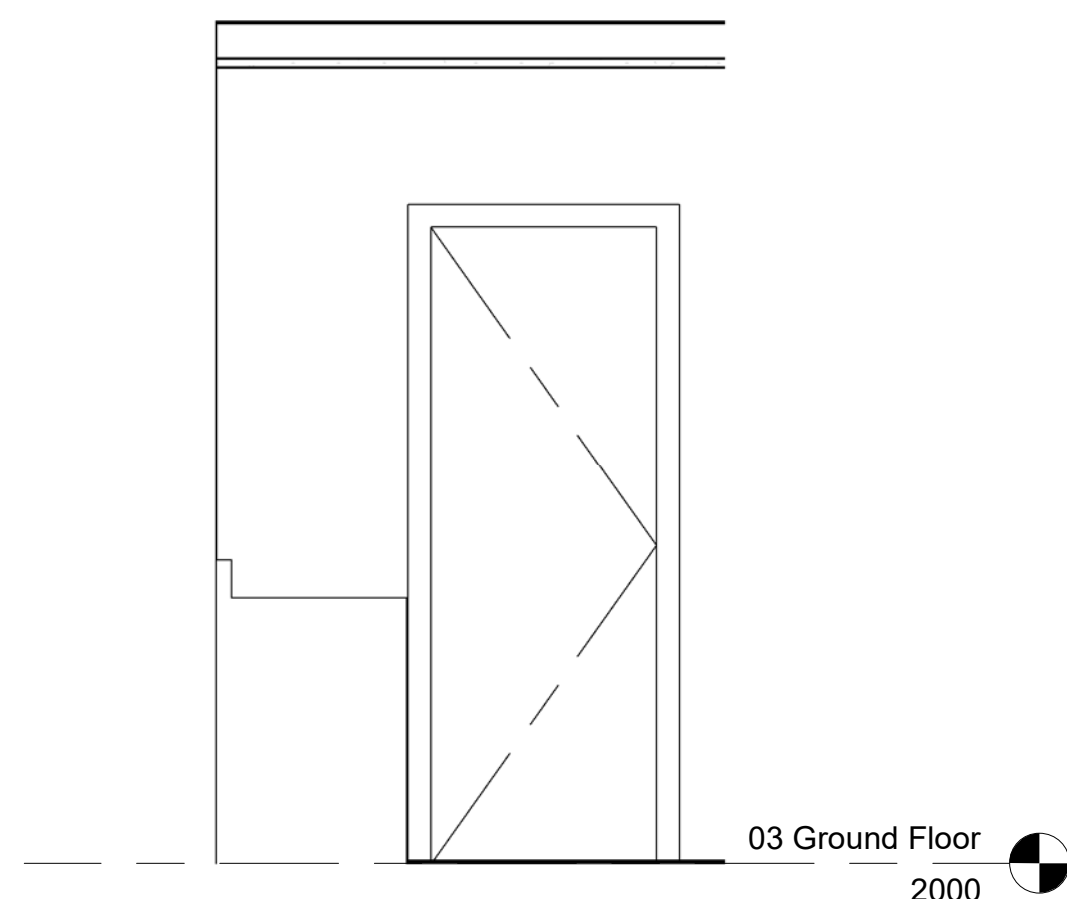


9 A1 - L'dry / Study Elevation A
1 : 25

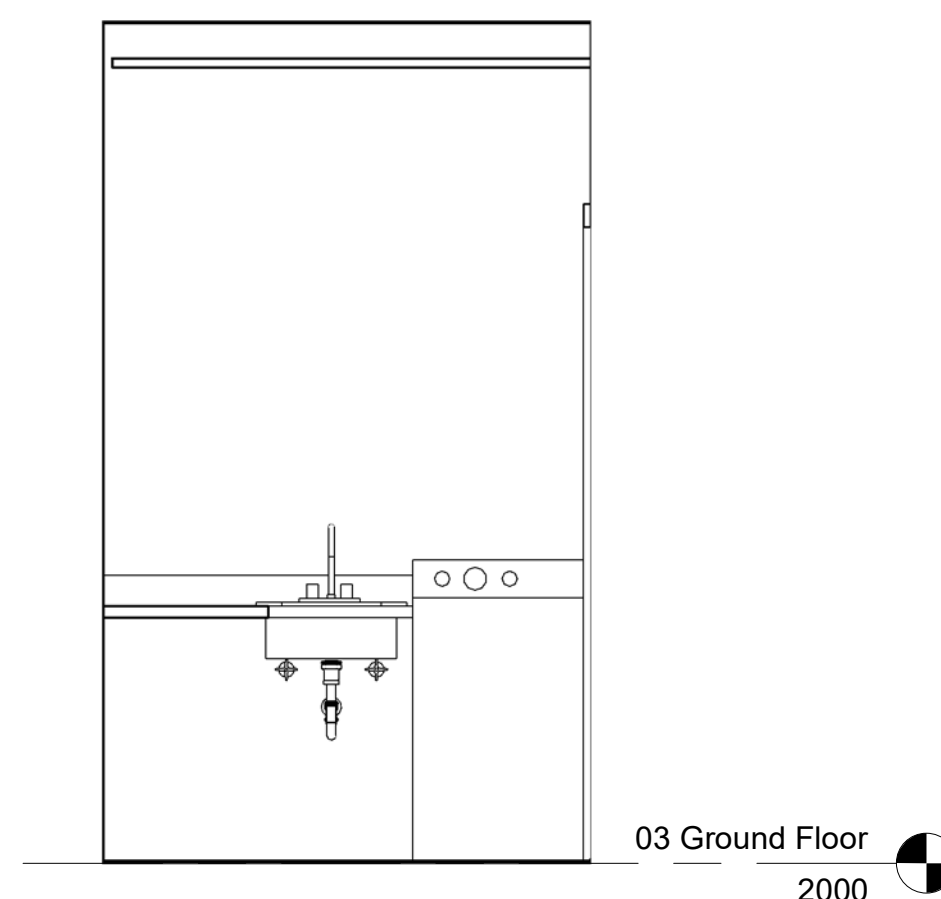


10 A1 - L'dry / Study Elevation B
1 : 25

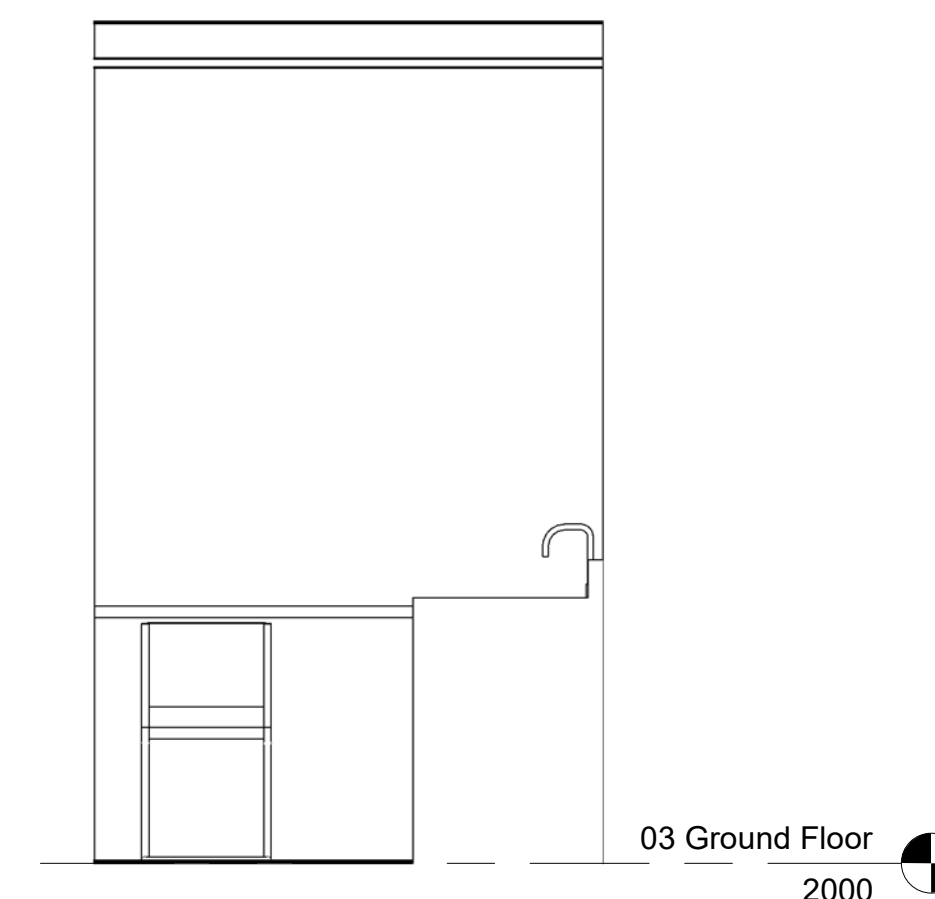


11 A1 - L'dry / Study Elevation C
1 : 25

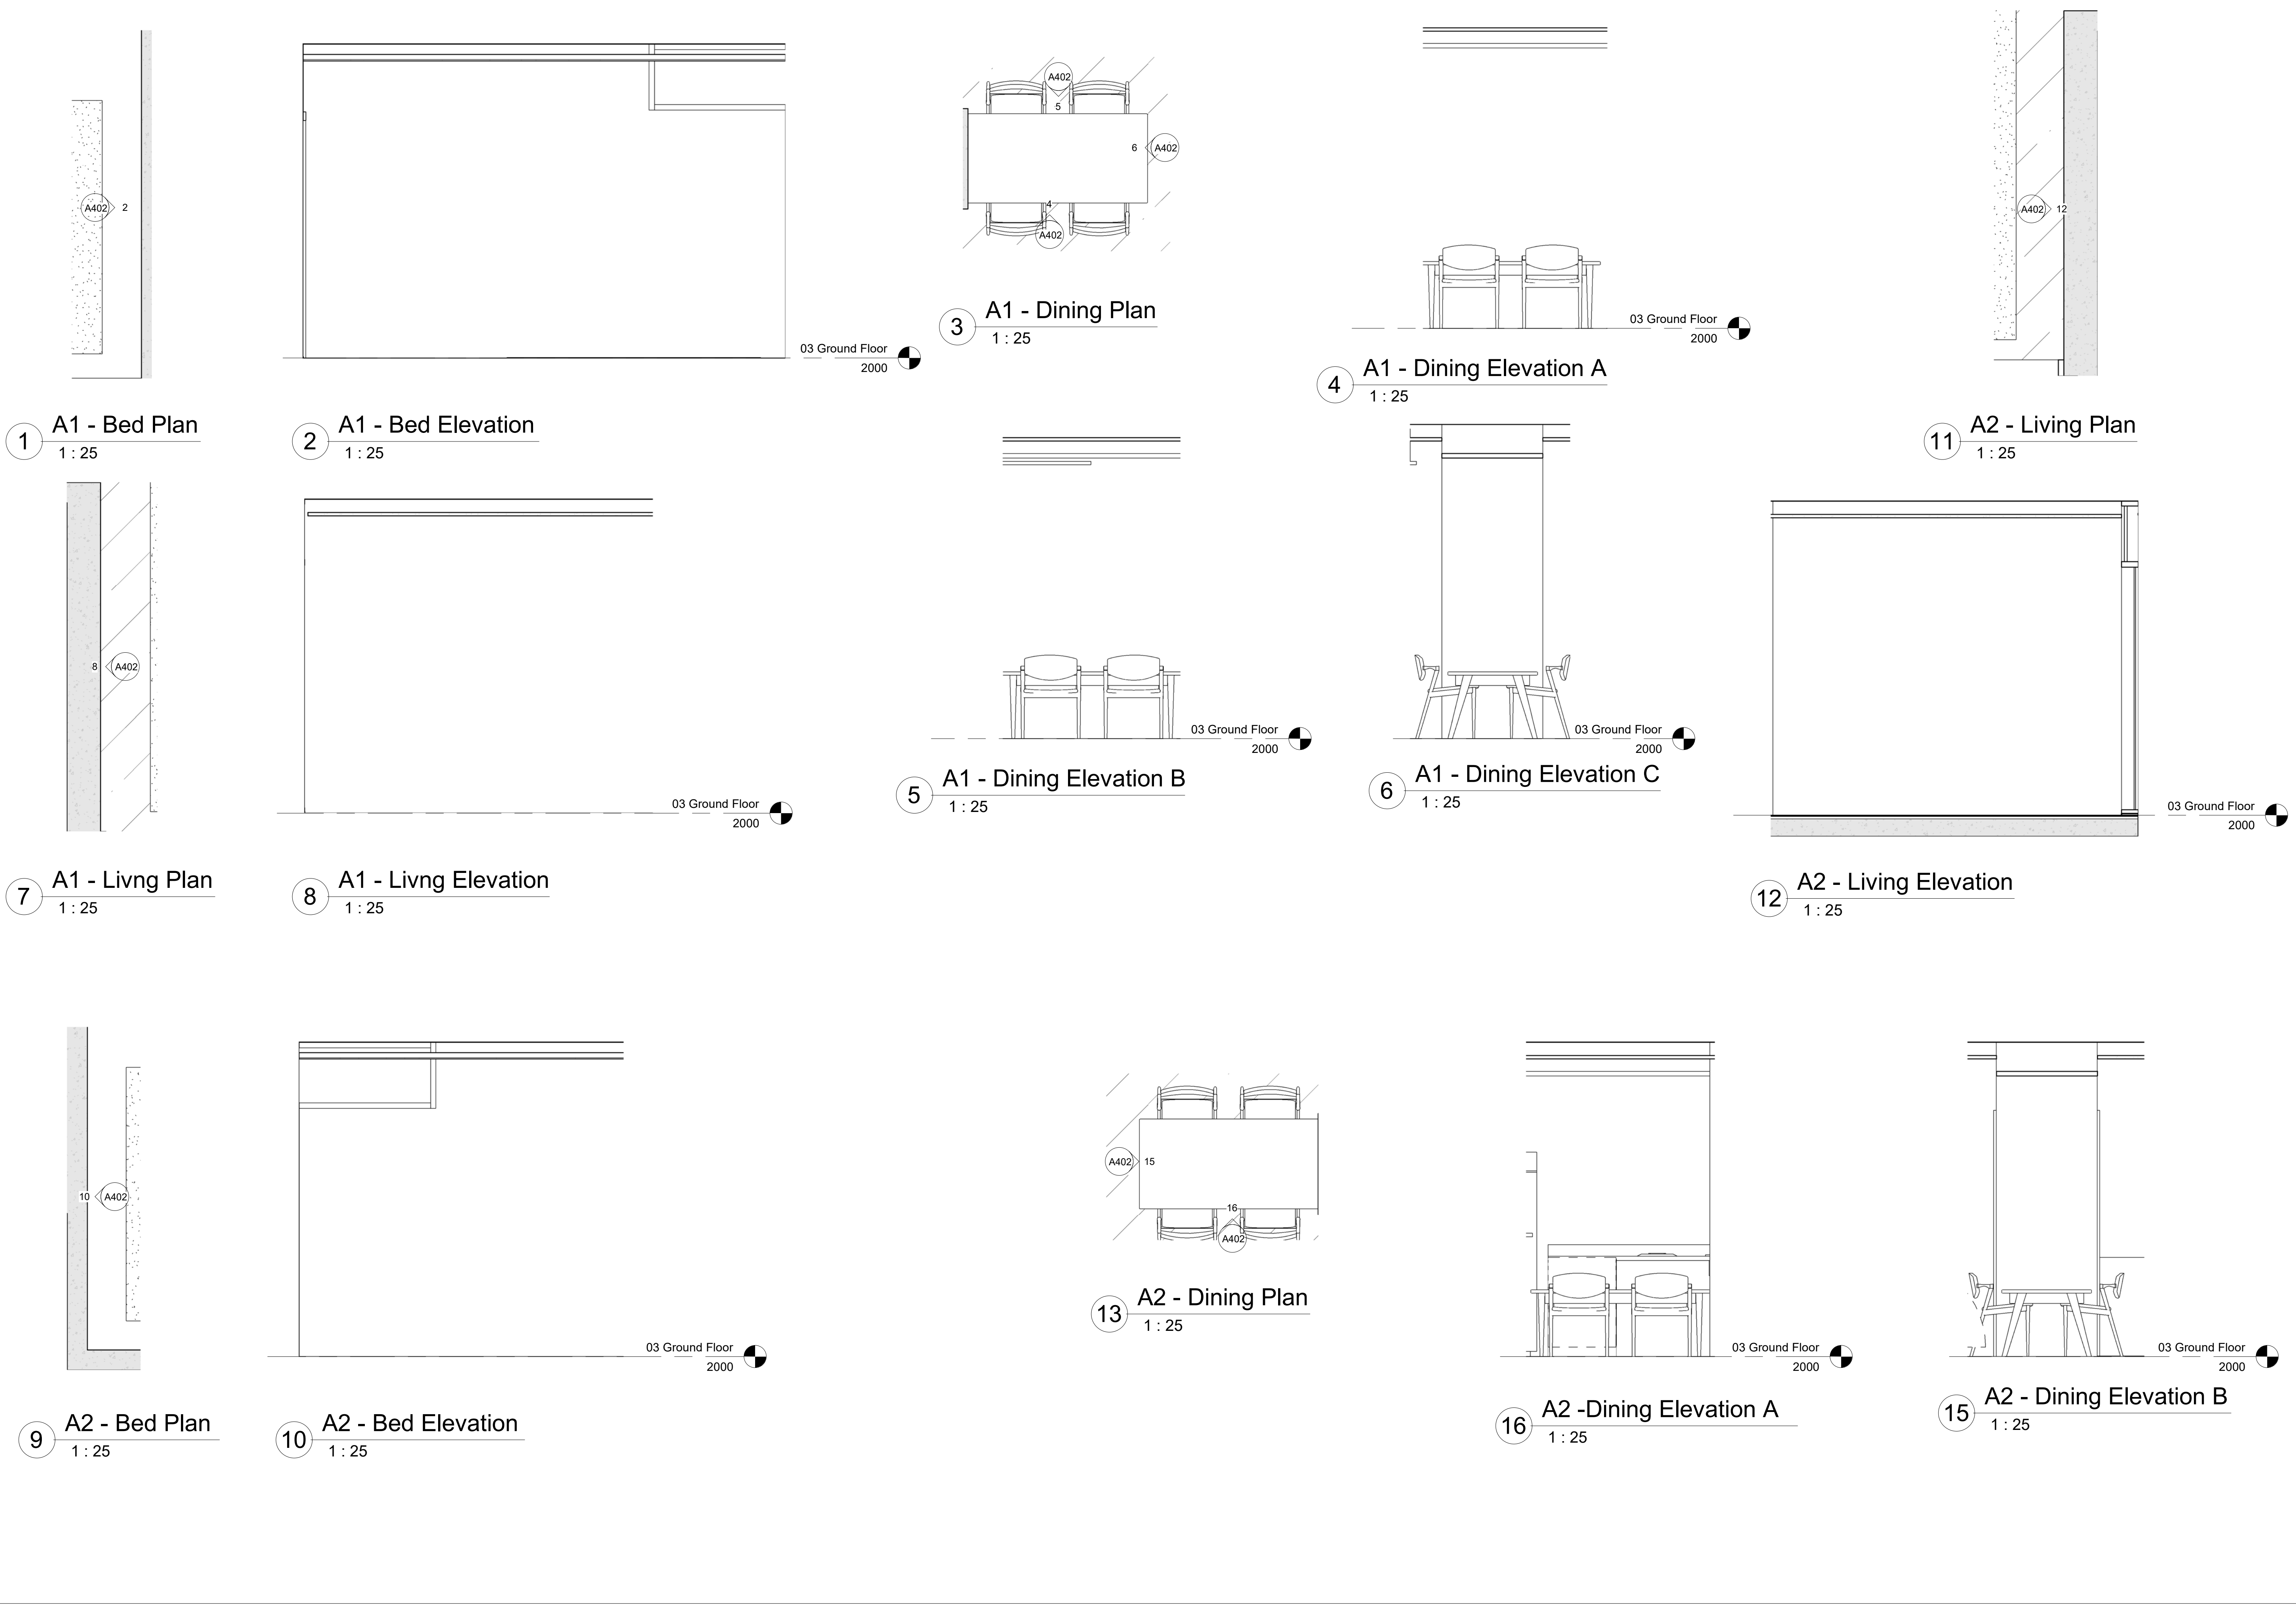


06

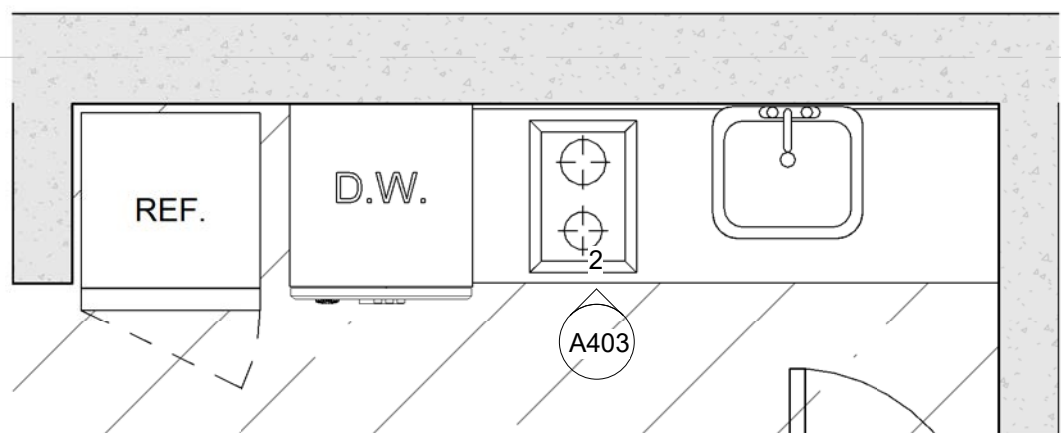


1 A2 - Kitchen Plan
1 : 25

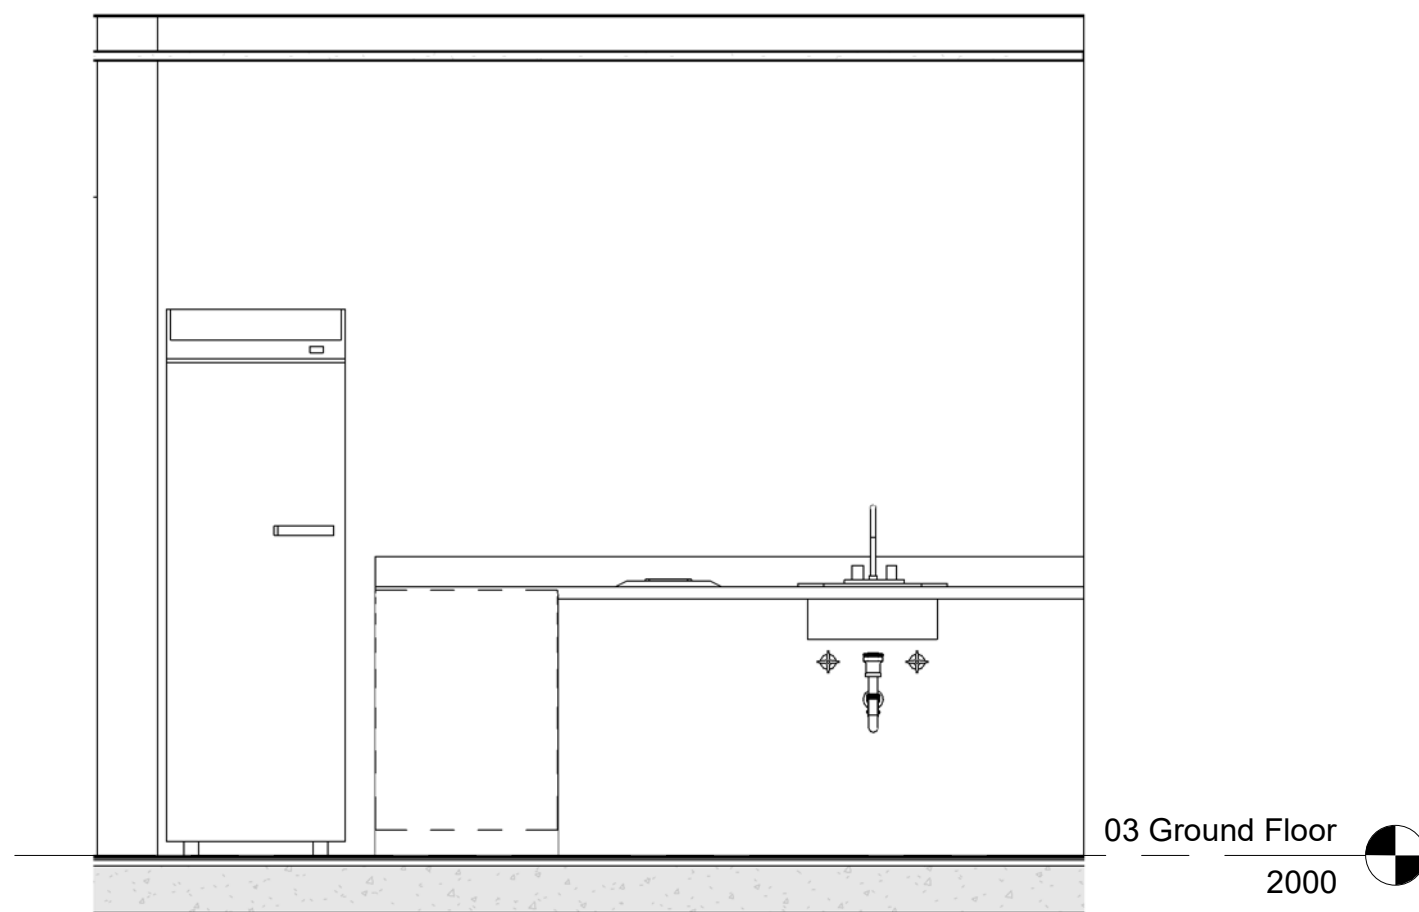


2 A2 - Kitchen Elevation
1 : 25

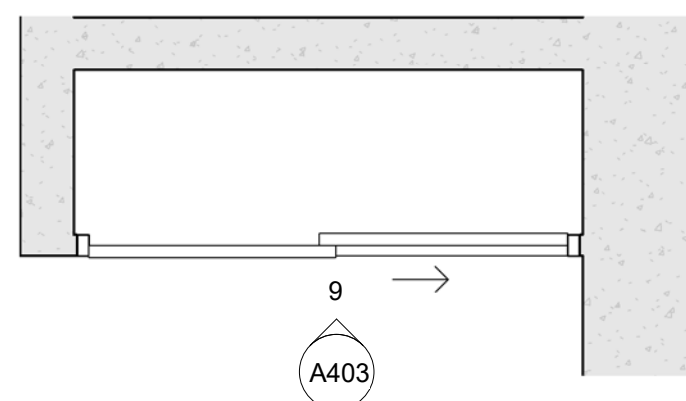


8 A2 - Robe Plan
1 : 25

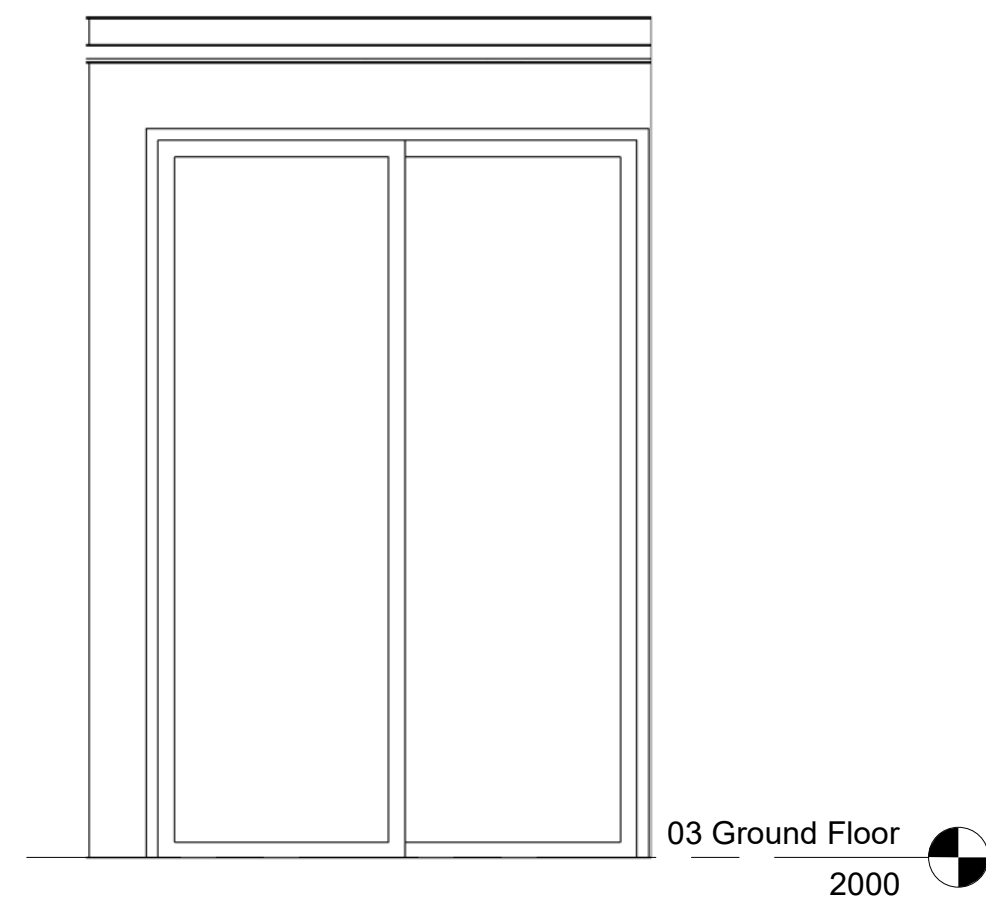


9 A2 - Robe Elevation
1 : 25

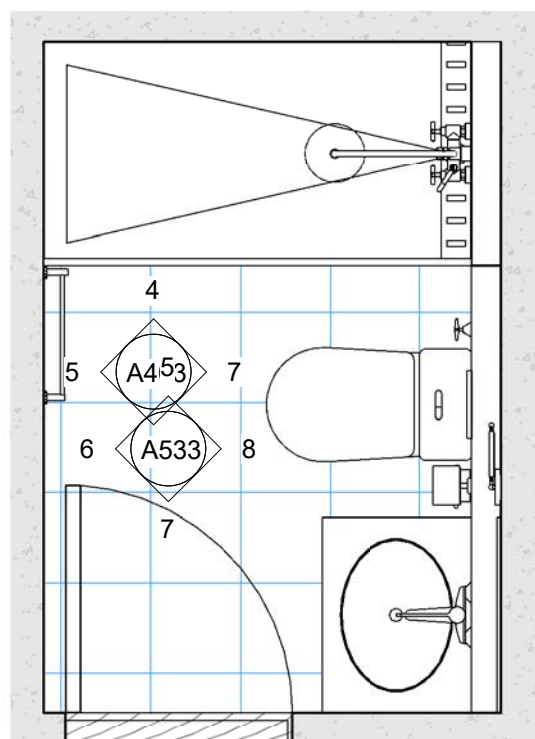


3 A2 - Bath Plan
1 : 25

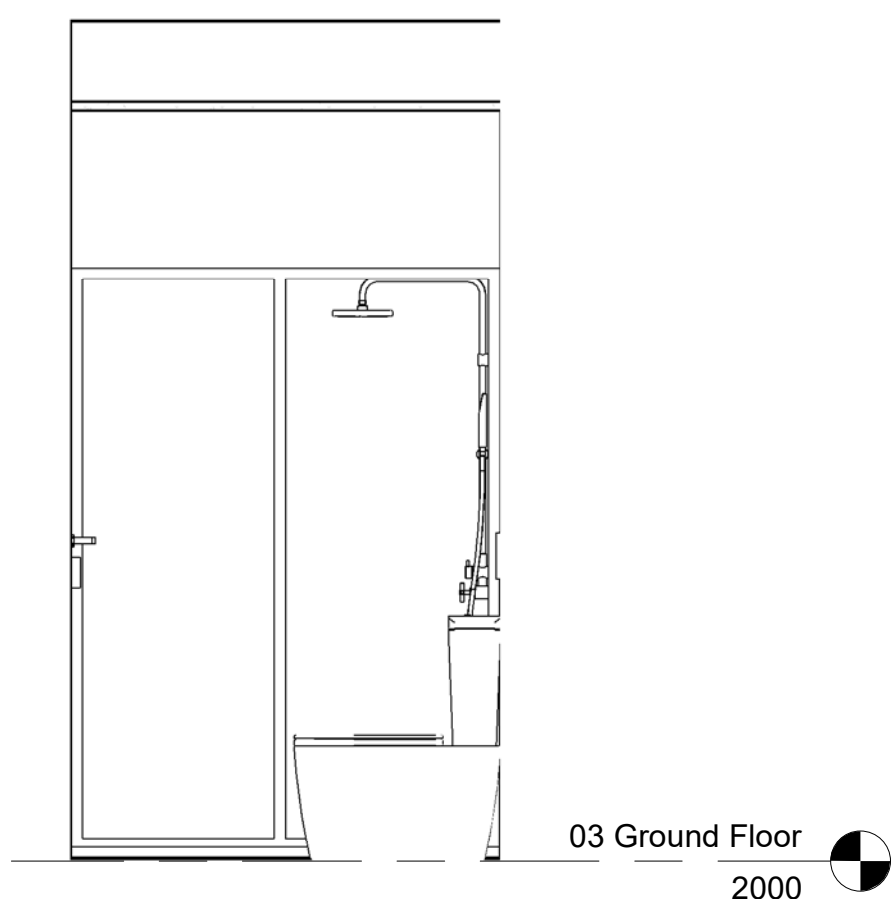


4 A2 - Bath Elevation A
1 : 25

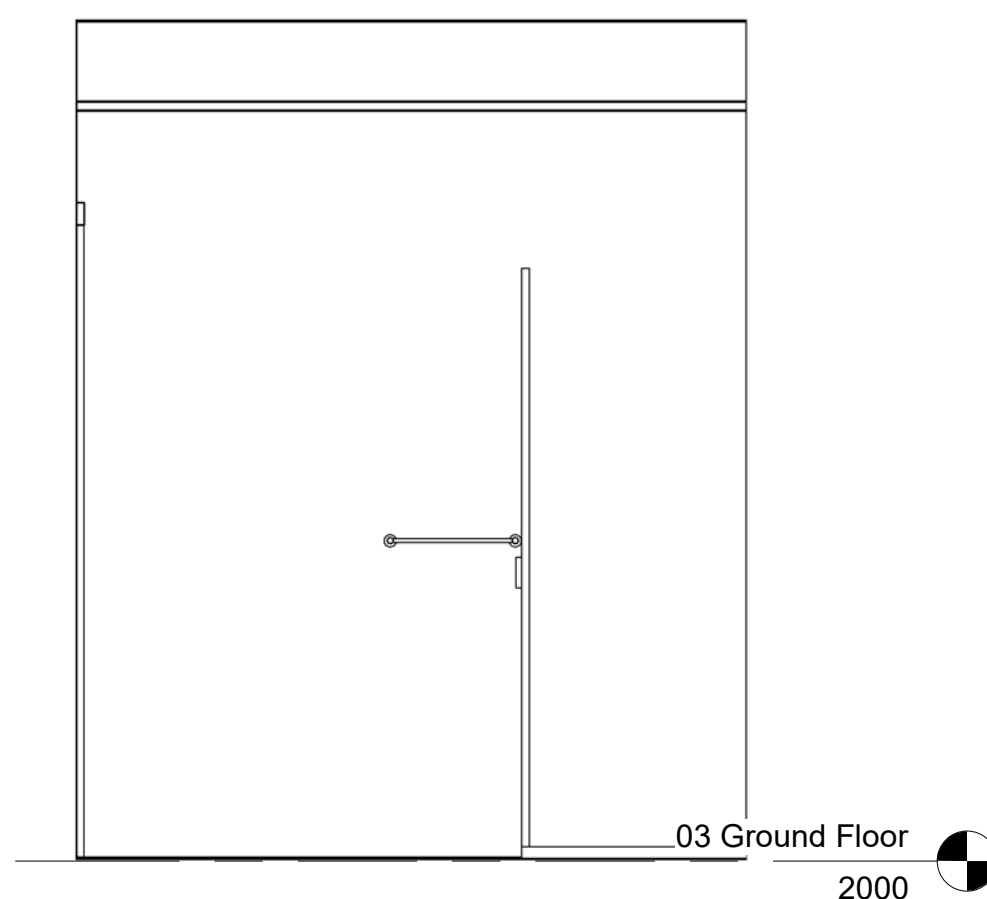


5 A2 - Bath Elevation B
1 : 25

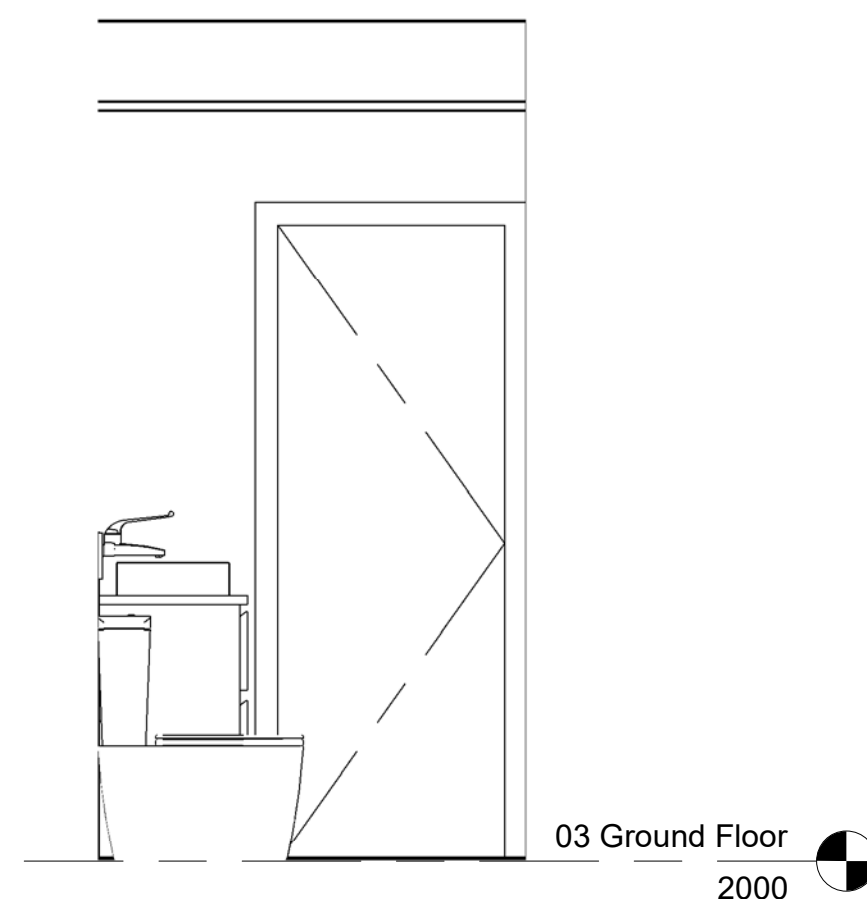


6 A2 - Bath Elevation C
1 : 25

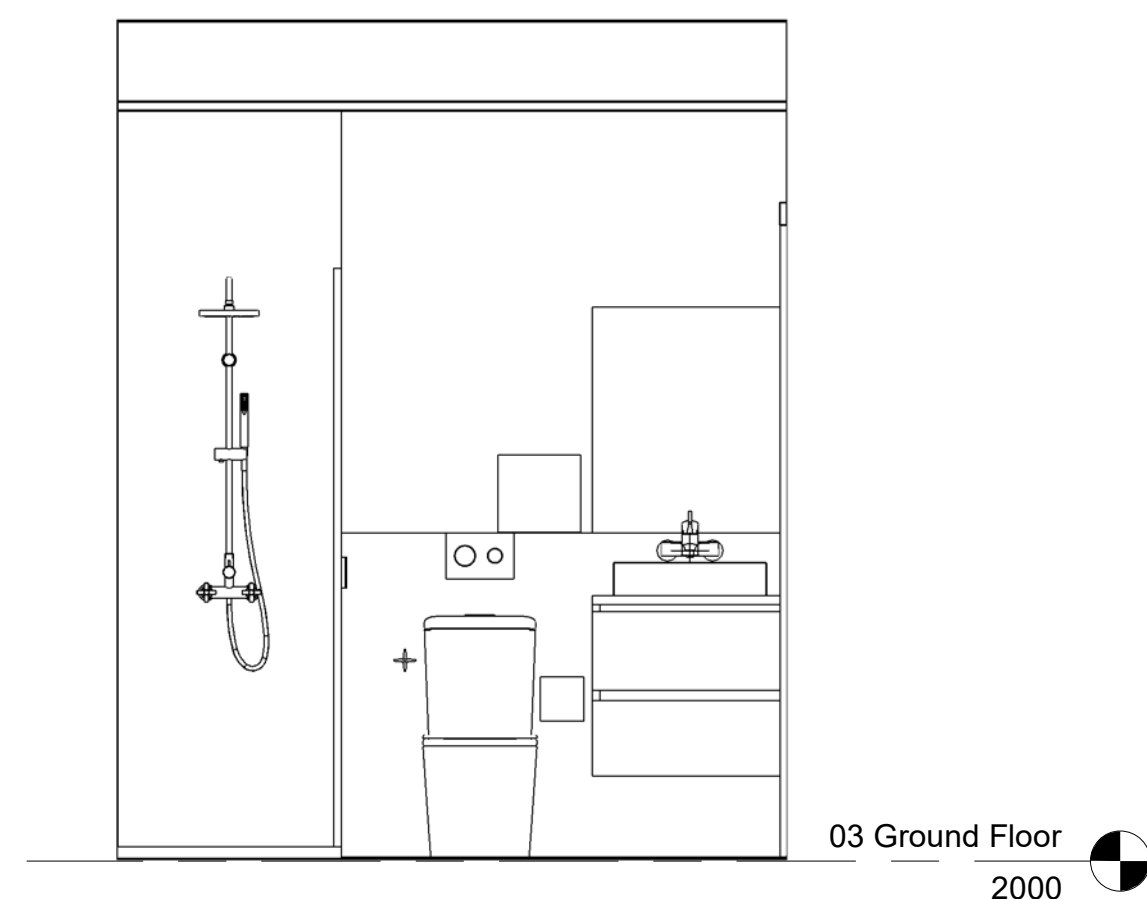


7 A2 - Bath Elevation D
1 : 25

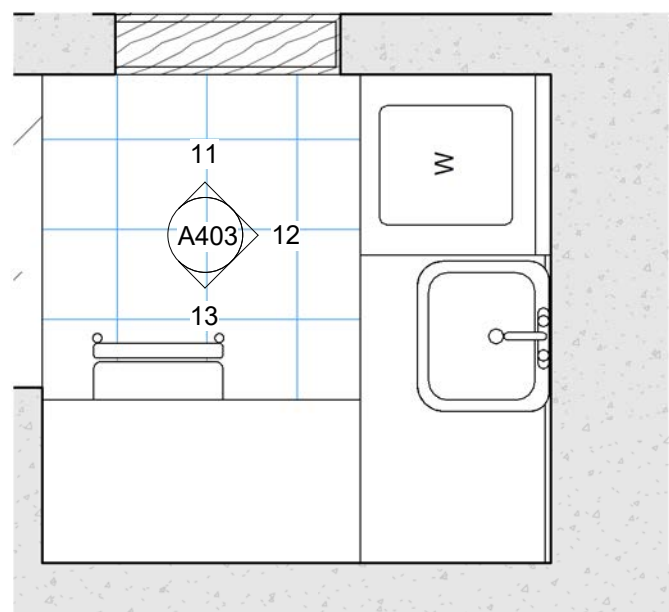


10 A2 - L'dry / Study Plan
1 : 25

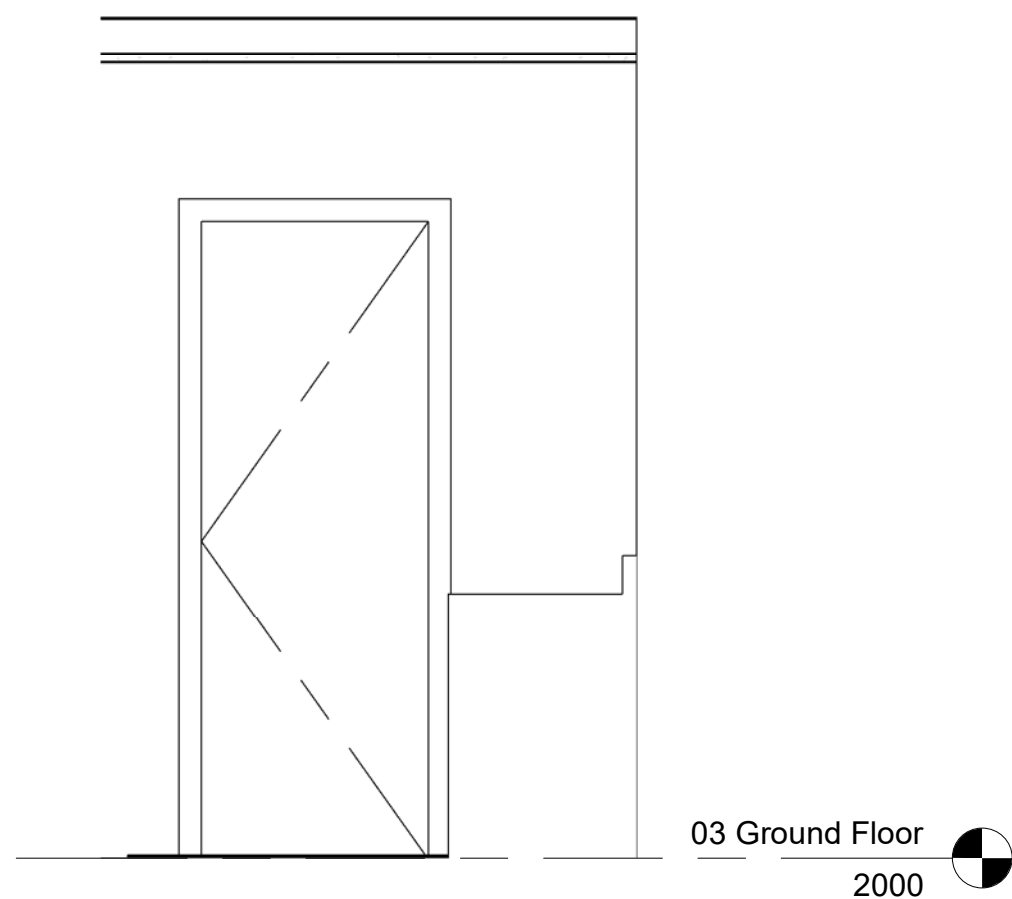

11 A2 - L'dry / Study Elevation A
1 : 25

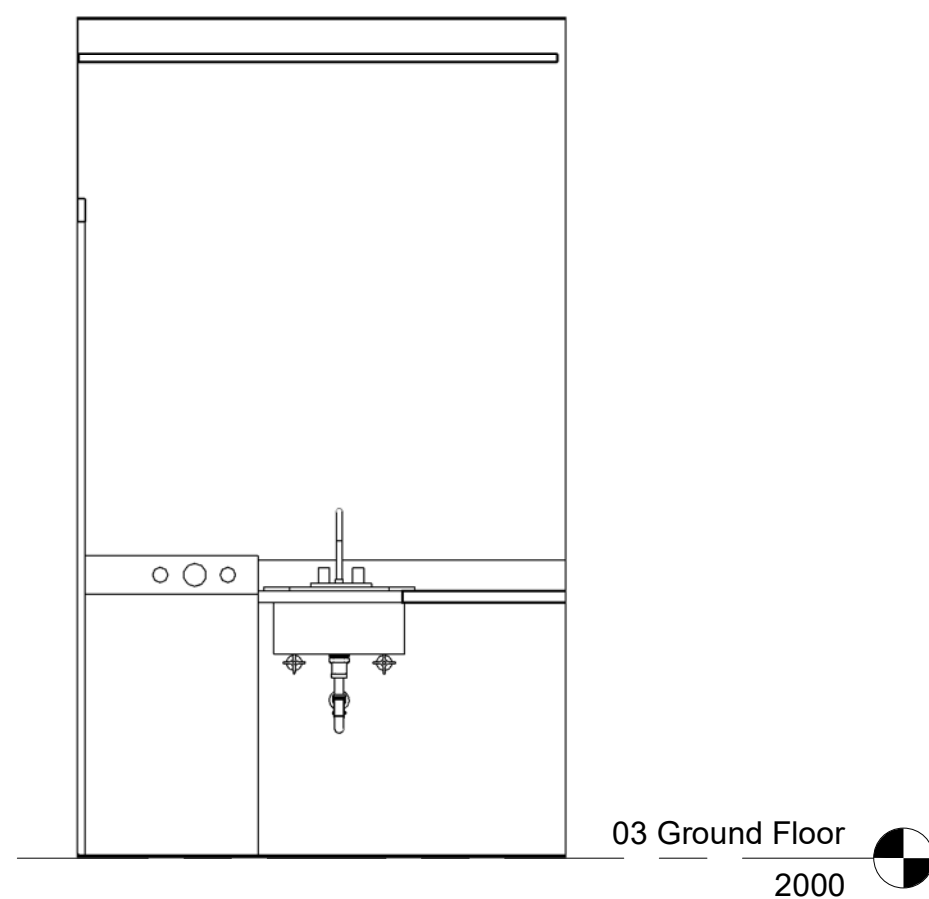


12 A2 - L'dry / Study Elevation B
1 : 25

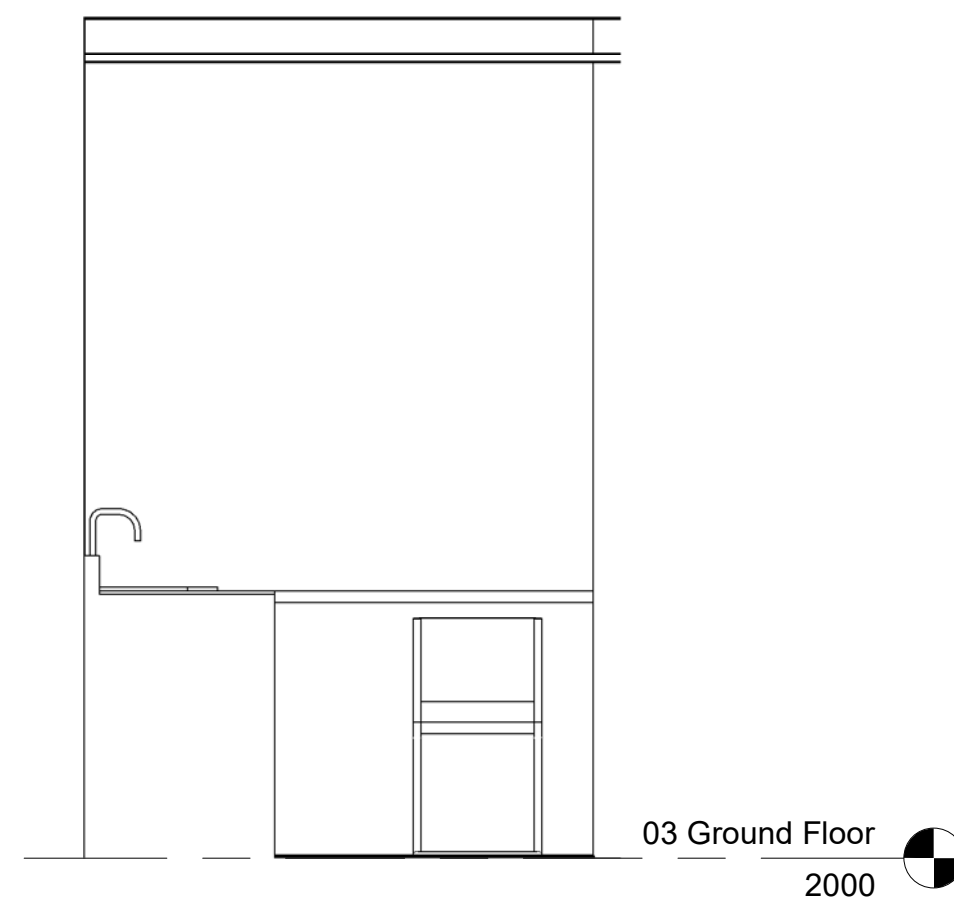


13 A2 - L'dry / Study Elevation C
1 : 25


06

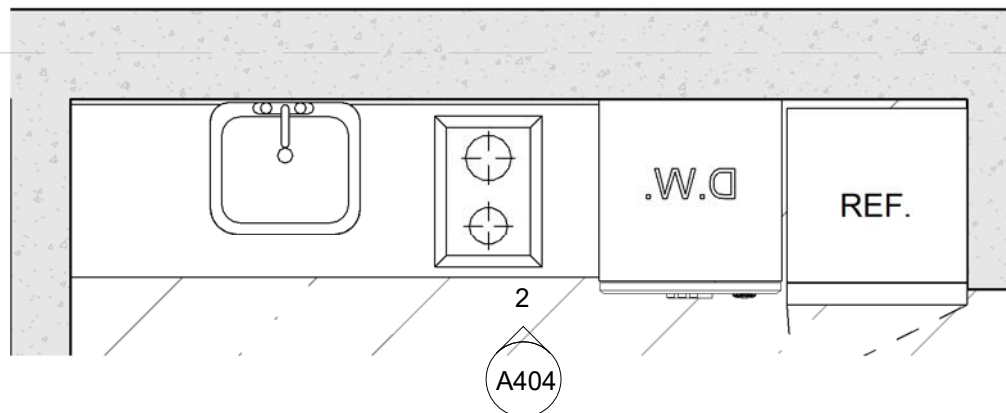

1 A3 - Kitchen Plan
1 : 25

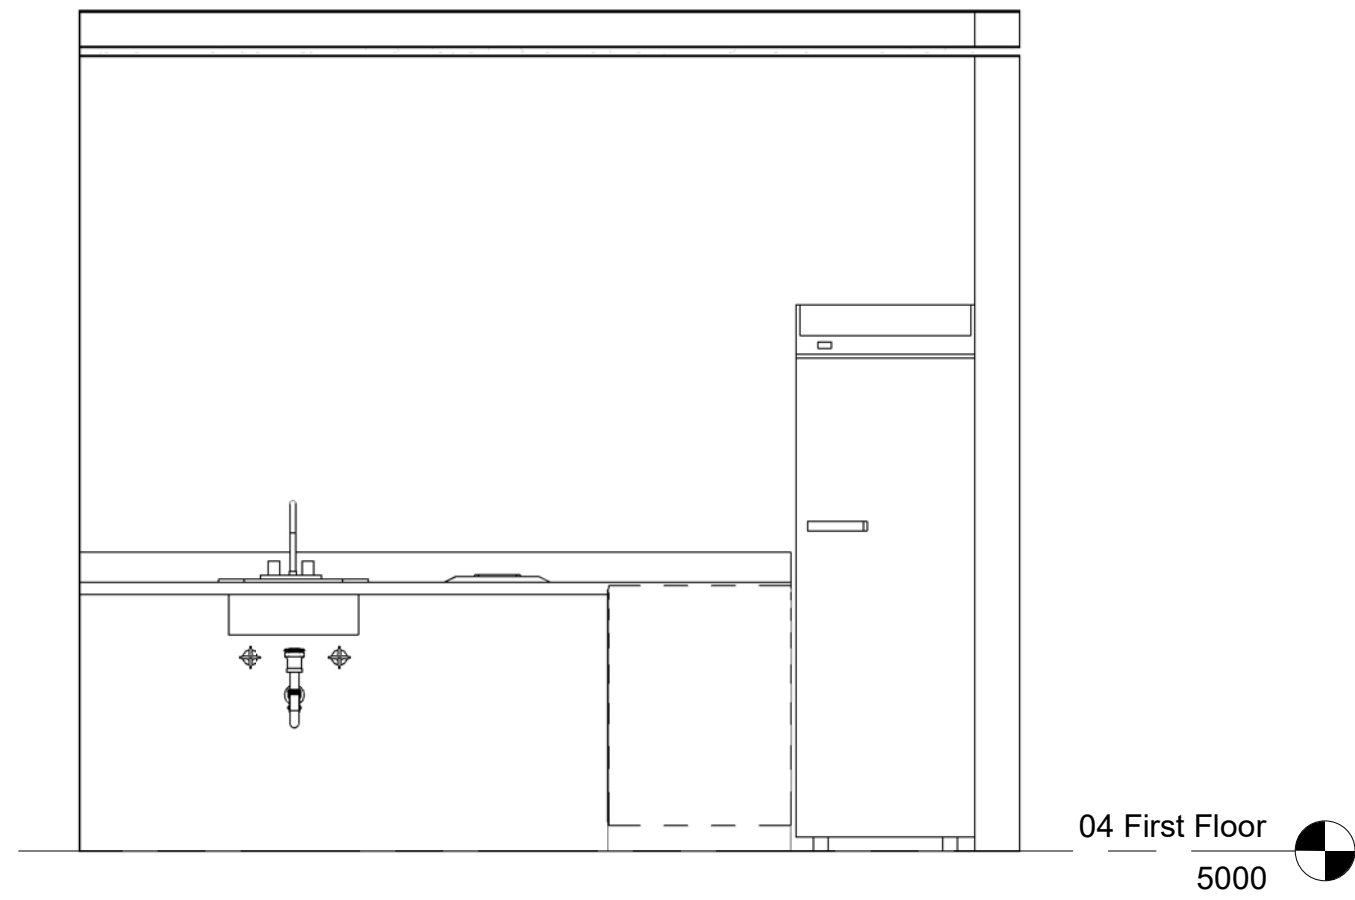


2 A3 - Kitchen Elevation
1 : 25

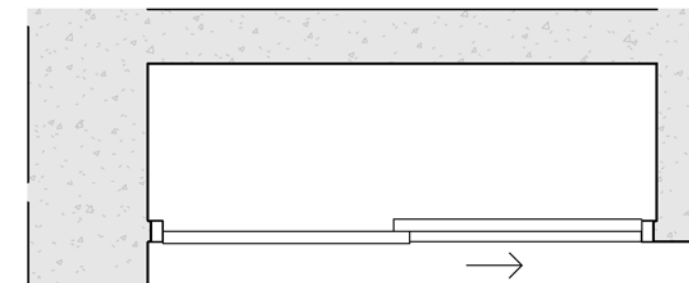


3 A3 - Robe Plan
1 : 25




4 A3 - Robe Elevation
1 : 25

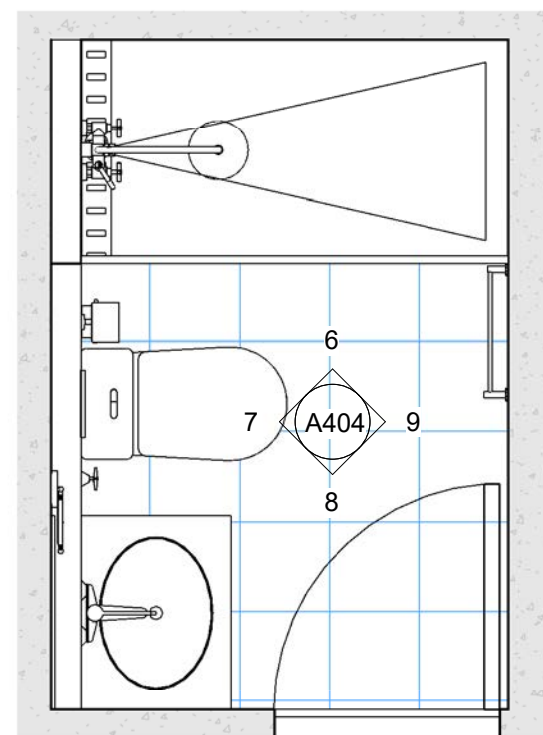


5 A3 - Bath Plan
1 : 25

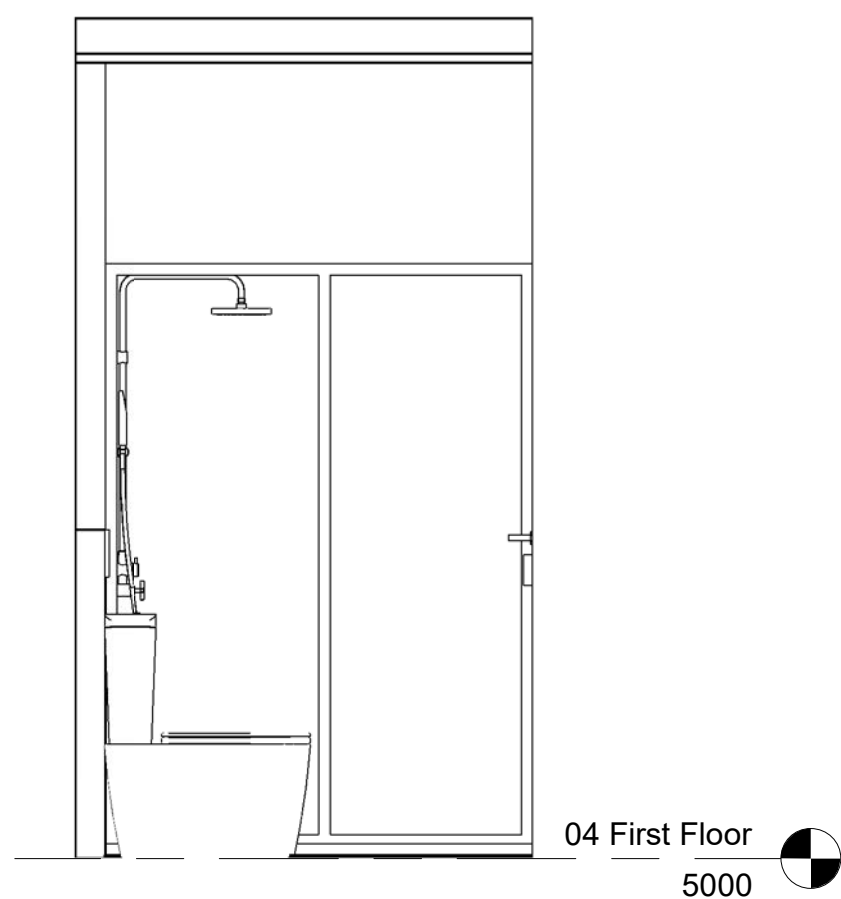


6 A3 - Bath Elevation A
1 : 25

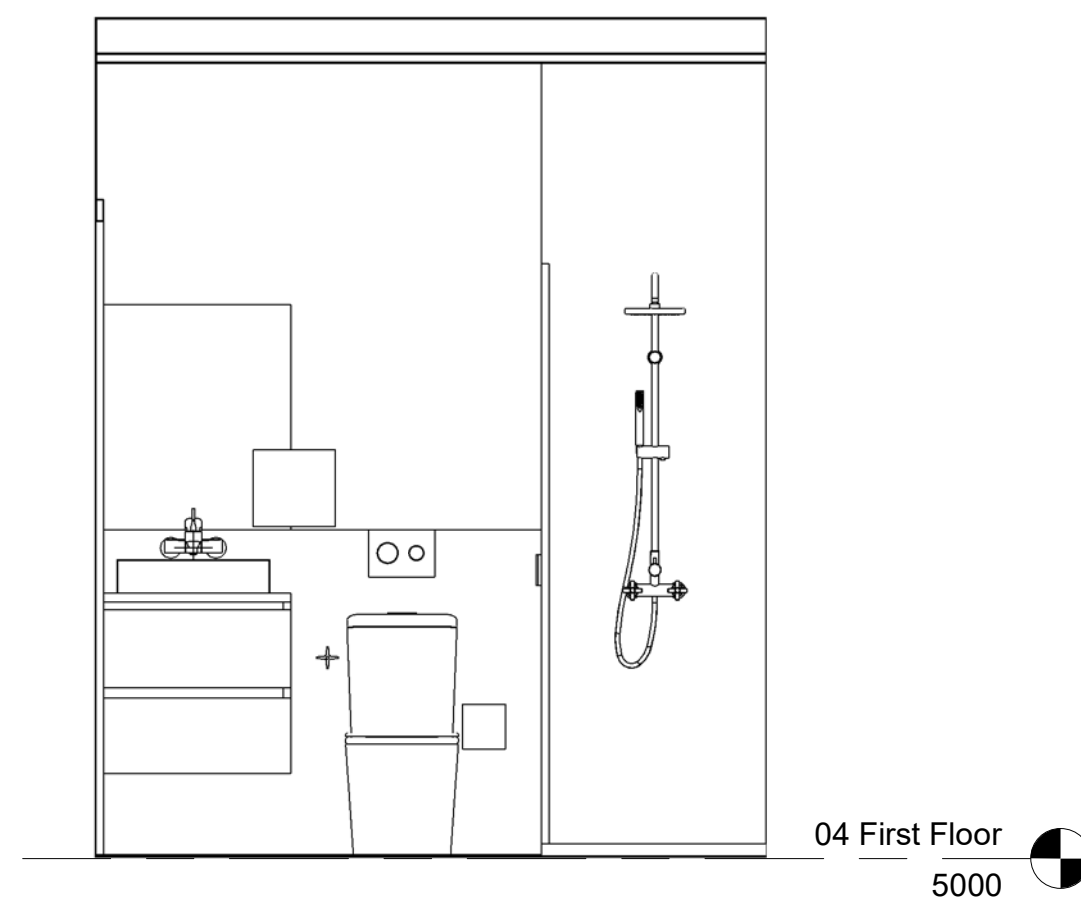


7 A3 - Bath Elevation B
1 : 25

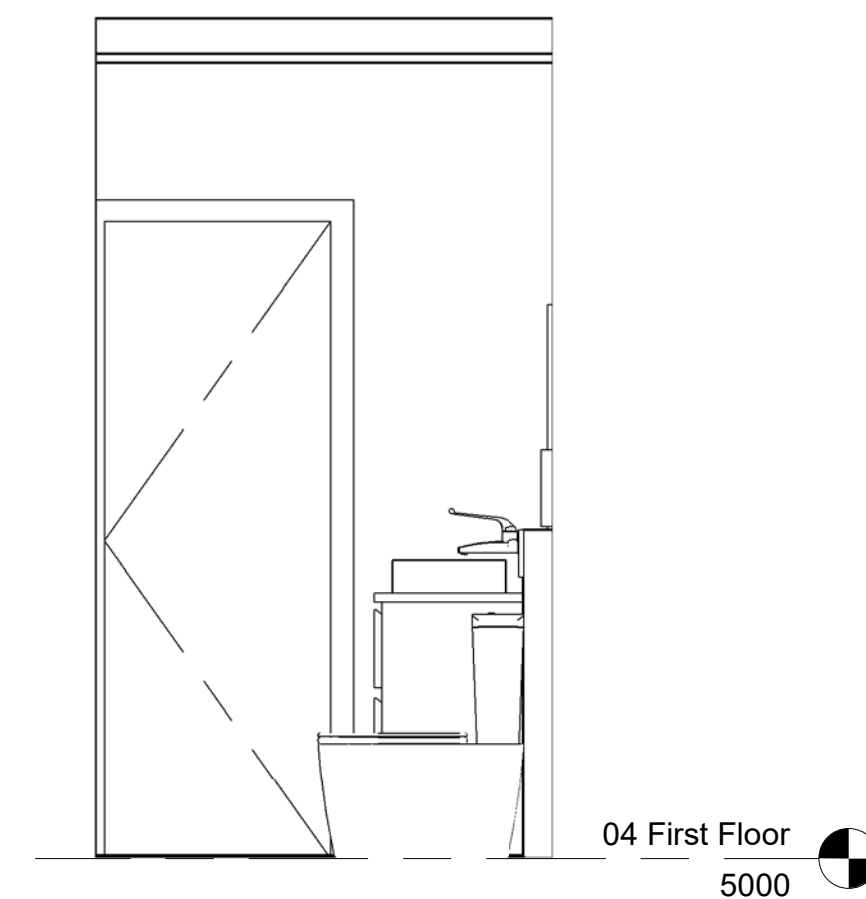


8 A3 - Bath Elevation C
1 : 25

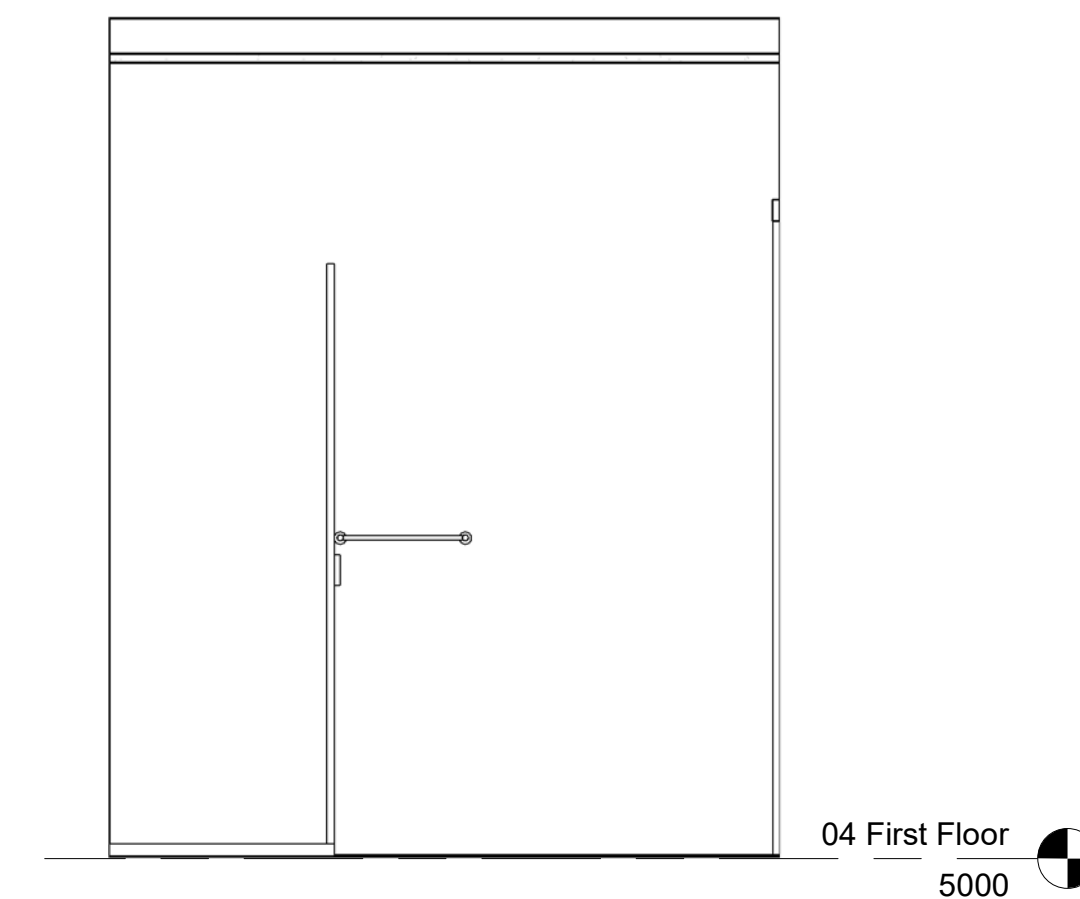


9 A3 - Bath Elevation D
1 : 25

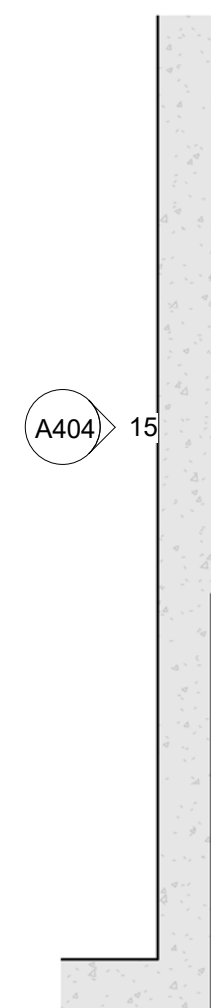


14 A3 - Bed Plan
1 : 25

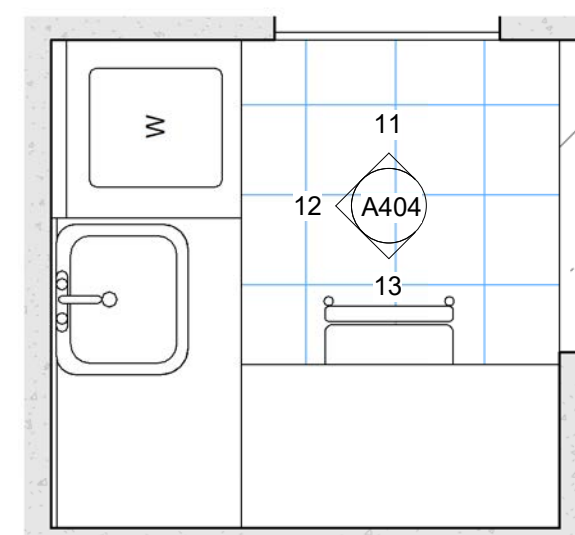


10 A3 - L'dry / Study Plan
1 : 25

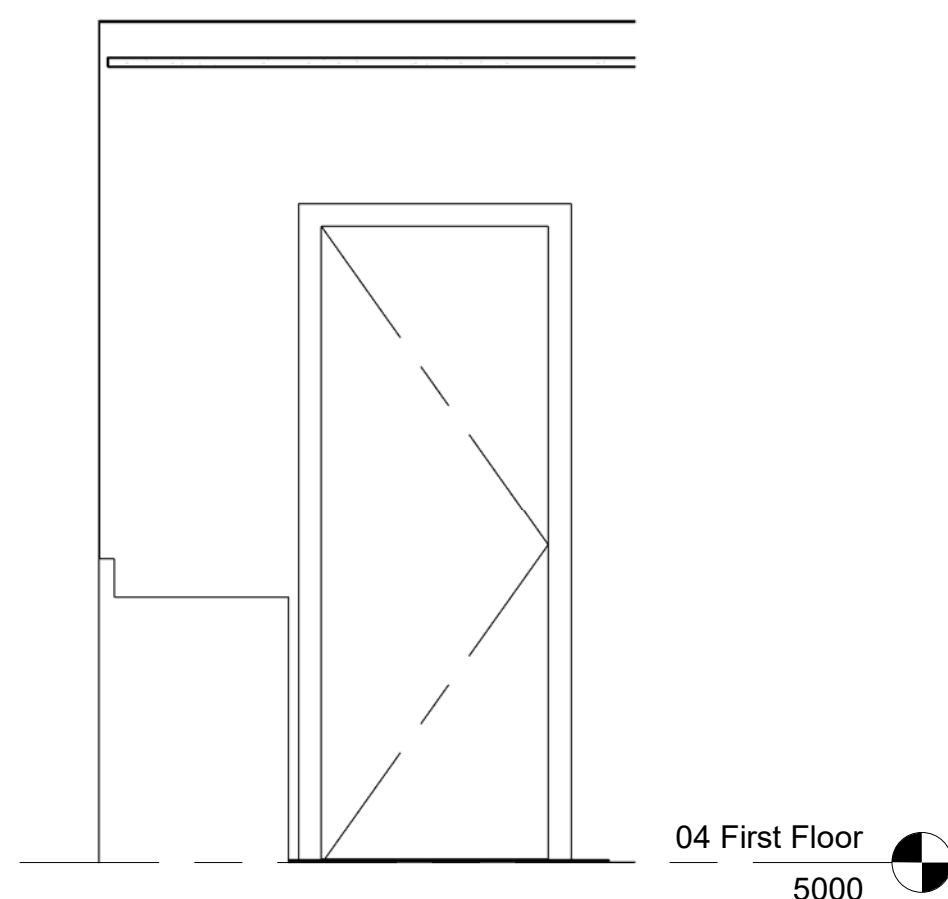


11 A3 - L'dry / Study Elevation A
1 : 25

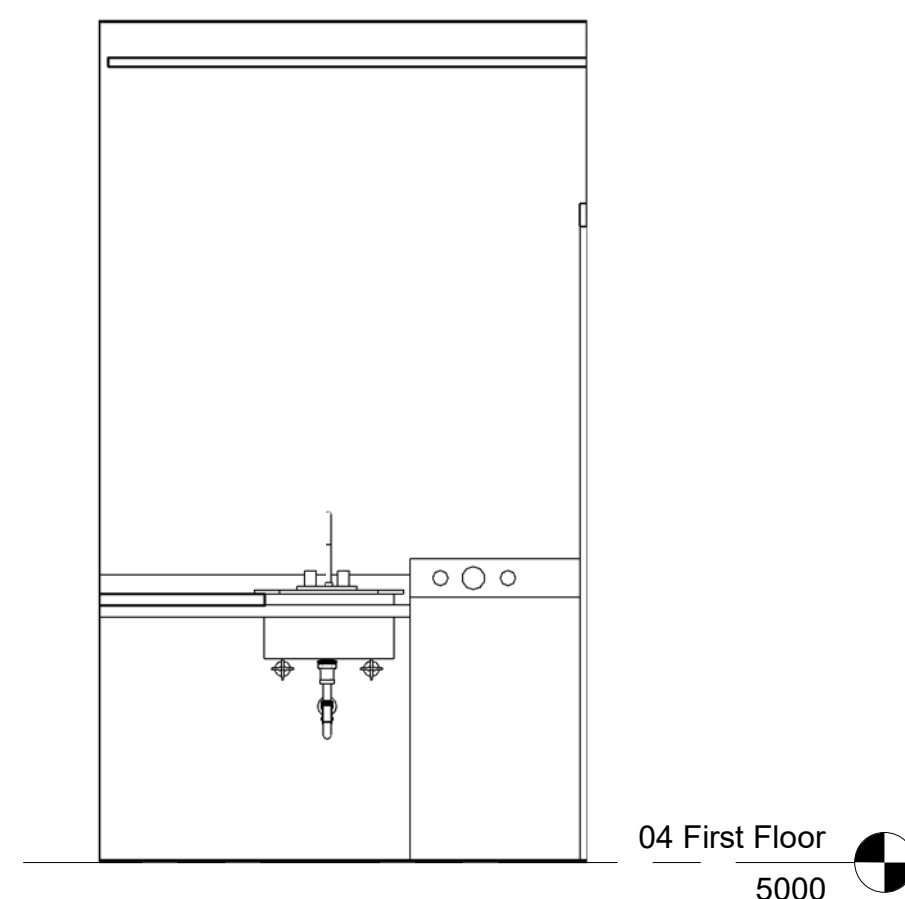


12 A3 - L'dry / Study Elevation B
1 : 25

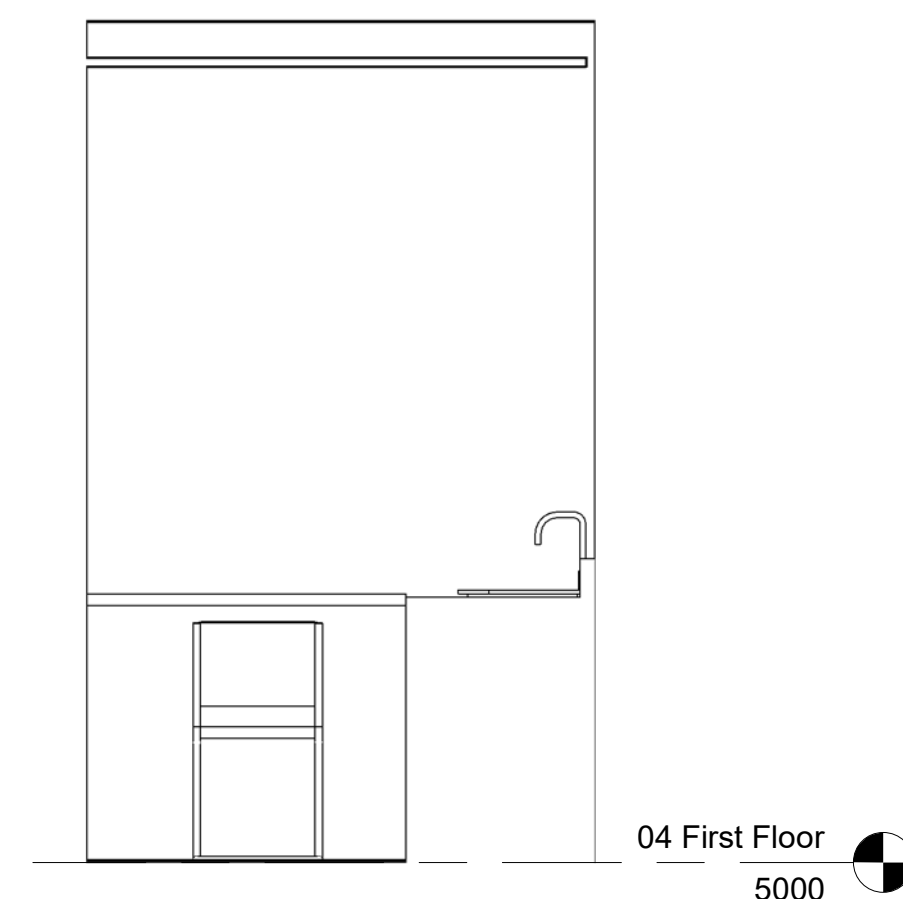


13 A3 - L'dry / Study Elevation C
1 : 25

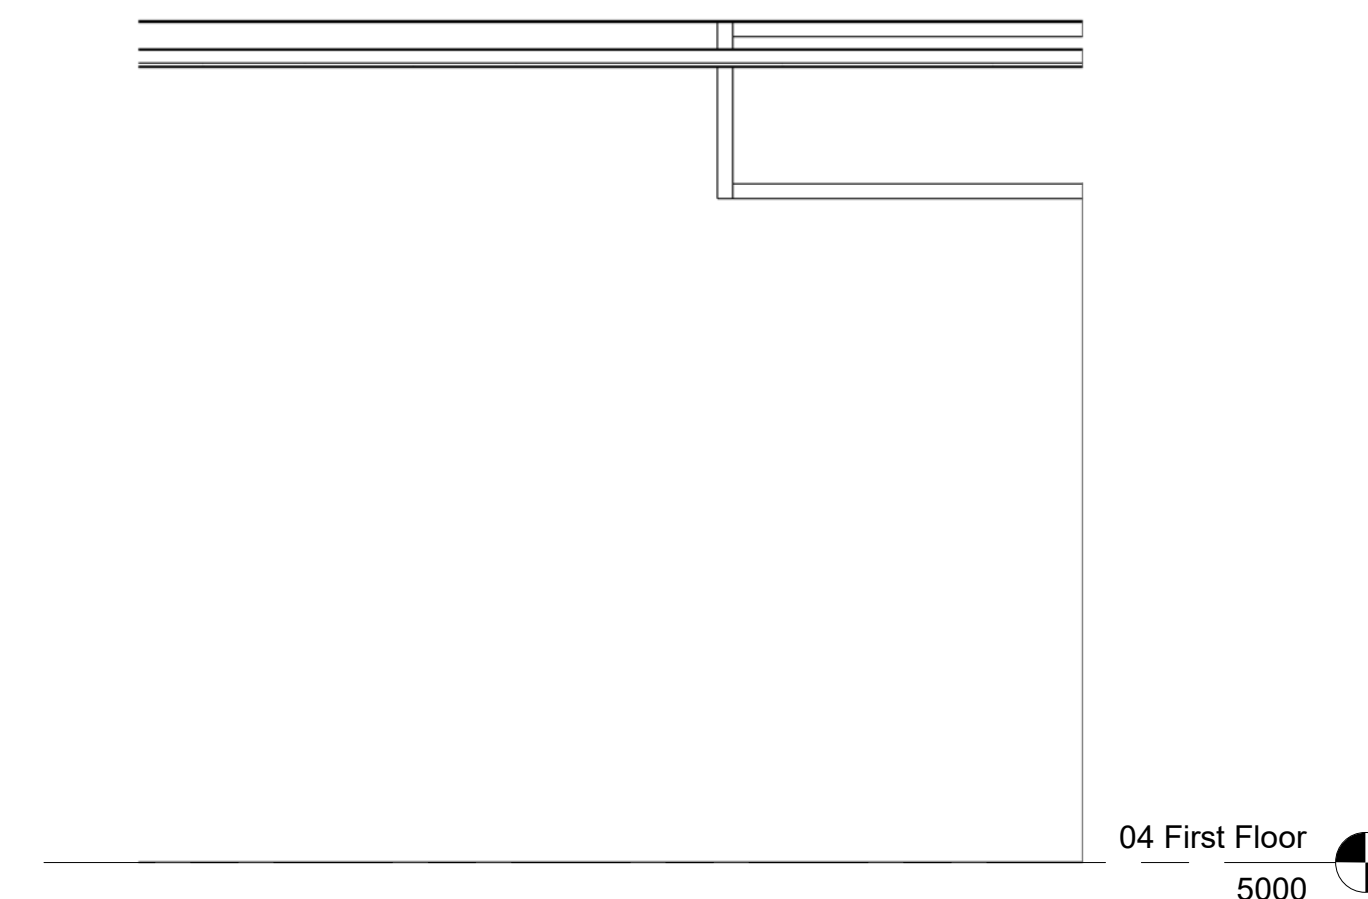


15 A3 - bed Elevation
1 : 25

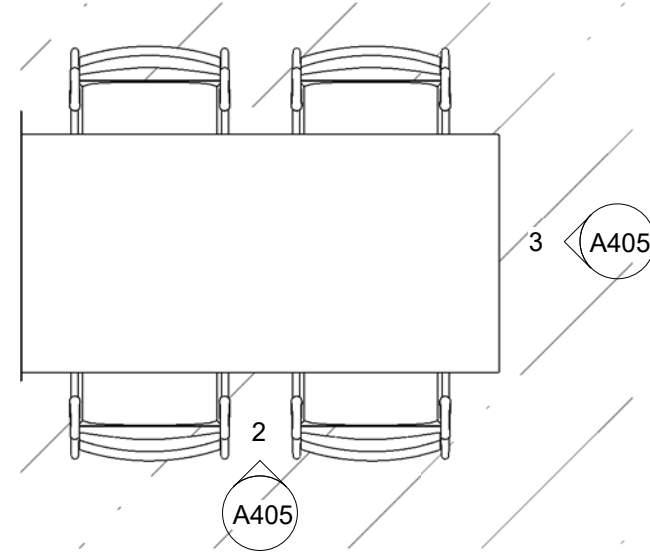


1 A3 - Dining Plan
1 : 25

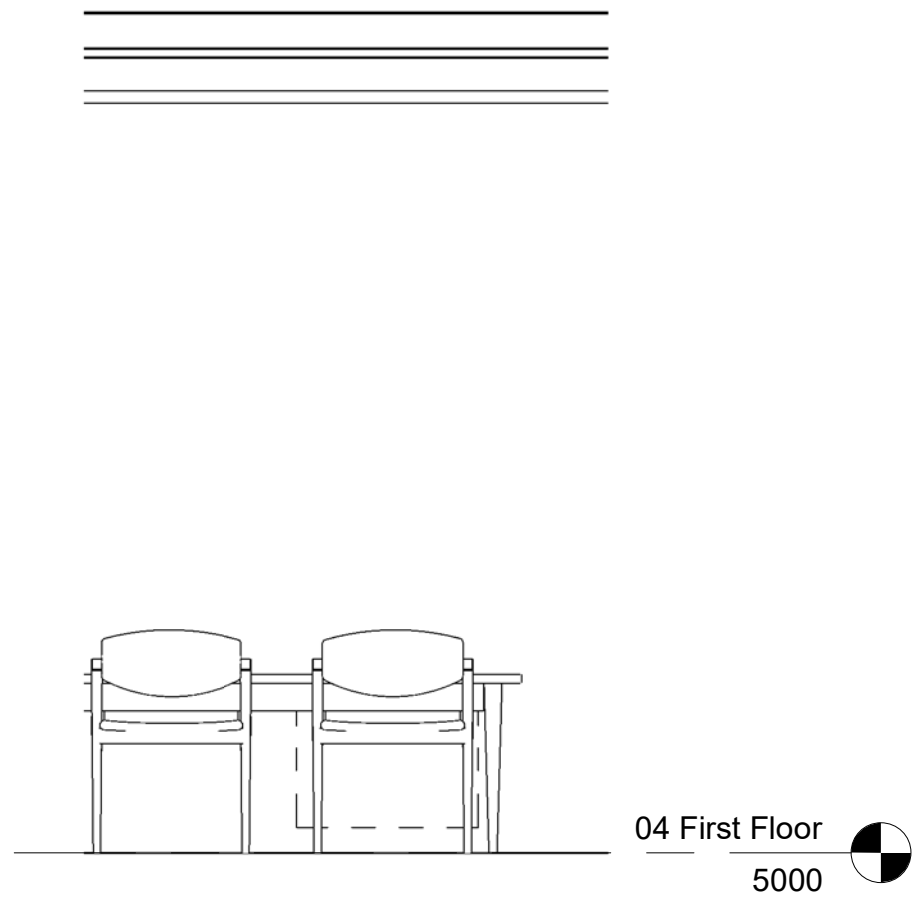

2 A3 - Dining Elevation A
1 : 25

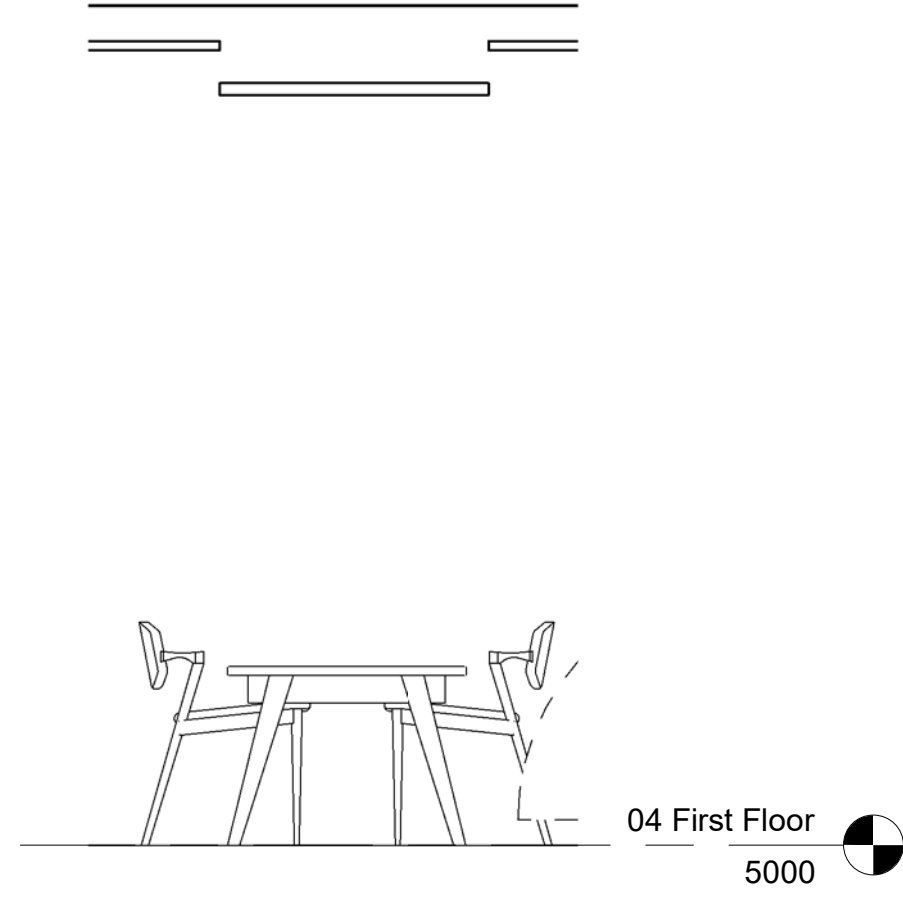


3 A3 - Dining Elevation B
1 : 25

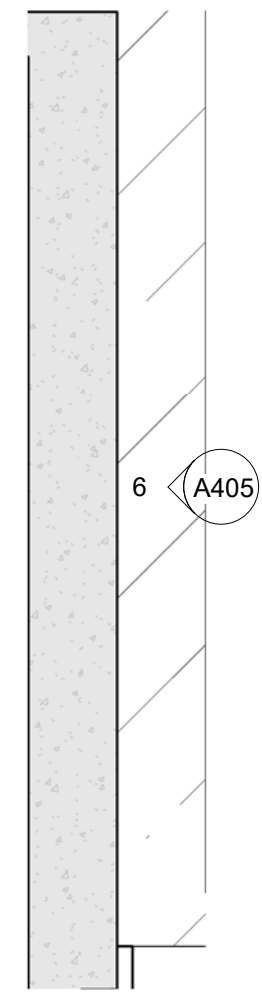


5 A3 - Living Plan
1 : 25




6 A3 - Living Elevation
1 : 25

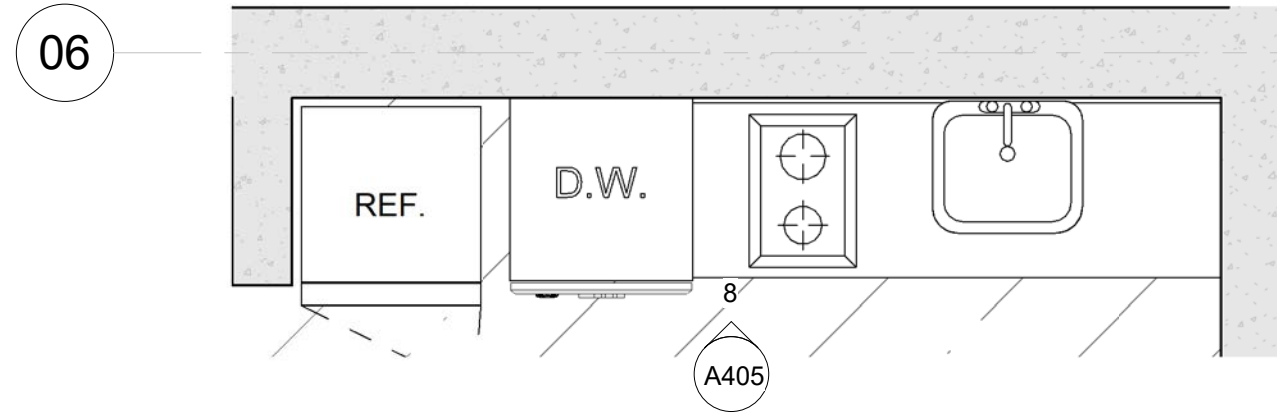


7 A4 - Kitchen Plan
1 : 25

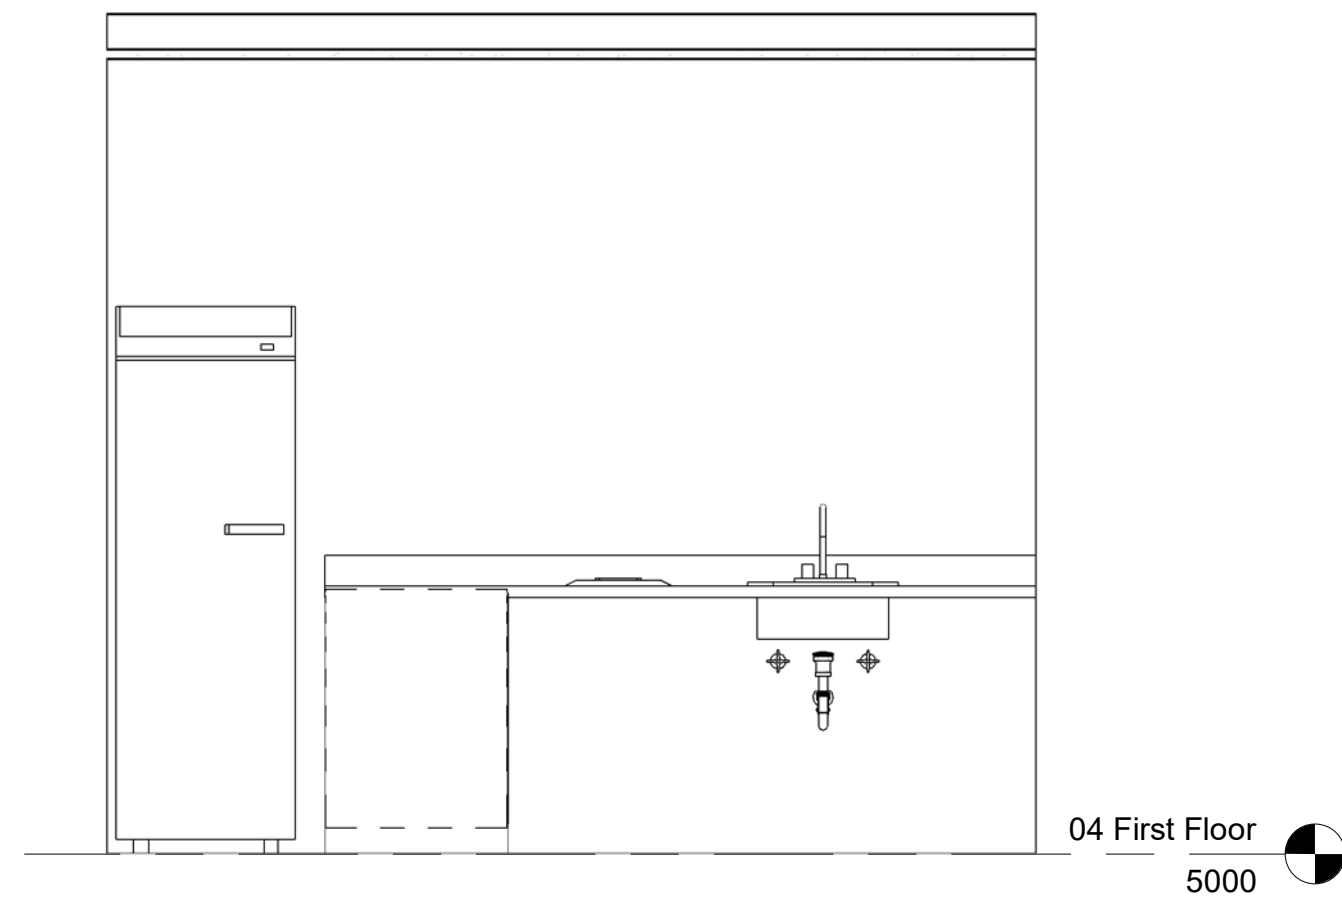


8 A4 - Kitchen Elevation
1 : 25

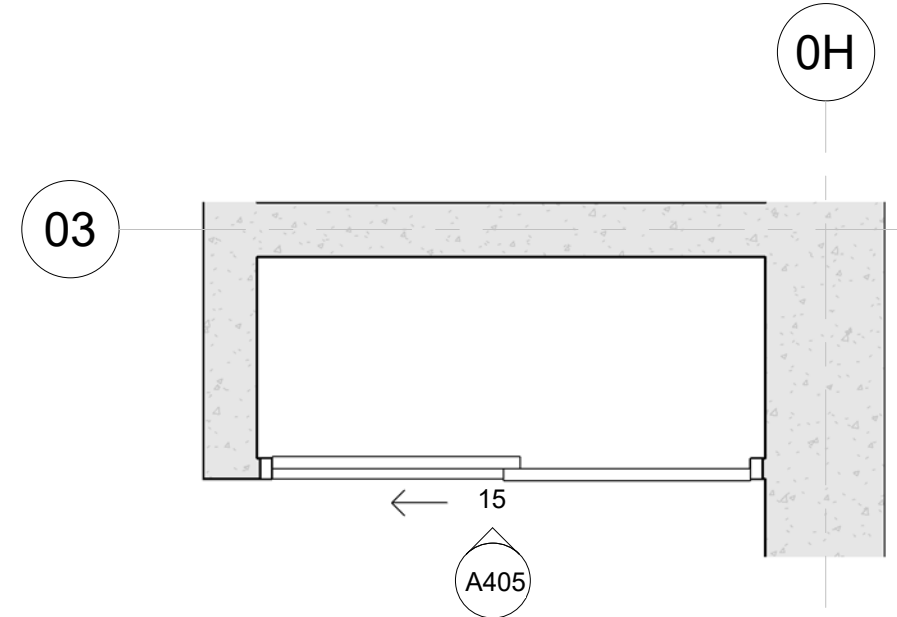


14 A4 - Robe Plan
1 : 25

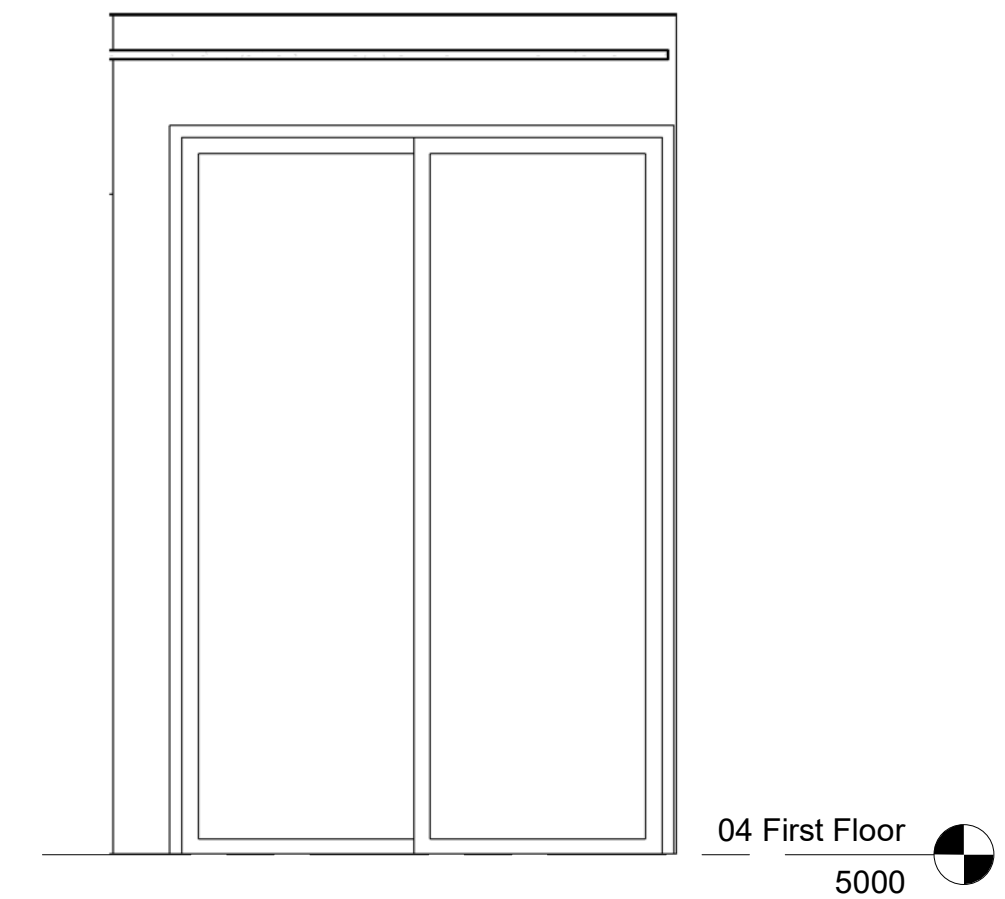


15 A4 - Robe Elevation
1 : 25

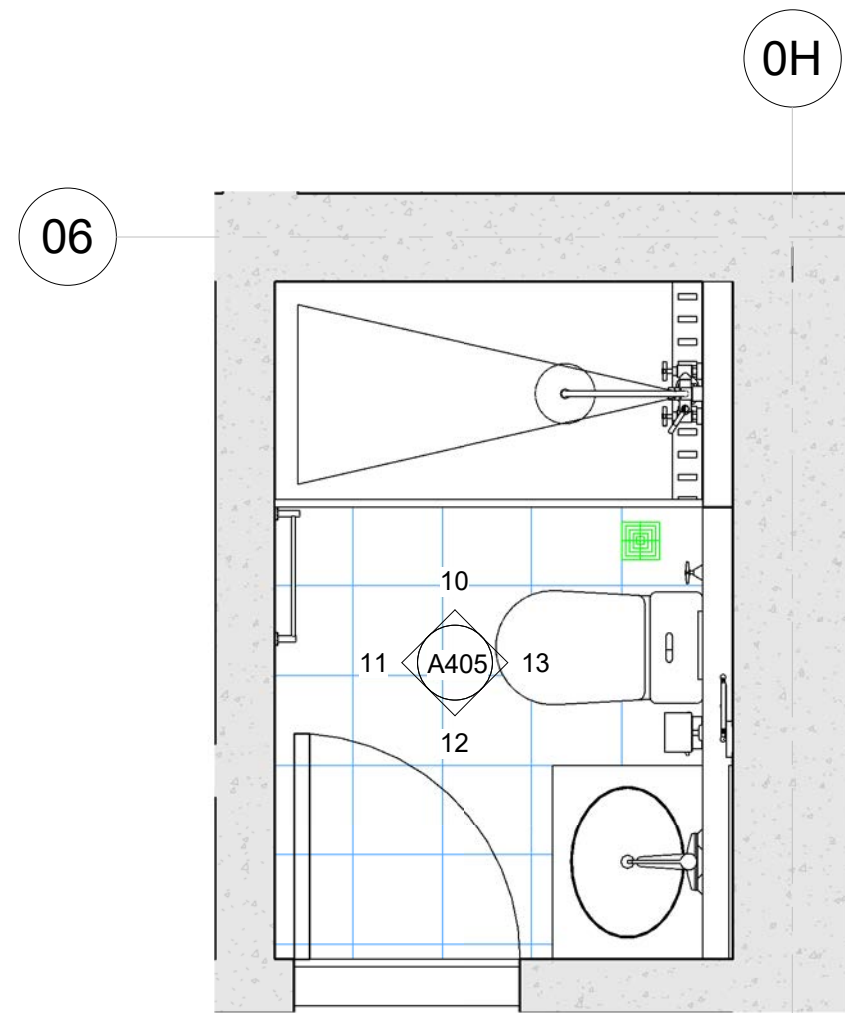


9 A4 - Bath Plan
1 : 25

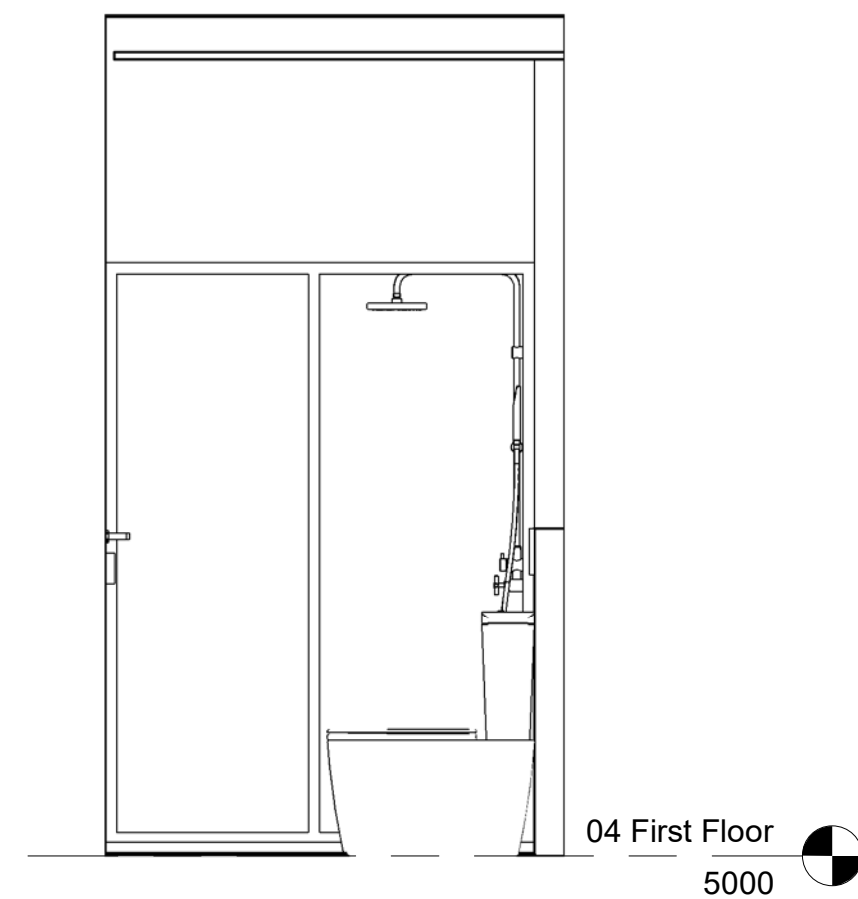


10 A4 - Bath Elevation A
1 : 25

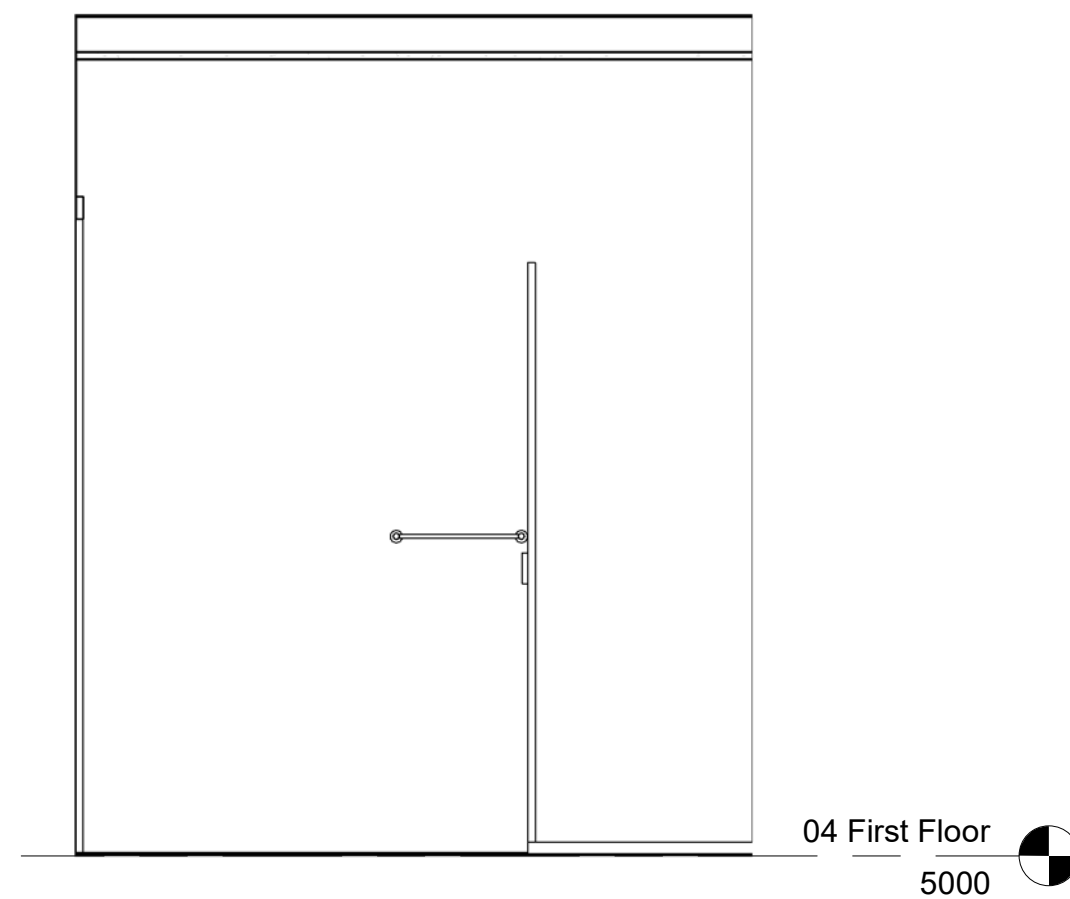


11 A4 - Bath Elevation B
1 : 25

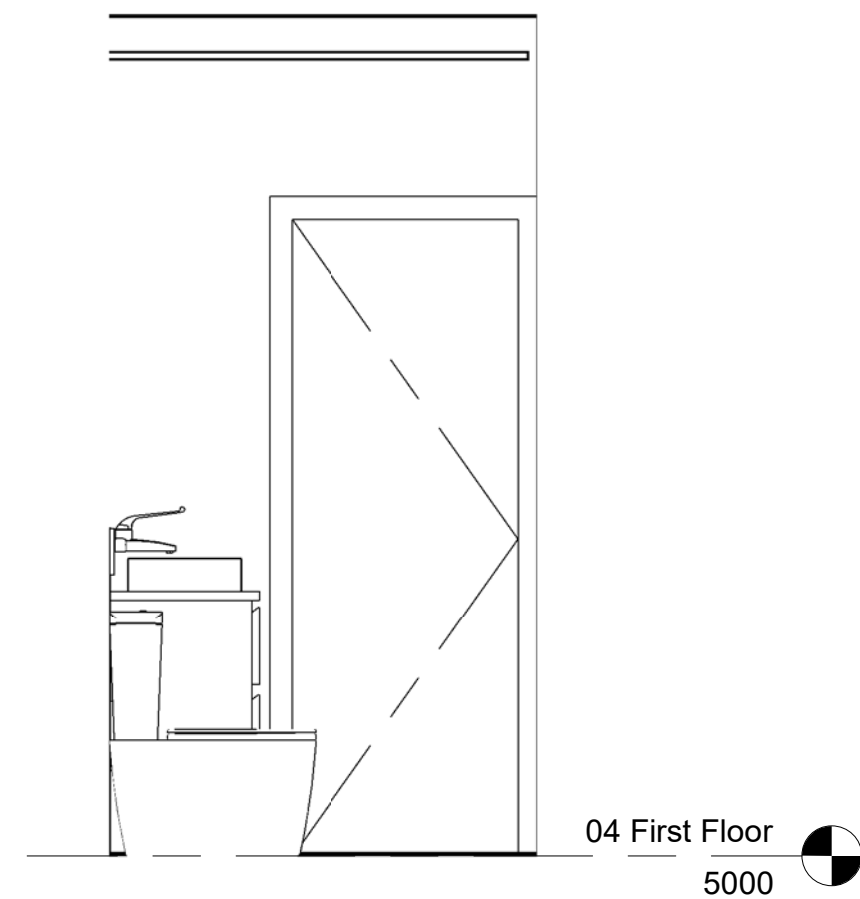


12 A4 - Bath Elevation C
1 : 25

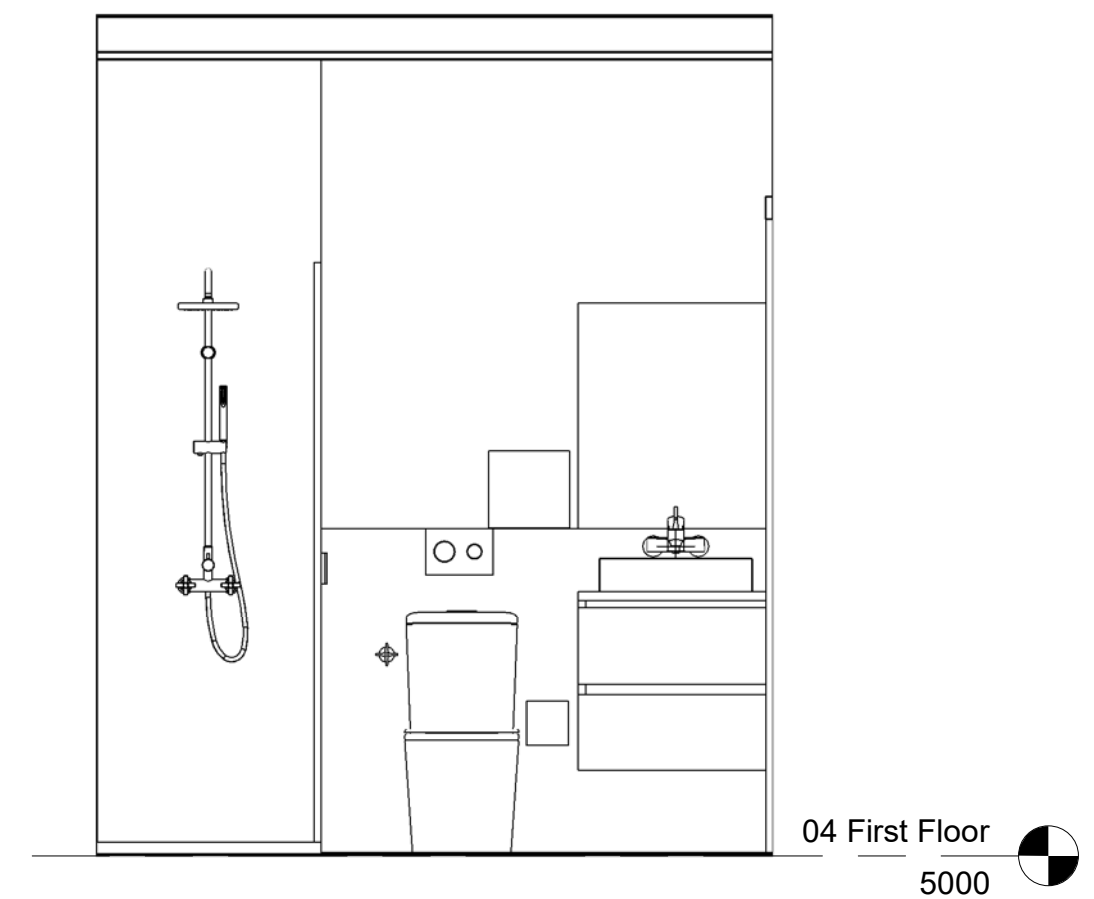


13 A4 - Bath Elevation D
1 : 25

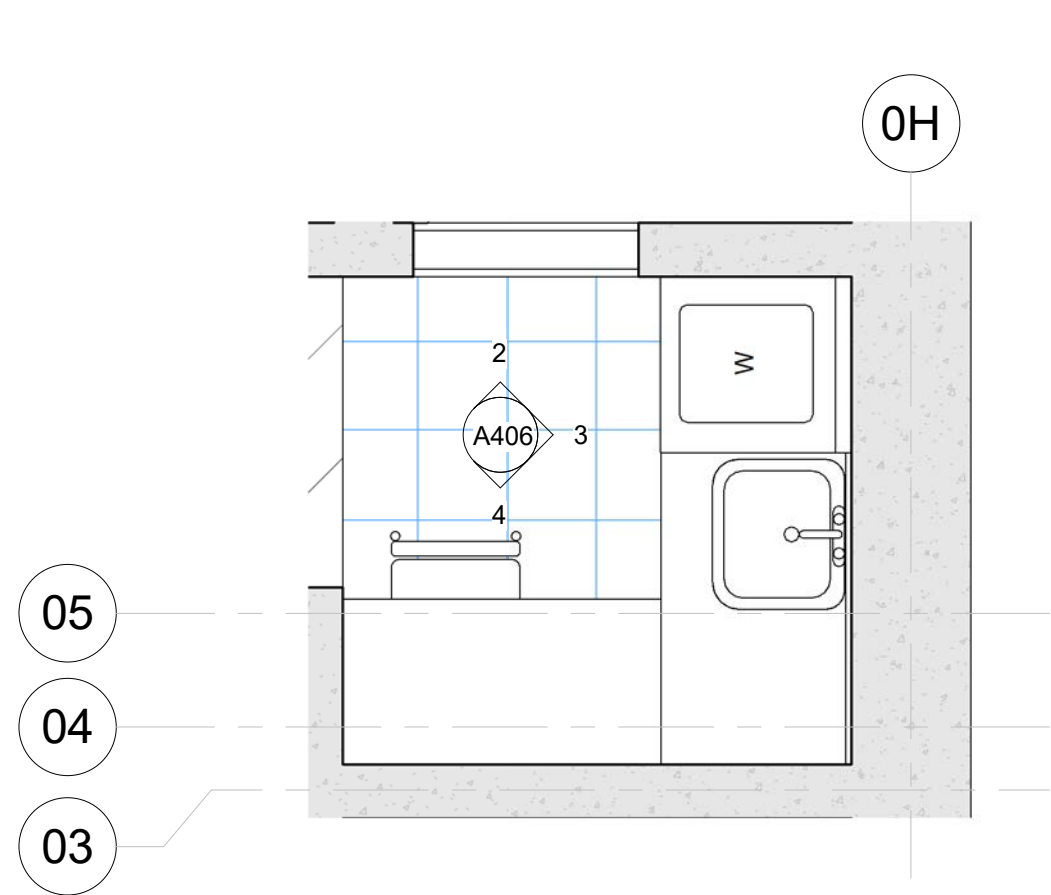


1 A4 - L'dry / Study Plan
1 : 25

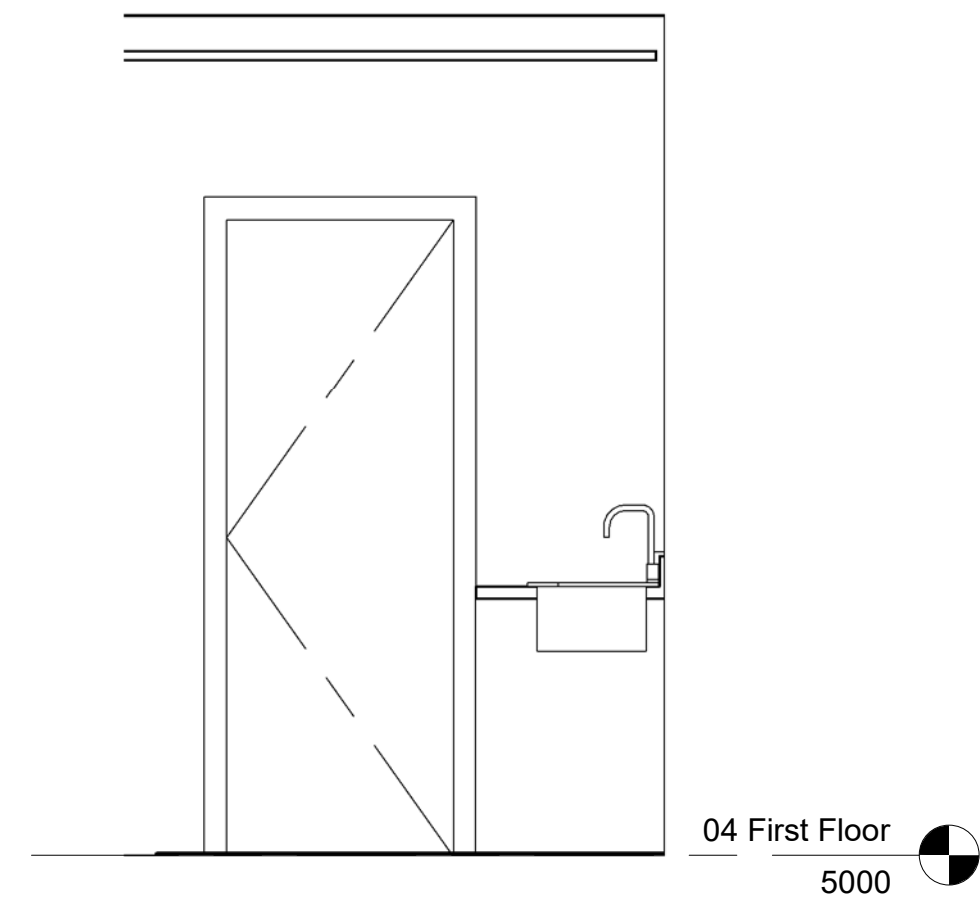


2 A4 - L'dry / Study Elevation A
1 : 25

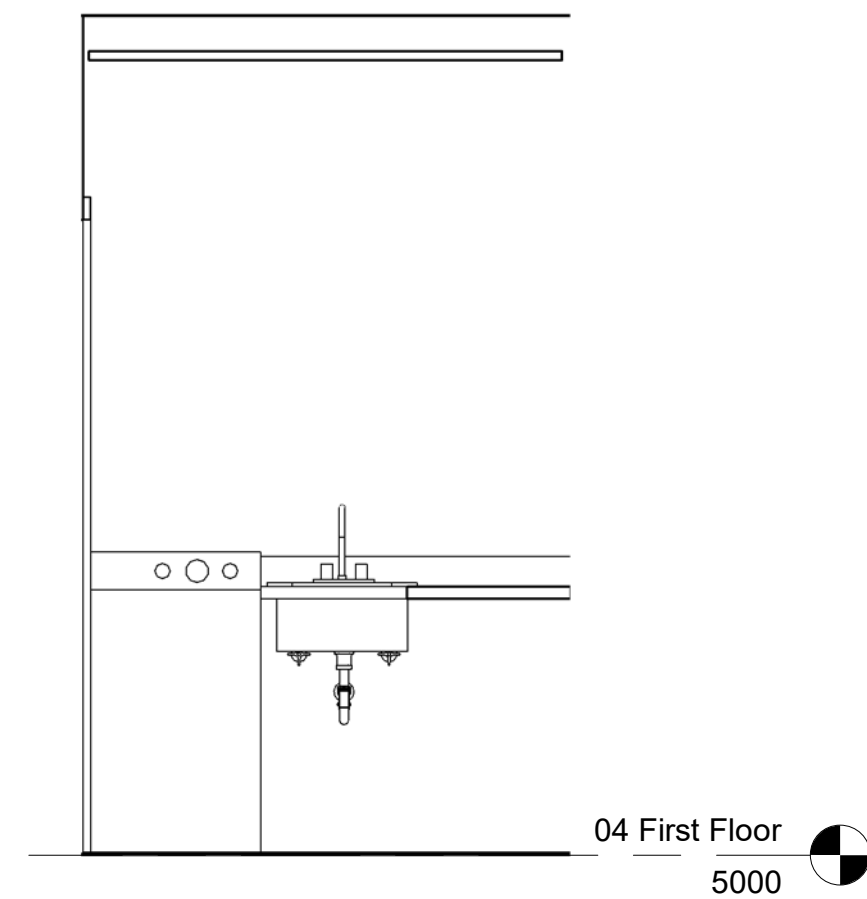


3 A4 - L'dry / Study Elevation B
1 : 25

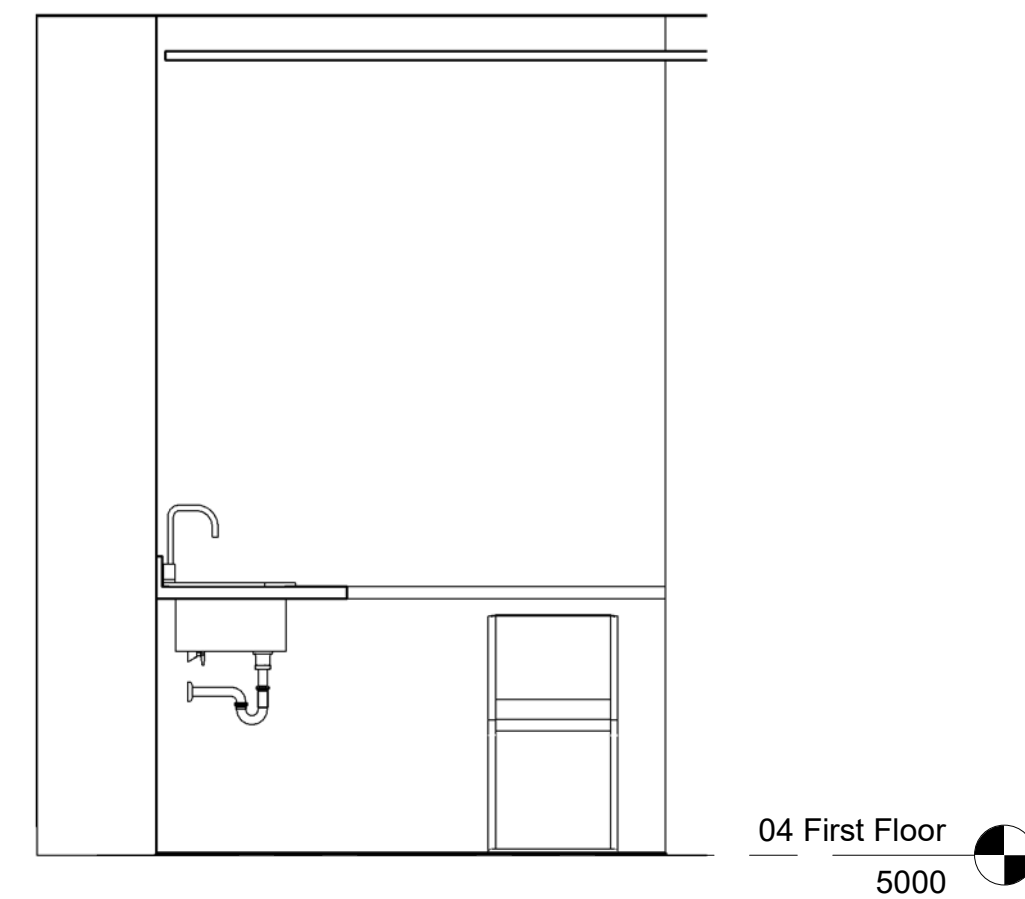


4 A4 - L'dry / Study Elevation C
1 : 25

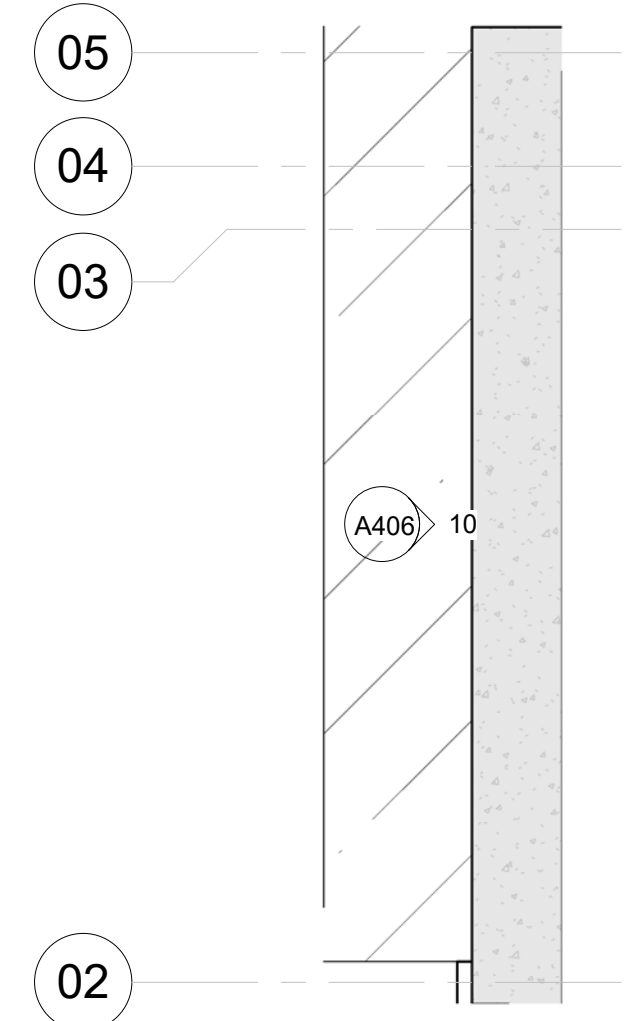


9 A4 - Living Plan
1 : 25

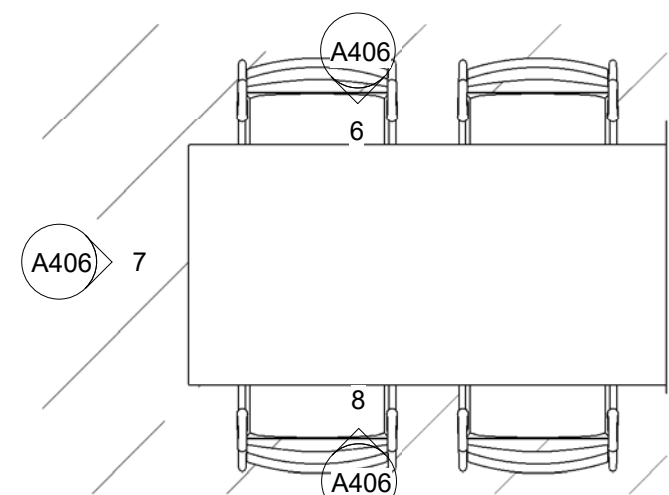


5 A4 - Dining Plan
1 : 25

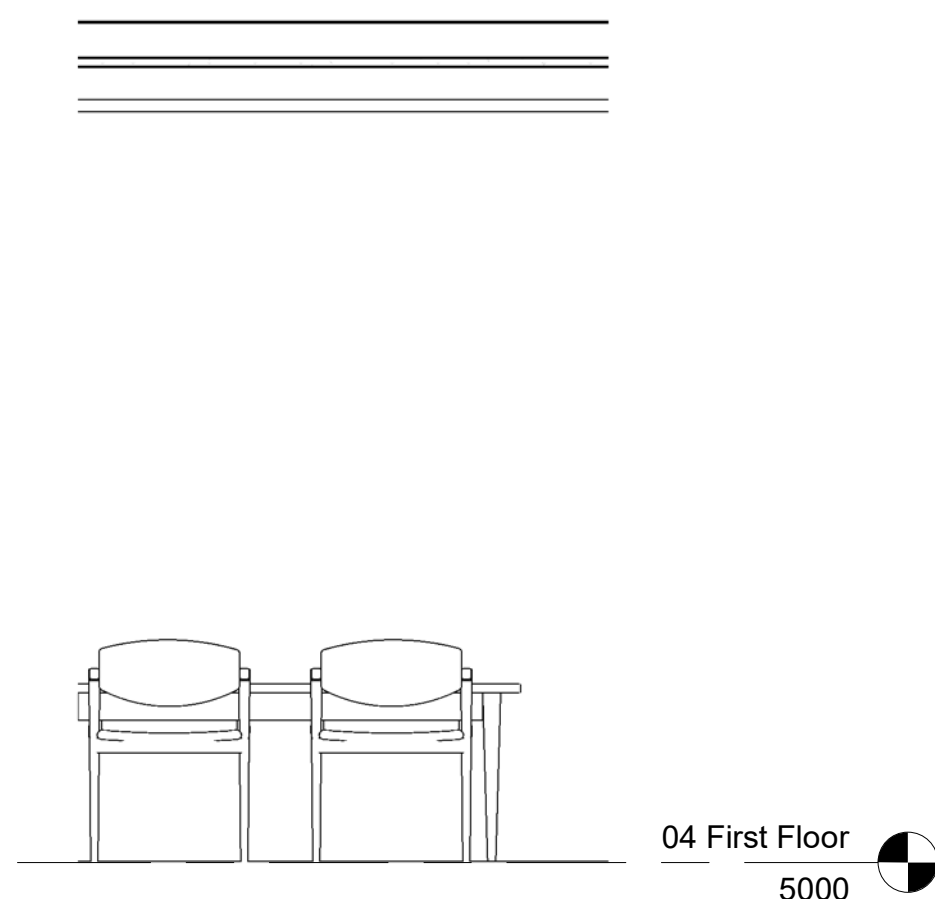


6 A4 - Dining Elevation A
1 : 25

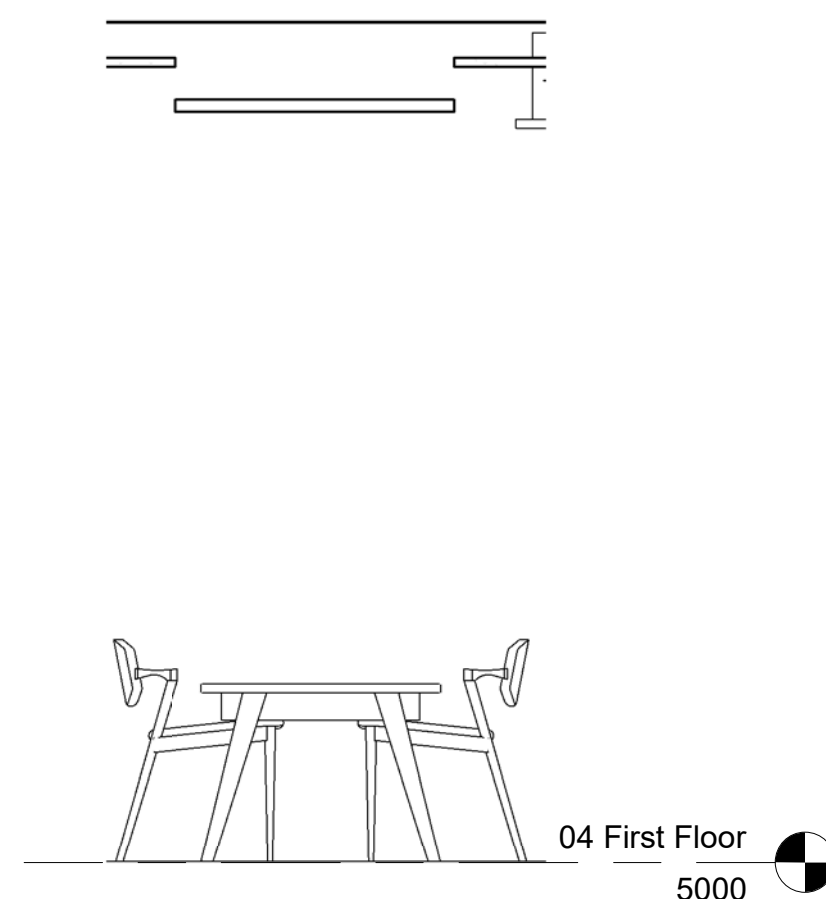


7 A4 - Dining Elevation B
1 : 25

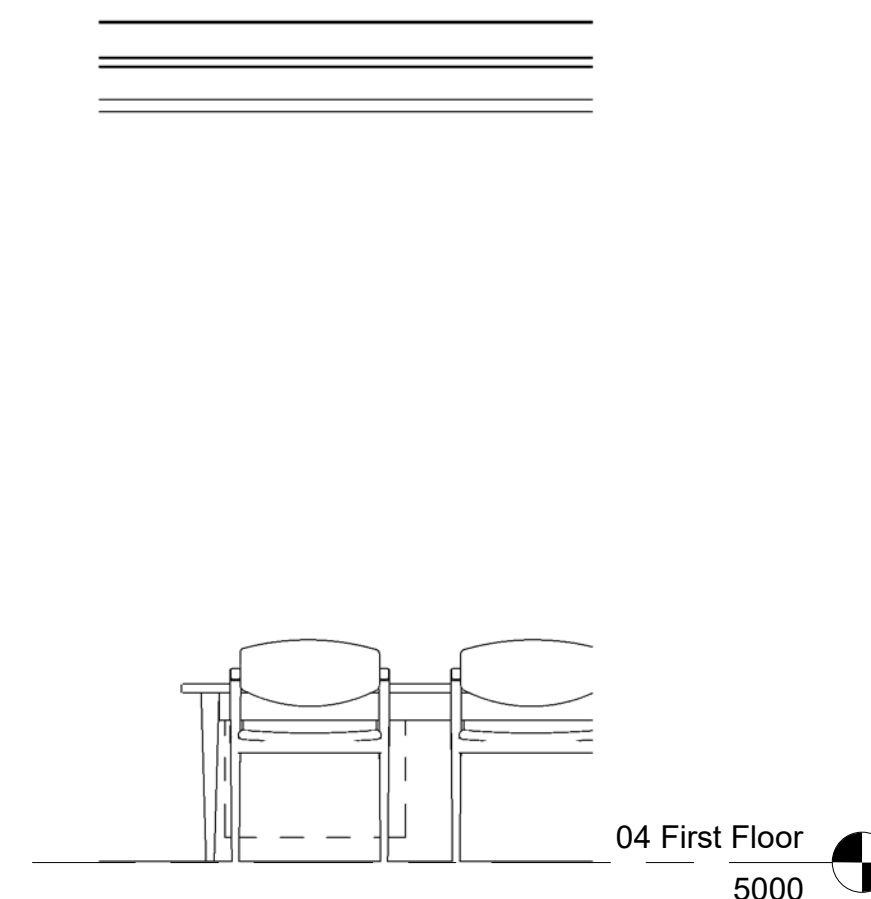


8 A4 - Dining Elevation C
1 : 25

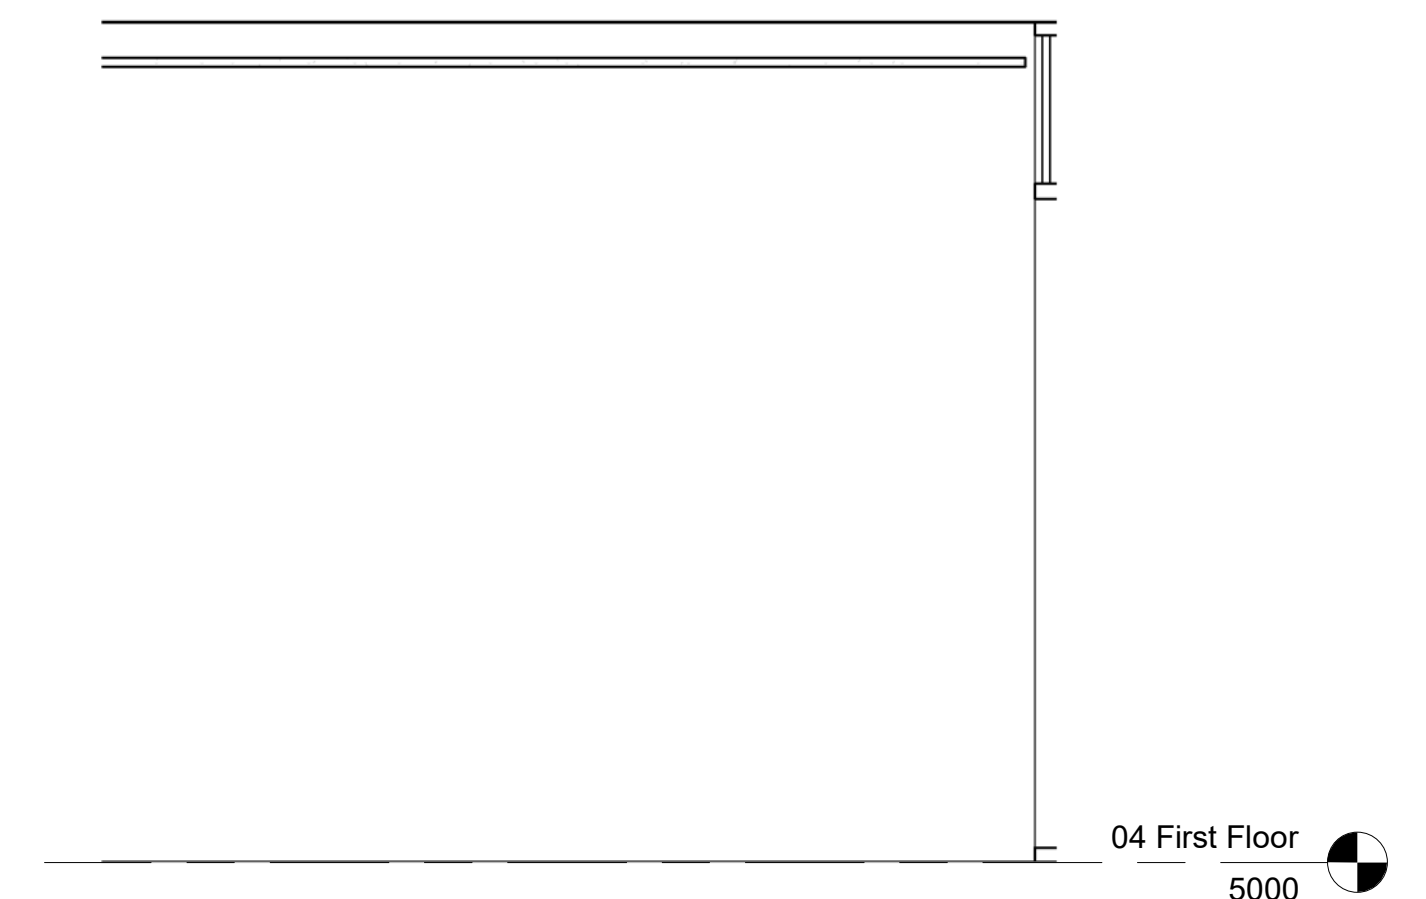


10 A4 - Living Elevation
1 : 25

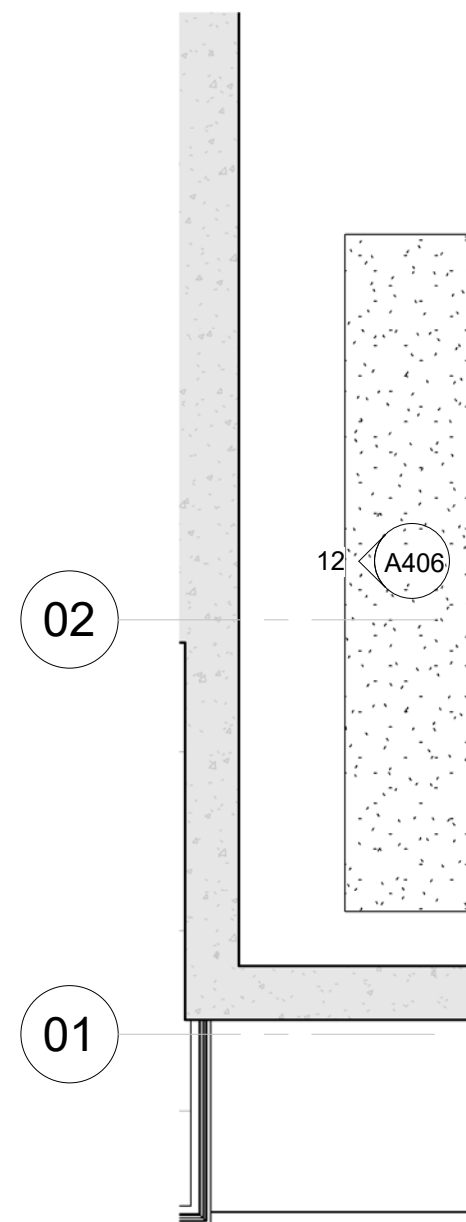


11 A4 - Bed Plan
1 : 25

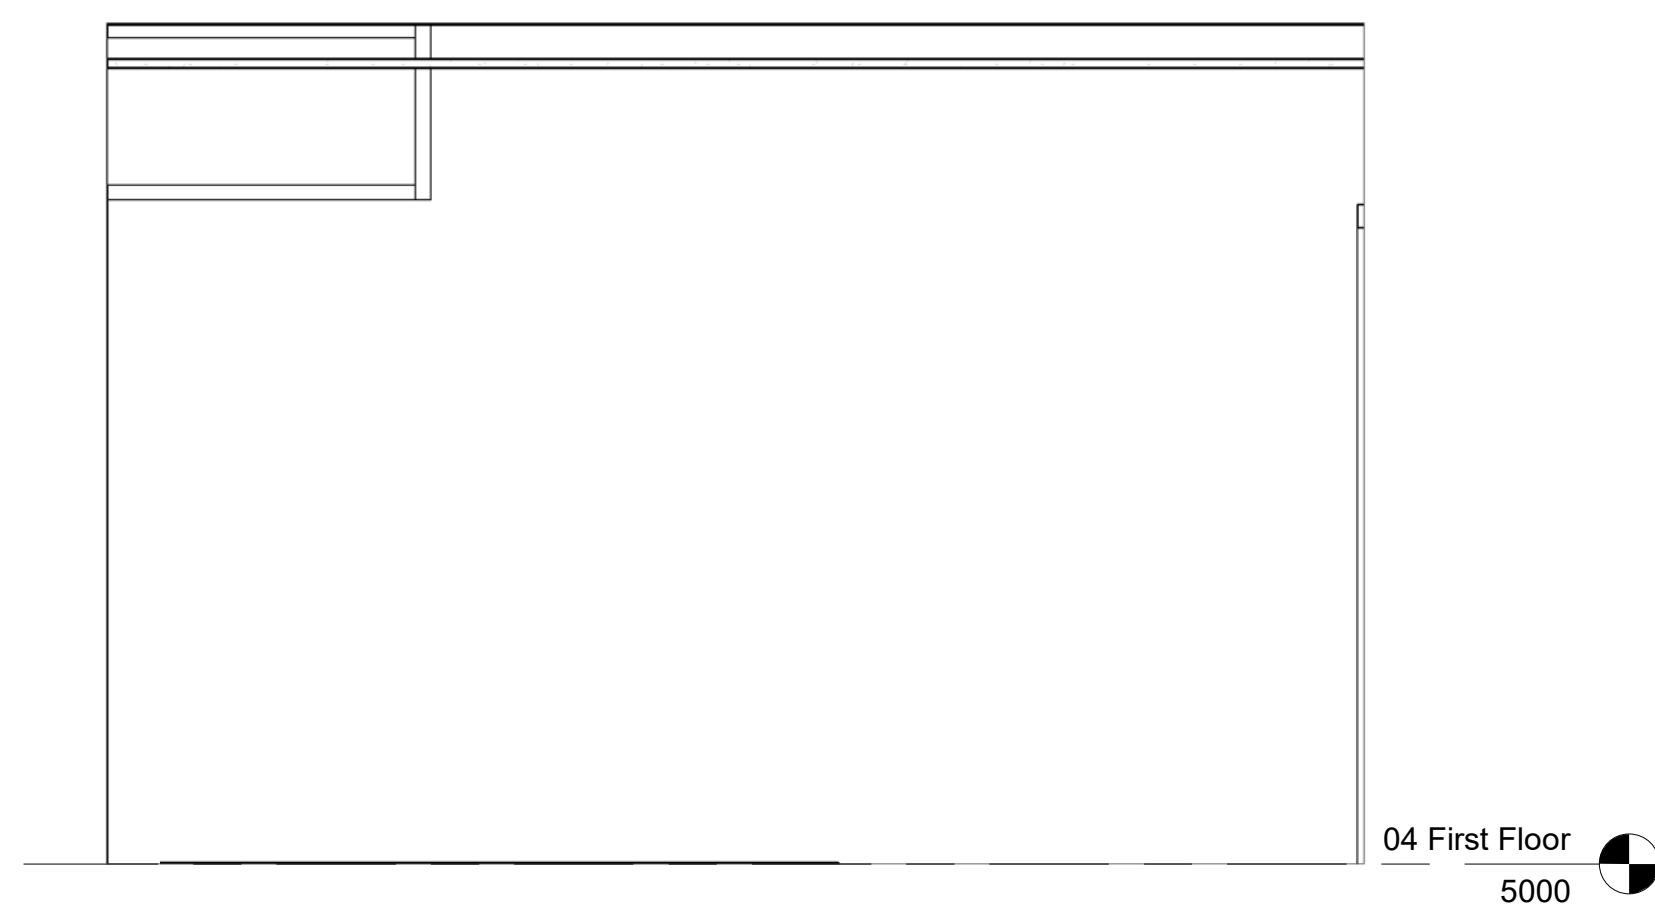

12 A4 - Bed Elevation
1 : 25

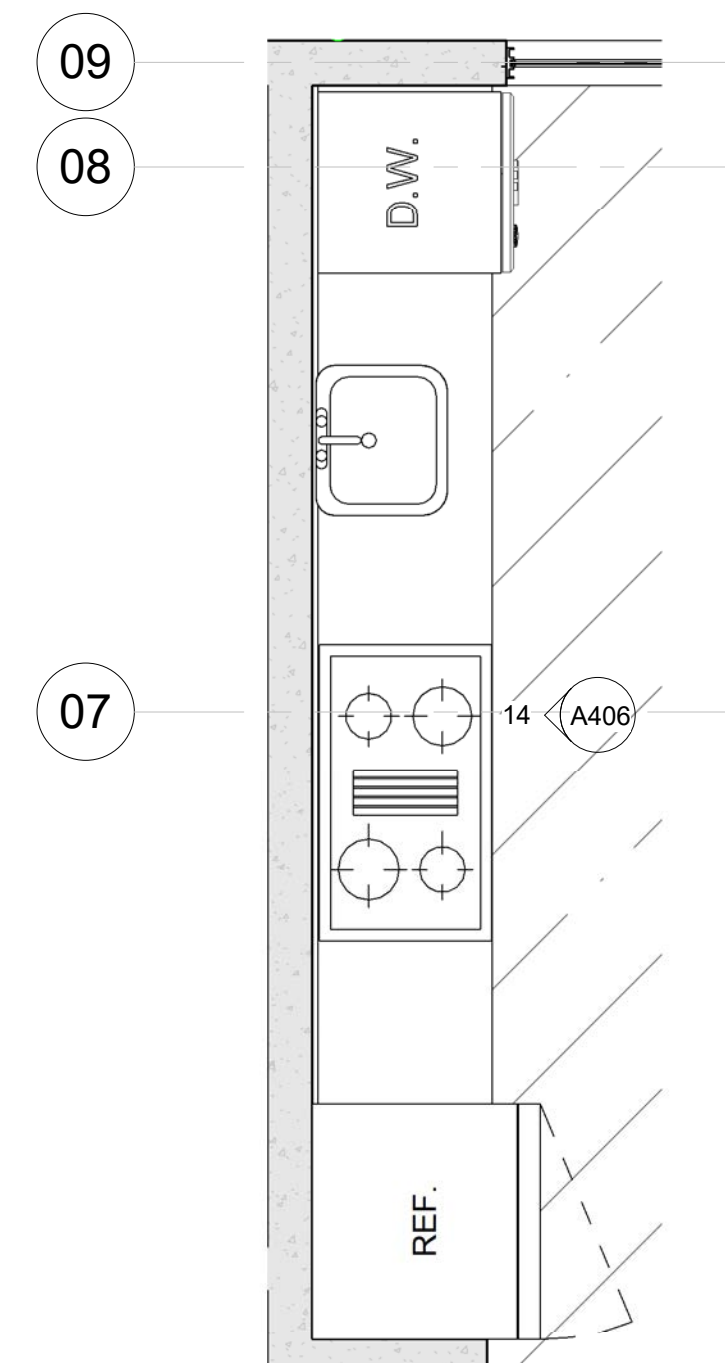


13 A5 - Kitchen Plan
1 : 25

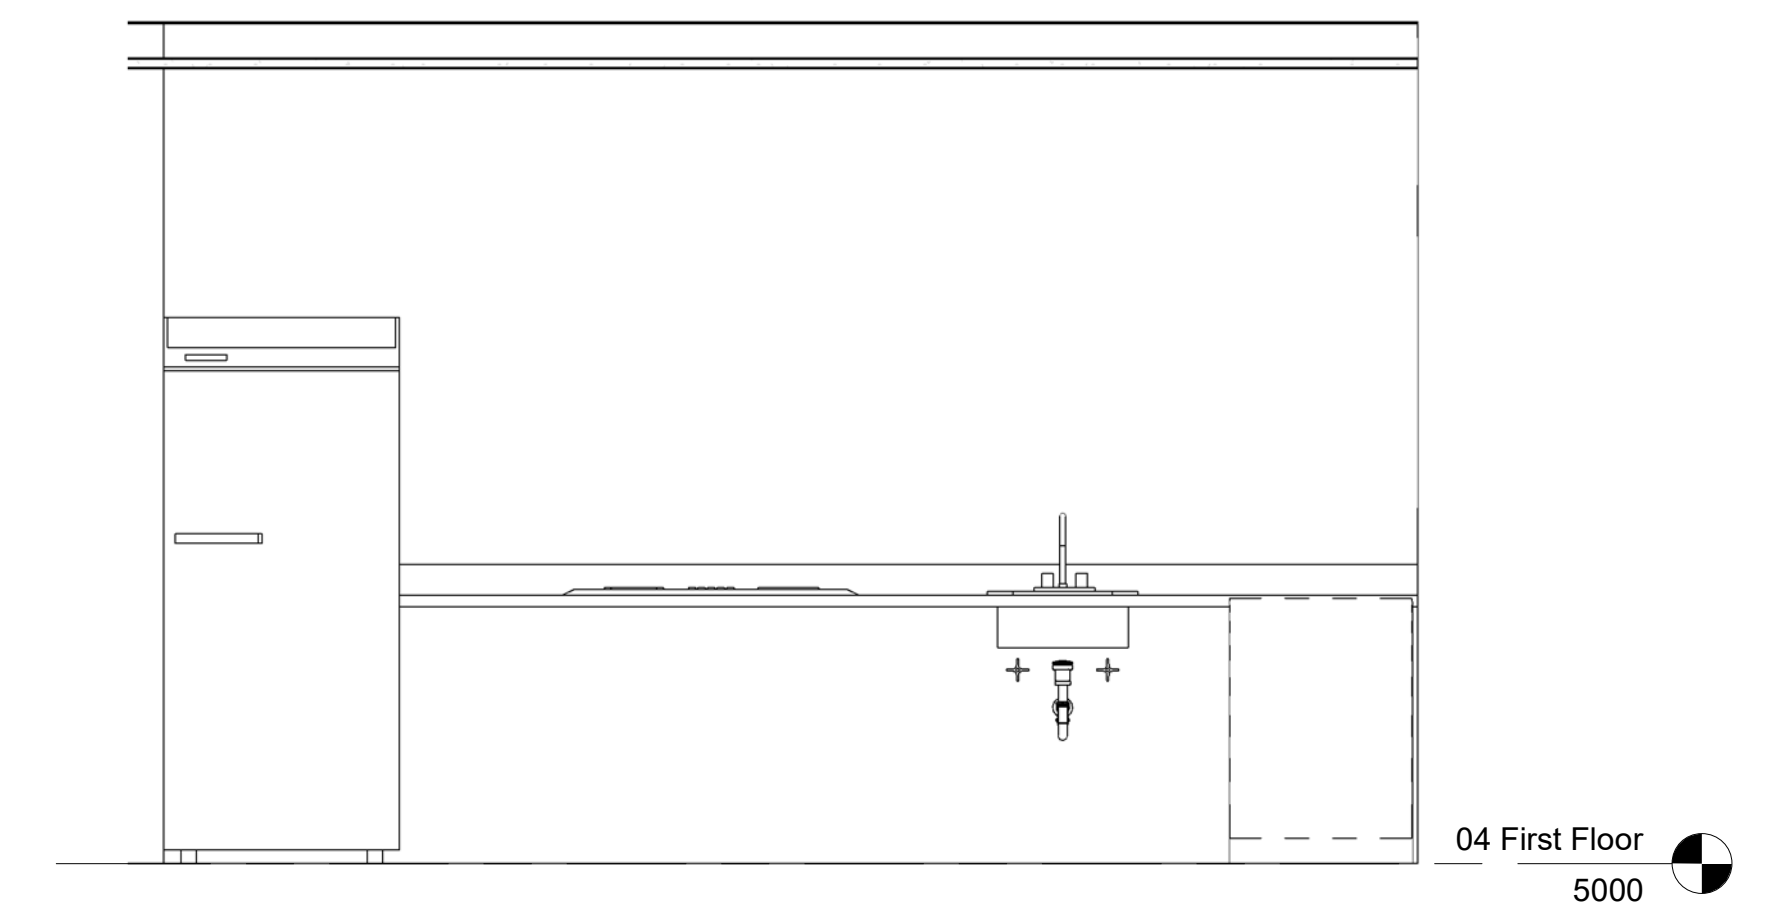


14 A5 - Kitchen Elevation
1 : 25


0G

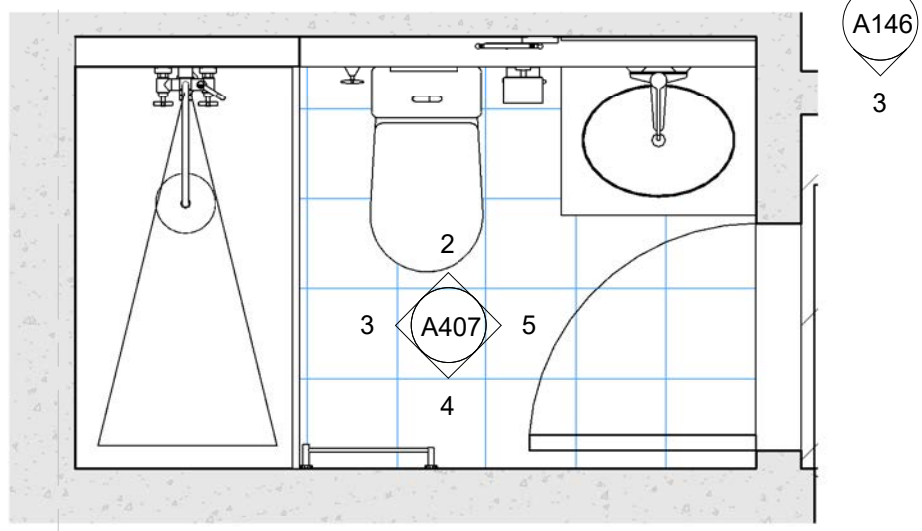


1 A5 - Bath Plan
1 : 25

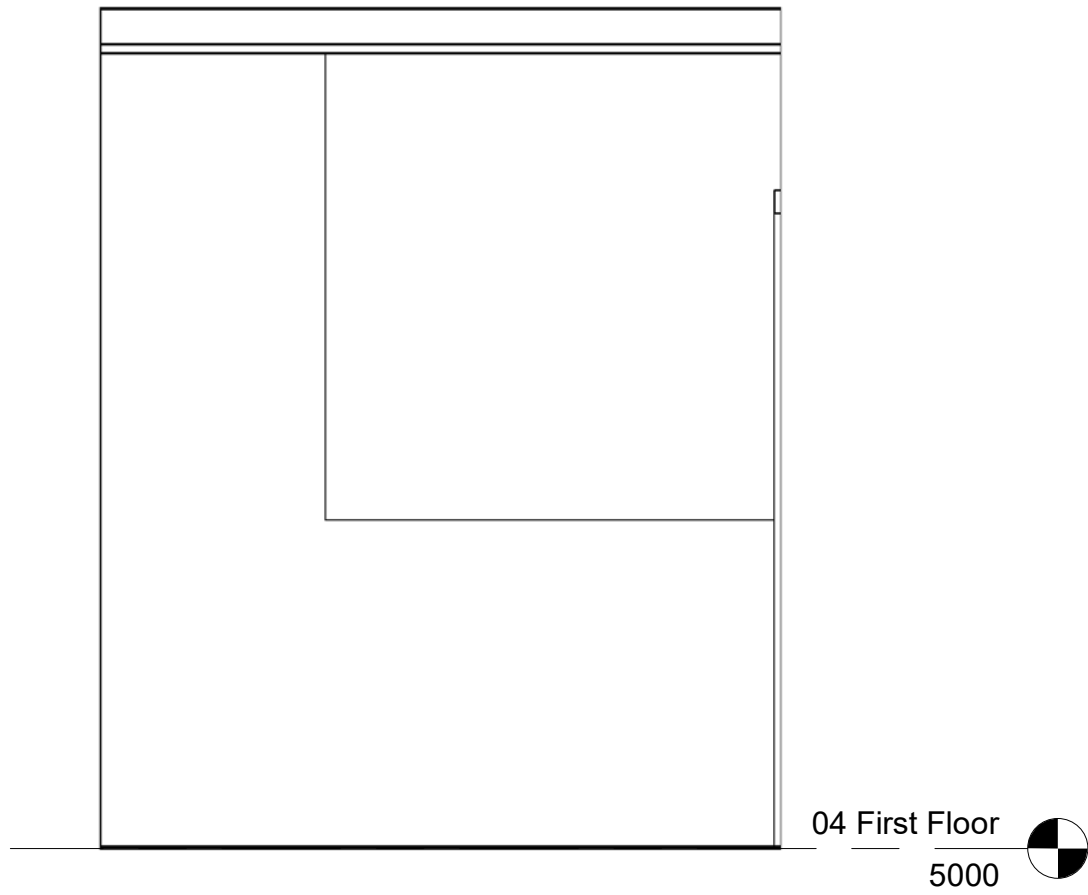


2 A5 - Bath Elevation A
1 : 25

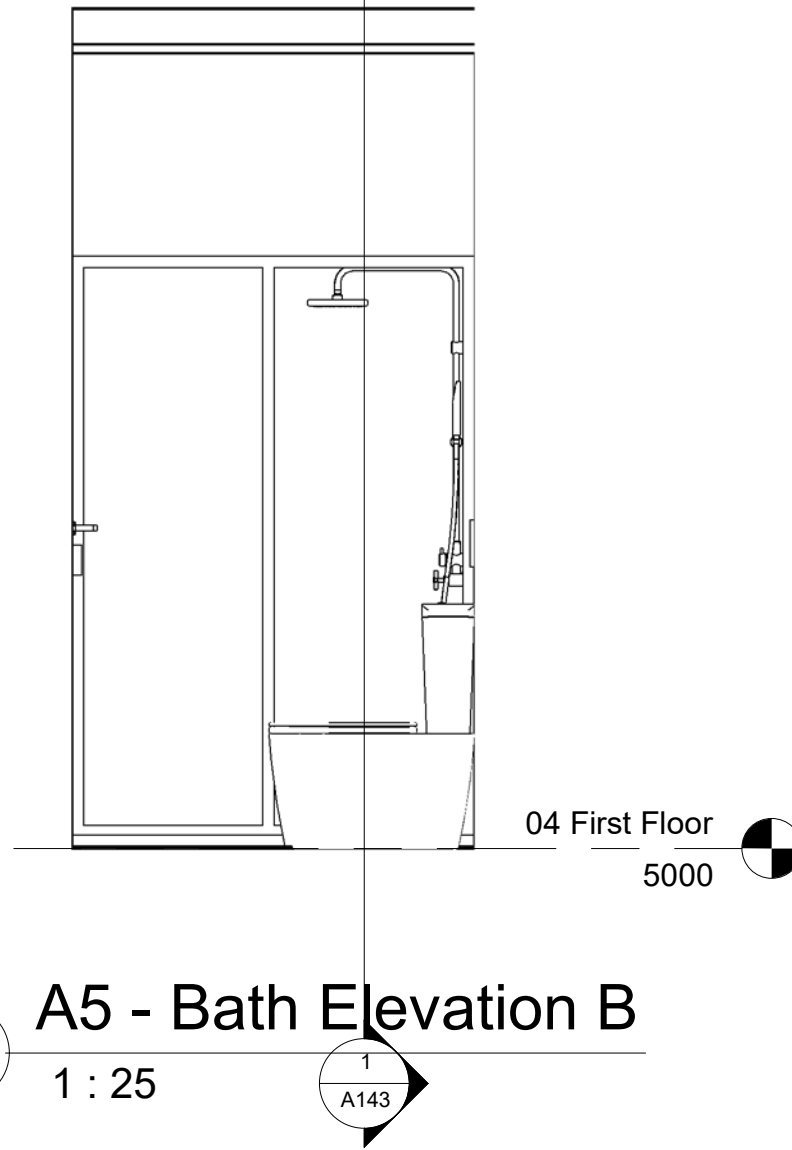


3 A5 - Bath Elevation B
1 : 25

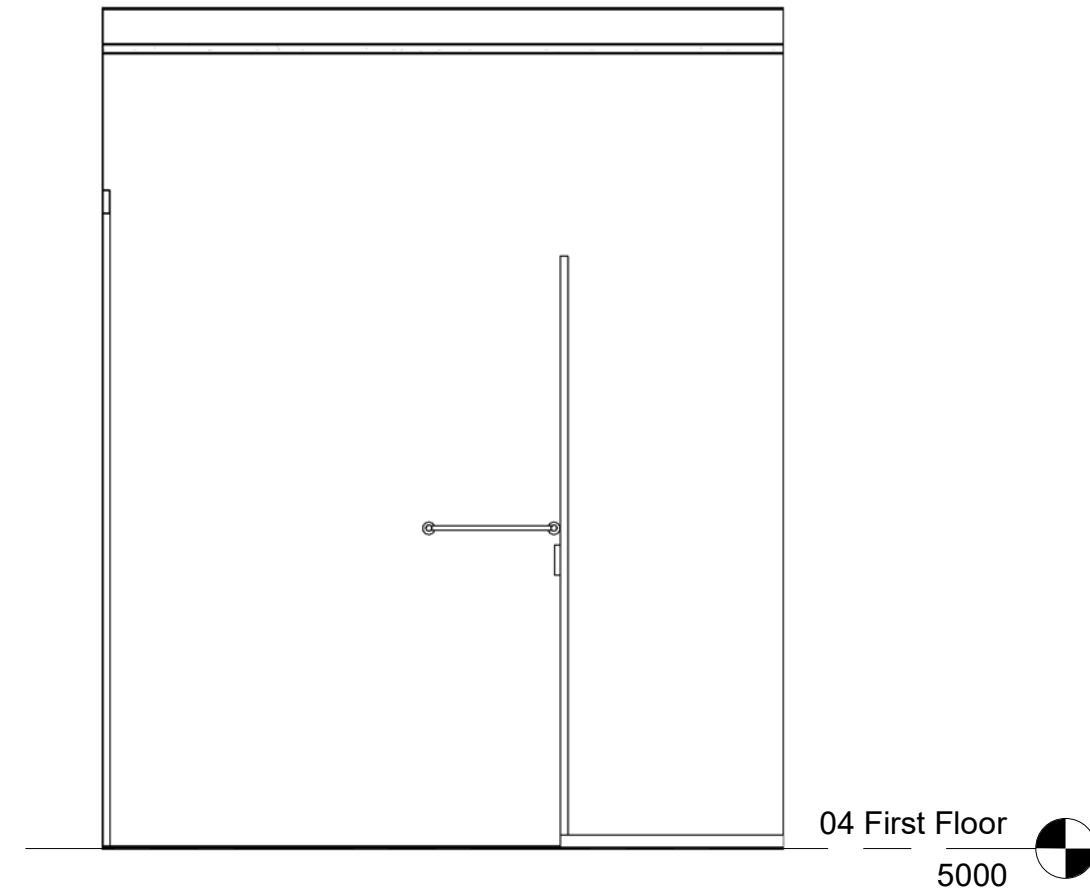


4 A5 - Bath Elevation C
1 : 25

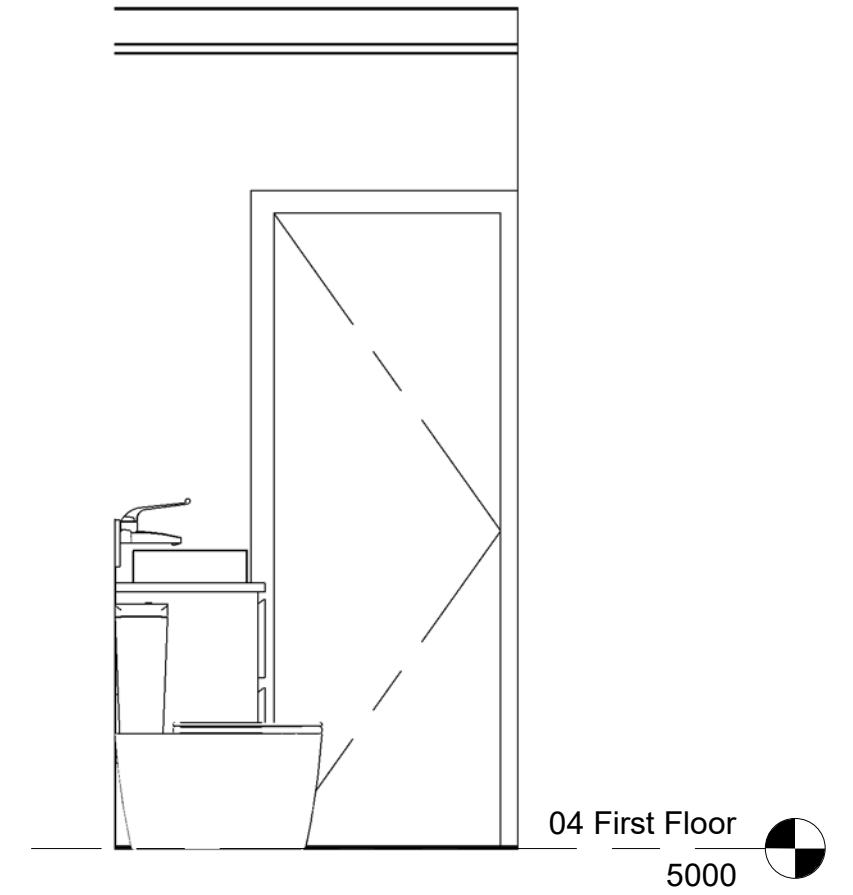


5 A5 - Bath Elevation D
1 : 25

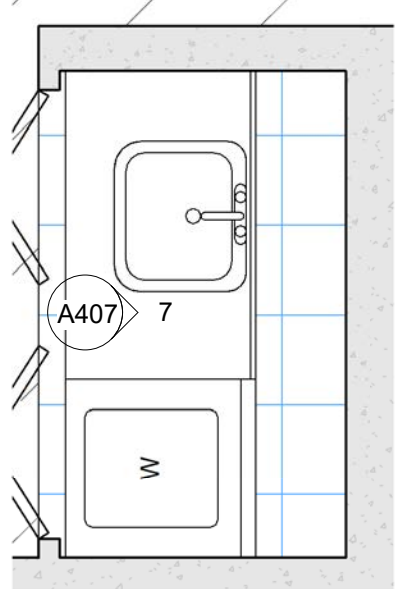


6 A5 - Laundry Plan
1 : 25

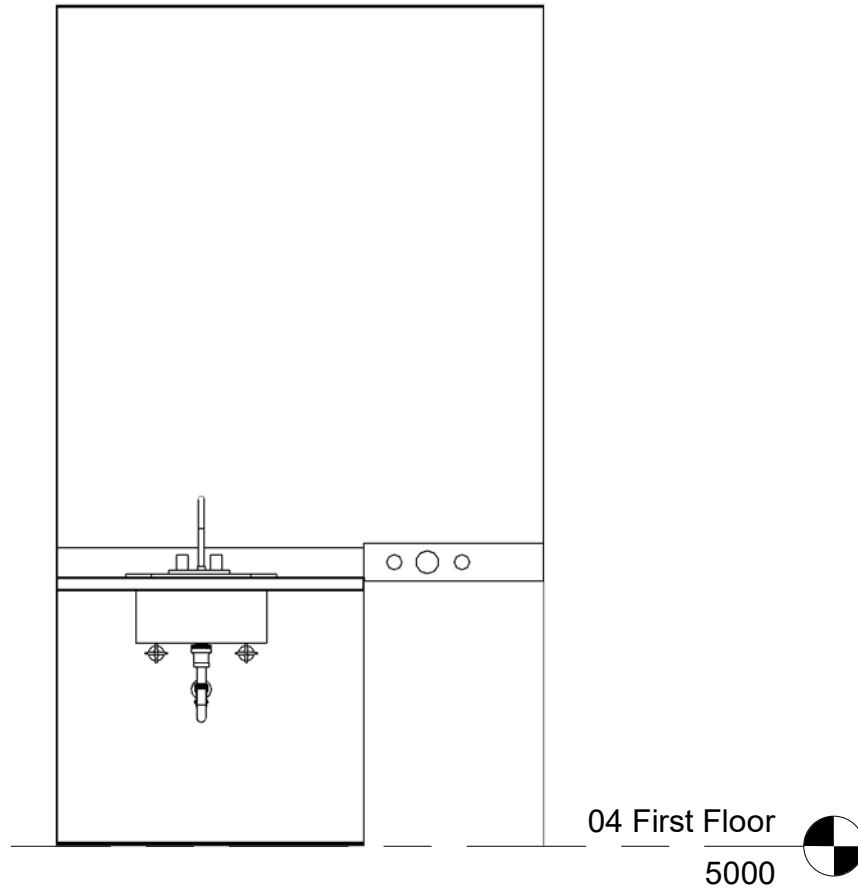


7 A5 - Laundry Elevation
1 : 25

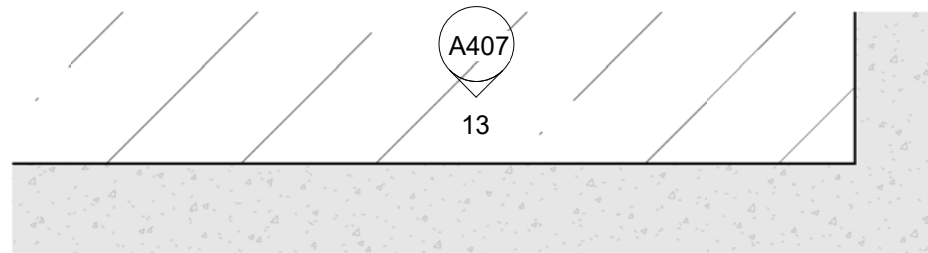


12 A5 - Living Plan
1 : 25

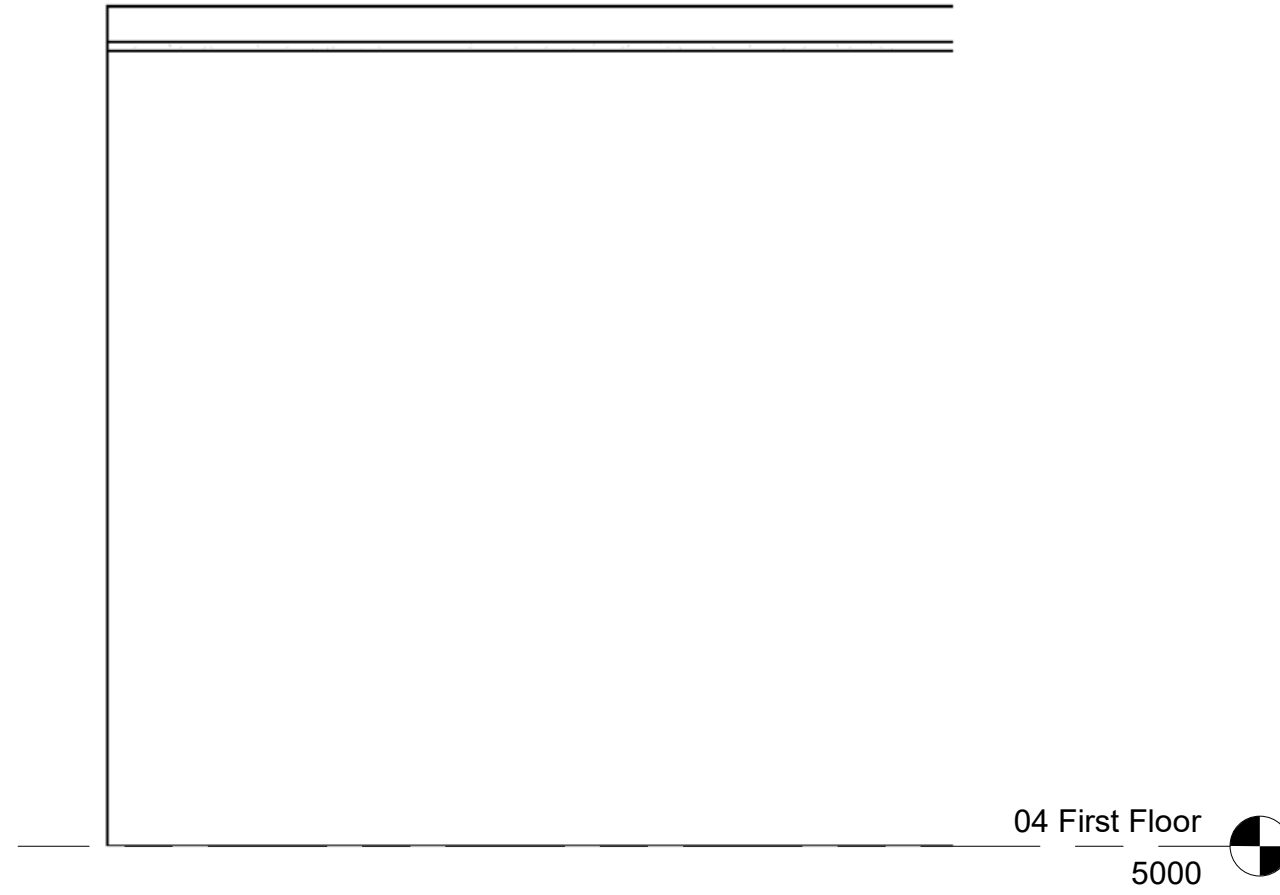


13 A5 - Living Elevation
1 : 25

 



15 A5 - Dining Elevation D
1 : 25

 


16 A5 - Dining Elevation C
1 : 25

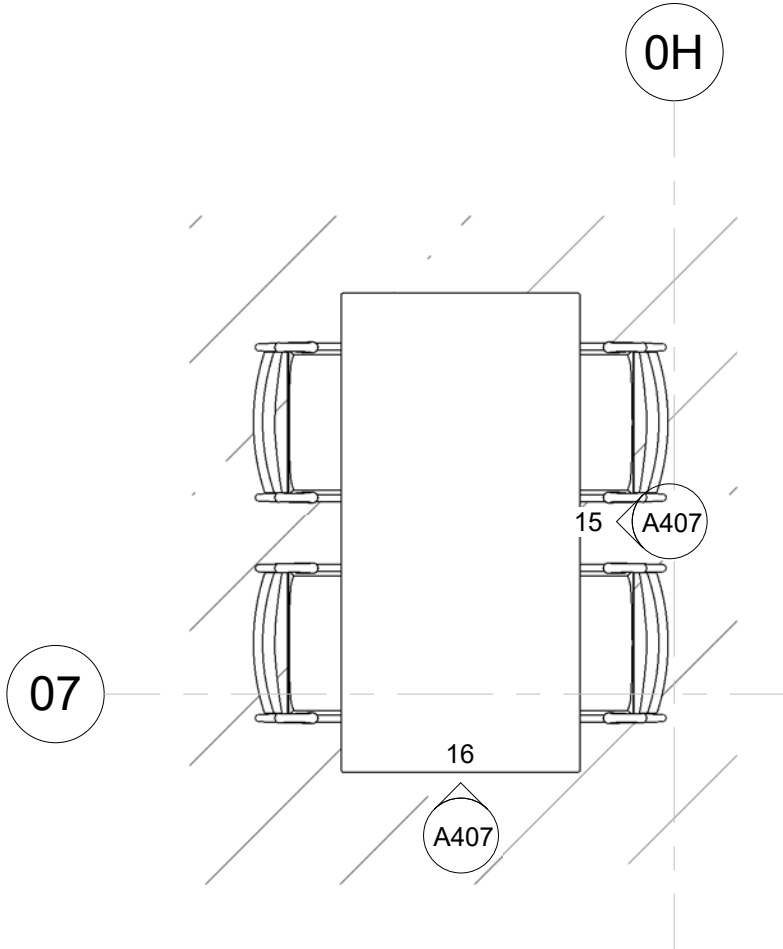


14 A5 - Dining Plan
1 : 25

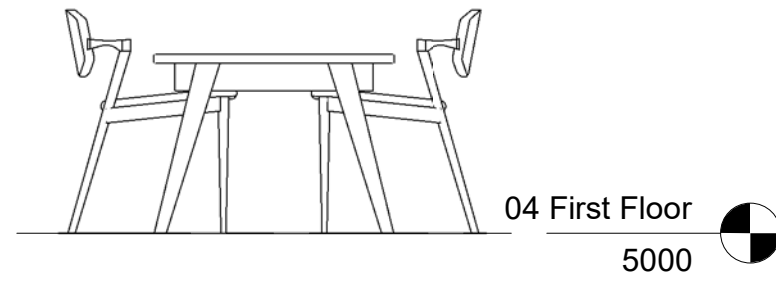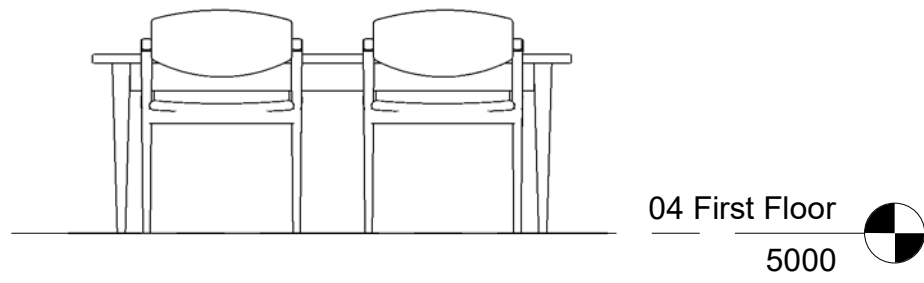


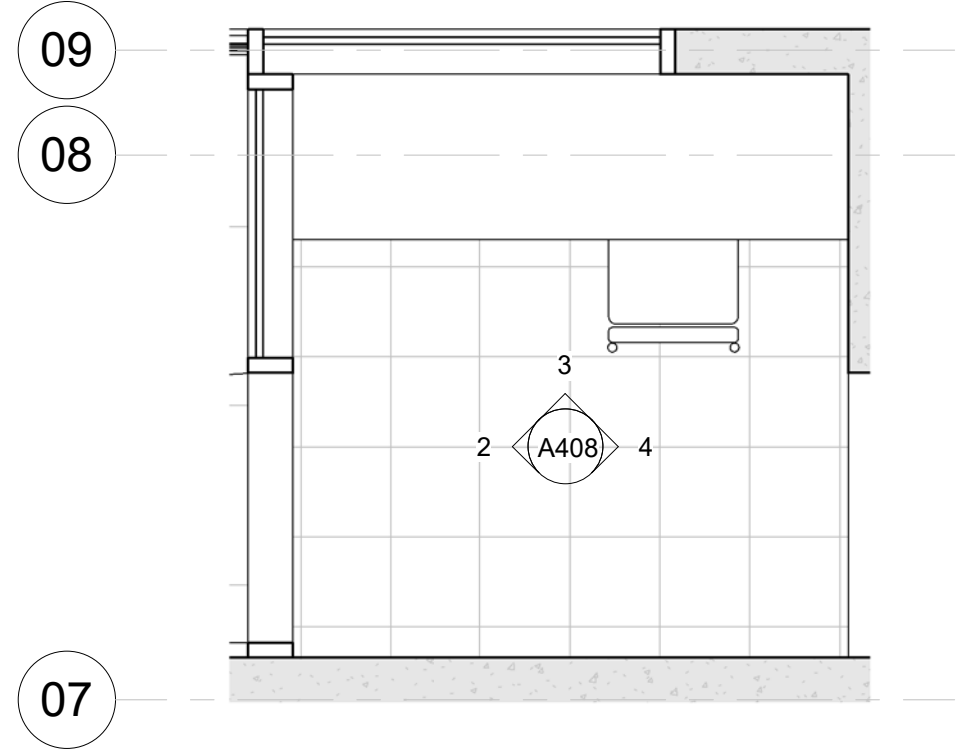


1 A5 - Study Plan
1 : 25

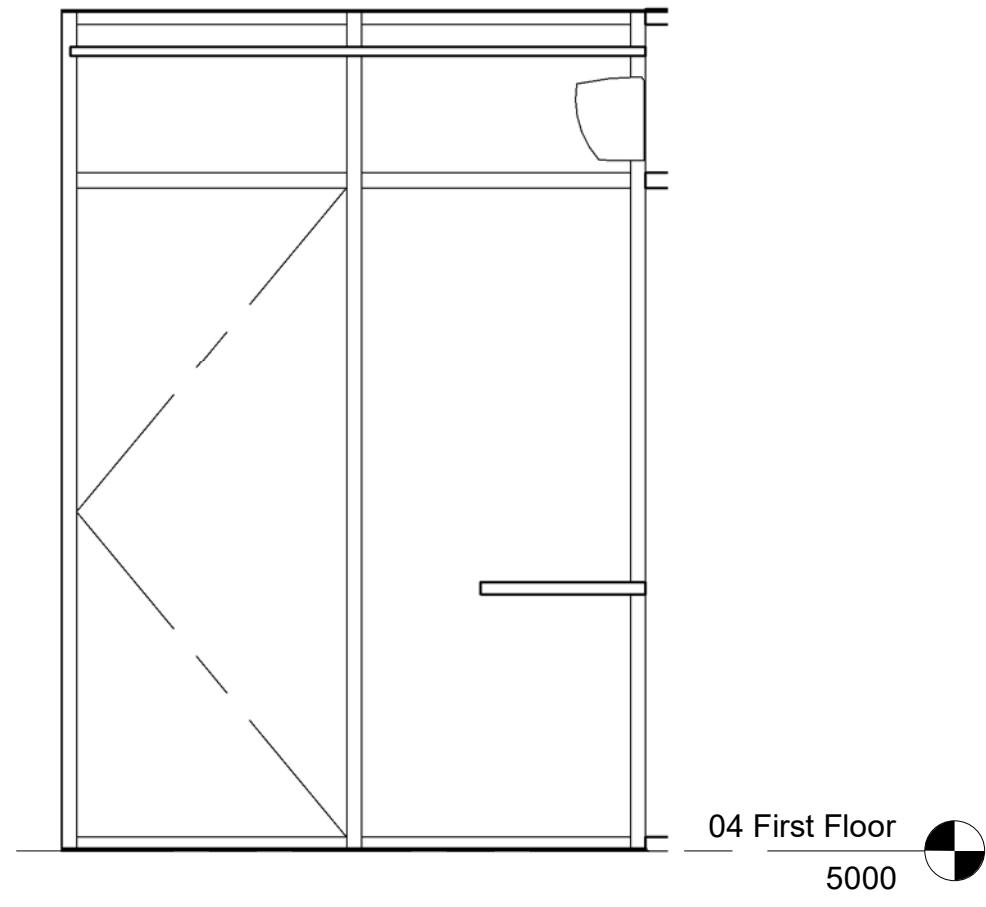


2 A5 - Study Elevation A
1 : 25

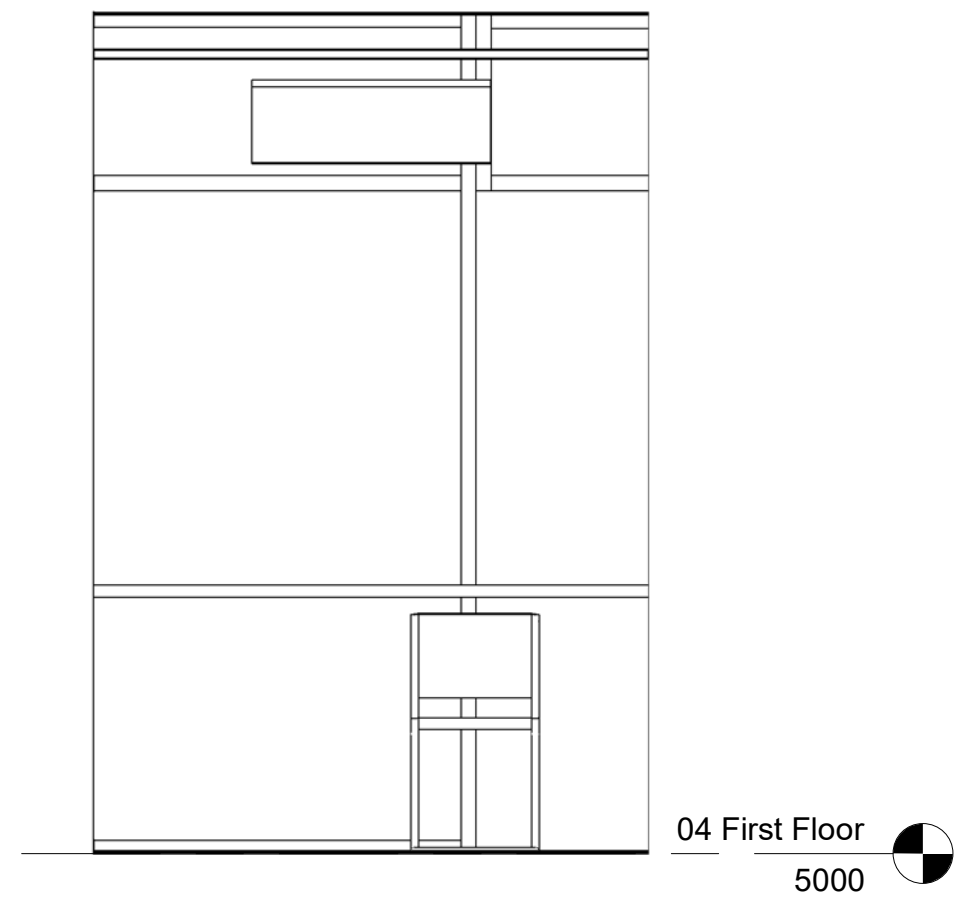


3 A5 - Study Elevation B
1 : 25

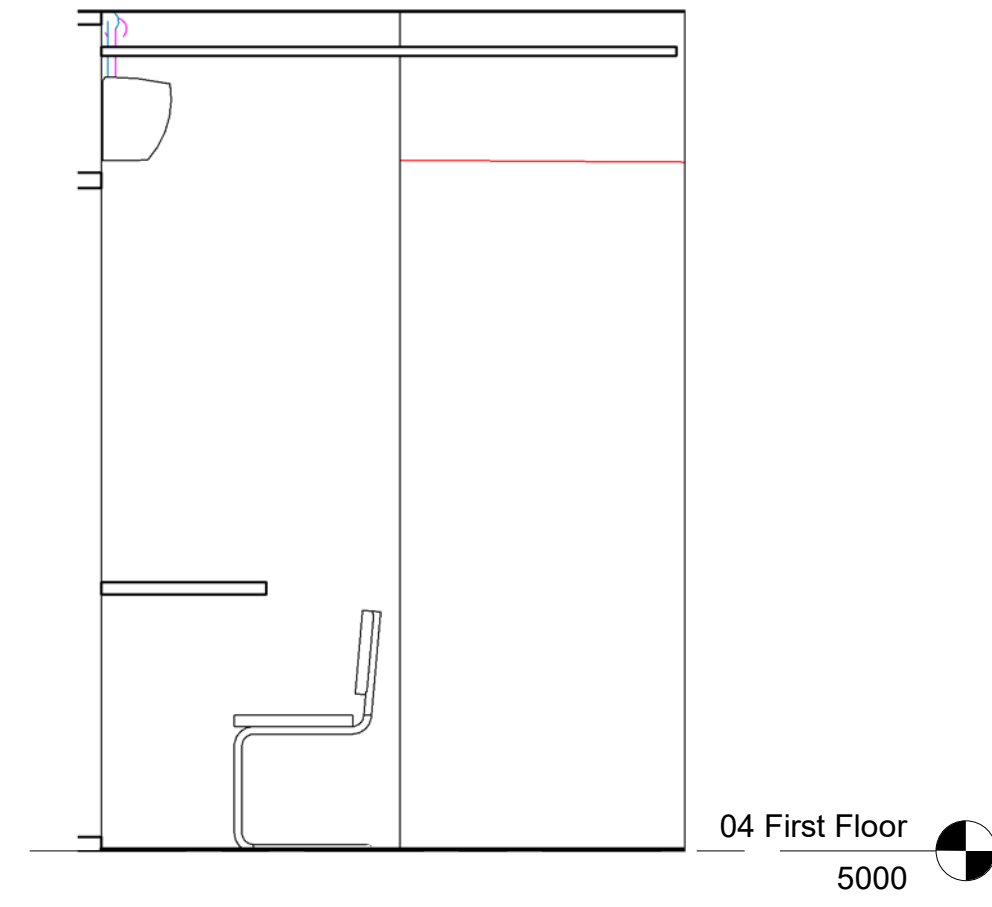


4 A5 - Study Elevation C
1 : 25

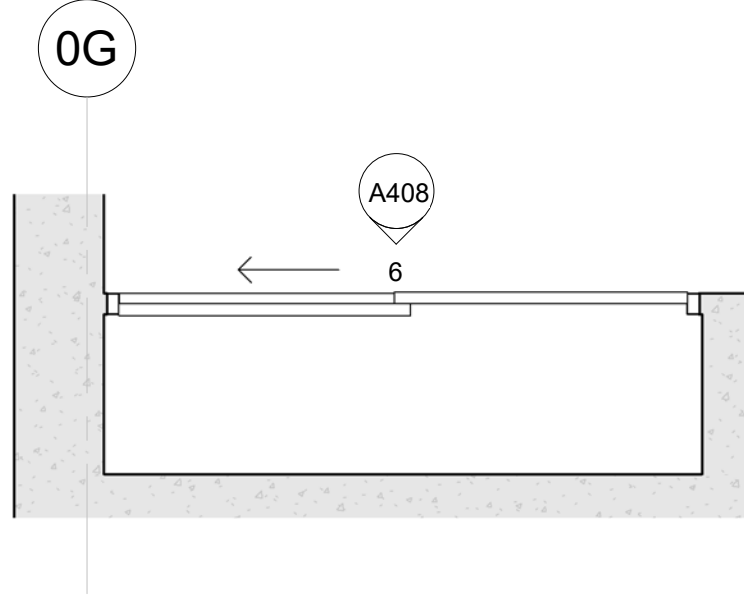


5 A5 - Robe Plan
1 : 25

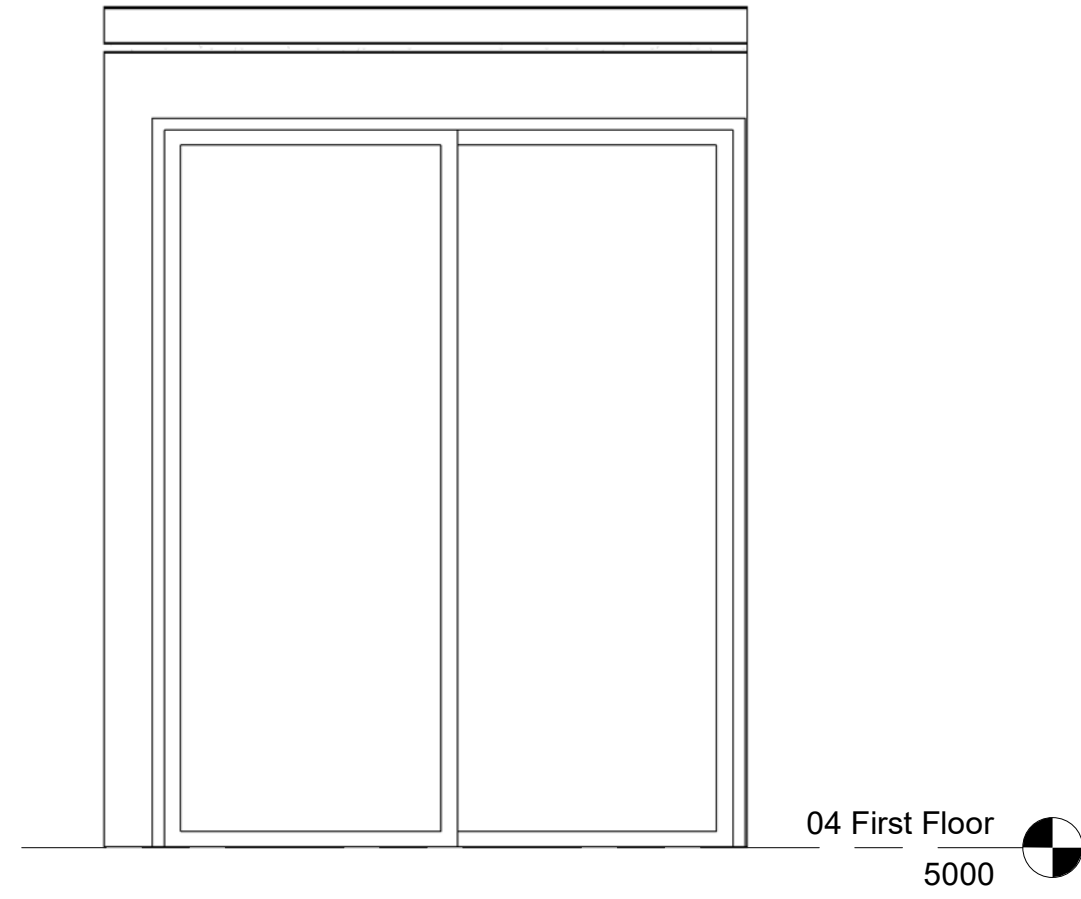


6 A5 - Robe Elevation
1 : 25

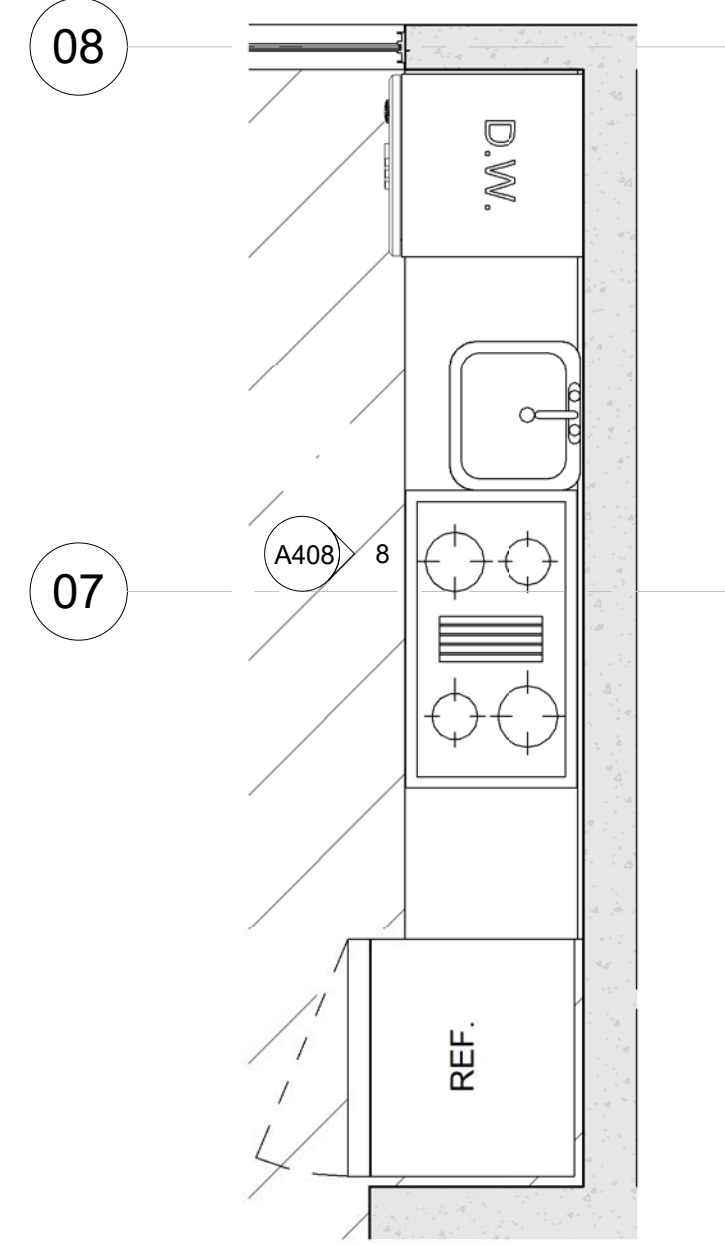


7 B1 - Kitchen Plan
1 : 25

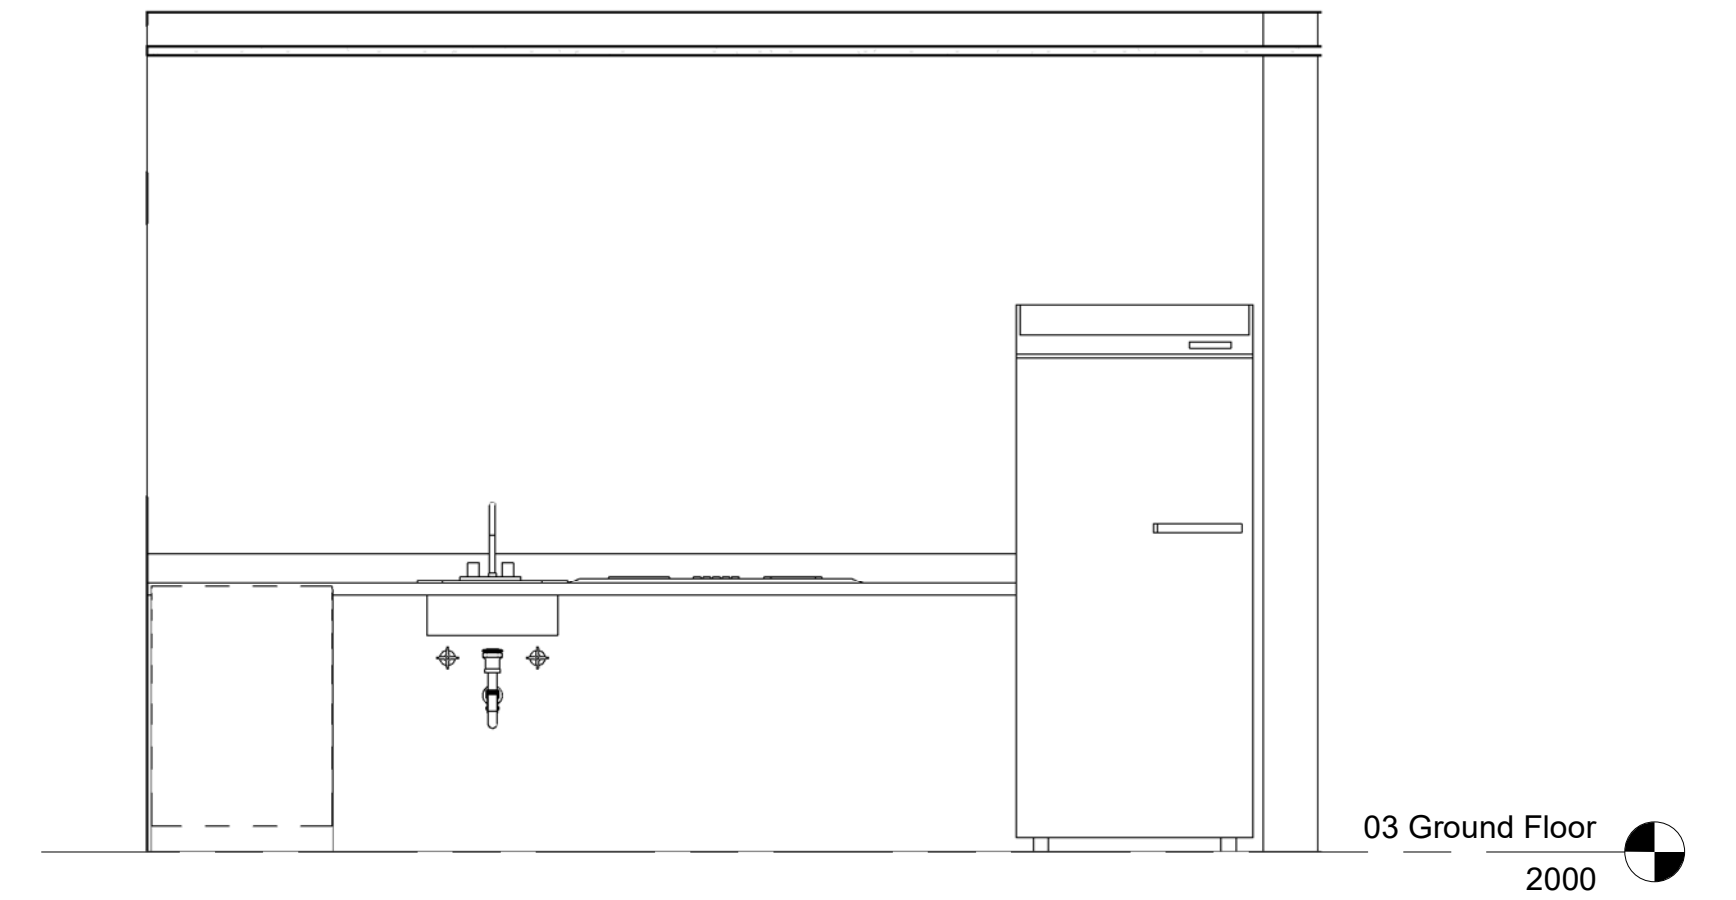


8 B1 - Kitchen Elevation
1 : 25

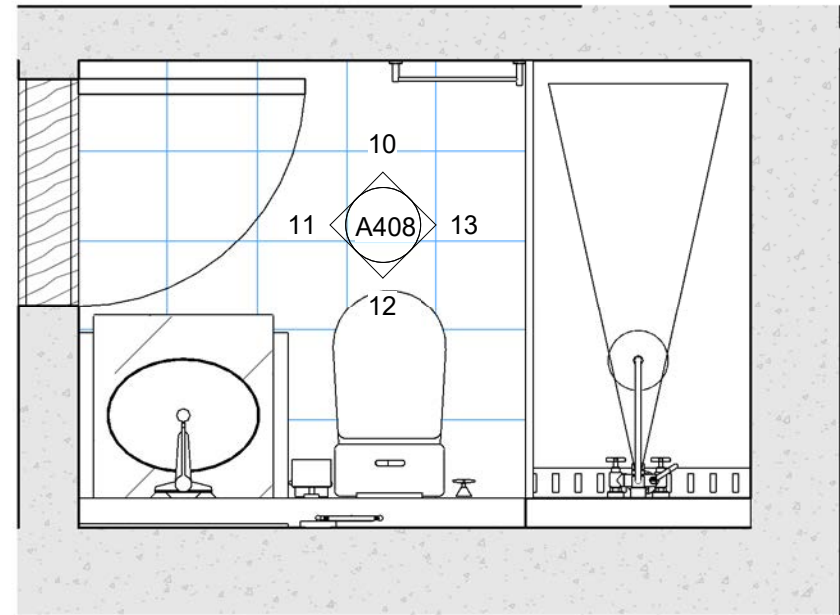


9 B1 - Bath Plan
1 : 25

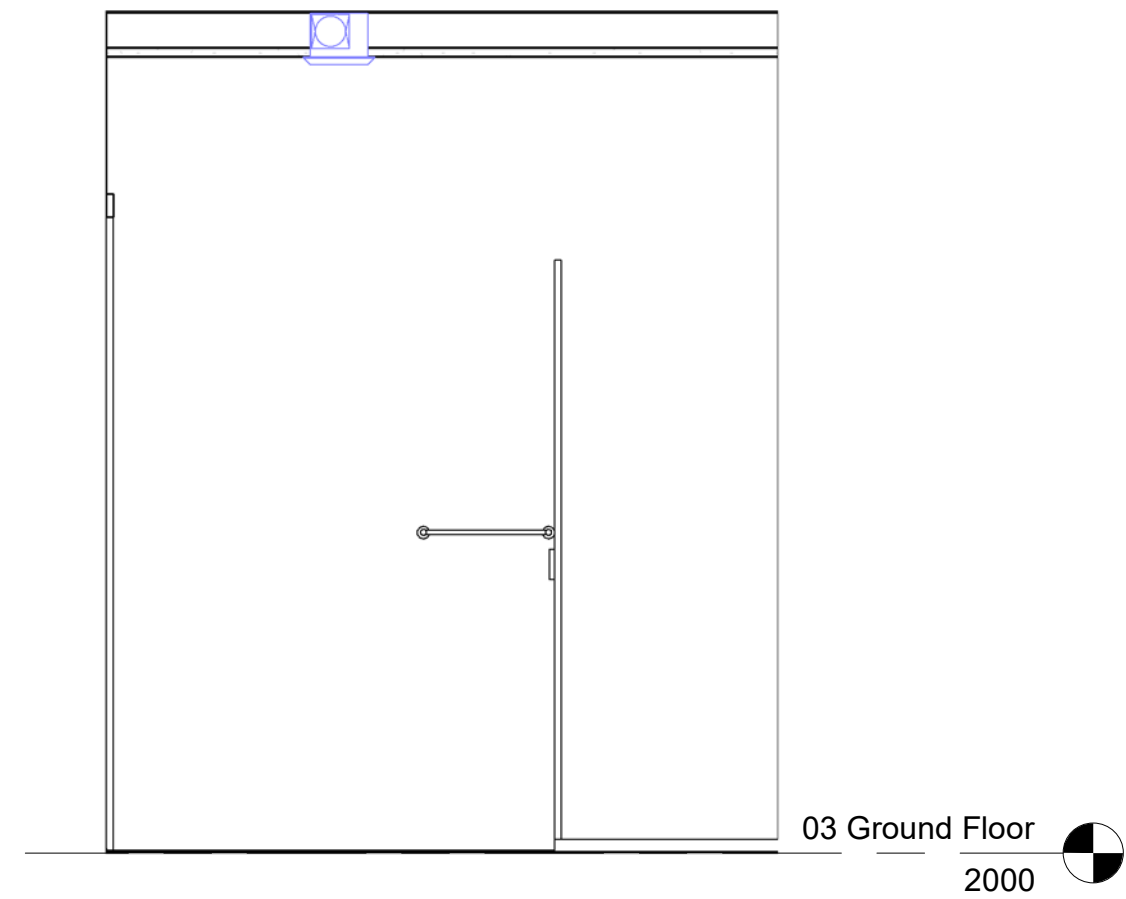


10 B1 - Bath Elevation A
1 : 25

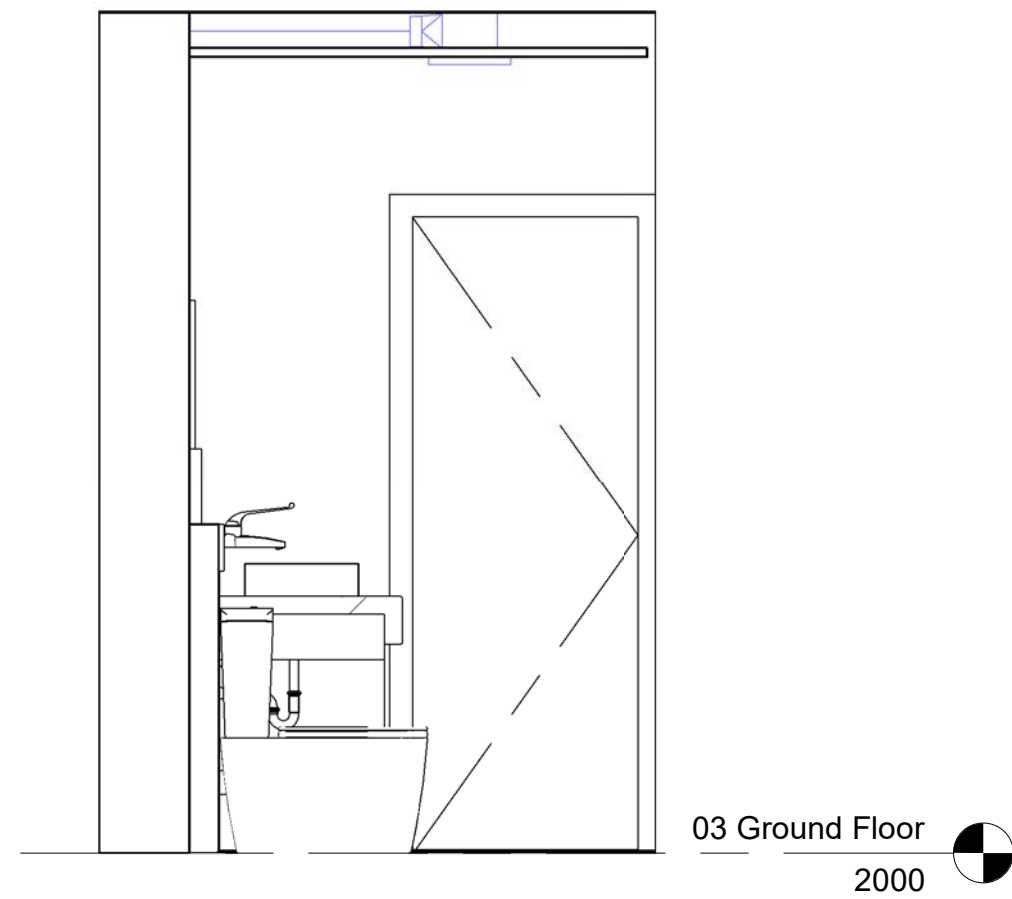


11 B1 - Bath Elevation B
1 : 25

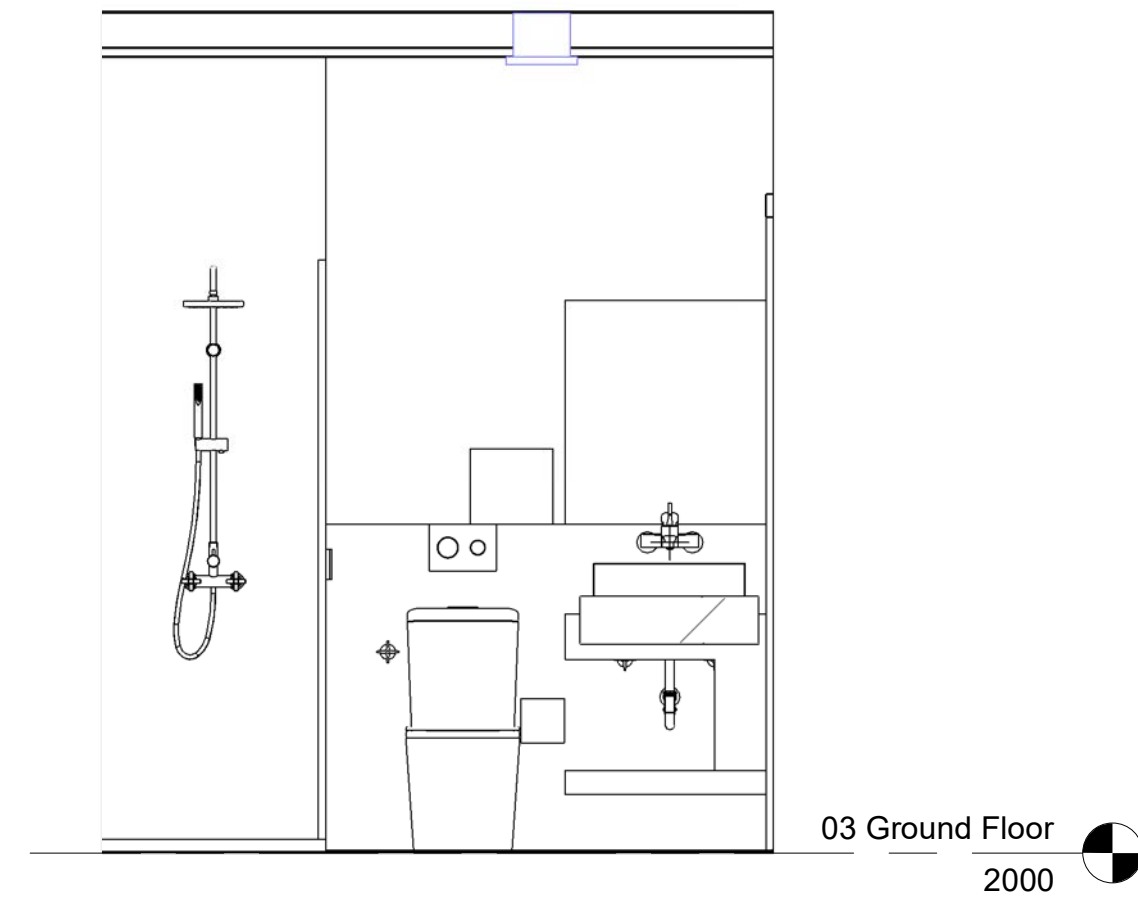


12 B1 - Bath Elevation C
1 : 25

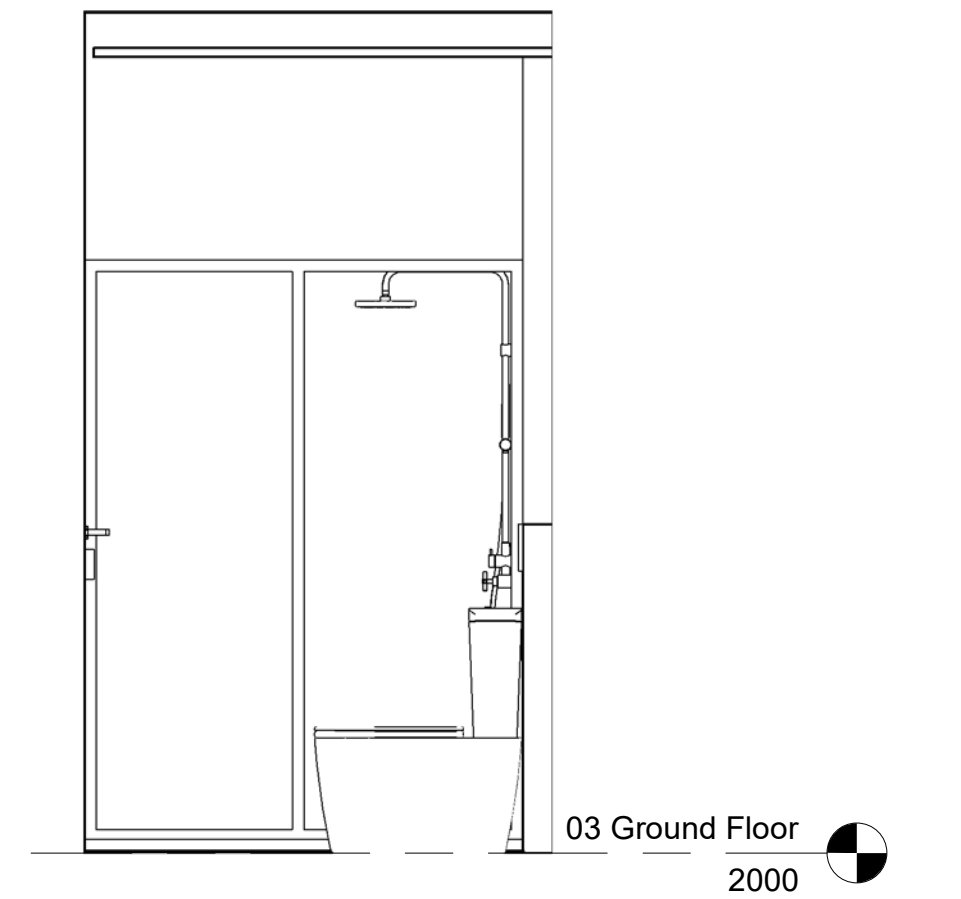


13 B1 - Bath Elevation D
1 : 25

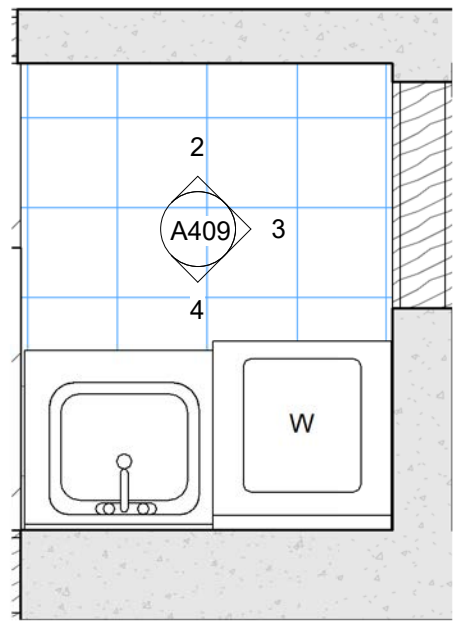


1 **B1 - Laundry Plan**
1 : 25

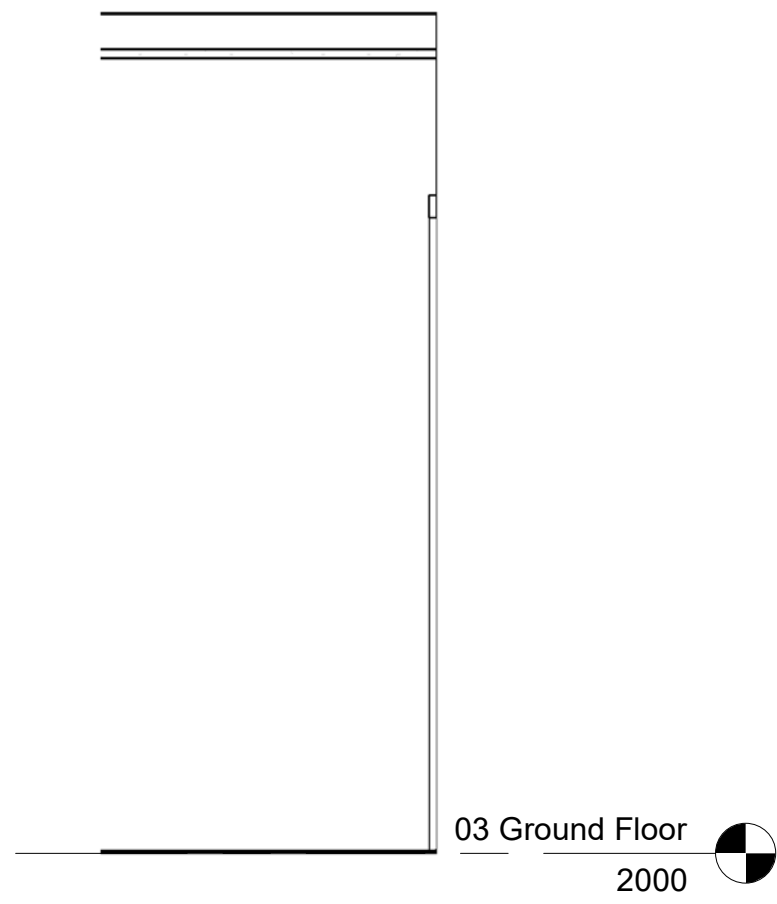


2 **B1 - Laundry Elevation A**
1 : 25

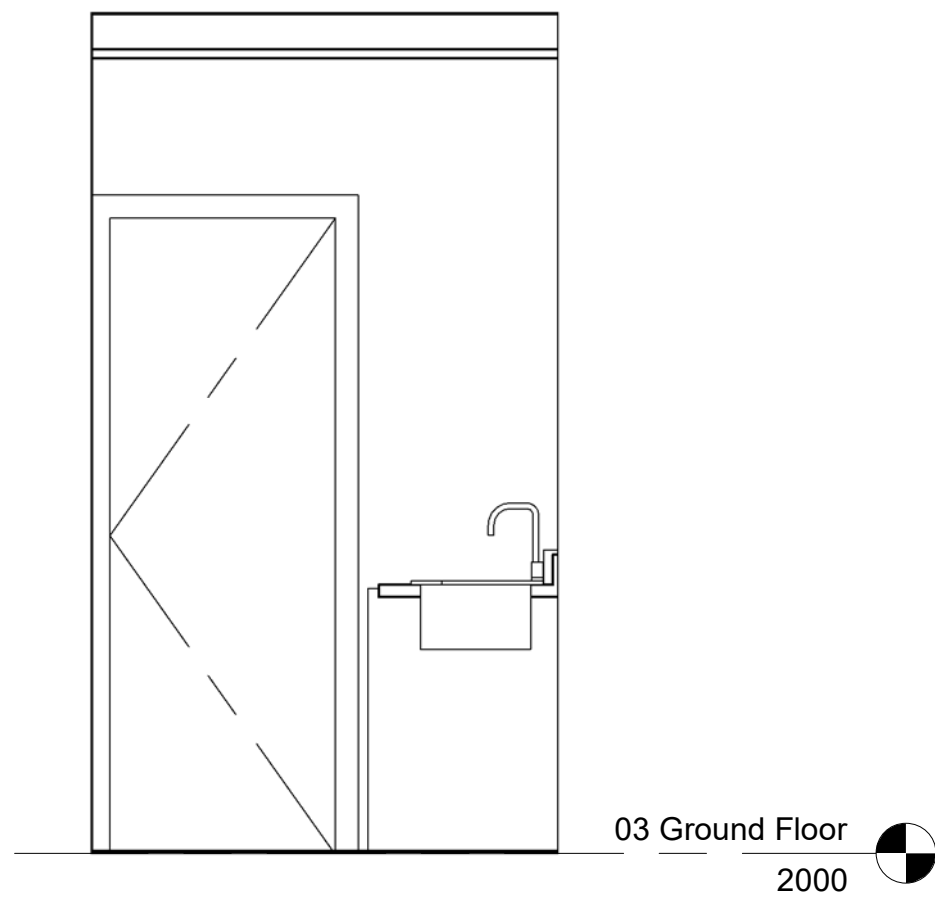


3 **B1 - Laundry Elevation B**
1 : 25

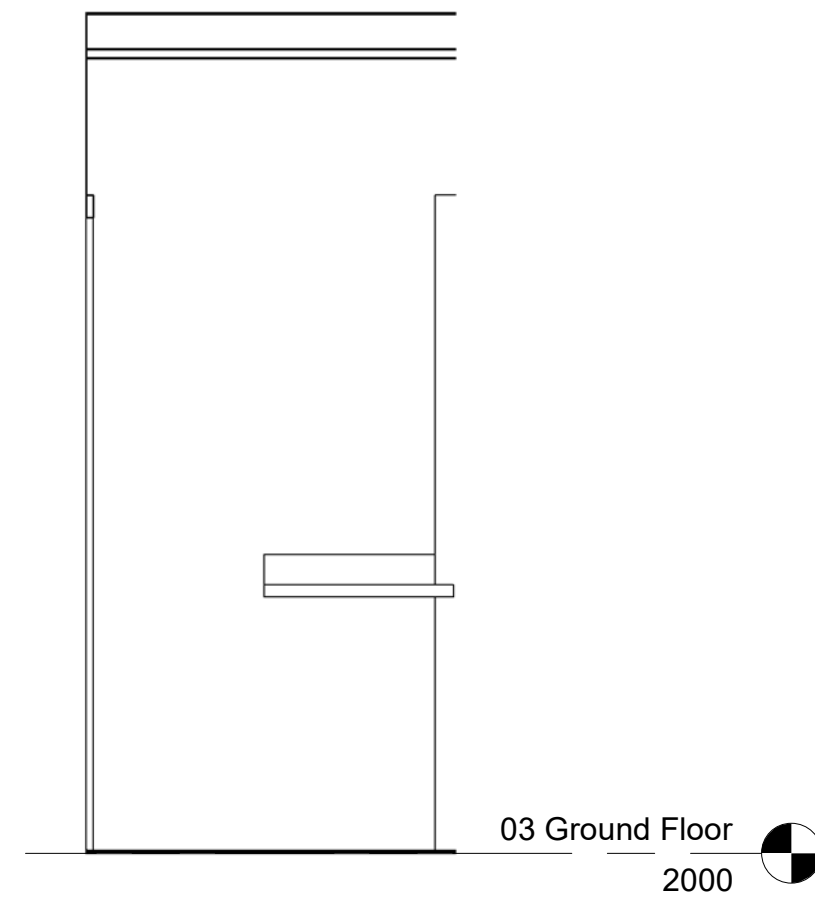


4 **B1 - Laundry Elevation C**
1 : 25

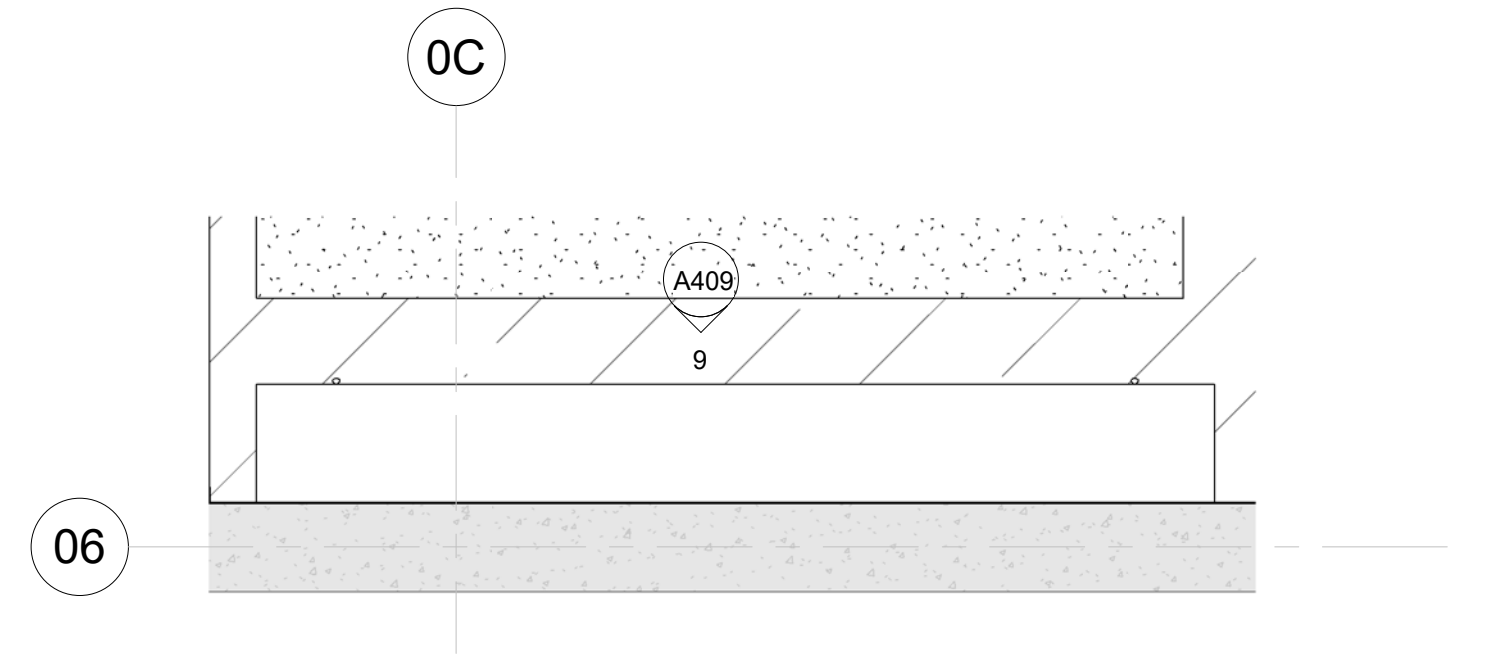


8 **B1 - Living Plan**
1 : 25

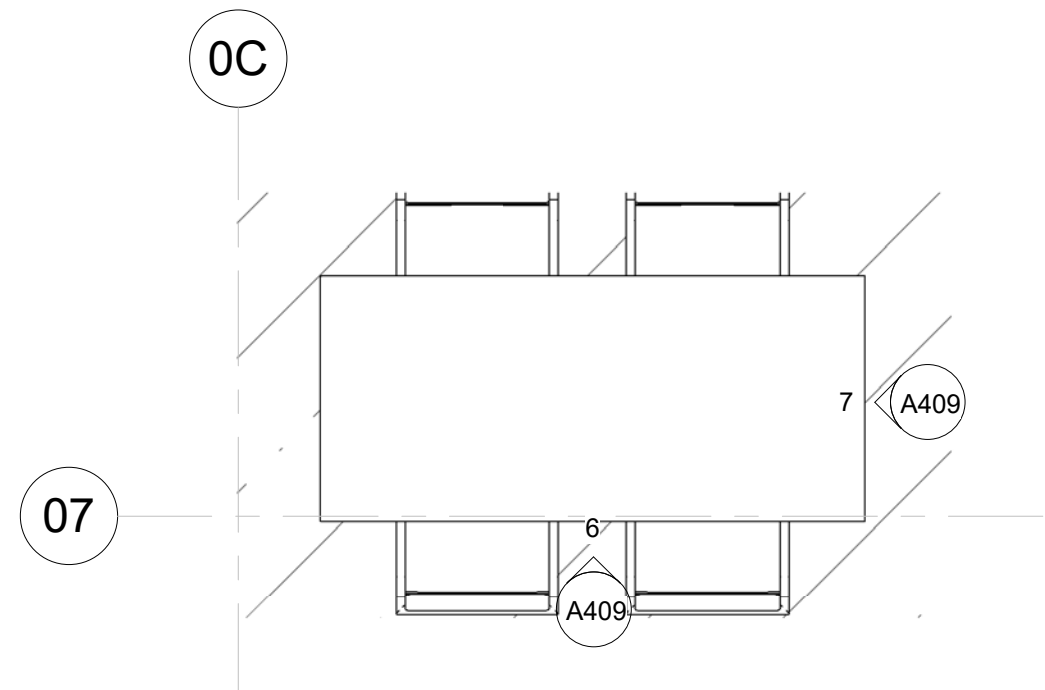


5 **B1 - Dining Plan**
1 : 25

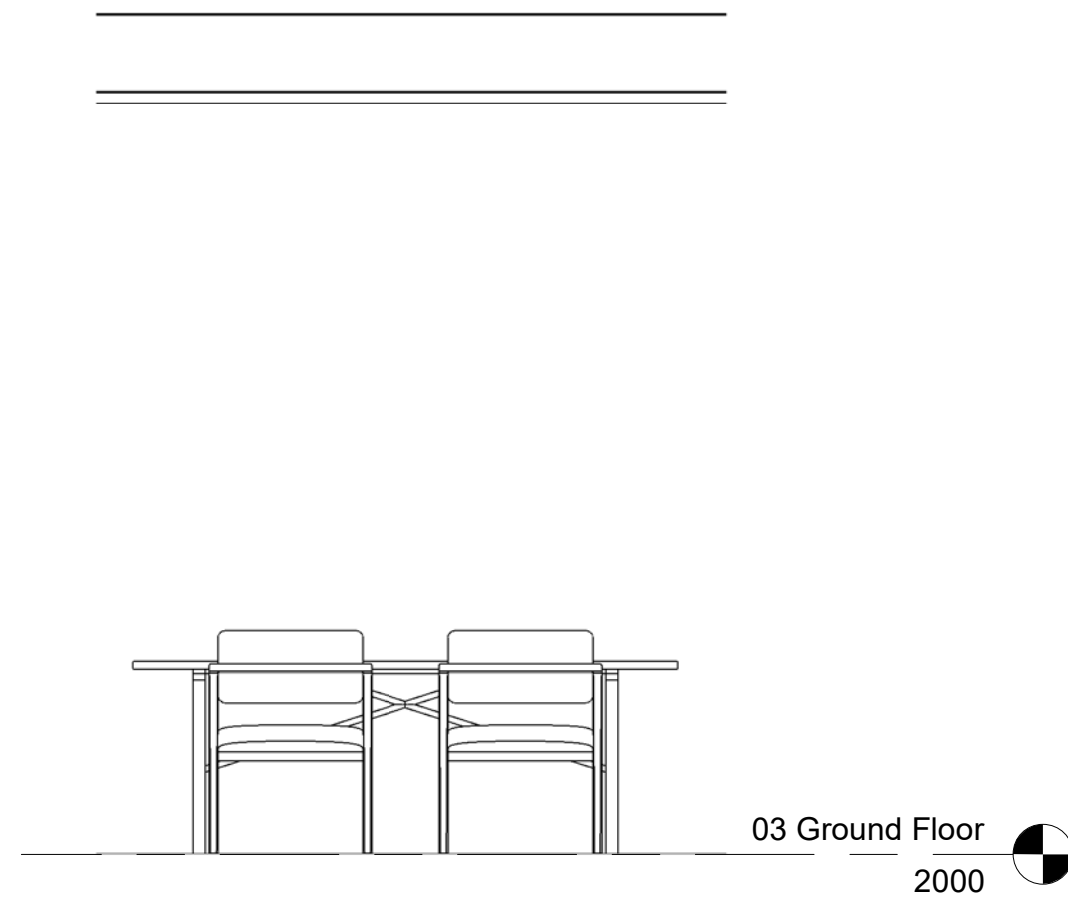


6 **B1 - Dining Elevation A**
1 : 25

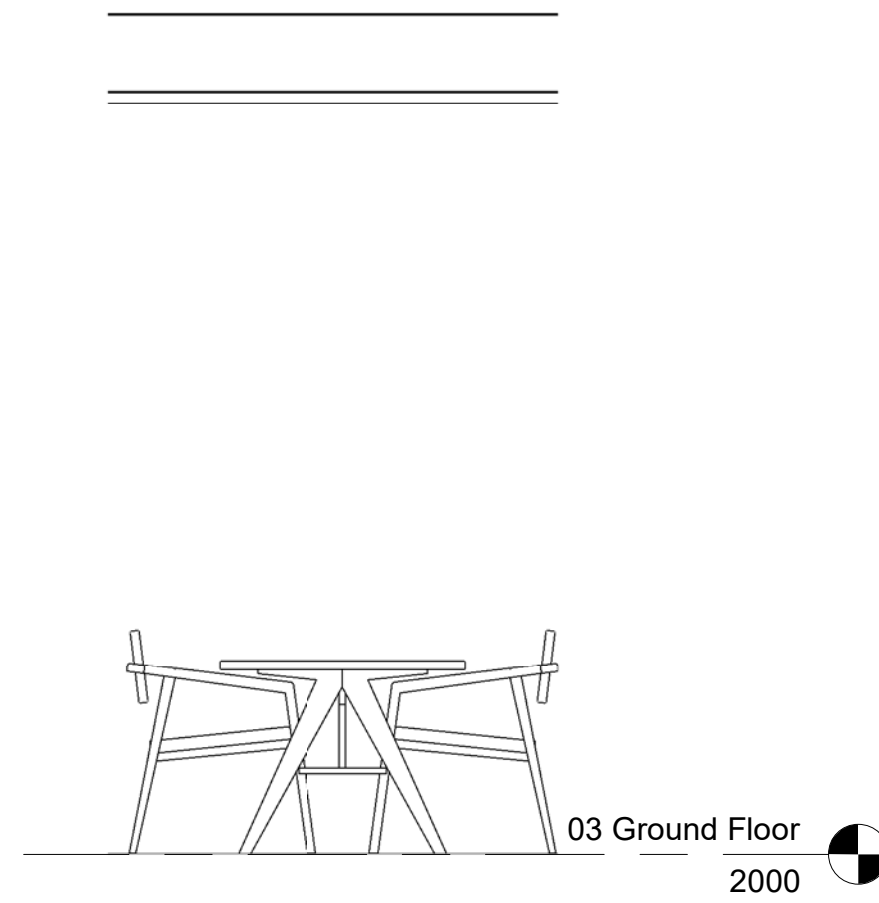


7 **B1 - Dining Elevation B**
1 : 25

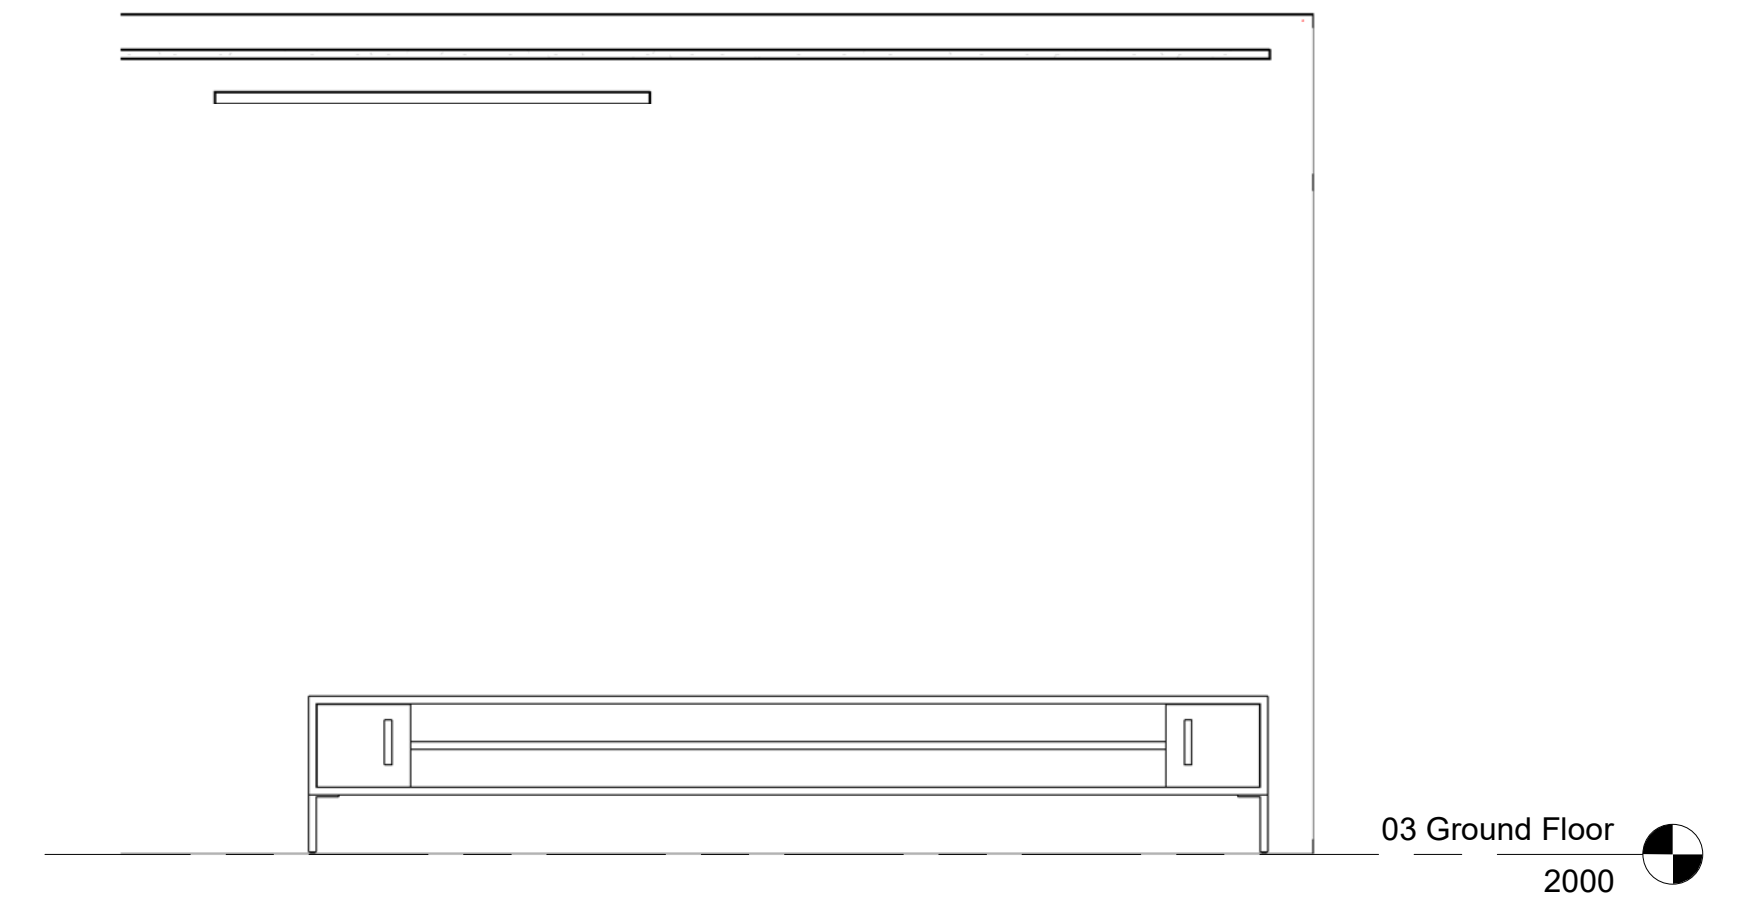


9 **B1 - Living Elevation**
1 : 25

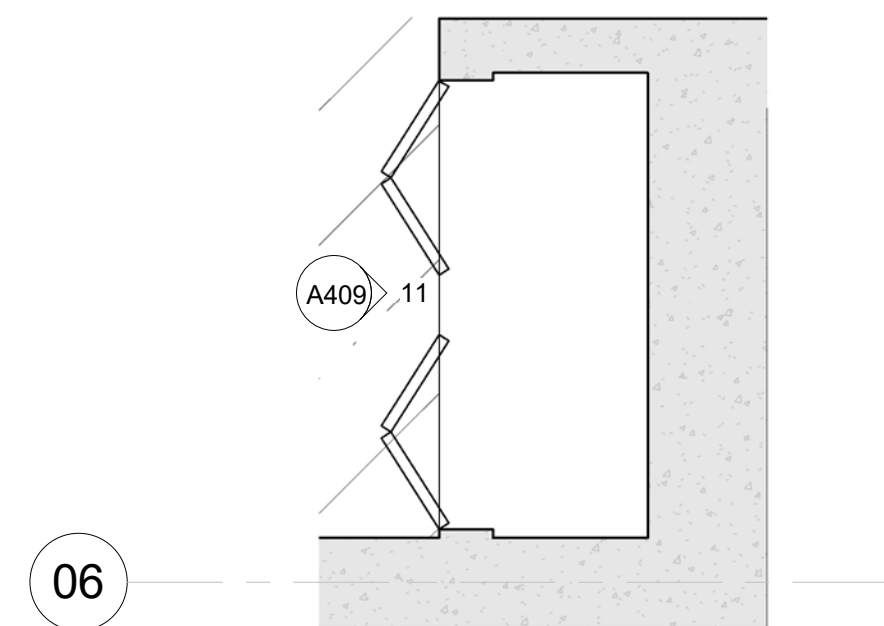


10 **B1 - Linen Plan**
1 : 25

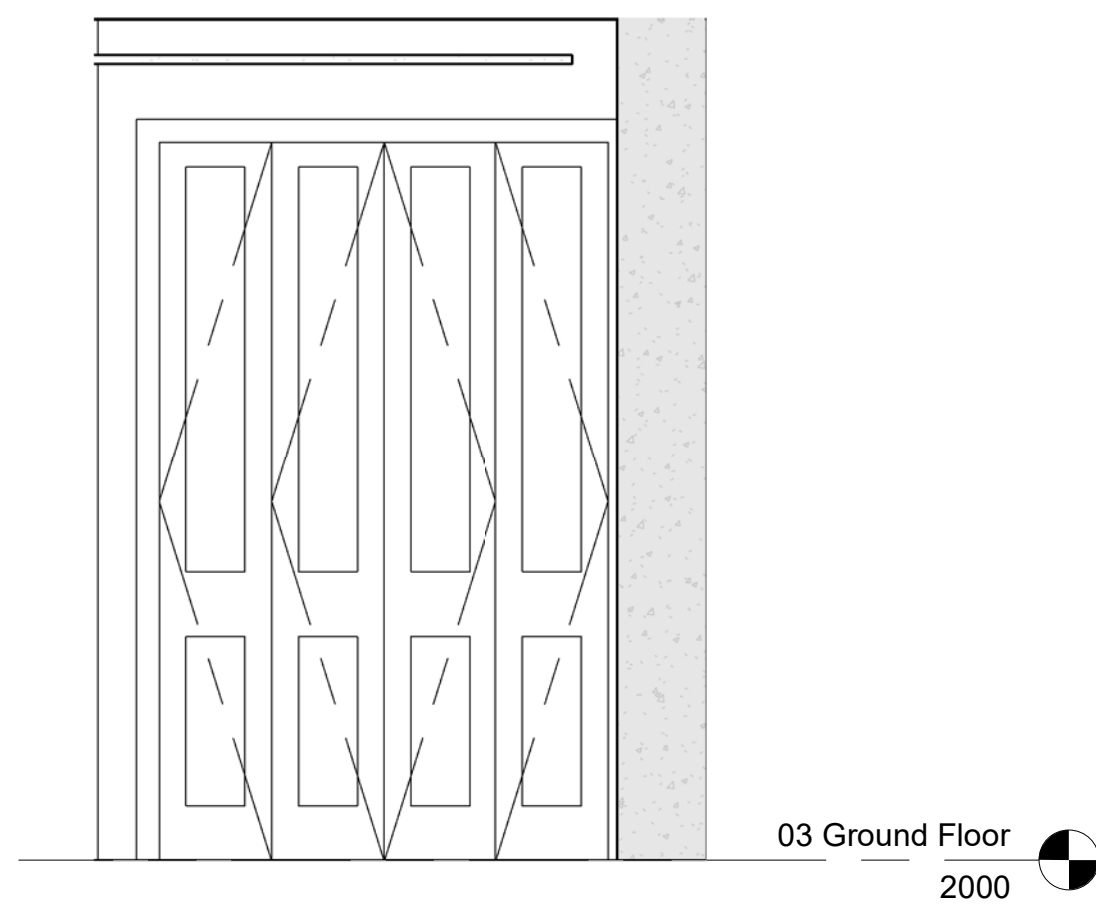


11 **B1 - Linen Elevation**
1 : 25

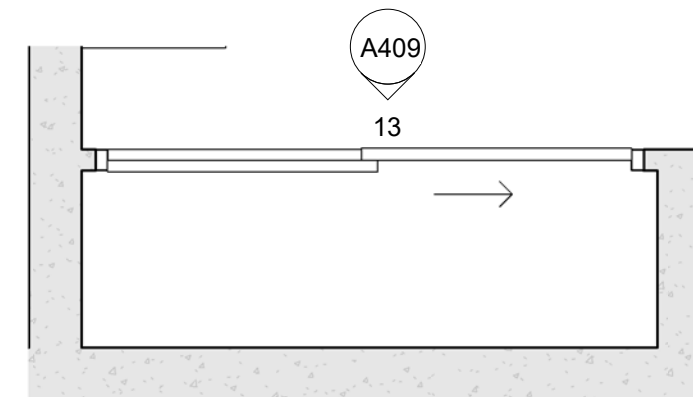


12 **B1 - Robe 1 Plan**
1 : 25

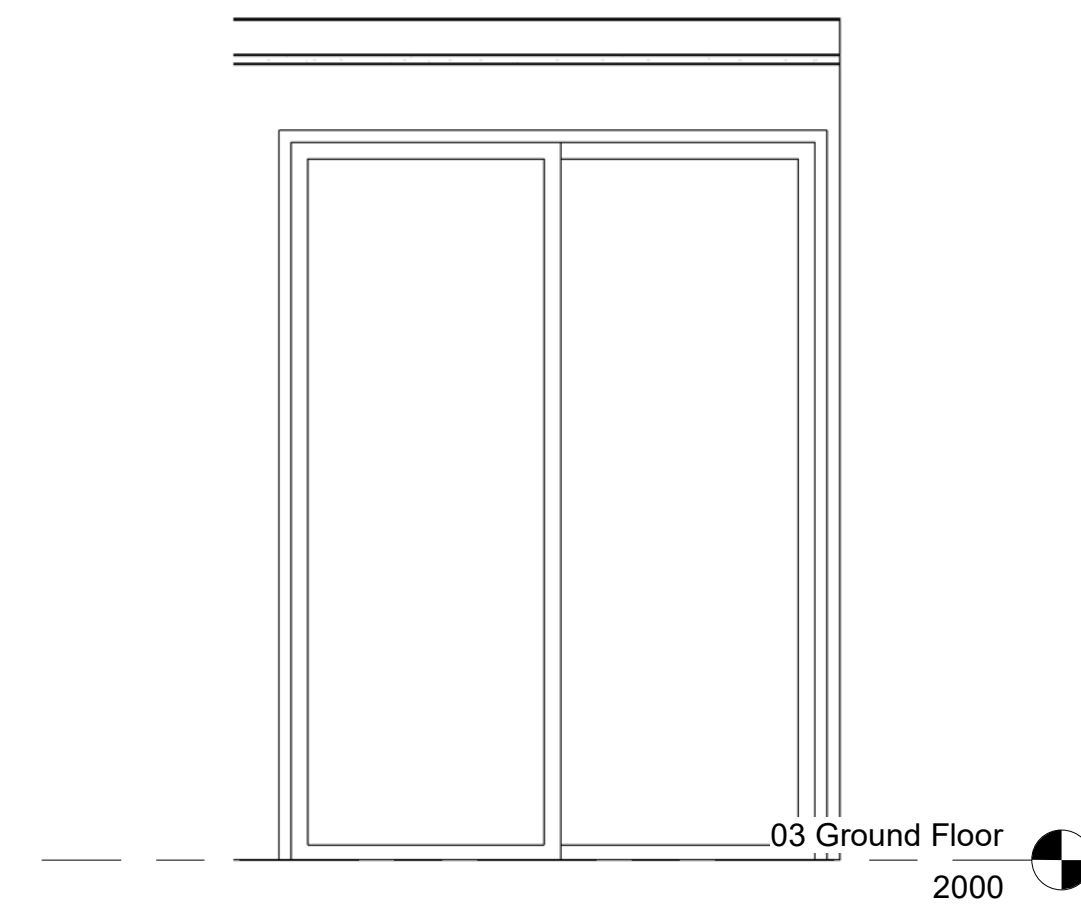


13 **B1 - Robe 1 Elevation**
1 : 25

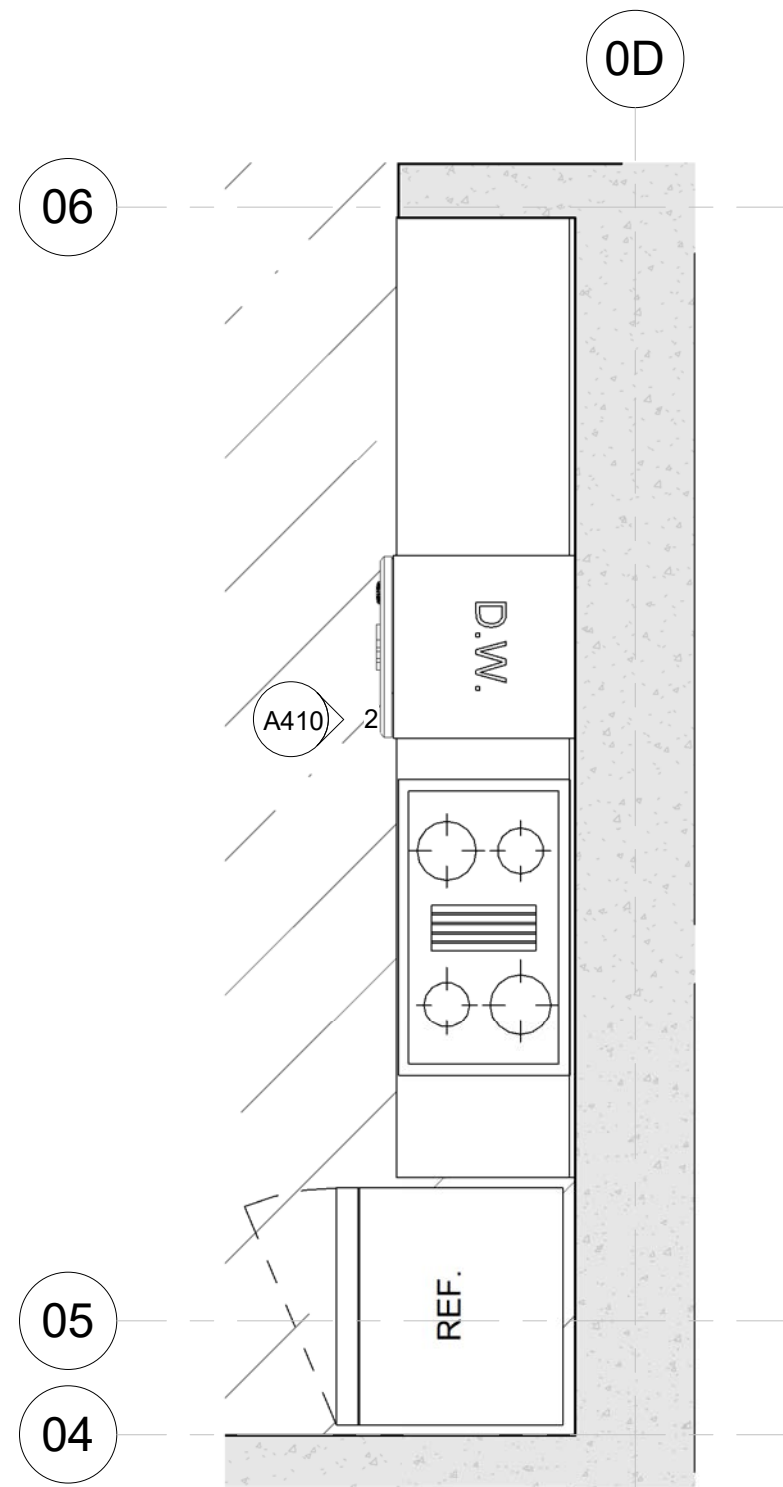


1 B2 - Kitchen Plan
1 : 25

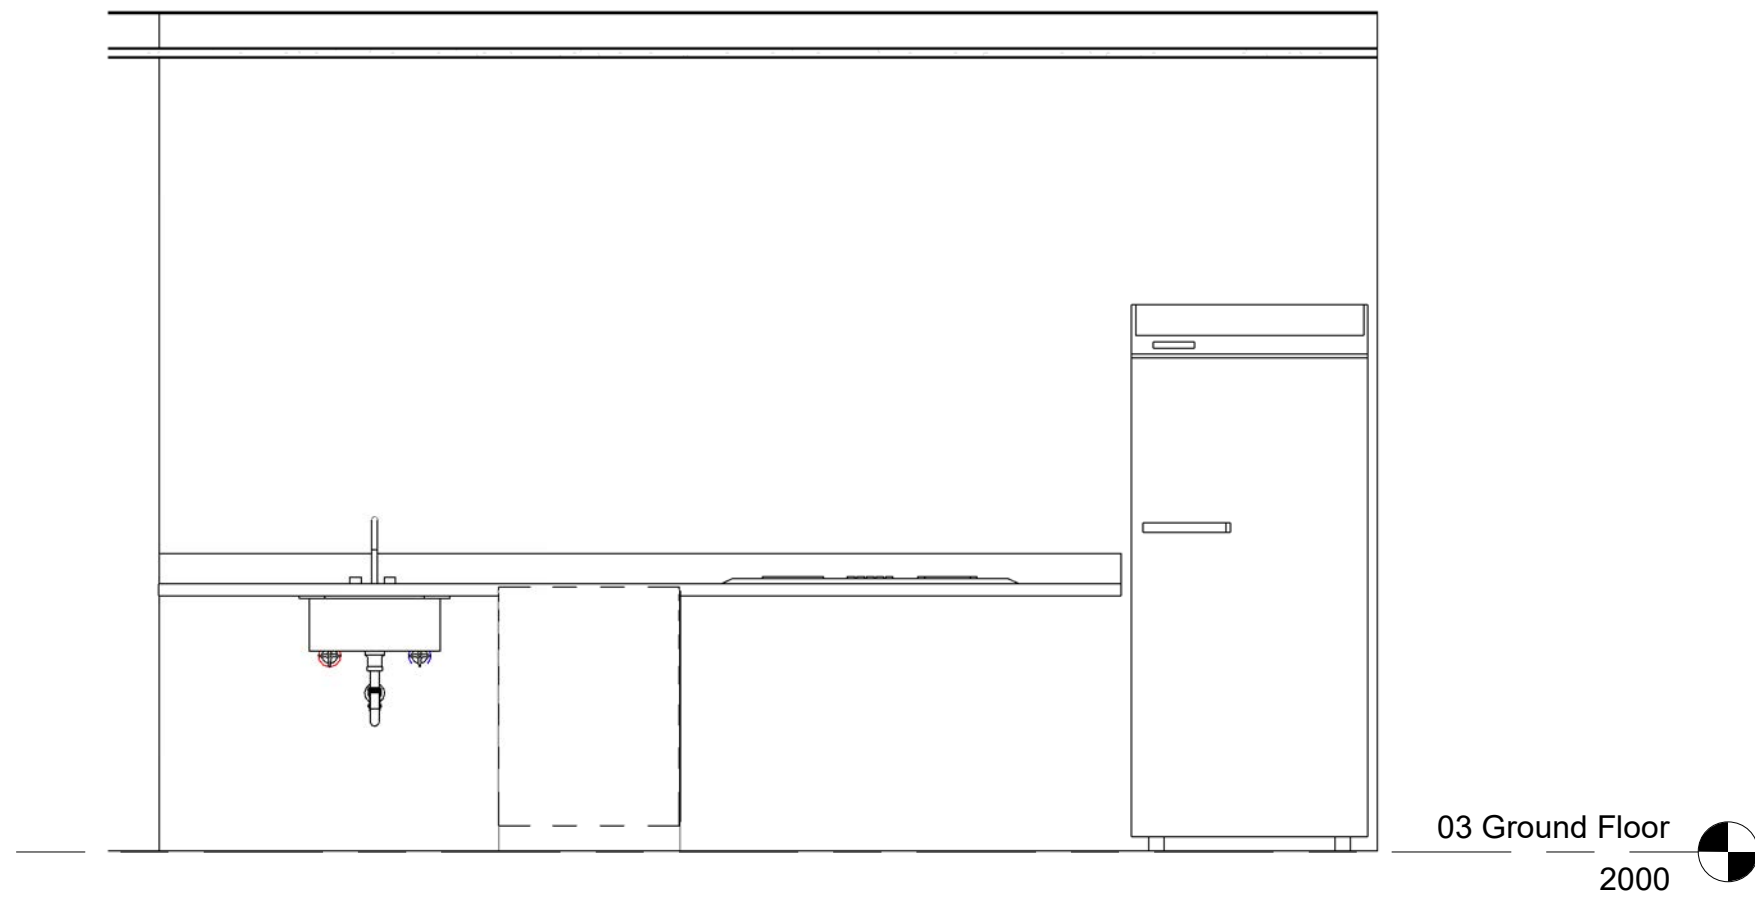


2 B2 - Kitchen Elevation
1 : 25

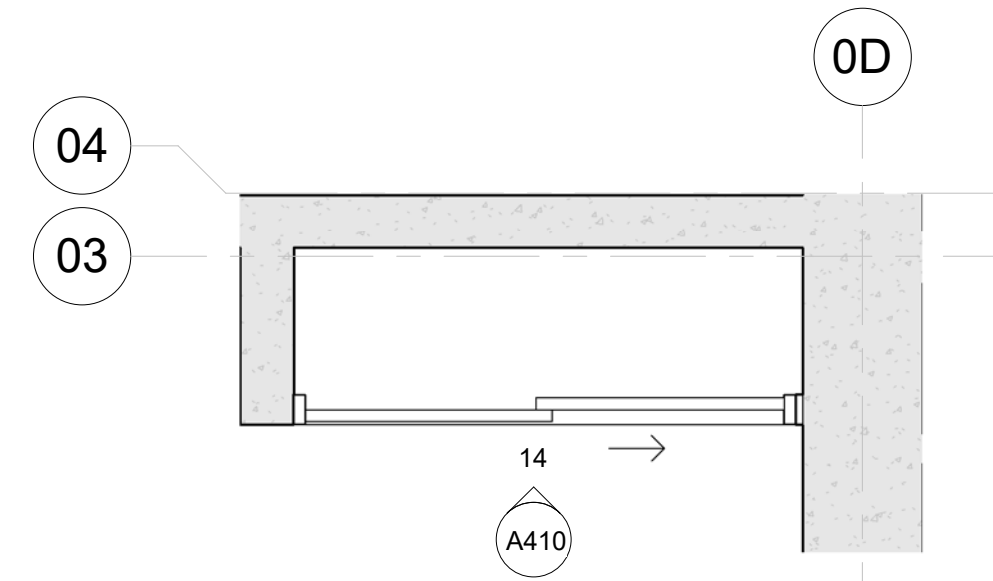


13 B2 - Robe 1 Plan
1 : 25

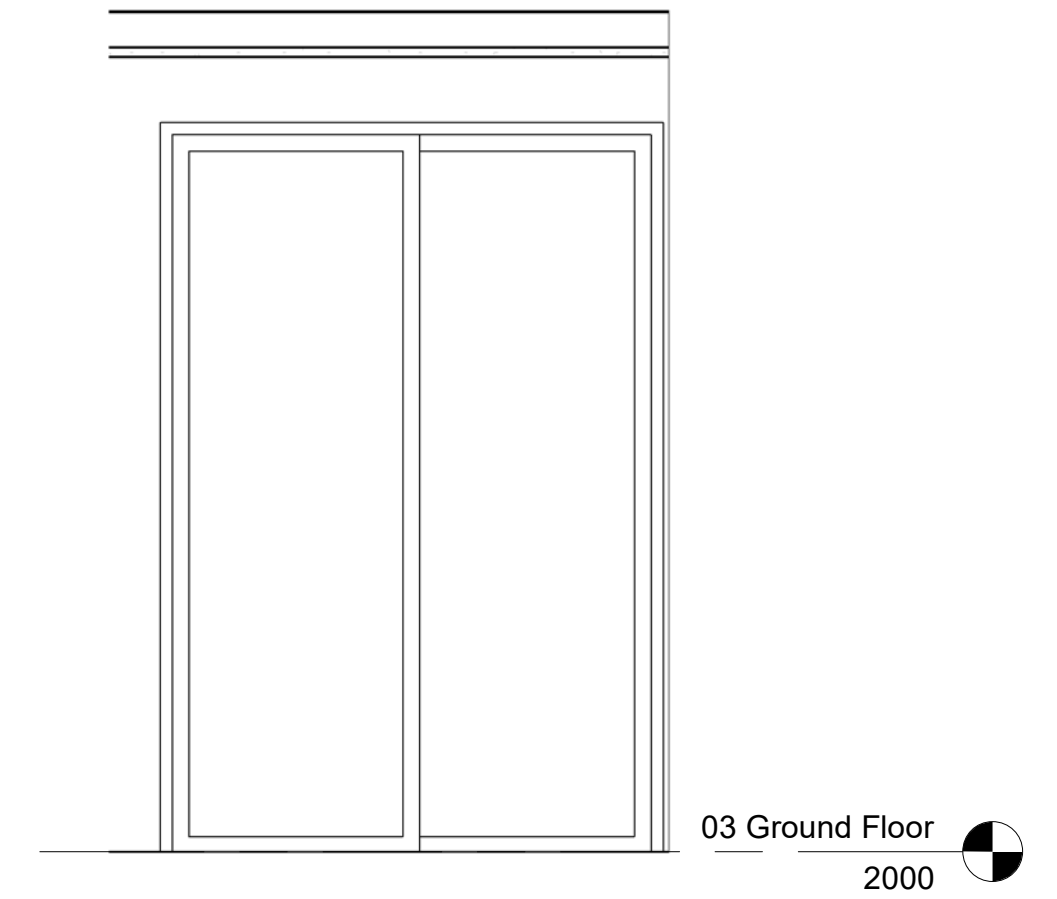


14 B2 - Robe 1 Elevation
1 : 25

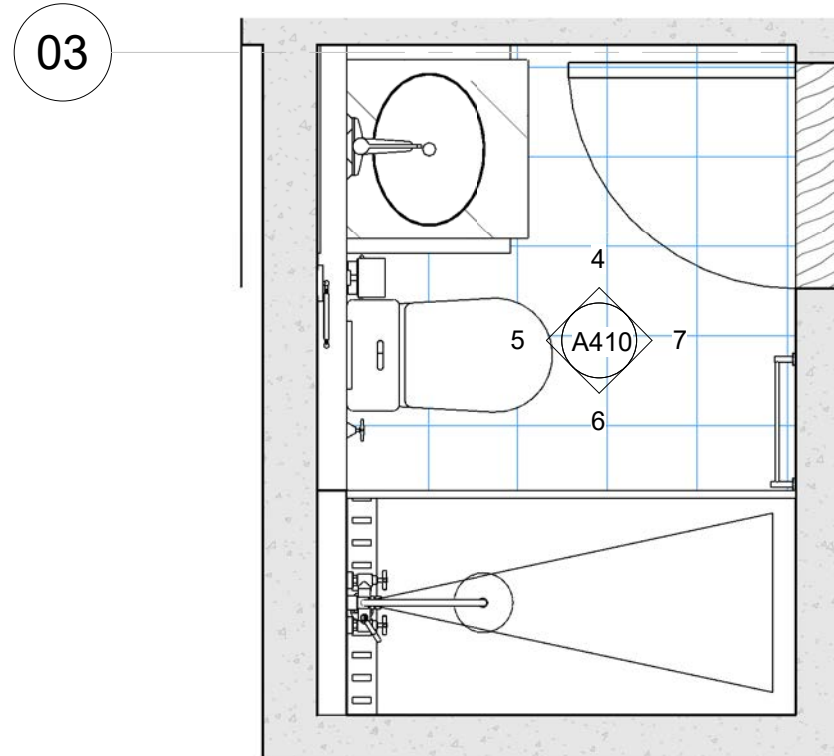


3 B2 - Bath Plan
1 : 25

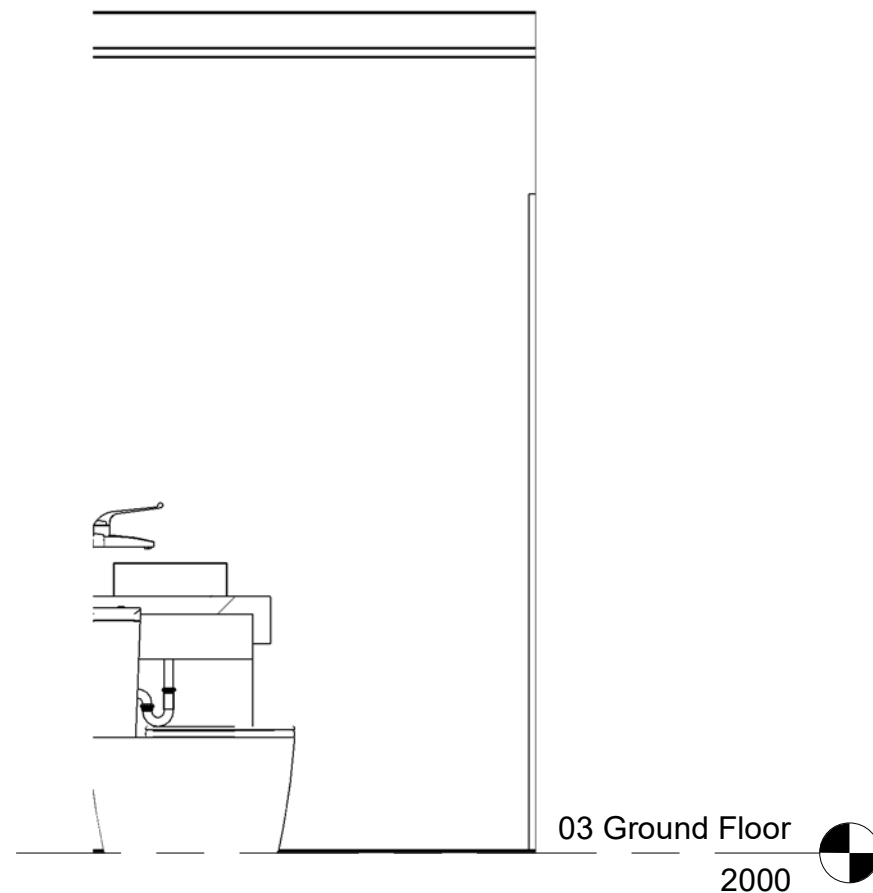


4 B2 - Bath Elevation A
1 : 25

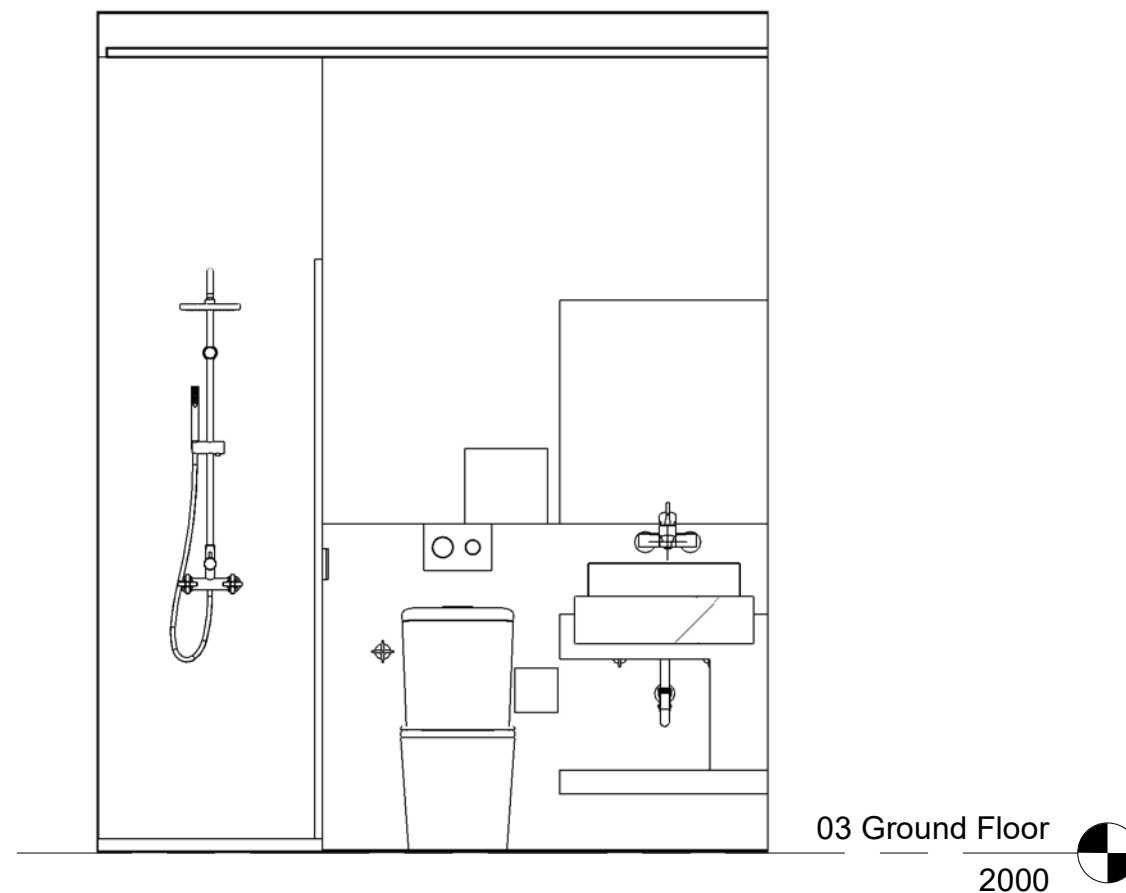


5 B2 - Bath Elevation B
1 : 25

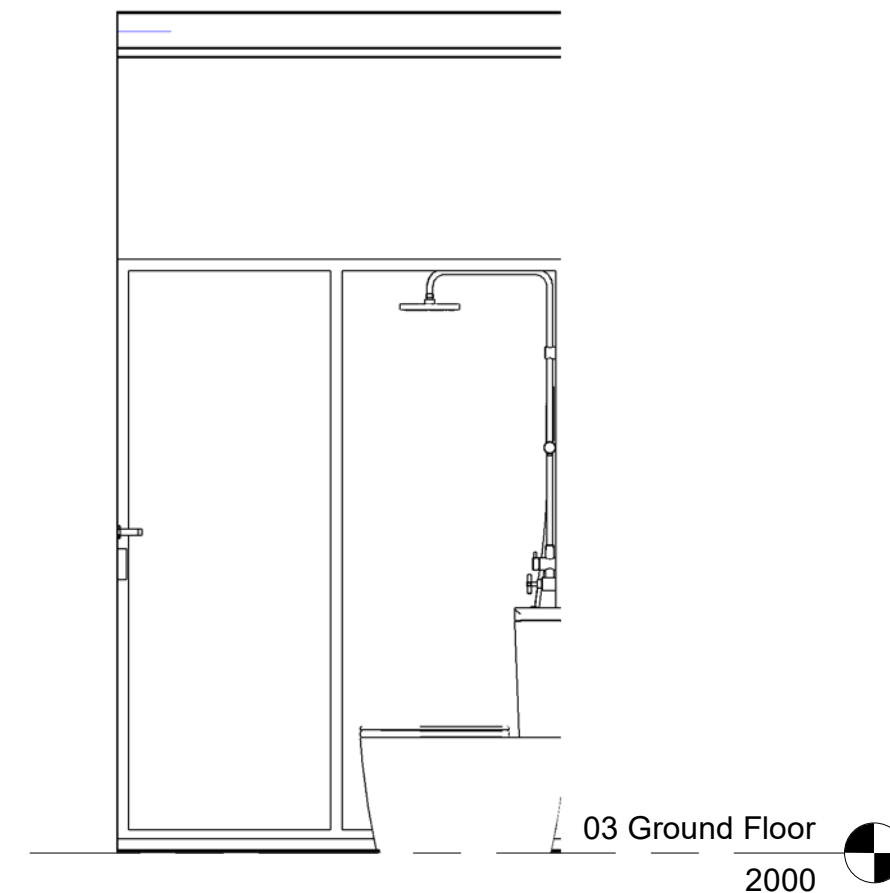


6 B2 - Bath Elevation C
1 : 25

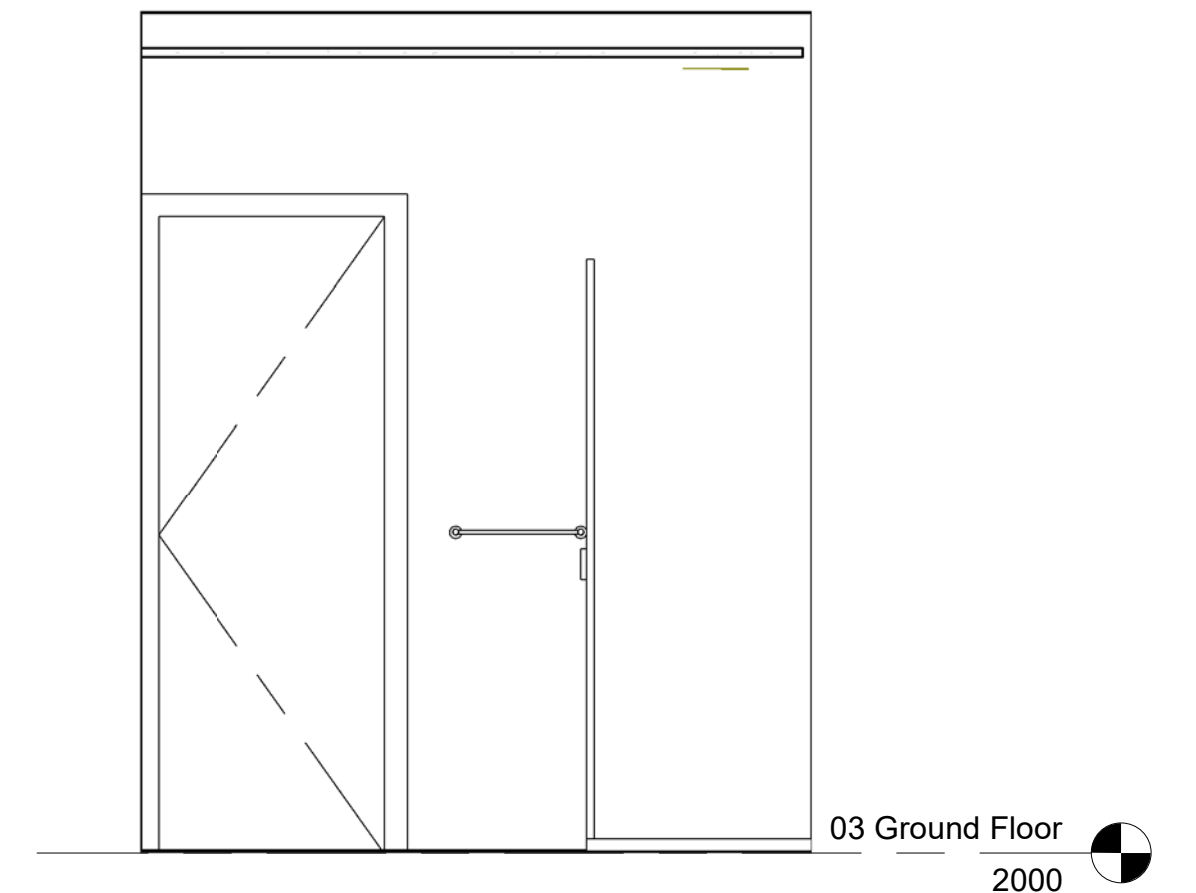


7 B2 - Bath Elevation D
1 : 25

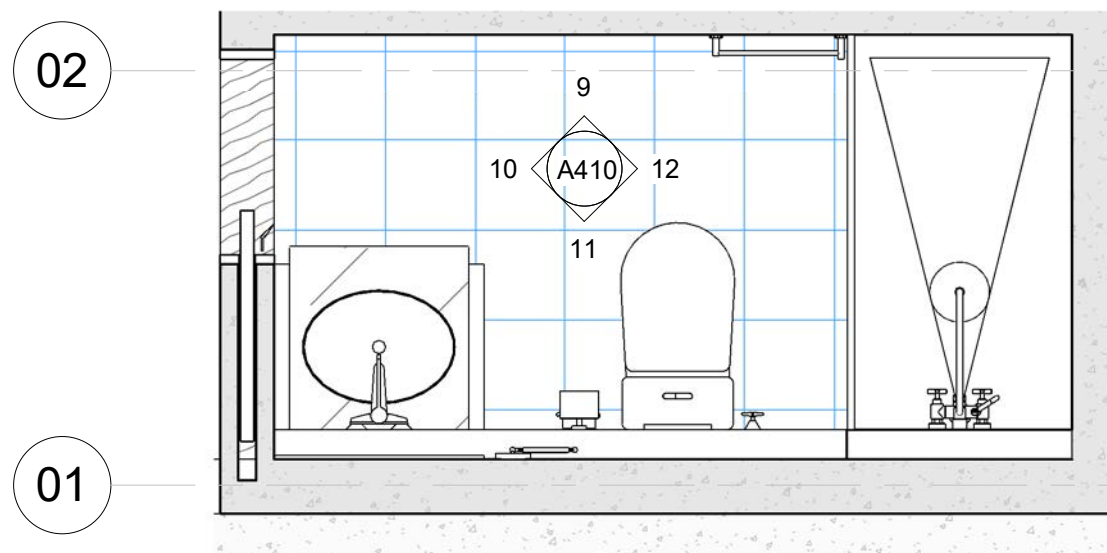


8 B2 - Ensuite Plan
1 : 25

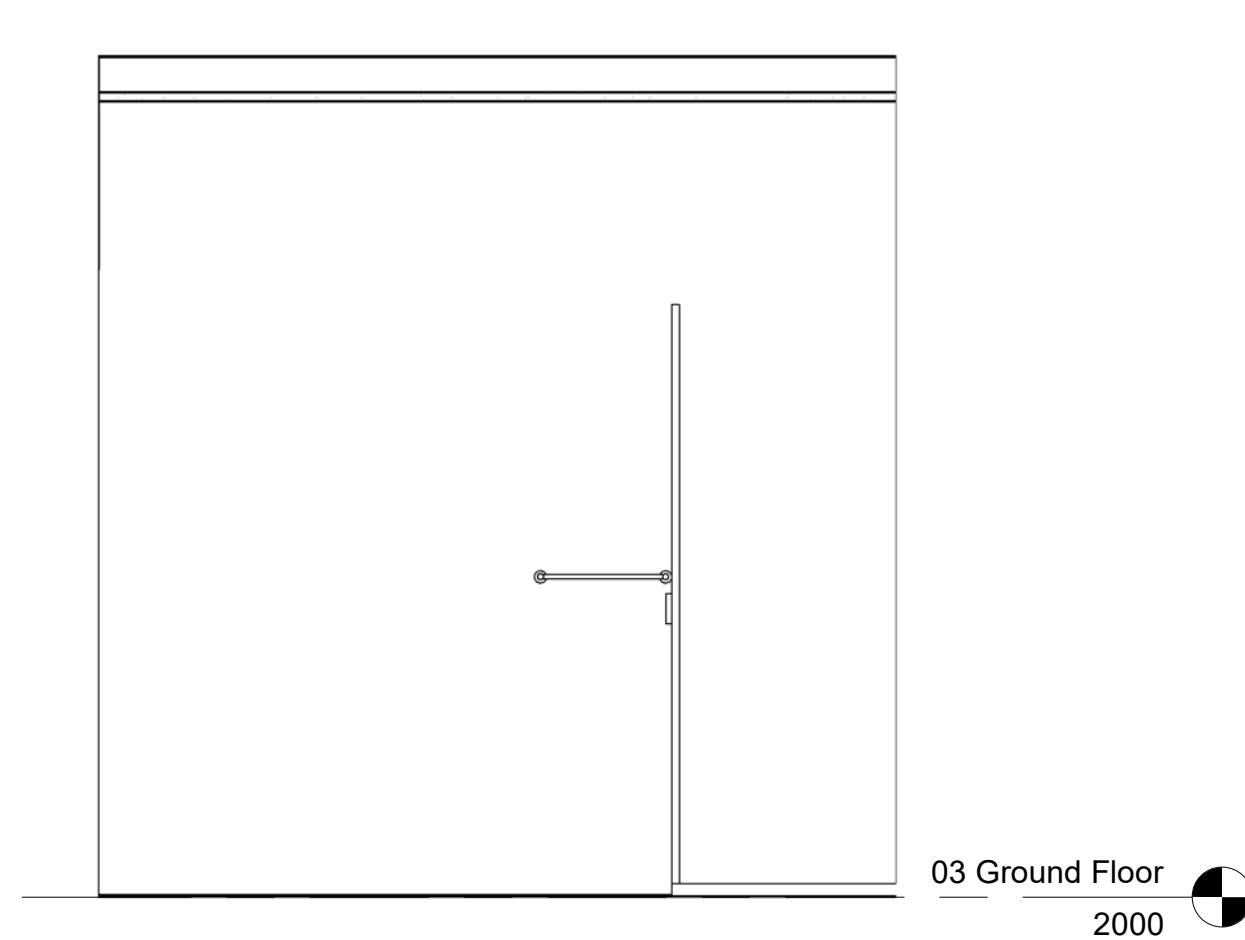


9 B2 - Ensuite Elevation A
1 : 25

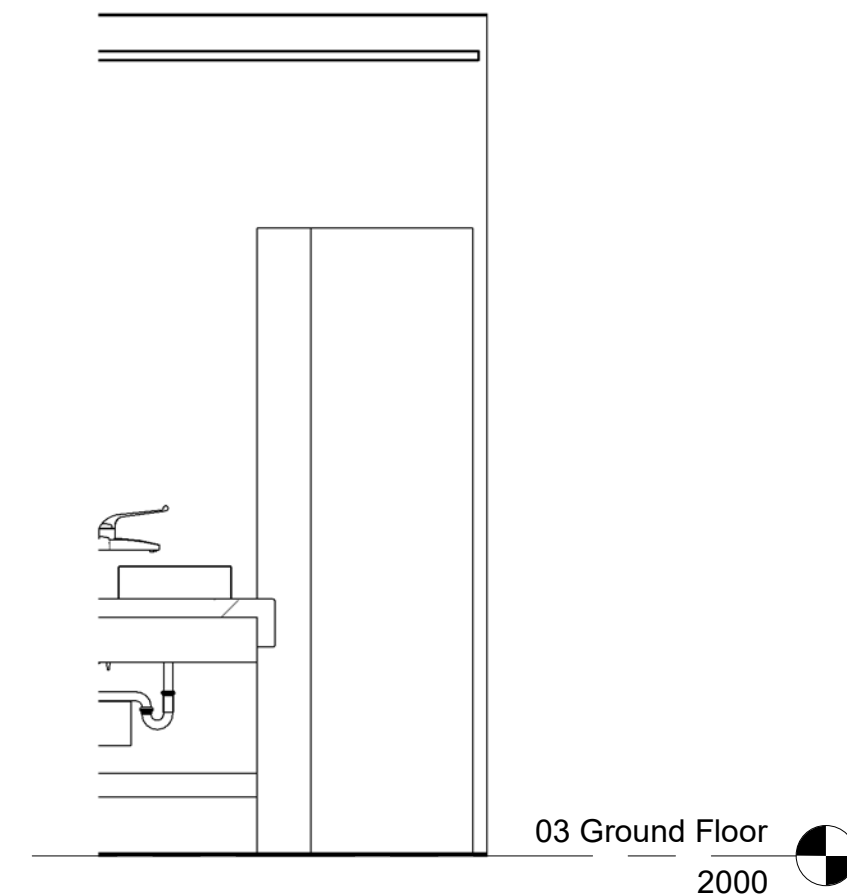


10 B2 - Ensuite Elevation B
1 : 25

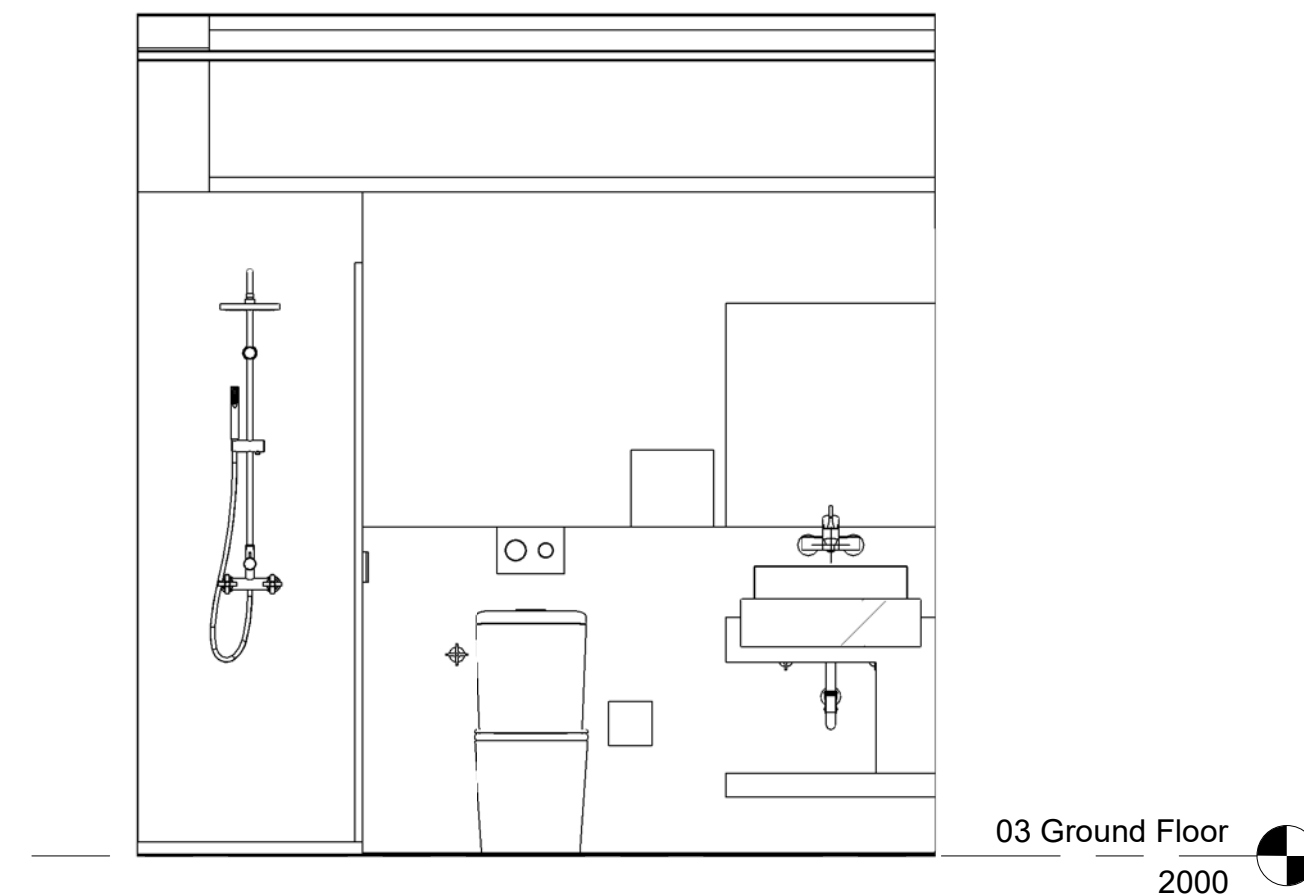


11 B2 - Ensuite Elevation C
1 : 25

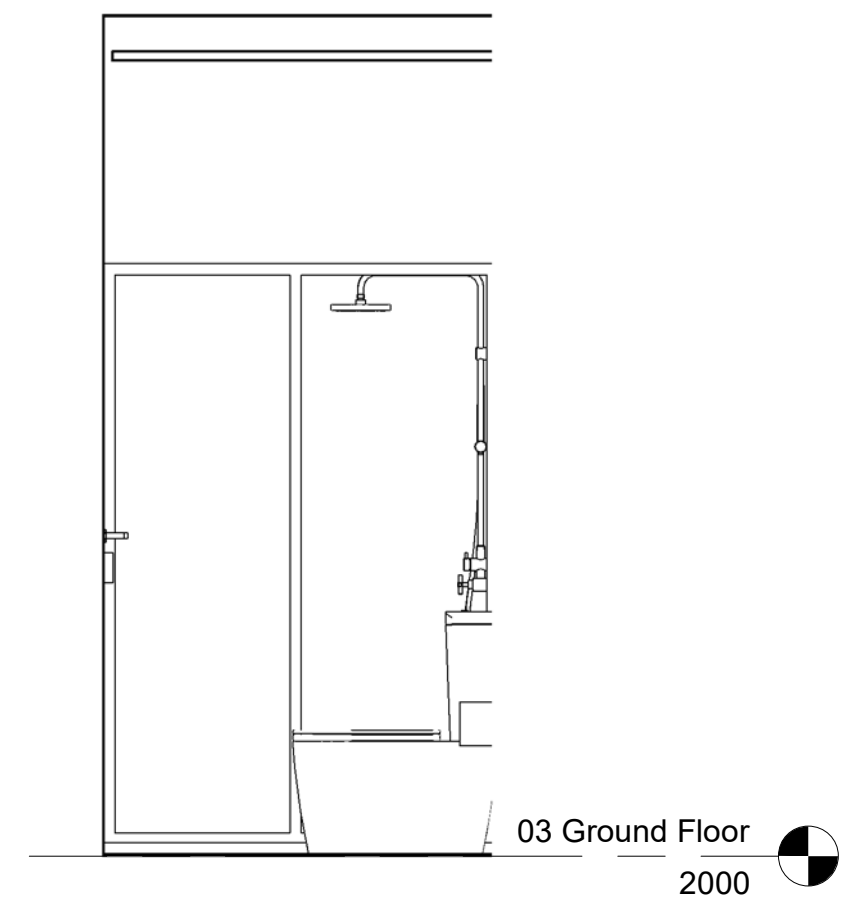


12 B2 - Ensuite Elevation D
1 : 25

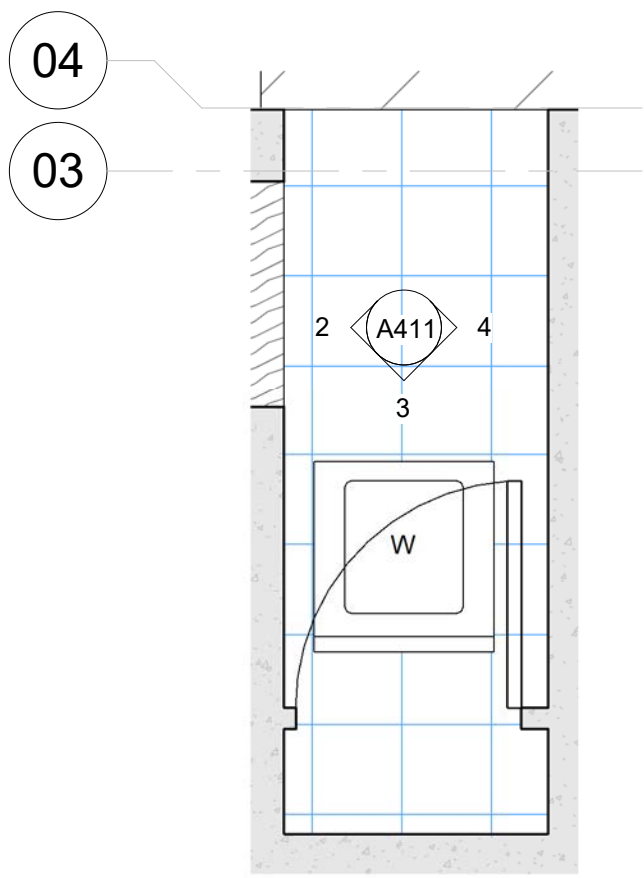


1 B2 - Laundry Plan
1 : 25

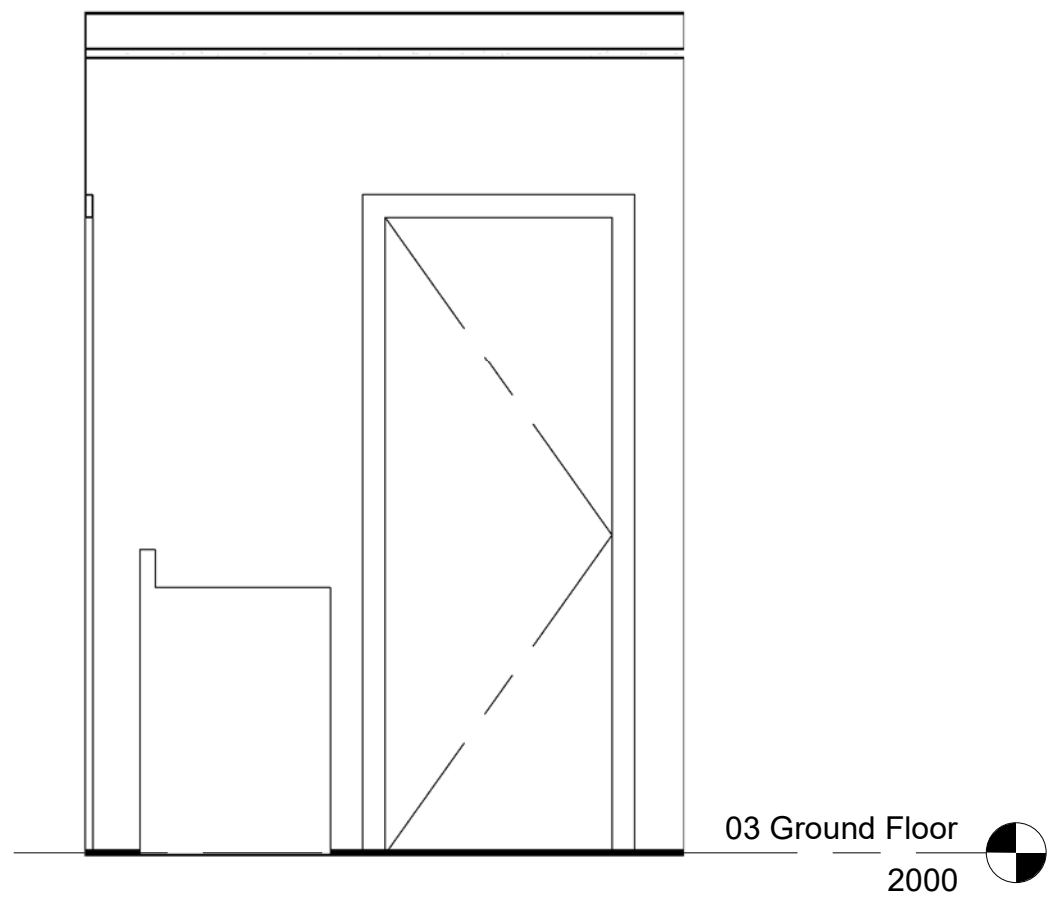


2 B2 - Laundryl Elevation A
1 : 25

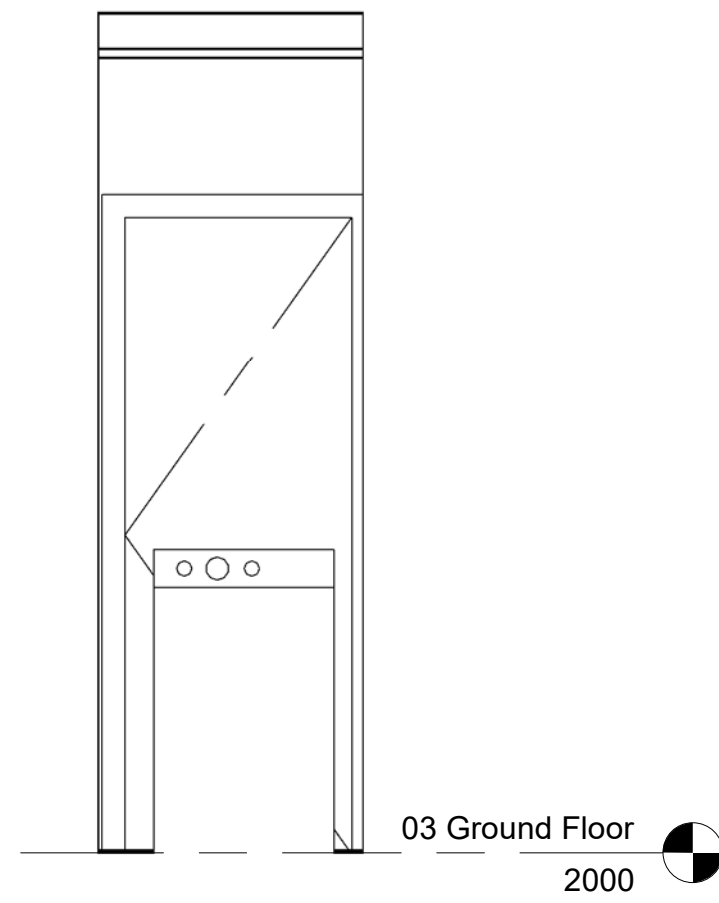


3 B2 - Laundryl Elevation B
1 : 25

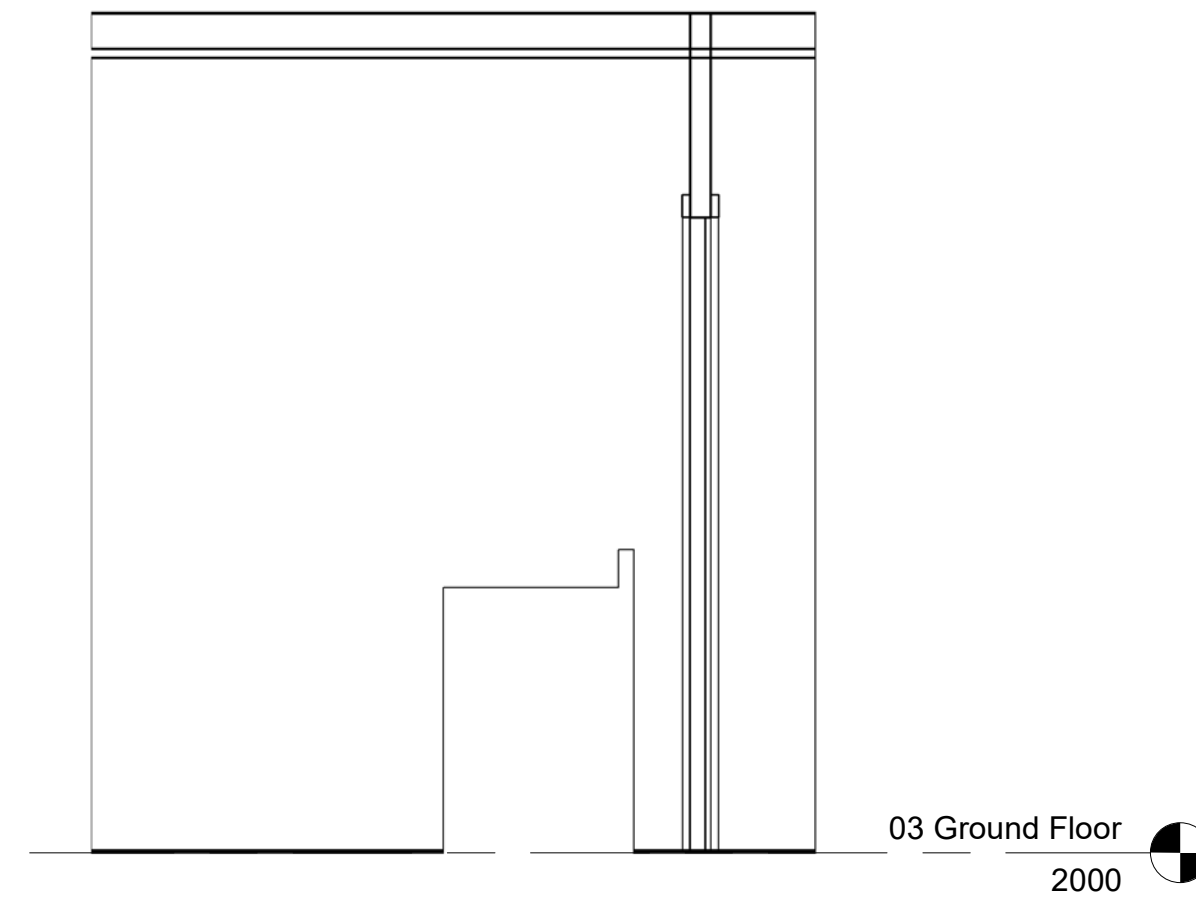


4 B2 - Laundryl Elevation C
1 : 25

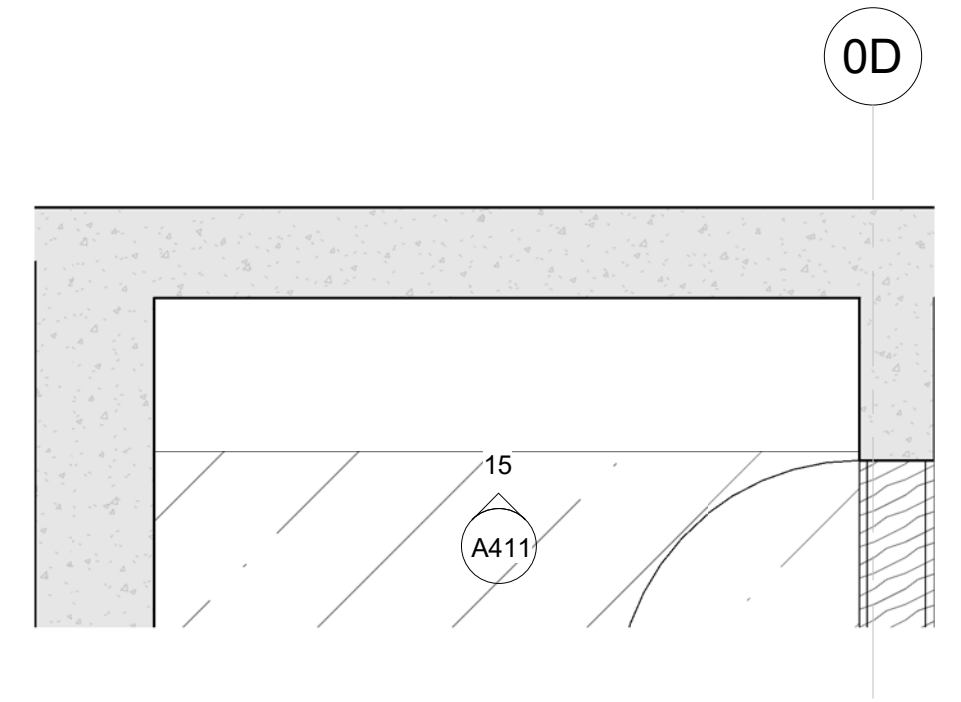


14 B2 - Entry Plan
1 : 25

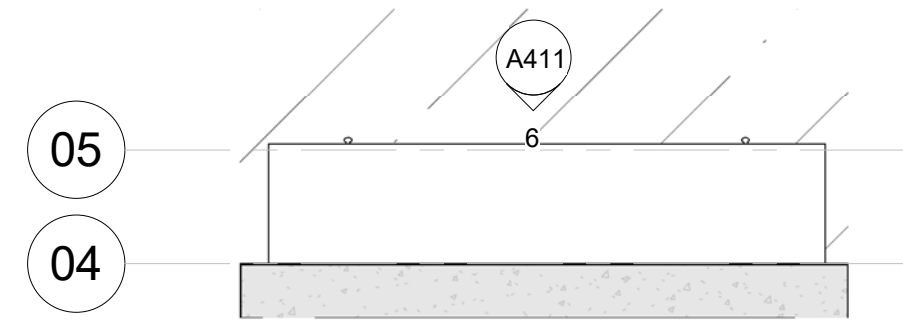


5 B2 - Living Plan
1 : 25

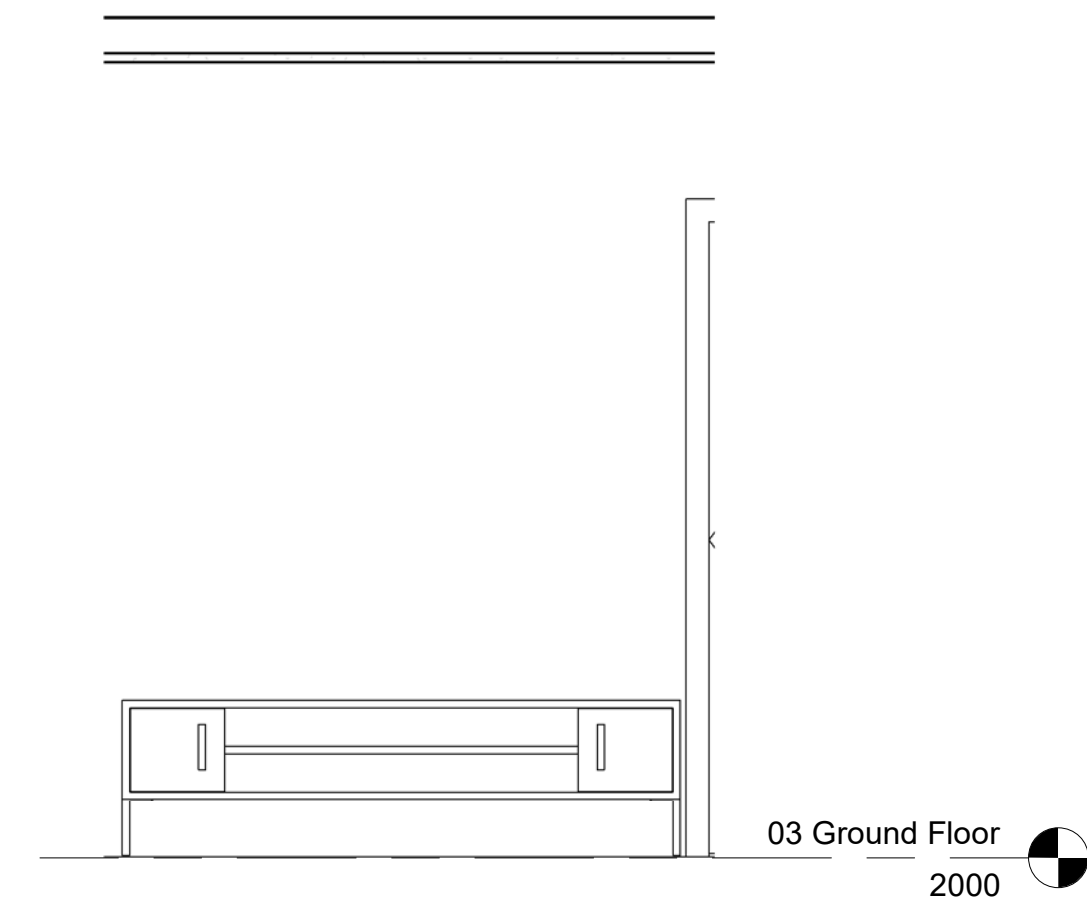


6 B2 - Living Elevation
1 : 25

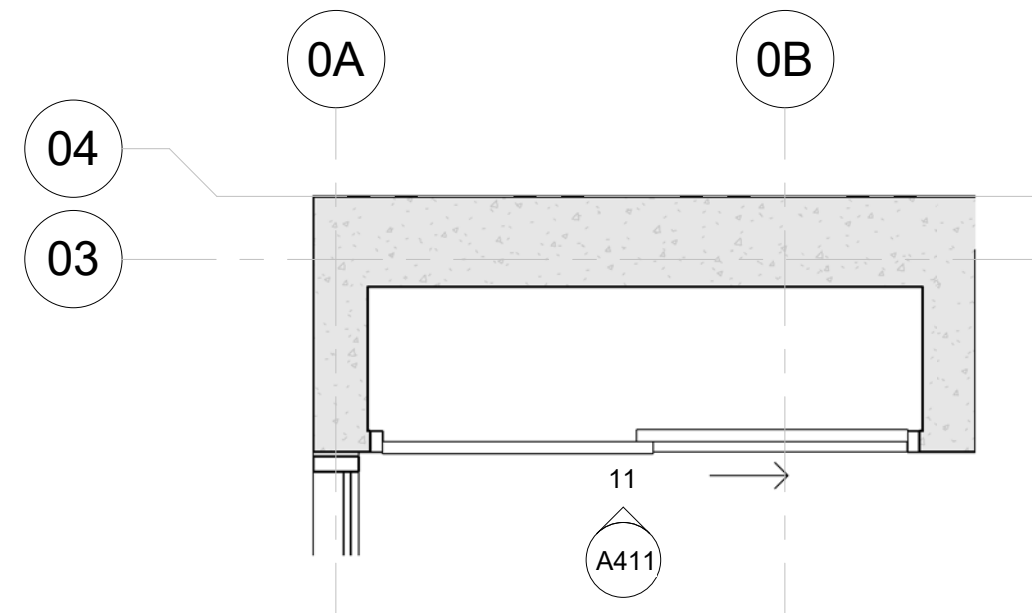


10 B2 - Robe 2 Plan
1 : 25

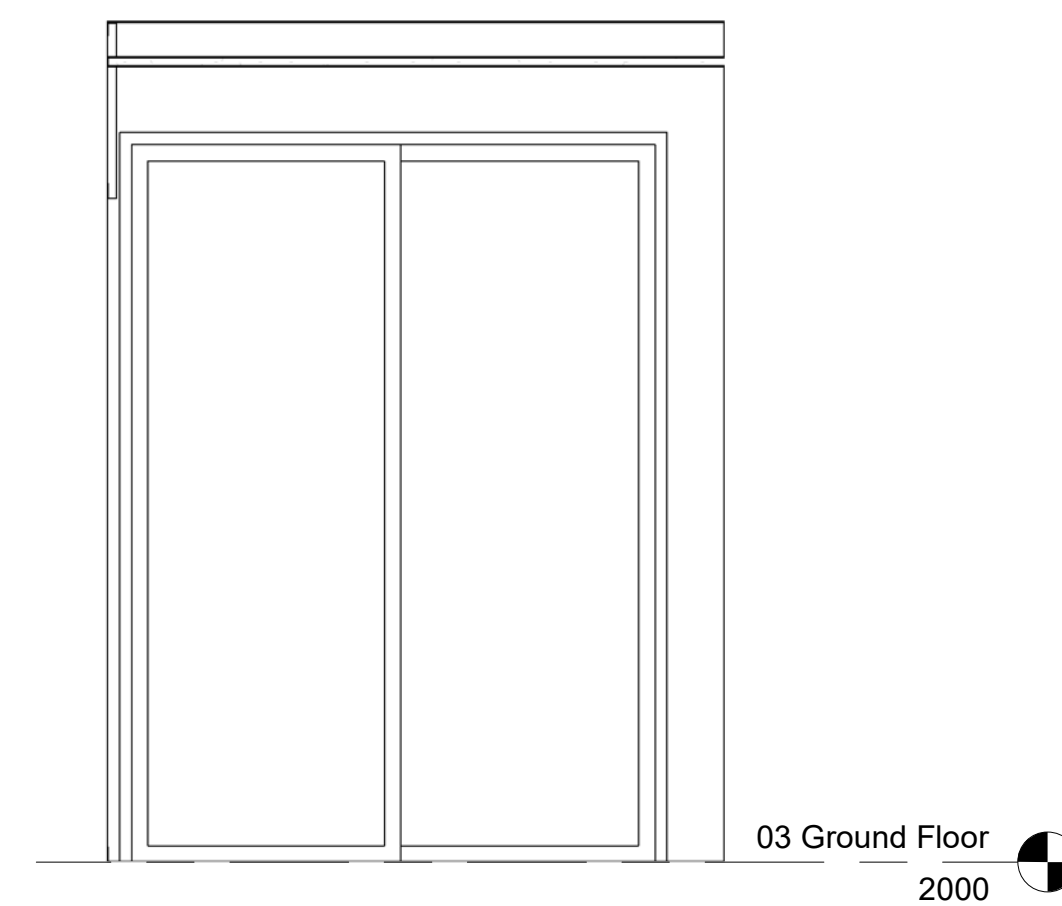


11 B2 - Robe 2 Elevation
1 : 25

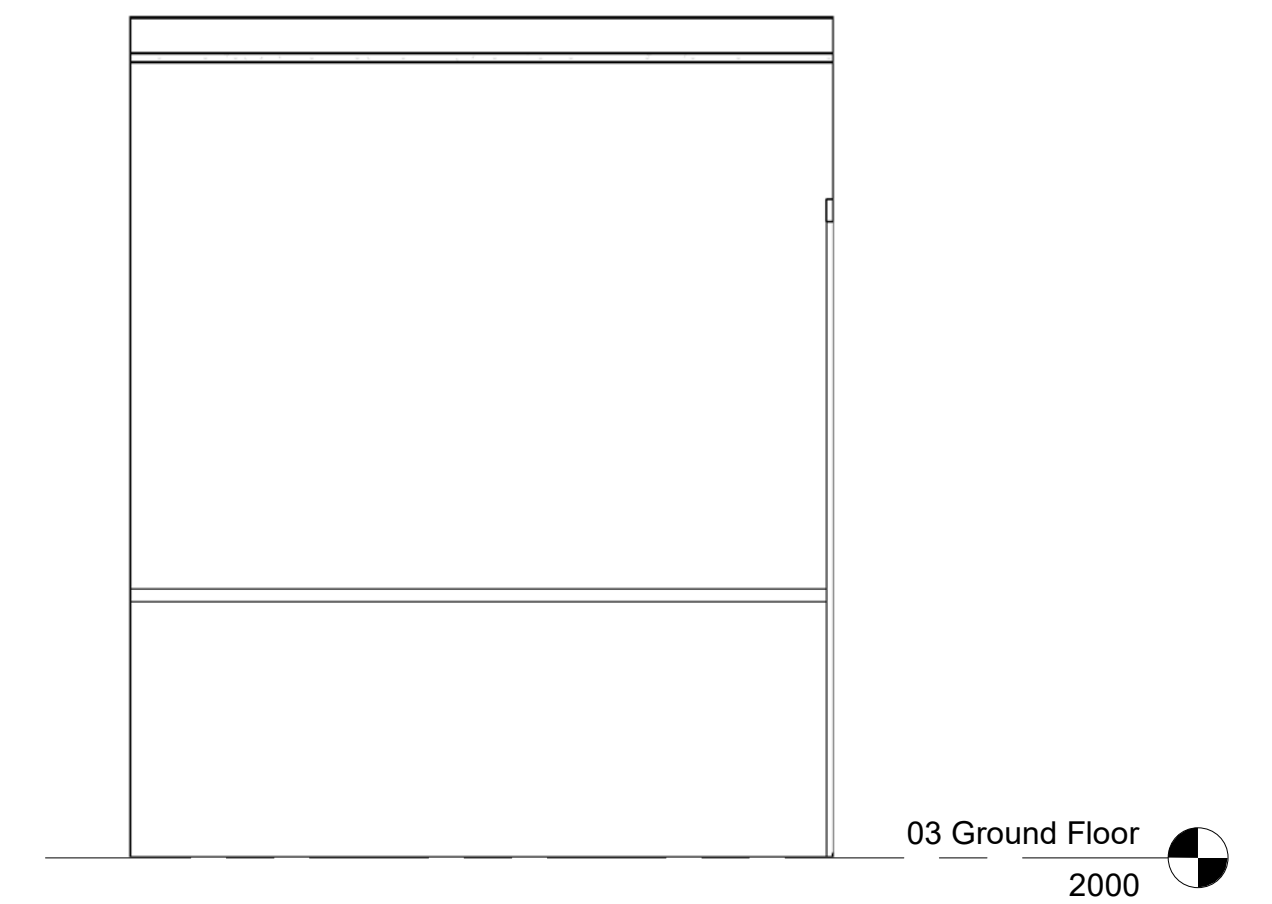


15 B2 - Entry Elevation
1 : 25

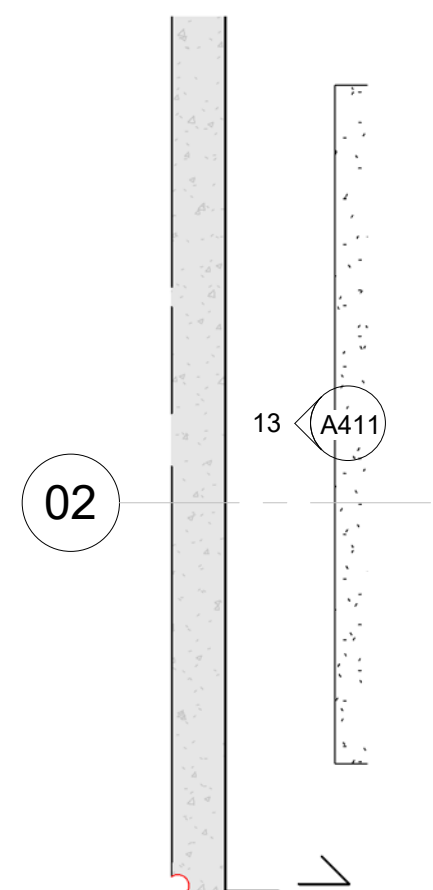


12 B2 - Bed Plan
1 : 25

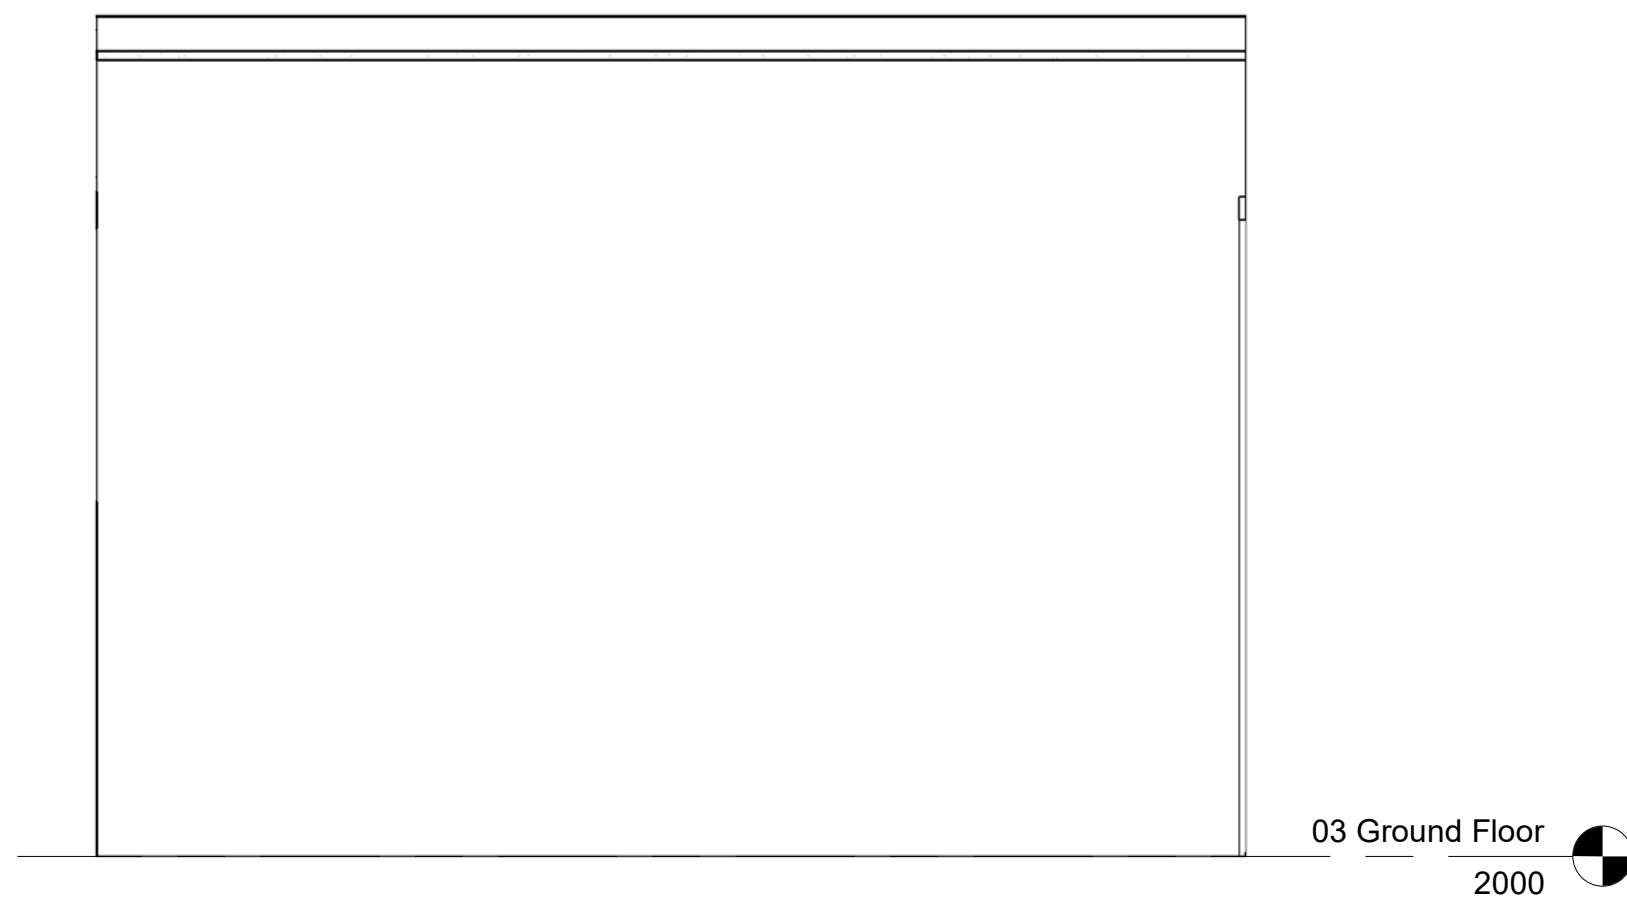


13 B2 - Bed Elevation
1 : 25

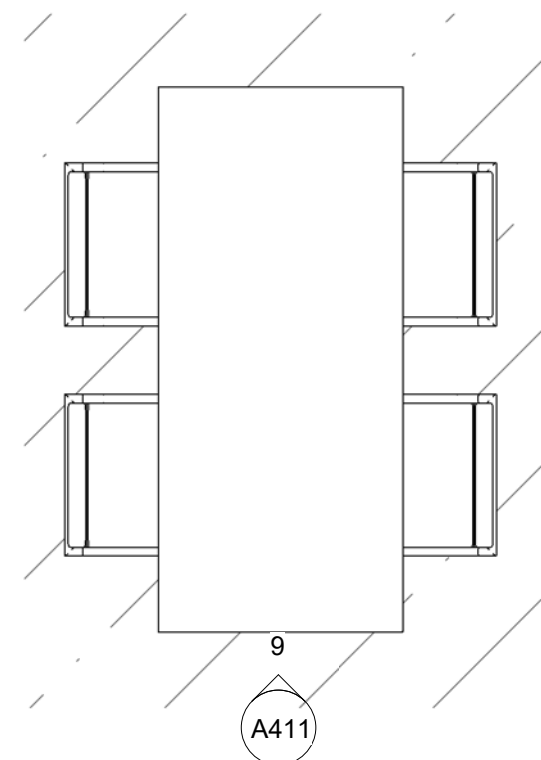


7 B2 - Dining Plan
1 : 25

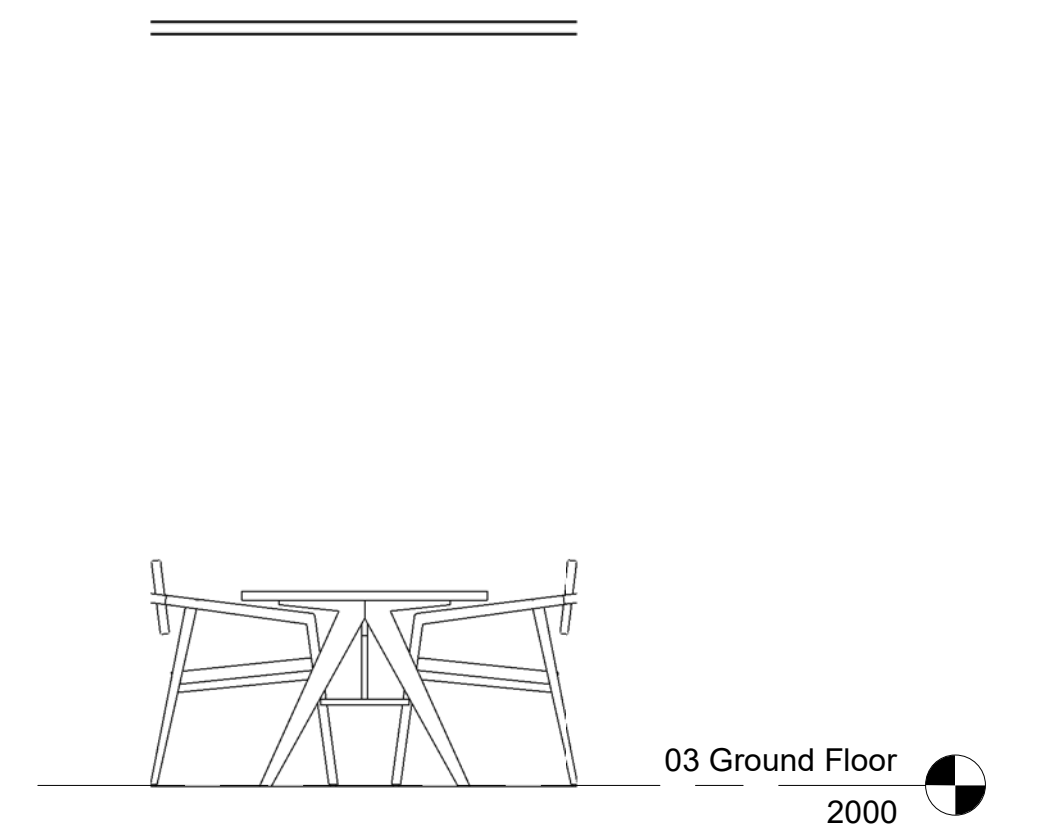


9 B2 - Dining Elevation B
1 : 25

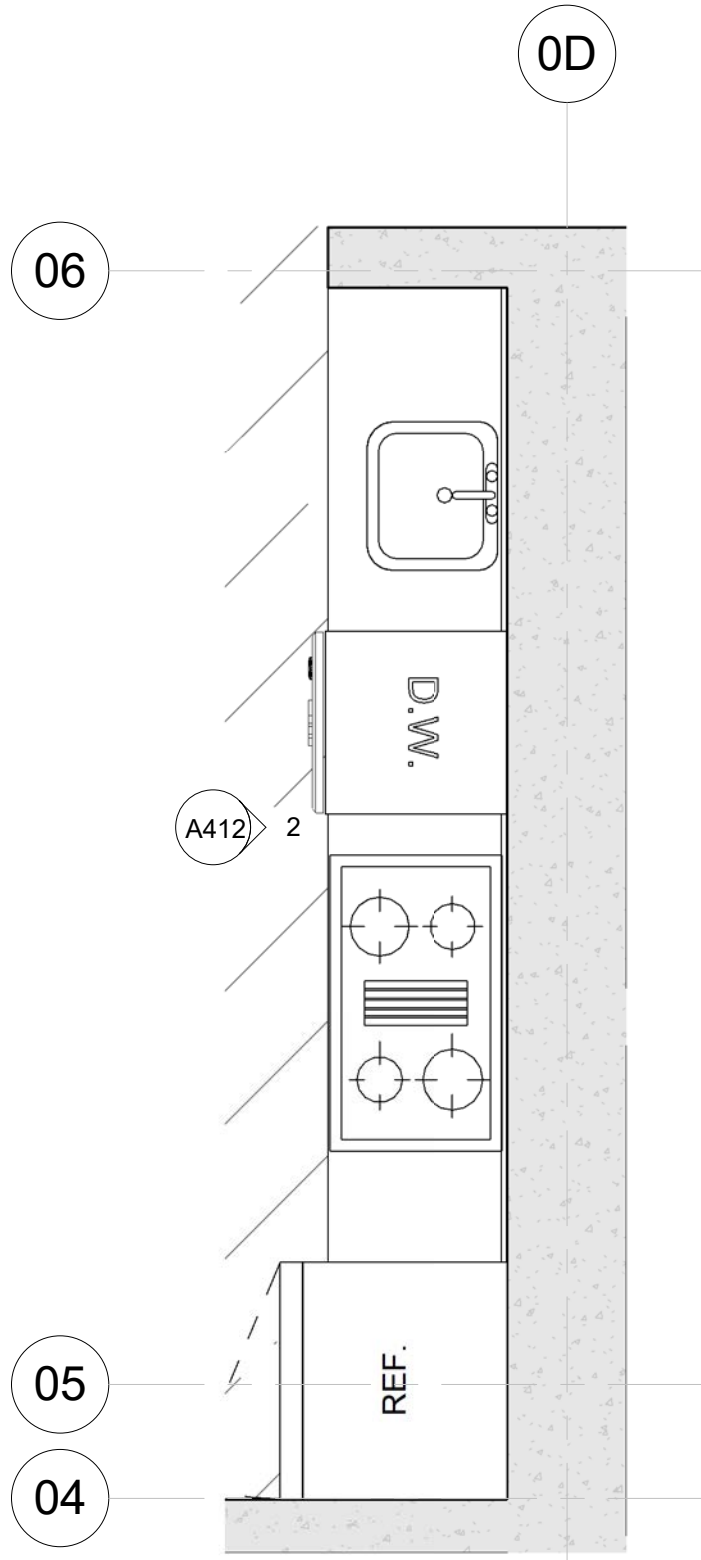


1 B3 - Kitchen Plan
1 : 25

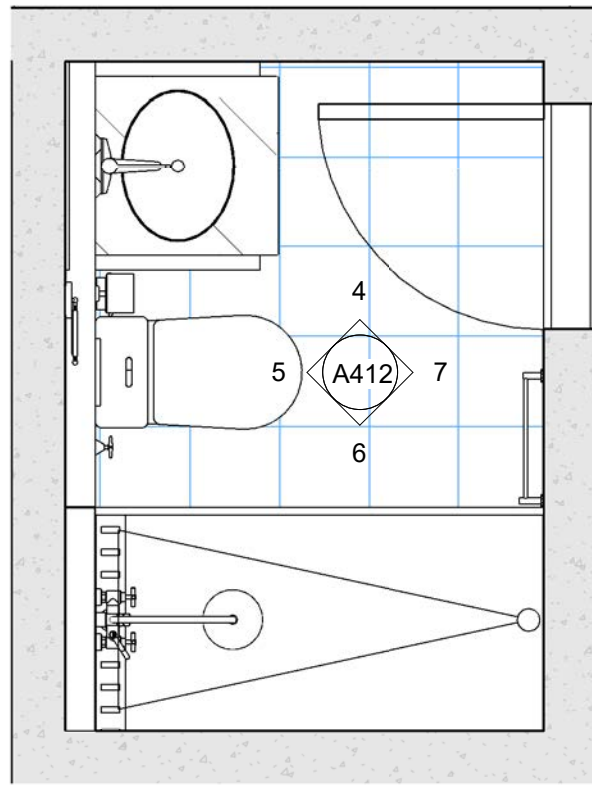

3 B3 - Bath Plan
1 : 25

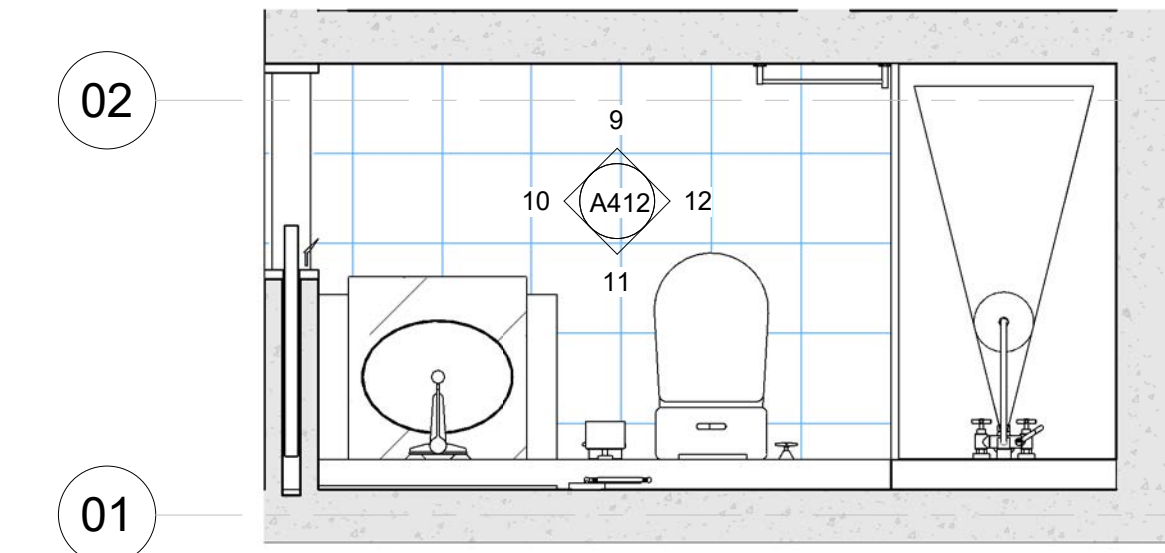


8 B3 - Ensuite Plan
1 : 25

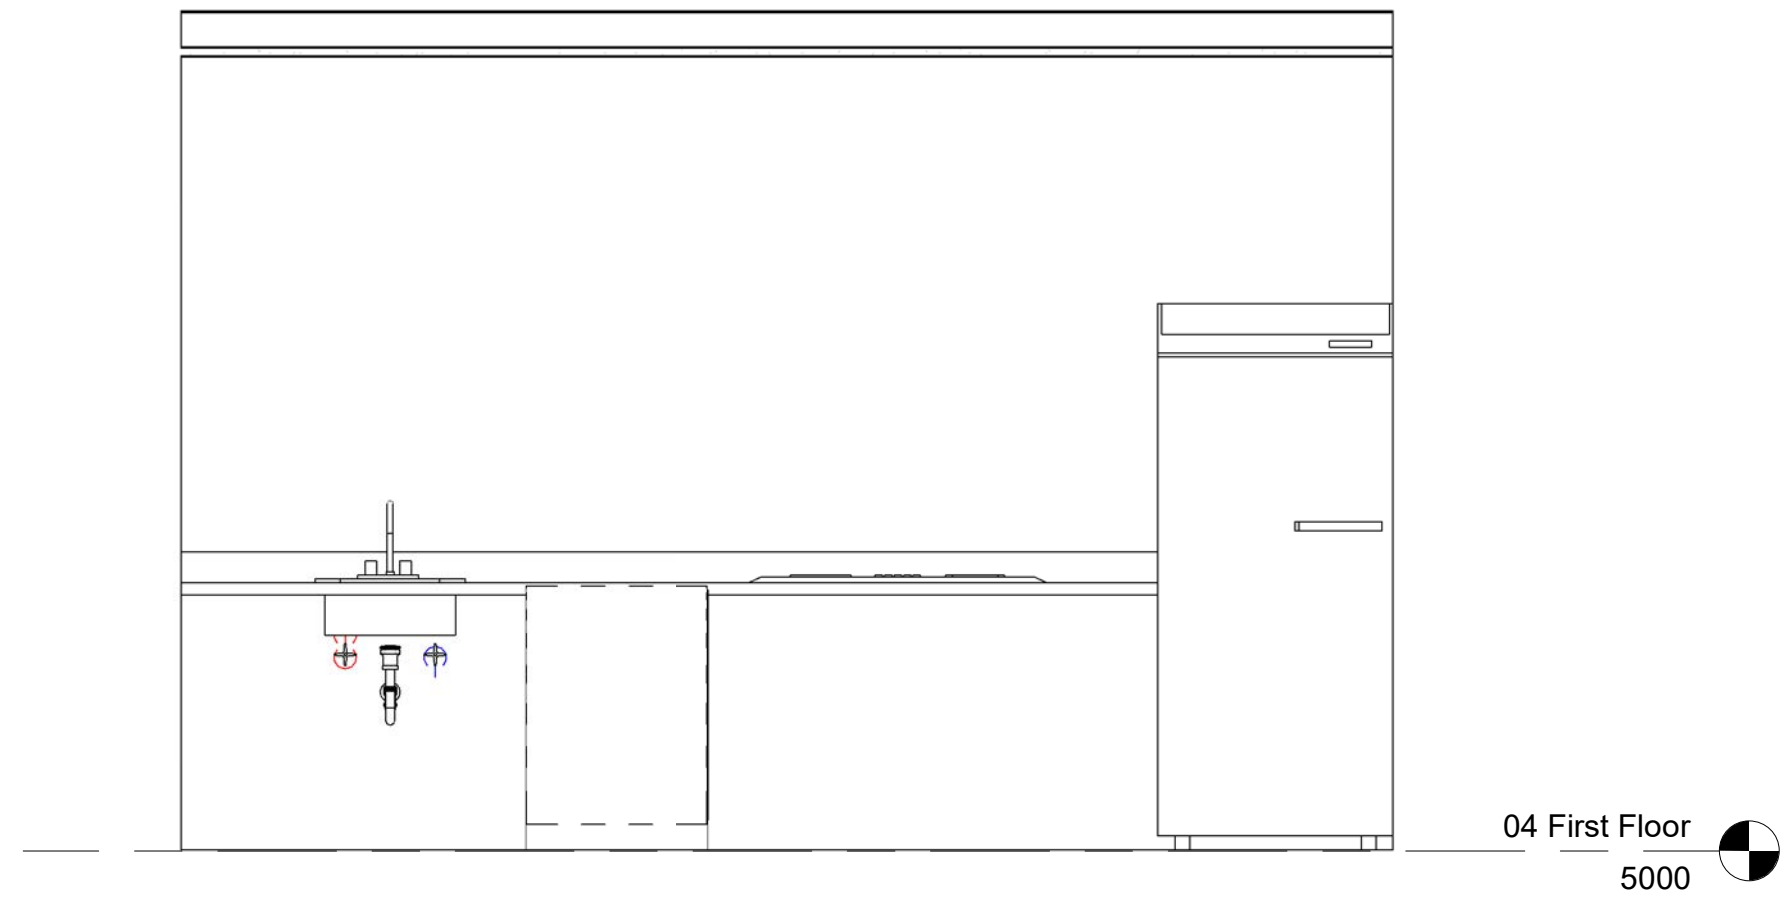

2 B3 - Kitchen Elevation
1 : 25


4 B3 - Bath Elevation A
1 : 25

9 B3 - Ensuite Elevation A
1 : 25

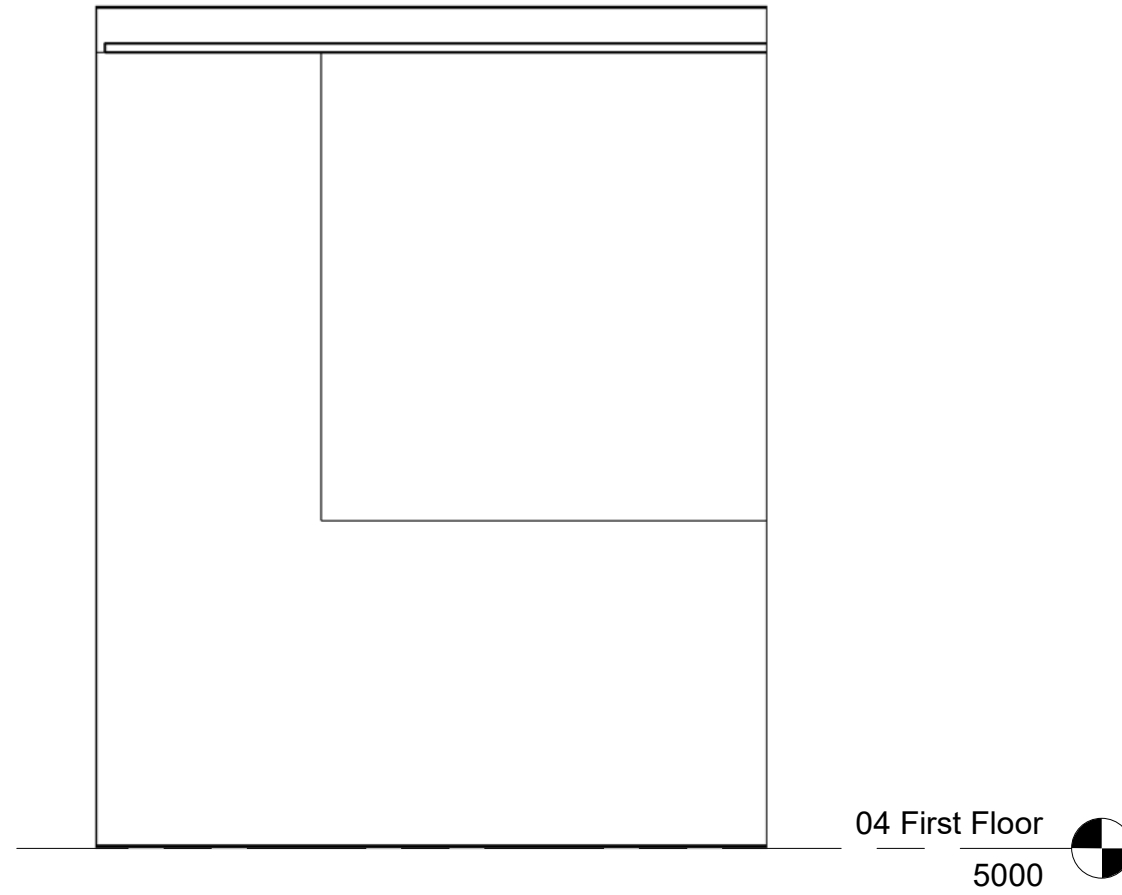


5 B3 - Bath Elevation B
1 : 25

10 B3 - Ensuite Elevation B
1 : 25

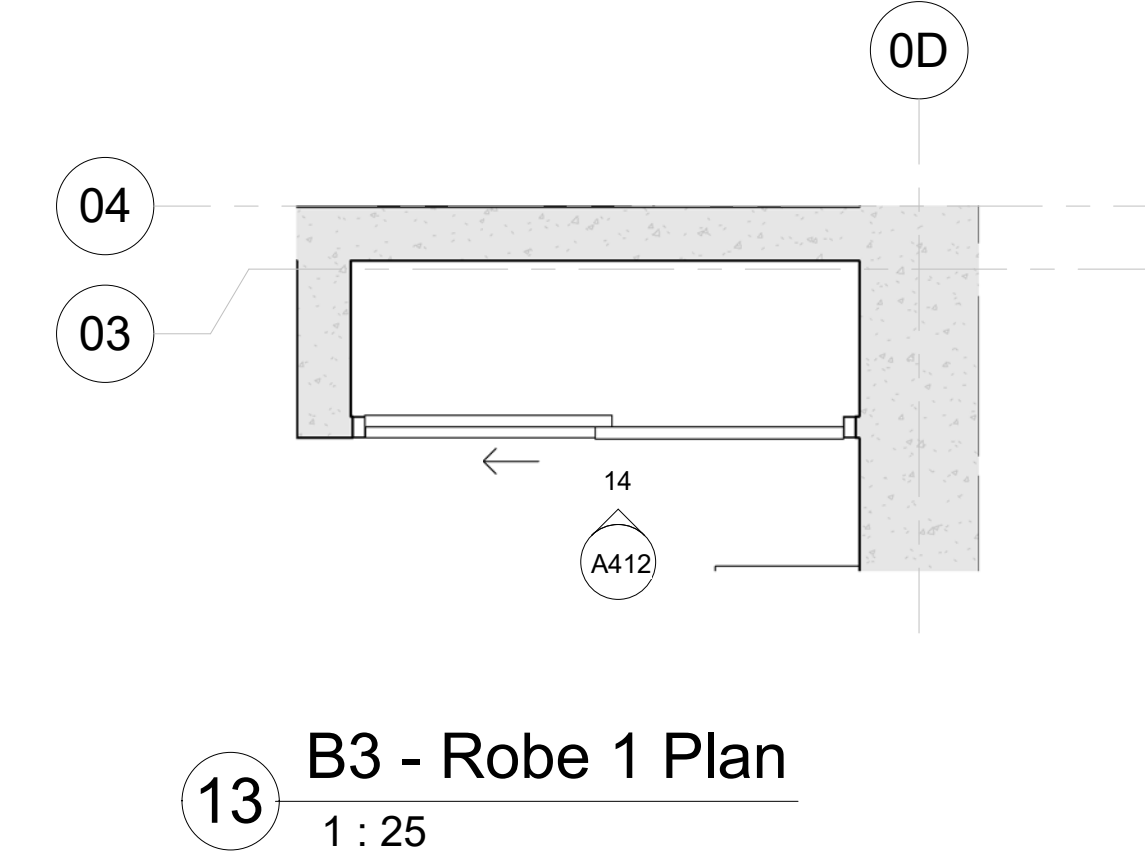


13 B3 - Robe 1 Plan
1 : 25

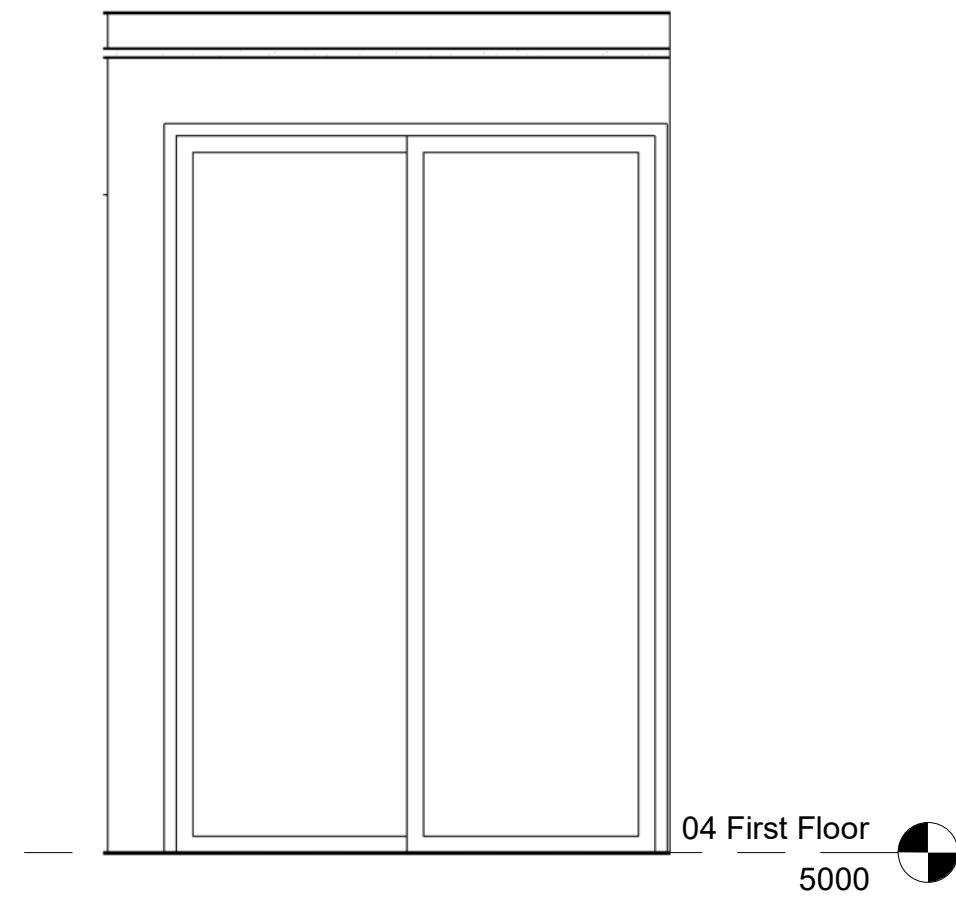


14 B3 - Robe 1 Elevation
1 : 25

6 B3 - Bath Elevation C
1 : 25

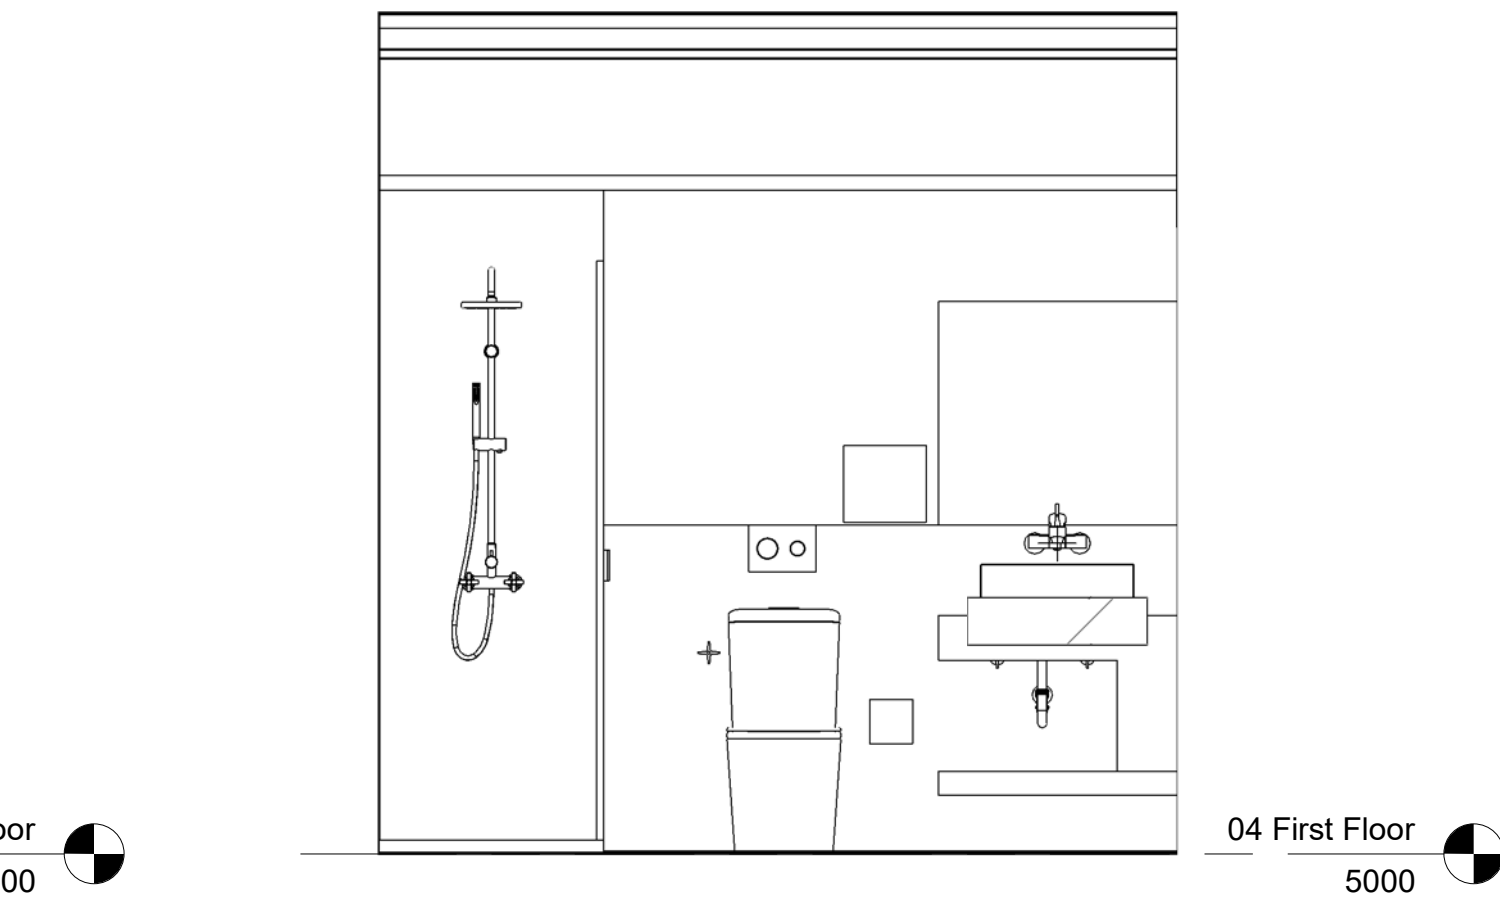


11 B3 - Ensuite Elevation C
1 : 25

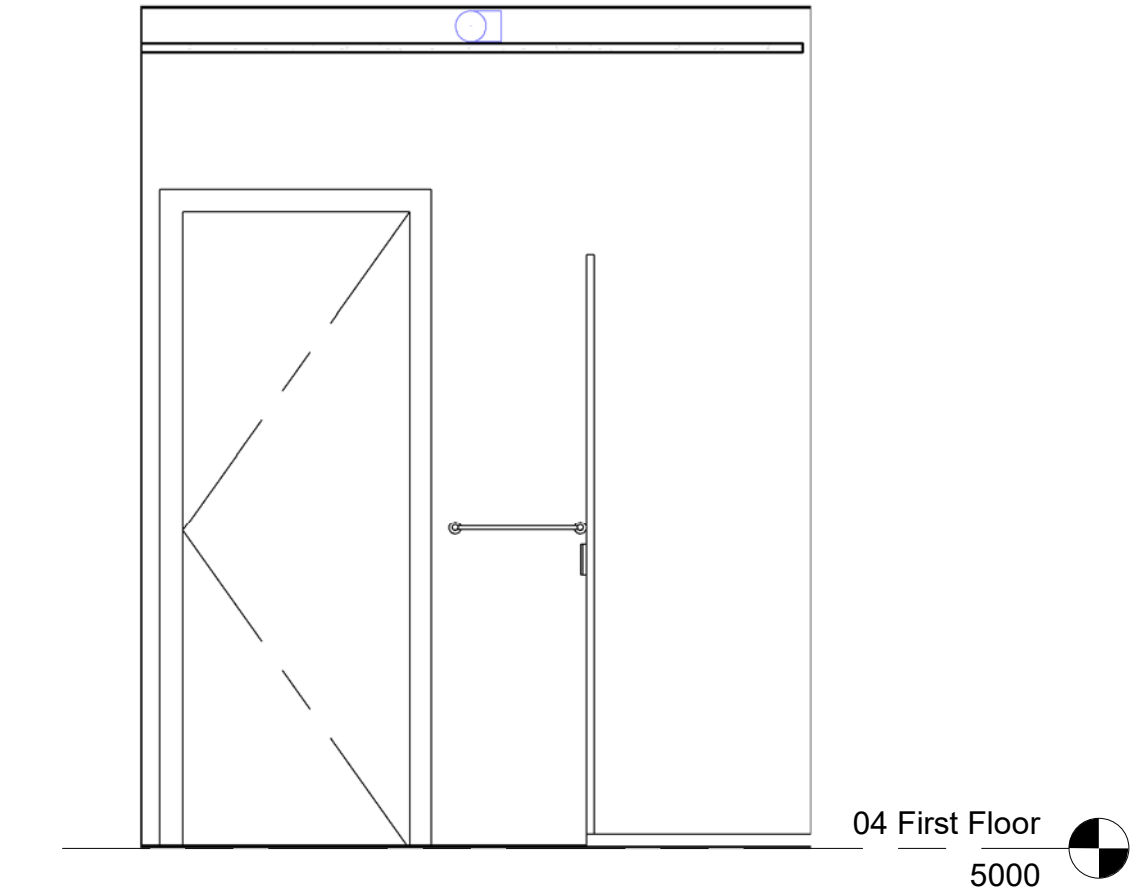


7 B3 - Bath Elevation D
1 : 25


12 B3 - Ensuite Elevation D
1 : 25

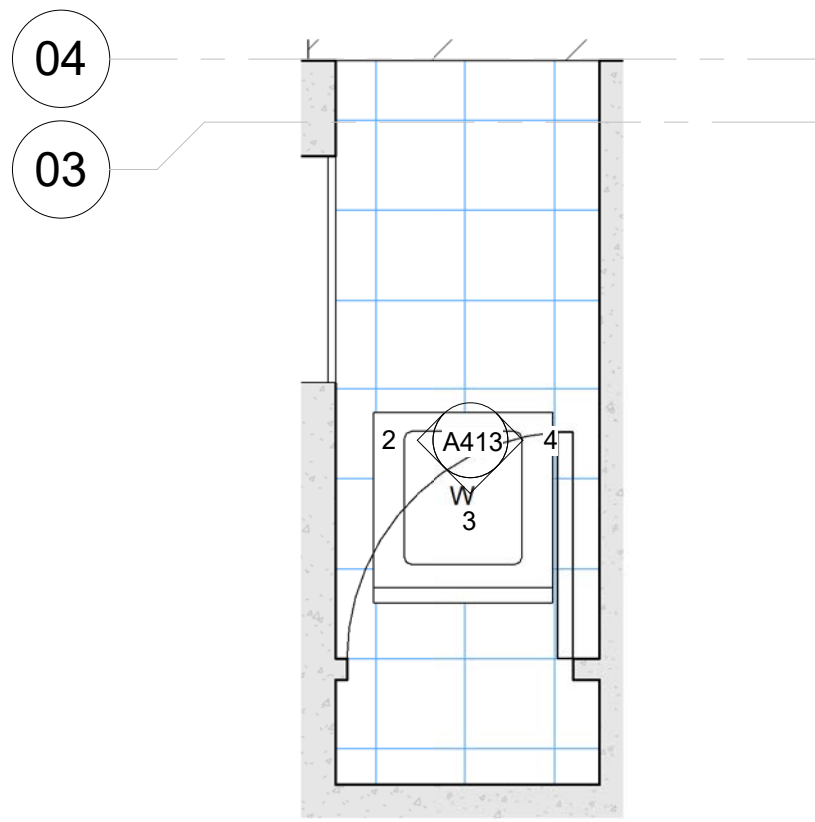


1 B3 - Laundry Plan
1 : 25

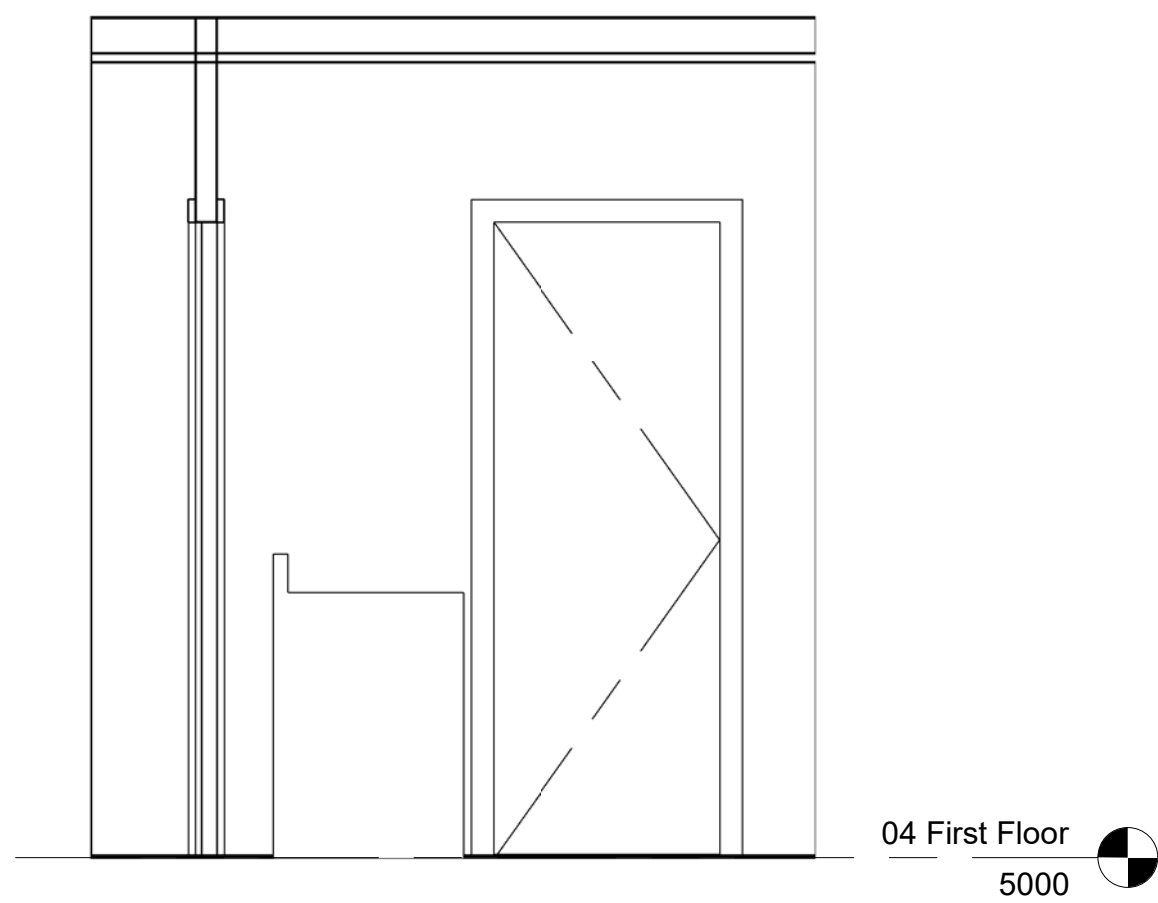


2 B3 - Laundry Elevation A
1 : 25

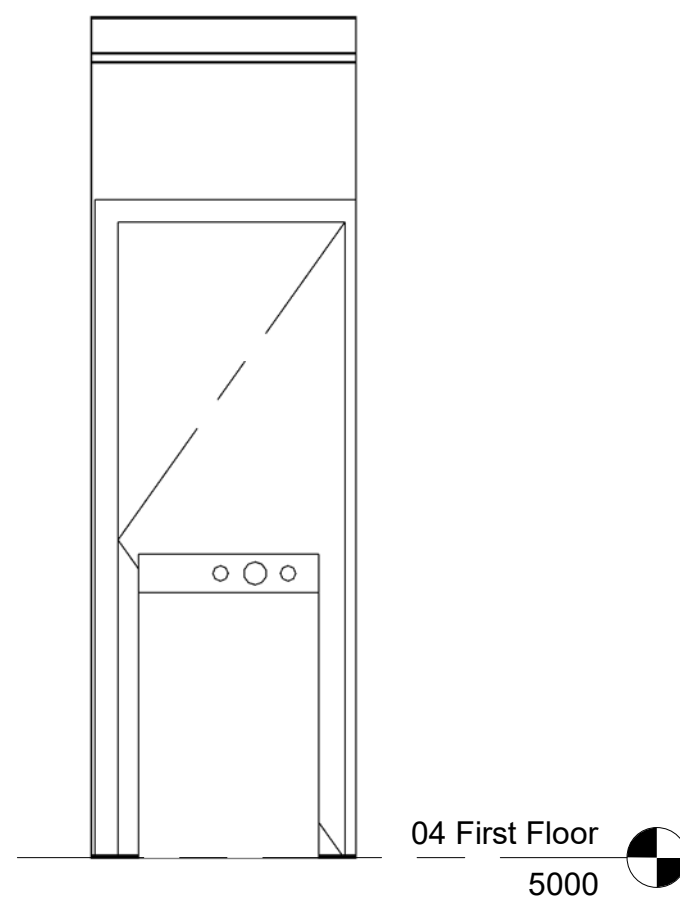


3 B3 - Laundry Elevation B
1 : 25

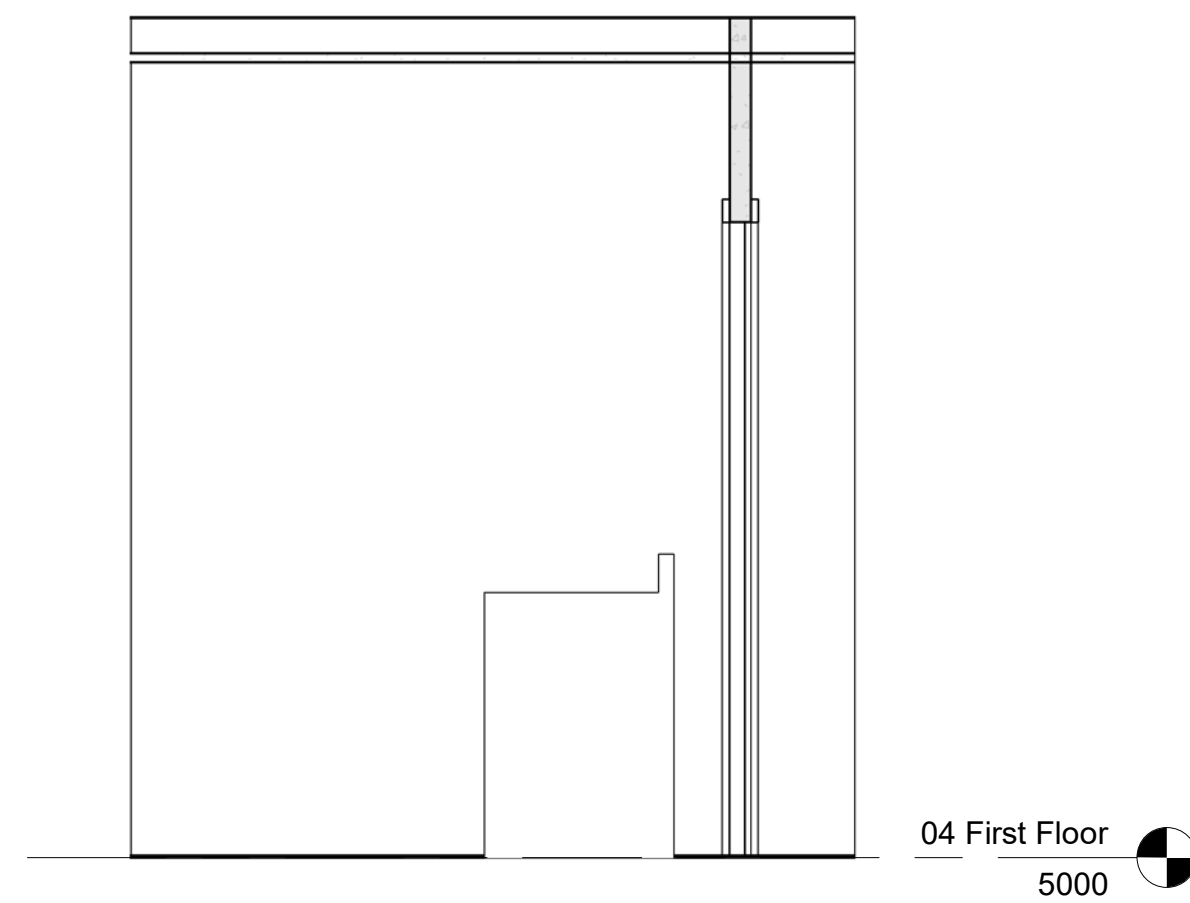


4 B3 - Laundry Elevation C
1 : 25

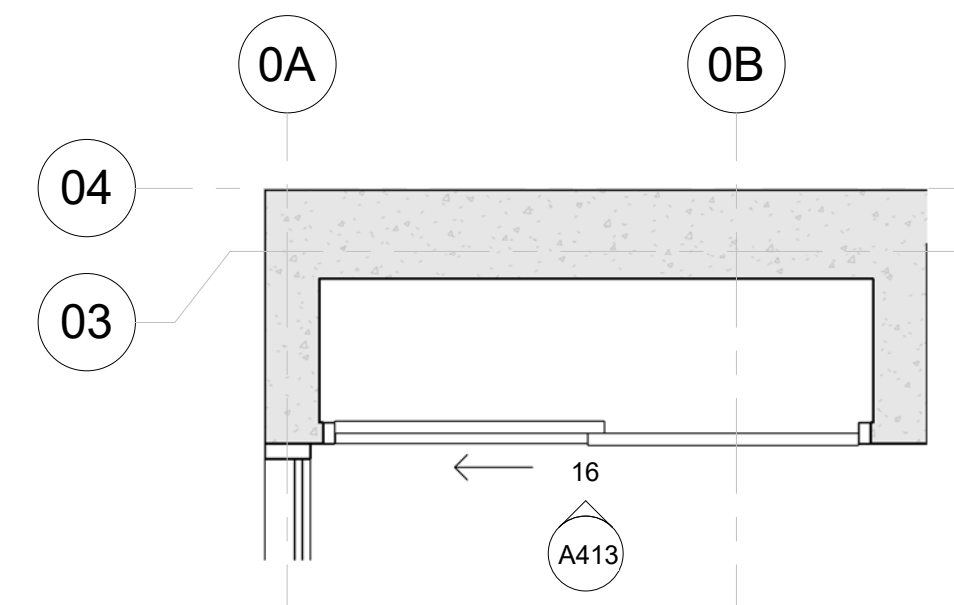


15 B3 - Robe 2 Plan
1 : 25

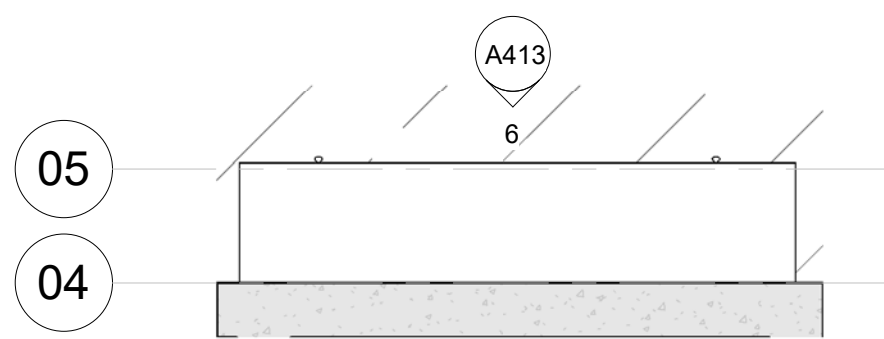


5 B3 - Living Plan
1 : 25

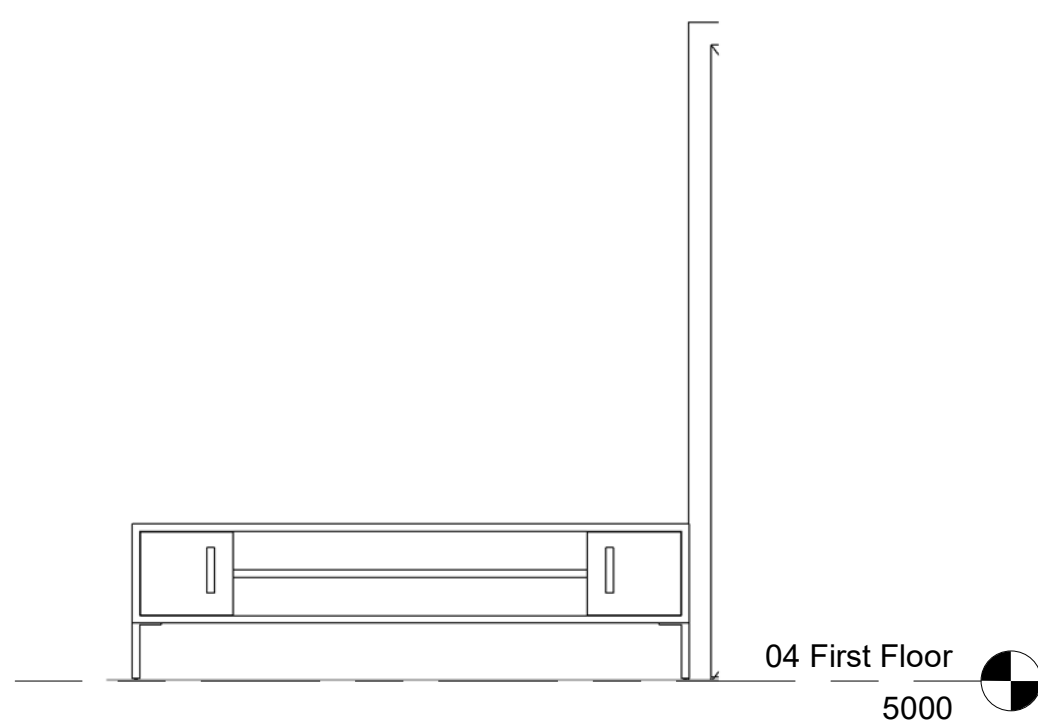


6 B3 - Living Elevation
1 : 25

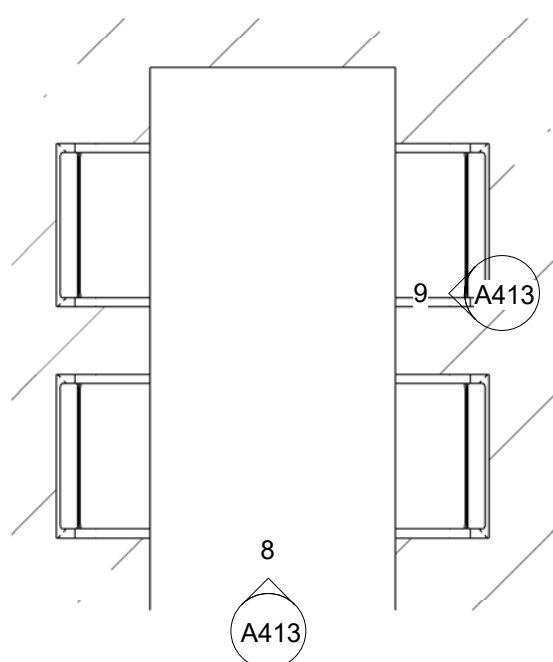


7 B3 - Dining Plan
1 : 25

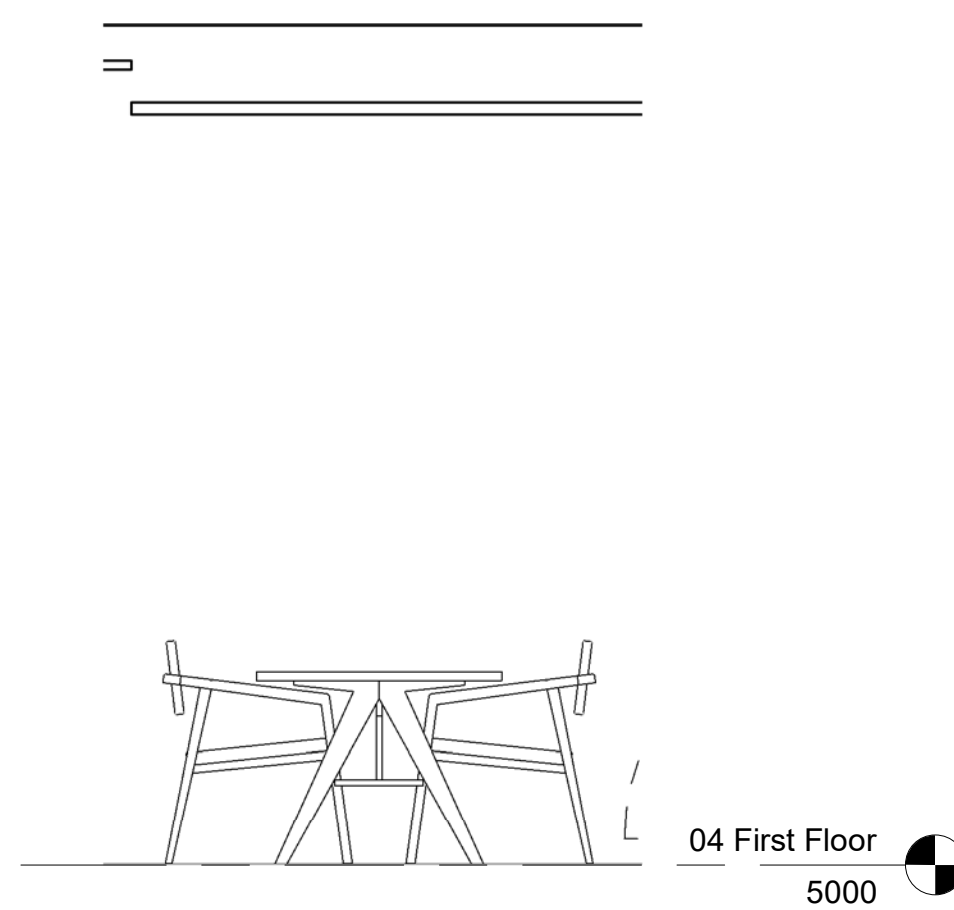


8 B3 - Dining Elevation A
1 : 25

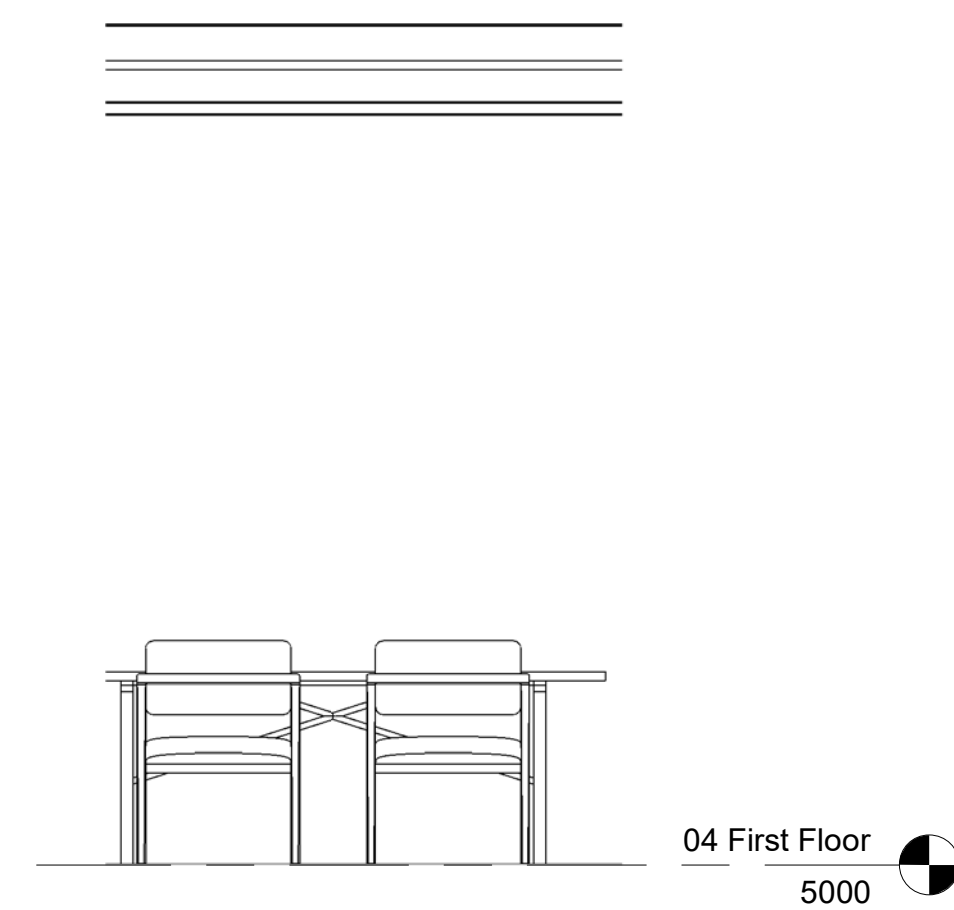


9 B3 - Dining Elevation B
1 : 25

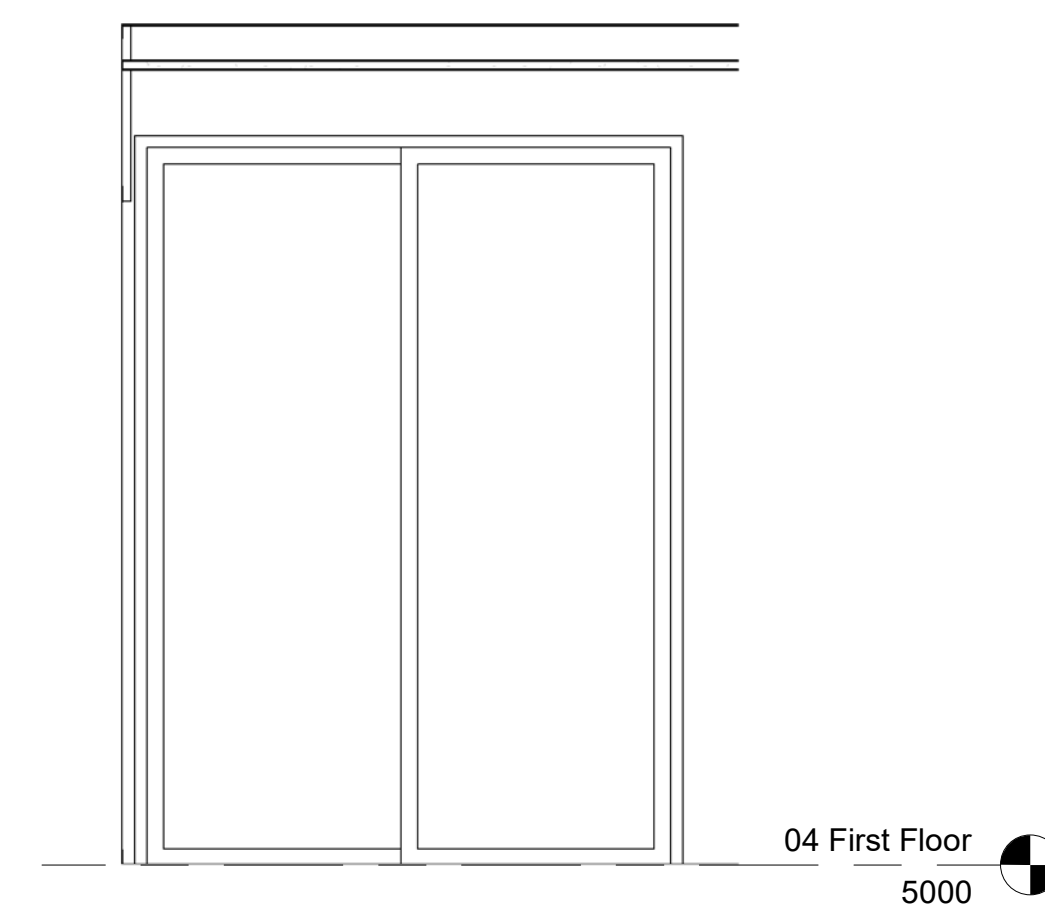


16 B3 - Robe 2 Elevation
1 : 25

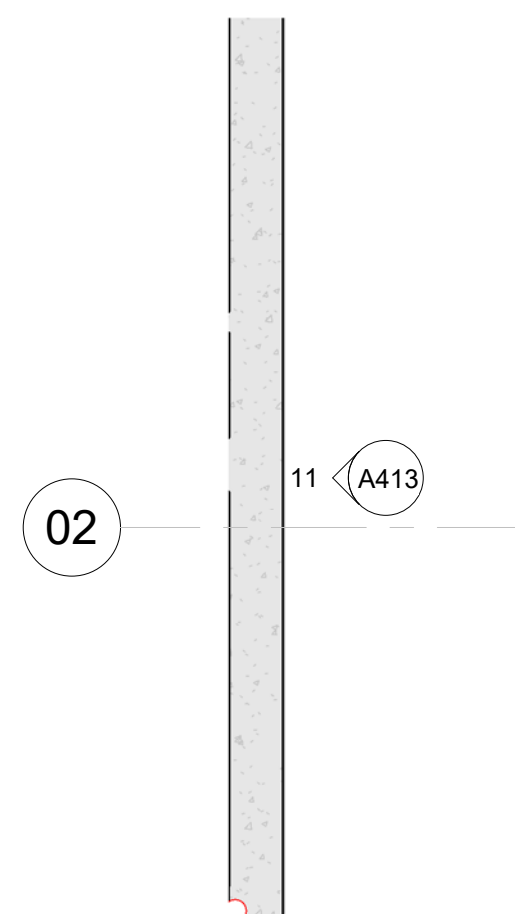


10 B3 - Bed 1 Plan
1 : 25

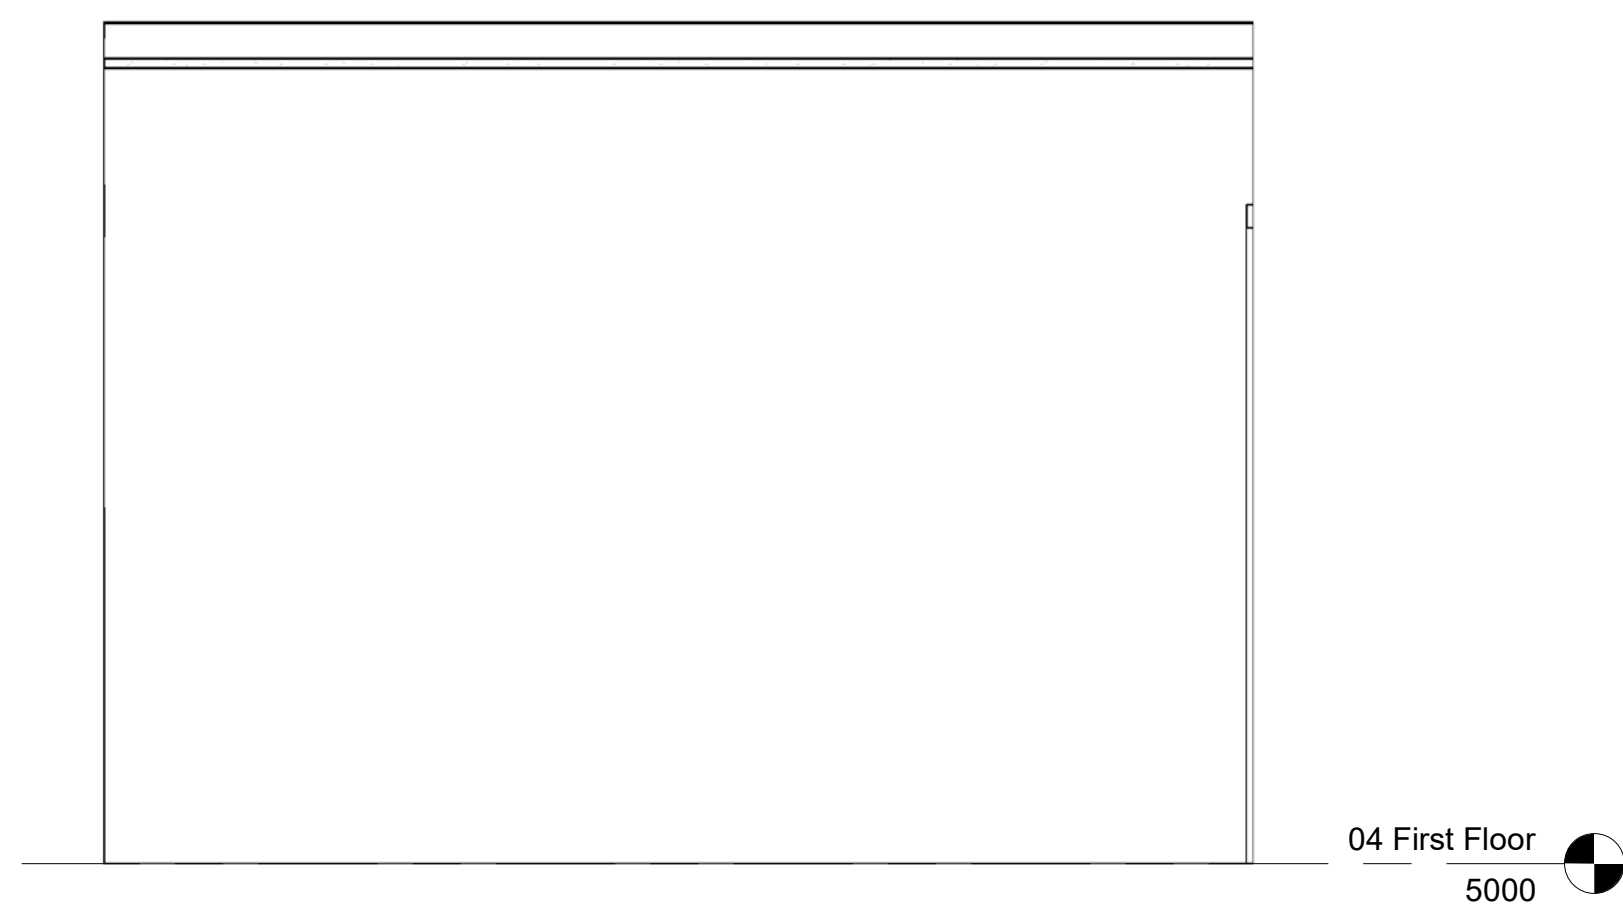


11 B3 - Bed 1 Elevation
1 : 25

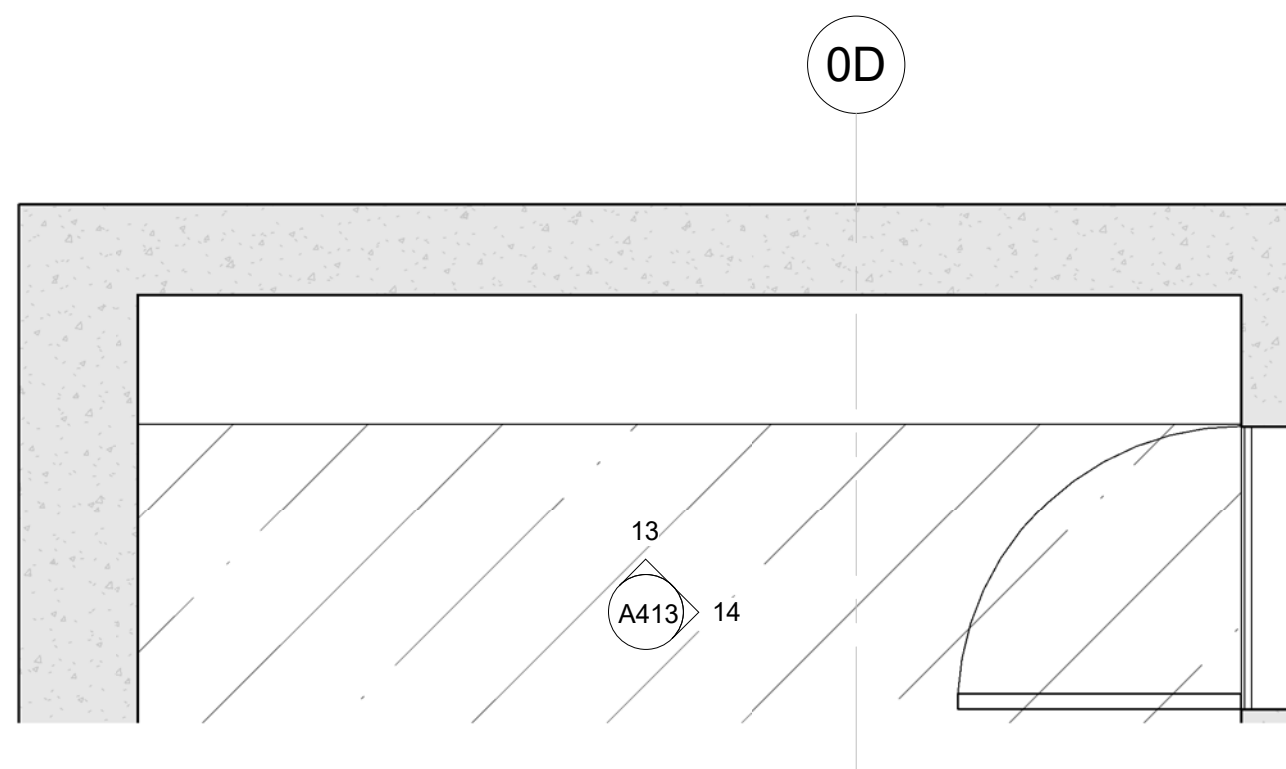


12 B3 - Entry Plan
1 : 25

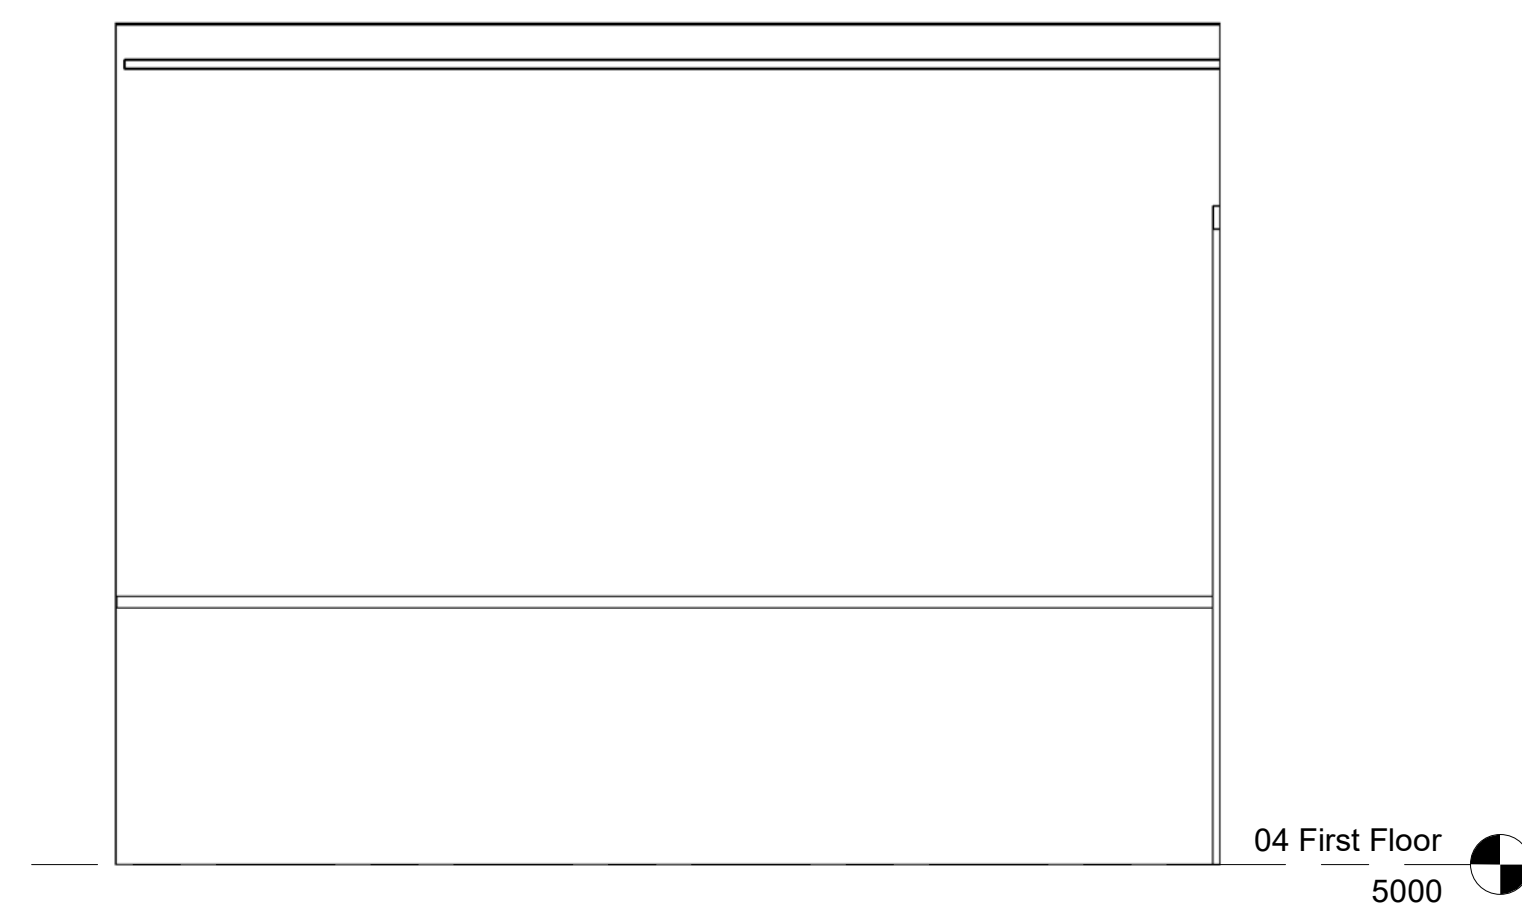


13 B3 - Entry Elevation A
1 : 25

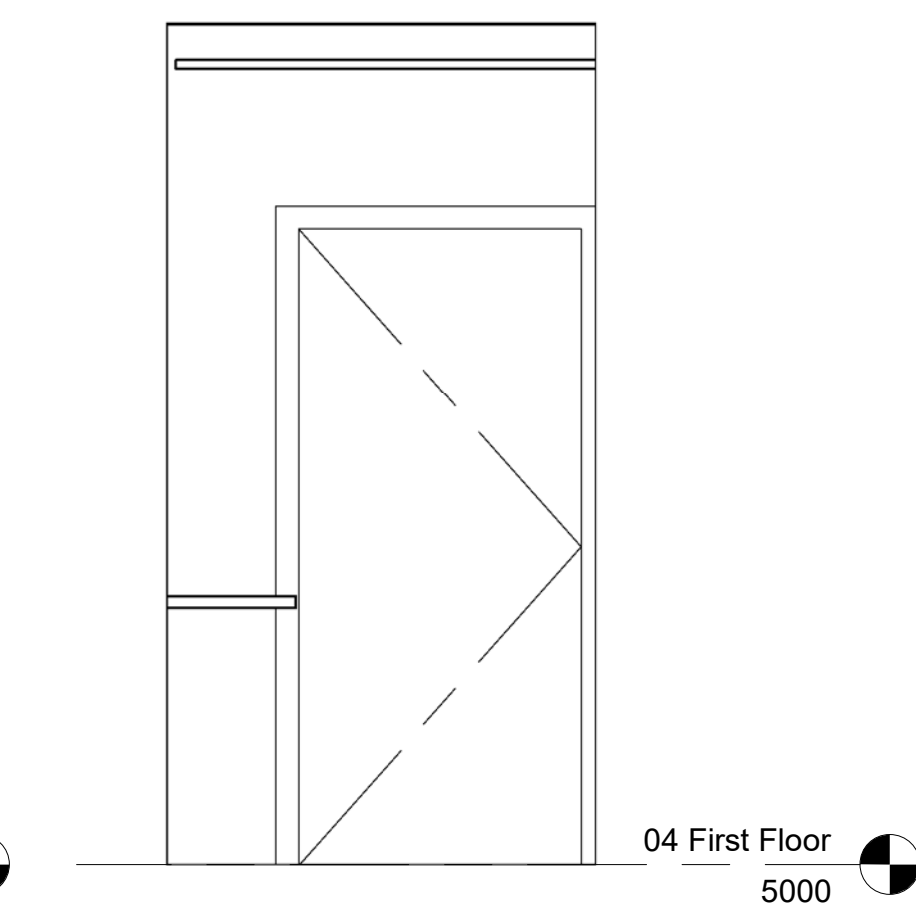


14 B3 - Entry Elevation B
1 : 25

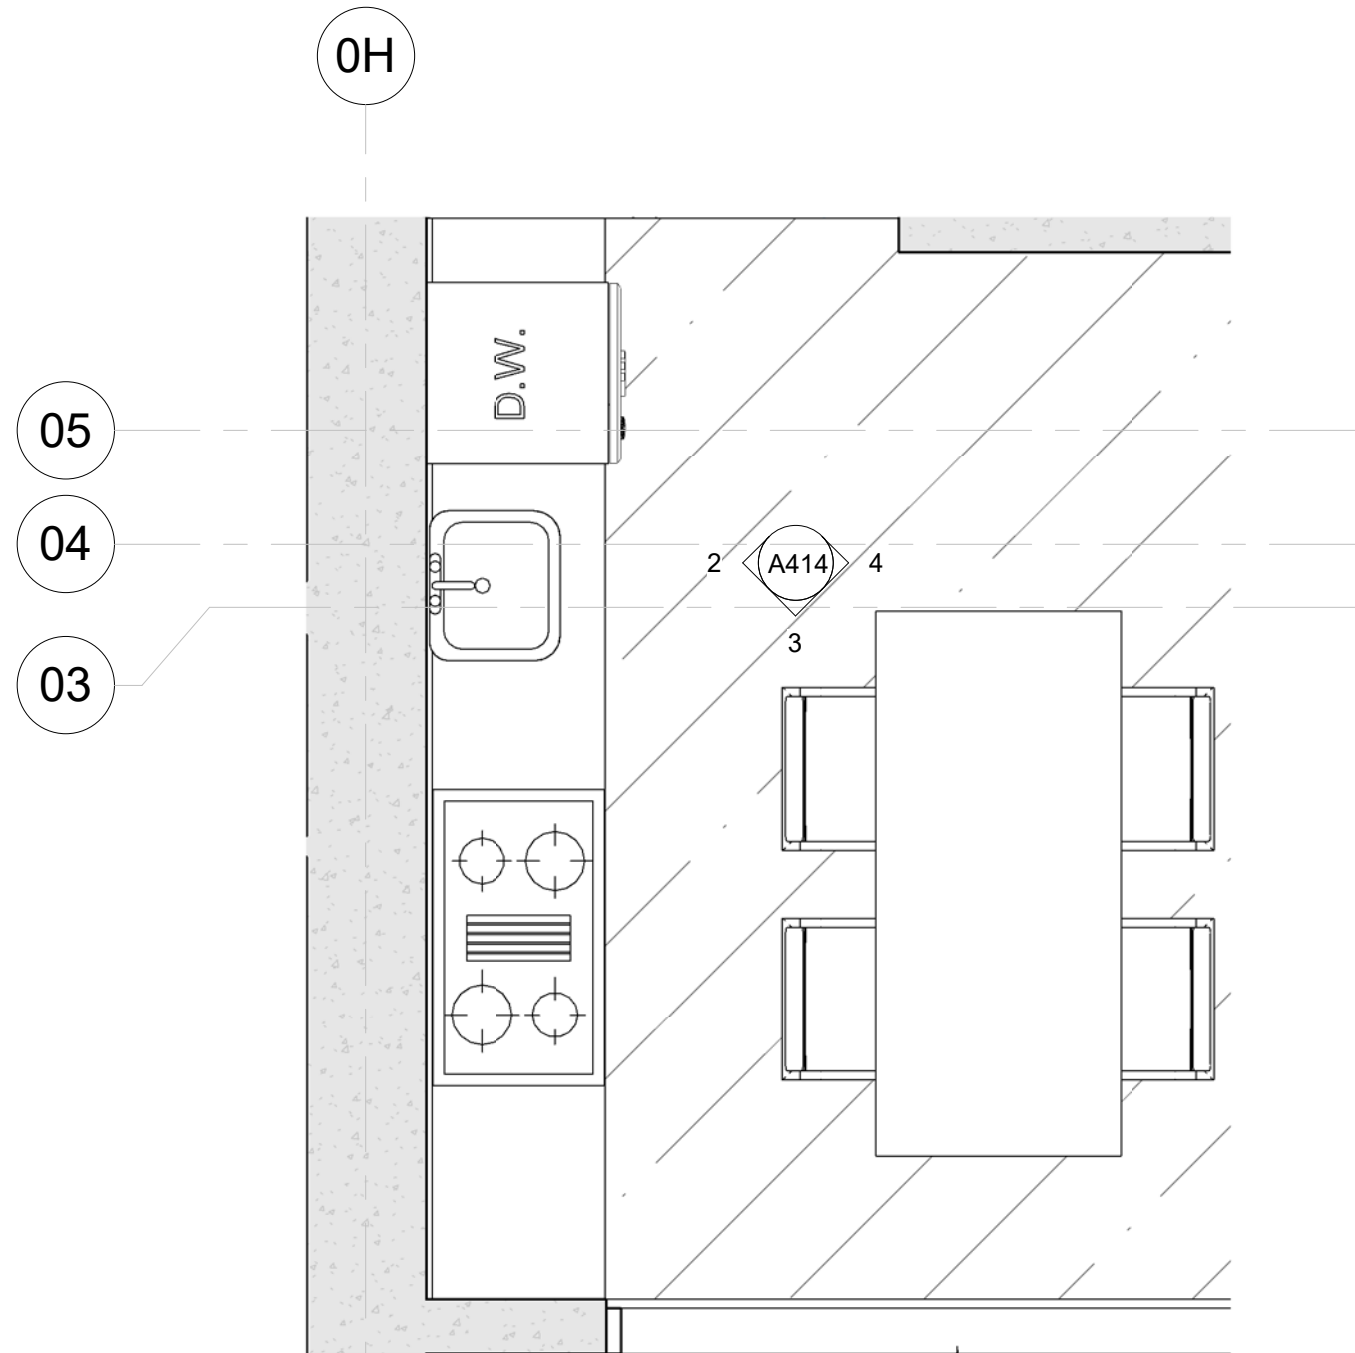


01 B4 - Kitchen / Dining Plan
1 : 25

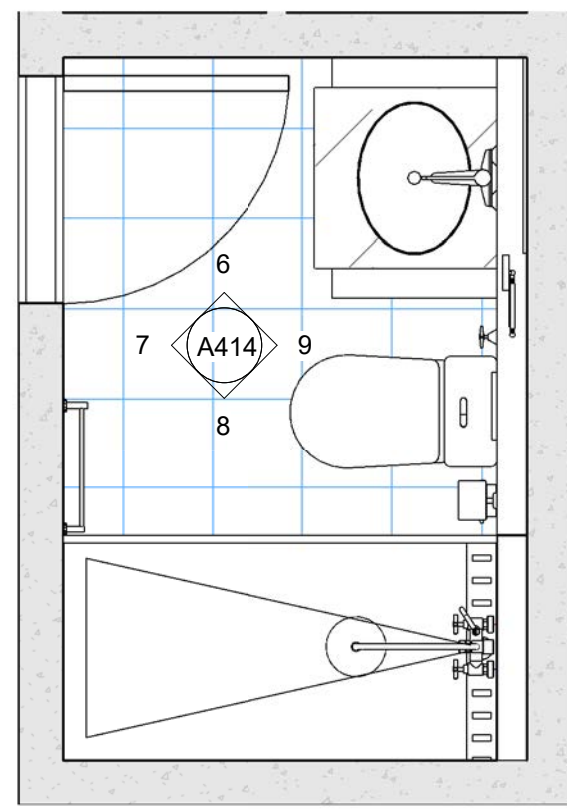


05 B4 - Bath Plan
1 : 25

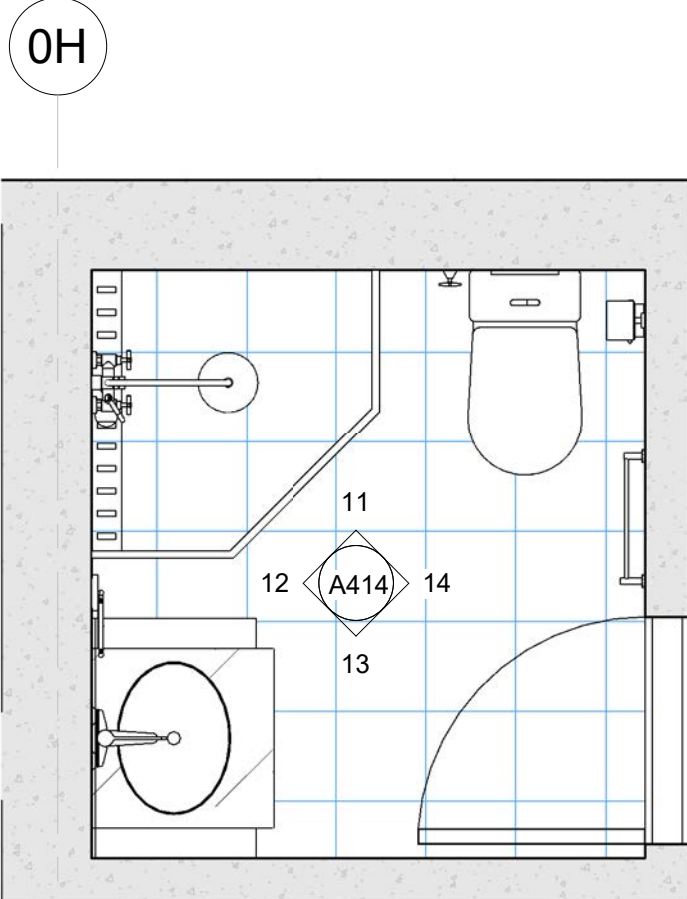


10 B4 - Ensuite Plan
1 : 25

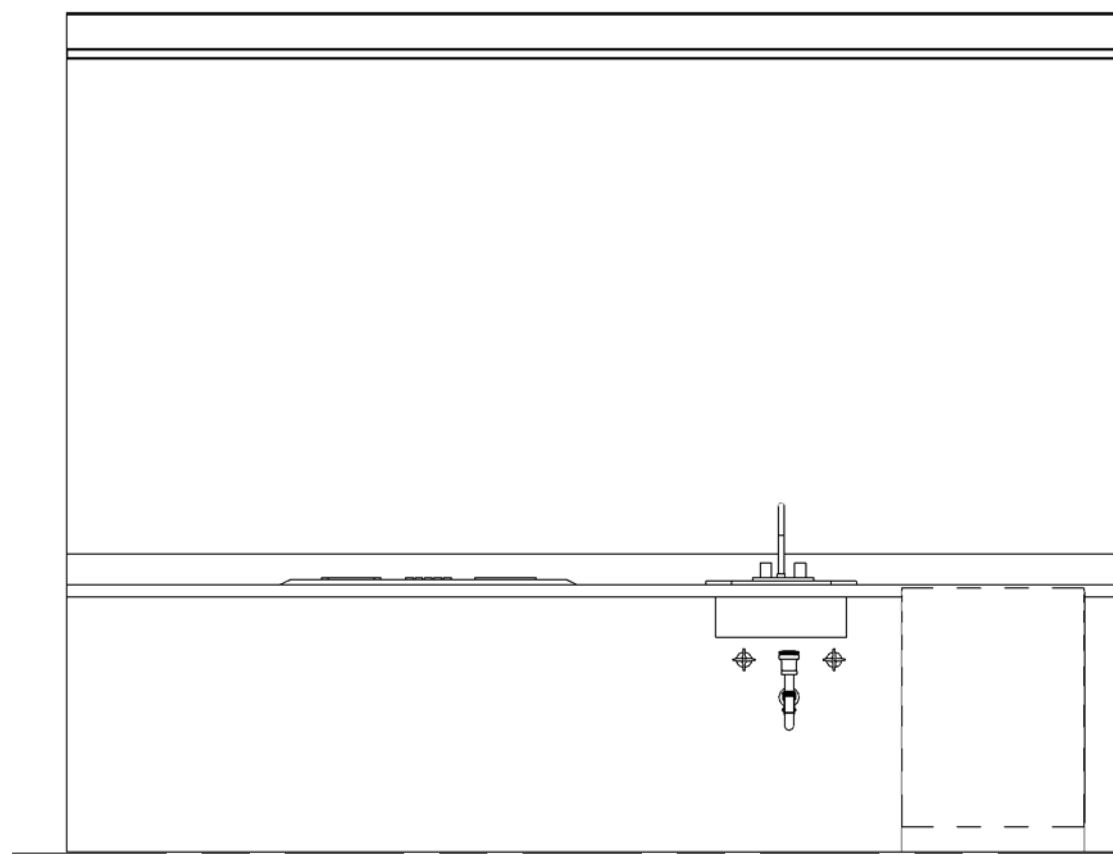


02 B4 - Kitchen / Dining Elevation A
1 : 25

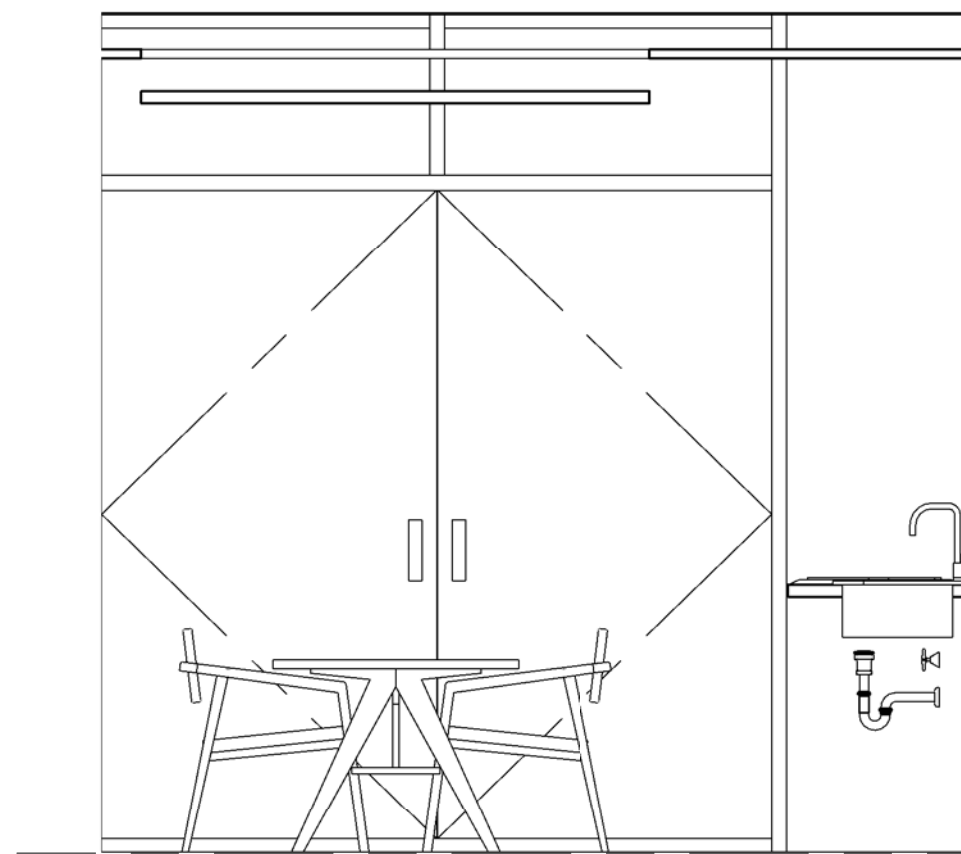


03 B4 - Kitchen / Dining Elevation B
1 : 25

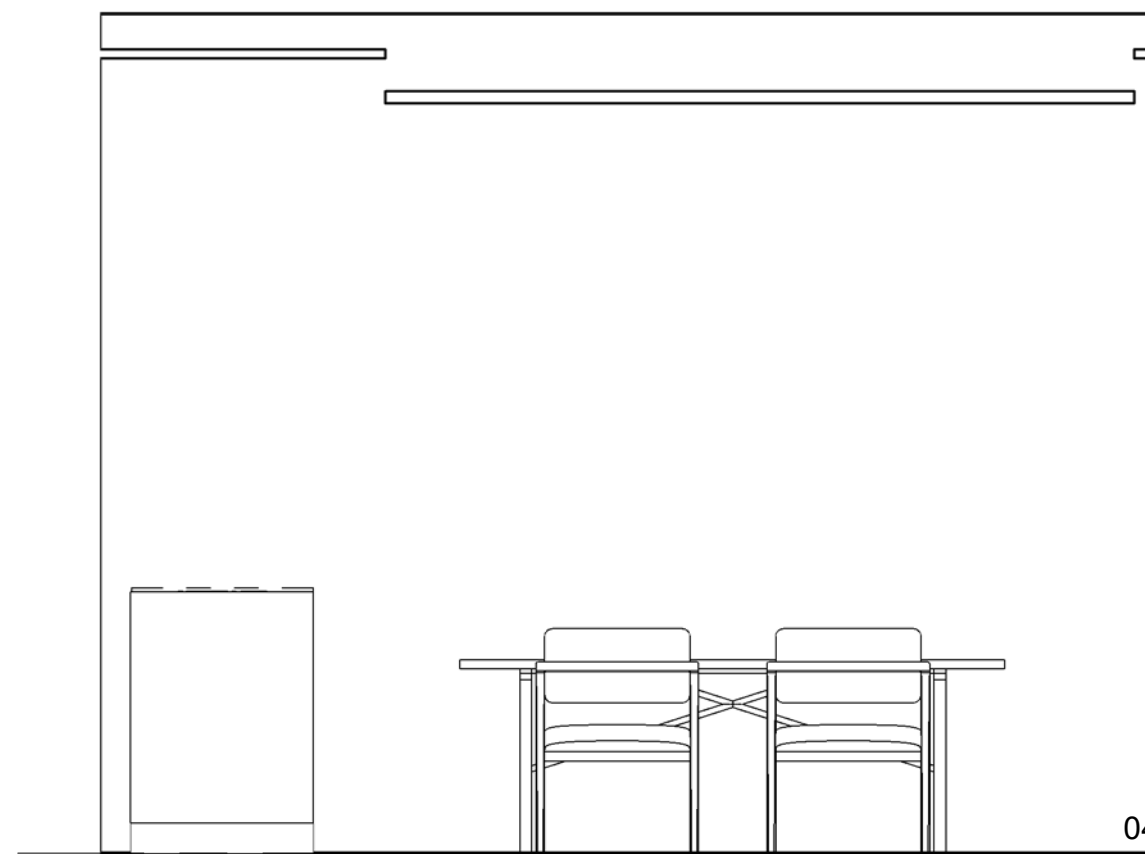


04 B4 - Kitchen / Dining Elevation C
1 : 25

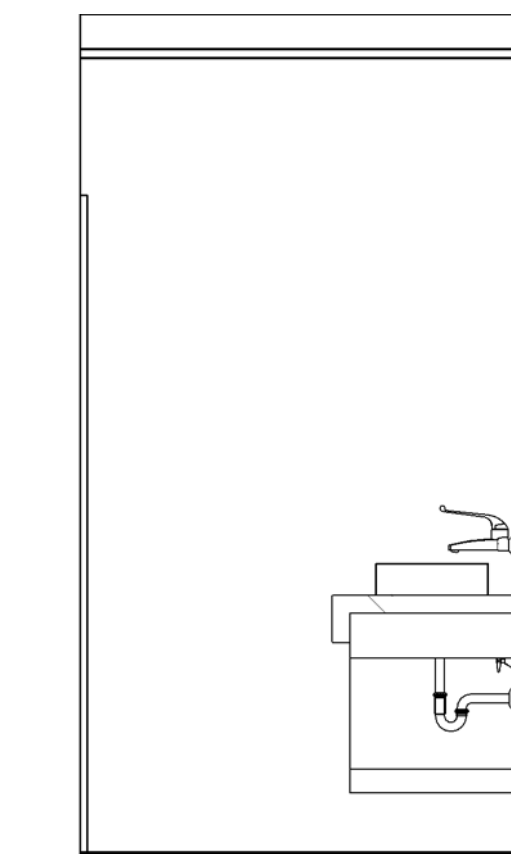


06 B4 - Bath Elevation A
1 : 25

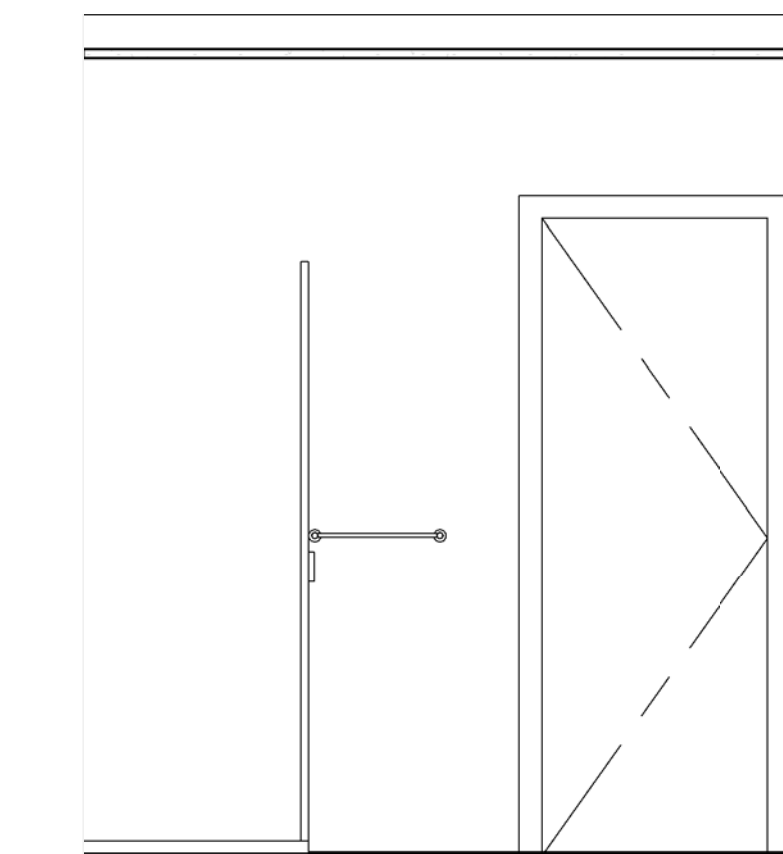


07 B4 - Bath Elevation B
1 : 25

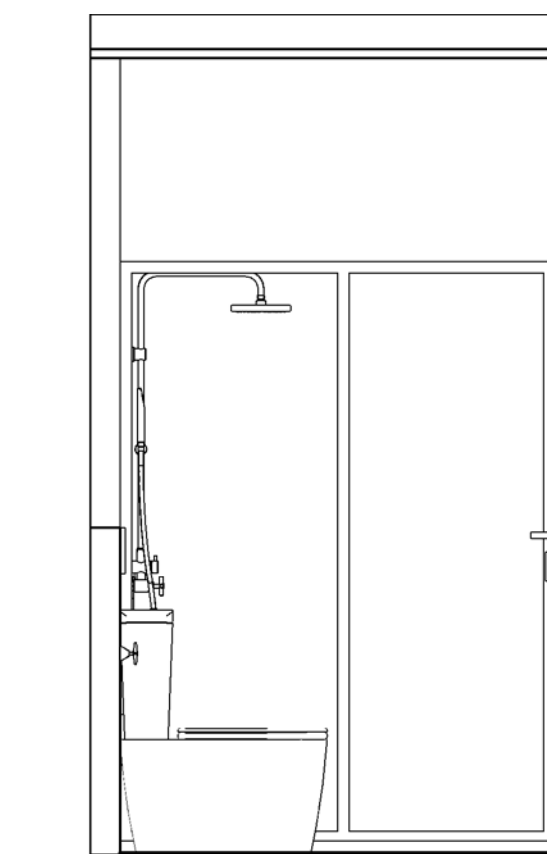


08 B4 - Bath Elevation C
1 : 25

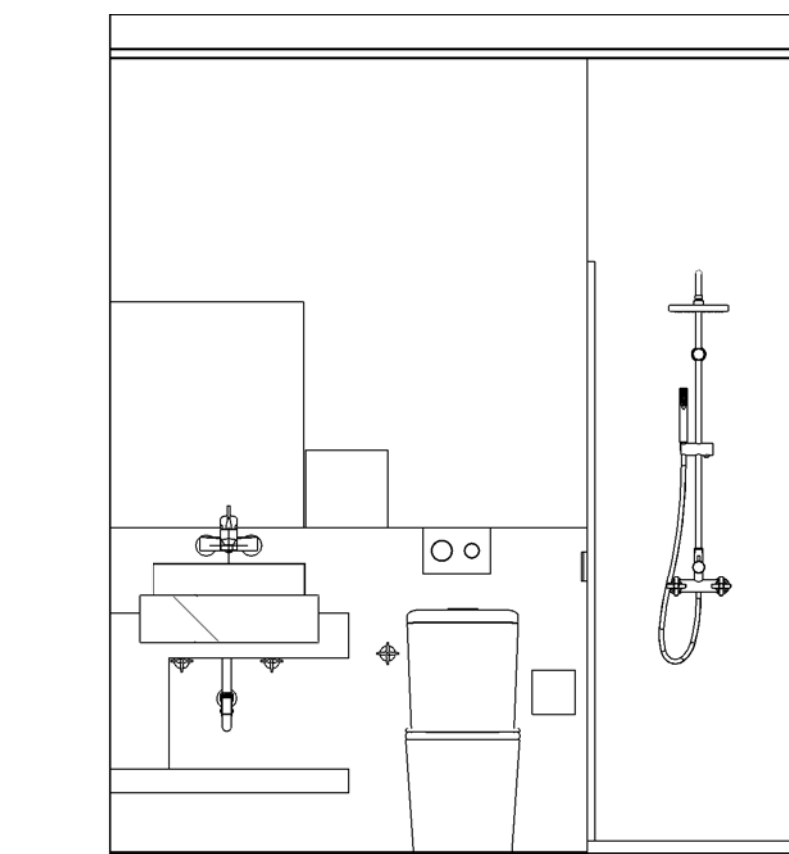


09 B4 - Bath Elevation D
1 : 25

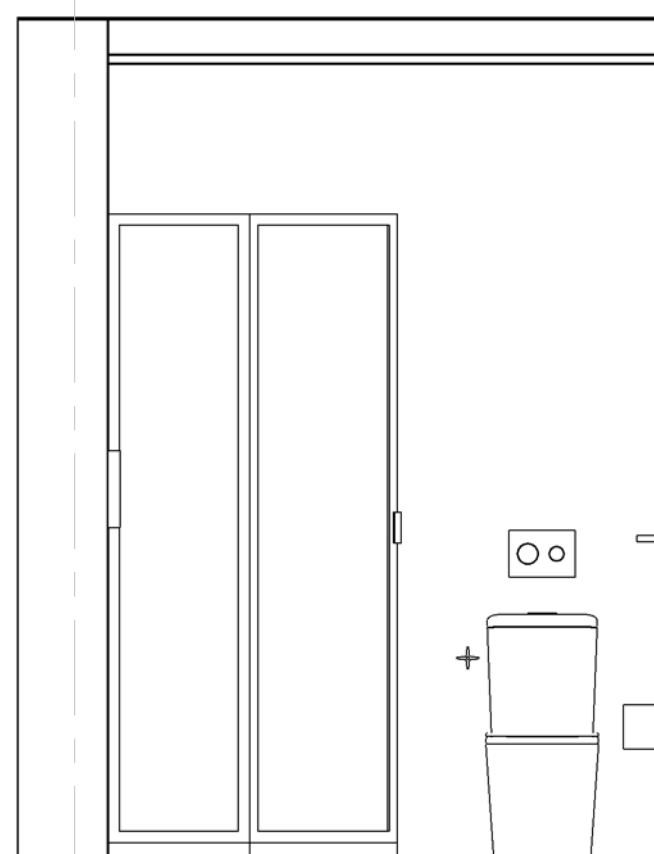


11 B4 - Ensuite Elevation A
1 : 25

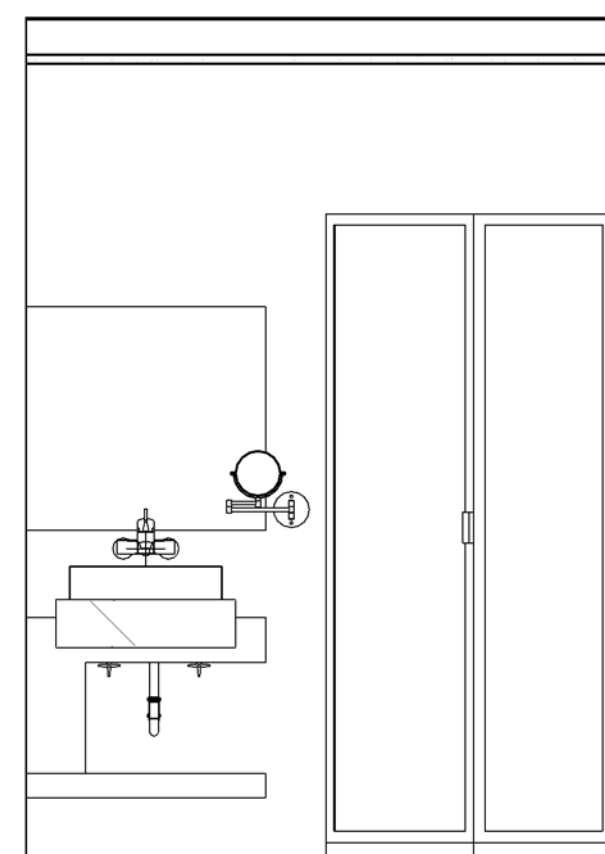


12 B4 - Ensuite Elevation B
1 : 25

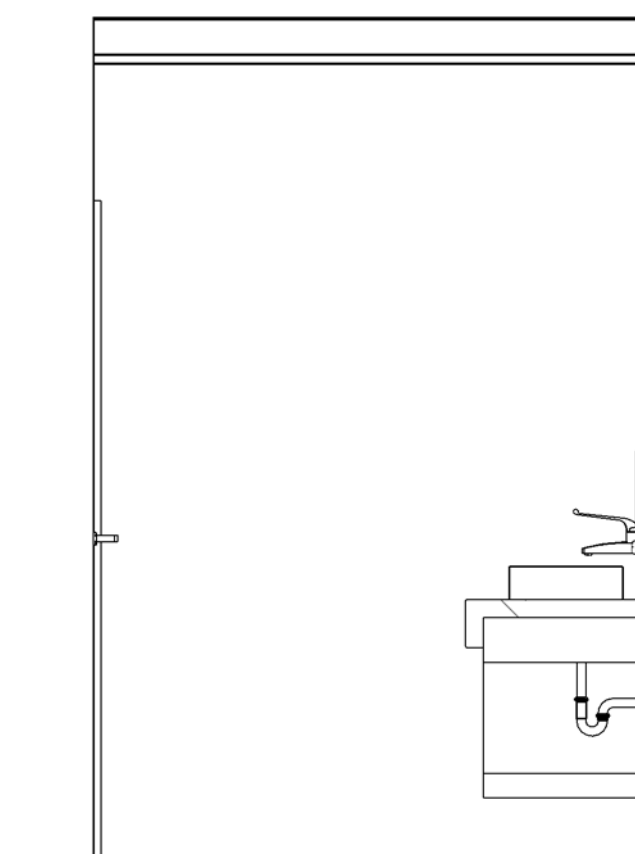


13 B4 - Ensuite Elevation C
1 : 25

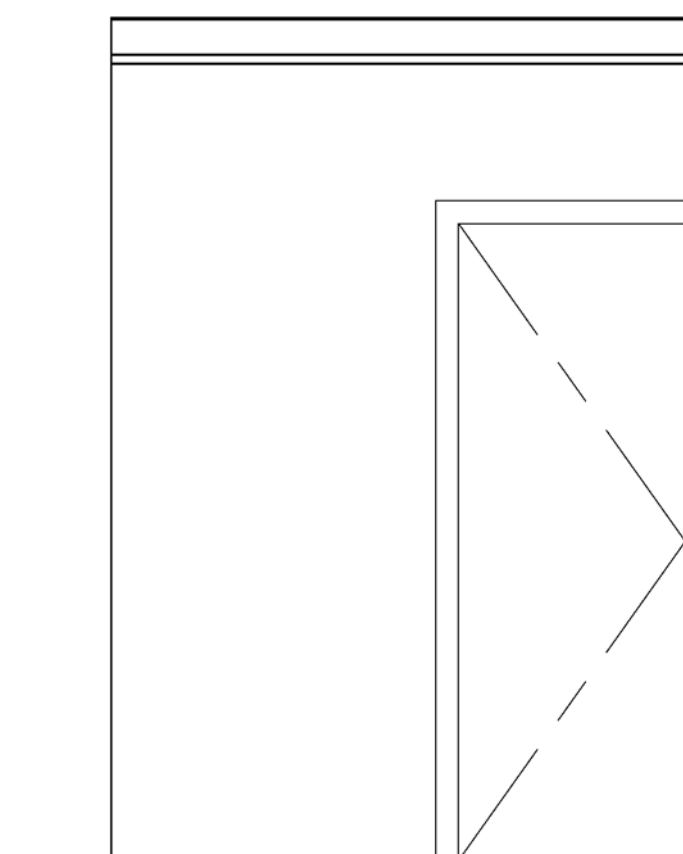


14 B4 - Ensuite Elevation D
1 : 25

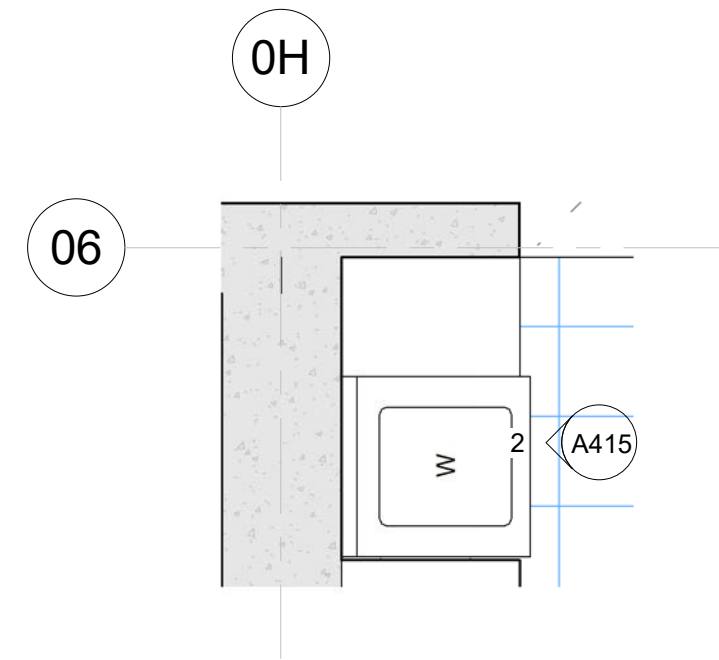


1 B4 - Laundry Plan
1 : 25

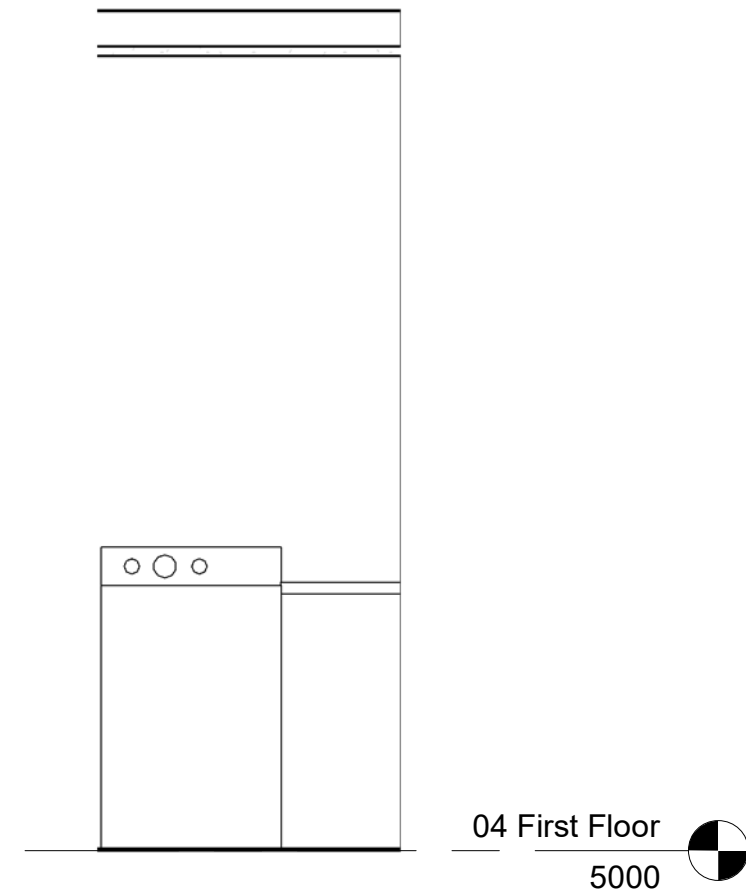


2 B4 - Laundry Elevation
1 : 25

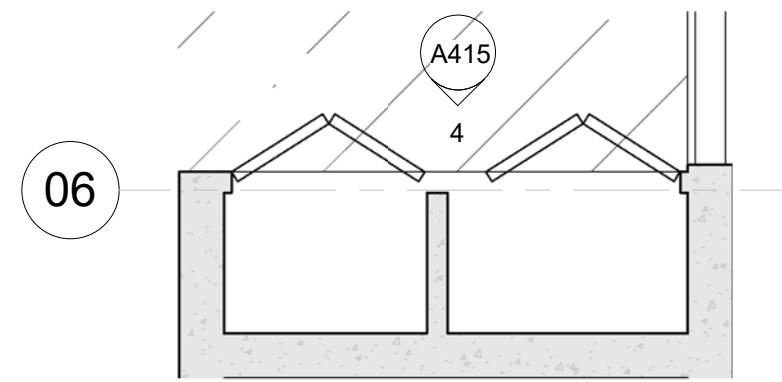

3 B4 - Linen Plan
1 : 25

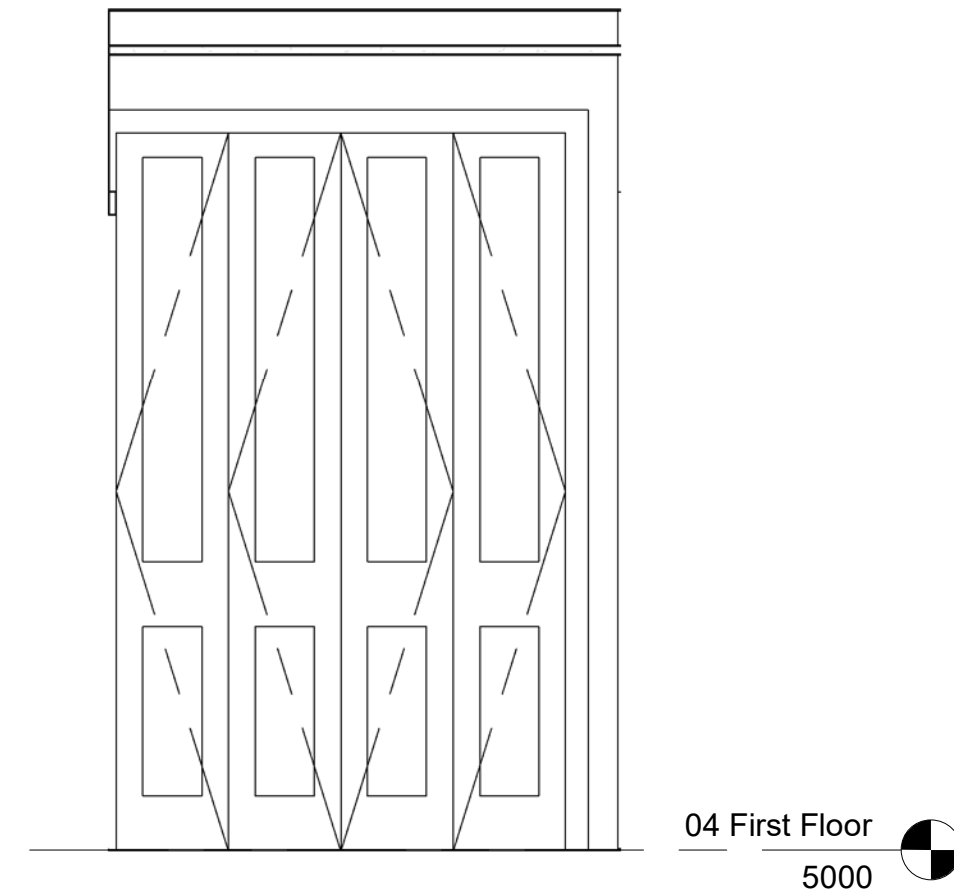


4 B4 - Linen Elevation
1 : 25

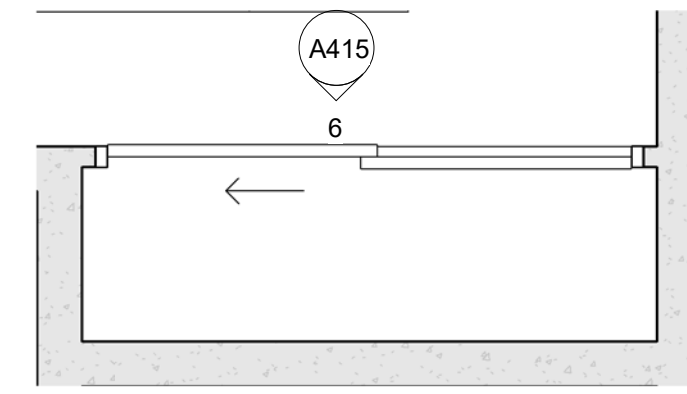


5 B4 - Robe 1 Plan
1 : 25




6 67-ICOE-B4 -Robe 1 Elevation
1 : 25

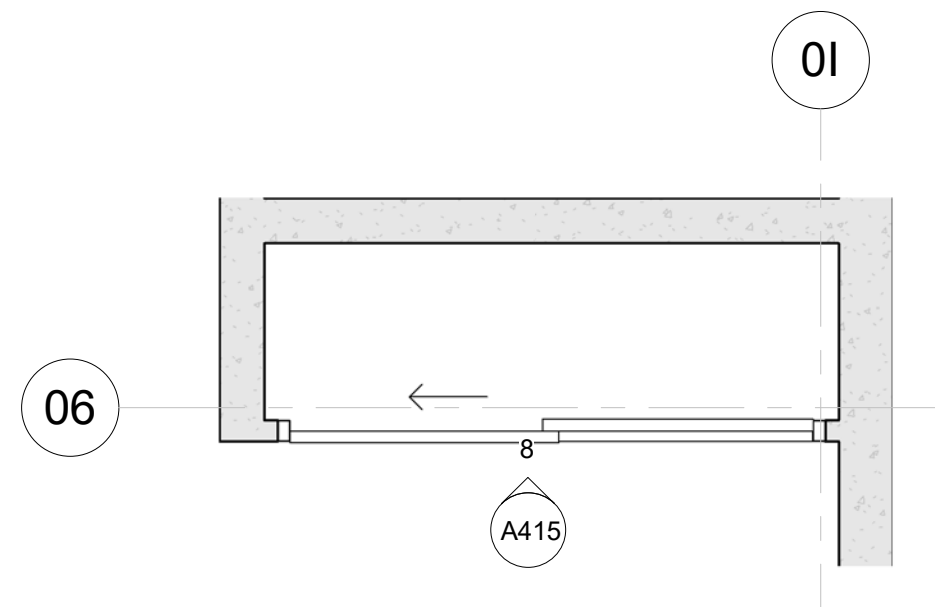


7 B4 - Robe 2 Plan
1 : 25

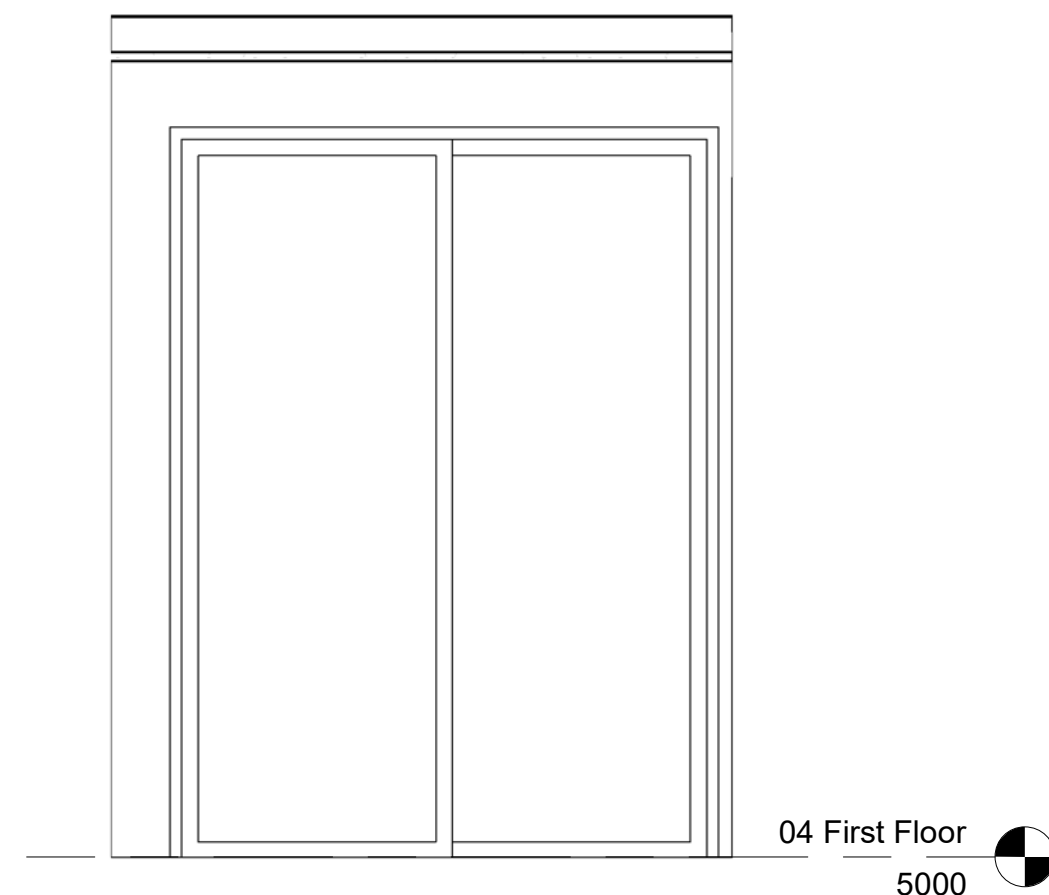


8 B4 - Robe 2 Elevation
1 : 25

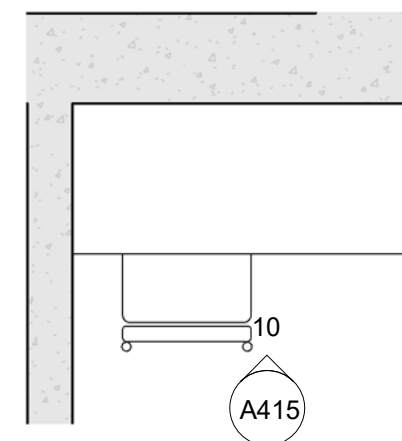


9 B4 - Study Plan
1 : 25

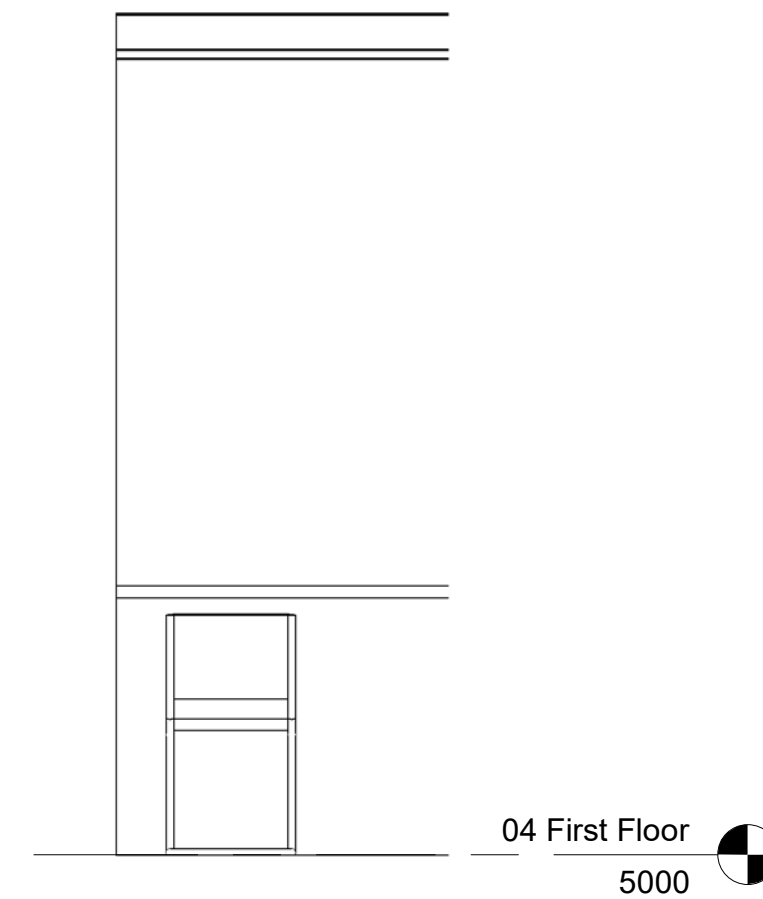


10 B4 - Study Elevation
1 : 25

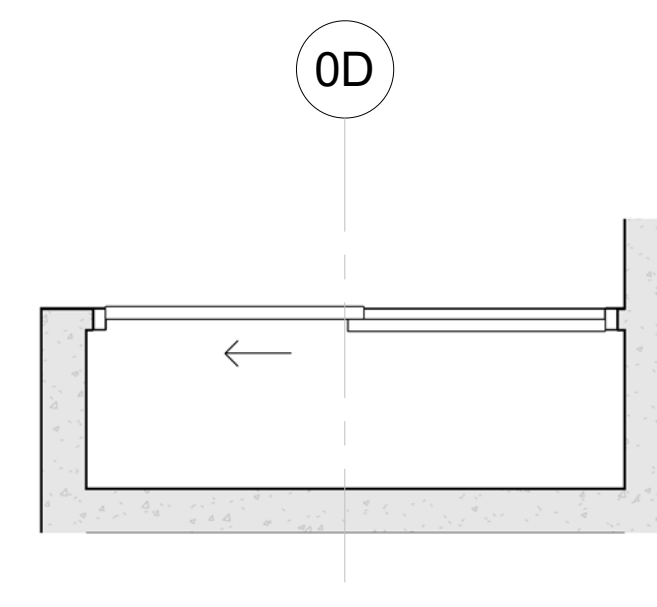


15 I-C1 - Robe 1 Plan
1 : 25

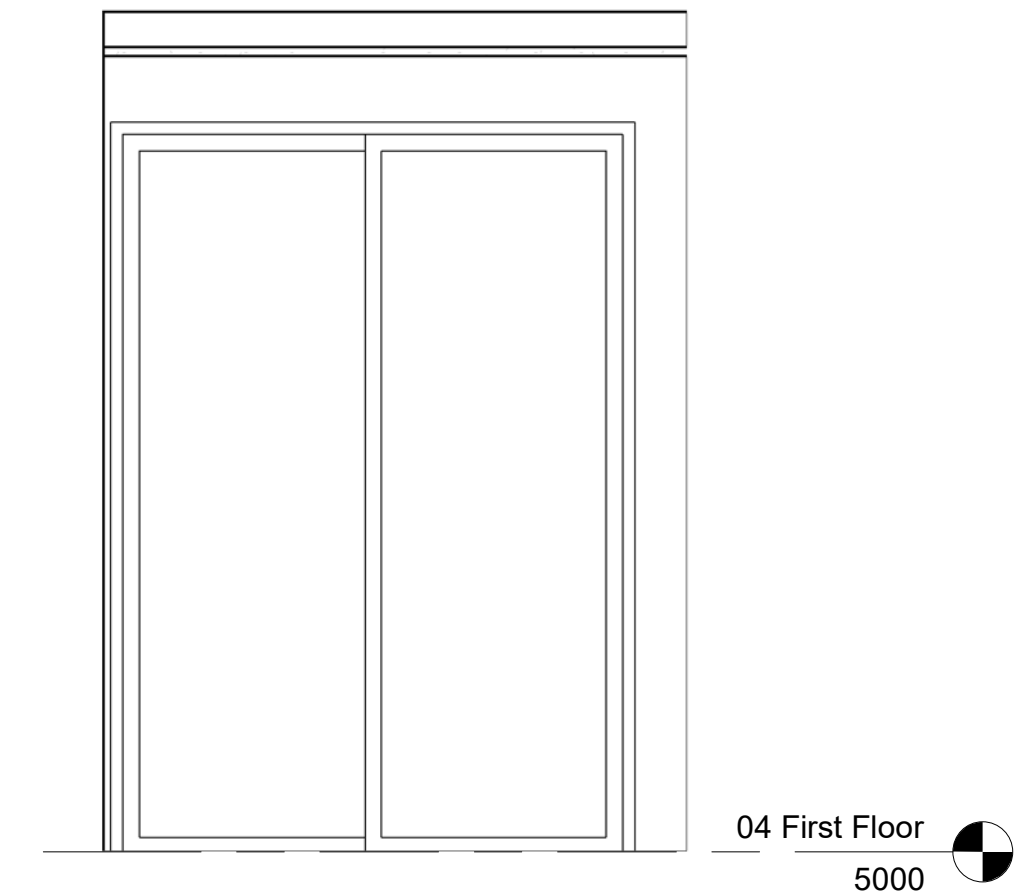


16 C1 - Robe 1 Elevation
1 : 25

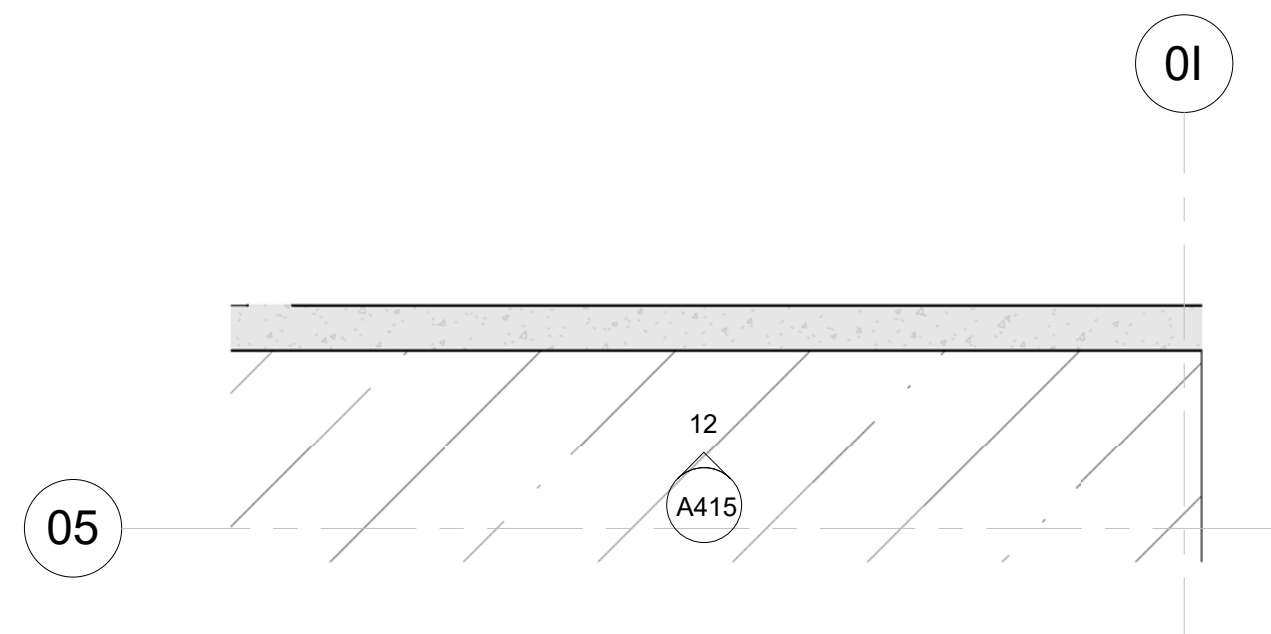


11 B4 - Living Plan
1 : 25

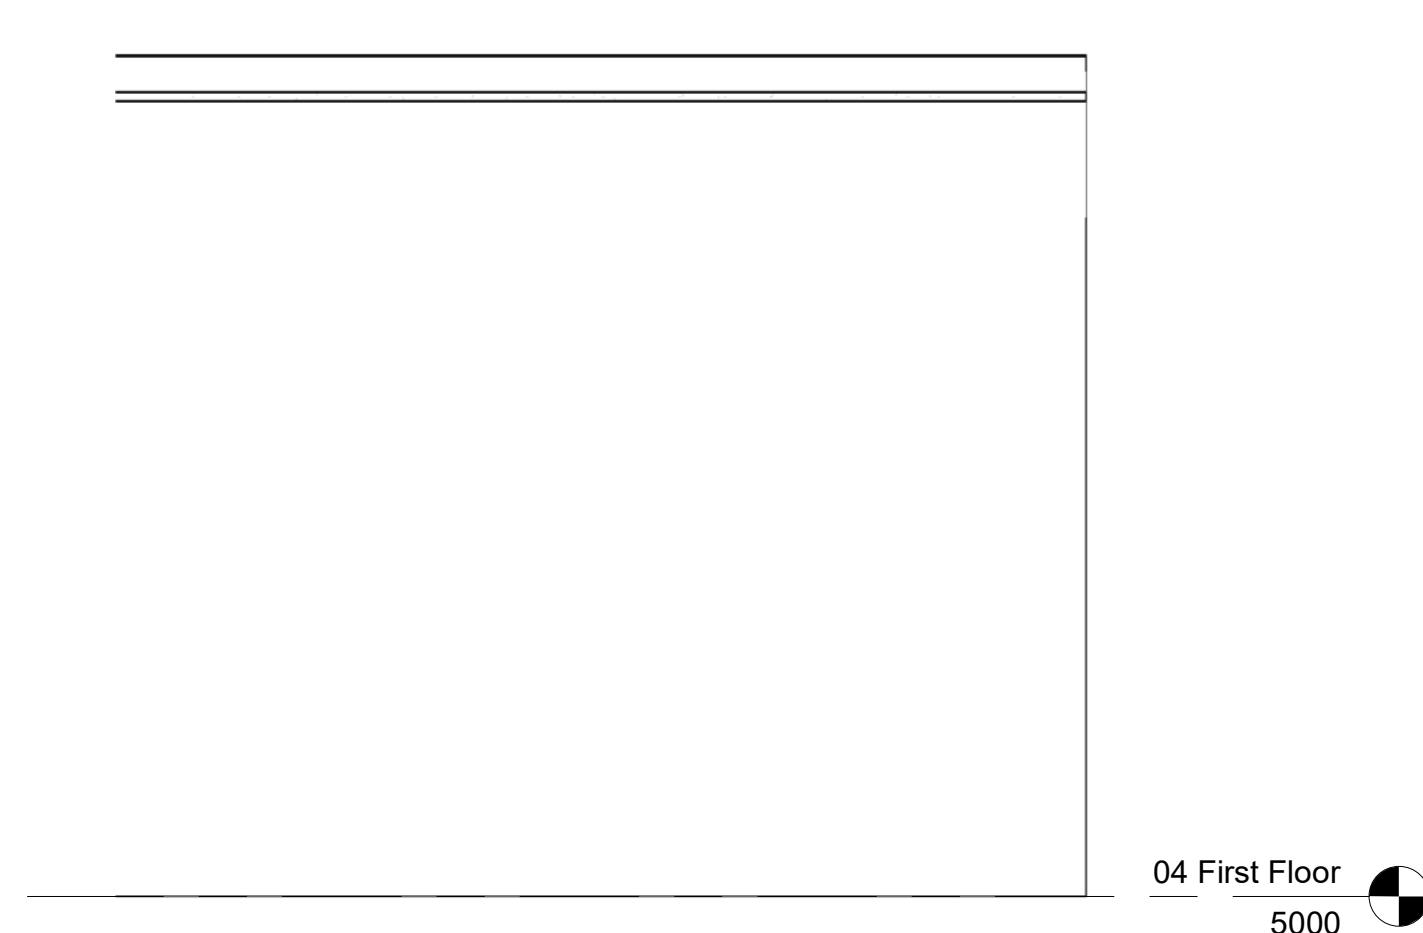


12 B4 - Living Elevation
1 : 25

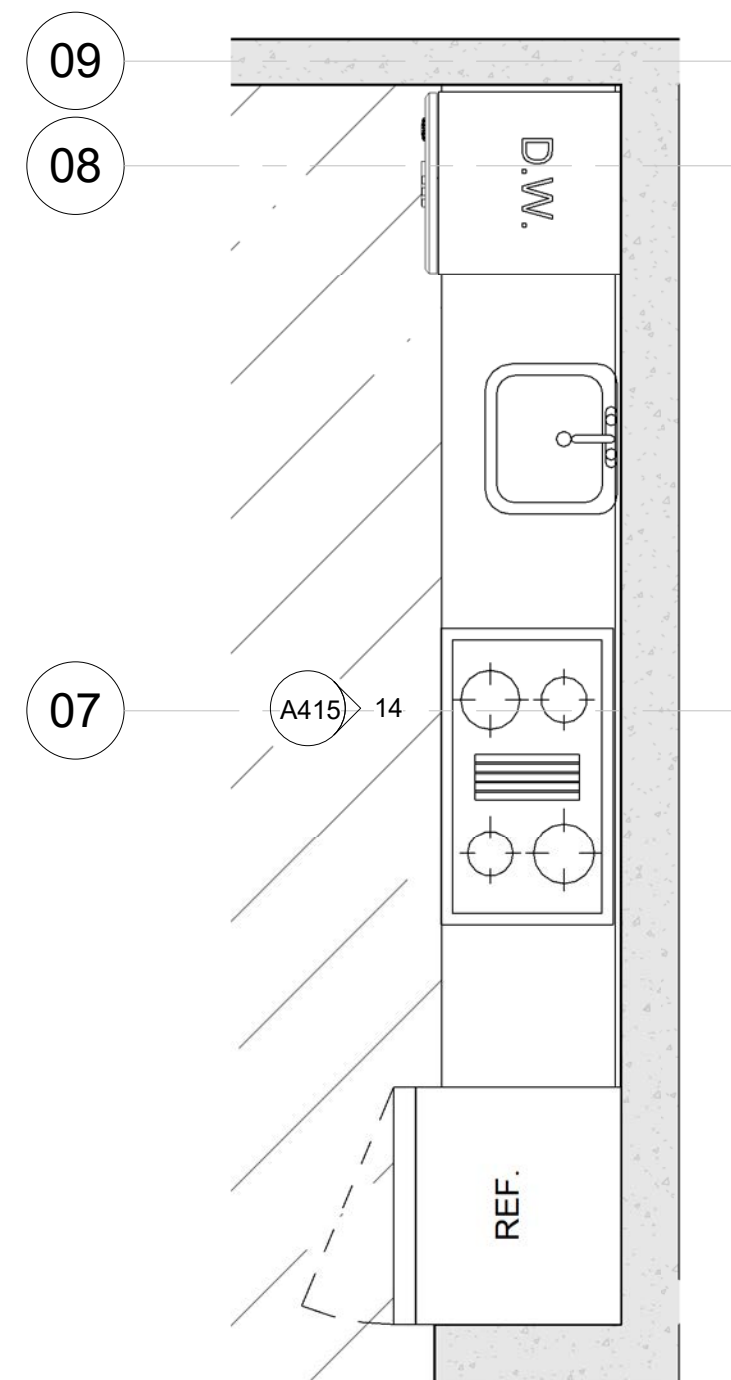


13 C1 - Kitchen Plan
1 : 25

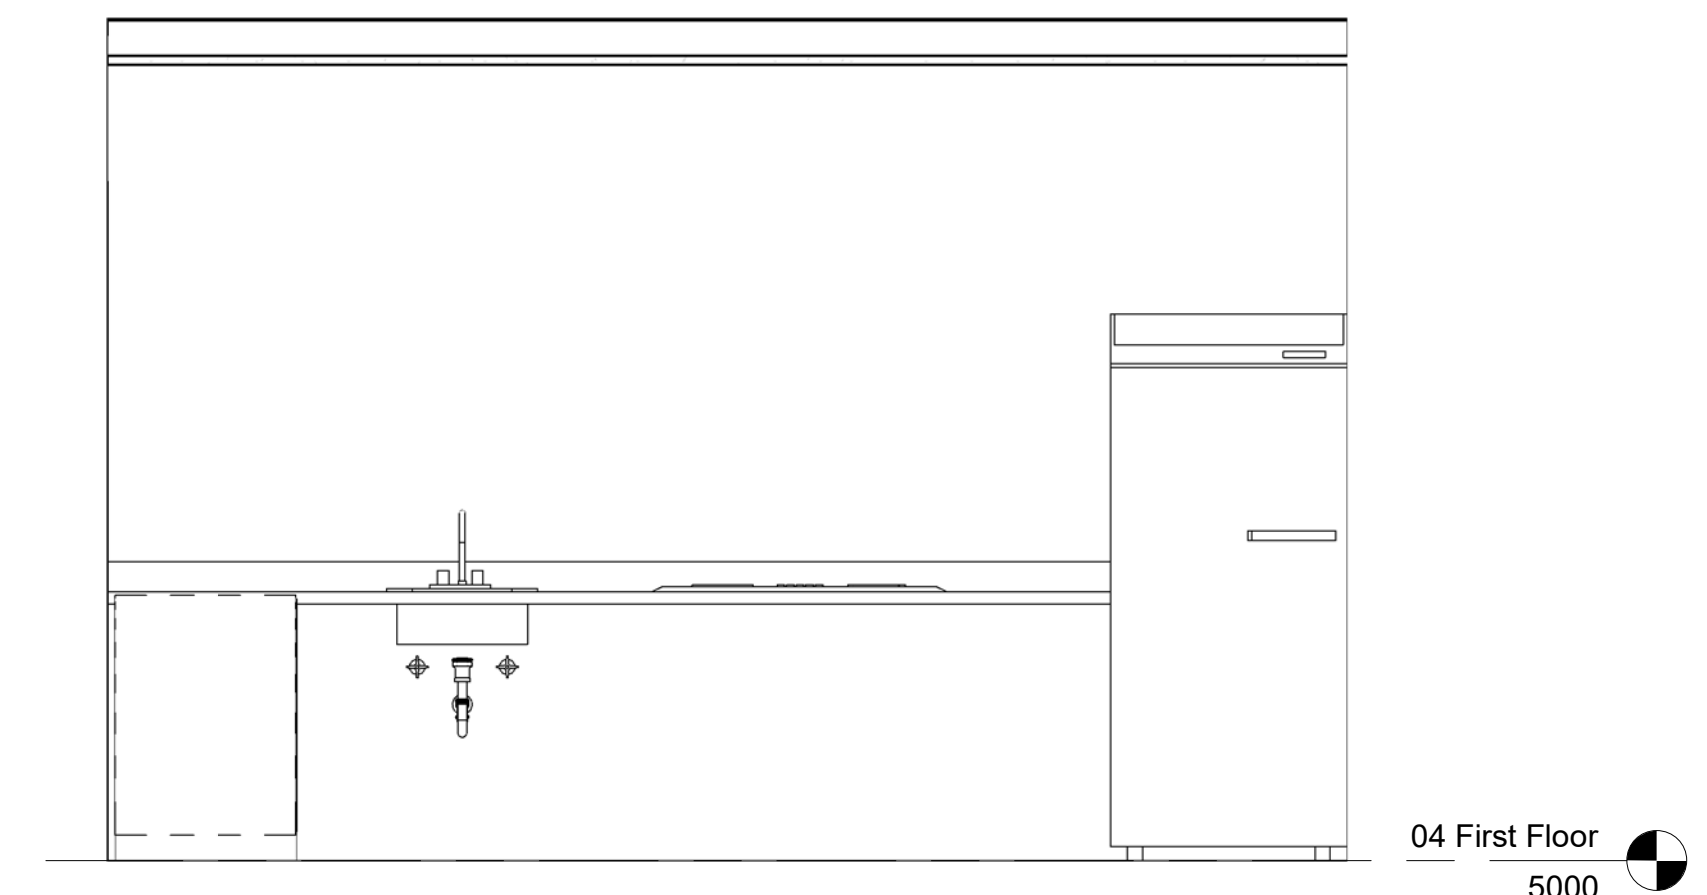


14 C1 - Kitchen Elevation
1 : 25

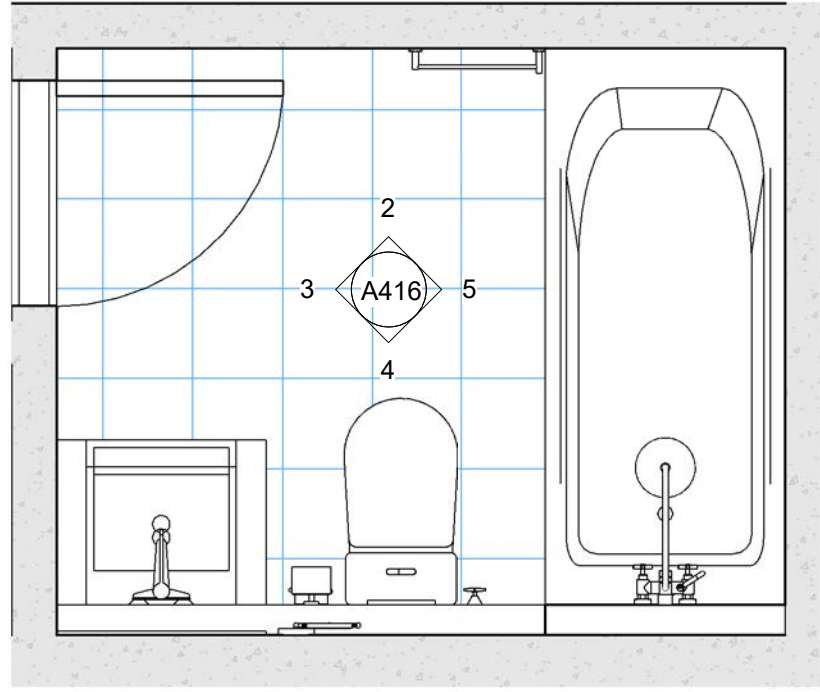


1 C1 - Bath Plan
1 : 25

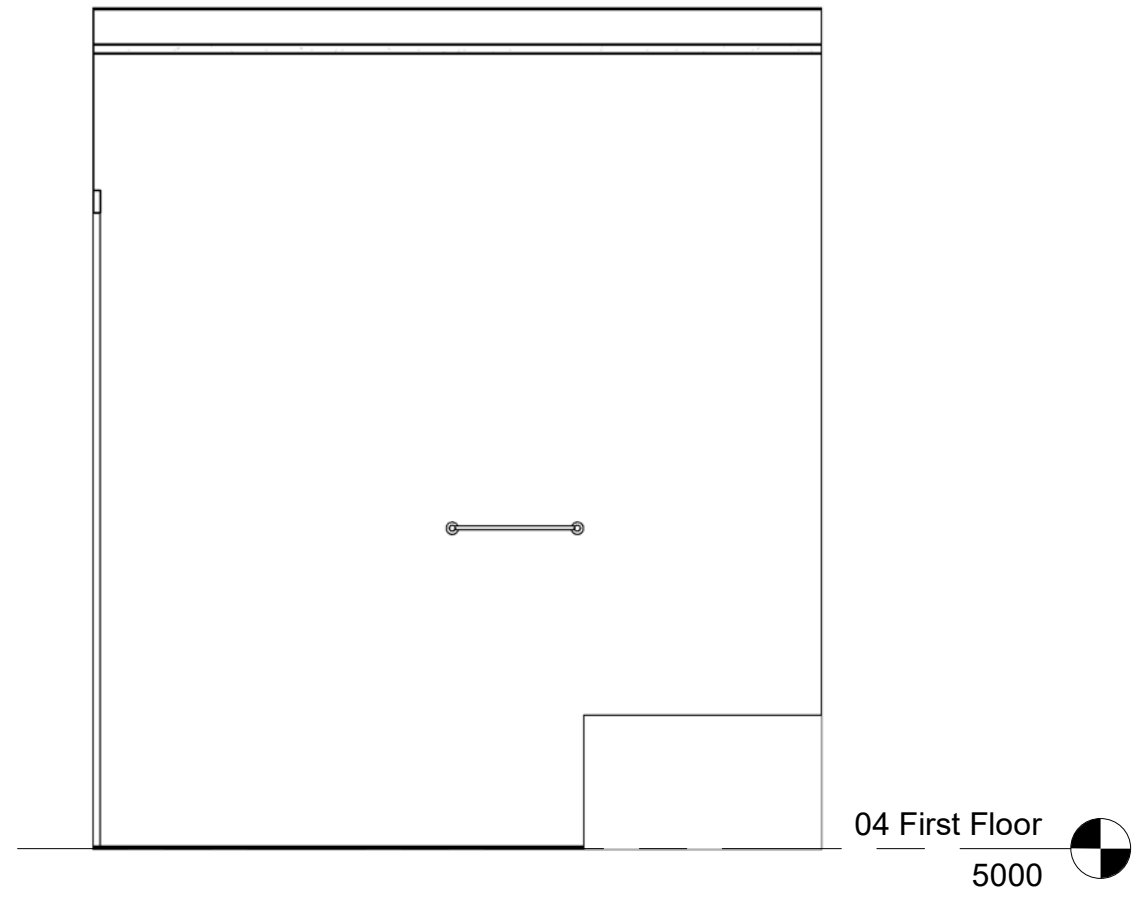


2 C1 - Bath Elevation A
1 : 25

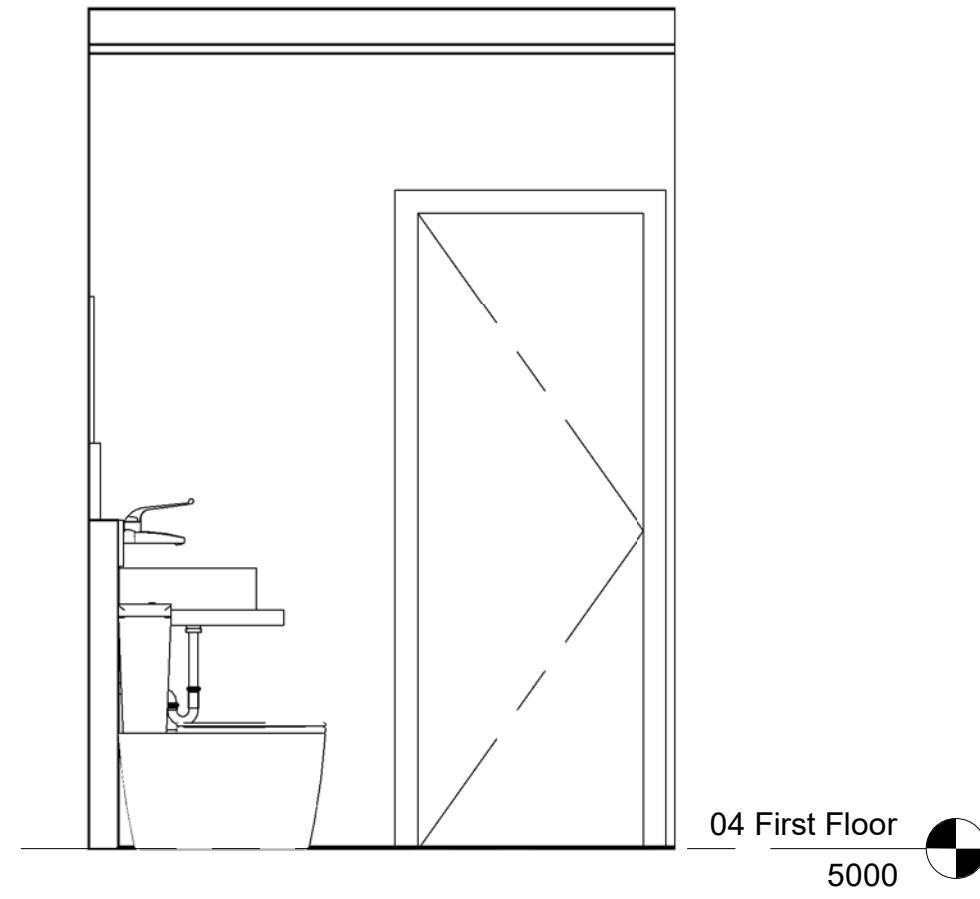


3 C1 - Bath Elevation B
1 : 25

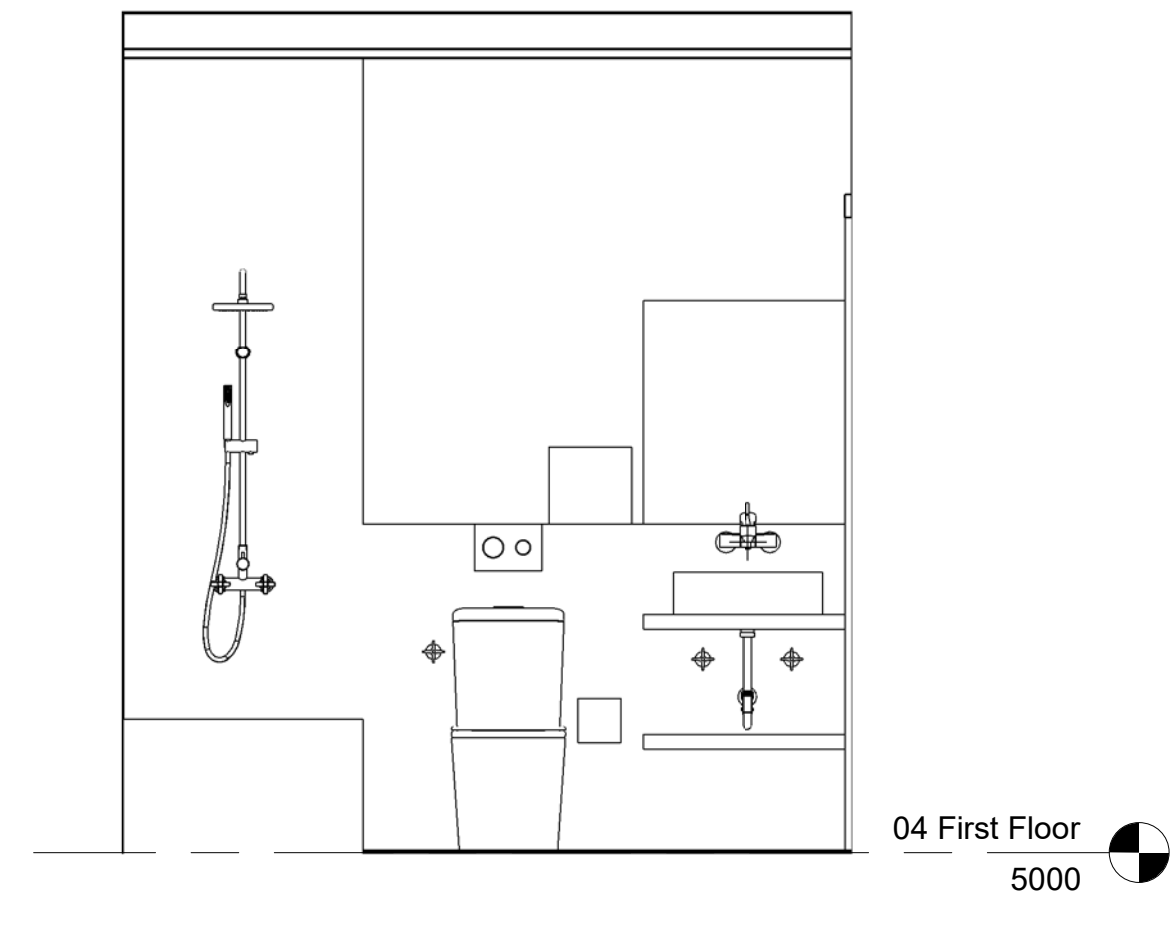


4 C1 - Bath Elevation C
1 : 25

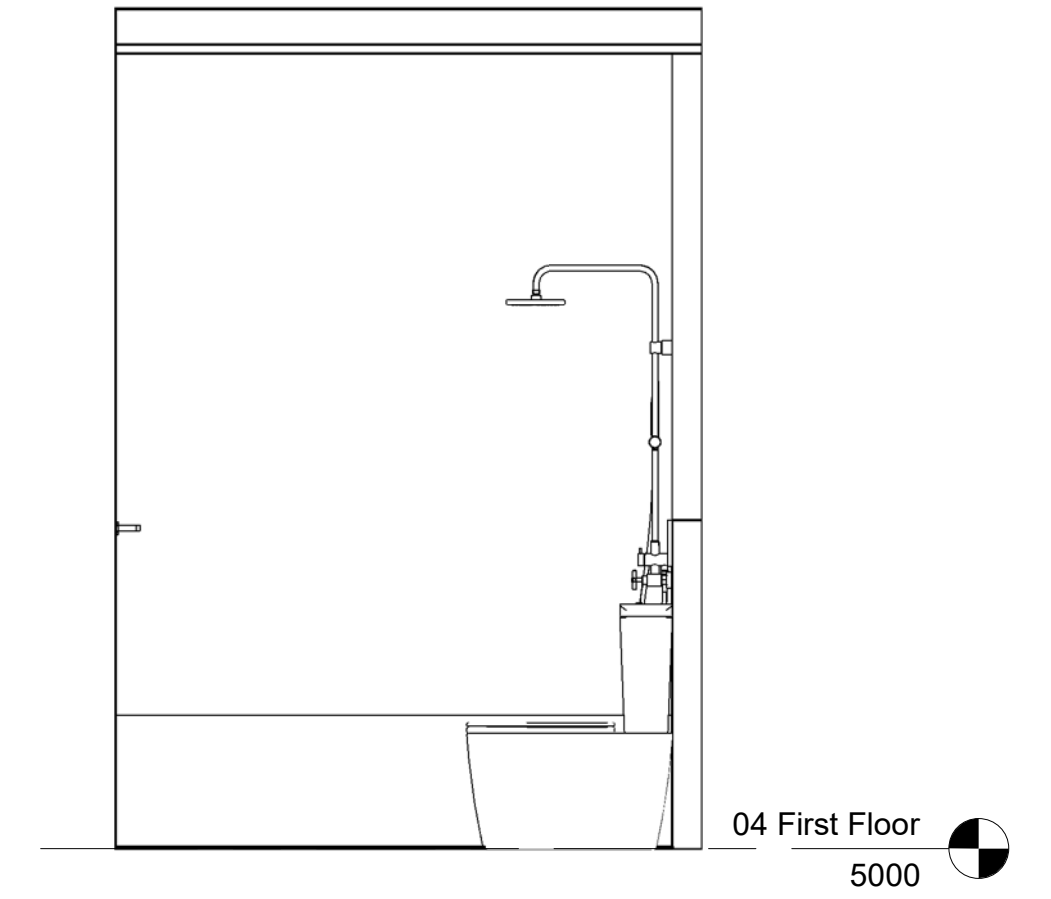


5 C1 - Bath Elevation D
1 : 25

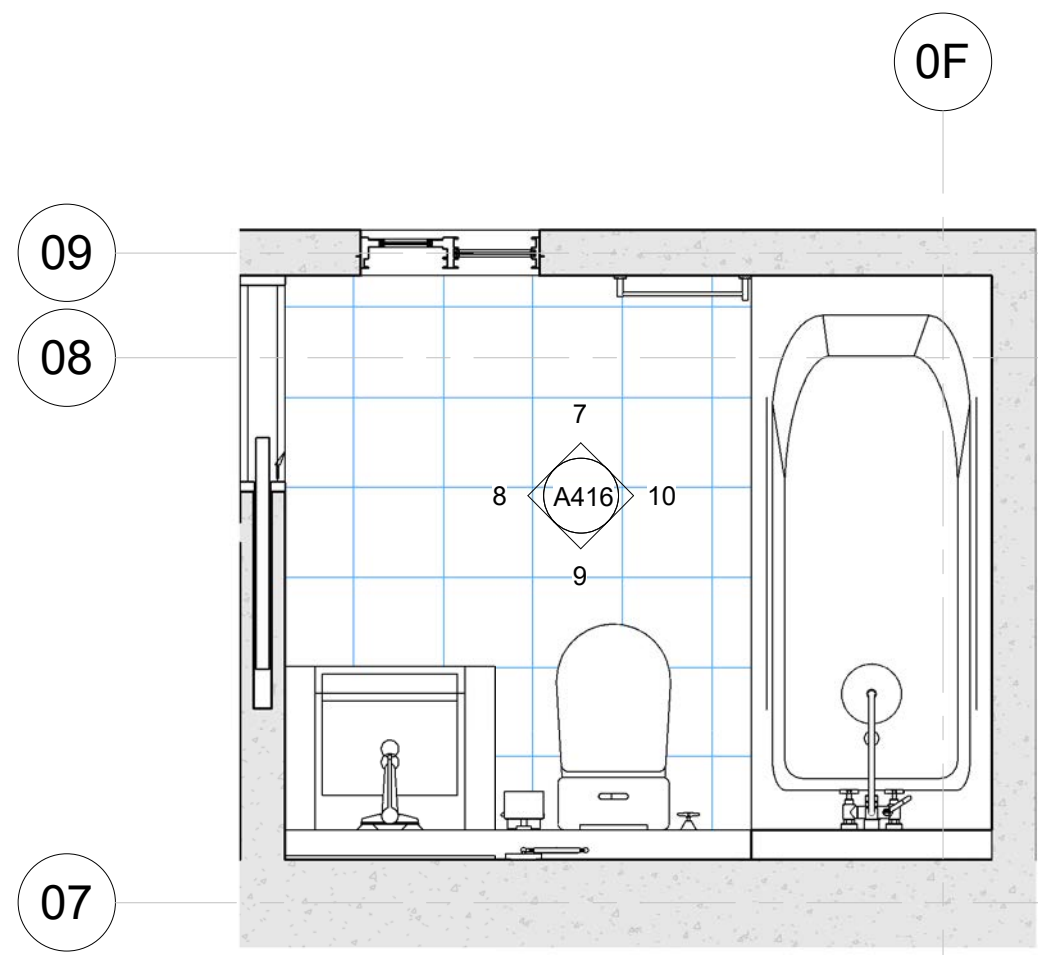


6 C1 - Ensuite Plan
1 : 25

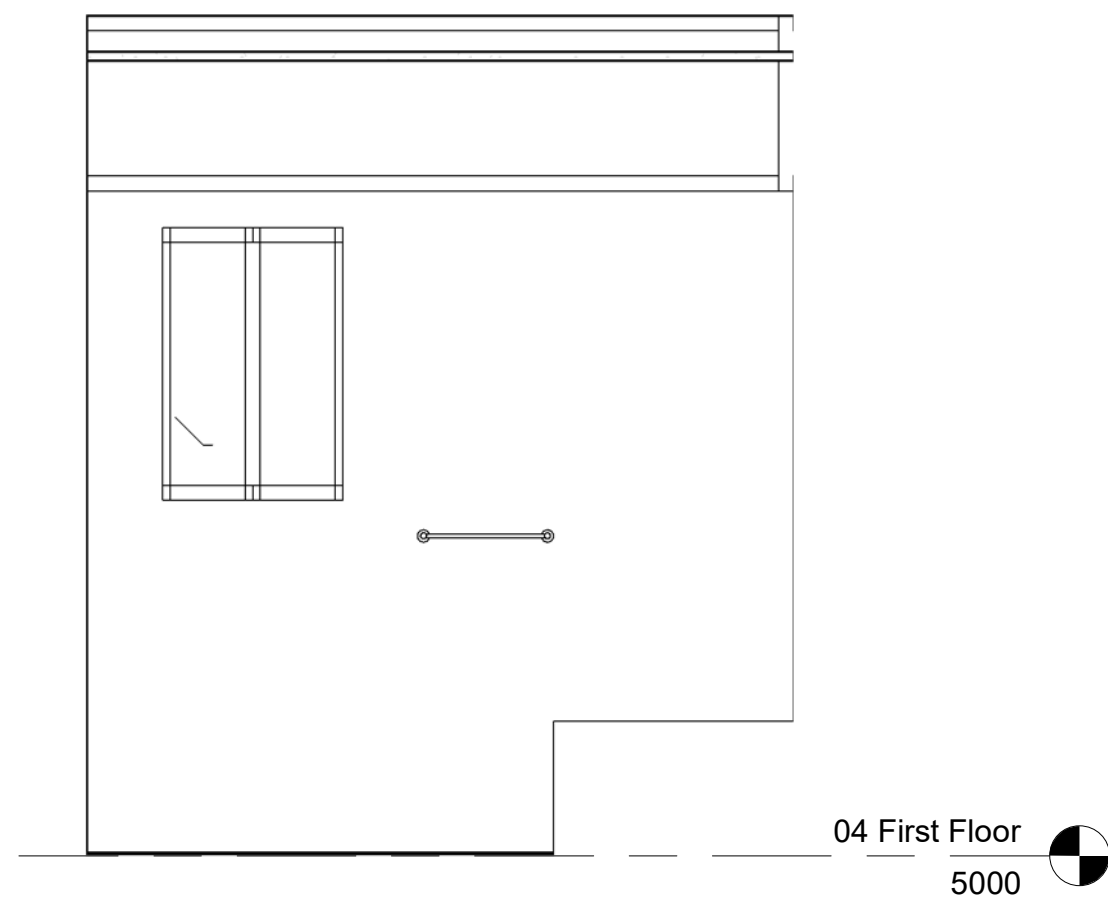


7 C1 - Ensuite Elevation A
1 : 25

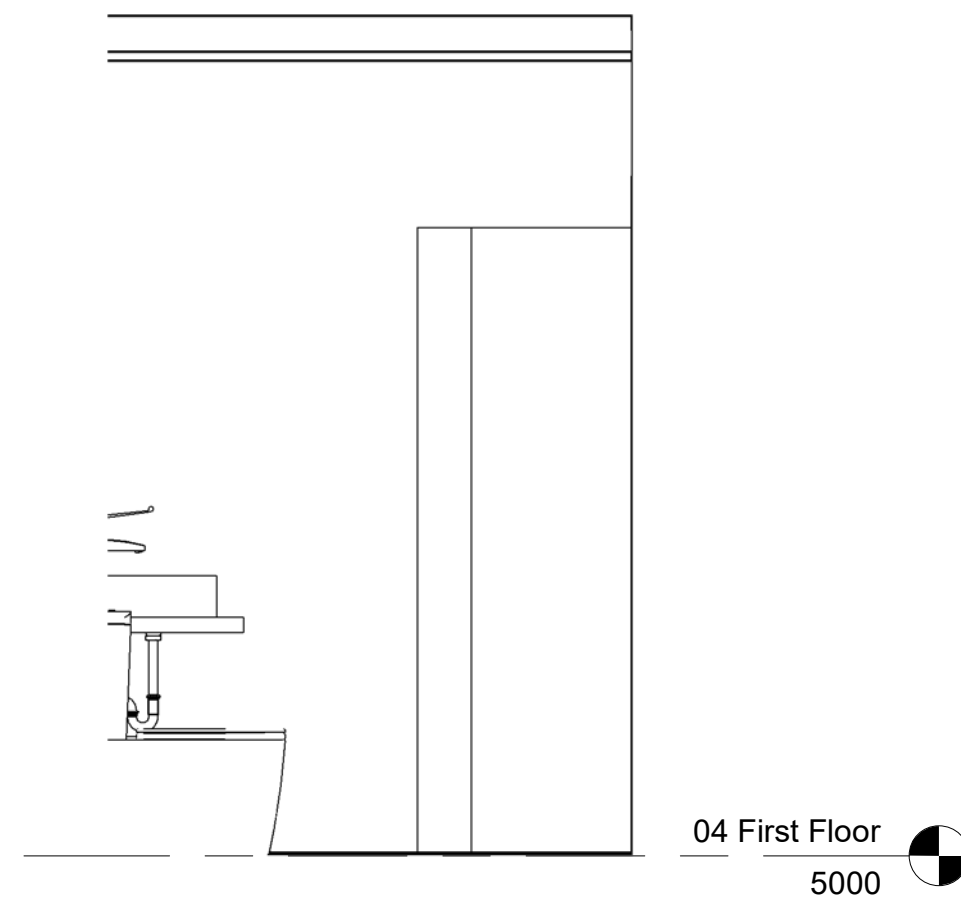


8 C1 - Ensuite Elevation B
1 : 25

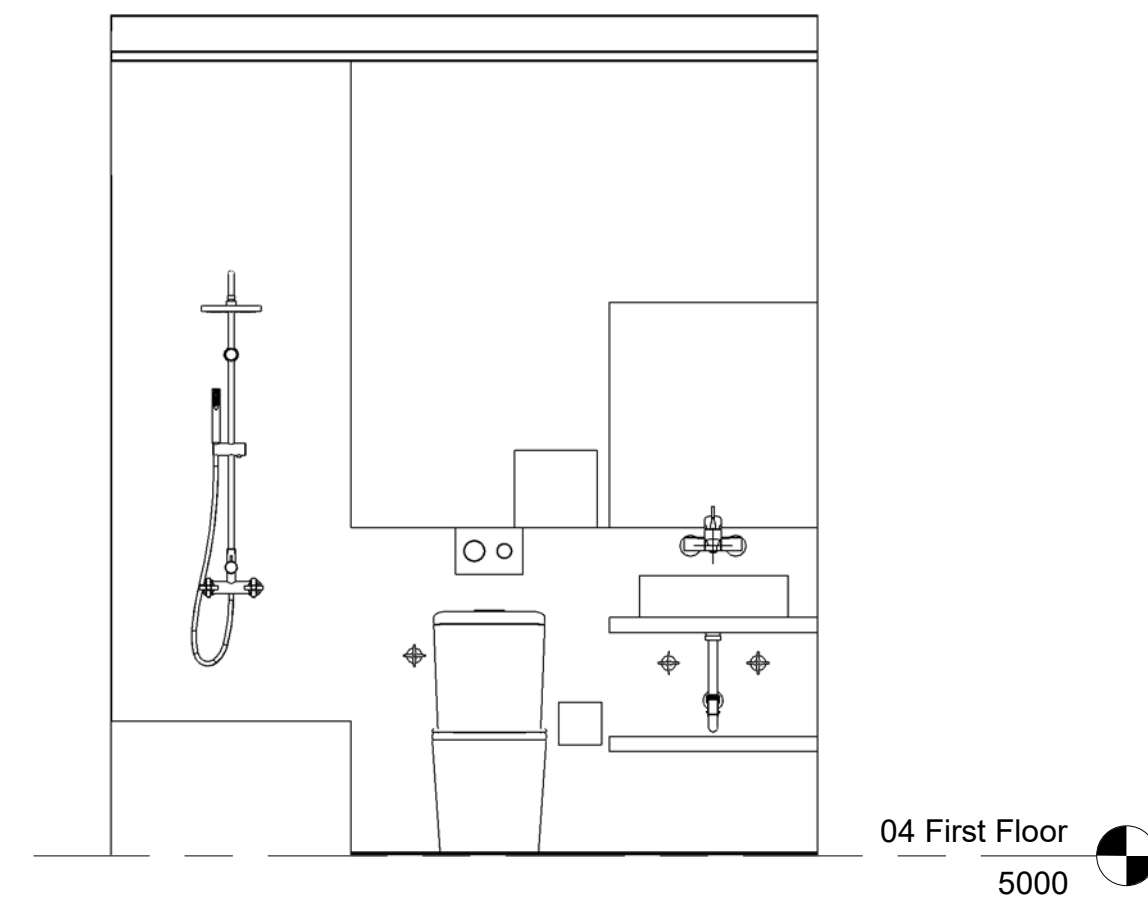


9 C1 - Ensuite Elevation C
1 : 25

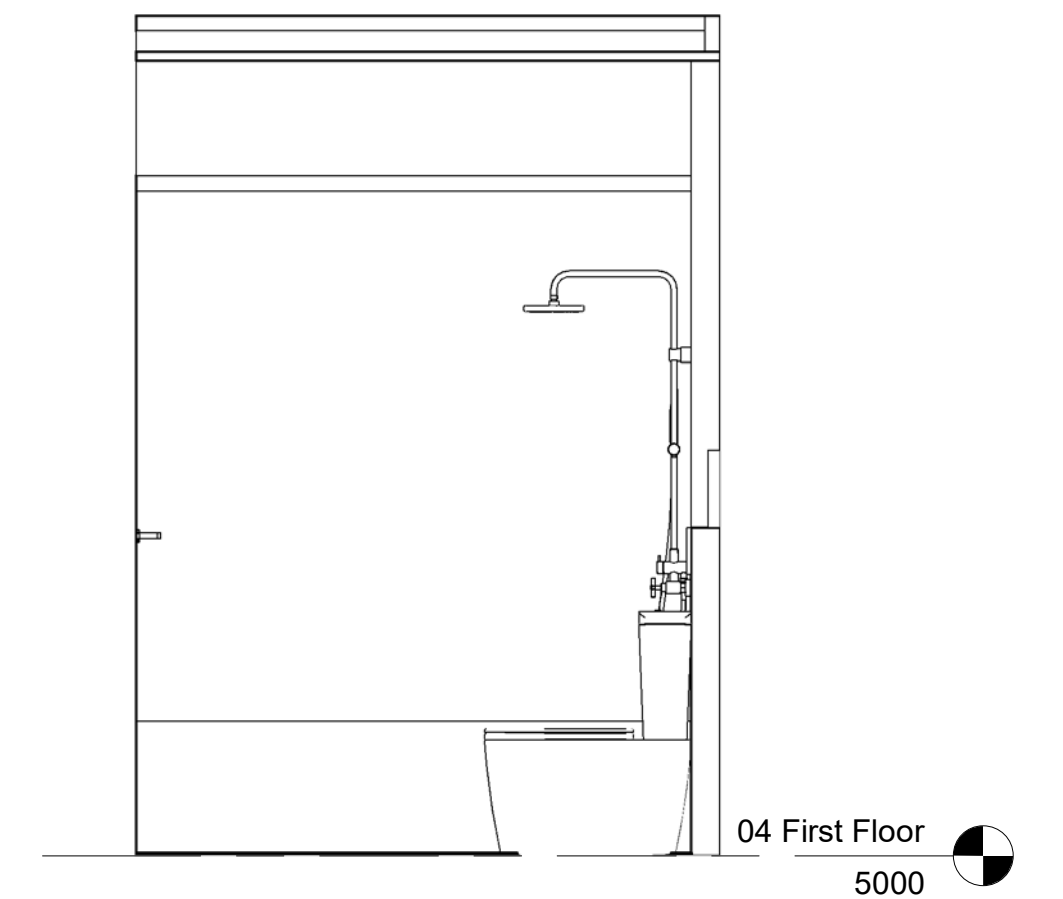


10 I-C1 - Ensuite Elevation D
1 : 25

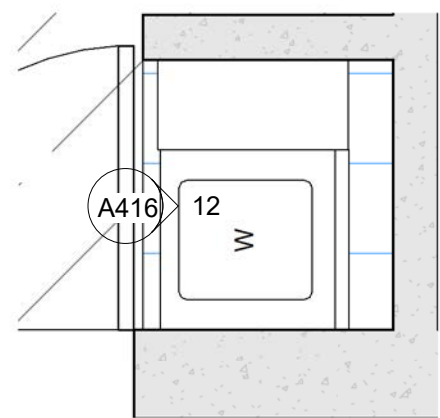


11 C1 - Laundry Plan
1 : 25

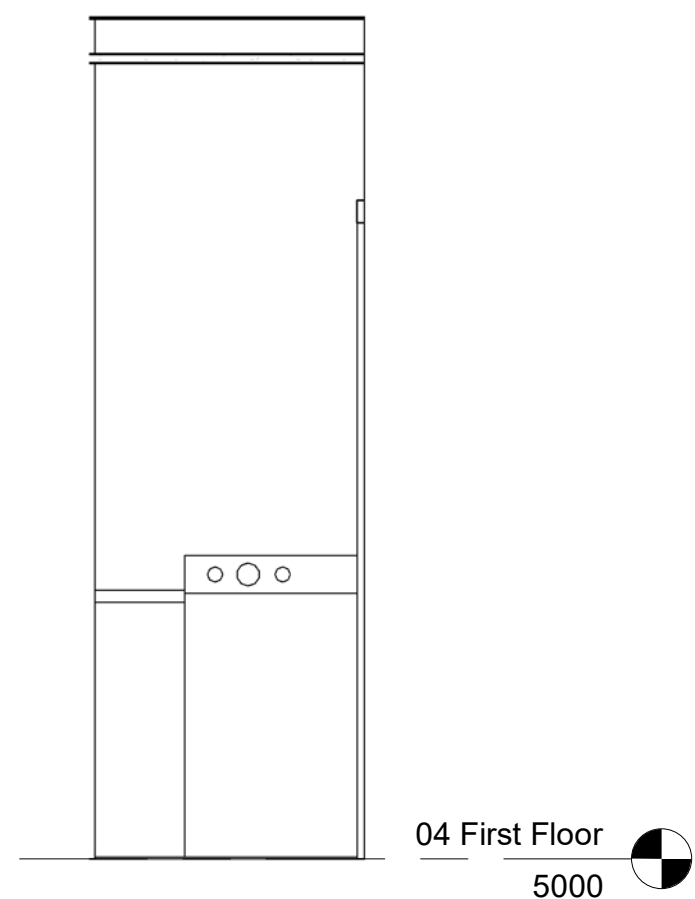


12 C1 - Laundry Elevation
1 : 25

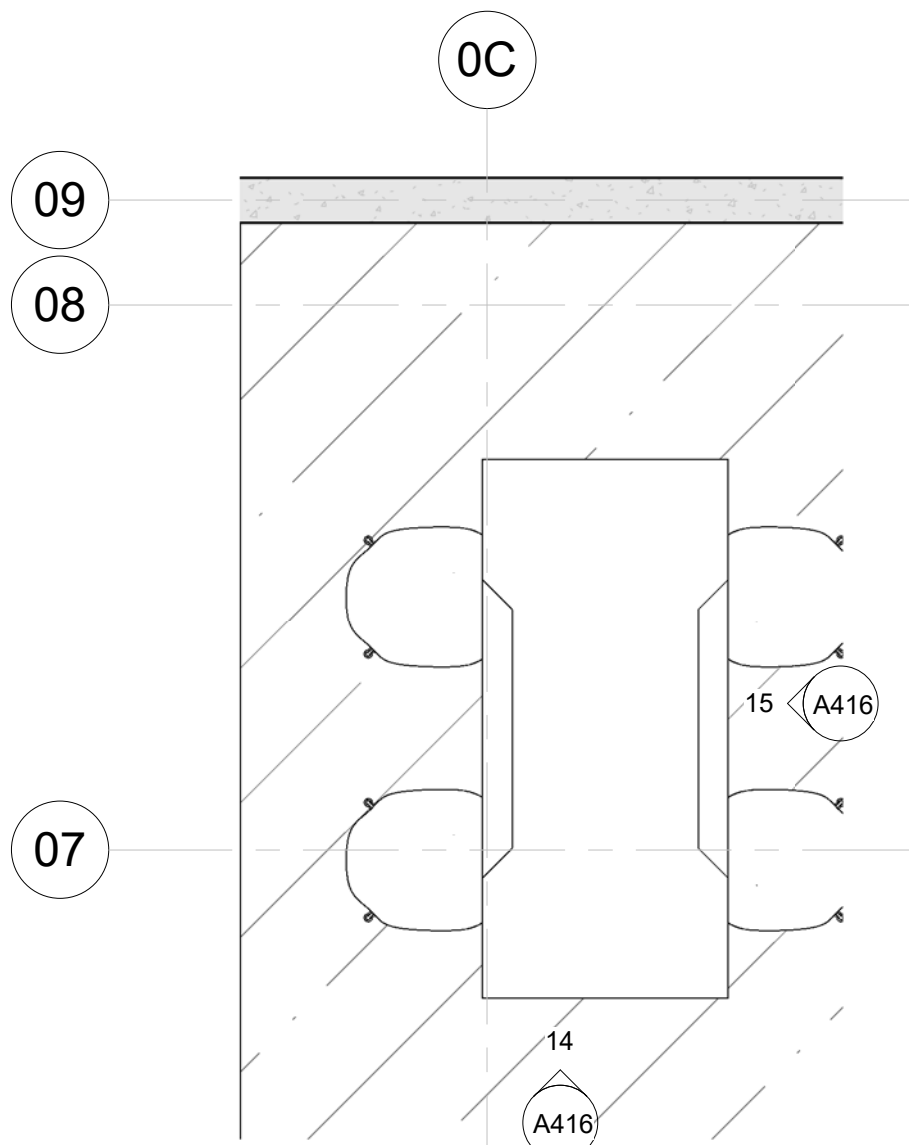


13 C1 - Dining Plan
1 : 25

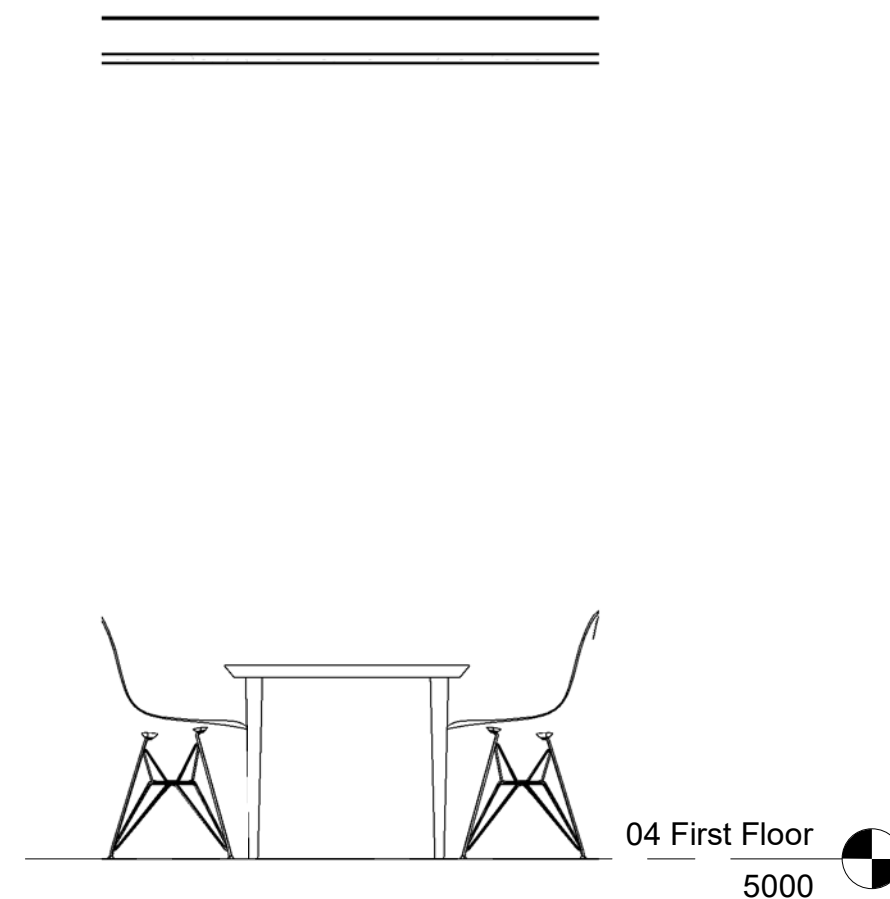


14 C1 - Dining Elevation A
1 : 25

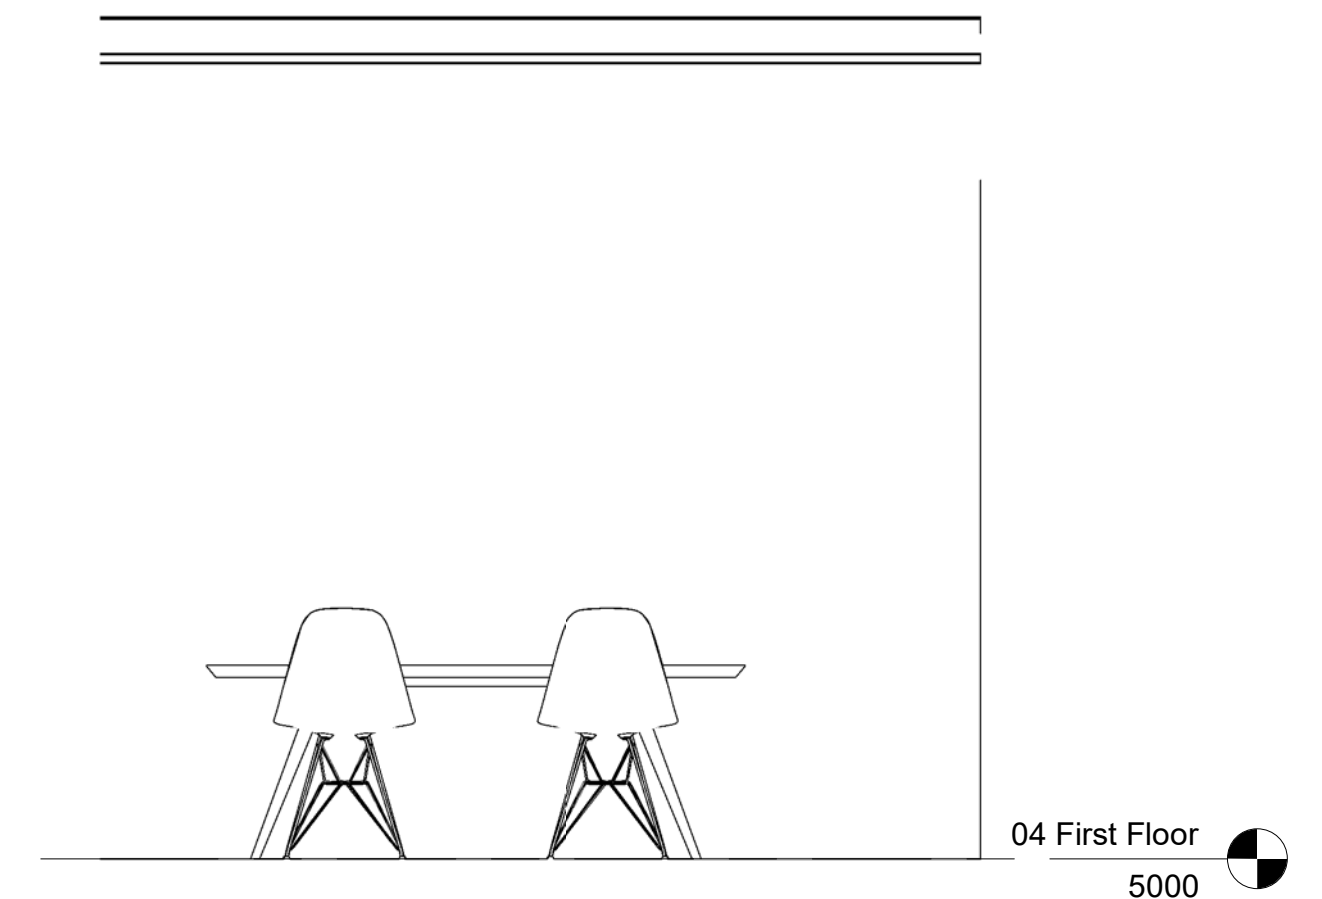


15 C1 - Dining Elevation B
1 : 25

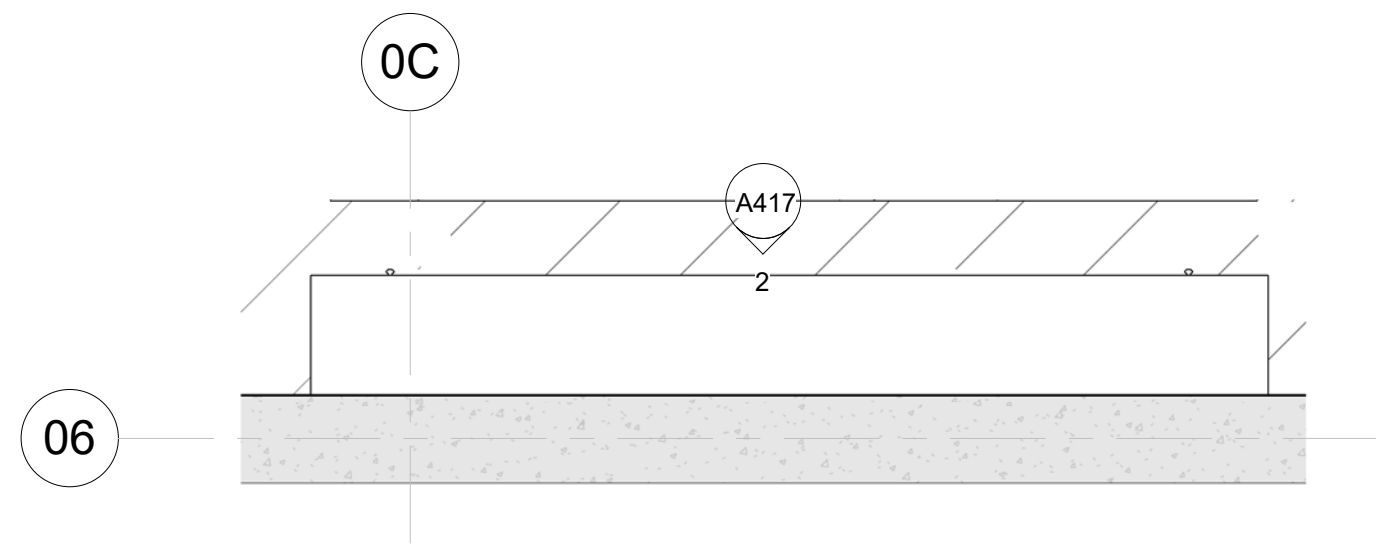


1 C1 - Living Plan
1 : 25

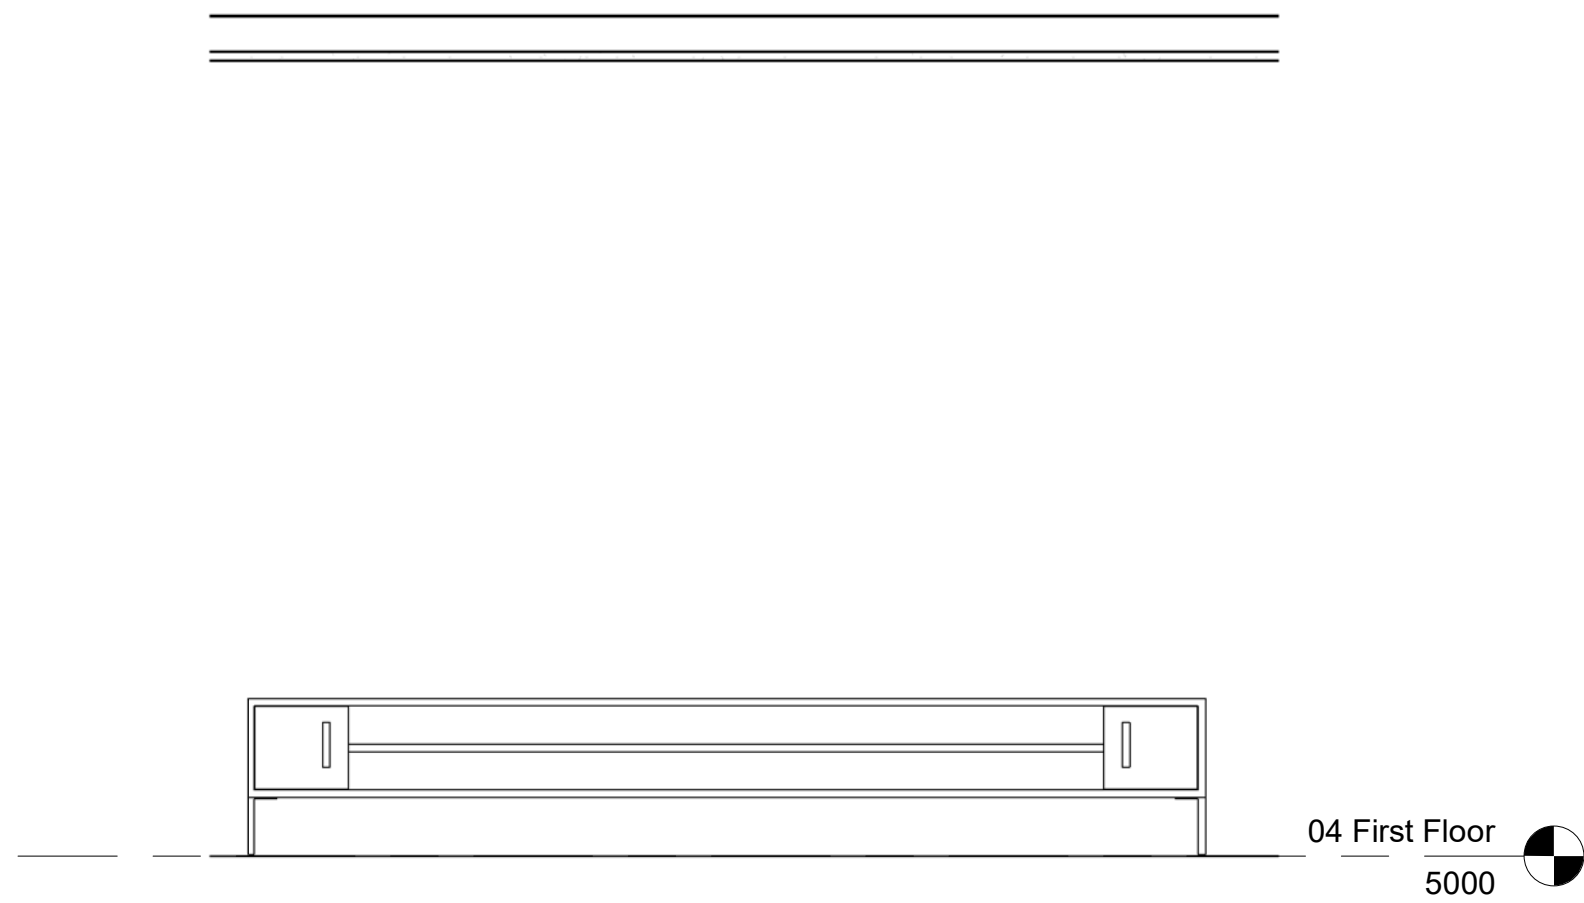


2 C1 - Living Elevation
1 : 25

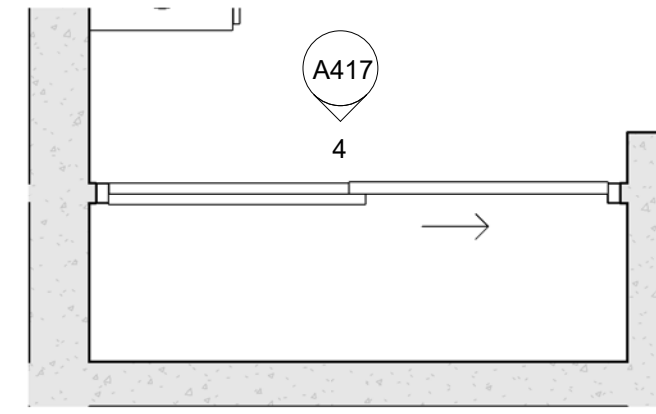


3 C1 - Robe 2 Plan
1 : 25

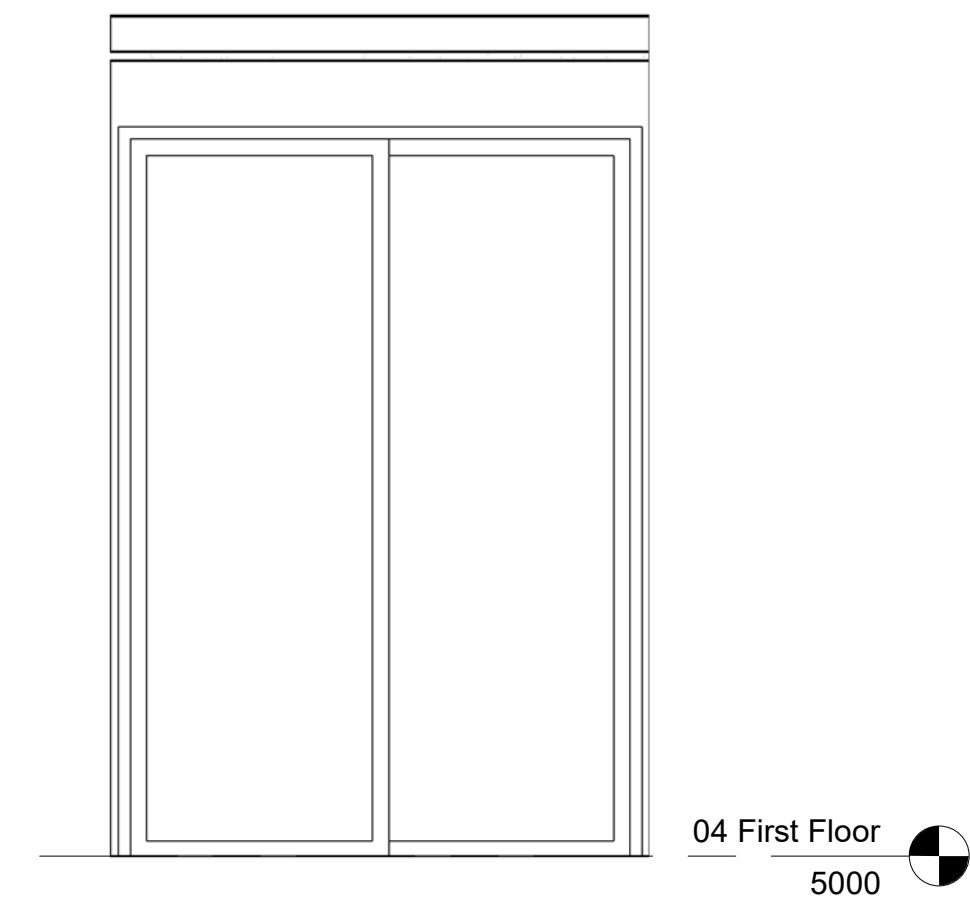


4 C1 - Robe 2 Elevation
1 : 25

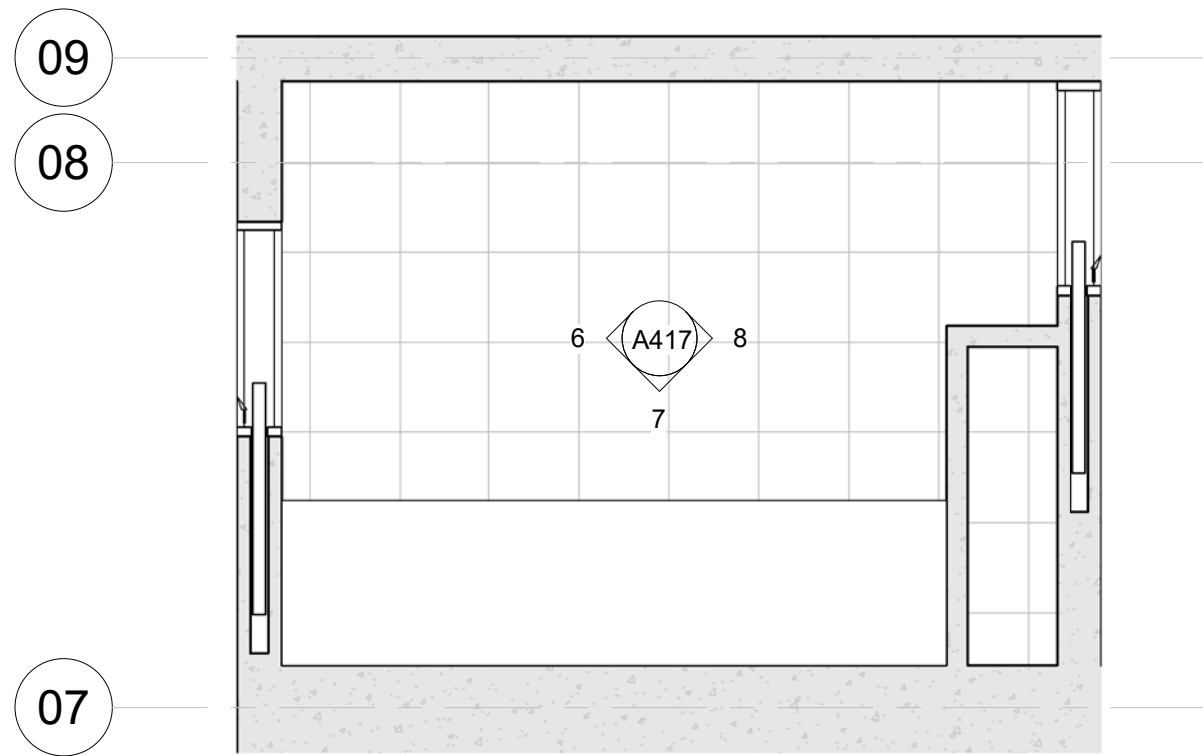


5 C1 - WIR Plan
1 : 25

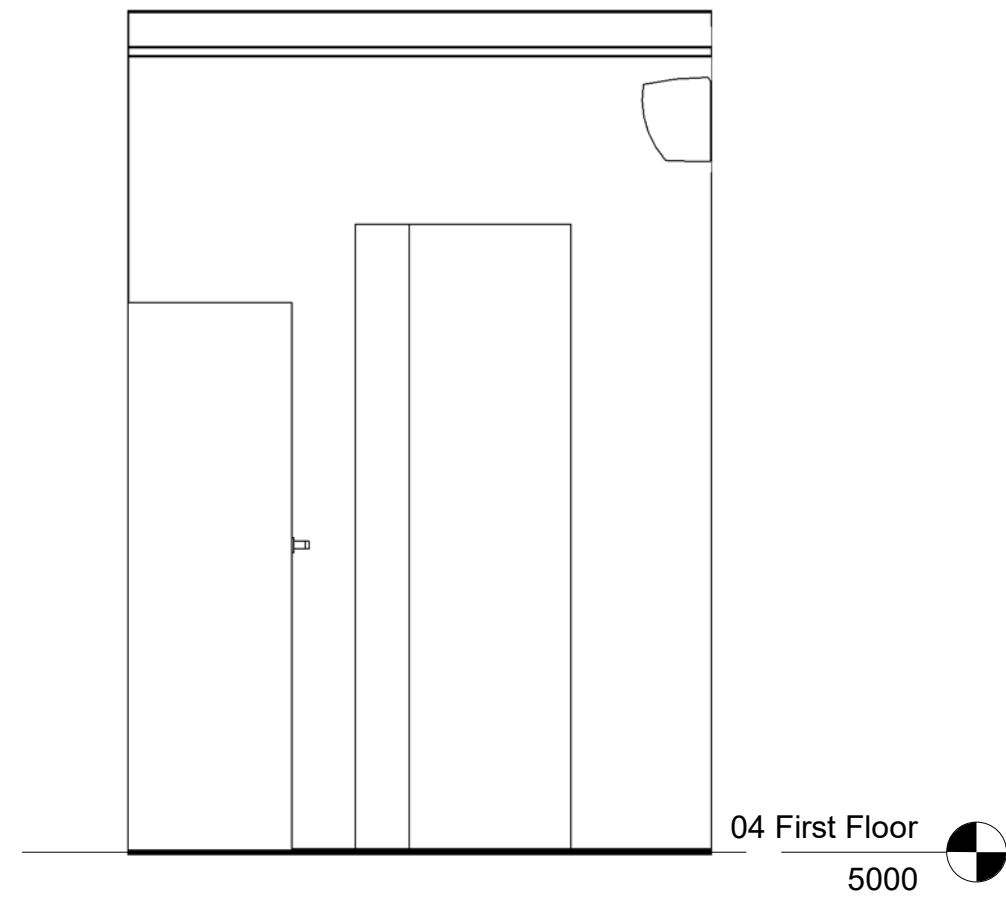


6 C1 - WIR Elevation A
1 : 25

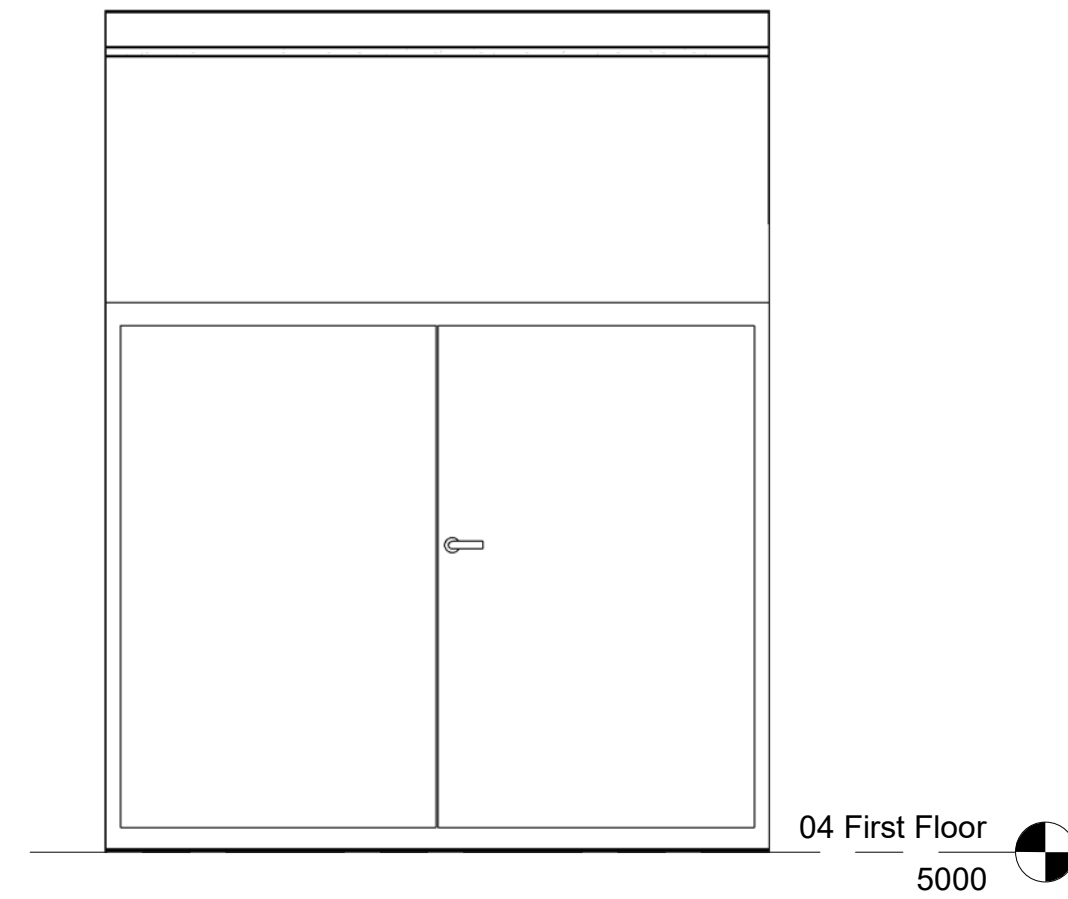


7 C1 - WIR Elevation B
1 : 25

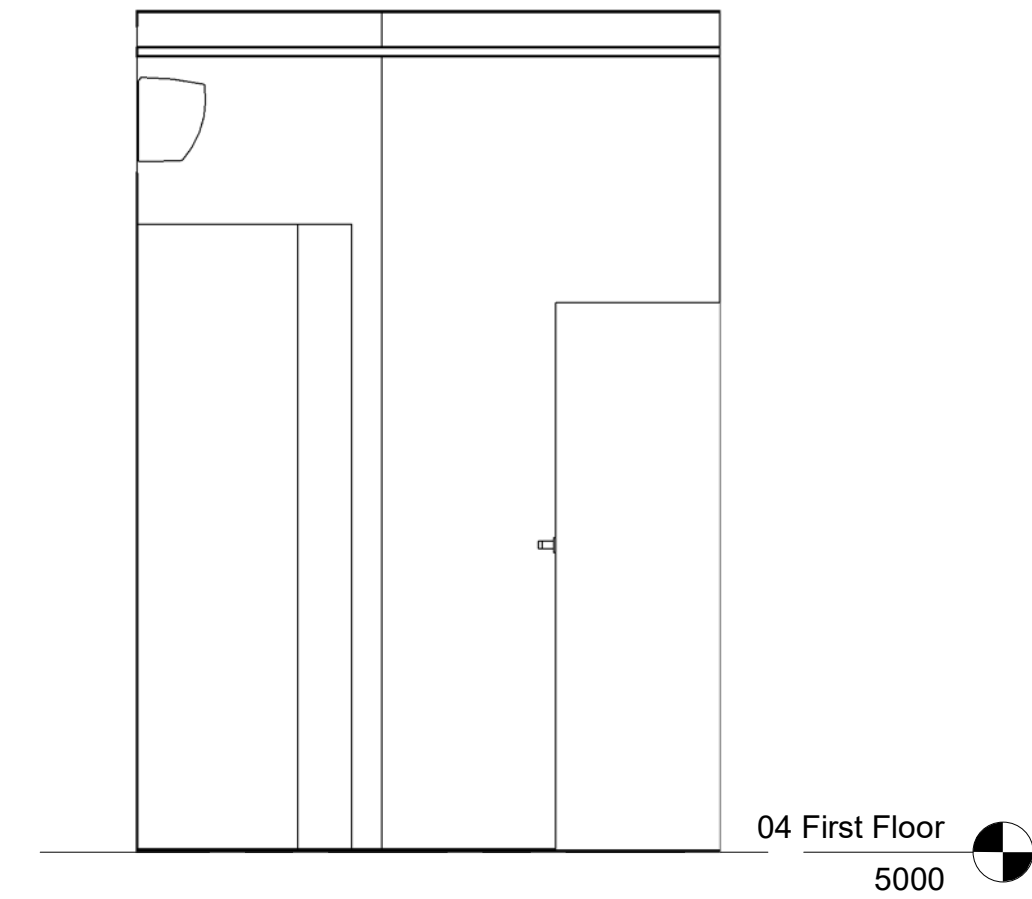


8 C1 - WIR Elevation C
1 : 25

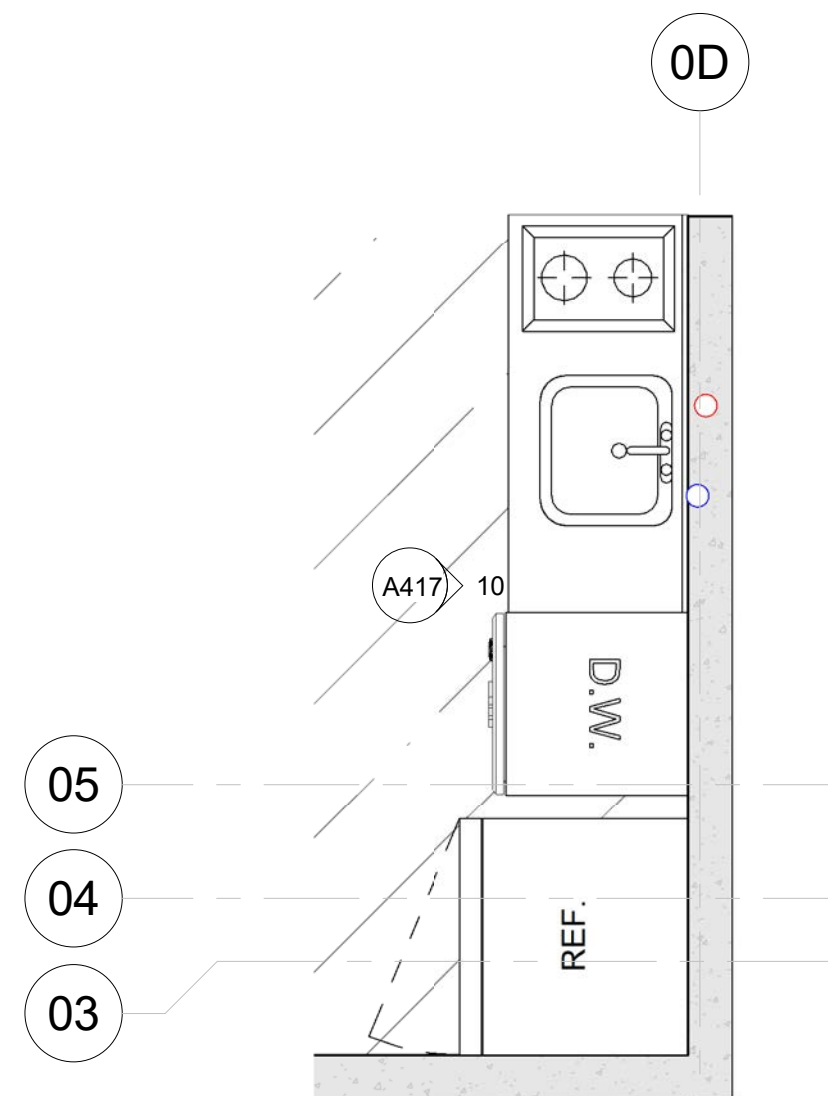


9 C2 - Kitchen Plan
1 : 25

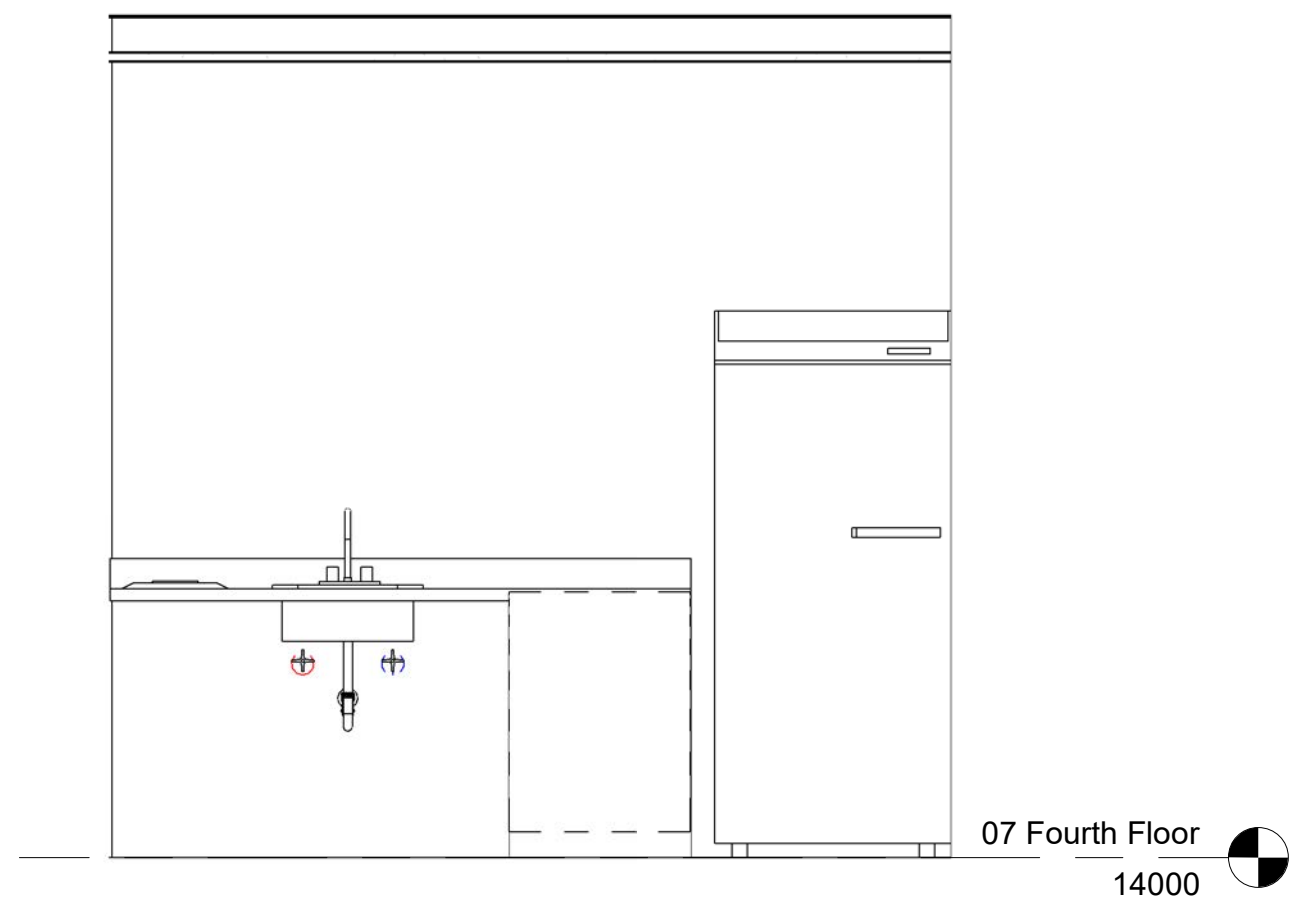


10 C2 - Kitchen Elevation
1 : 25

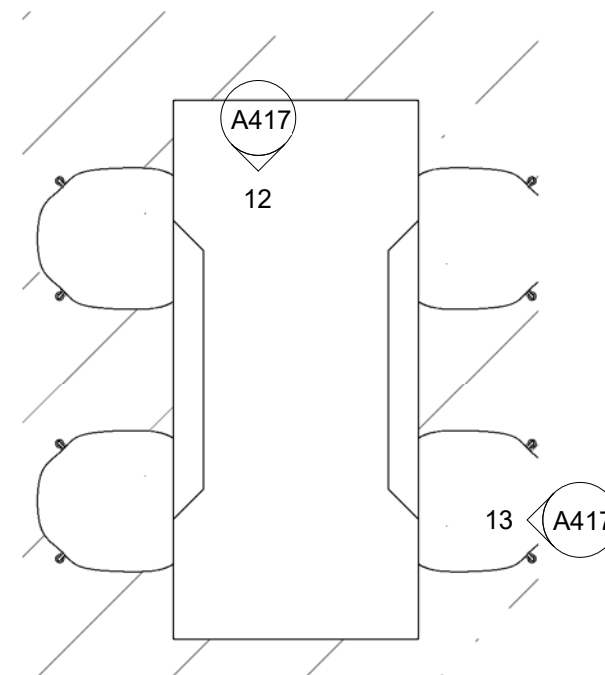


11 C2 - Dining Plan
1 : 25

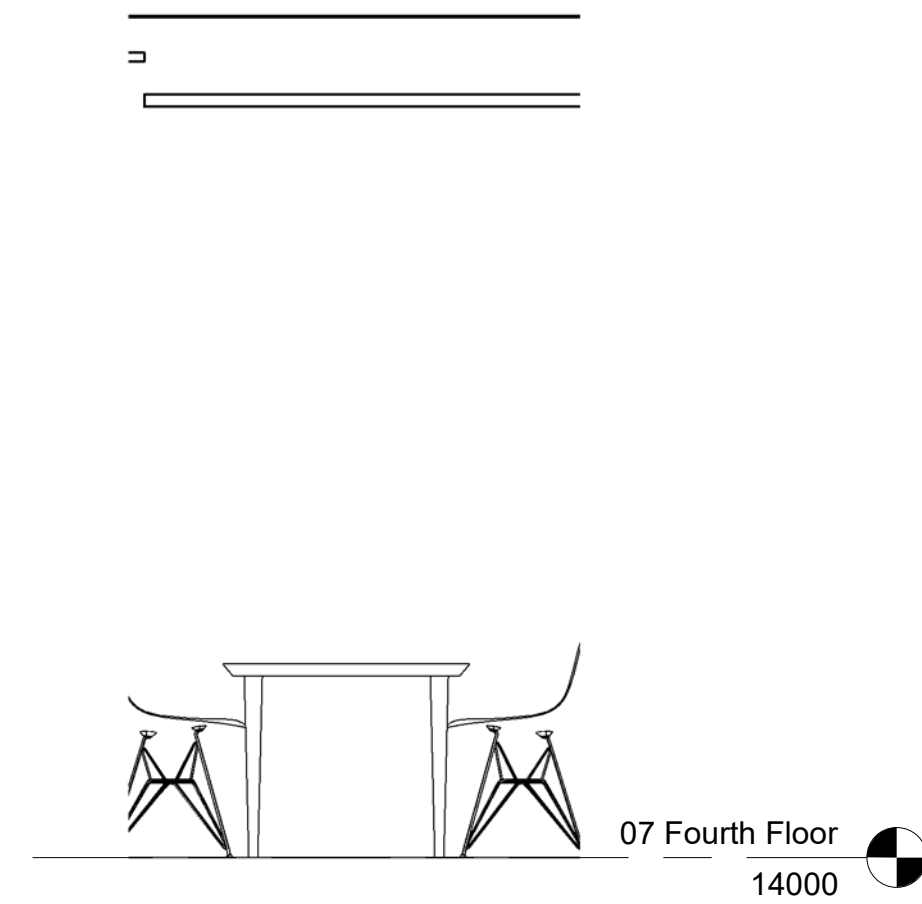


12 C2 - Dining Elevation A
1 : 25

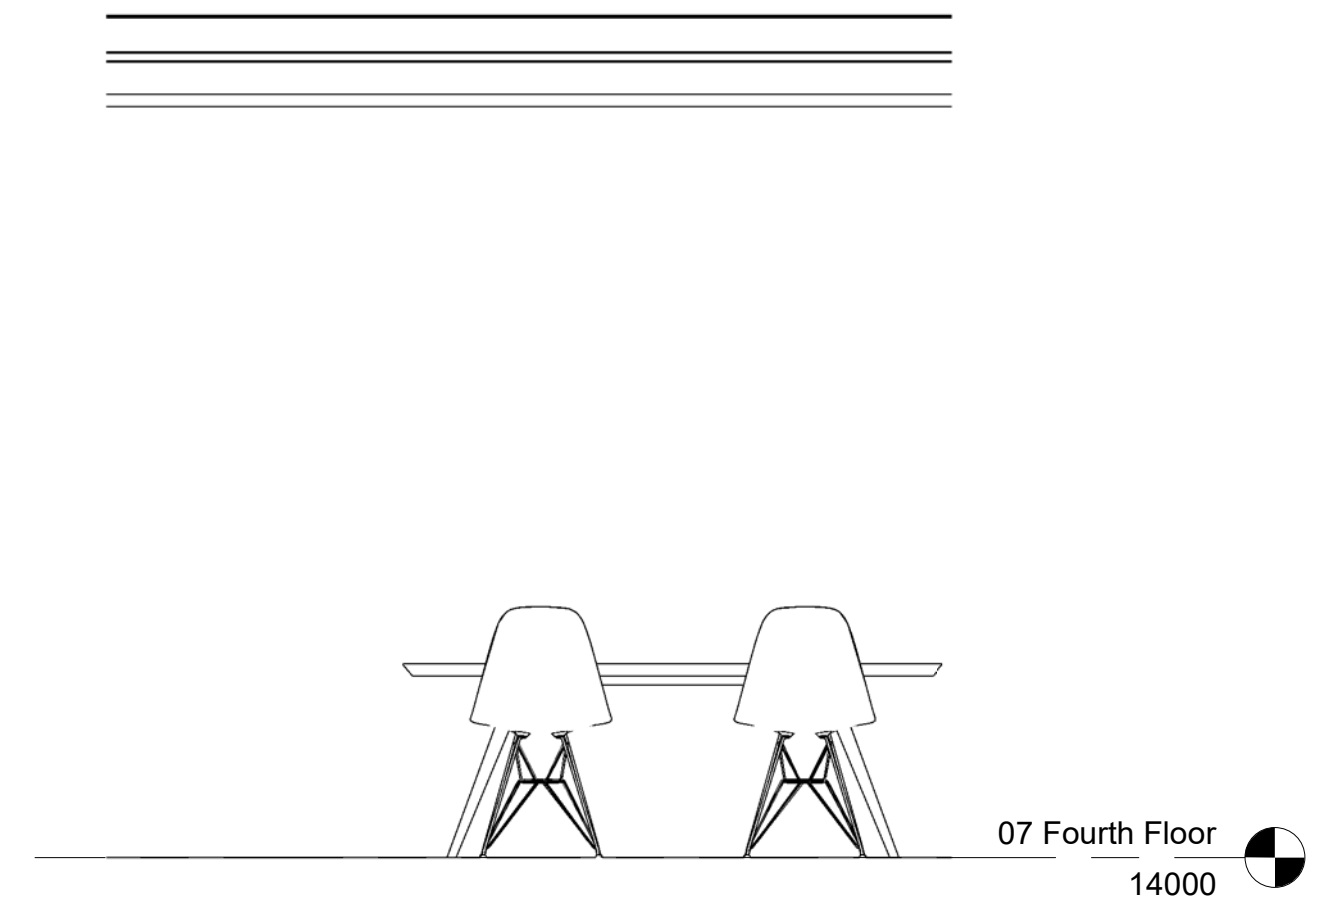


13 C2 - Dining Elevation B
1 : 25

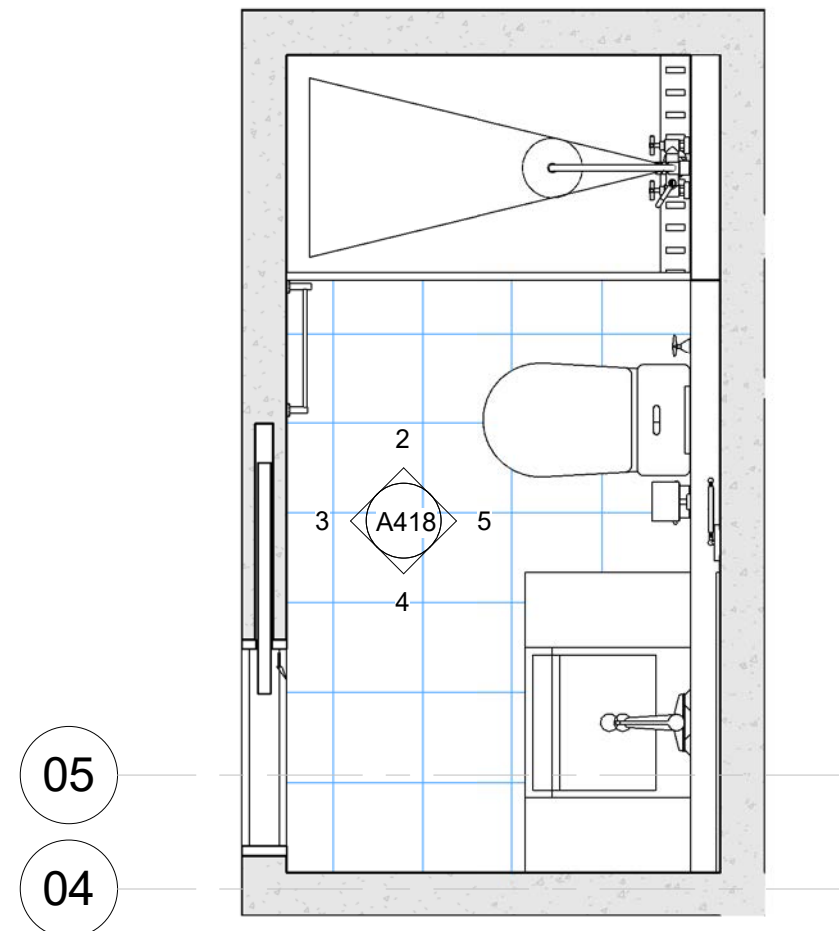


1 C2 - Bath Plan
1 : 25

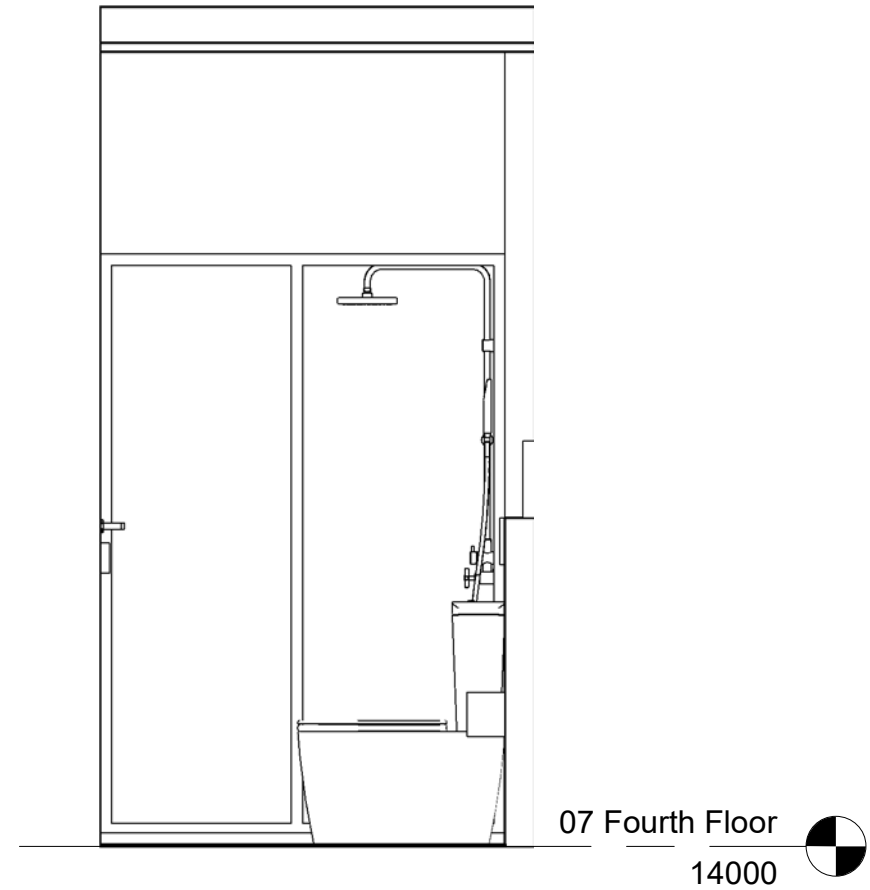


2 C2 - Bath Elevation A
1 : 25

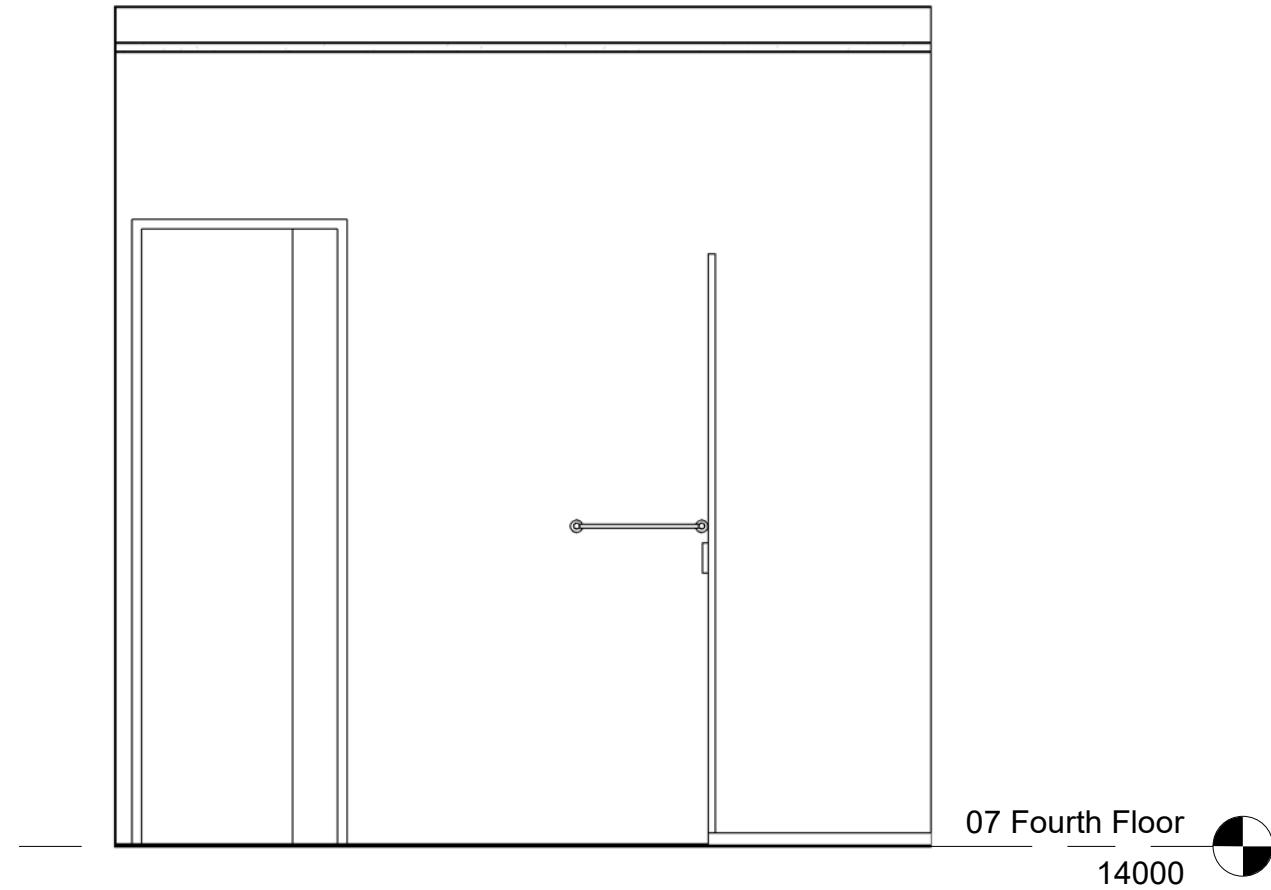


3 C2 - Bath Elevation B
1 : 25

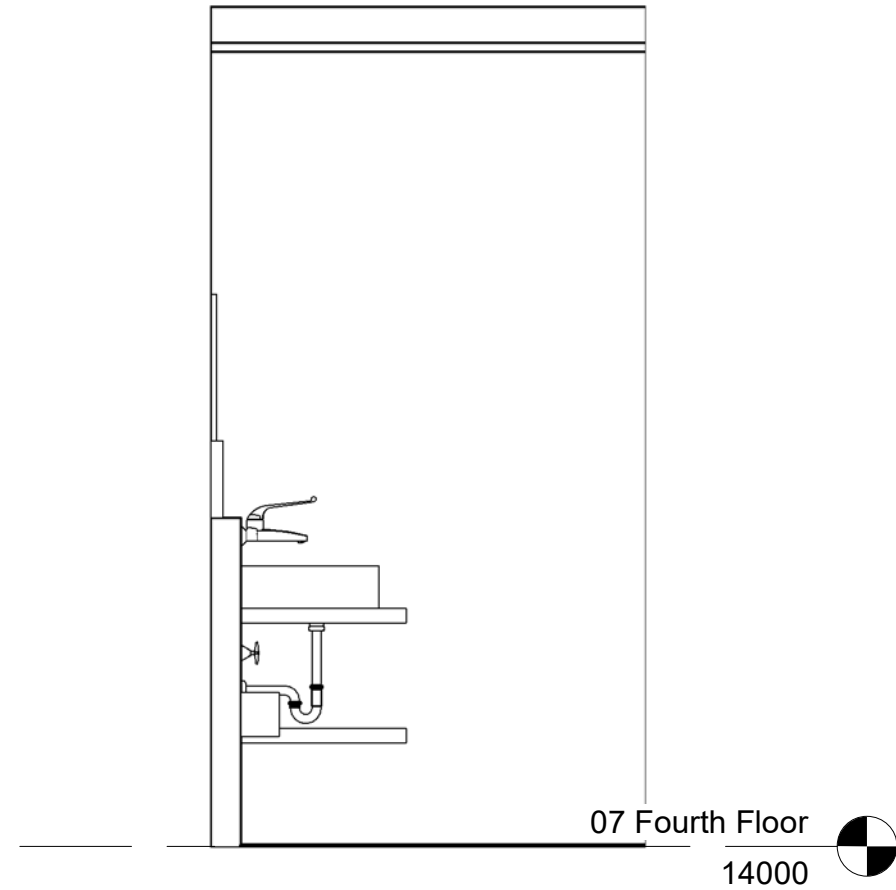


4 C2 - Bath Elevation C
1 : 25

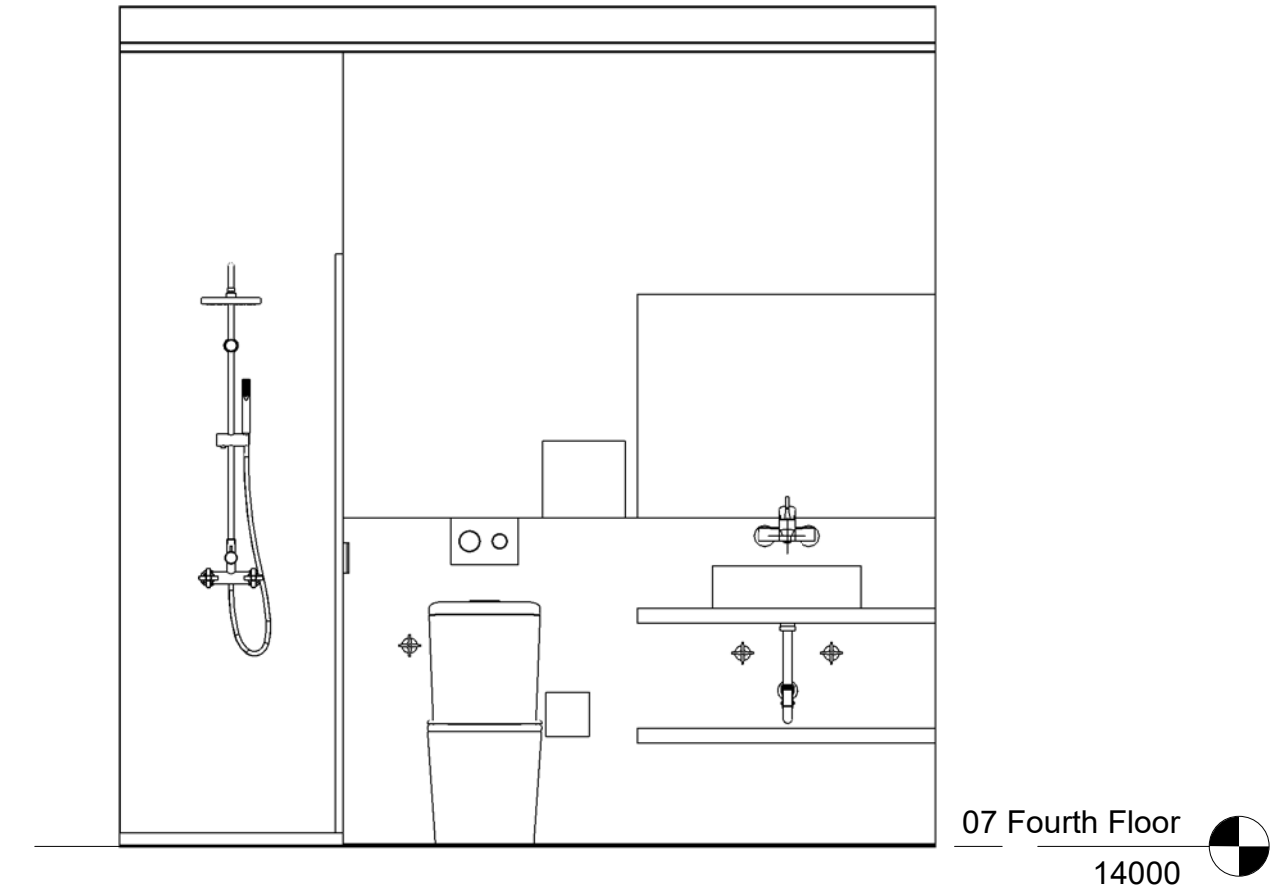


5 C2 - Bath Elevation D
1 : 25

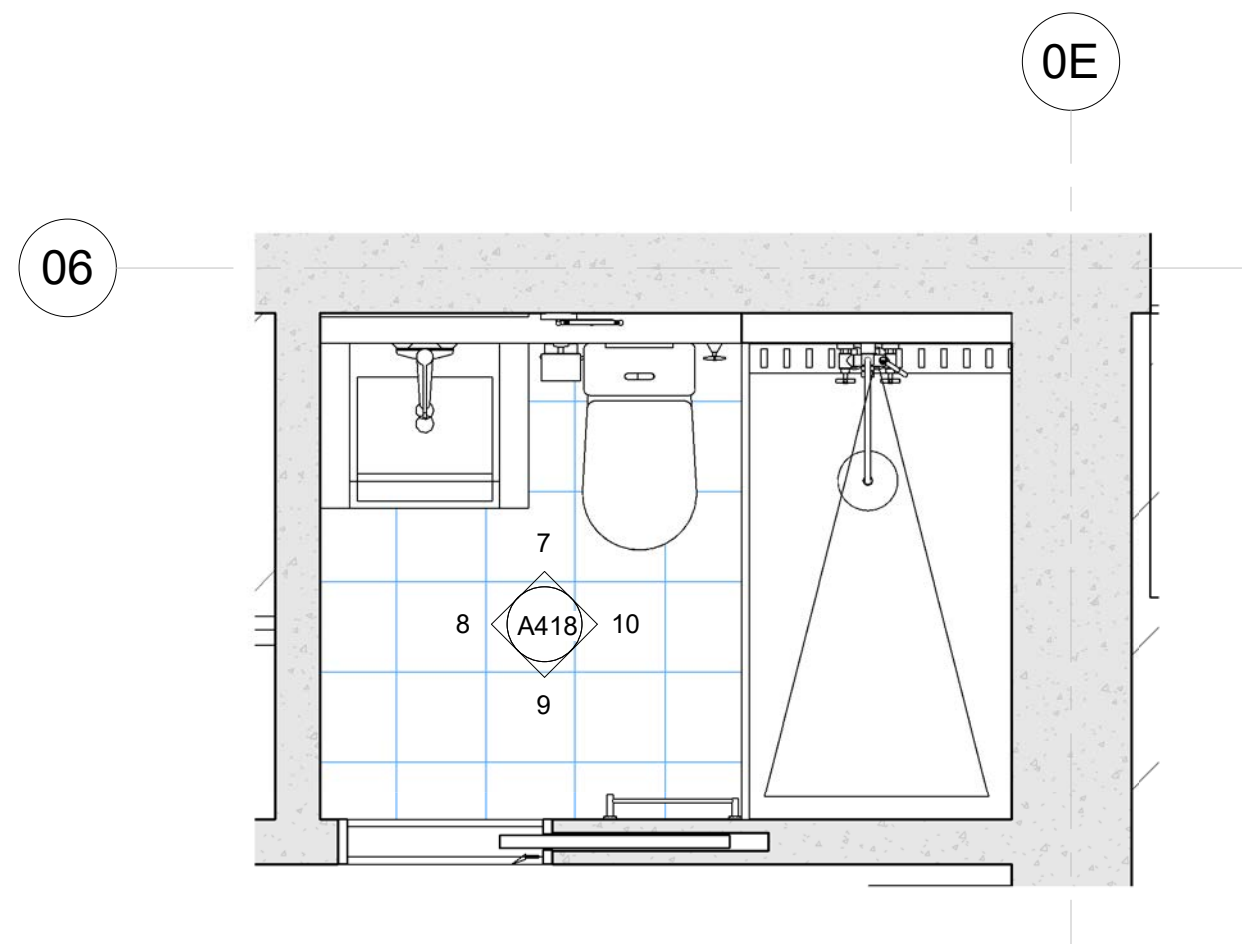


6 C2 - Ens Plan
1 : 25

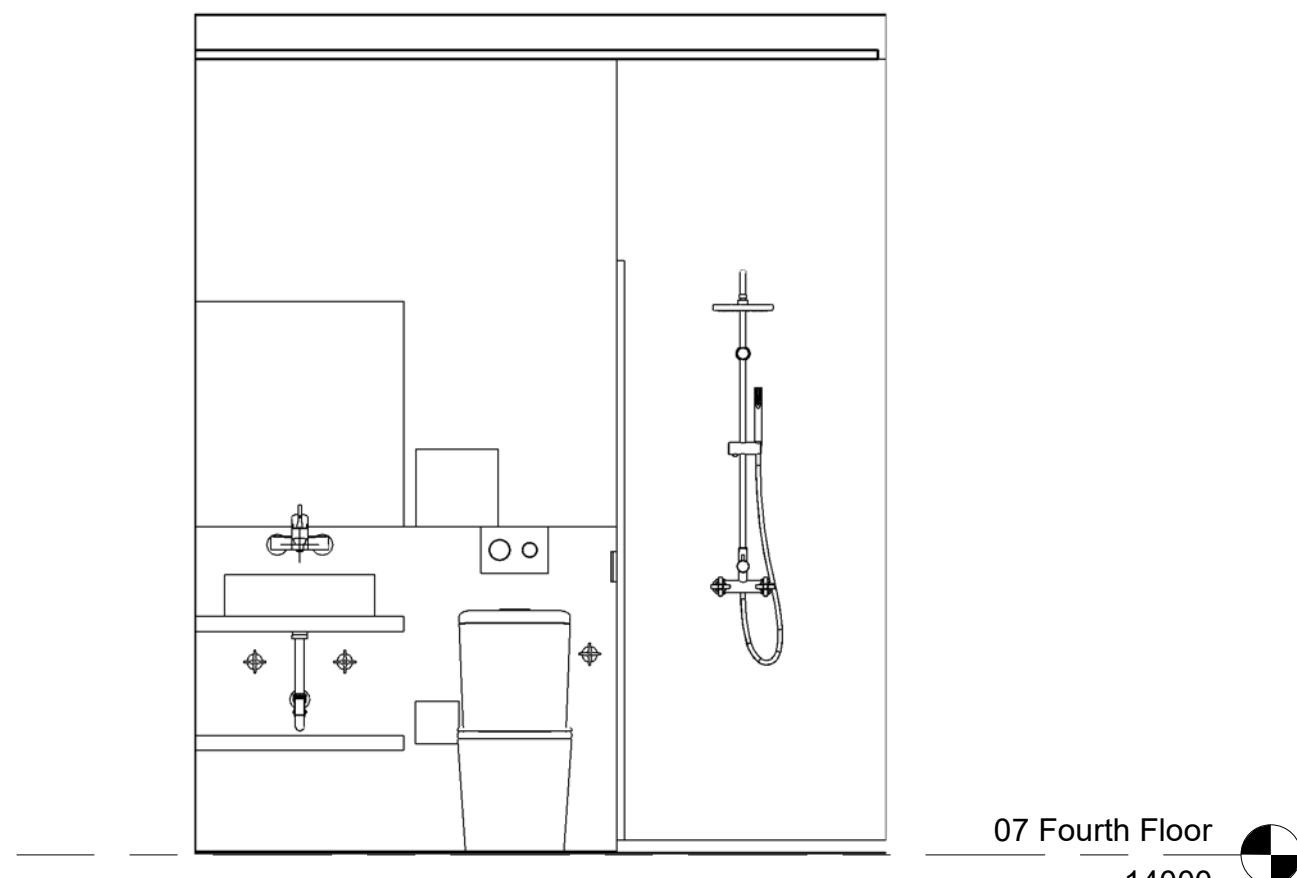


7 C2 - Ens Elevation A
1 : 25

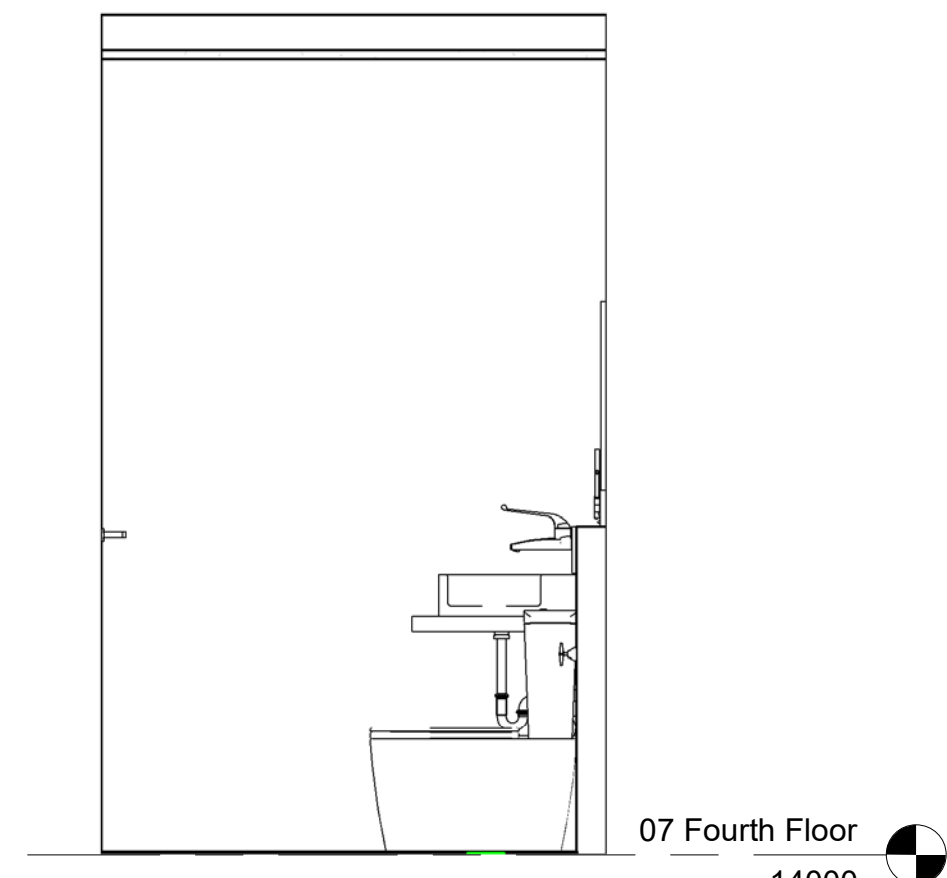


8 C2 - Ens Elevation B
1 : 25

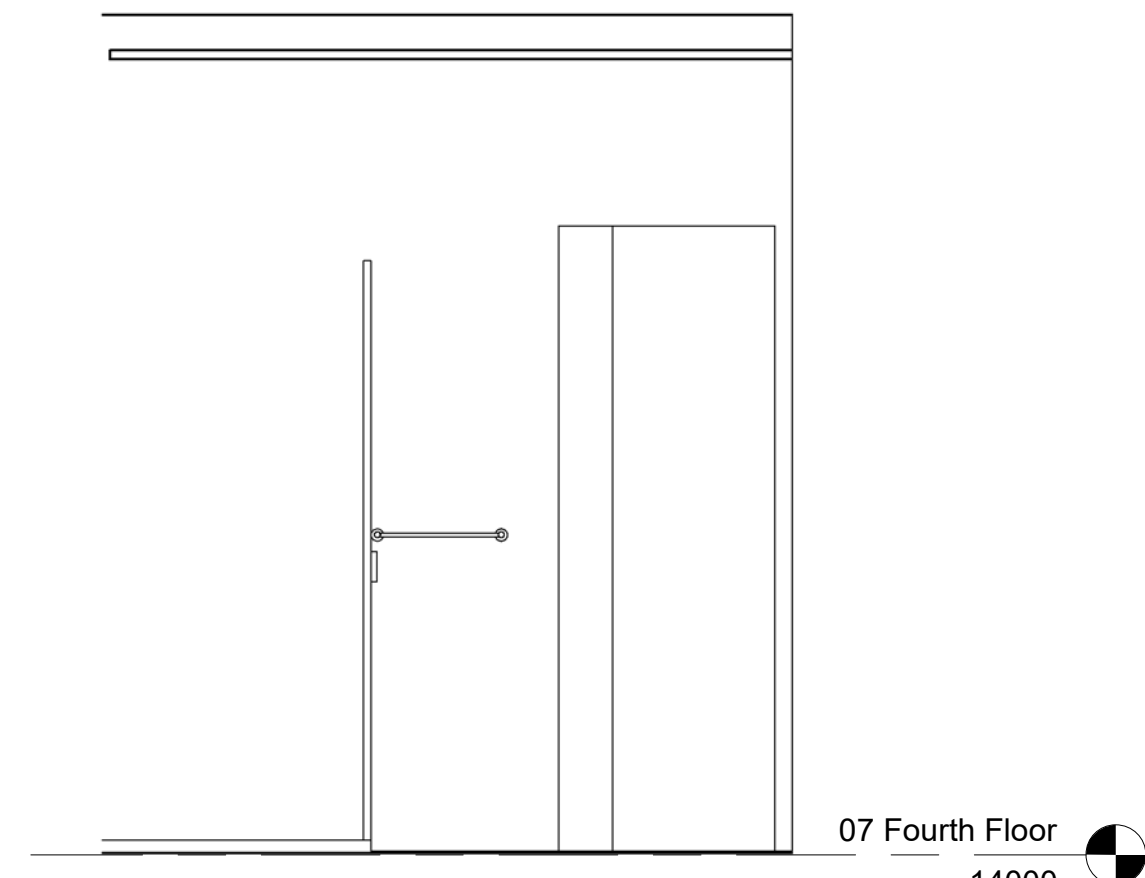


9 C2 - Ens Elevation C
1 : 25

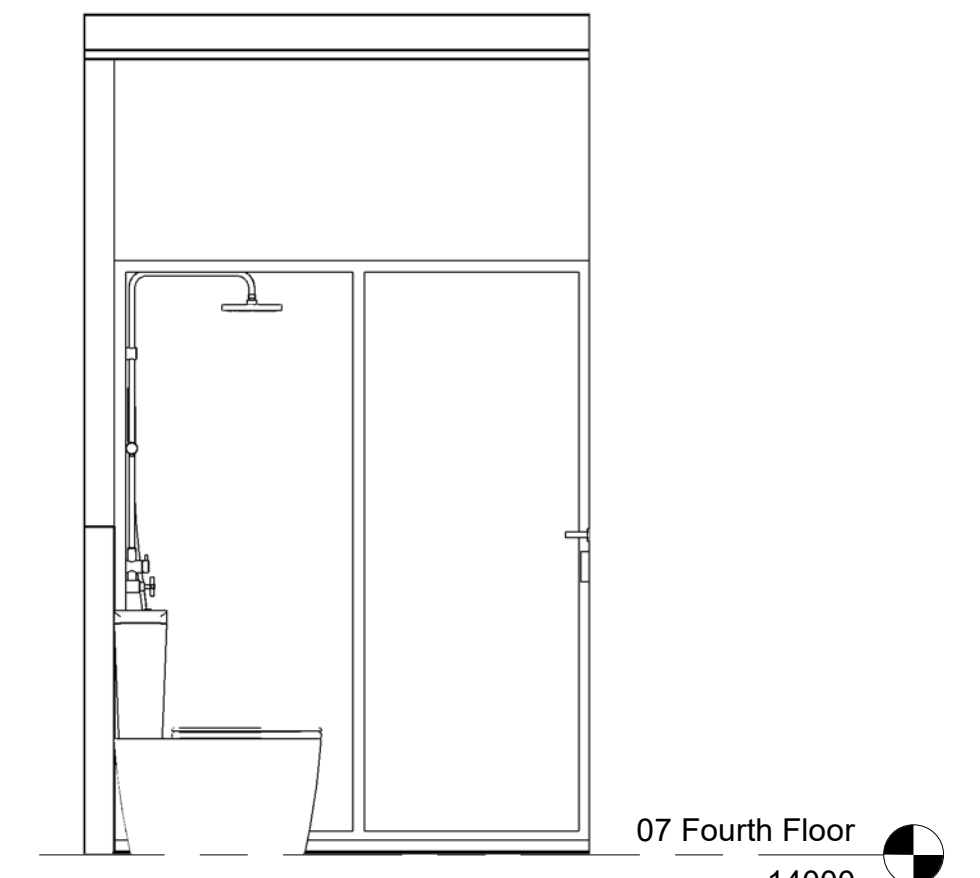


10 C2 - Ens Elevation D
1 : 25

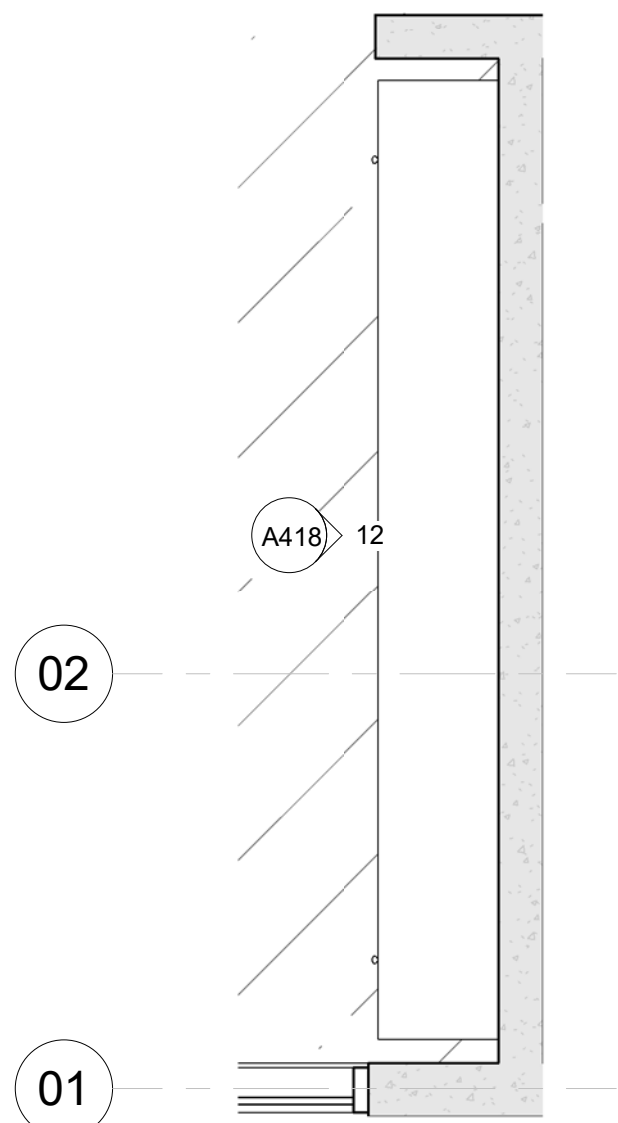


11 C2 - Living Plan
1 : 25

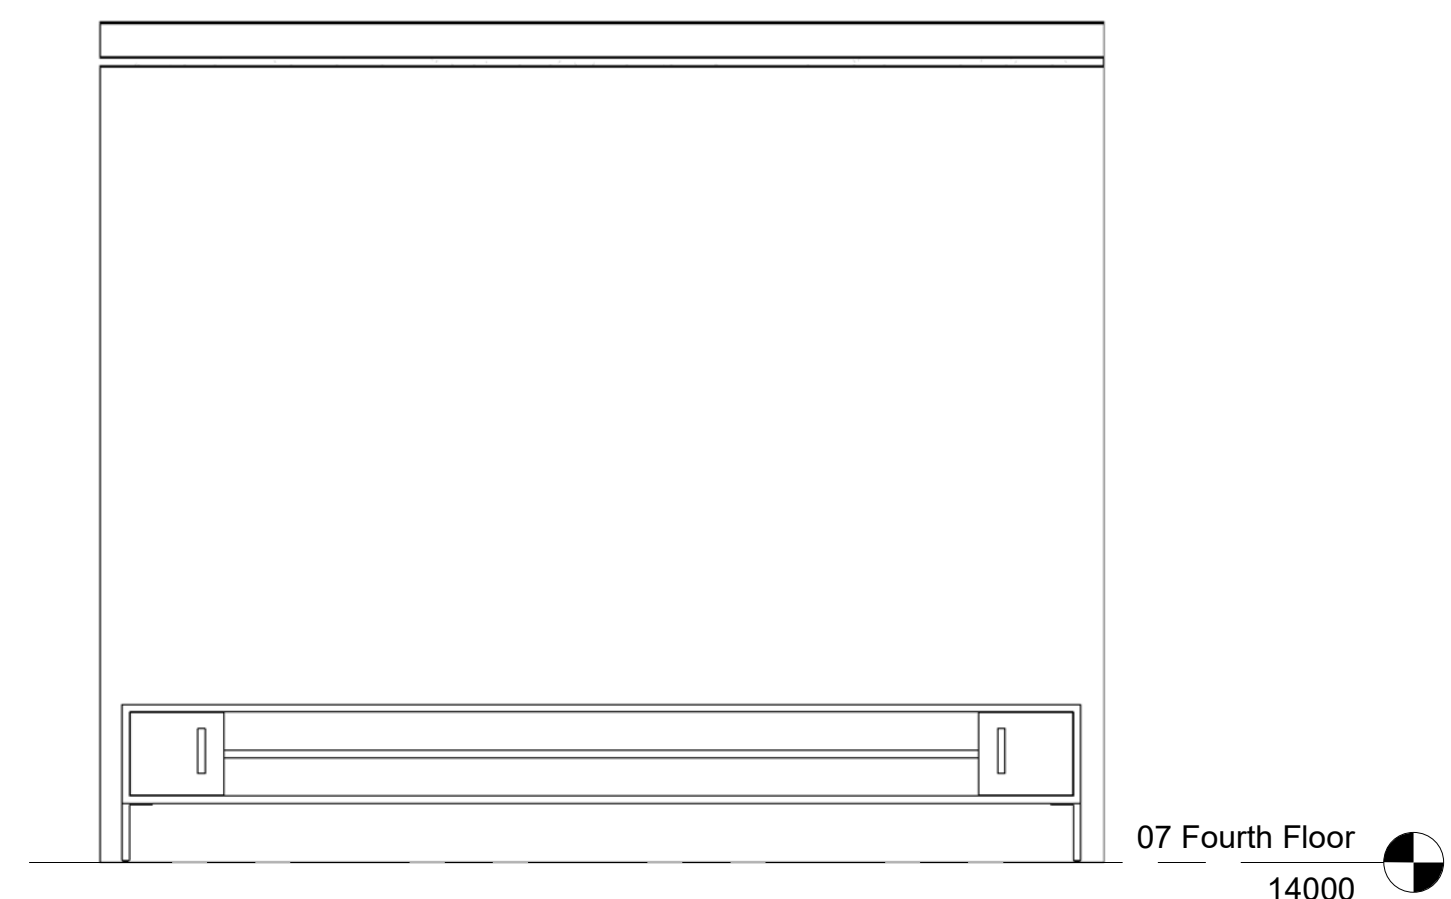


12 C2 - Living Elevation
1 : 25

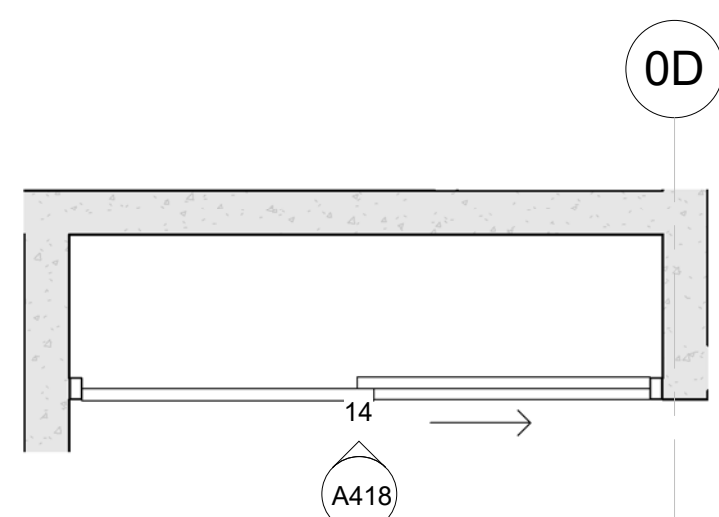


13 C2 - Robe 1 Plan
1 : 25

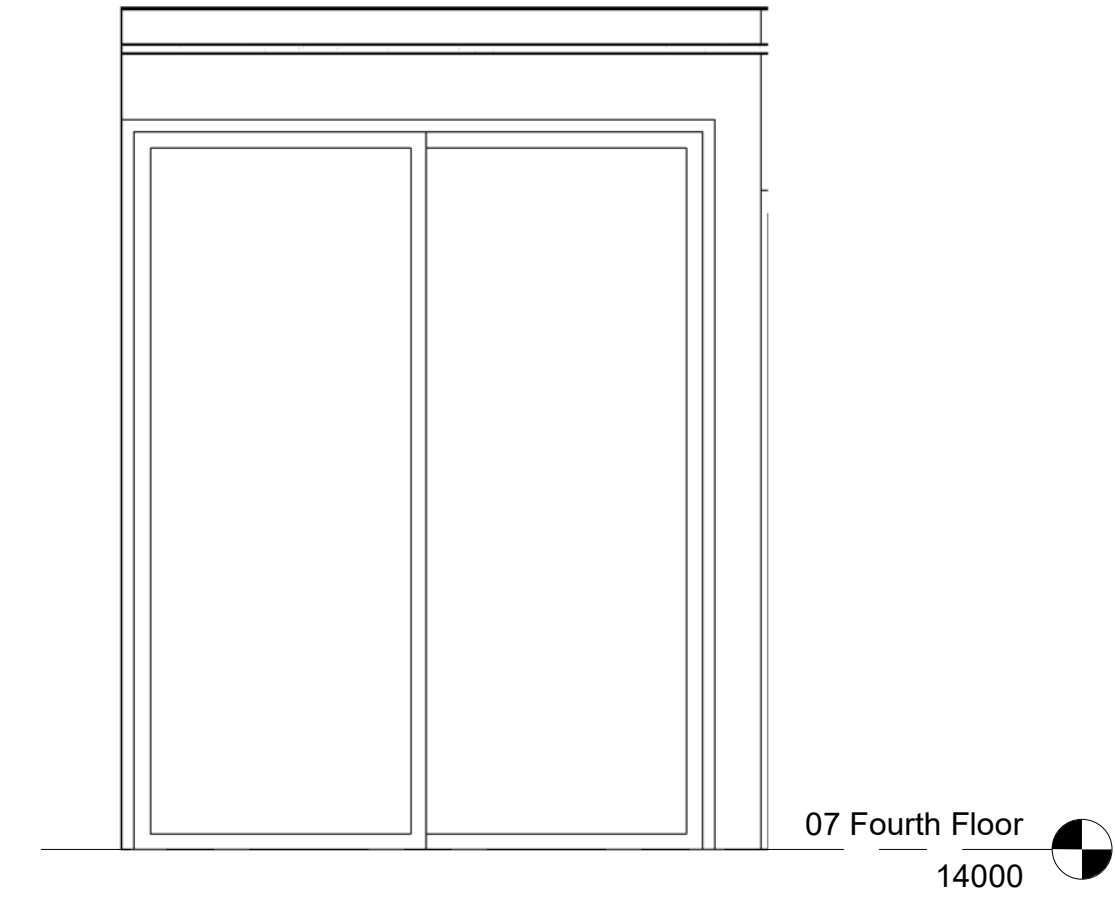


14 84-ICOE-C2 - Robe 1 Elevation
1 : 25

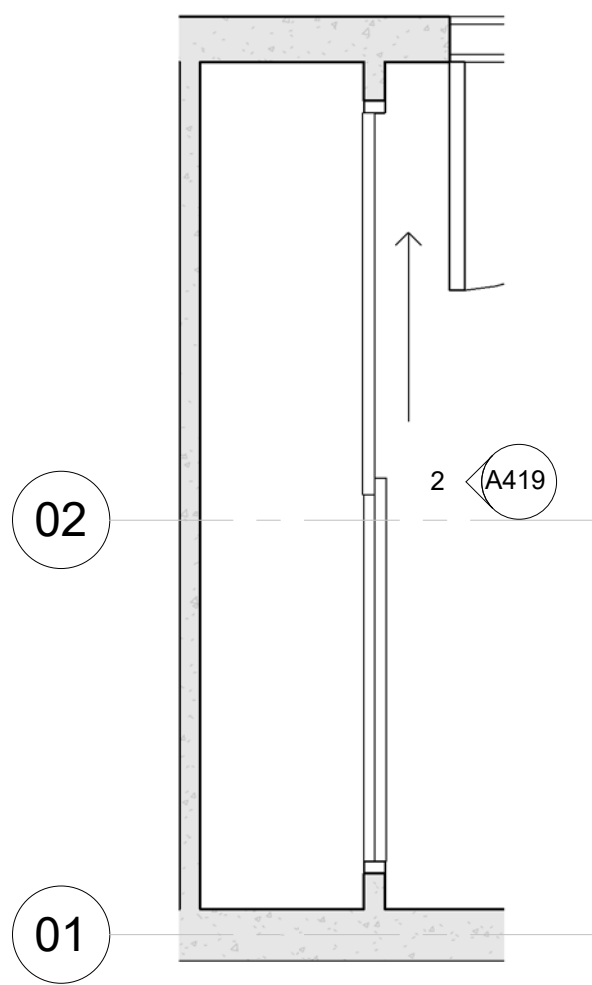


1 C2 - Robe 1 Plan
1 : 25

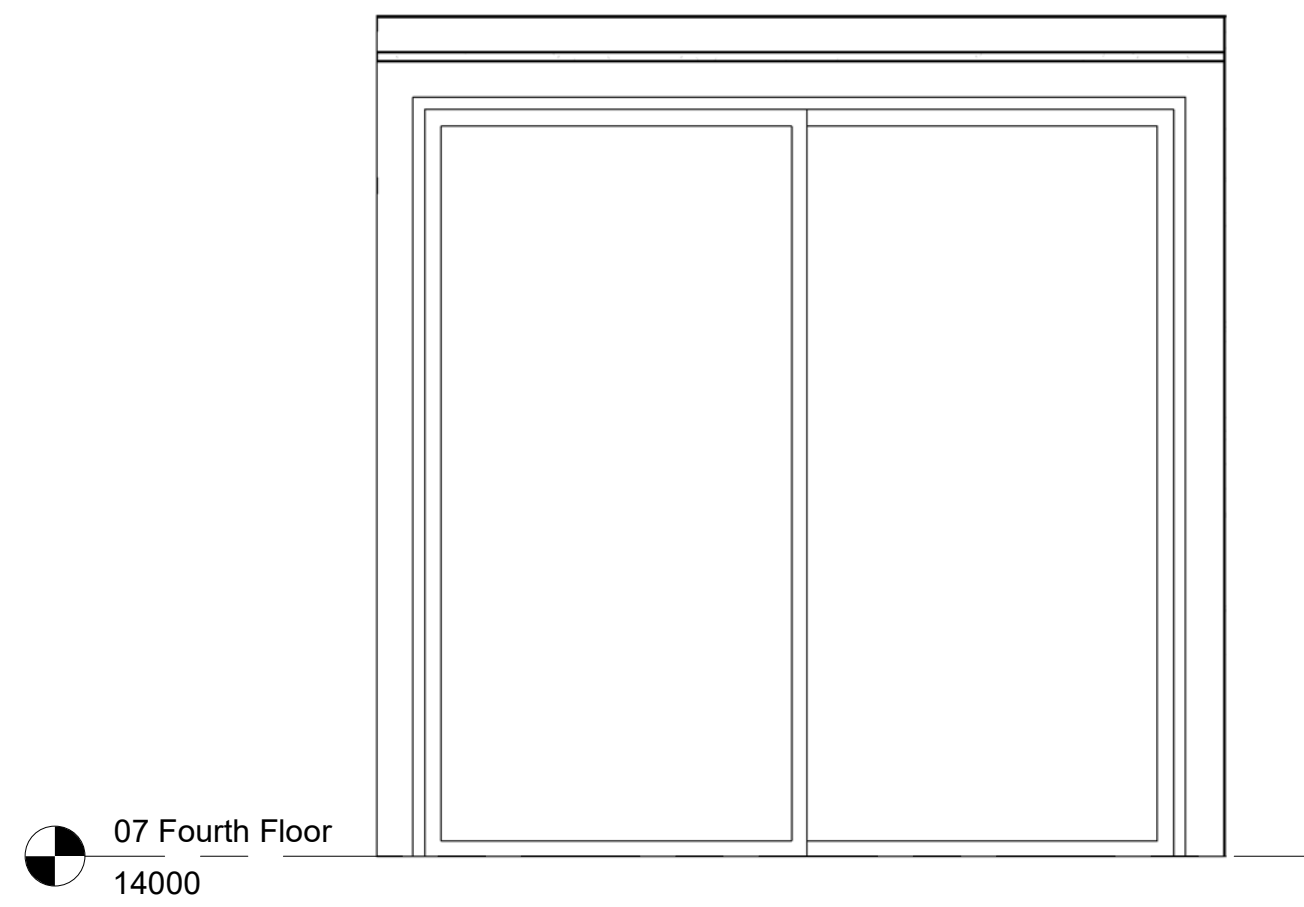


2 C2 - Robe 2 Elevation
1 : 25

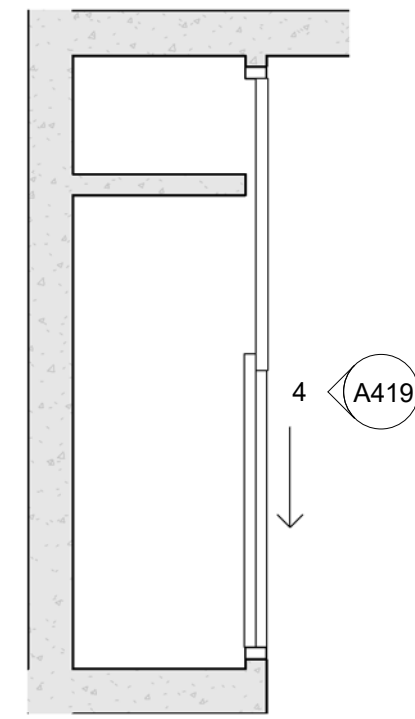


3 C2 - Robe 3 Plan
1 : 25

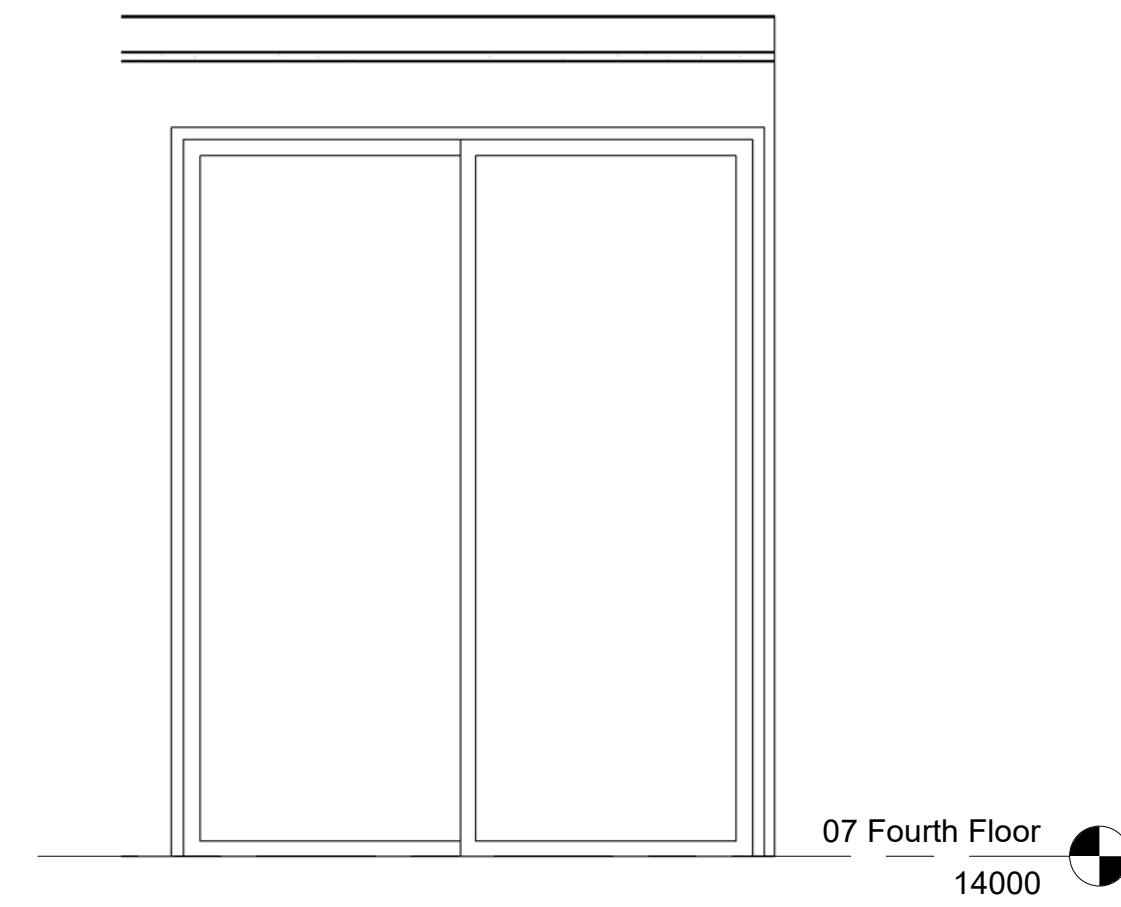


4 C2 - Robe 3 Elevation
1 : 25

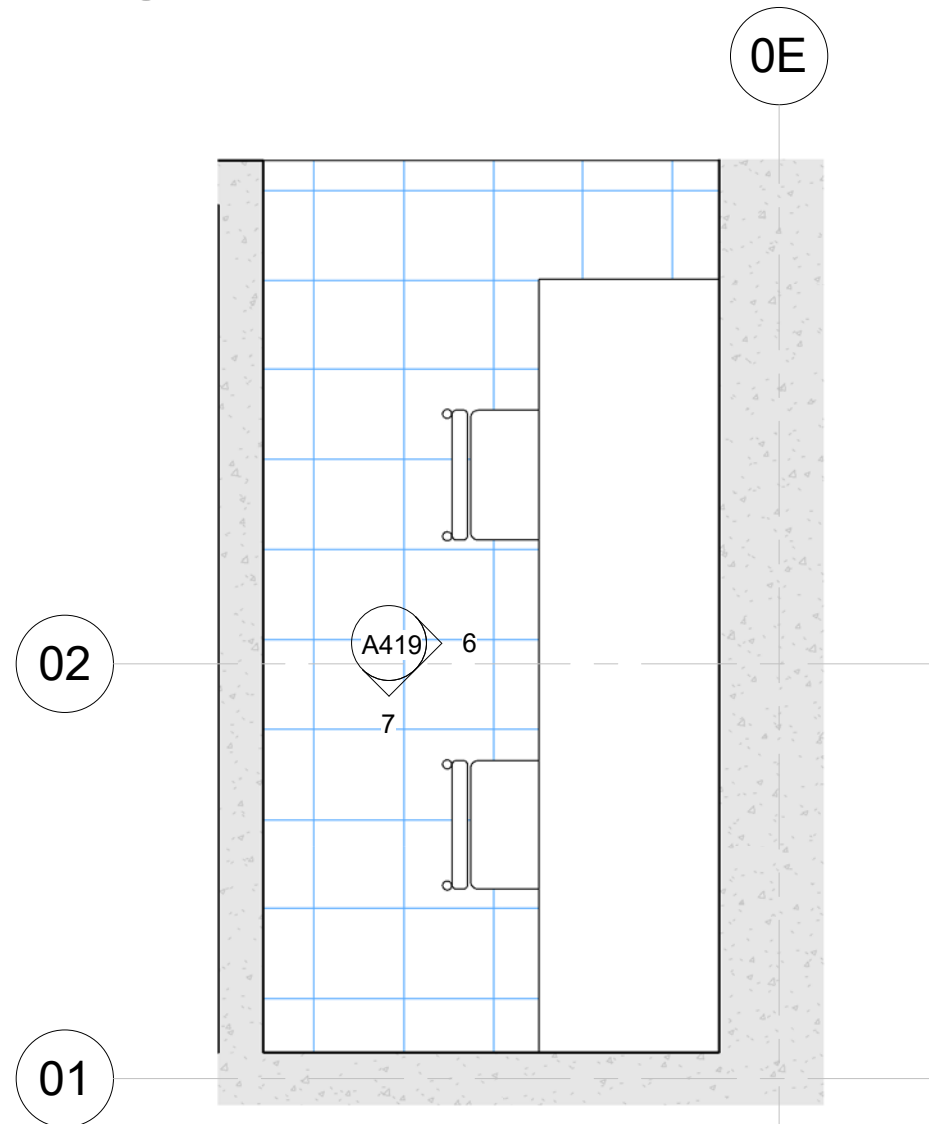


5 C2 - Study Plan
1 : 25

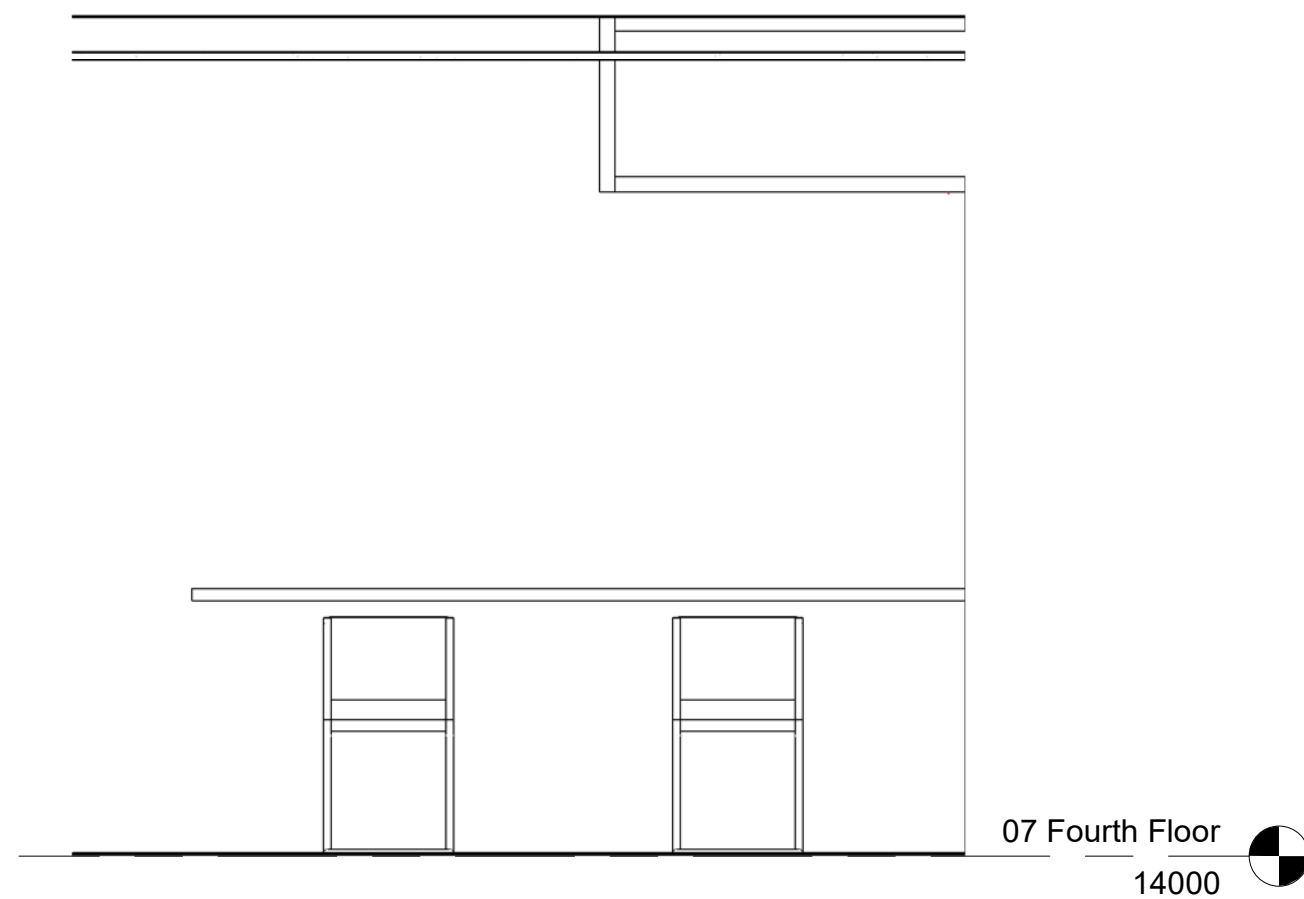


6 C2 - Study Elevation A
1 : 25

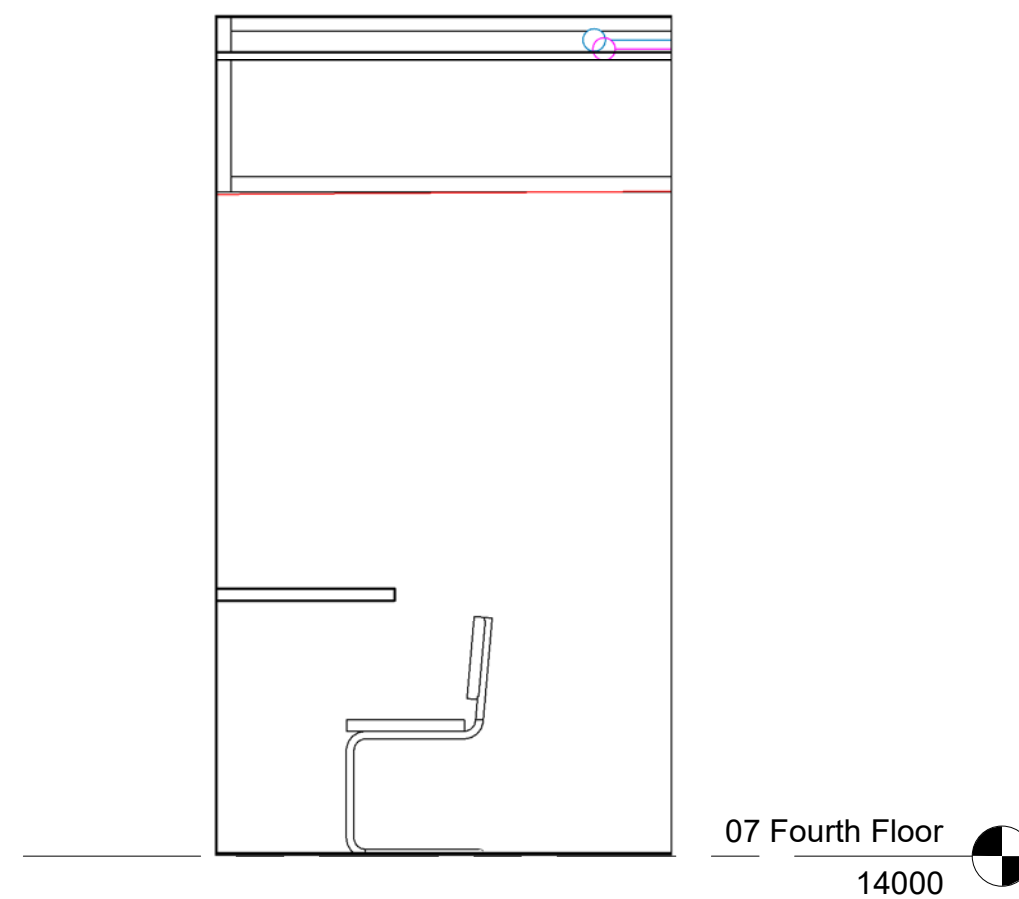


7 C2 - Study Elevation B
1 : 25

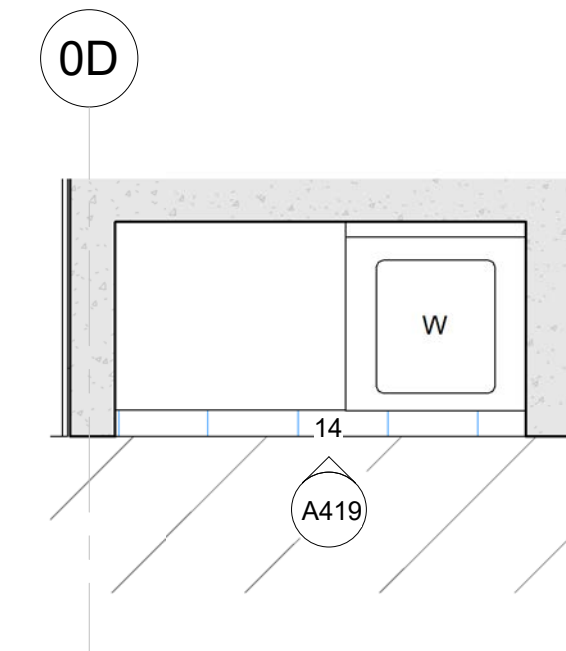


13 C3 - L'dry Plan
1 : 25

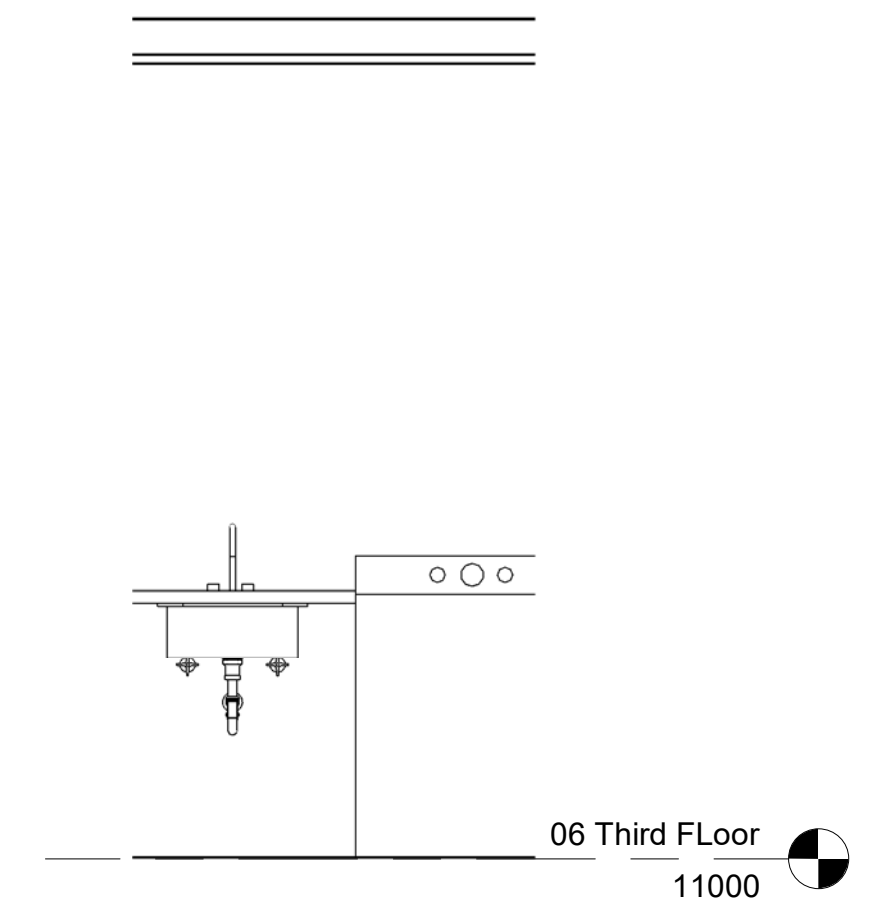


14 C3 - L'dry Elevation
1 : 25

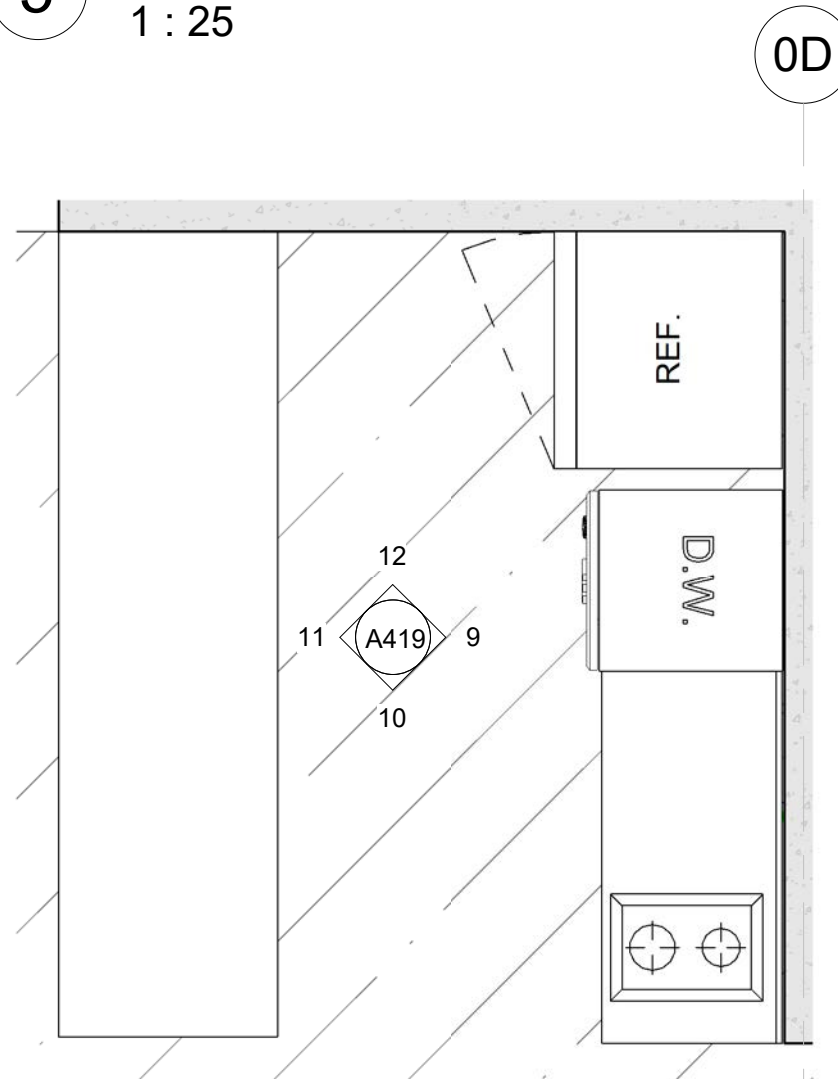


8 95-ICO-C3 - Kitchen
1 : 25

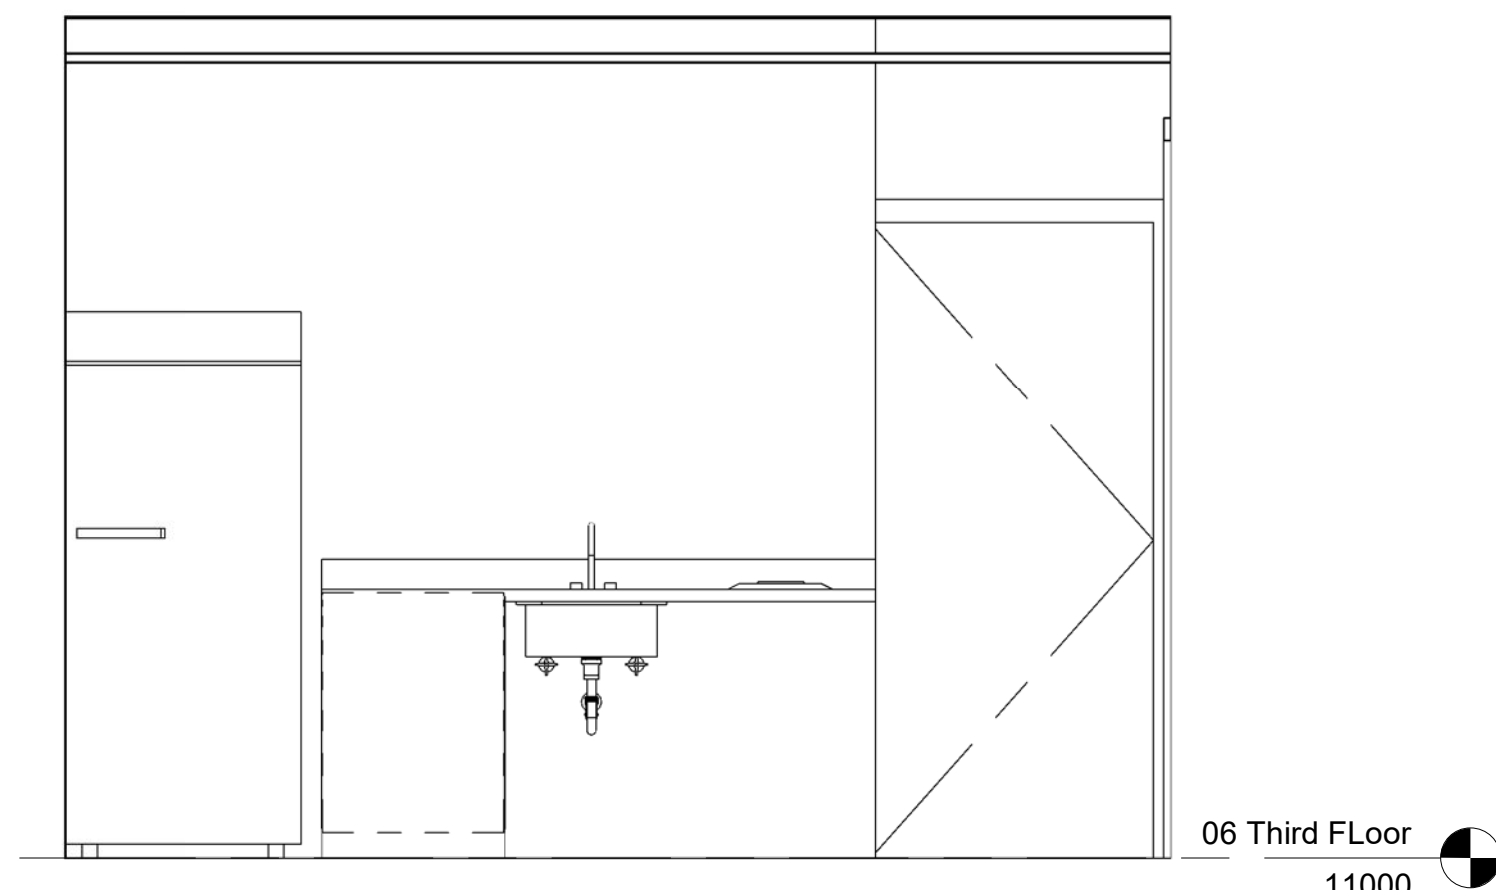


9 C3 - Kitchen Elevation A
1 : 25

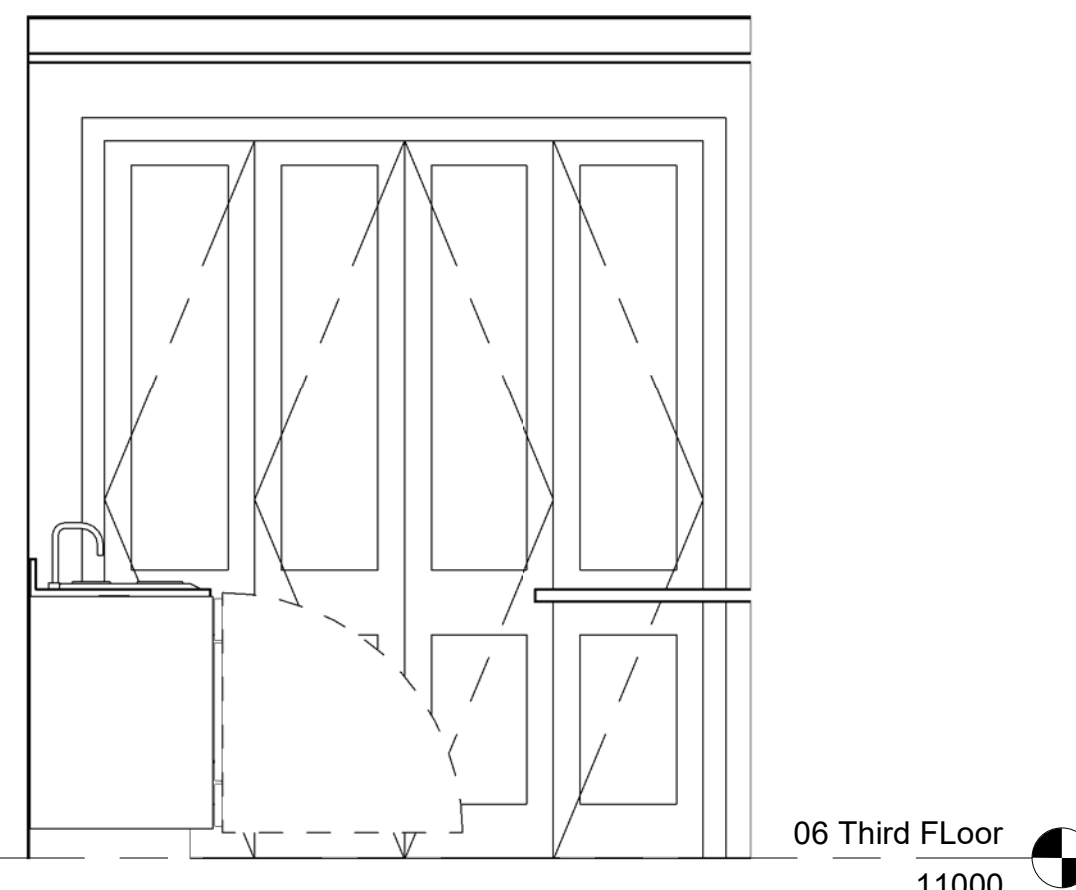


10 C3 - Kitchen Elevation B
1 : 25

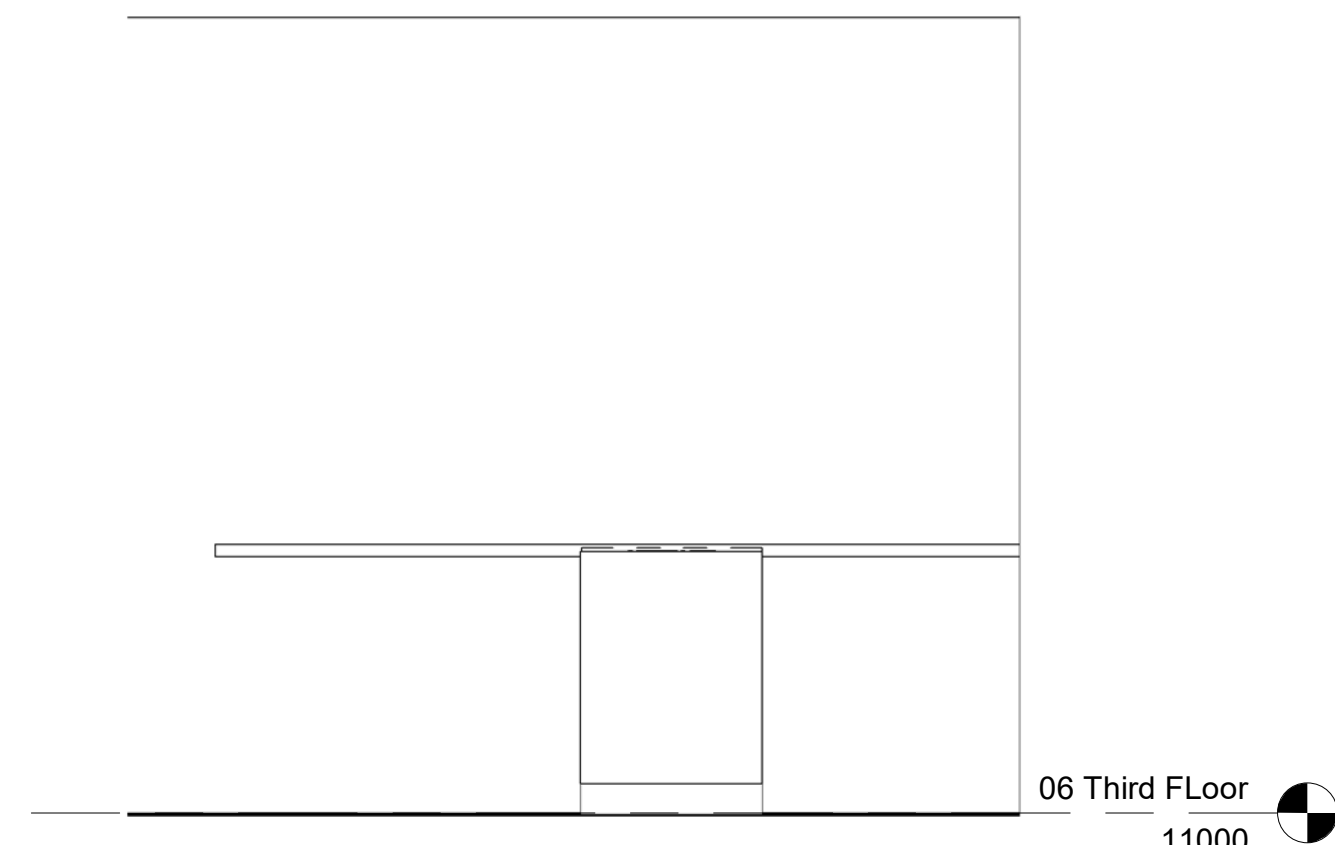


11 C3 - Kitchen Elevation C
1 : 25

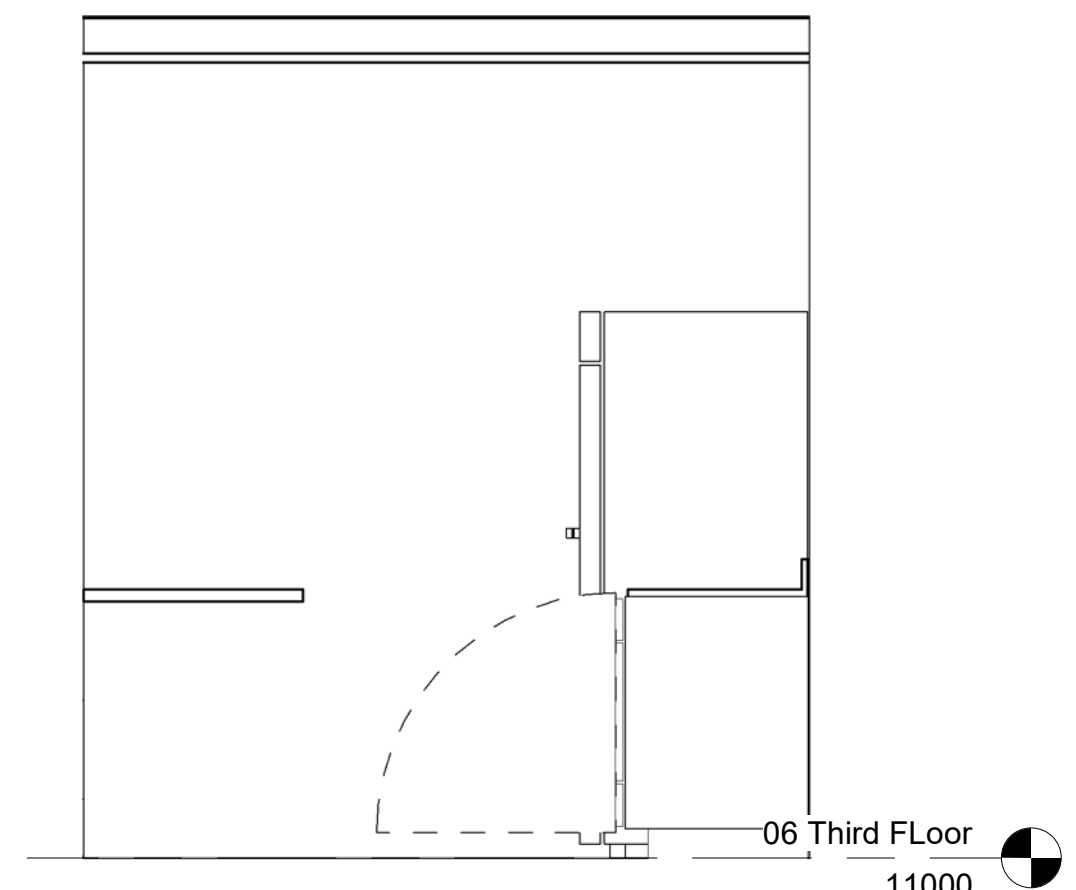


12 C3 - Kitchen Elevation D
1 : 25

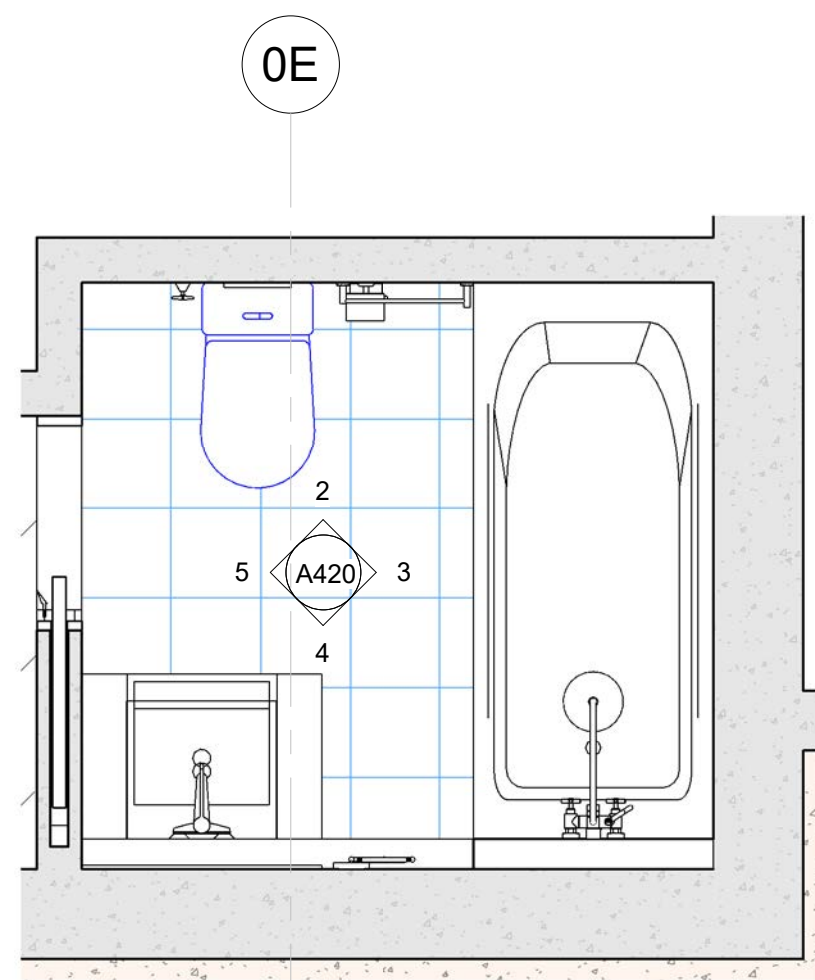


1 C3 - Bath Plan
1 : 25

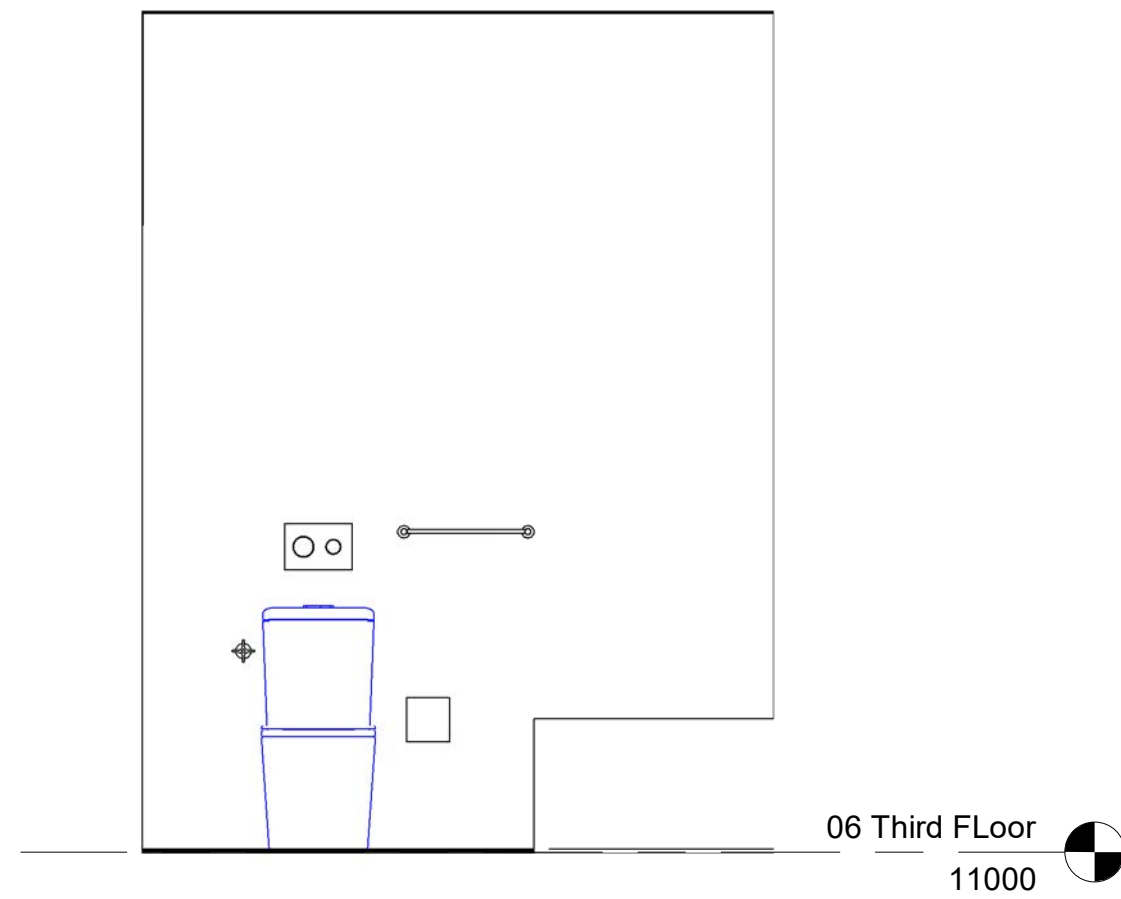


2 C3 - Bath Elevation A
1 : 25

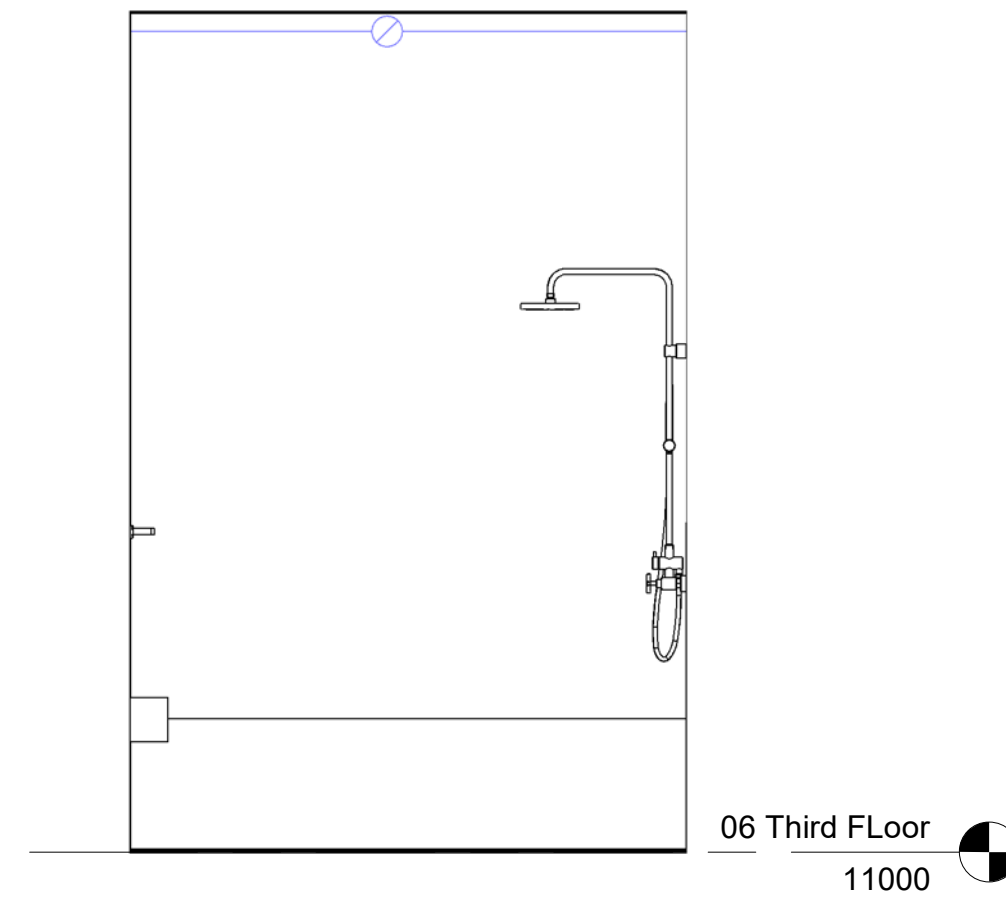


3 C3 - Bath Elevation B
1 : 25

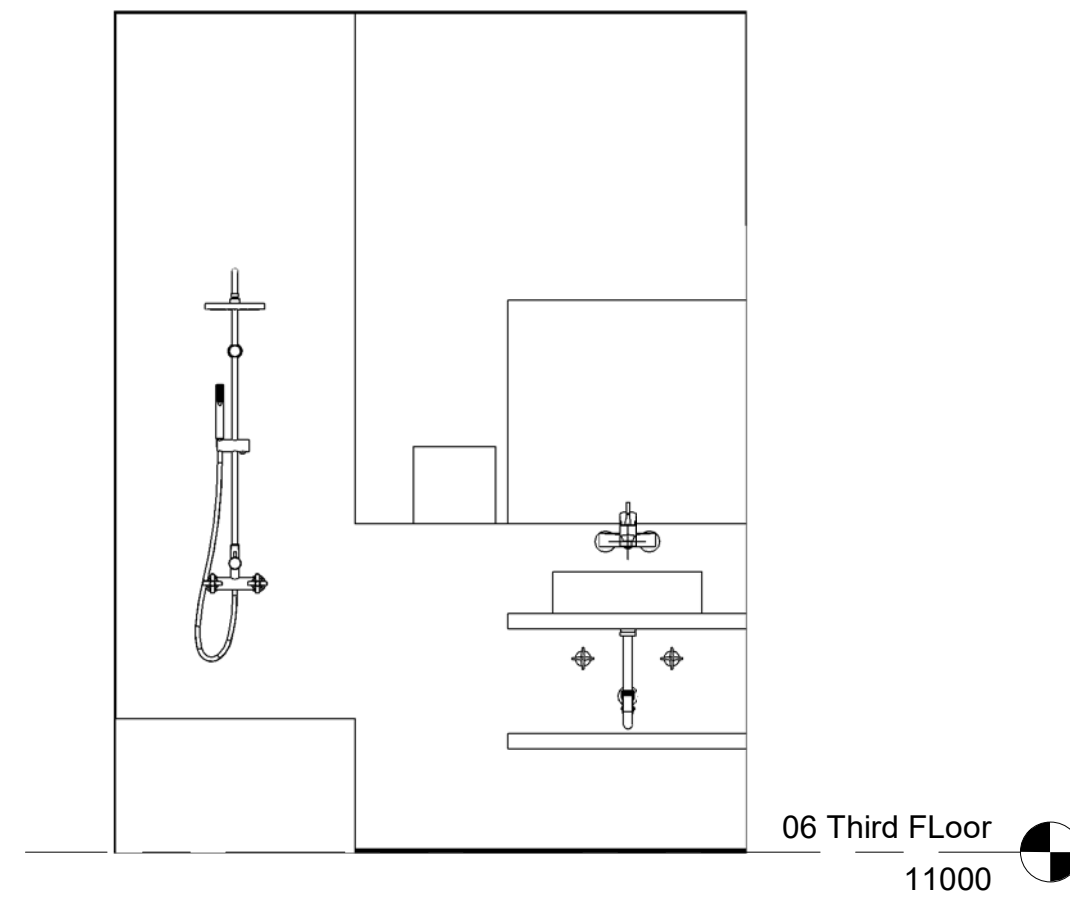


4 C3 - Bath Elevation C
1 : 25

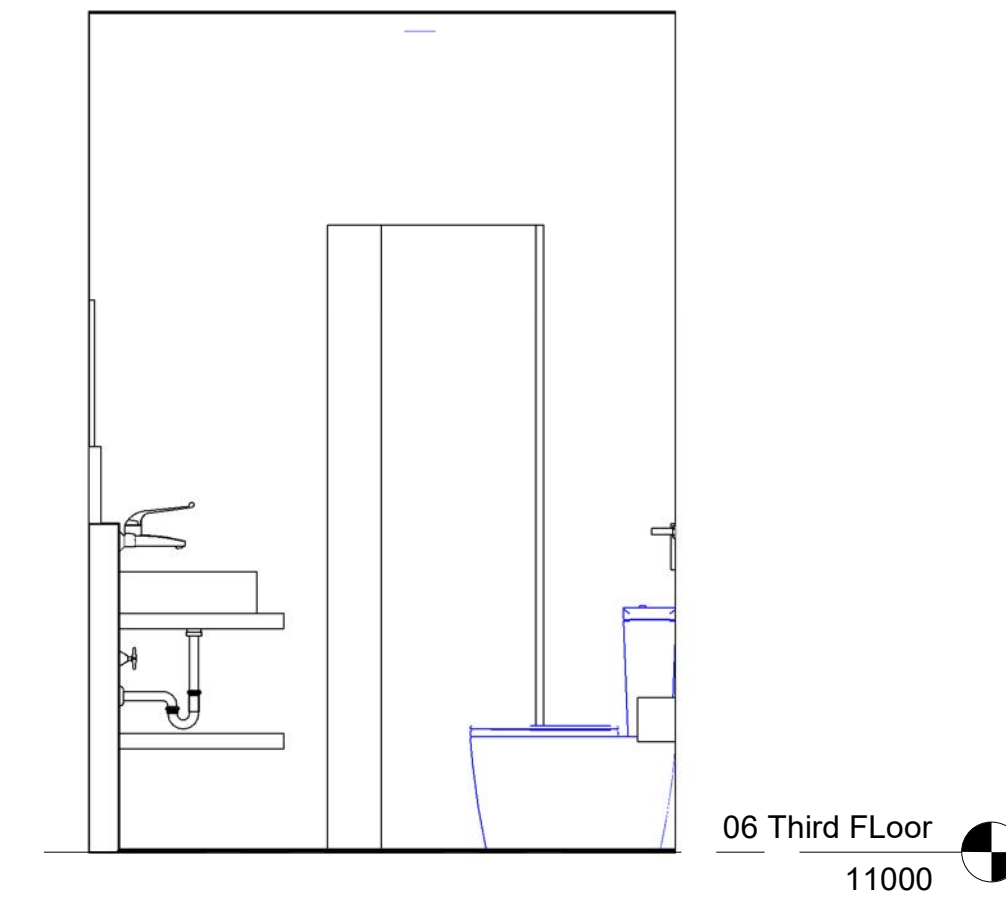


5 C3 - Bath Elevation D
1 : 25

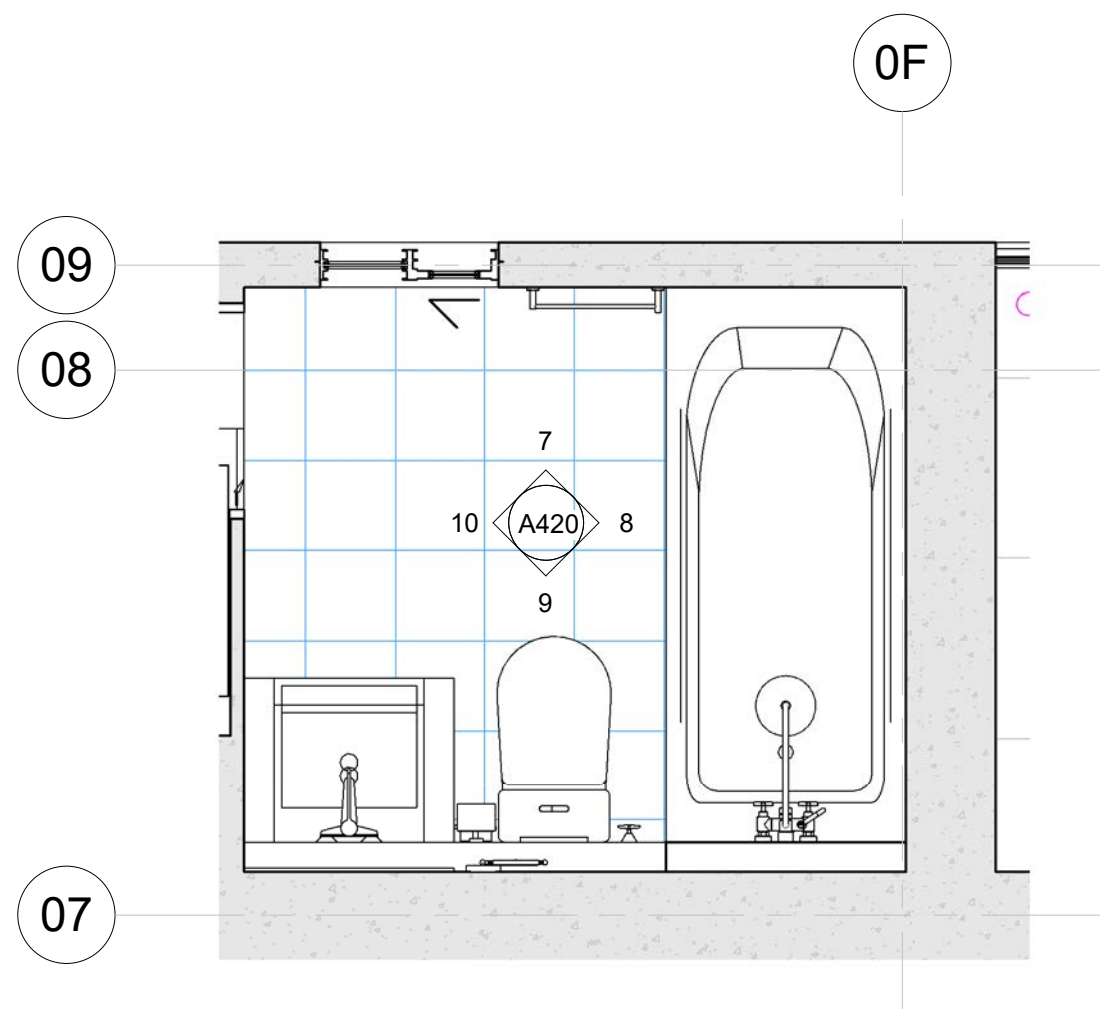


6 C3 - Ensuit Plan
1 : 25

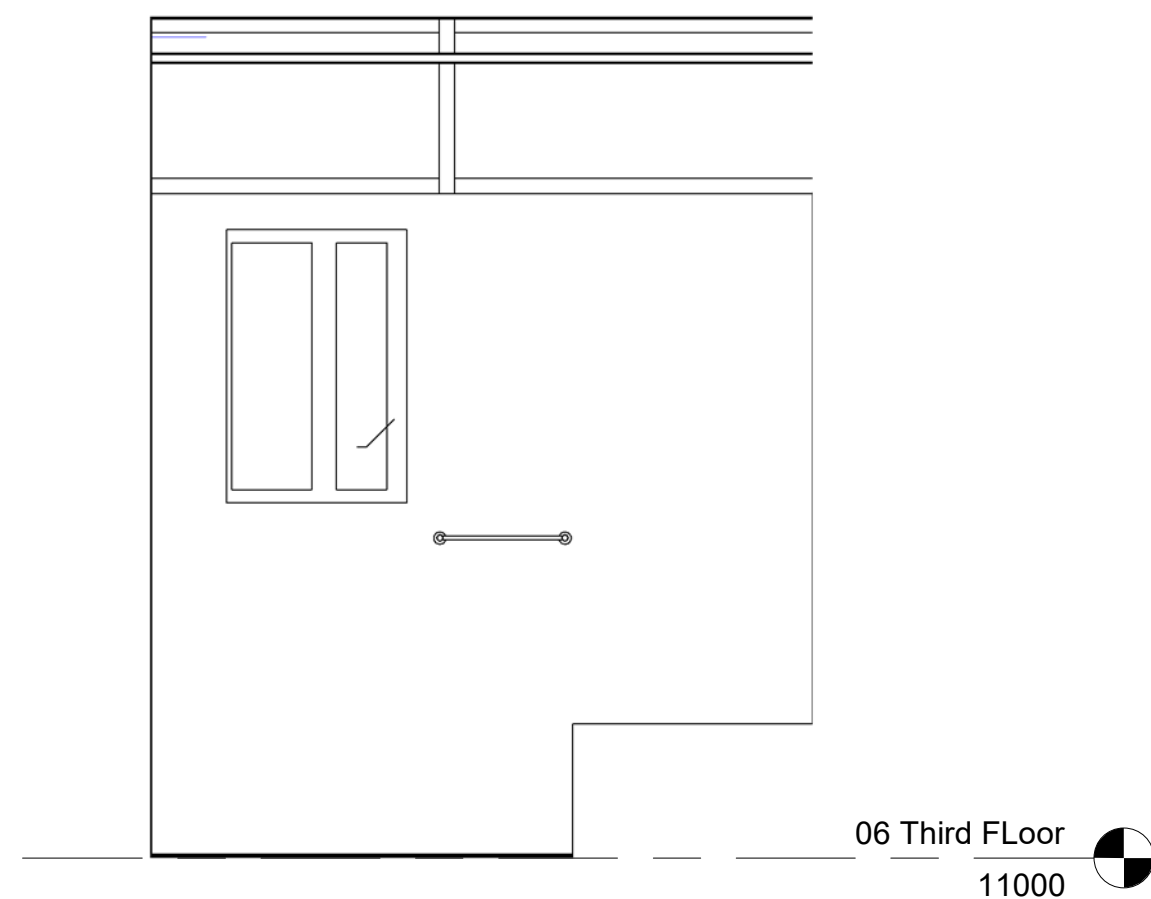


7 C3 - Ens Elevation A
1 : 25

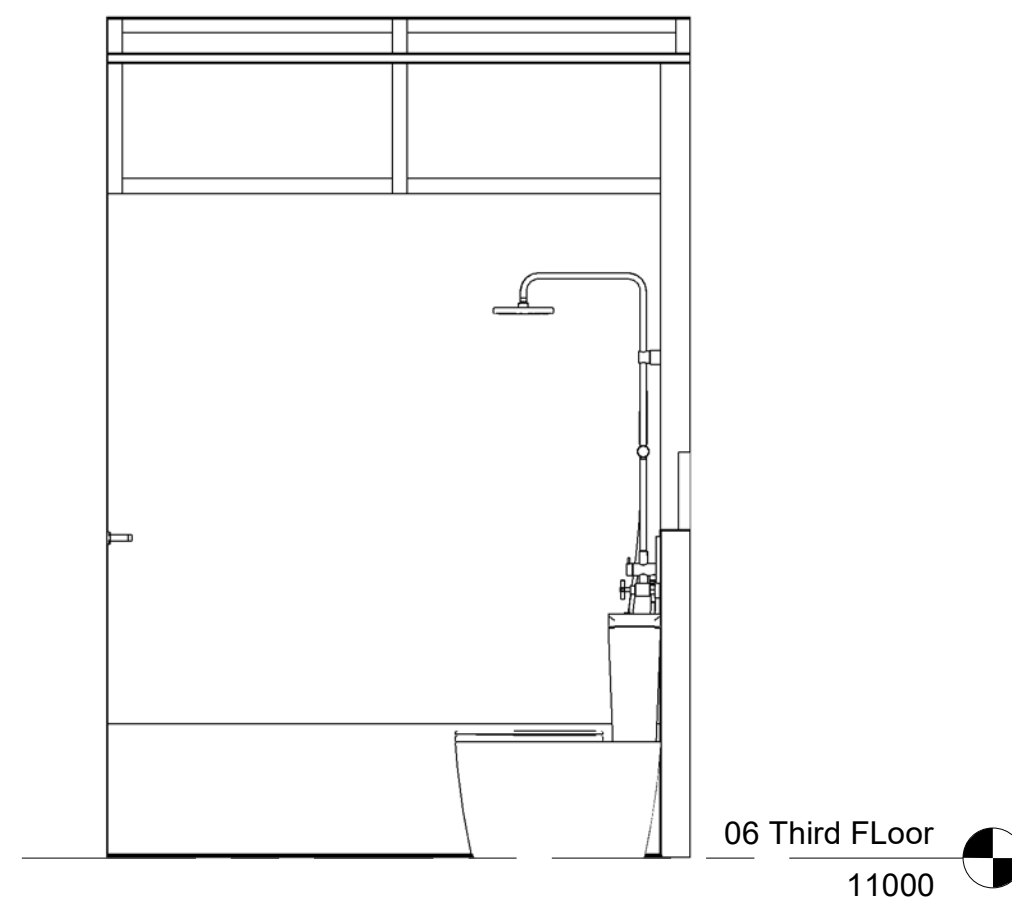


8 C3 - Ens Elevation B
1 : 25

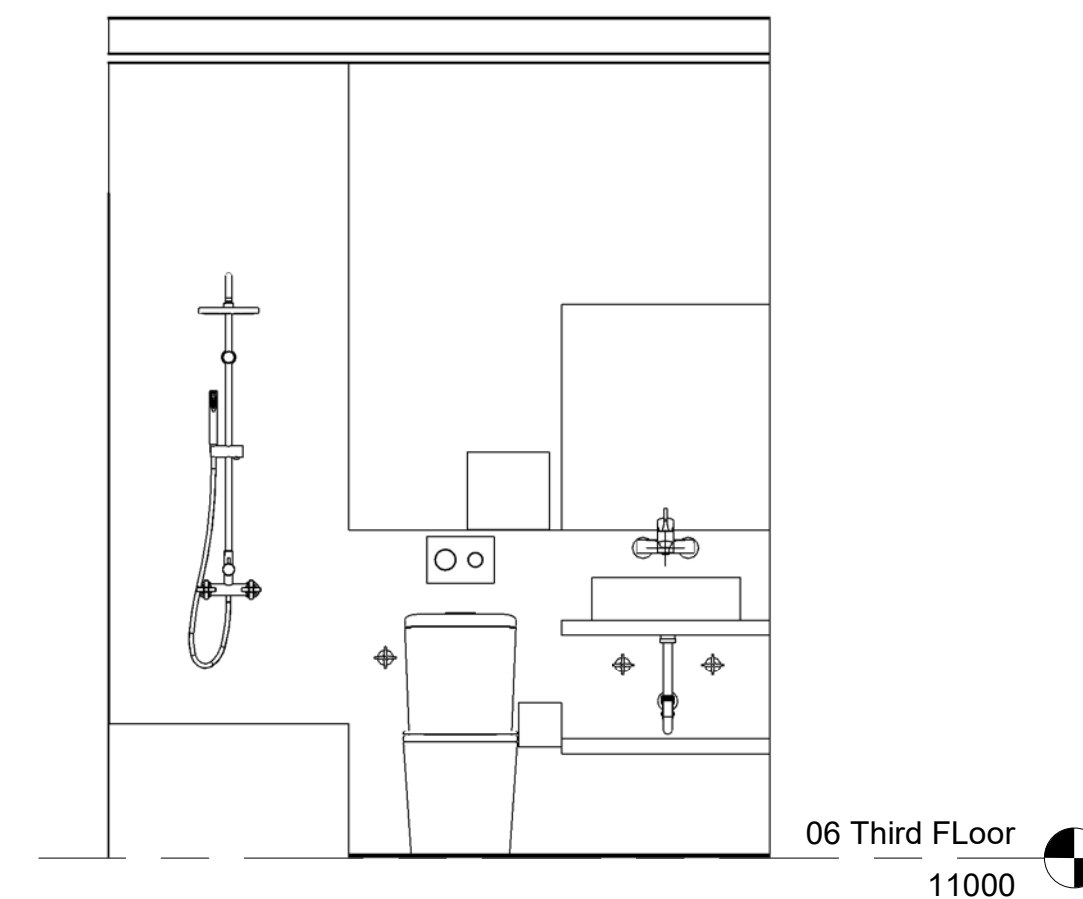


9 C3 - Ens Elevation C
1 : 25

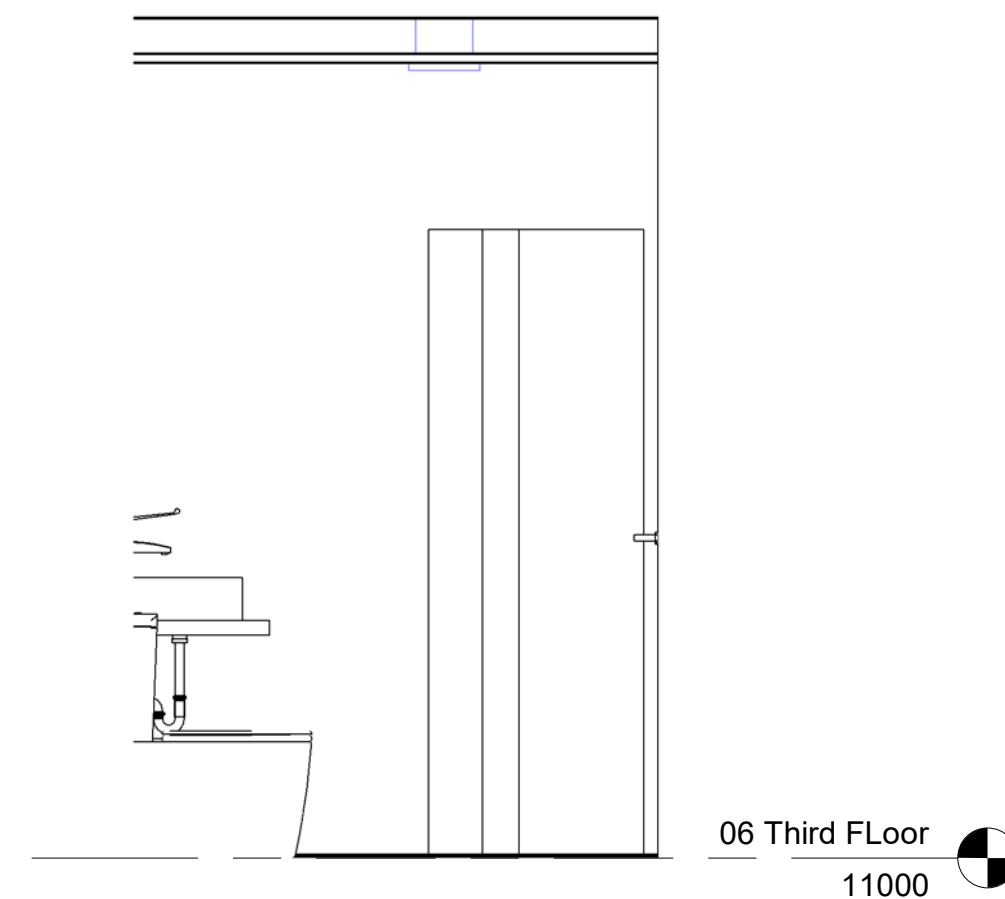


10 C3 - Ens Elevation D
1 : 25

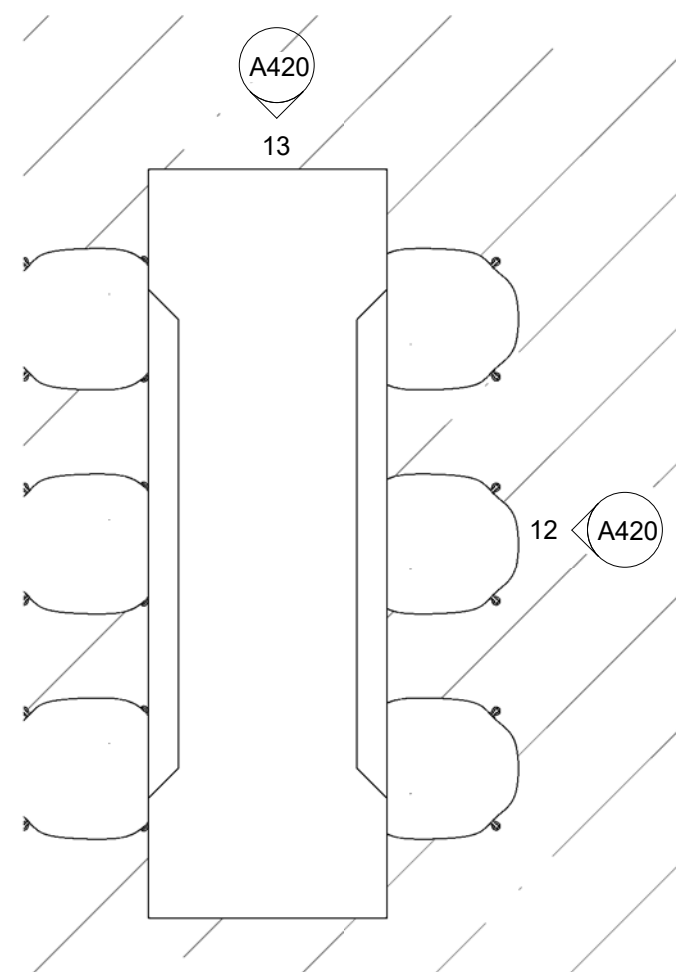


11 C3 - Dining Plan
1 : 25

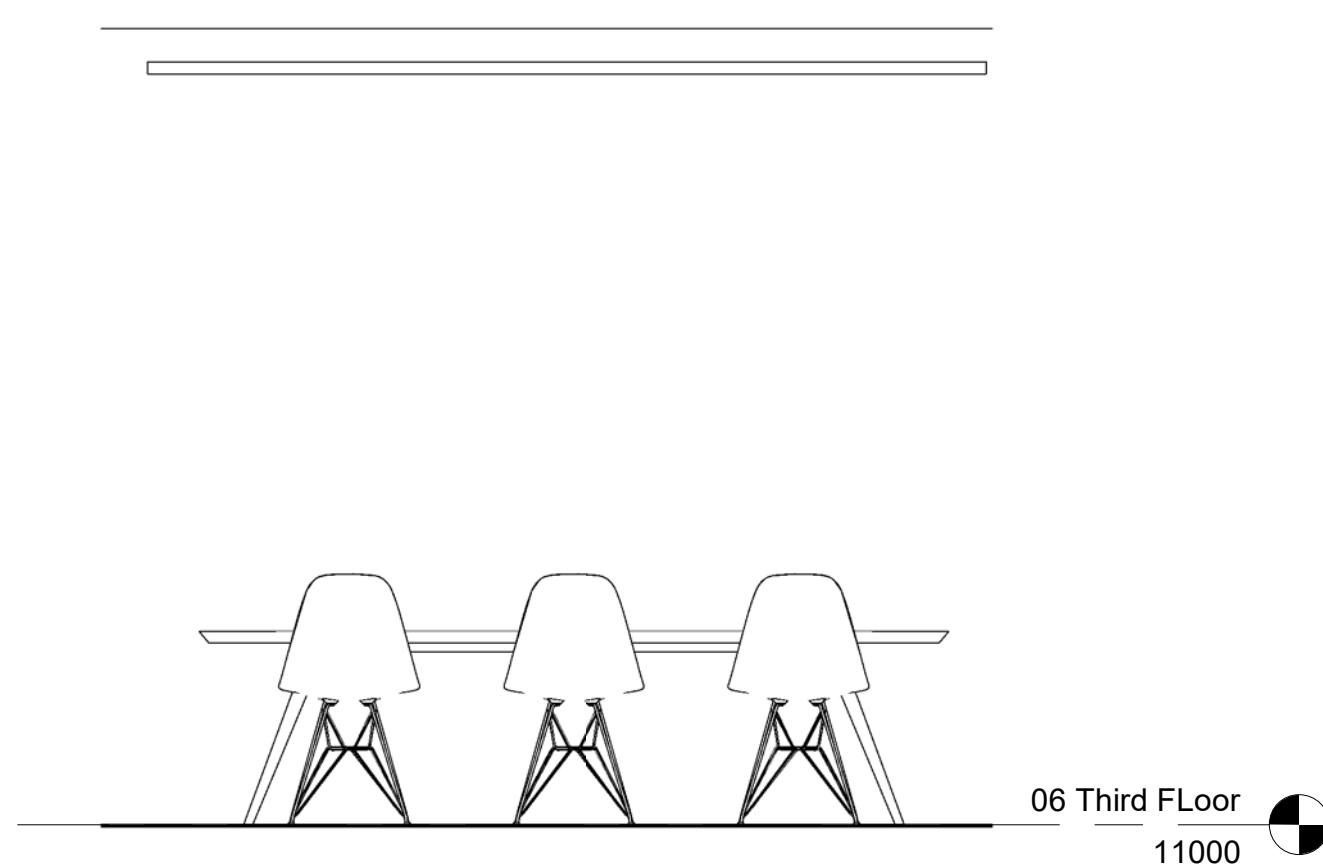


12 C3 - Dining Elevation A
1 : 25

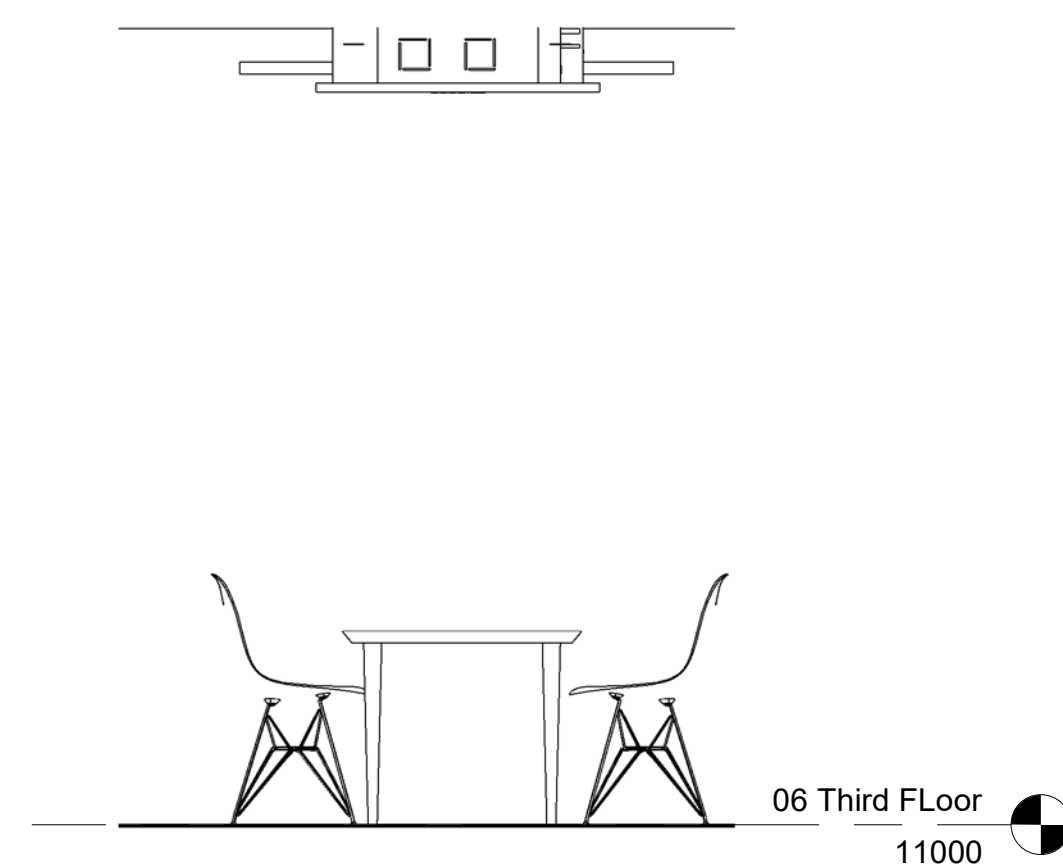

13 C3 - Dining Elevation B
1 : 25

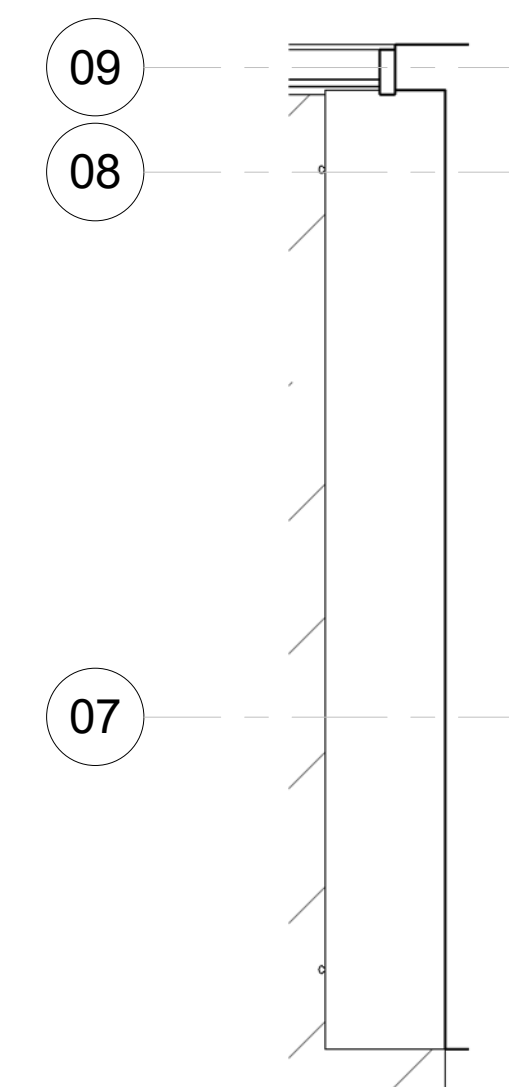


14 C3 - Living Plan
1 : 25

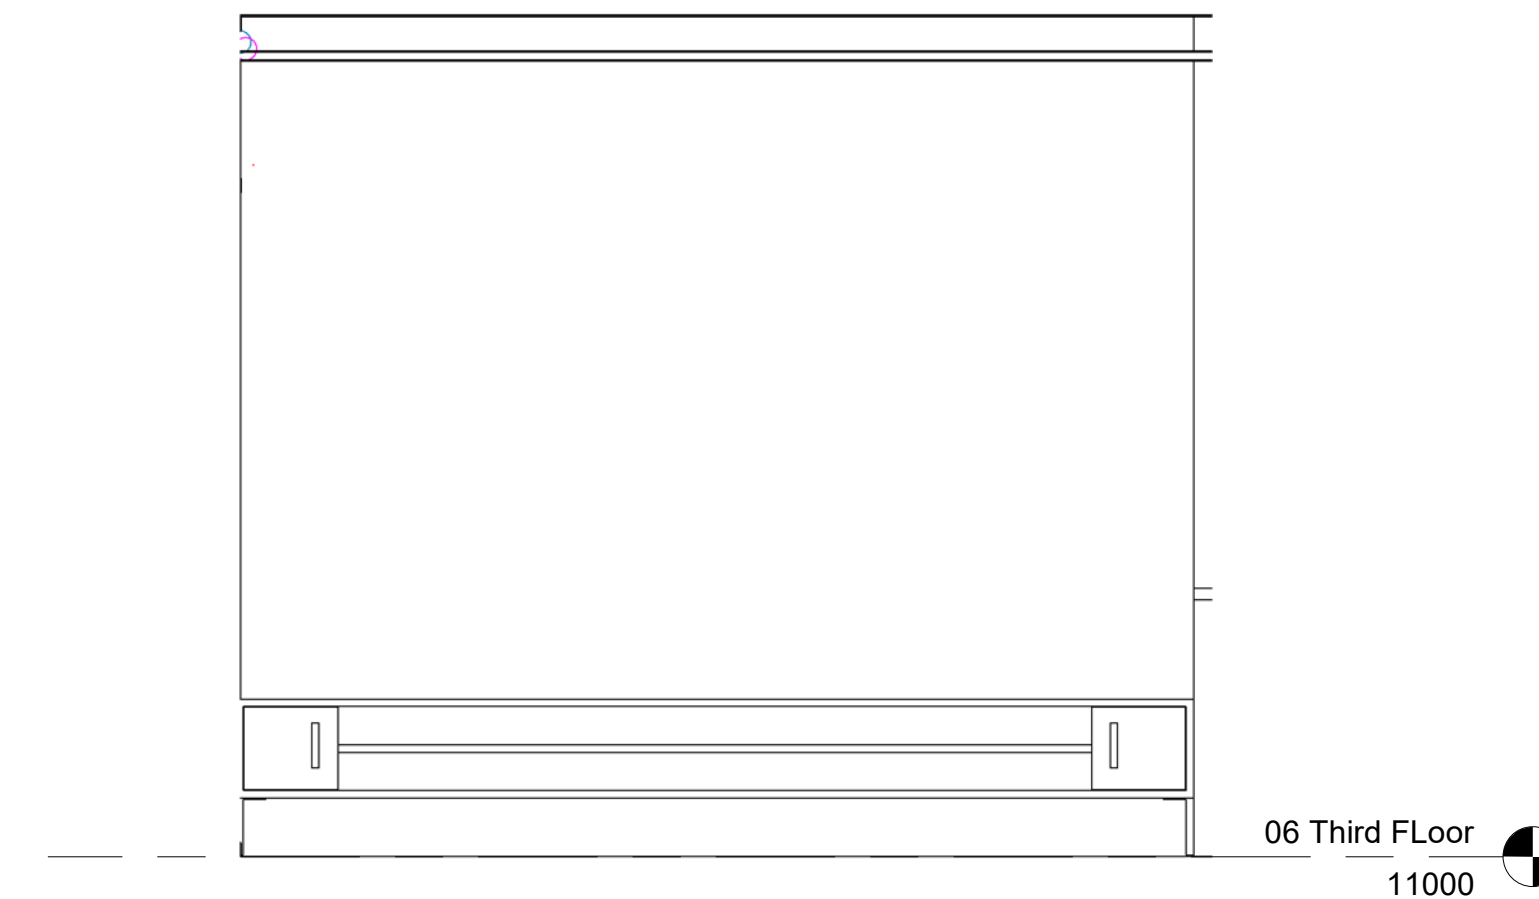


15 C3 - Living Elevation
1 : 25

06

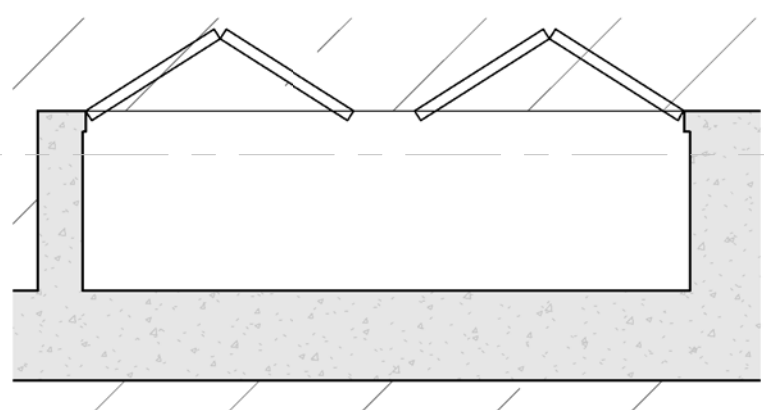


1 C3 - Linen Plan
1 : 25

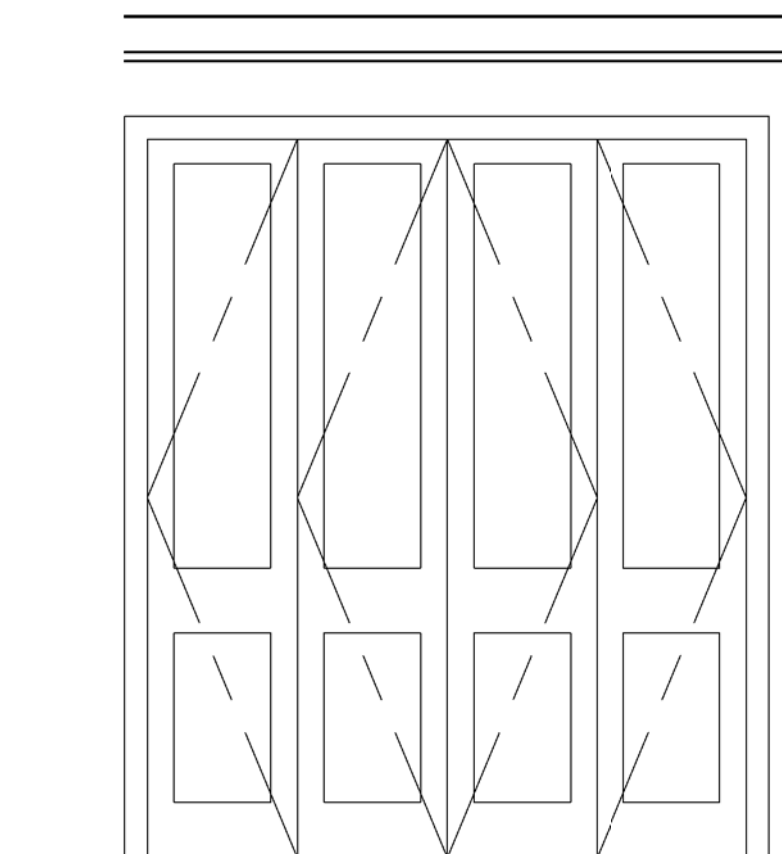


2 98-ICOE-C3 -Linen Eleavtion
1 : 25

06 Third Floor
11000

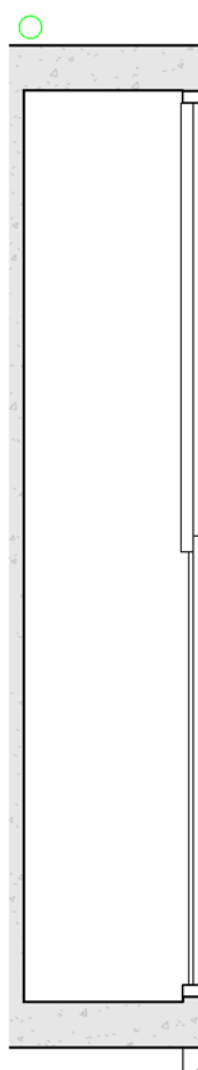


3 C3 - Robe 1 Plan
1 : 25

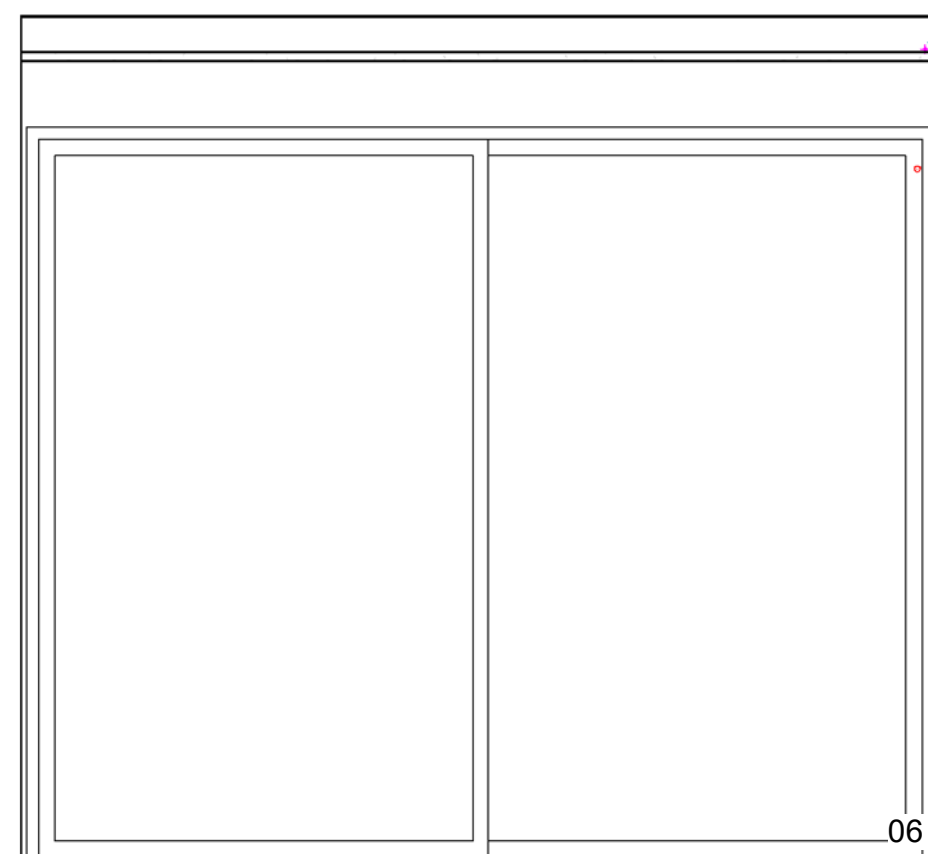


4 C3 - Robe 1 Elevation
1 : 25

06 Third Floor
11000

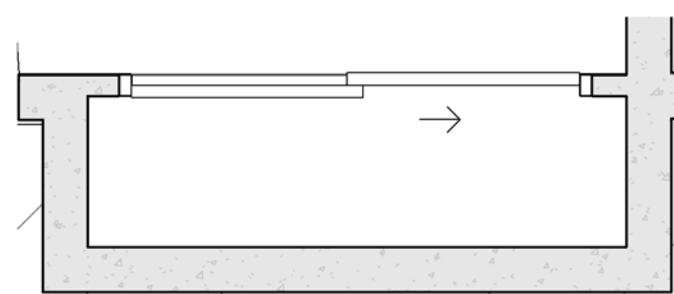


5 C3 - Robe 2 Plan
1 : 25

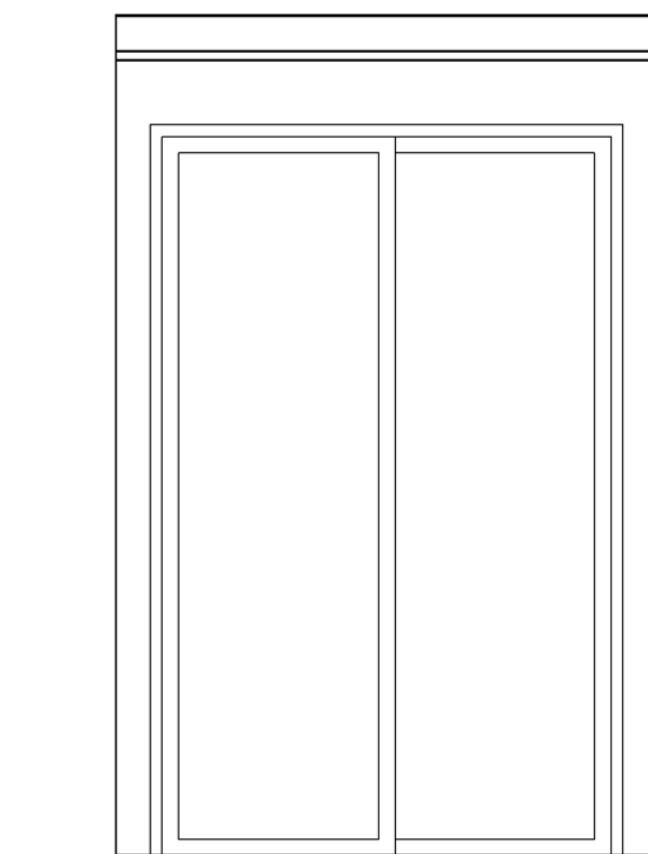


6 C3 - Robe 2 Elevation
1 : 25

06 Third Floor
11000

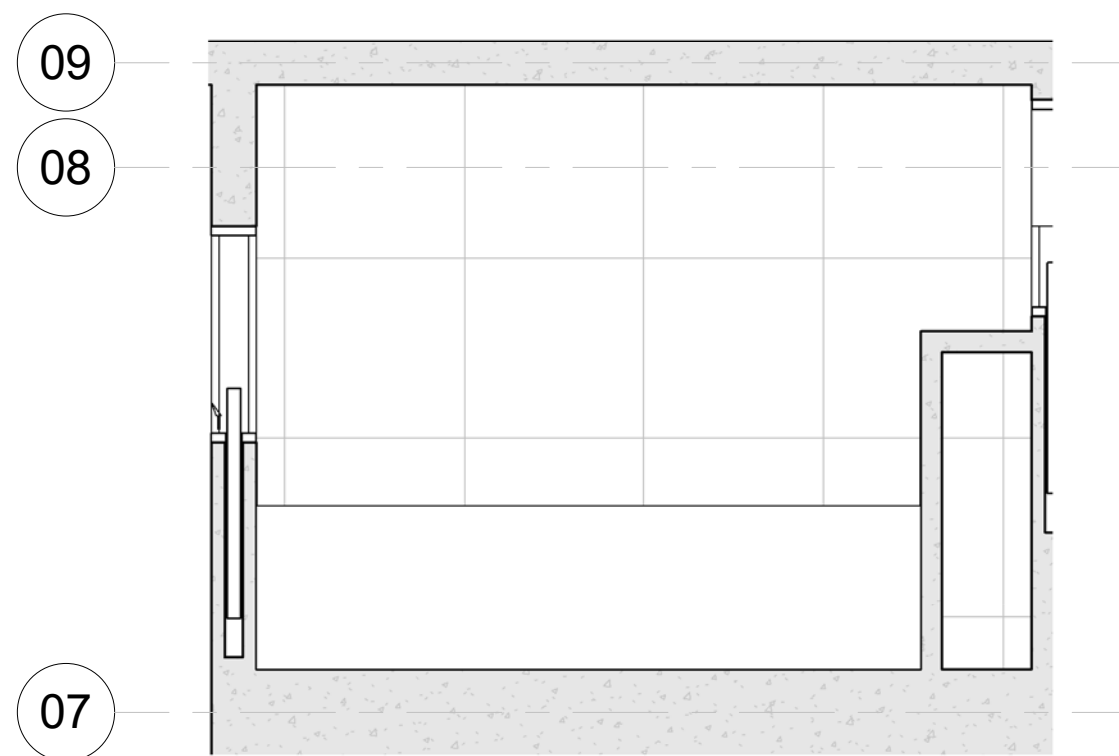


7 C3 - WIR Plan
1 : 25

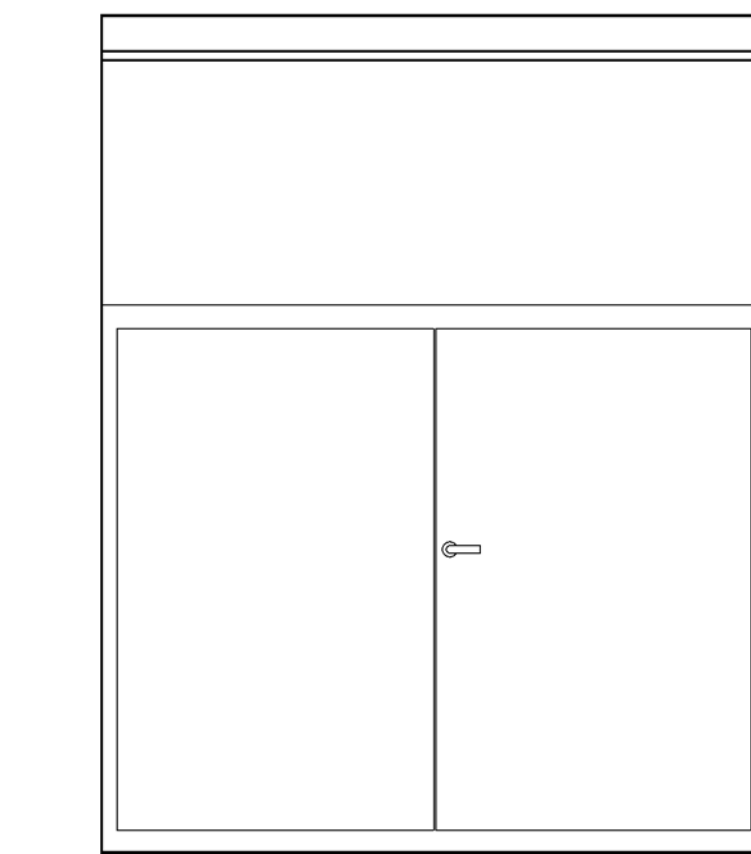

8 C3 - WIR Elevation A
1 : 25

06 Third Floor
11000

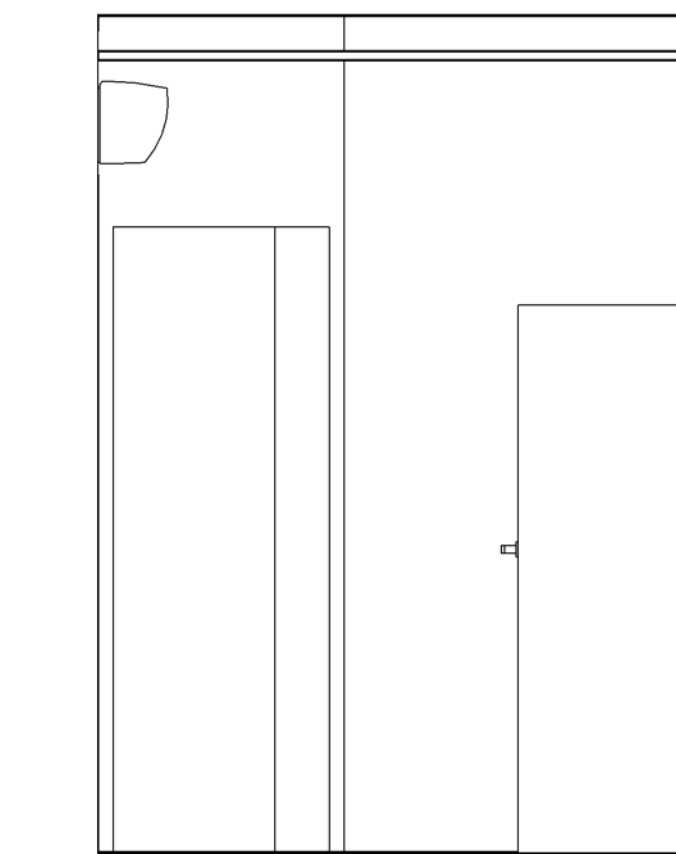

9 C3 - WIR Elevation B
1 : 25

06 Third Floor
11000

